



1 SITE PLAN- EXISTING

SCALE: 1" = 80'-0"
NOTE: TOPOGRAPHY LINES SHOWN FOR GENERAL INFORMATION ONLY.
CONTRACTOR TO ENGAGE LICENSED SURVEYOR TO PROVIDE EXACT
TOPOGRAPHY AS NEEDED.

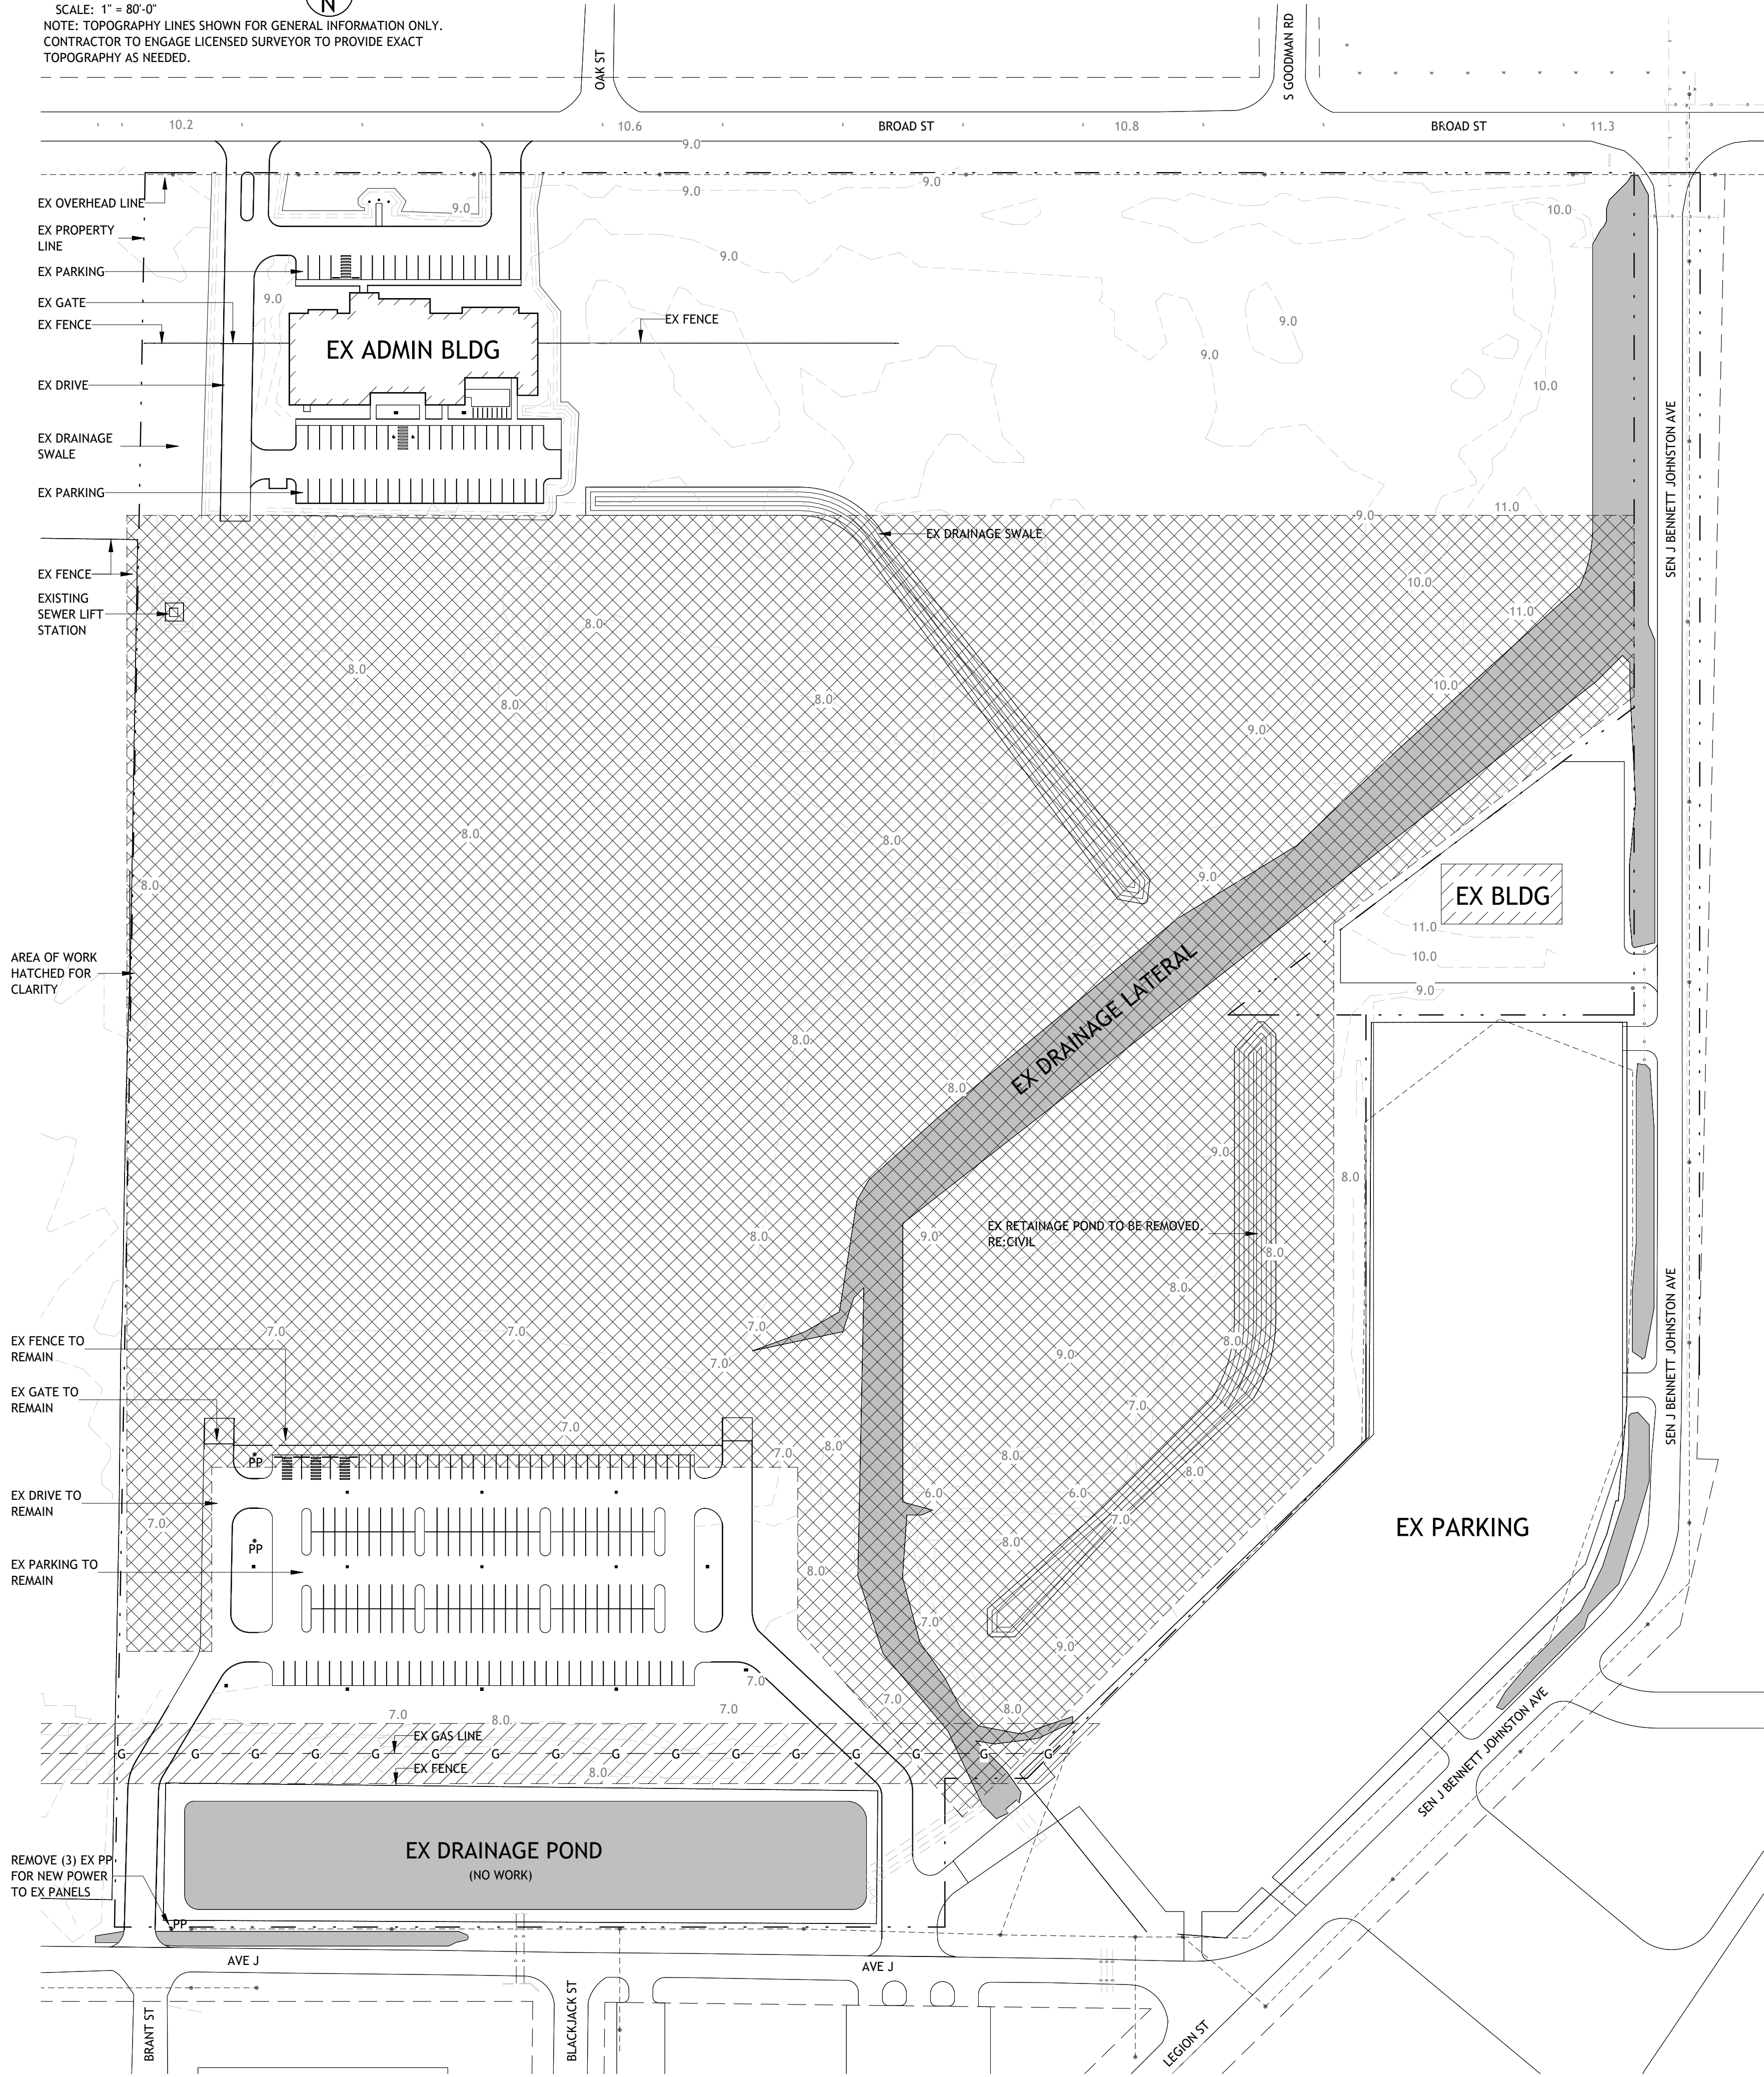


2 PRIVACY FENCE

SCALE: 1/2" = 1'-0"
TREX SECLUSIONS COMPOSITE FENCING SYSTEM

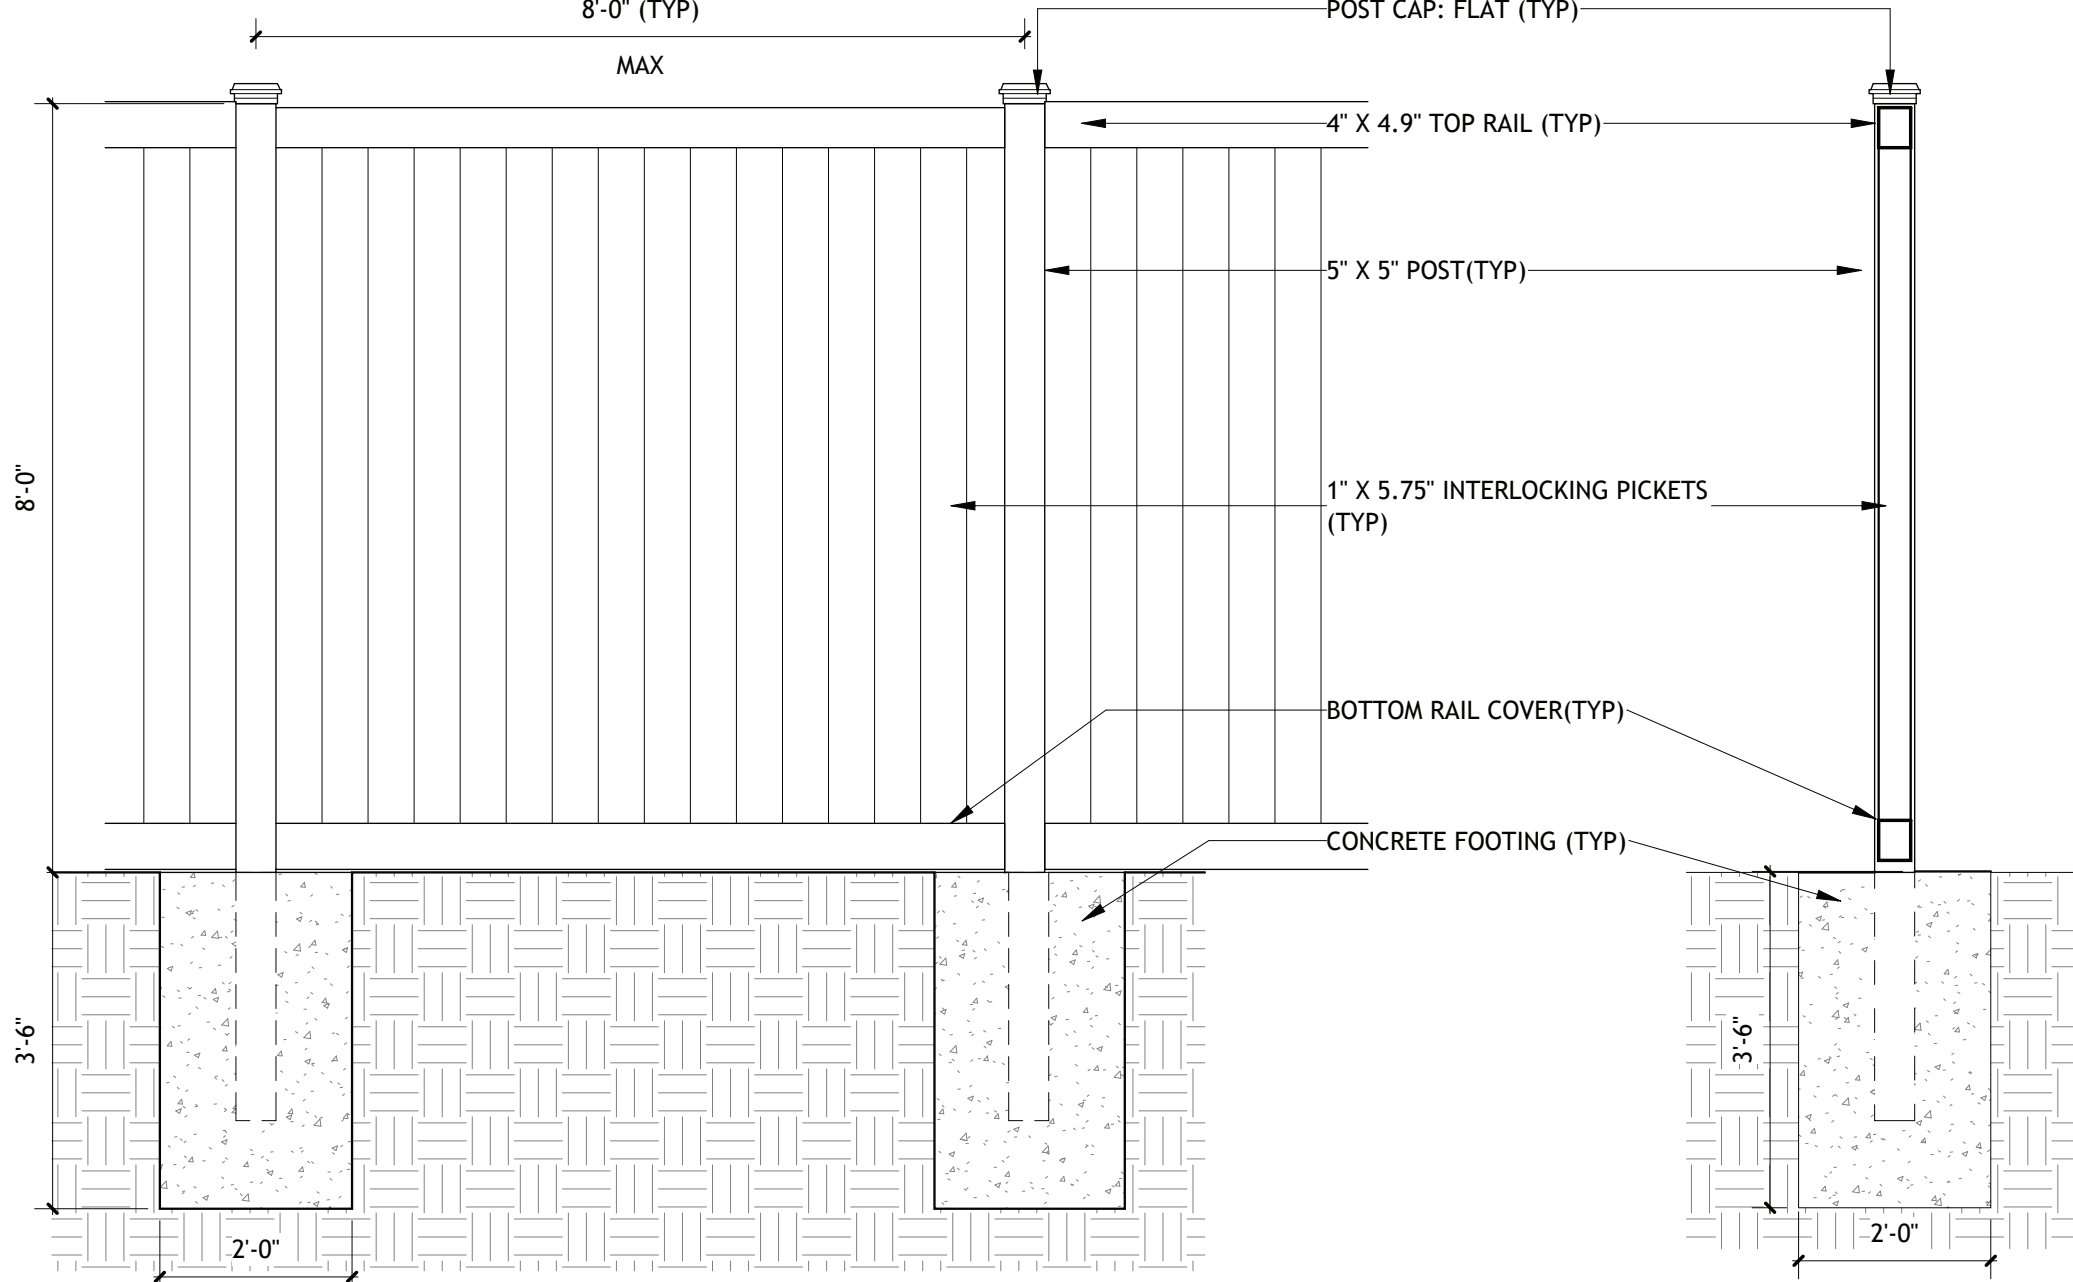


3 PRIVACY FENCE GATE

SCALE: 1/2" = 1'-0"
TREX SECLUSIONS COMPOSITE FENCING SYSTEM

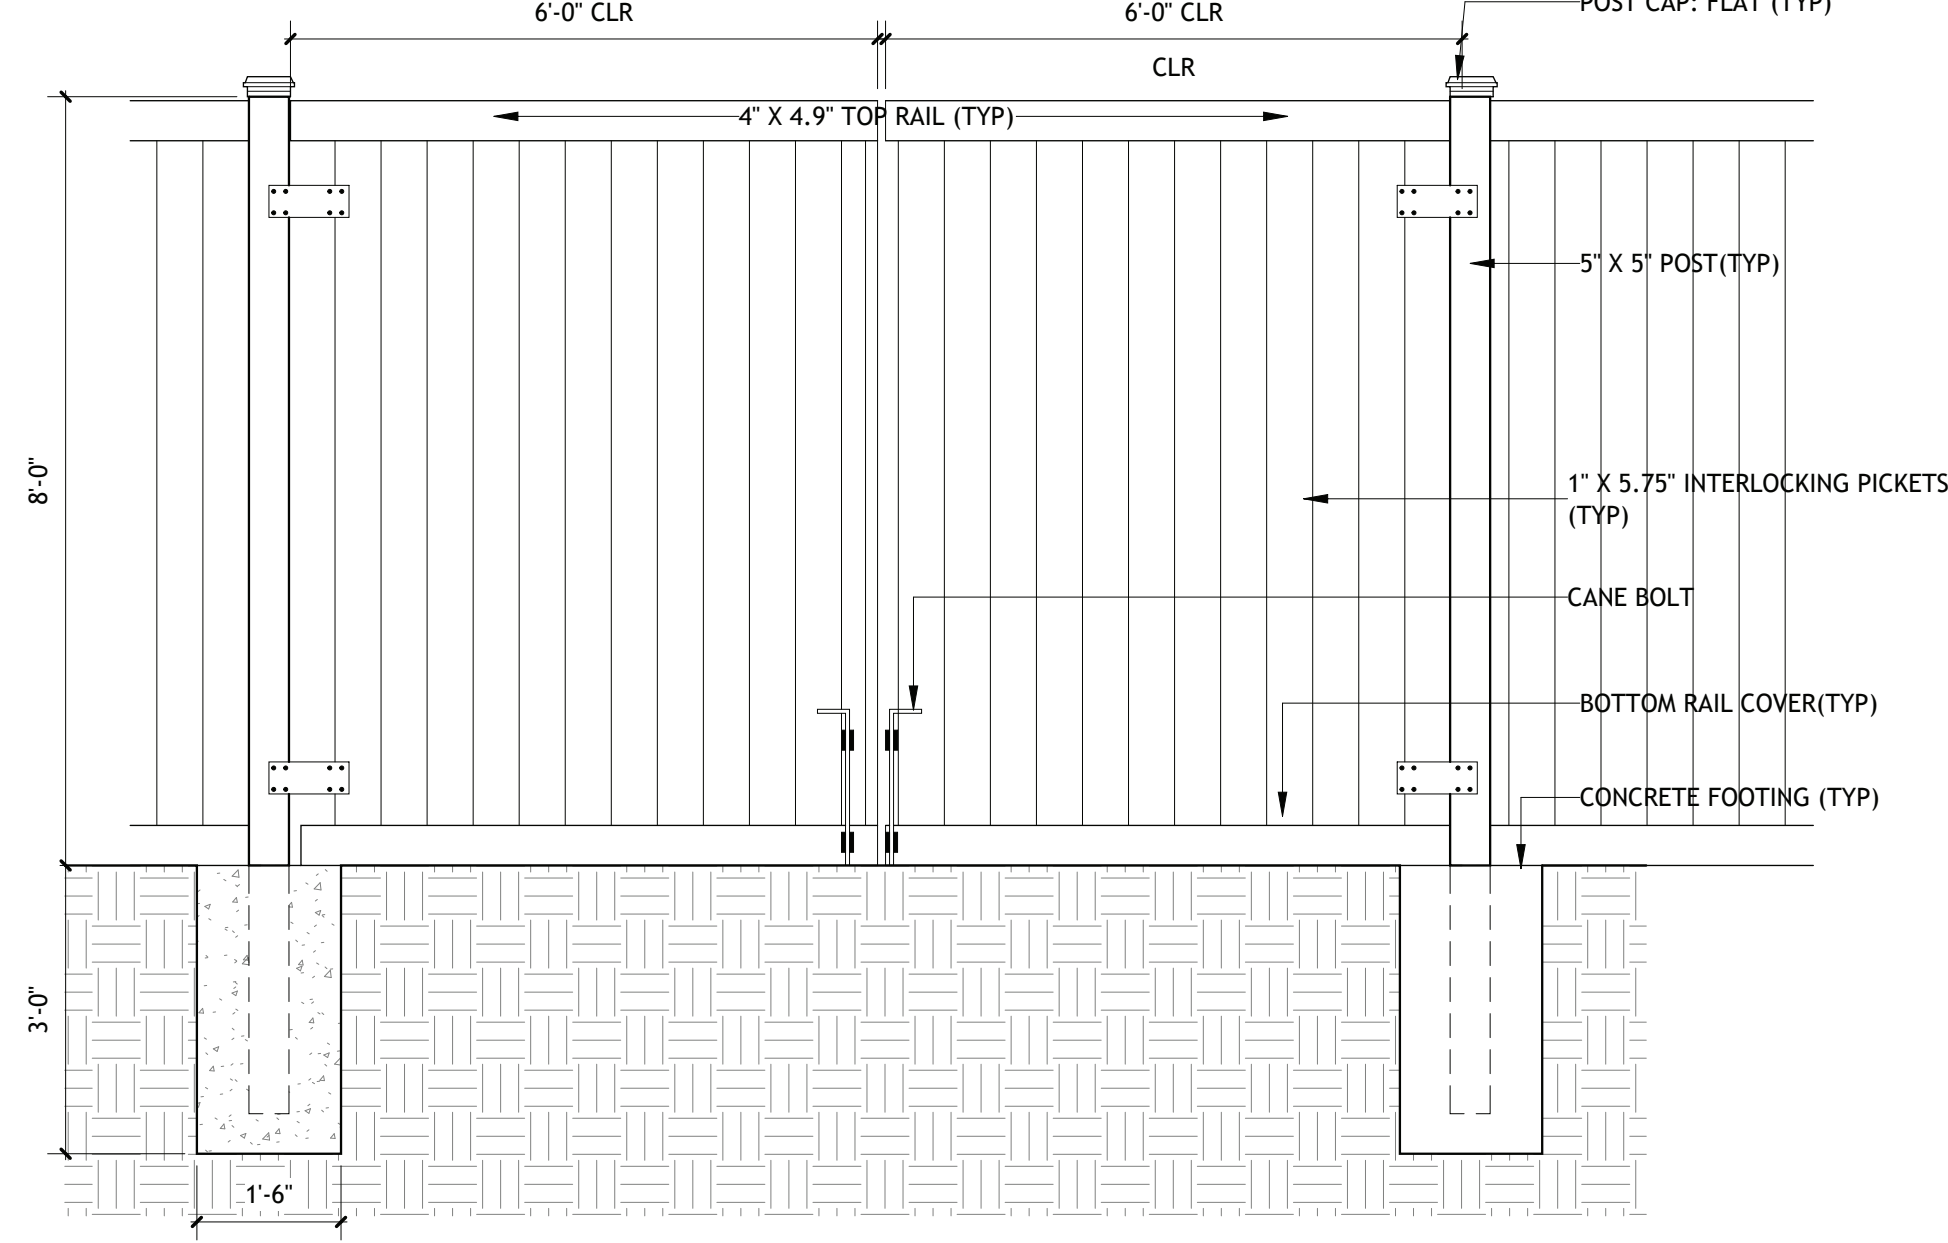



4 WHEEL STOP DETAIL

SCALE: 1 1/2" = 1'-0"

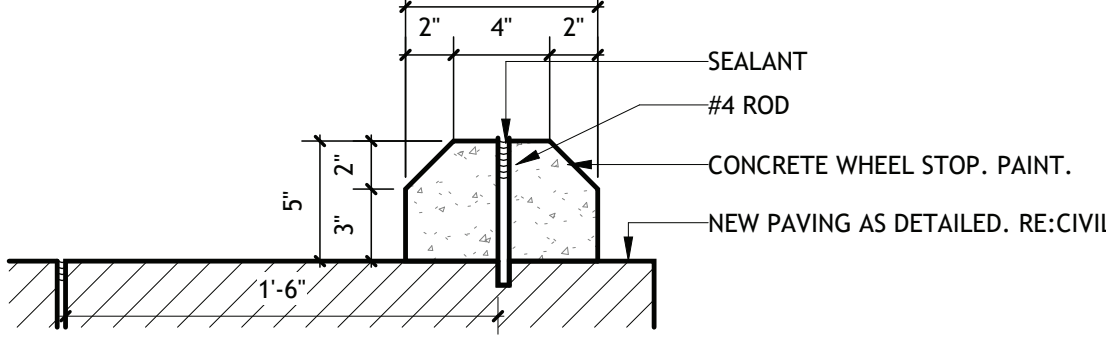

5 PIPE BOLLARD SAFETY RAIL

SCALE: 1" = 1'-0"

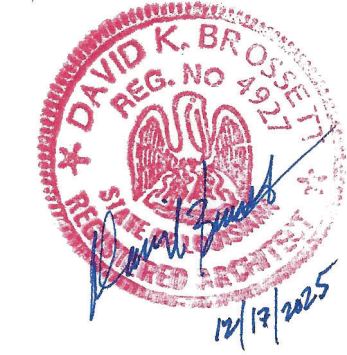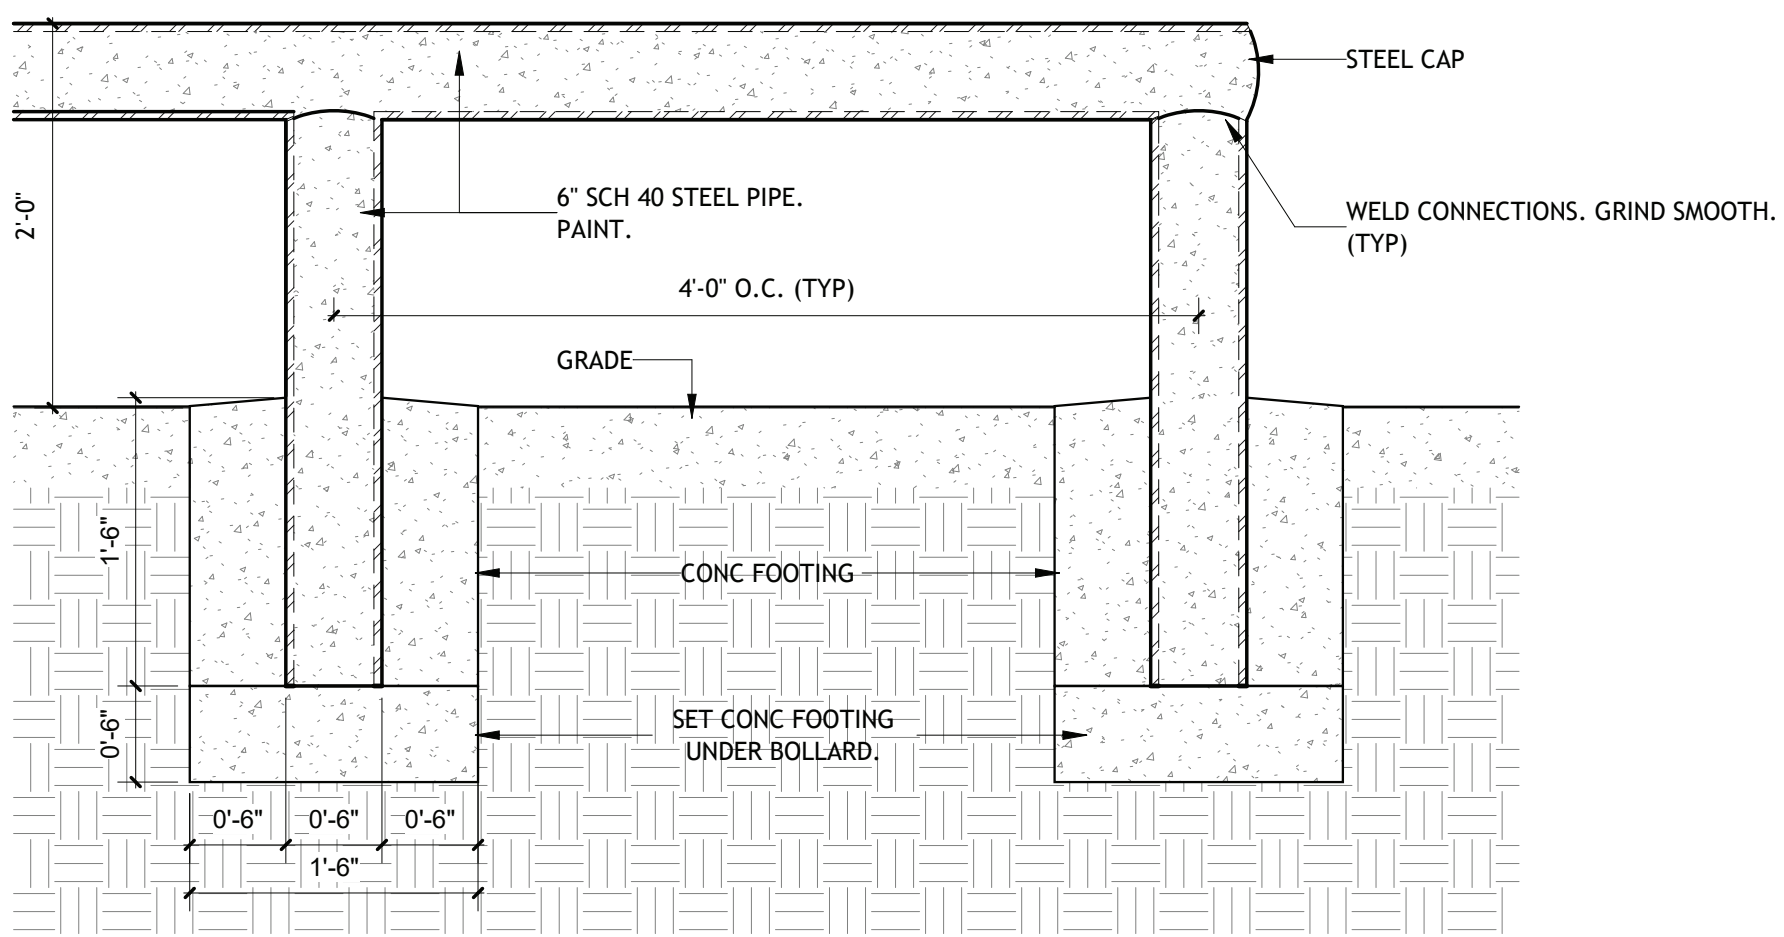

Brossett
Architect

LAKE CHARLES PUBLIC WORKS
NEW FACILITY PHASE 2

4200 BROAD STREET
LAKE CHARLES, LA 70615
SITE PLAN- EXISTING

SHEET NO.

A1.1


ARCH #24009 BA

VER.	DATE	DESCRIPTION
0	12/20/2025	BID DOCUMENTS

© COPYRIGHT 2025,
Brossett Architect, LLC
All Rights Reserved.
This document shall not be
copied or reproduced
without written permission.

1 OVERALL SITE PLAN- NEW

SCALE: 1" = 80'-0"
NOTE:
1. CONTRACTOR TO PATCH AND REPAIR EXISTING CONCRETE DUE TO DAMAGES FROM CONSTRUCTION ACTIVITIES.
2. TOPOGRAPHY LINES SHOWN FOR GENERAL INFORMATION ONLY. CONTRACTOR TO ENGAGE LICENSED SURVEYOR TO PROVIDE EXACT TOPOGRAPHY AS NEEDED. RE: CIVIL.
3. LOCATIONS OF SOD NOTED WITH DIAGONAL CROSSHATCH. ADDITIONAL AREAS NOTED IN LANDSCAPING AND CIVIL.

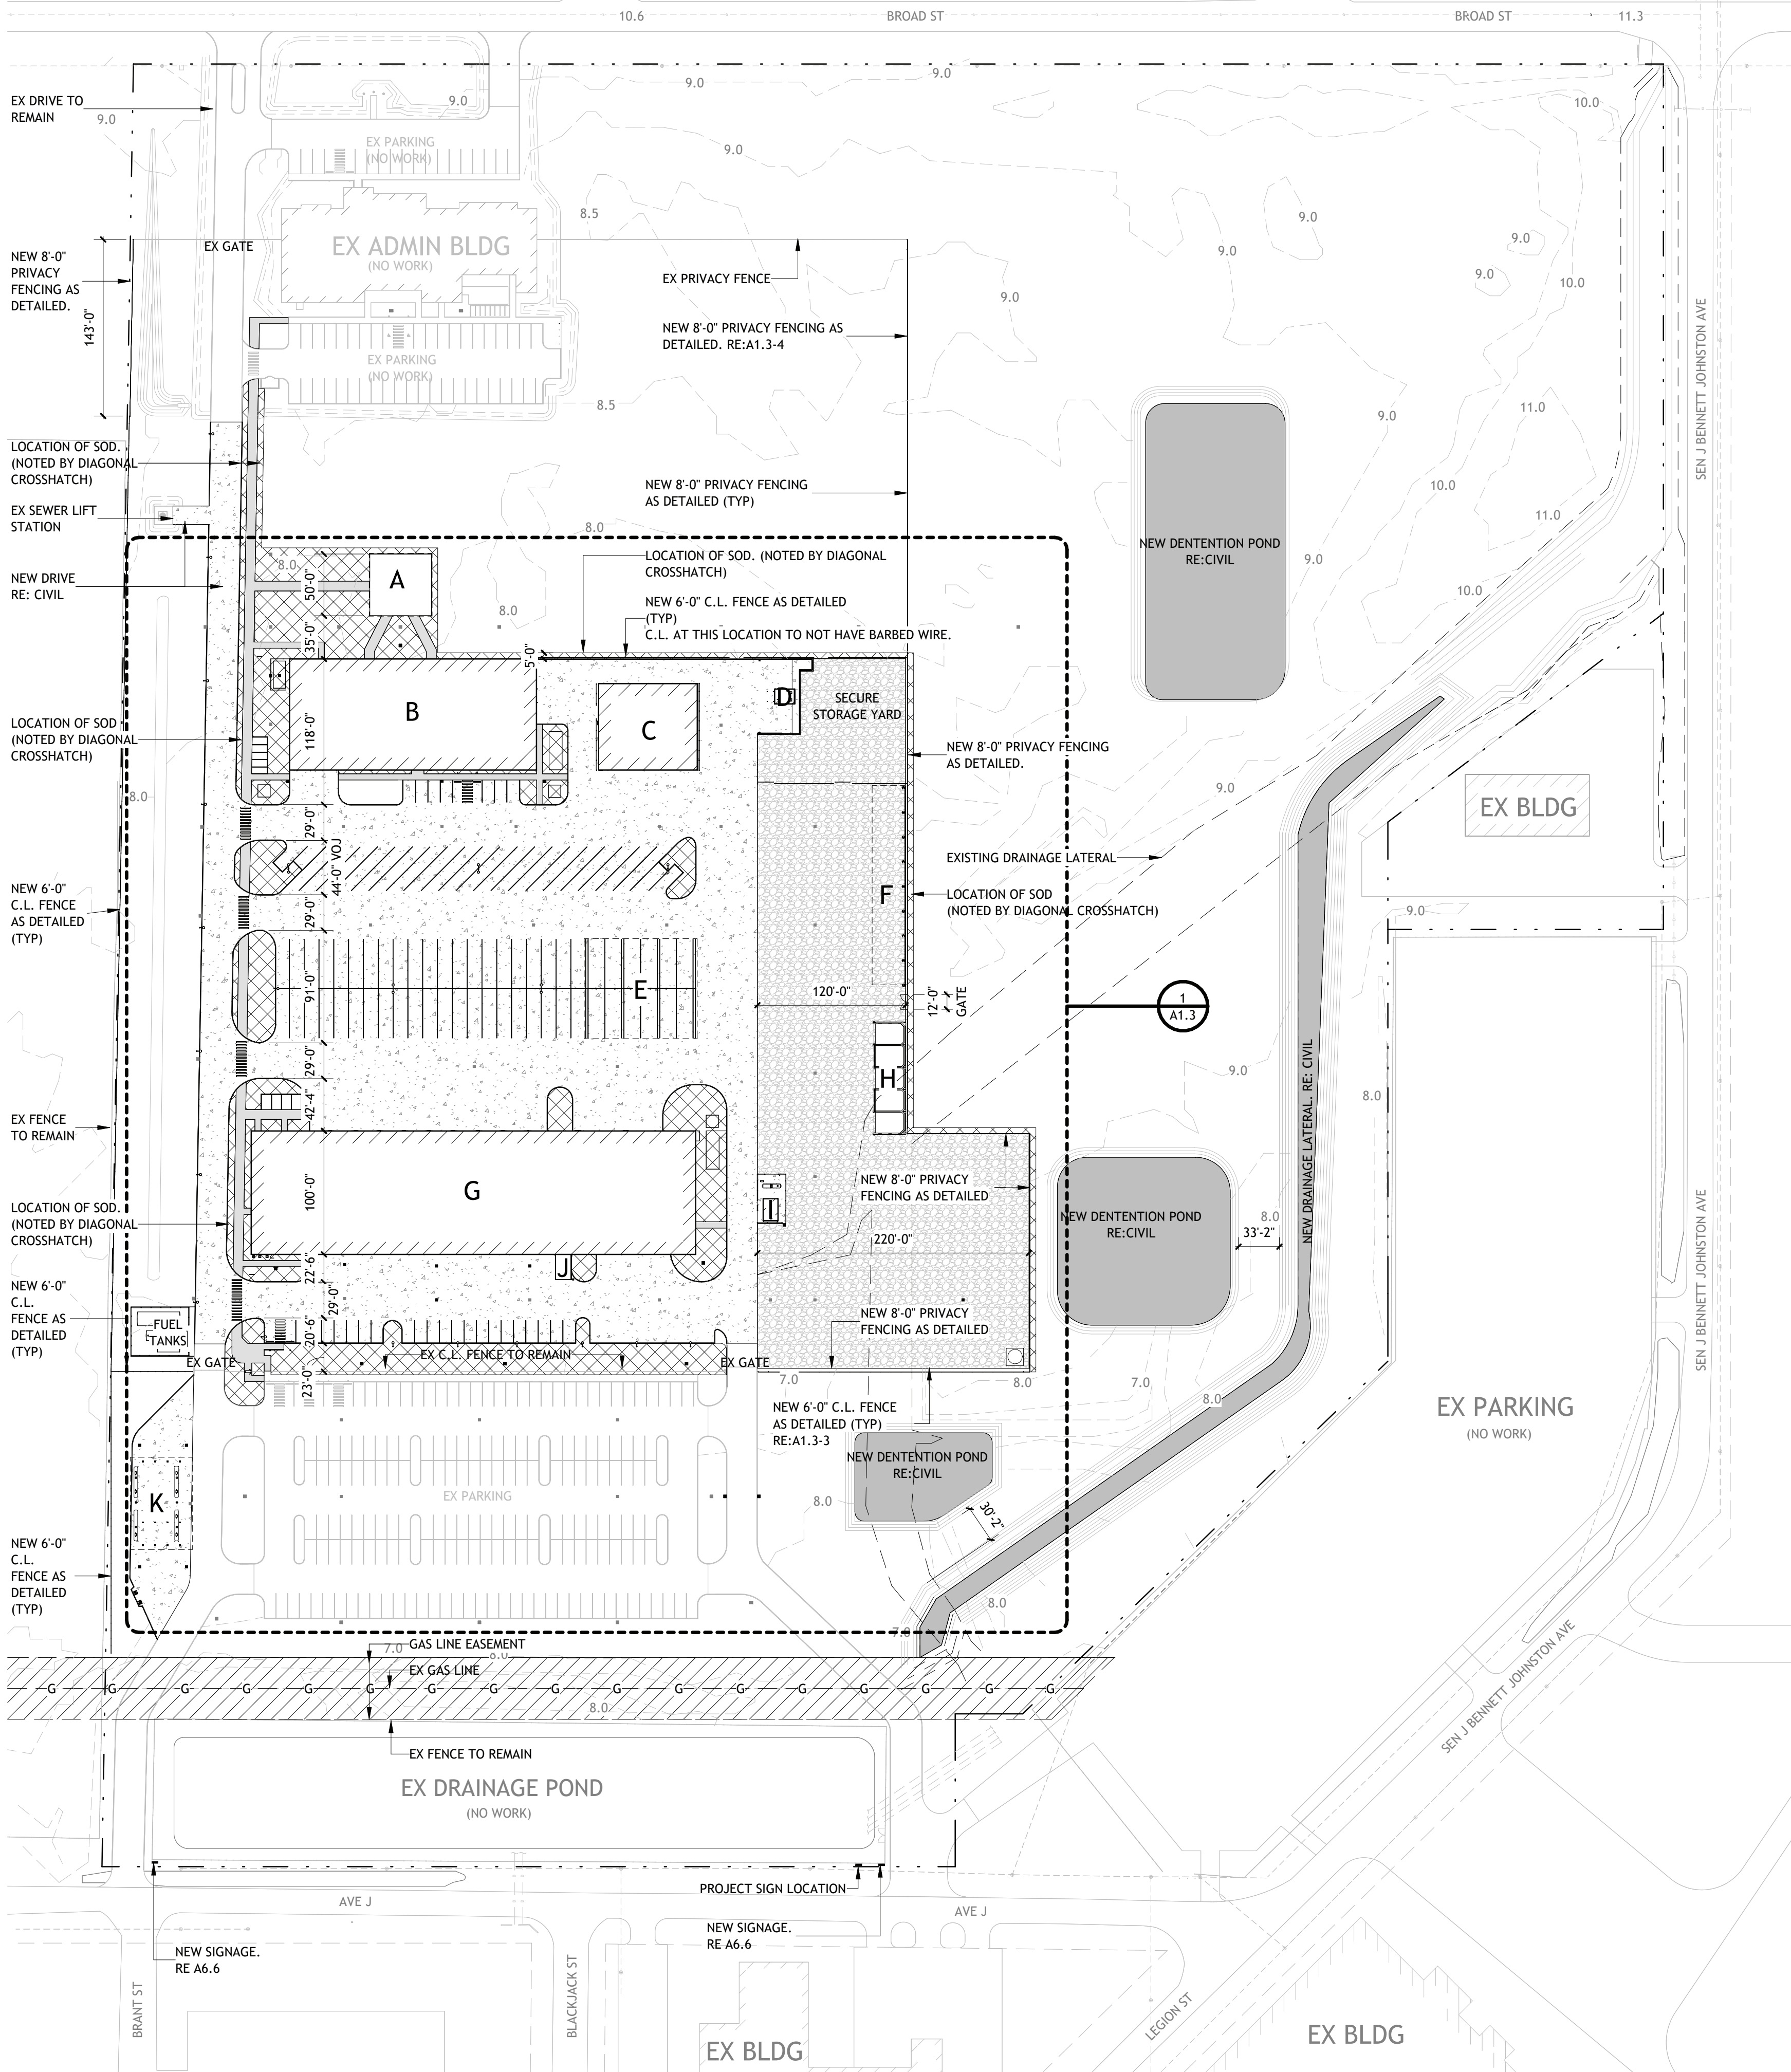


2 BUILDINGS

- A OPEN AIR PAVILION
- B CREW BUILDING
- C STORAGE BUILDING
- D WASH AREA
- E COVERED BUS PARKING
- F COVERED EQUIPMENT PARKING
- G VEHICLE MAINTENANCE/FIRE MAINTENANCE
- H SAND/DIRT PIT
- I ICE HOUSE
- J COVERED TIRE STORAGE
- K FUEL STATION


3 SITE NOTES

- WHERE PHYSICAL JOB SITE MEASUREMENTS ARE REQUIRED BEFORE FABRICATION, IT IS THE SOLE DUTY OF THE CONTRACTOR TO DETERMINE ACTUAL CONSTRUCTION DETAILS PRIOR TO FABRICATION.
- ANY DISCREPANCIES OR CONFLICTS IN THE CONSTRUCTION DOCUMENTS SHALL BE REPORTED TO THE ARCHITECT. ALL DIMENSIONS ARE TO BE VERIFIED BY THE CONTRACTOR BEFORE CONSTRUCTION BEGINS.
- ANY MODIFICATIONS MADE IN THE CONSTRUCTION DOCUMENTS TO ACCOMPLISH THE REQUIRED WORK SHALL BE REPORTED TO THE ARCHITECT BEFORE WORK IS DONE.
- CONTRACTOR IS RESPONSIBLE FOR NOTIFYING LA ONE CALL (DOTTIE) TO IDENTIFY ALL UTILITIES PRIOR TO BEGINNING ANY WORK AT THE SITE.
- CONTRACTOR SHALL PROVIDE OWNER WITH AS-BUILT DRAWINGS OF THE SITE AND UTILITIES INSTALLED AND UNCOVERED AT THE END OF THE PROJECT.
- CONTRACTOR SHALL PROTECT ALL EXISTING STRUCTURES, EQUIPMENT, UTILITIES, PAVING, ETC. FROM DAMAGE DURING CONSTRUCTION OPERATIONS THAT ARE TO REMAIN. REPLACE DAMAGED ITEMS WITH NEW TO MATCH EXISTING AT NO ADDITIONAL COST TO OWNER.
- CONTRACTOR SHALL DISPOSE OF ALL EXCESS CONSTRUCTION MATERIALS, DEBRIS, TREES, AND STUMPS, FROM JOB SITE IN ACCORDANCE WITH ALL LOCAL, STATE, AND FEDERAL REQUIREMENTS. IDENTIFY DISPOSAL LOCATION.
- TYPICAL SITE CONSTRUCTION ACTIVITY INCLUDES BUT IS NOT LIMITED TO ALL SITE CLEARING, EXCAVATION, STOCKPILING, ROUGH GRADING, FINISH GRADING, TRENCHING, PIPE LAYING, PAVING, AND GRASS SEEDING.
- THE CONTRACTOR IS RESPONSIBLE FOR COMPLYING WITH EPA STORMWATER RUNOFF RULES USING "BEST MANAGEMENT PRACTICES" AND/OR TEMPORARY EROSION CONTROL MEASURES DURING CONSTRUCTION.
- TYPICAL EROSION CONTROLS CAN BE, BUT ARE NOT LIMITED TO, MULCHING, GRASS, STOCKPILE COVERS, ETC. TYPICAL SEDIMENT CONTROLS CAN BE, BUT ARE NOT LIMITED TO, SILT FENCING, INLET PROTECTION, SEDIMENT TRAPS, ETC.
- CONTRACTOR SHALL INSPECT AND REPAIR EROSION AND SEDIMENT CONTROLS IMMEDIATELY AFTER MAJOR RAIN EVENTS.
- AFTER INSTALLATION OF EACH NEW CATCH BASIN CONTRACTOR SHALL ADEQUATELY SUPPLY AND INSTALL HAY BALES AND/OR FILTER FABRIC OVER EACH DRAIN INLET. CONTRACTOR SHALL REMOVE ALL HAY BALES, SILT FENCING, ETC.
- CONTRACTOR SHALL MAINTAIN SILT FENCING SURROUNDING STOCK PILES THROUGHOUT DURATION OF WORK.
- CONTRACTOR SHALL SOD ALL DISTURBED AREA IMMEDIATELY AFTER FINISH GRADING WORK.
- IT IS THE CONTRACTOR'S RESPONSIBILITY TO DETERMINE ALL FITTINGS REQUIRED FOR PIPING, INLETS, ETC. TO COMPLETE PIPING SYSTEM.
- CONTRACTOR SHALL HAVE LICENSED SURVEYOR INSTALL NEW BENCH MARK FOR PROJECT AND A FINISH FLOOD ELEVATION CERTIFICATE FOR ALL COMPLETED BUILDINGS AND STRUCTURES. ALL FINISH ELEVATIONS SHOWN ARE BASED ON A.S.L.



4 ENLARGED SITE PLAN- GOLF CART PARKING (TYP)

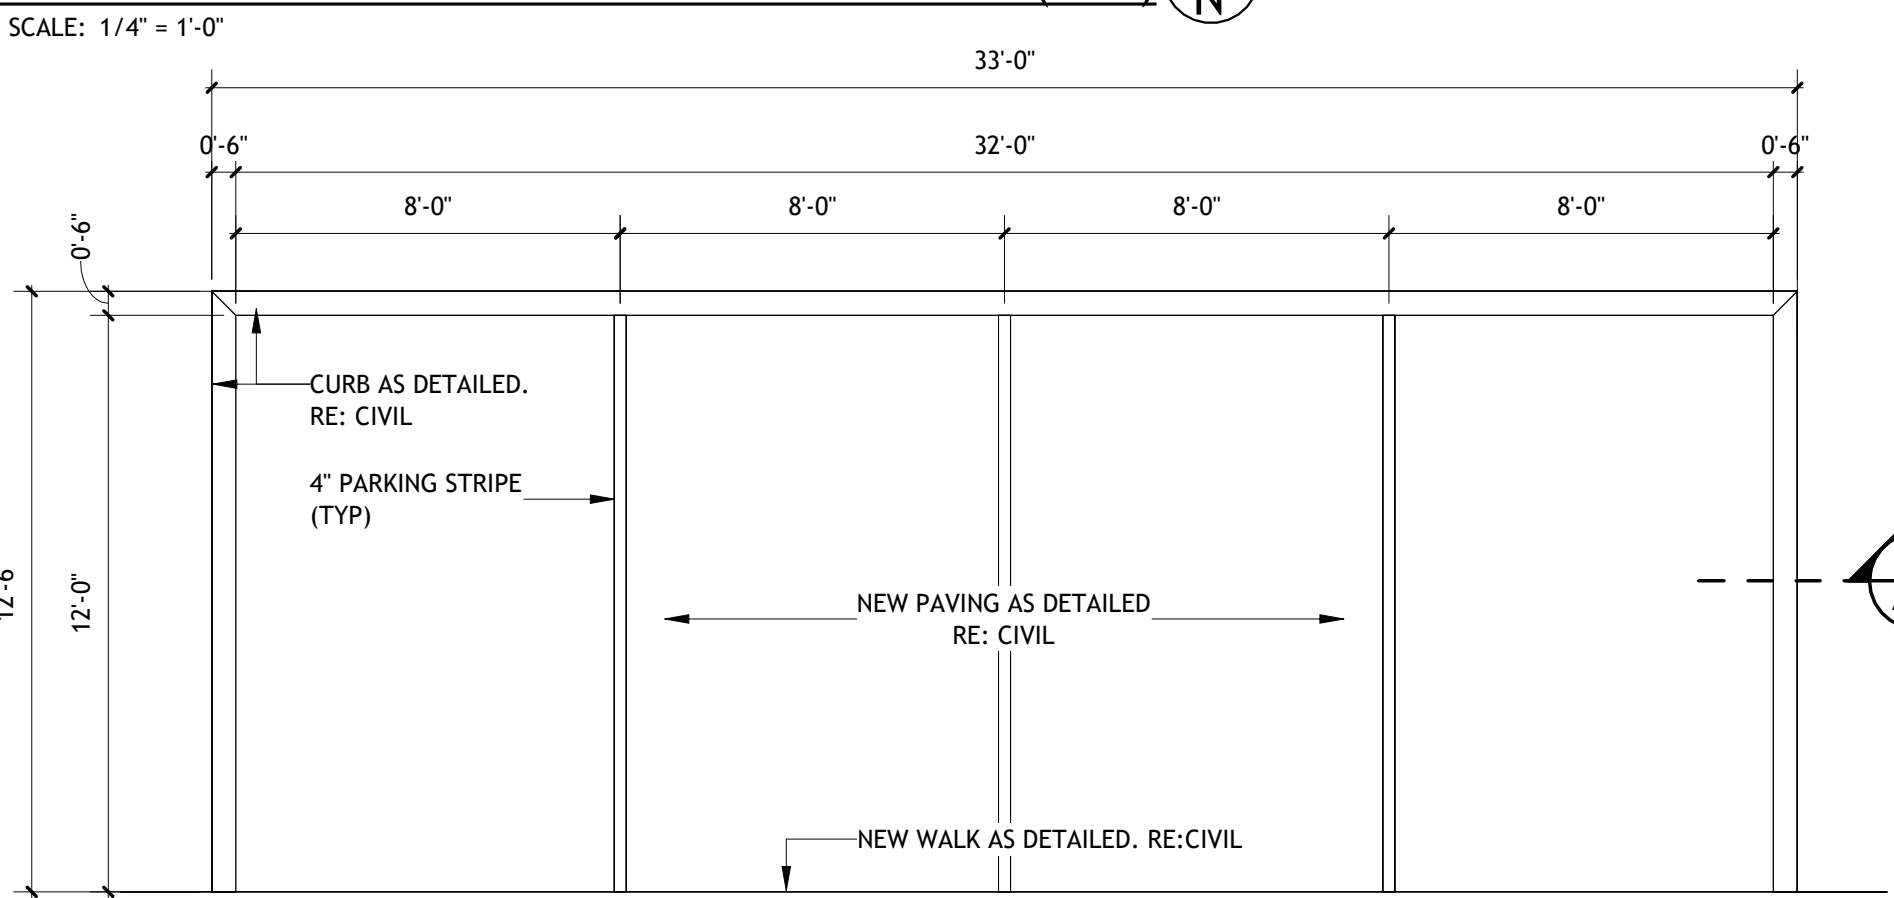

5 CURB DETAIL (TYP)

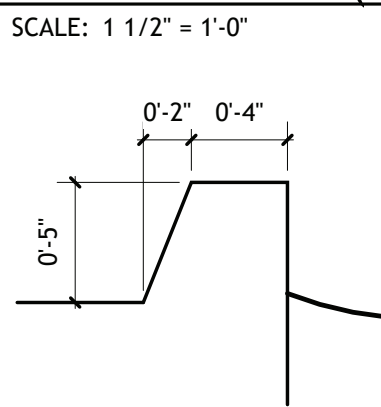

6 ENLARGED SITE PLAN- VEHICLE WASH

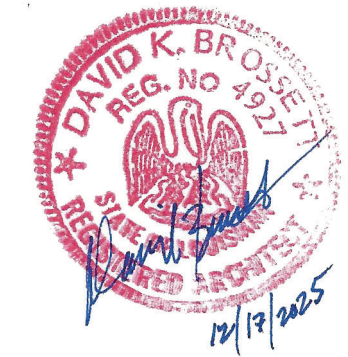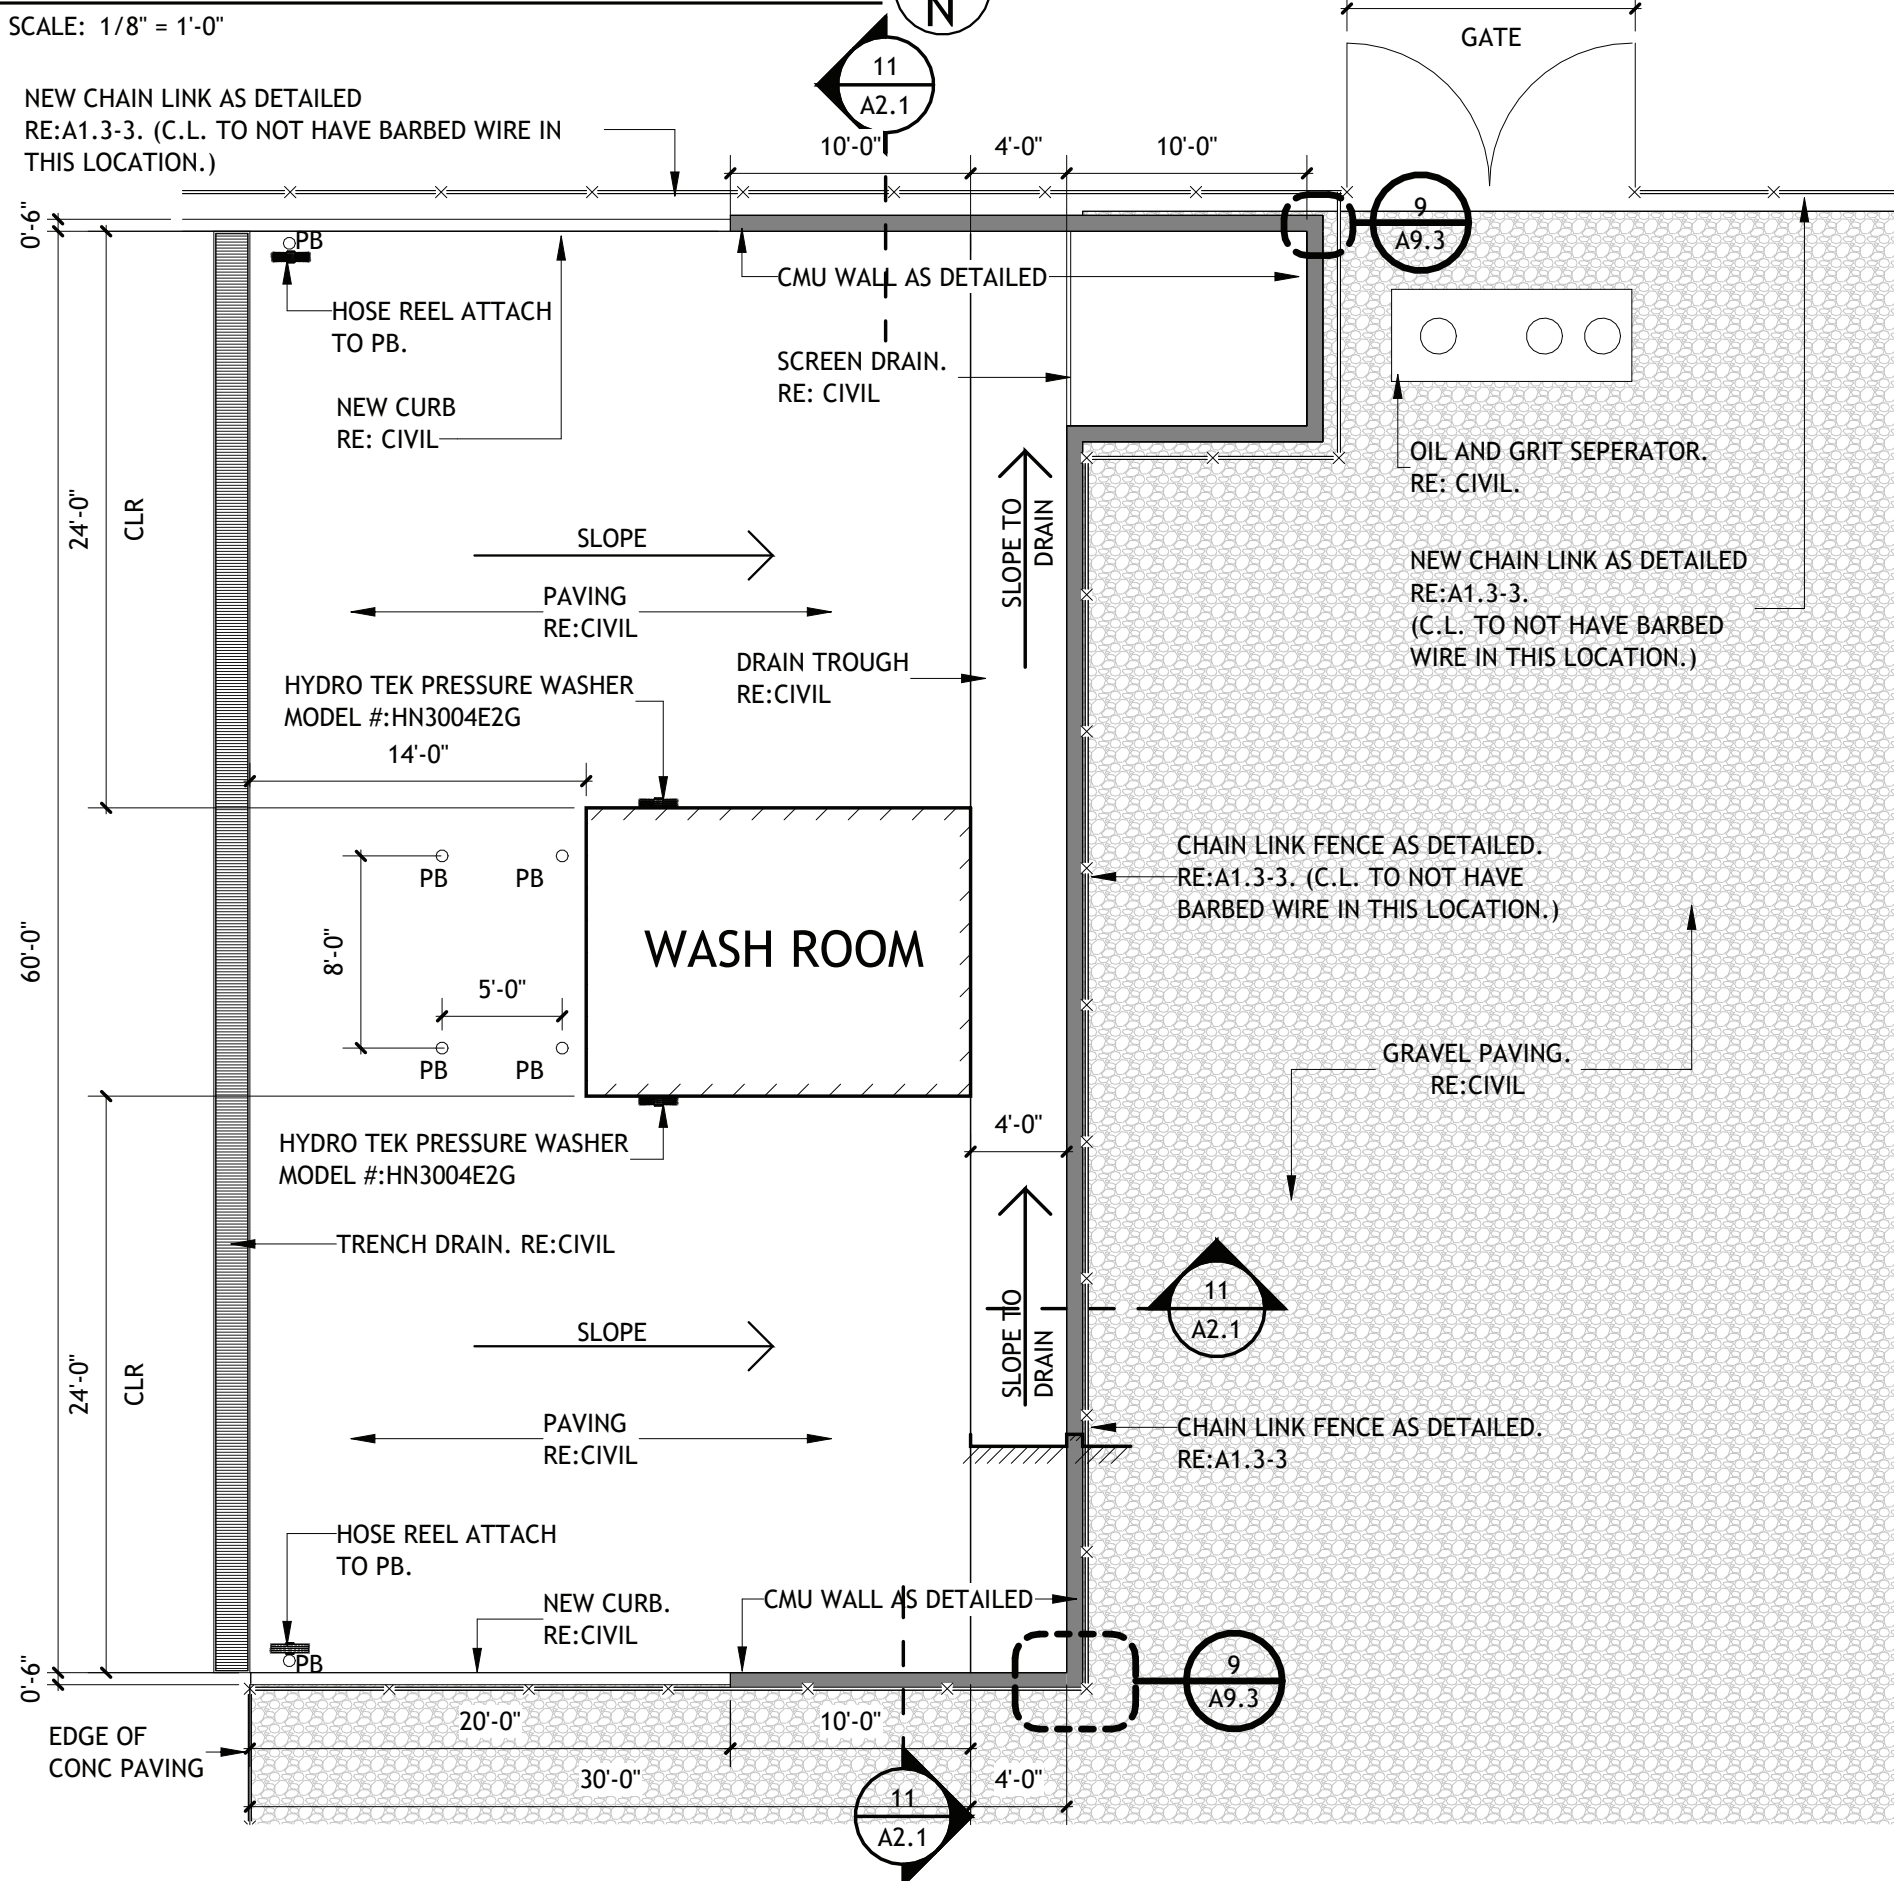

Brossett
Architect



Brossett Architect, LLC • 414 Pujo St., Lake Charles, LA 70601

LAKE CHARLES PUBLIC WORKS
NEW FACILITY PHASE 2

4200 BROAD STREET
LAKE CHARLES, LA 70615
SITE PLAN- NEW

A1.2


SHEET NO.

VER.	DATE	DESCRIPTION
0	12/20/2025	BID DOCUMENTS

© COPYRIGHT 2025,
Brossett Architect, LLC
All Rights Reserved.
This document shall not be
copied or reproduced
without written permission.


1 ENLARGED SITE PLAN- NEW

SCALE: 1" = 40'-0"

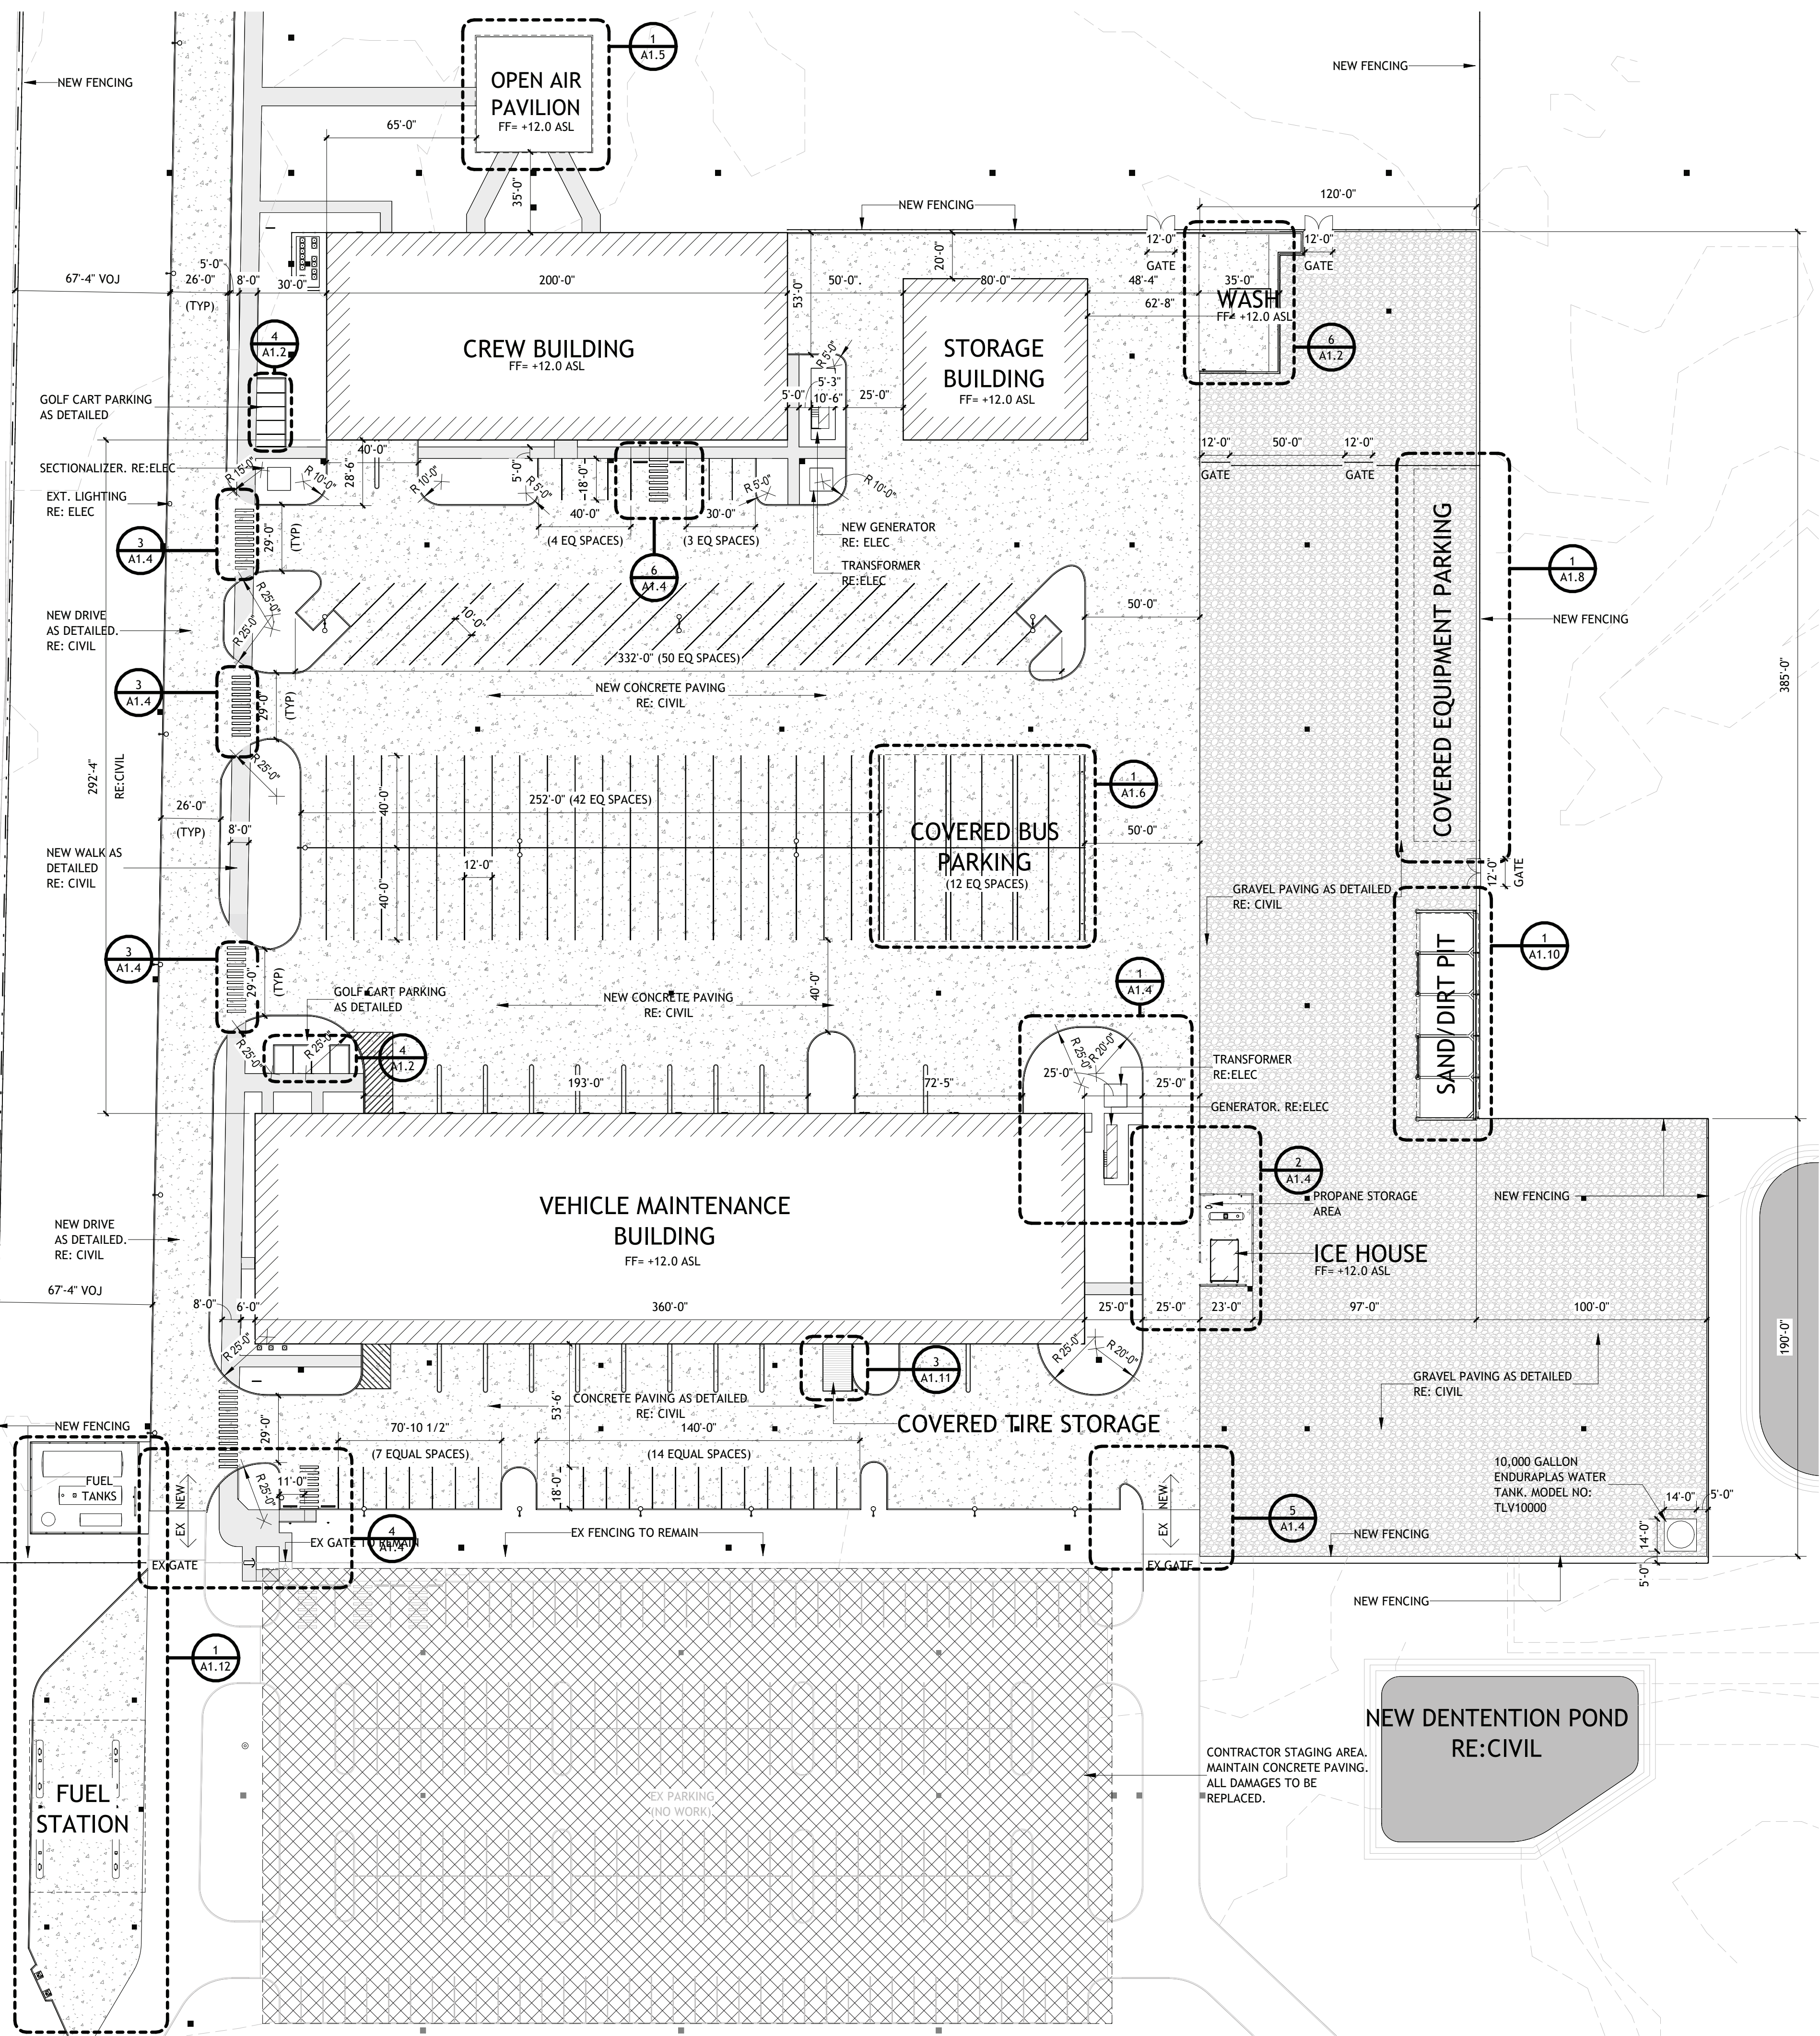


3 CHAIN LINK FENCE

SCALE: 1/2" = 1'-0"

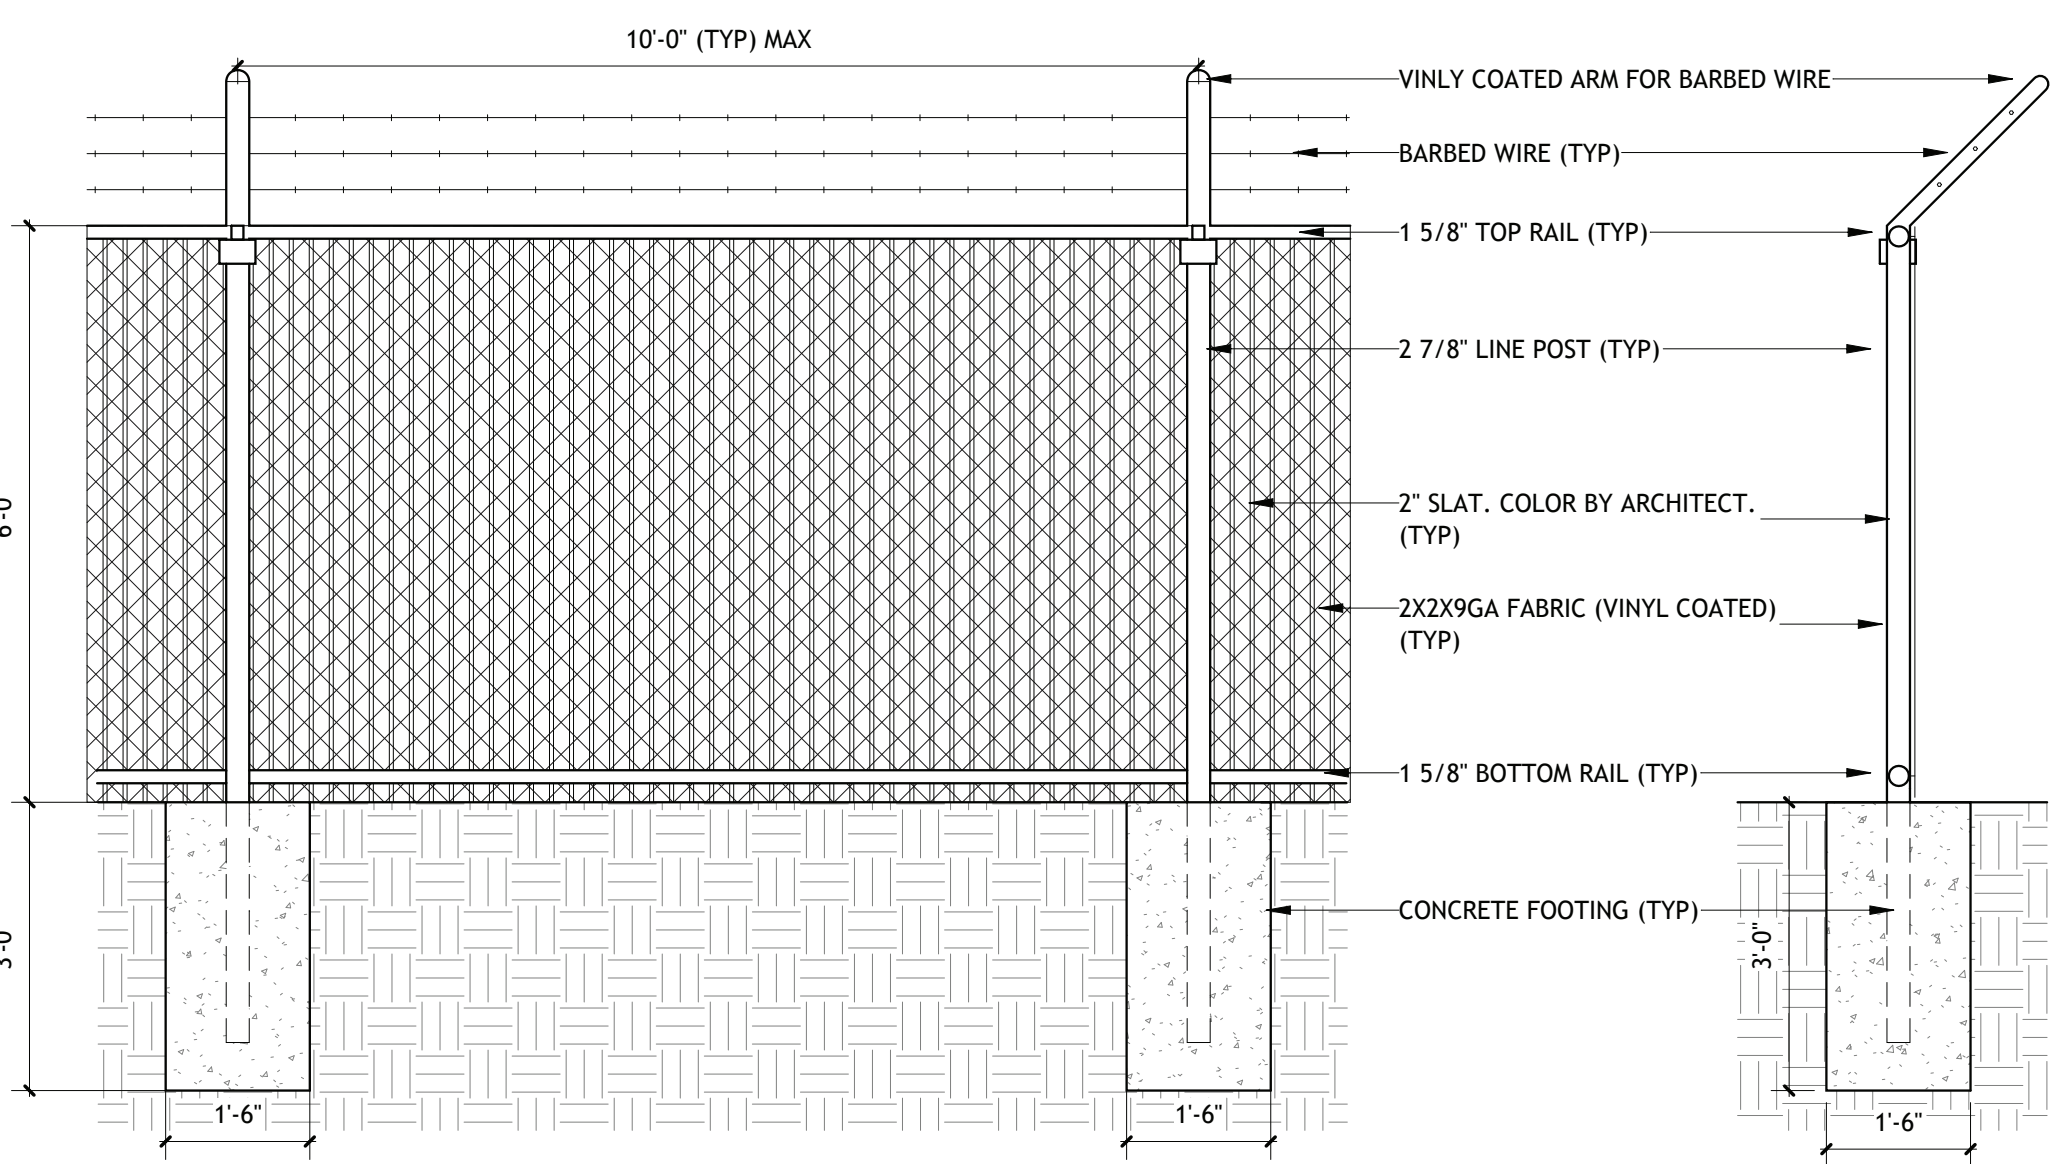

4 CHAIN LINK GATE


SCALE: 1/2" = 1'-0"

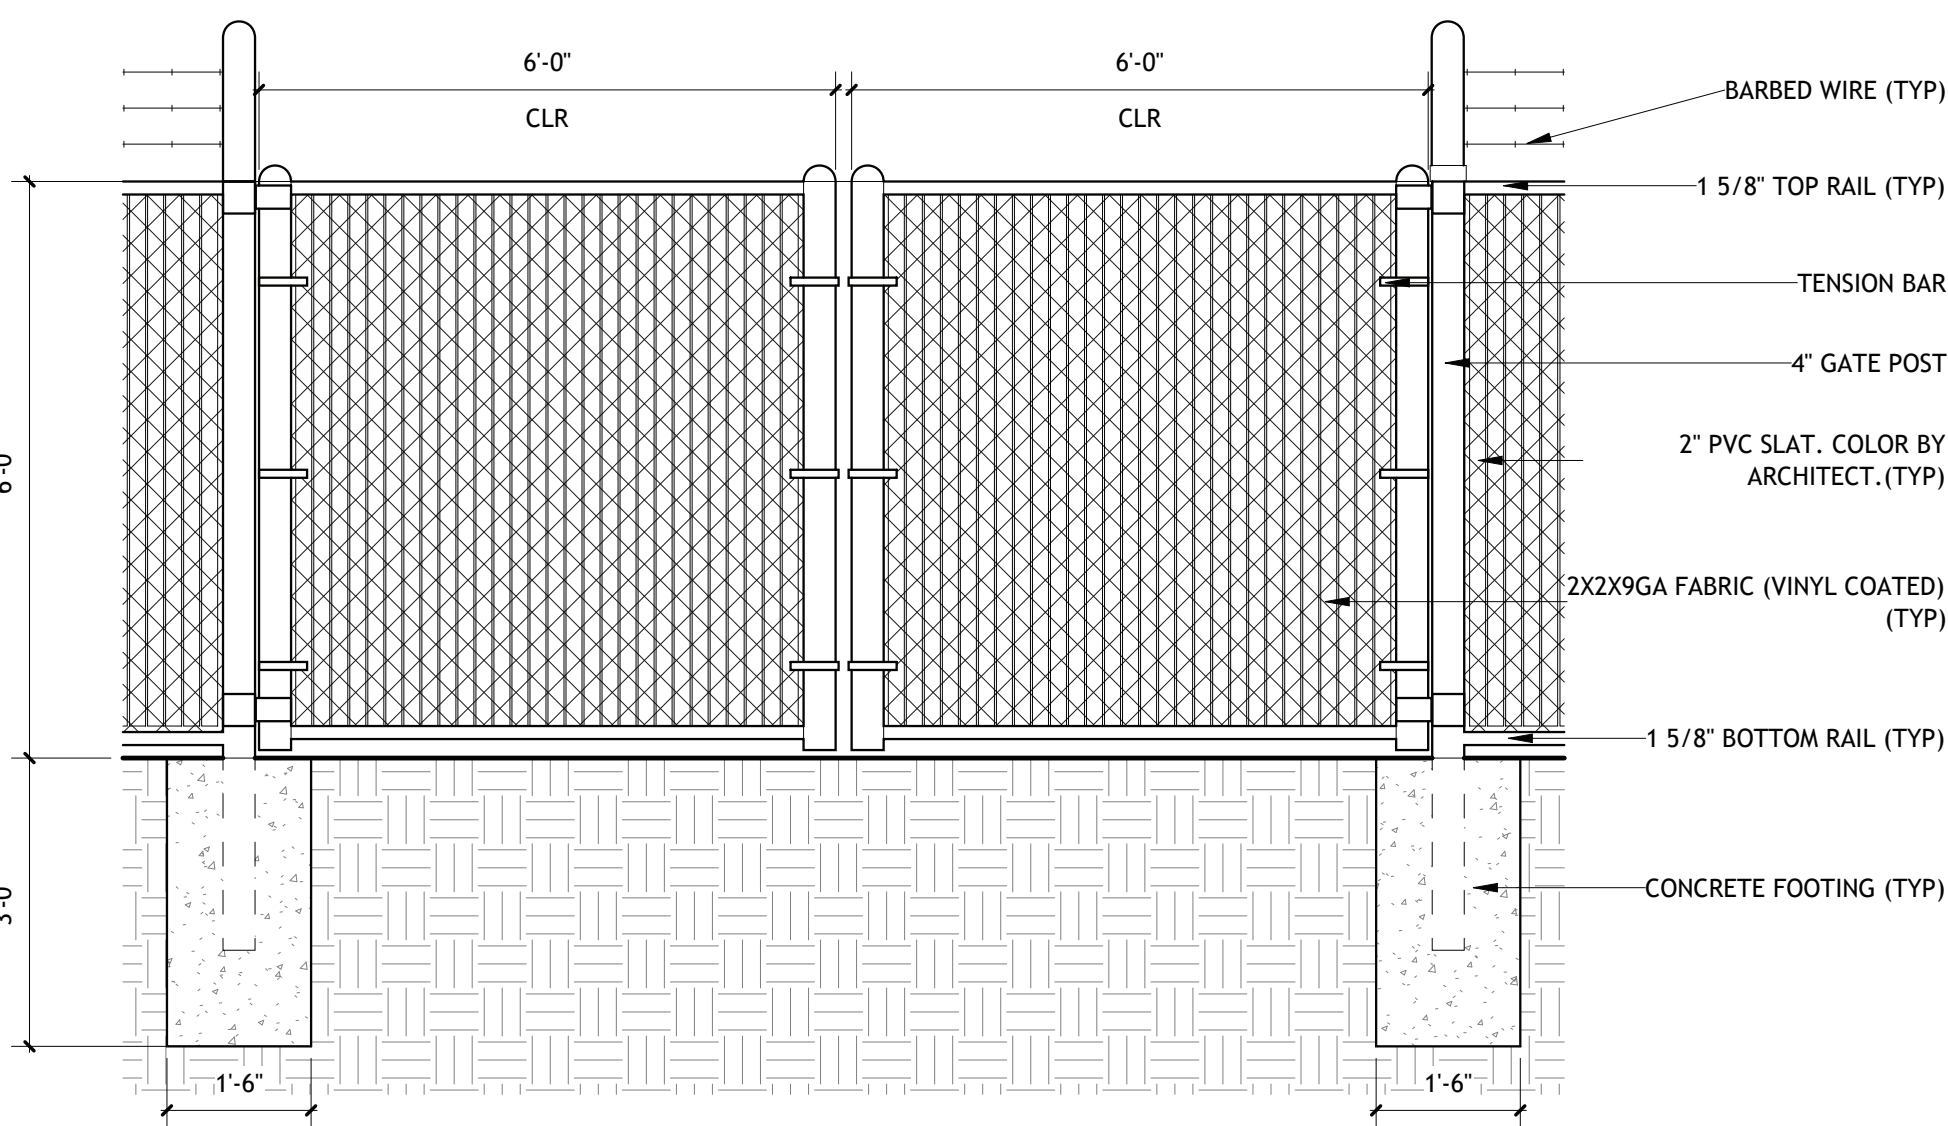

5 PIPE BOLLARDS

SCALE: 1" = 1'-0"



NOTED ON DWGS AS PB

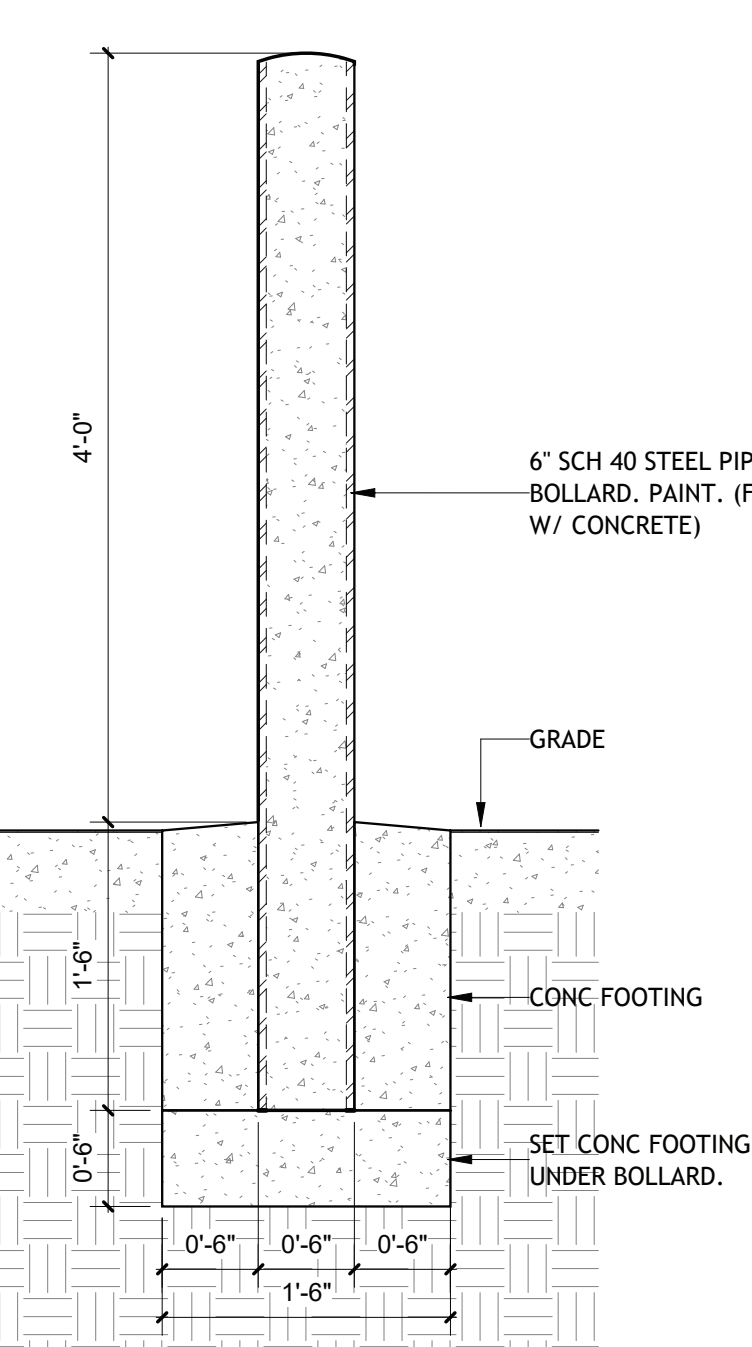


6 PIPE BOLLARD (10")

SCALE: 1" = 1'-0"

NOTED ON DWGS AS PB1

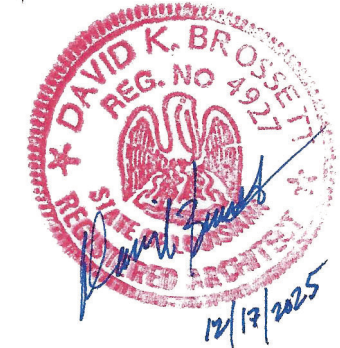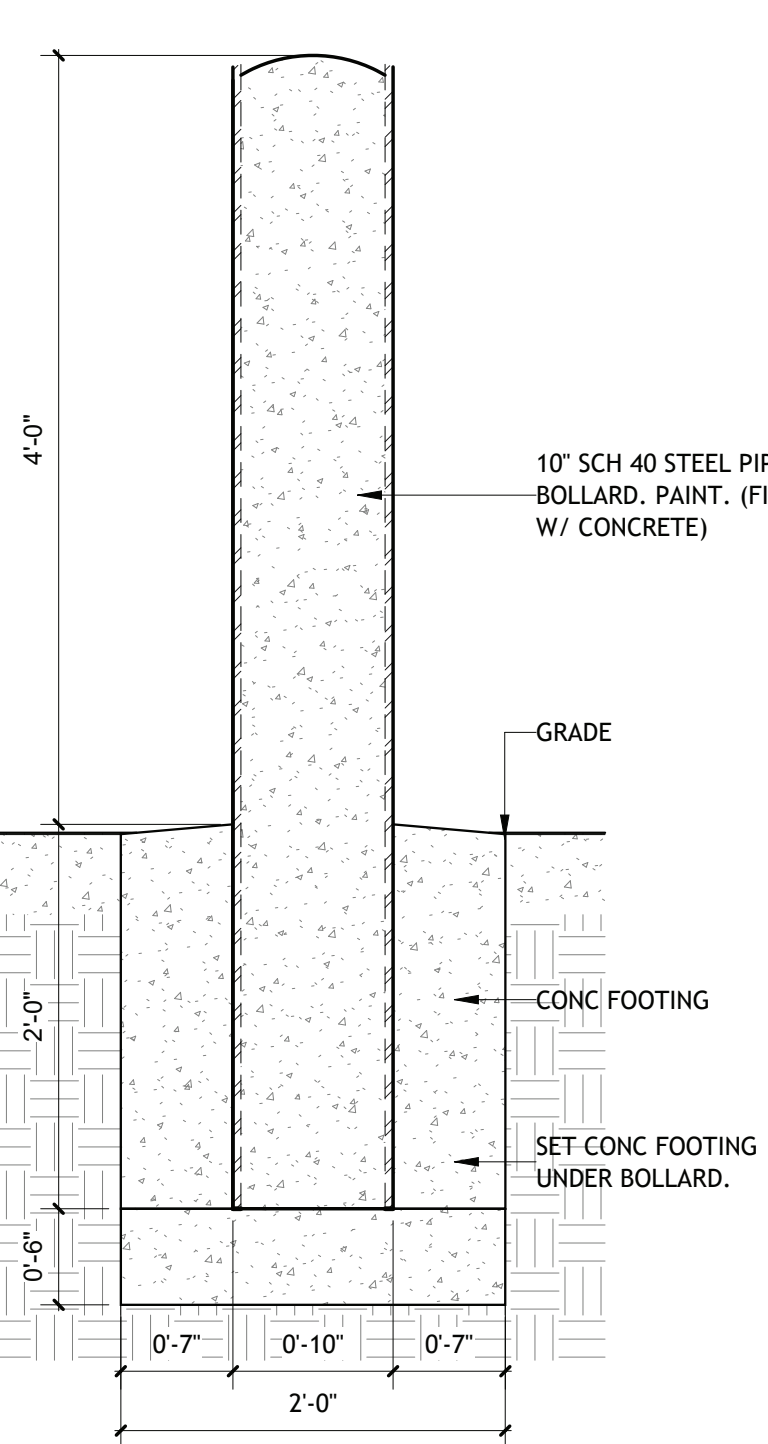

Brossett
Architect

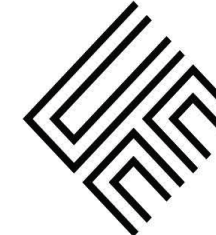

Brossett Architect, LLC • 414 Pujo St., Lake Charles, LA 70601

LAKE CHARLES PUBLIC WORKS
NEW FACILITY PHASE 2

4200 BROAD STREET
LAKE CHARLES, LA 70615
ENLARGED SITE PLAN- NEW

SHEET NO.
A1.3


ARCH #24009 BA

VER.	DATE	DESCRIPTION
0	12/20/2025	BID DOCUMENTS

© COPYRIGHT 2025,
Brossett Architect, LLC
All Rights Reserved.
This document shall not be
copied or reproduced
without written permission.


1 ENLARGED SITE PLAN- NEW GENERATOR

SCALE: 1/8" = 1'-0"

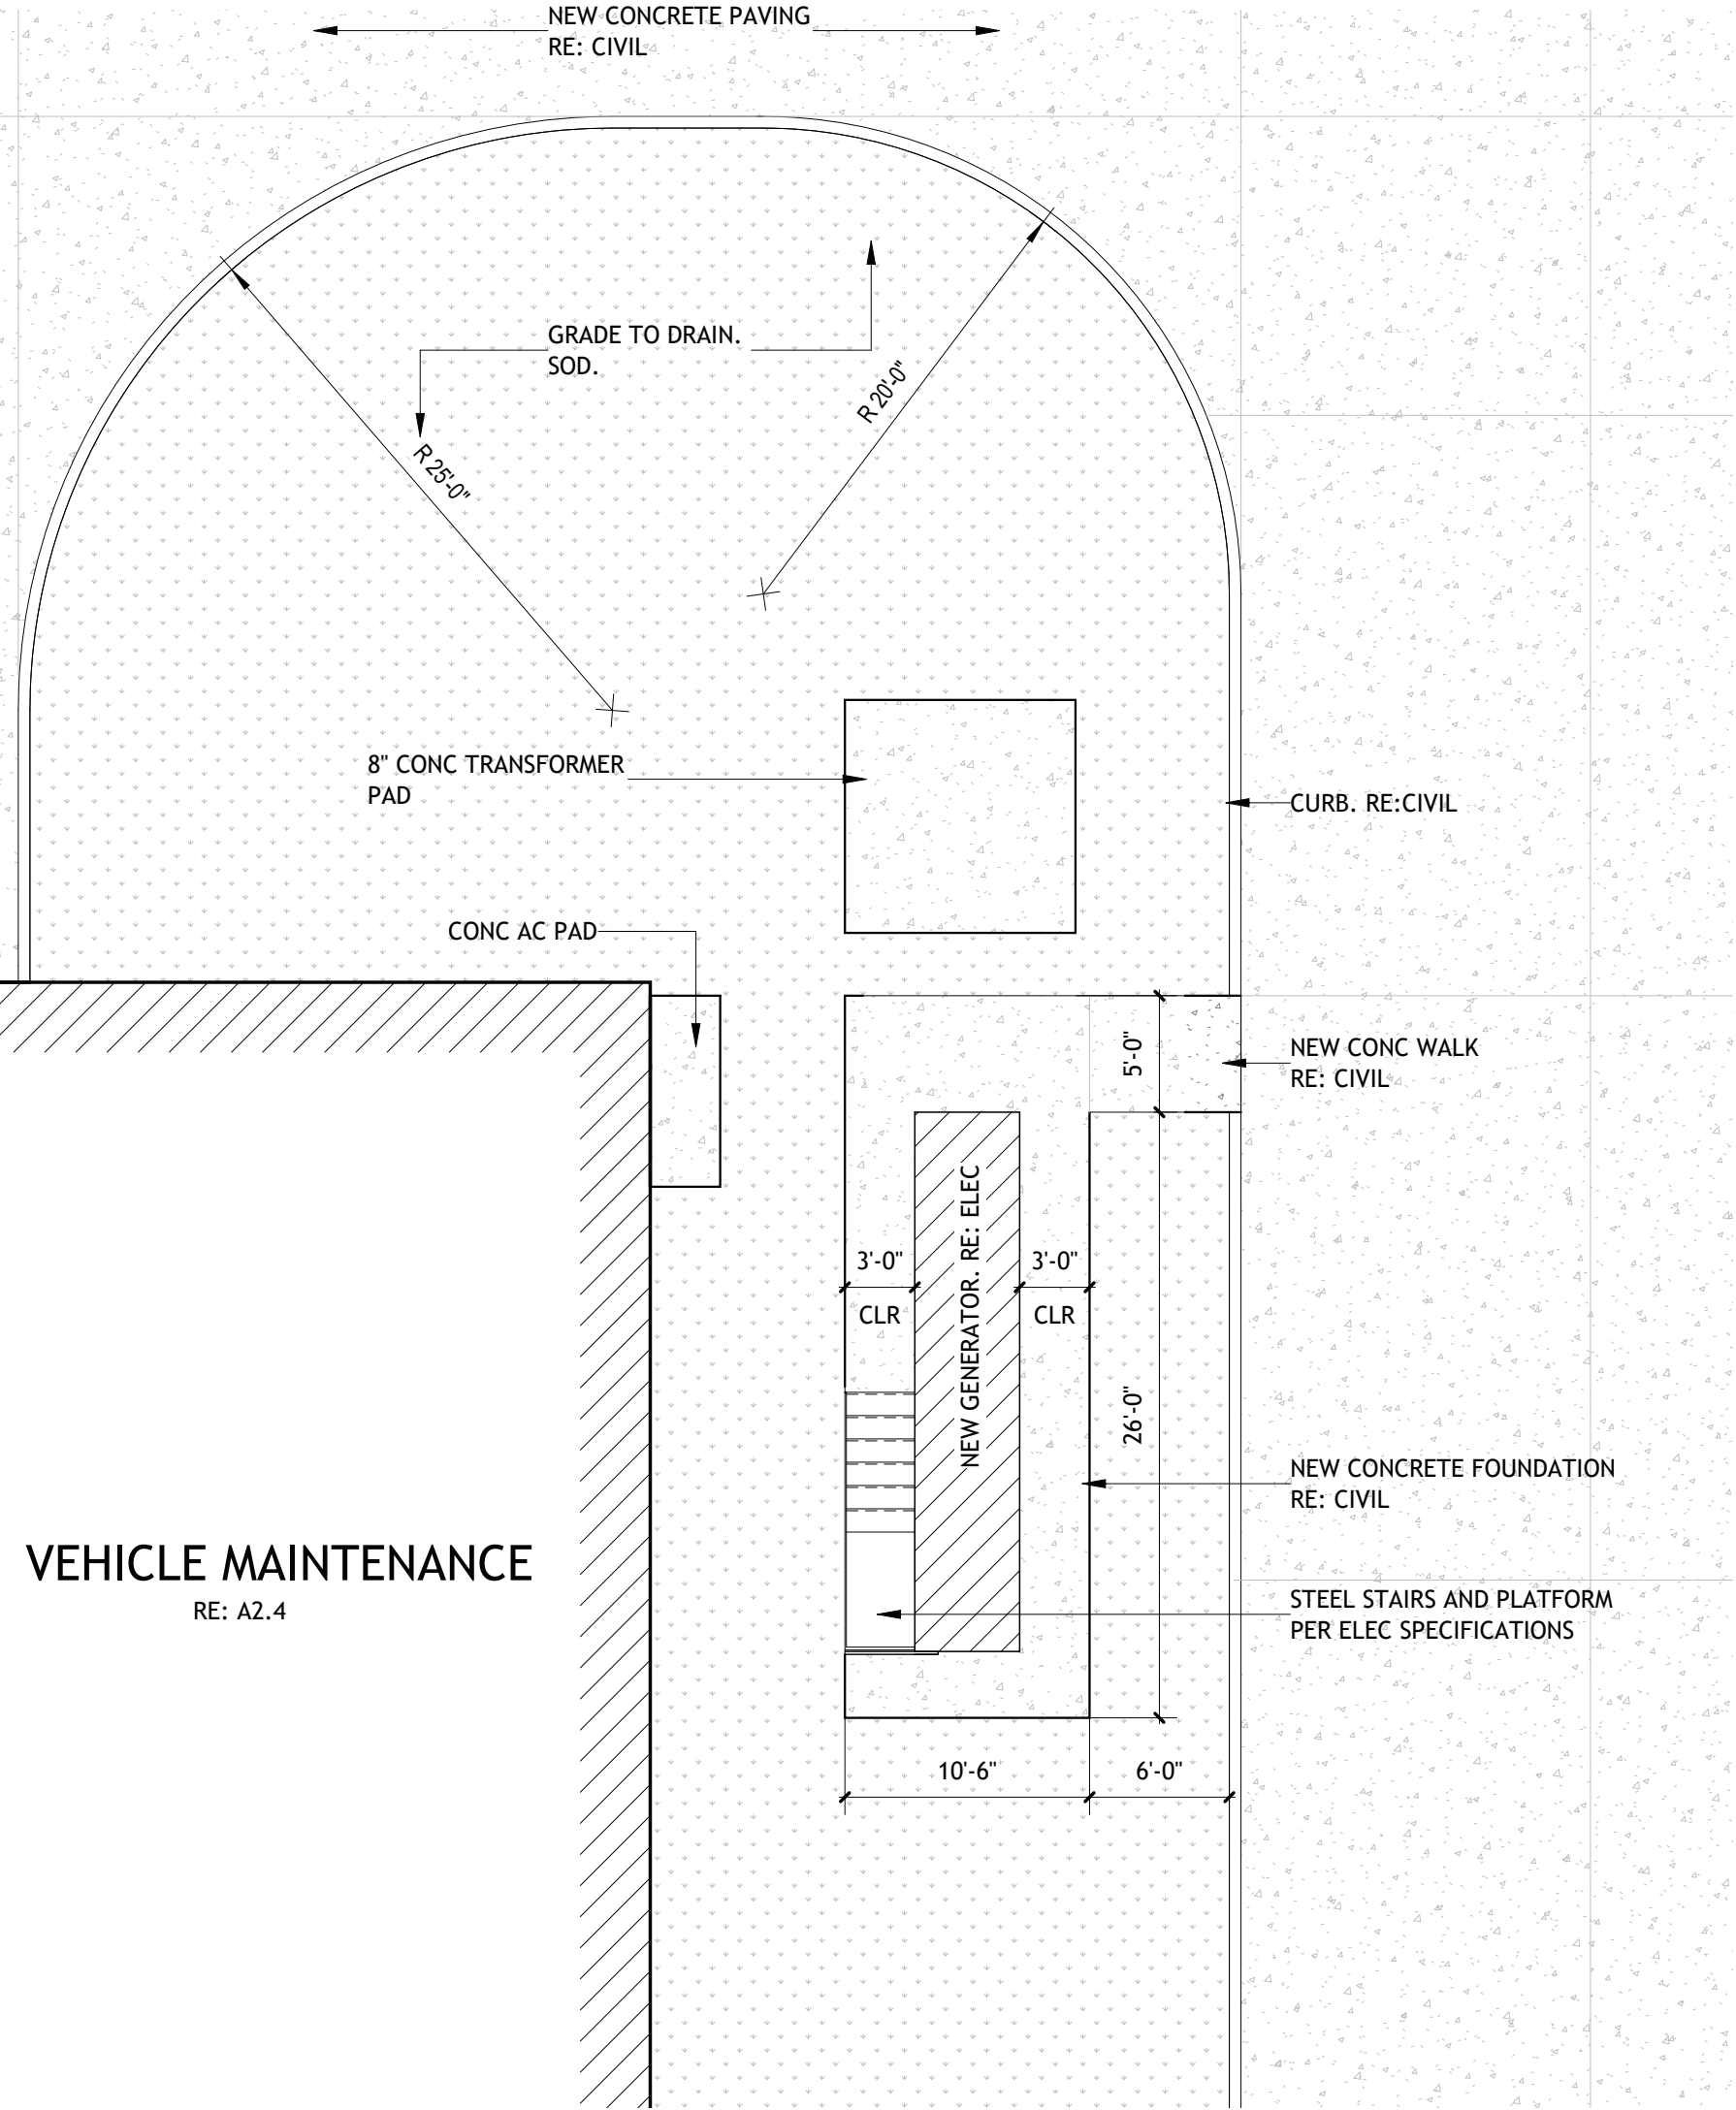


2 ENLARGED SITE PLAN- NEW ICE HOUSE ISLAND

SCALE: 1/8" = 1'-0"

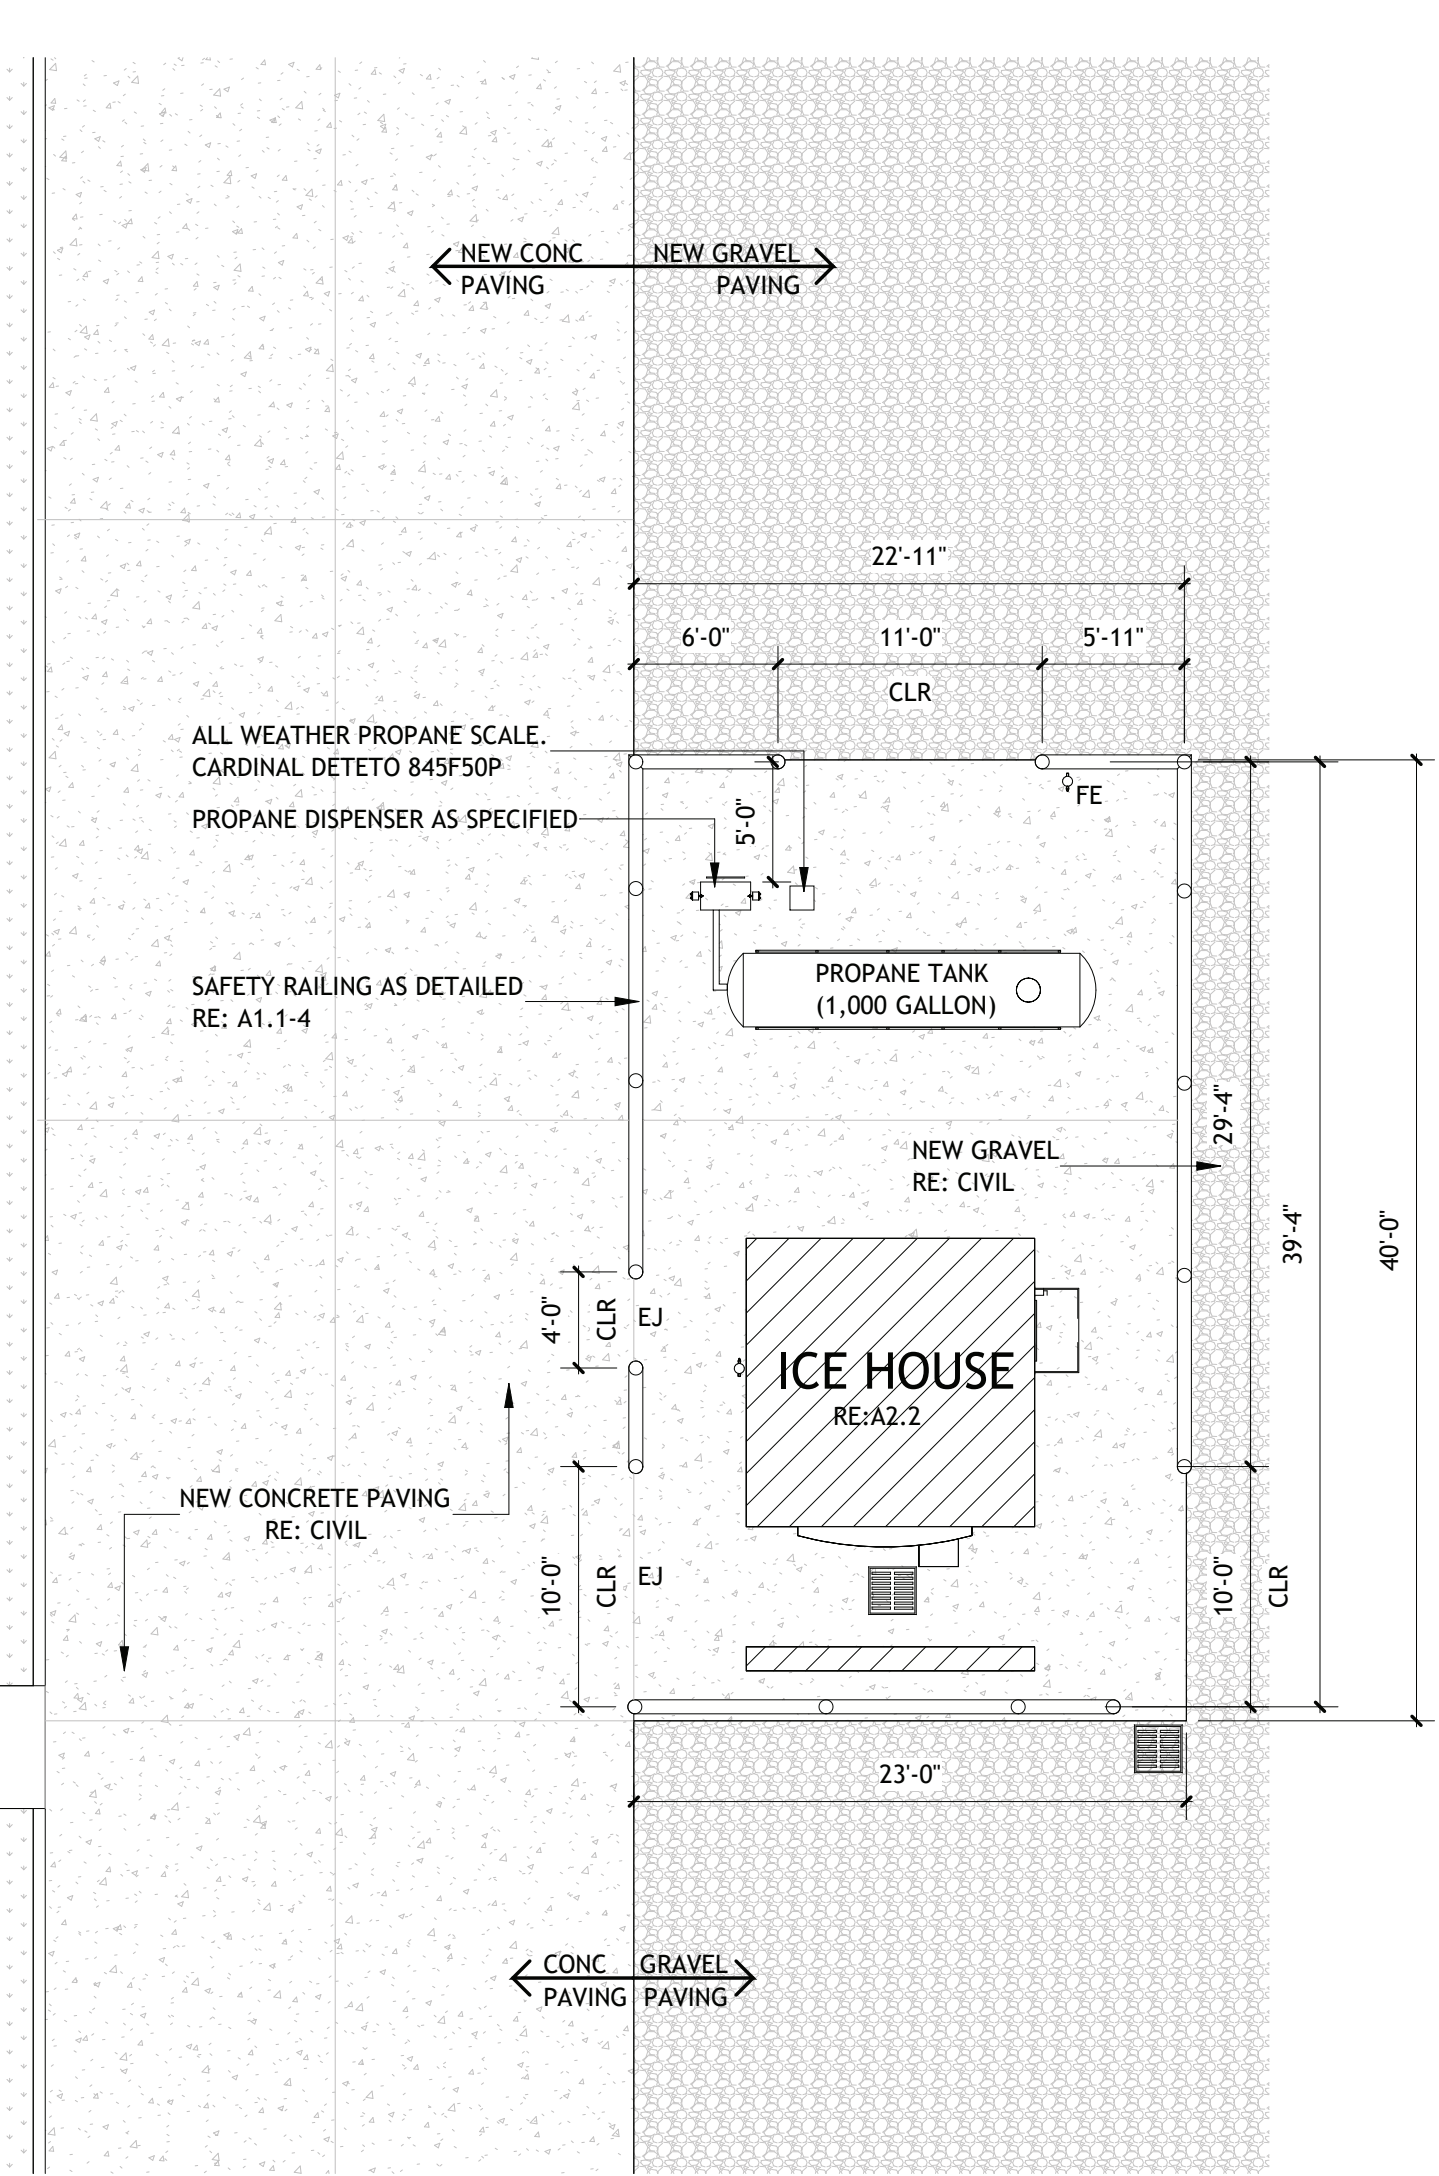


3 ENLARGED SITE PLAN- CROSSWALK (TYP)

SCALE: 1/4" = 1'-0"

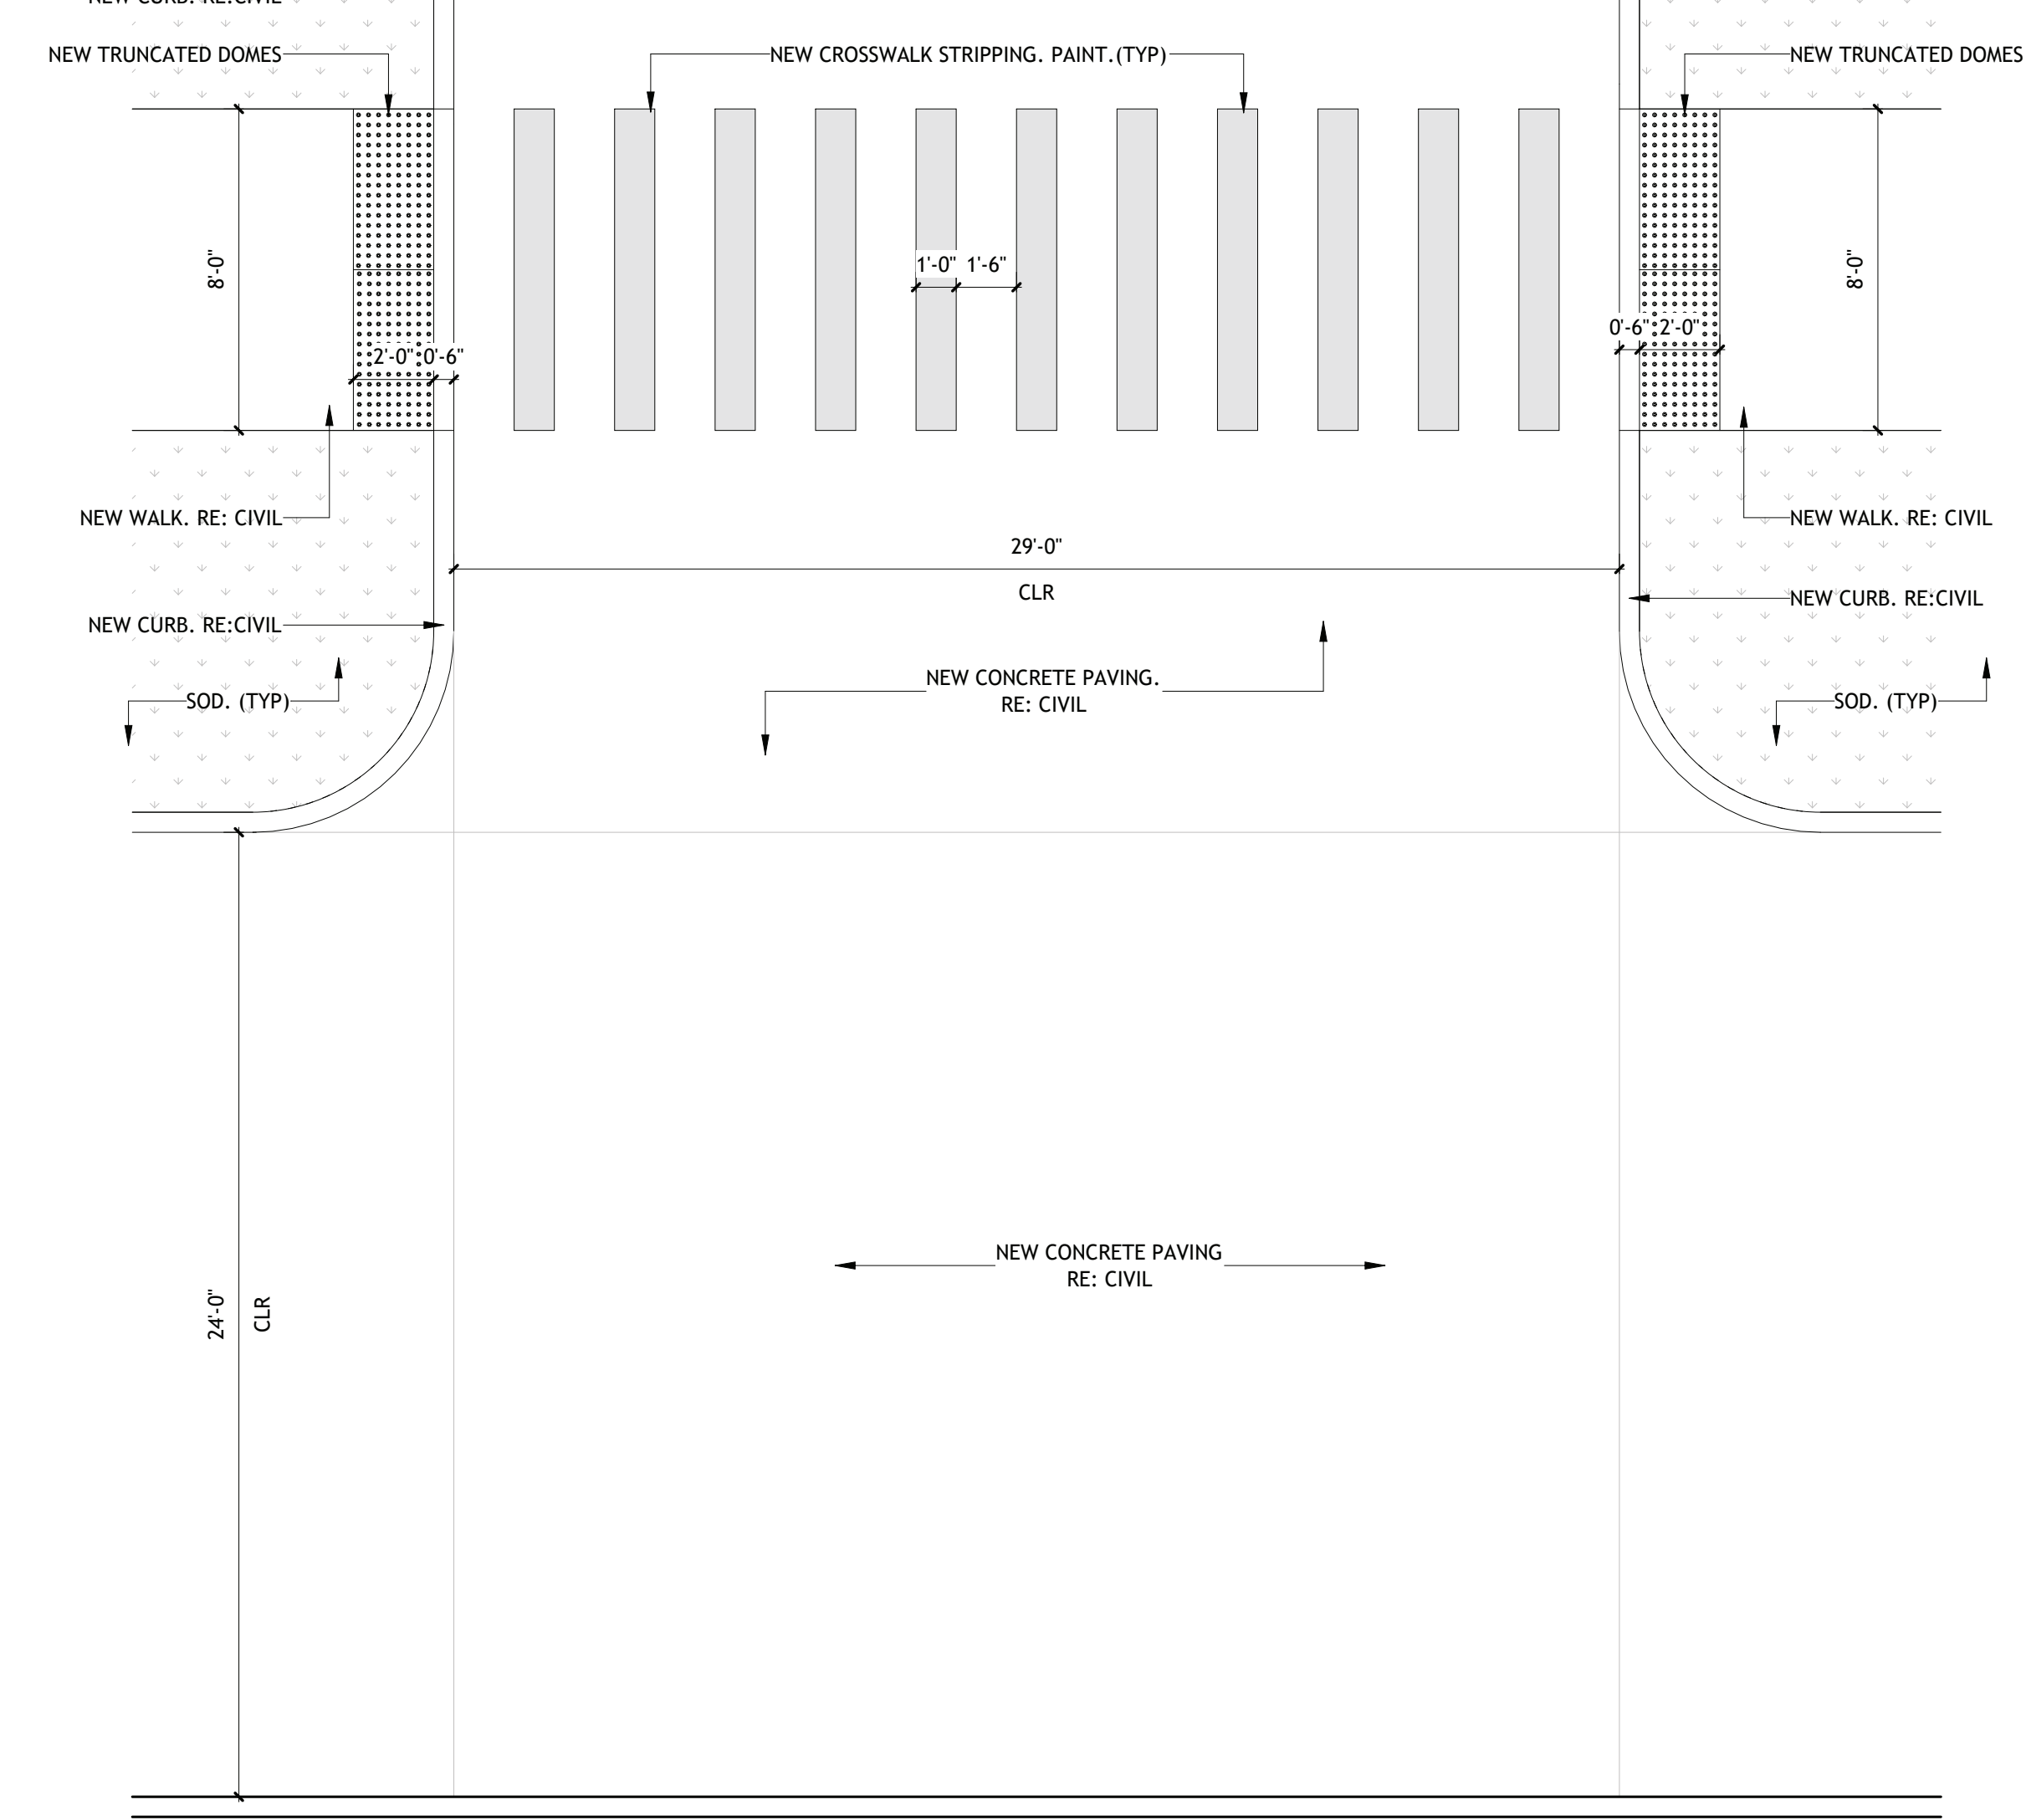


4 ENLARGED SITE PLAN- EX TO NEW DRIVE (WEST)

SCALE: 1/8" = 1'-0"

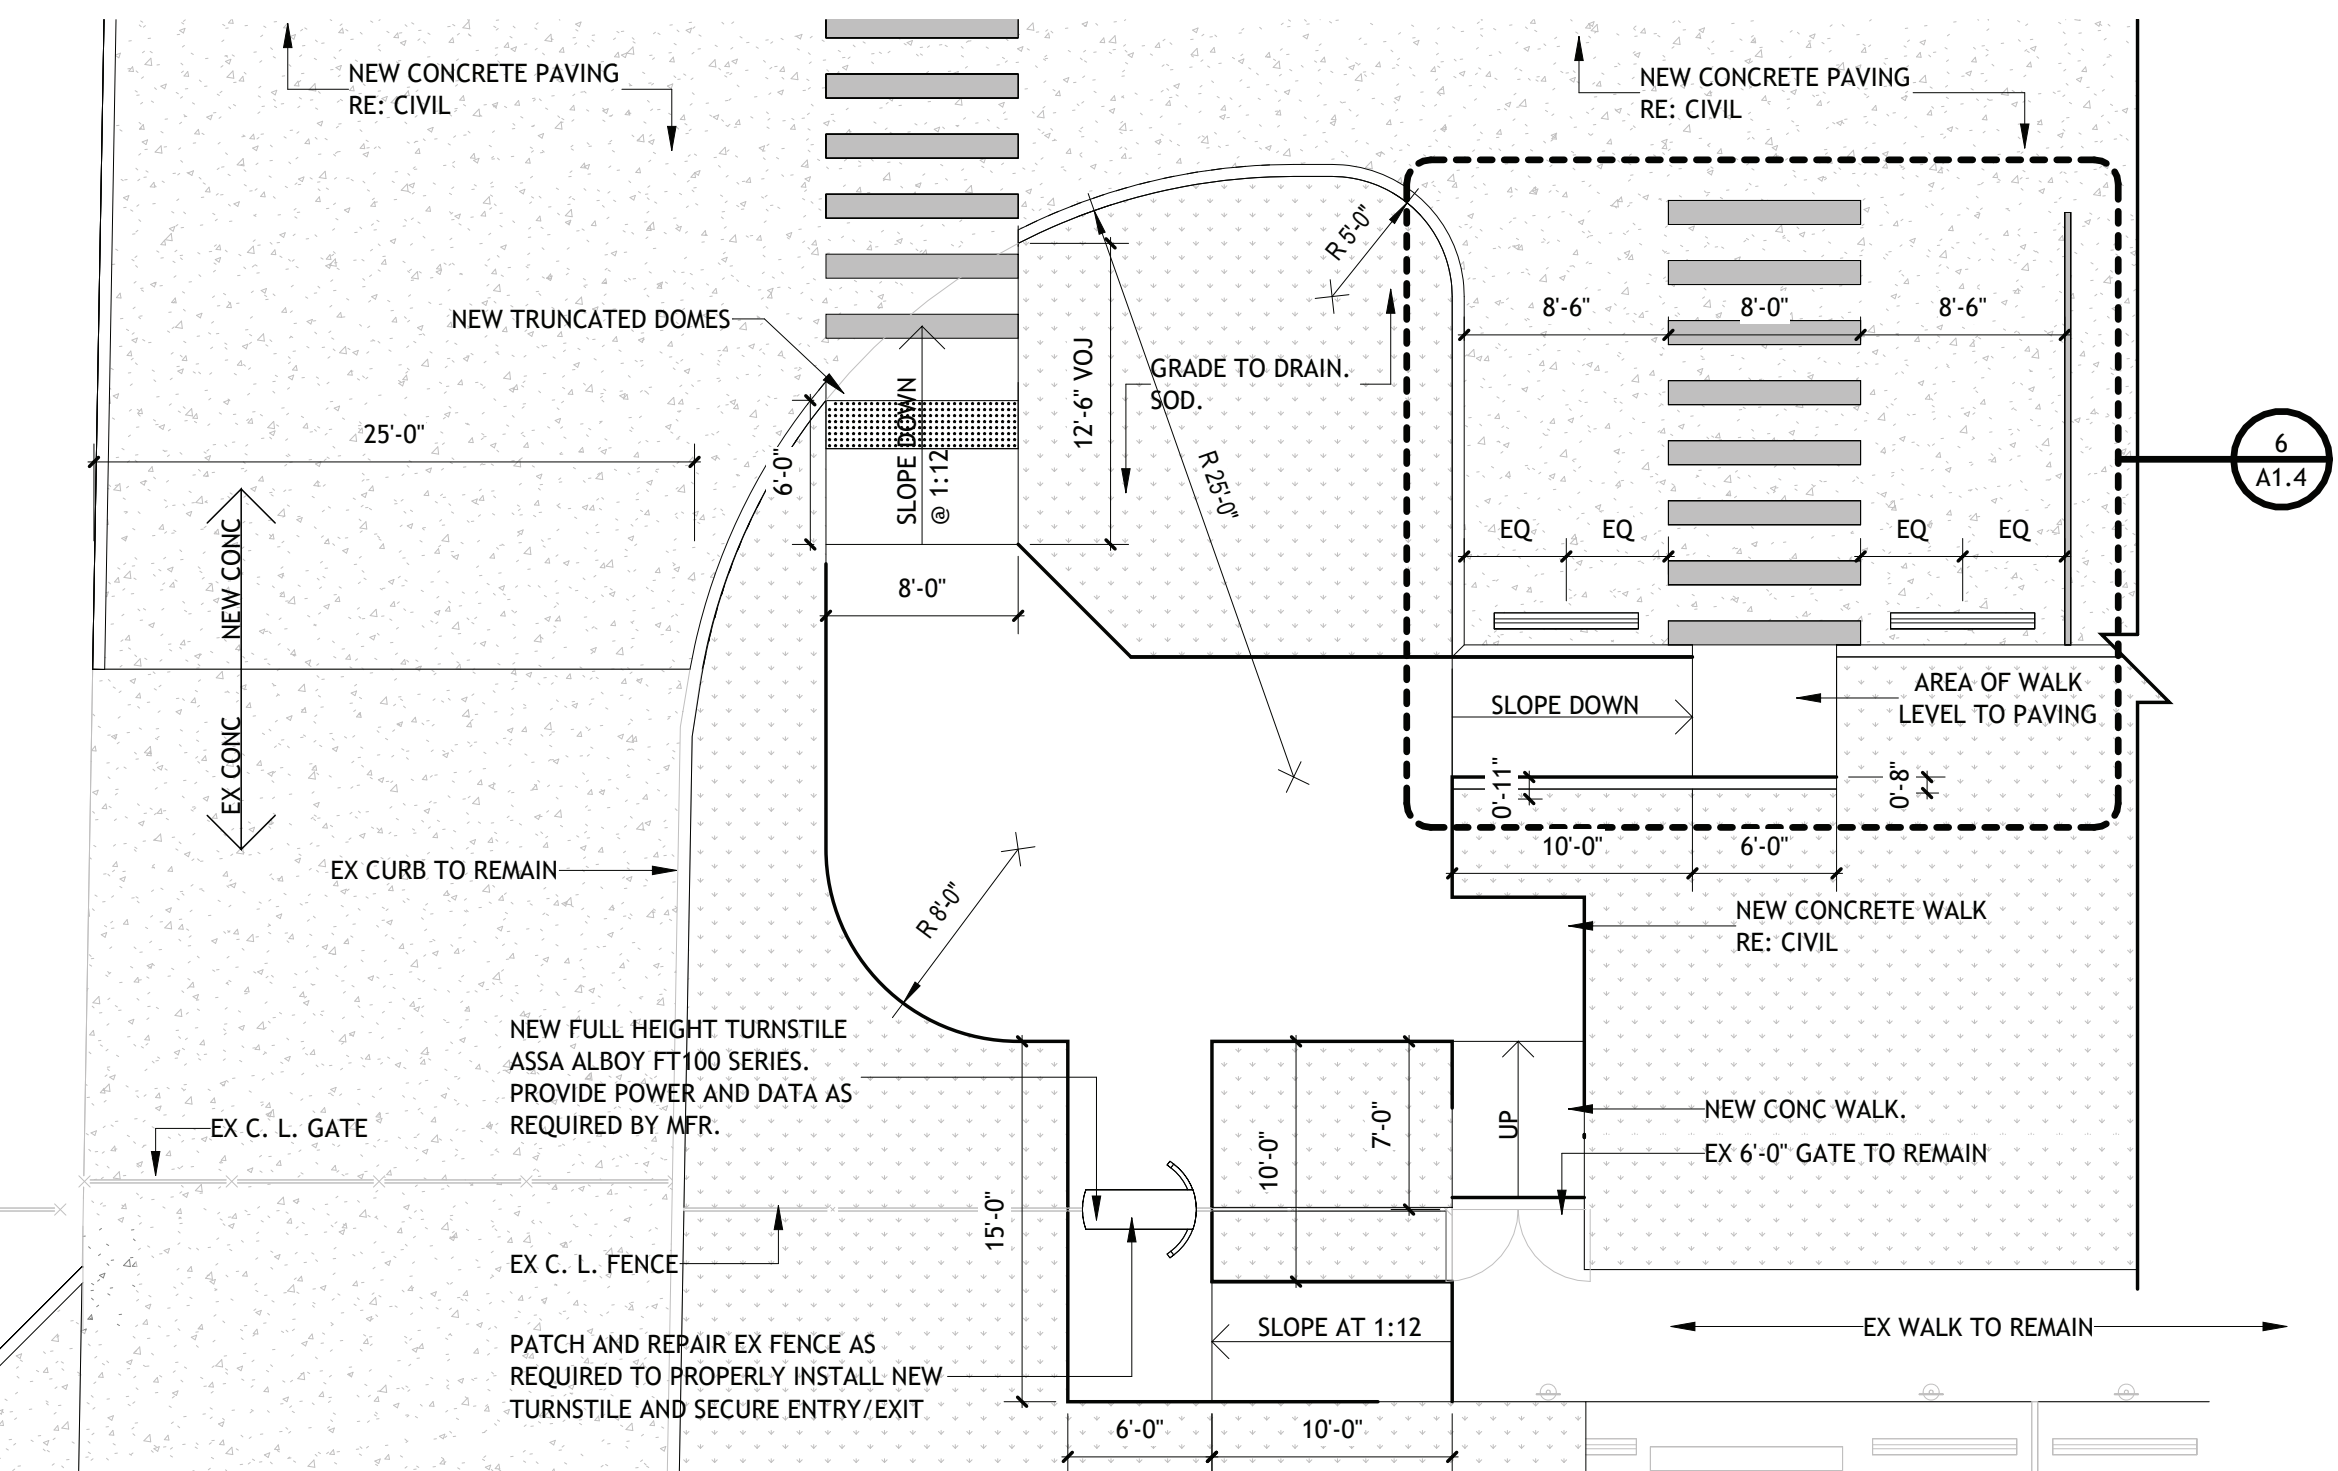



5 ENLARGED SITE PLAN- EX TO NEW DRIVE (EAST)

SCALE: 1/8" = 1'-0"

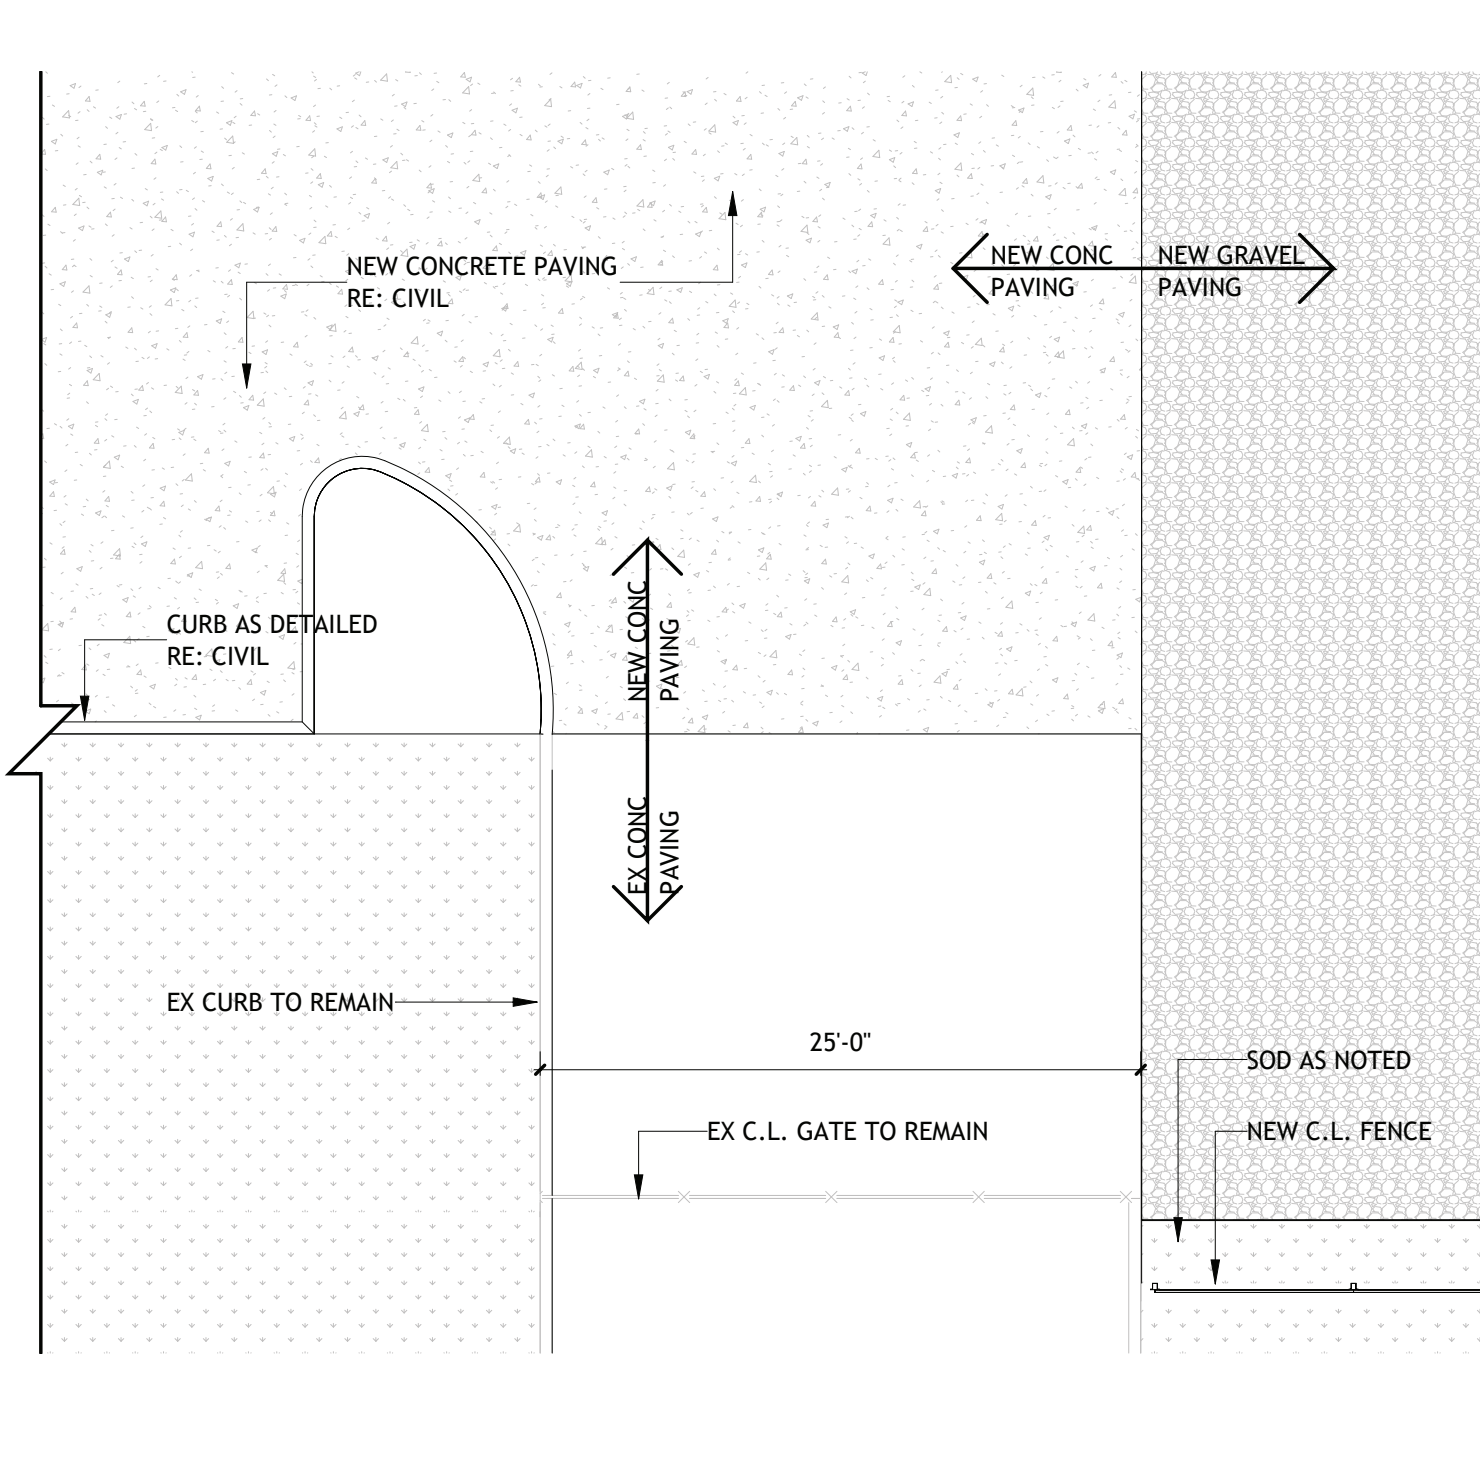

6 ENLARGED SITE PLAN- NEW ACCESSIBLE PARKING

SCALE: 1/4" = 1'-0"

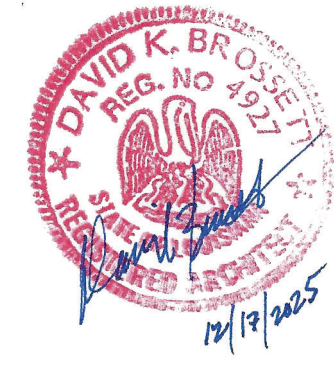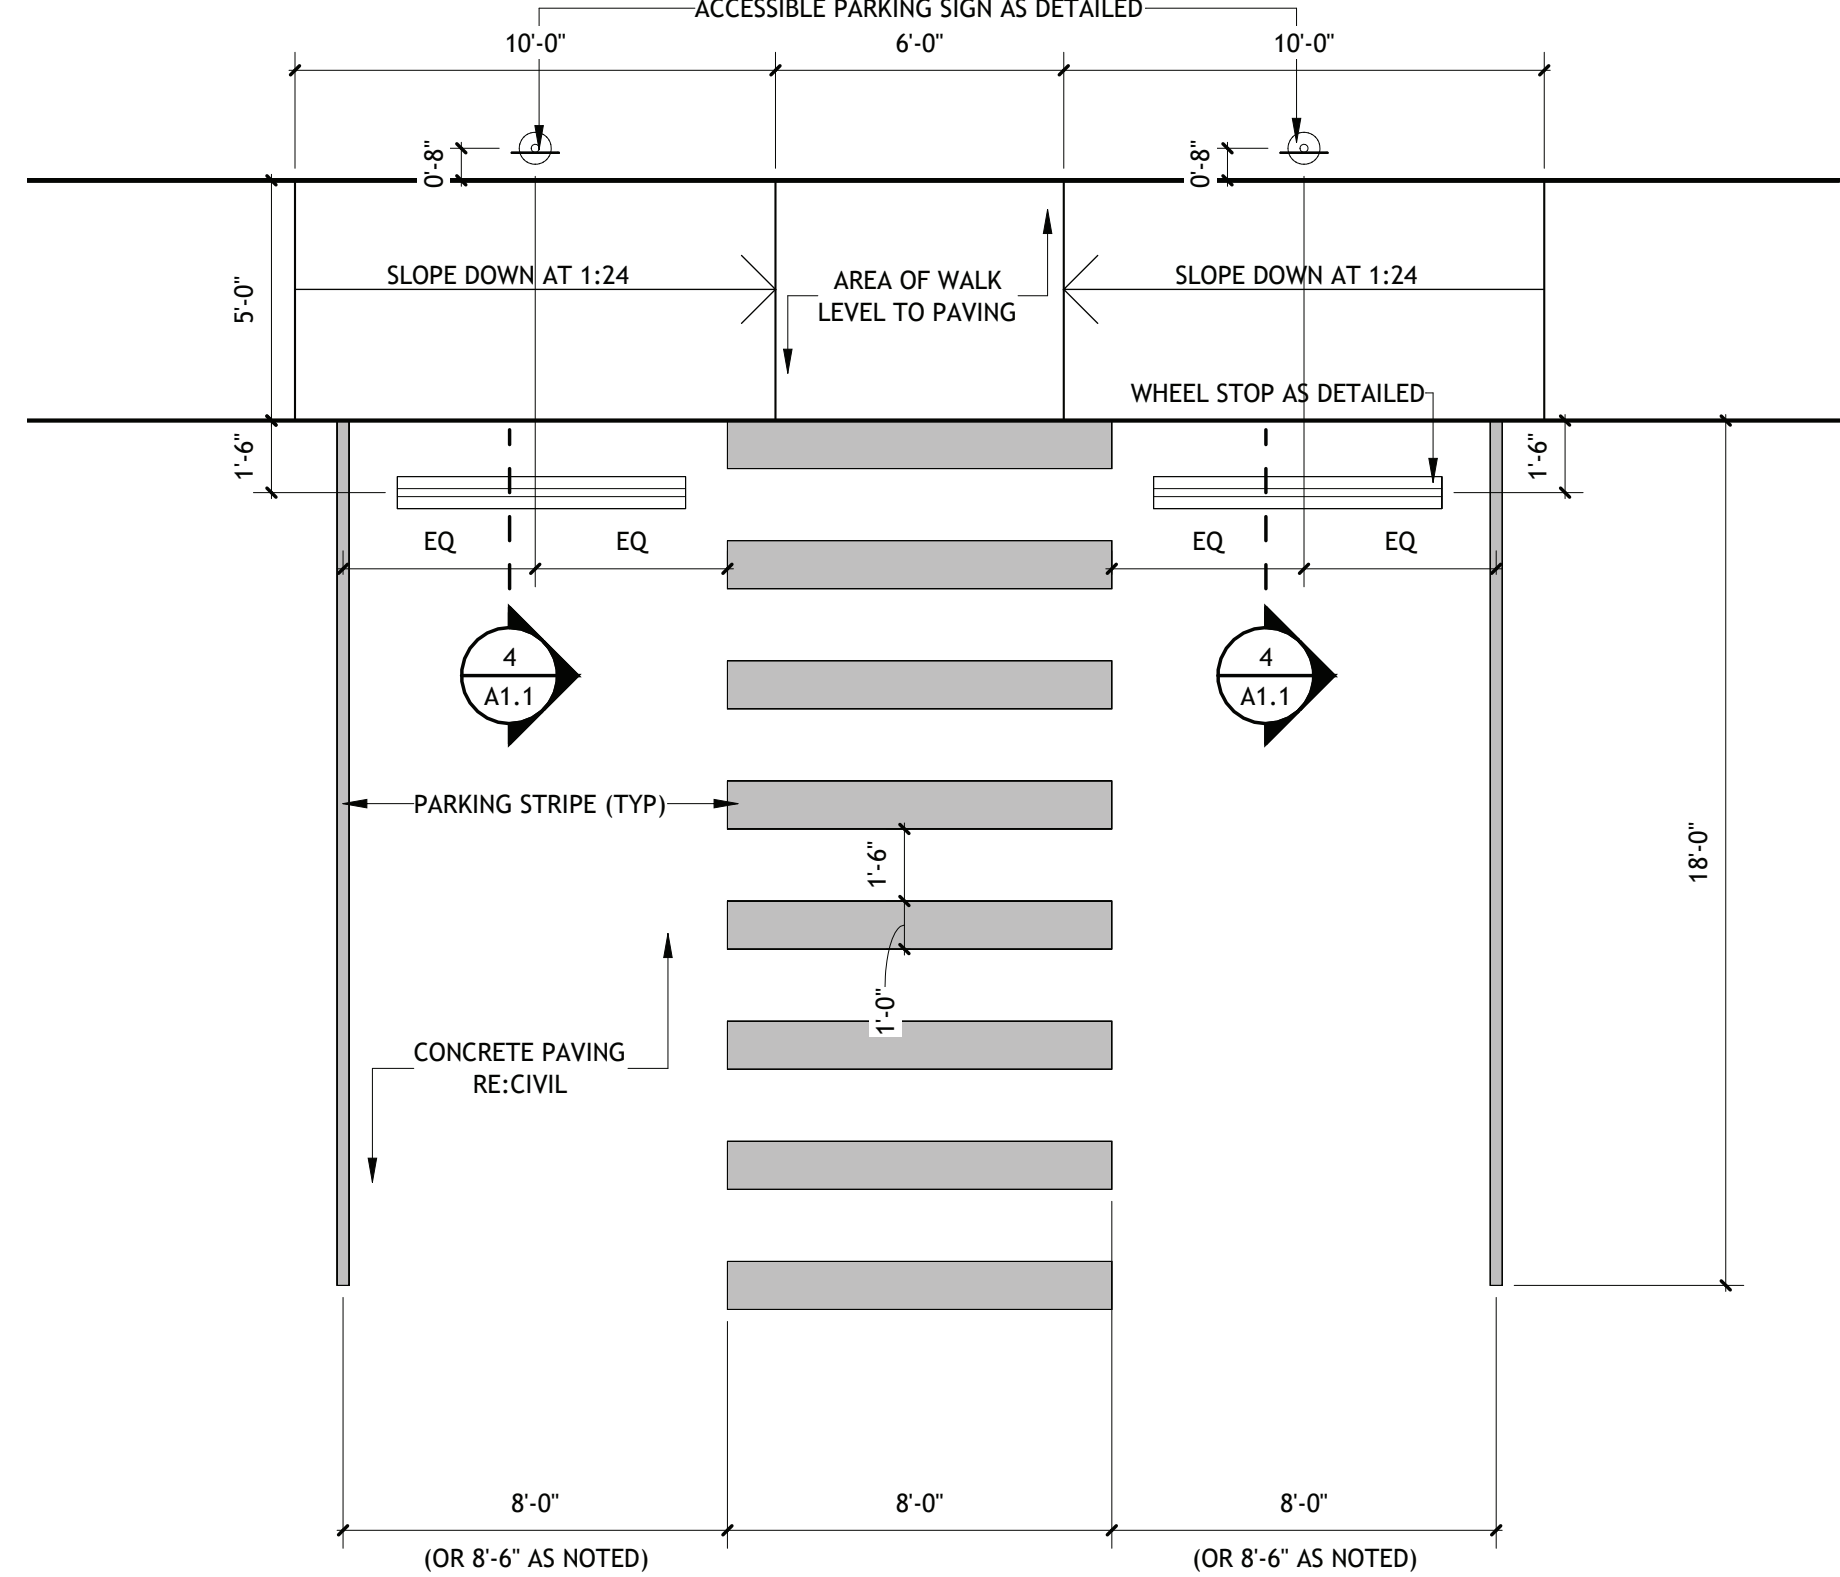

Brossett
Architect

LAKE CHARLES PUBLIC WORKS
NEW FACILITY PHASE 2

4200 BROAD STREET
LAKE CHARLES, LA 70615
ENLARGED SITE PLANS

SHEET NO.
A1.4


ARCH #24009 BA

VER.	DATE	DESCRIPTION
0	12/20/2025	BID DOCUMENTS

© COPYRIGHT 2025,
Brossett Architect, LLC
All Rights Reserved.
This document shall not be
copied or reproduced
without written permission.


1 ENLARGED SITE PLAN- PAVILION

SCALE: 1/8" = 1'-0"

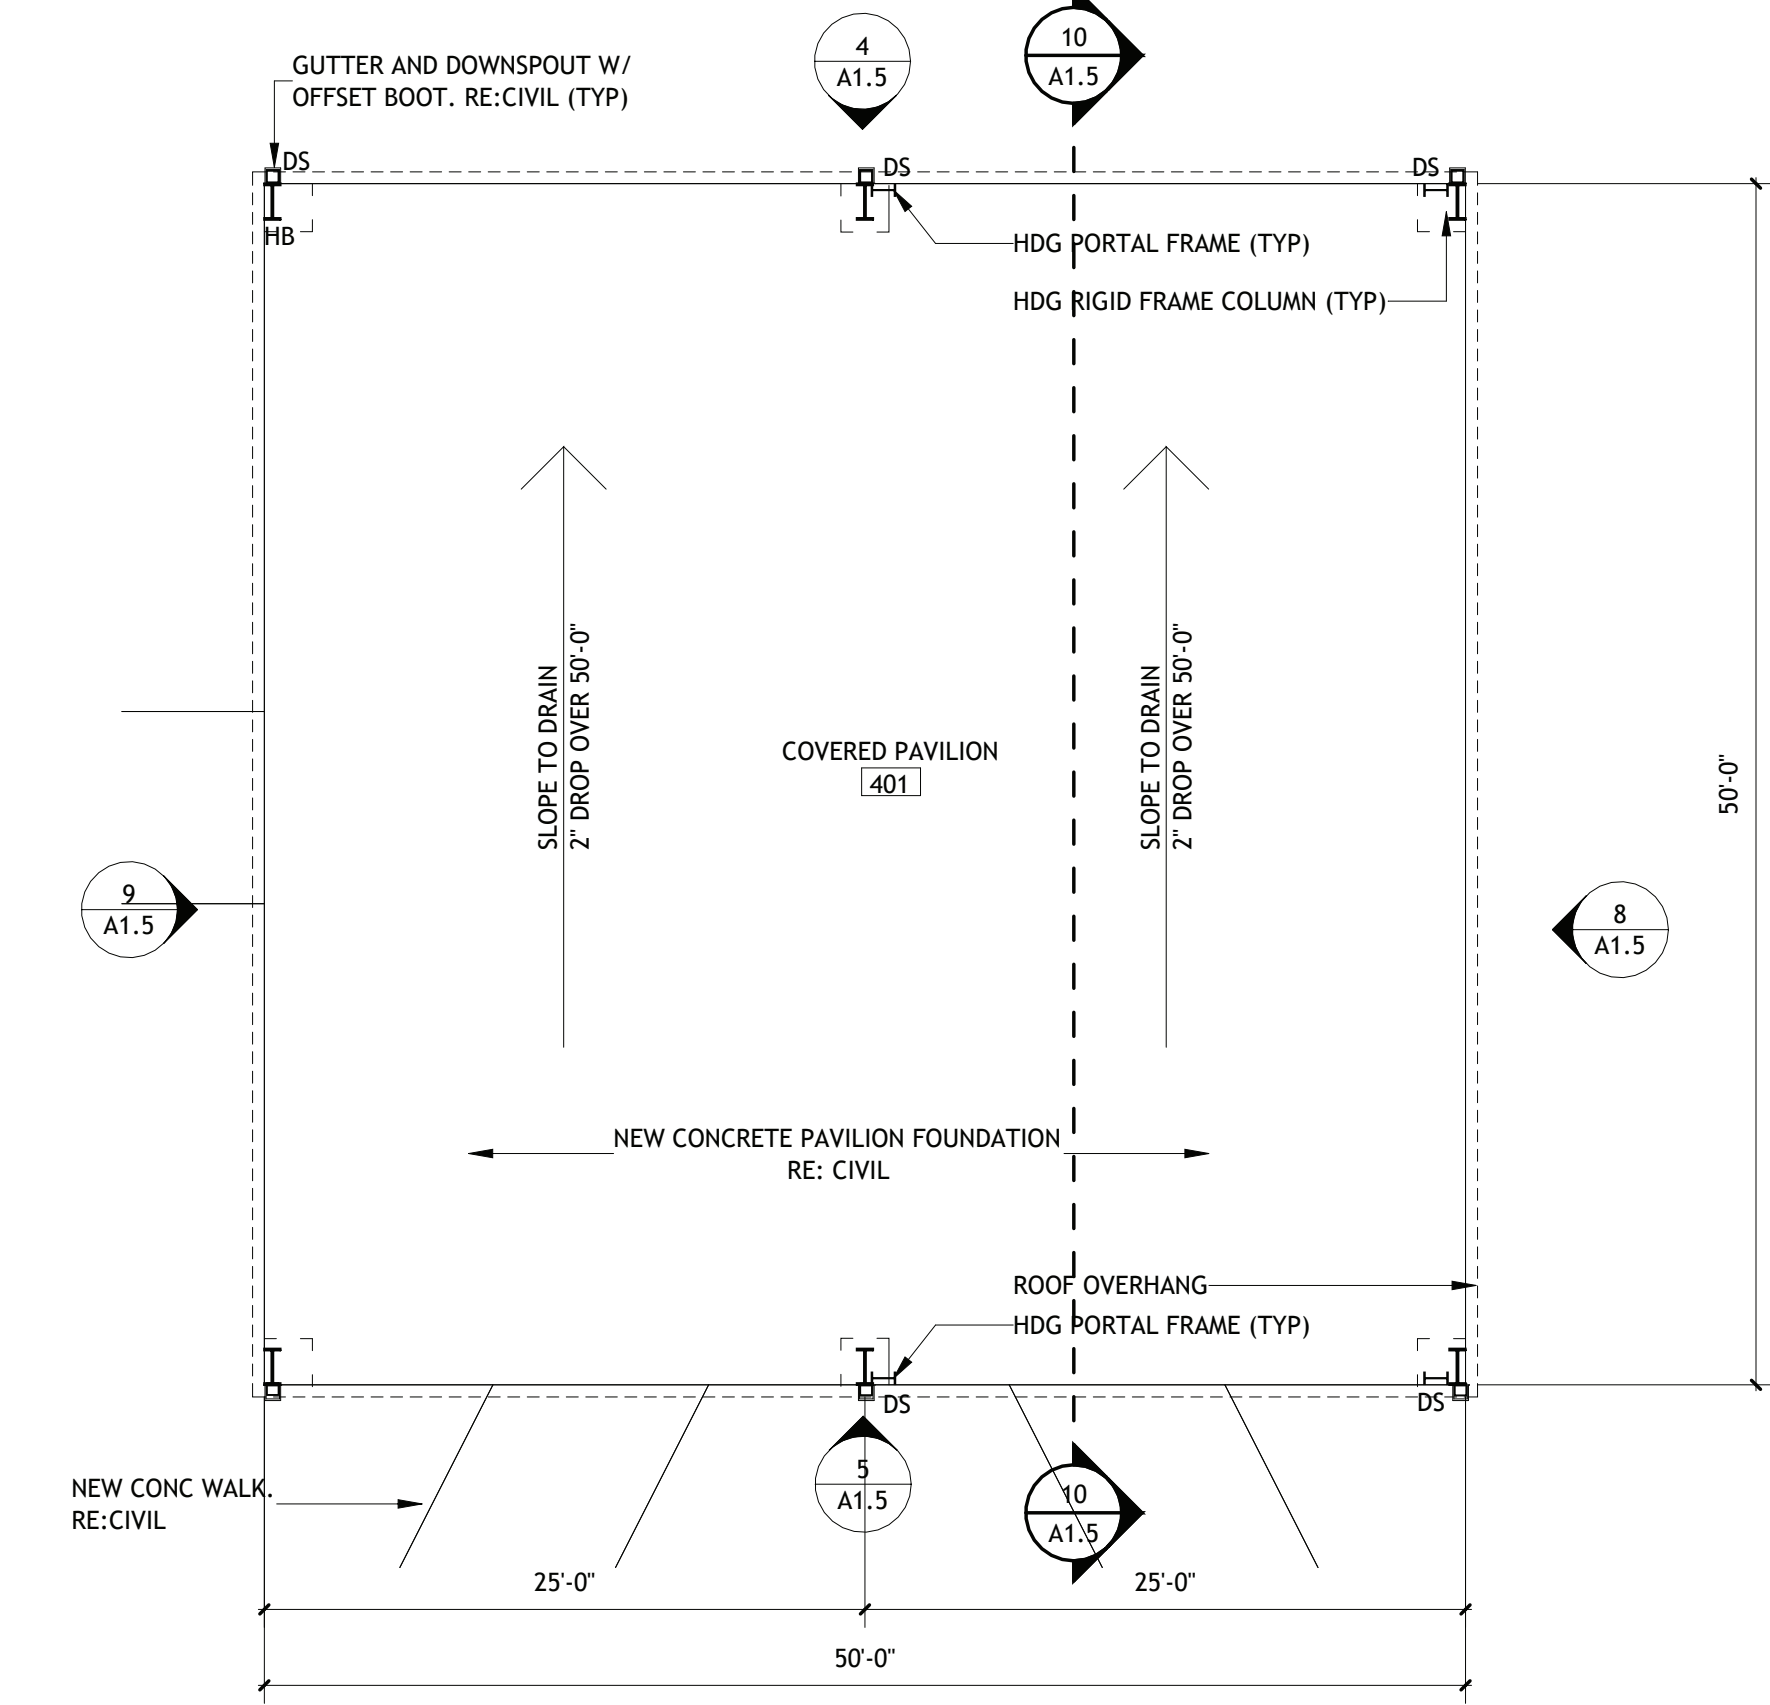


2 RCP- PAVILION

SCALE: 1/8" = 1'-0"

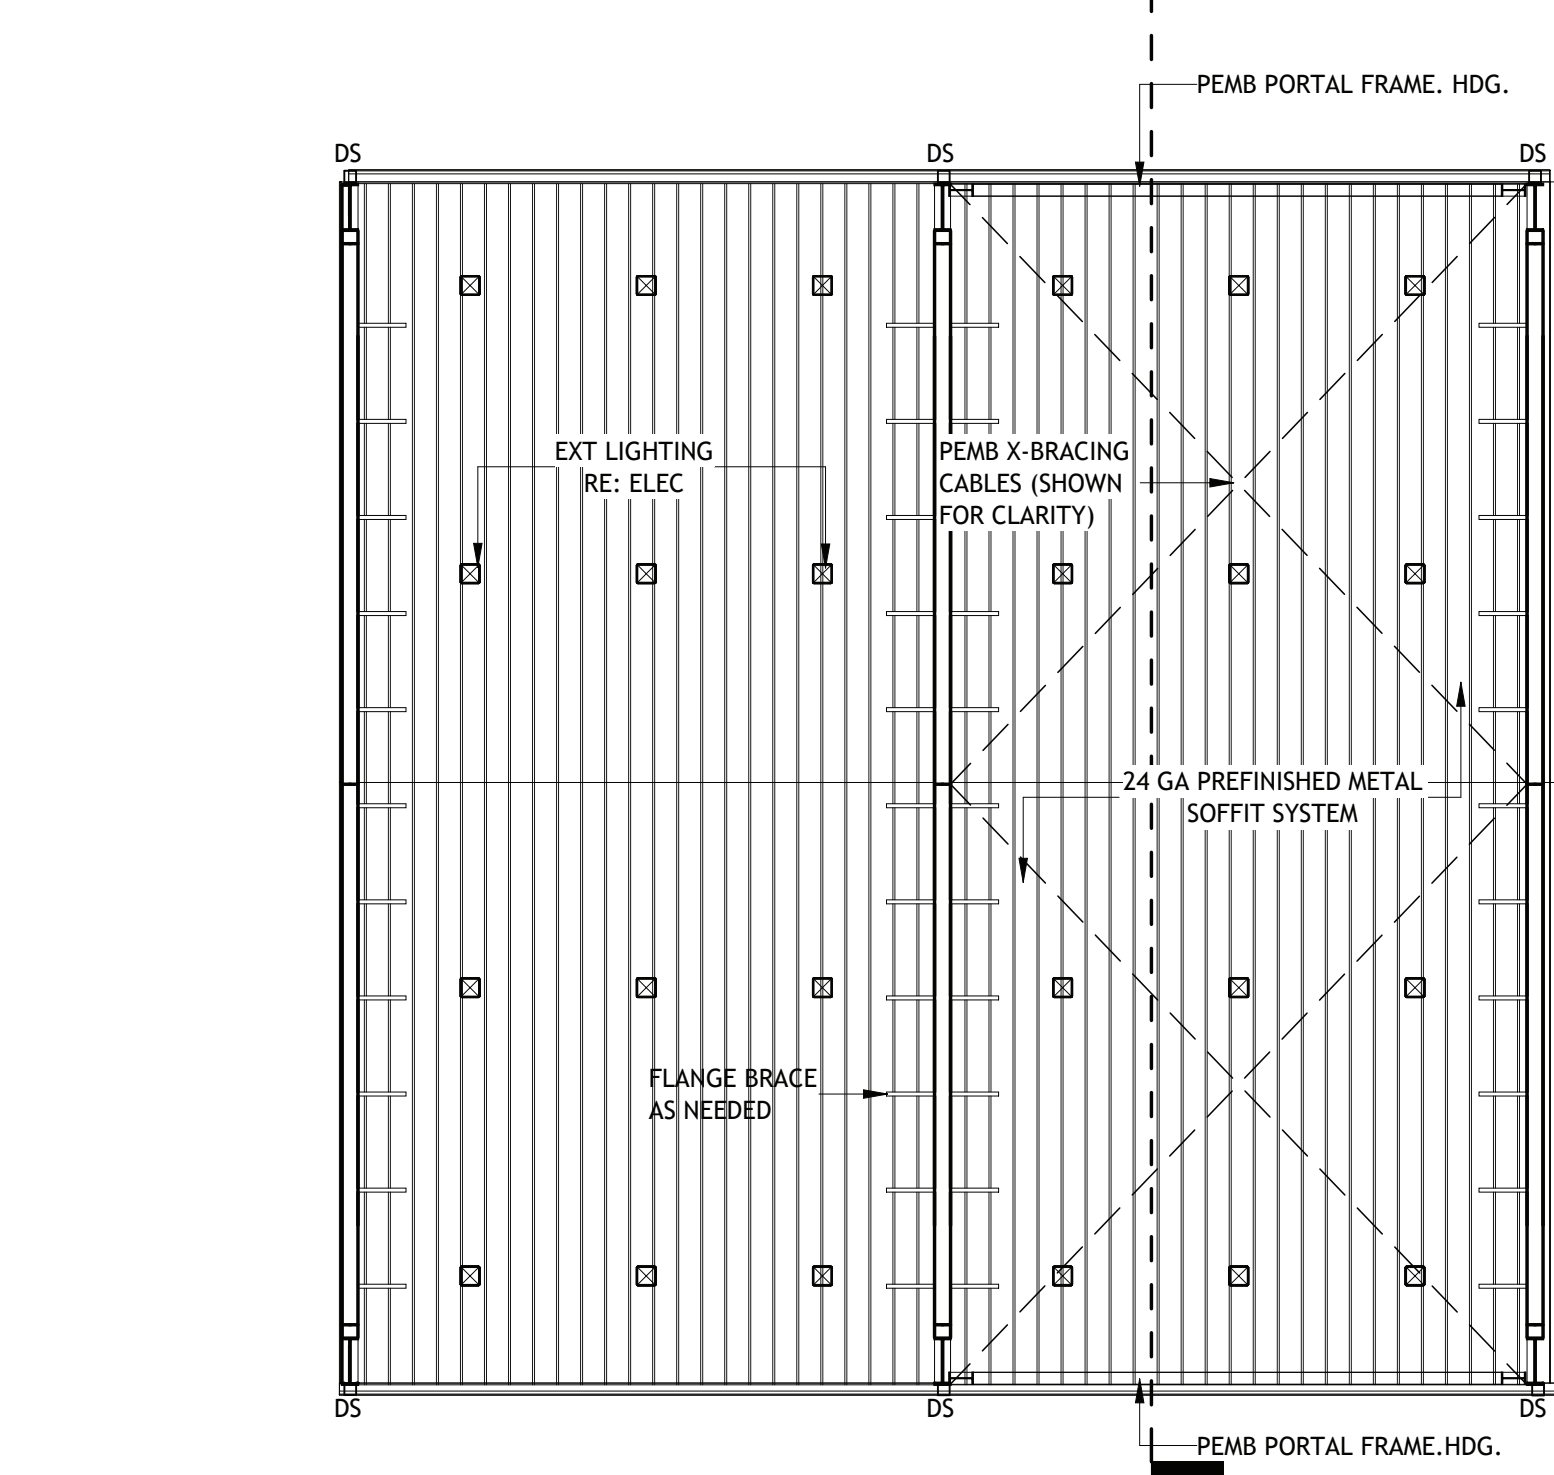


3 ROOF PLAN-PAVILION

SCALE: 1/8" = 1'-0"

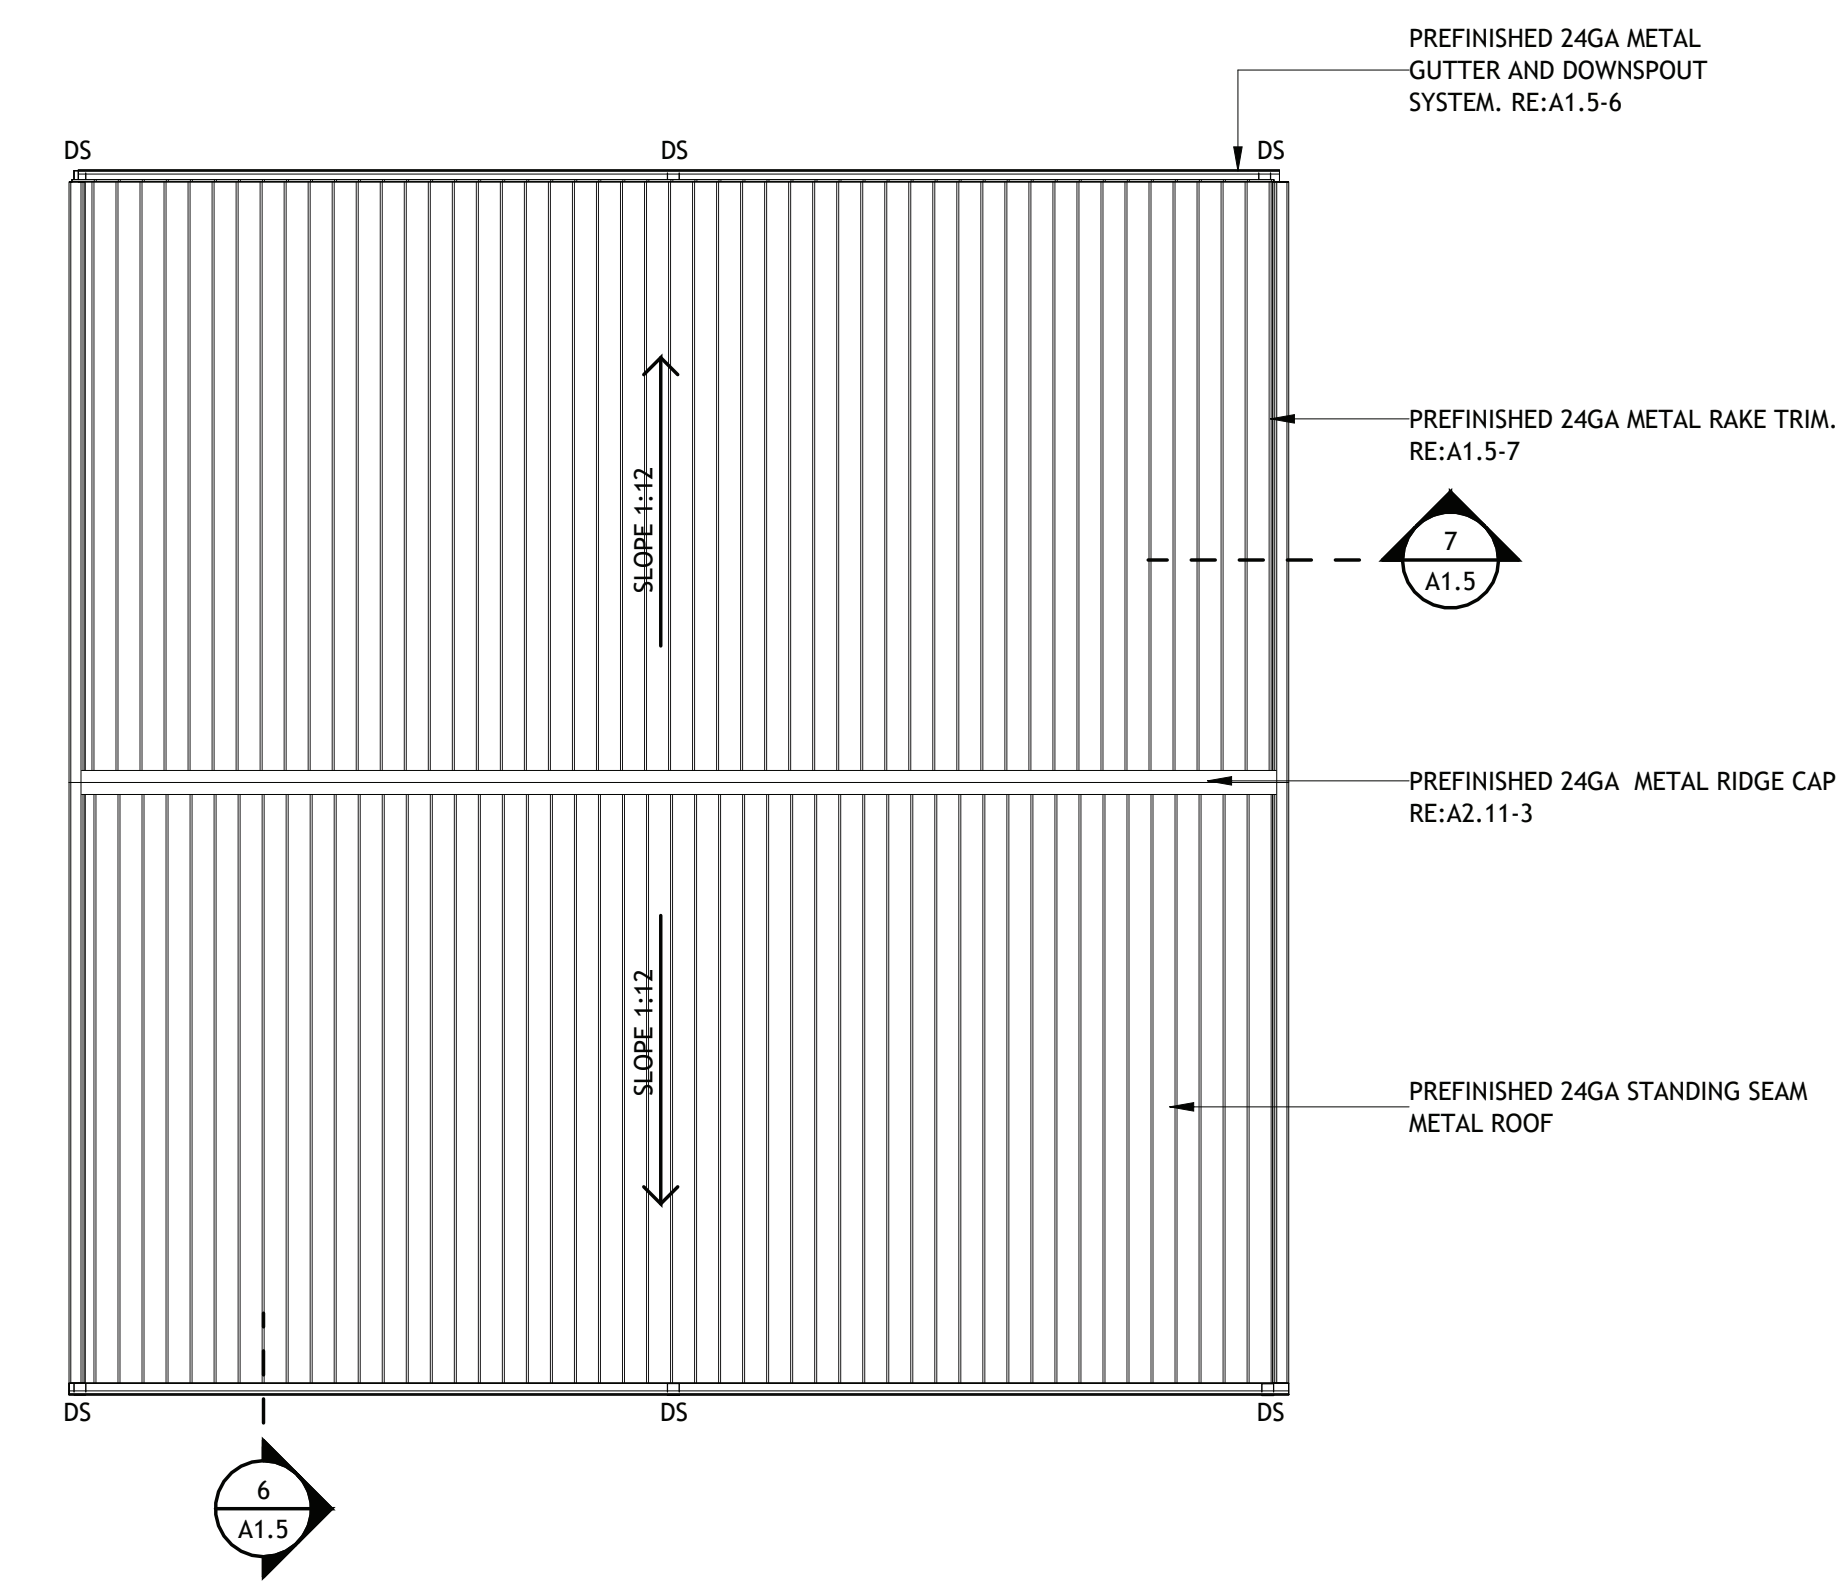


4 EXT ELEVATION- PAVILION (NORTH)

SCALE: 1/8" = 1'-0"

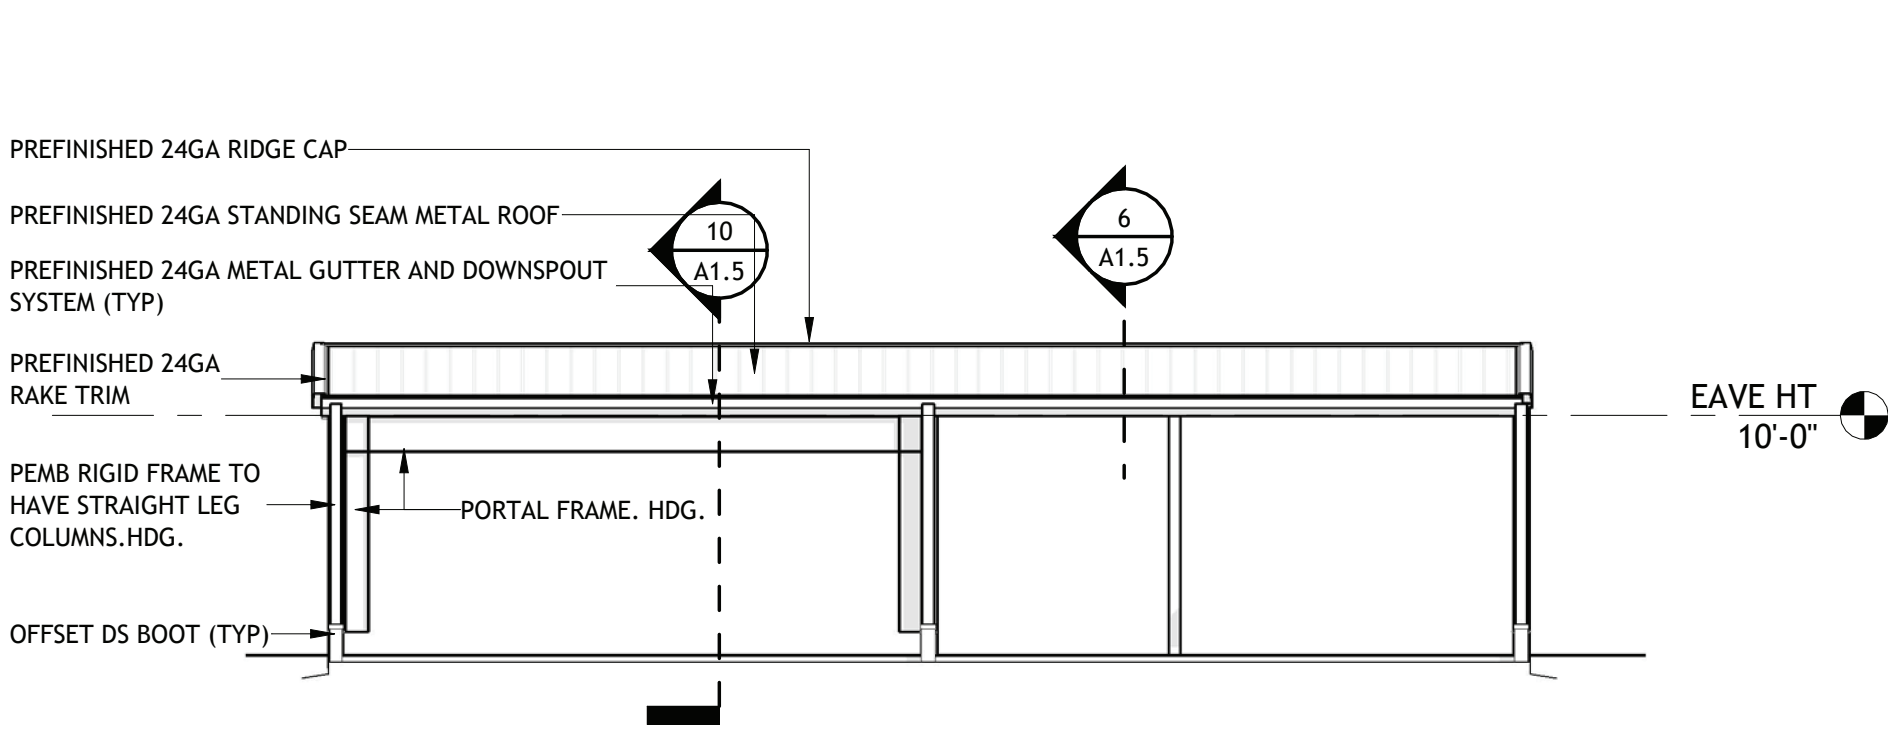


5 EXT ELEVATION- PAVILION (SOUTH)

SCALE: 1/8" = 1'-0"

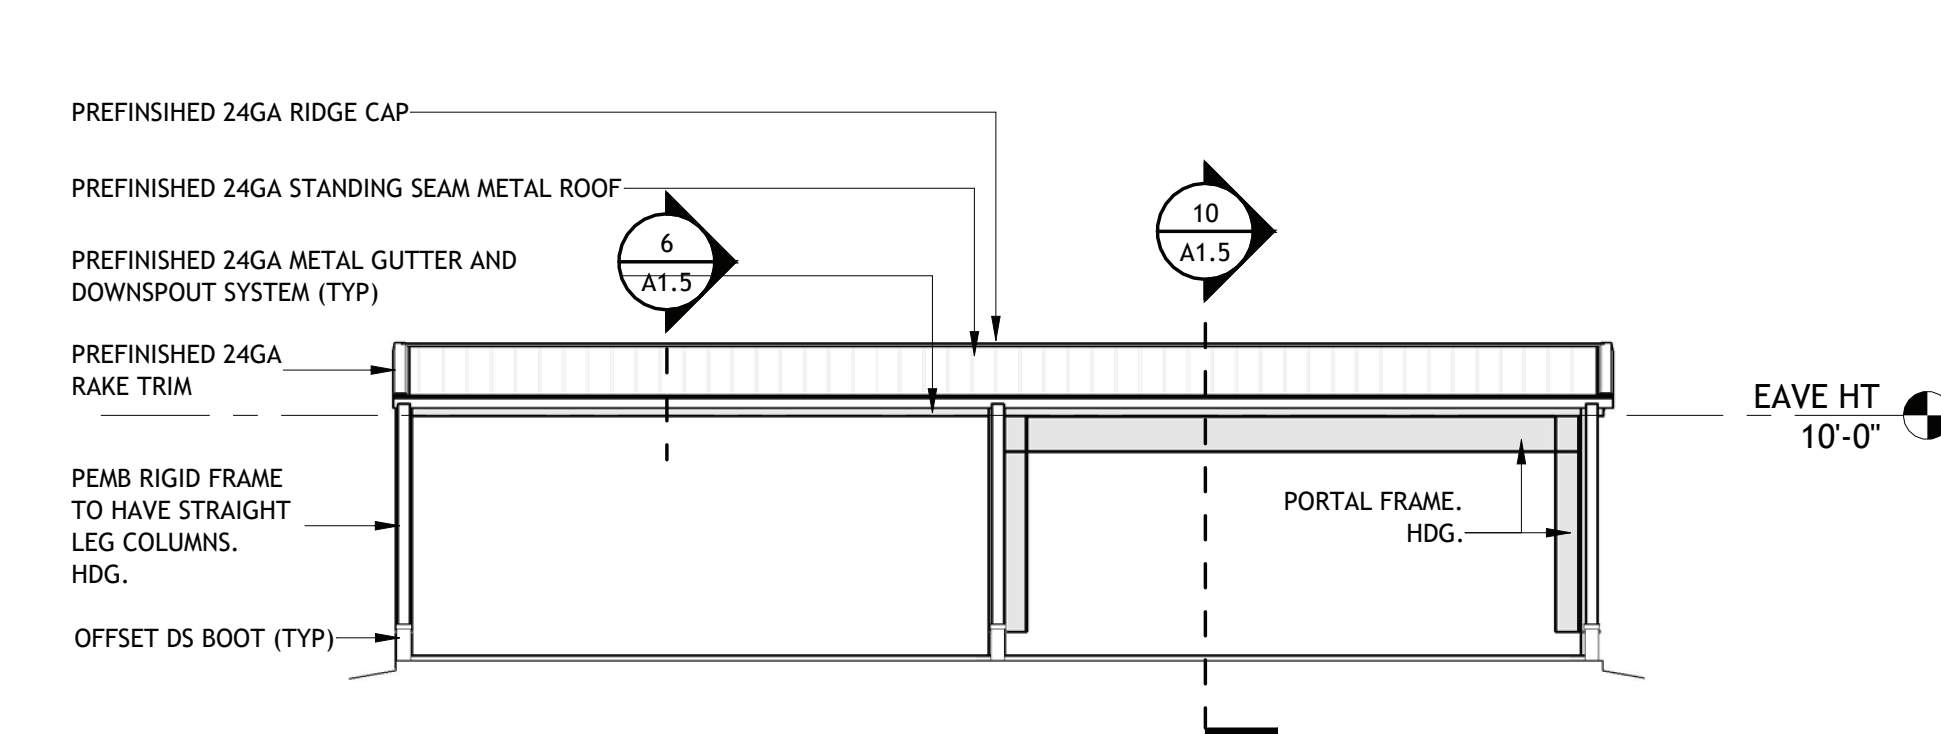


6 ROOF DETAIL- OUTDOOR PAVILION

SCALE: 1" = 1'-0"

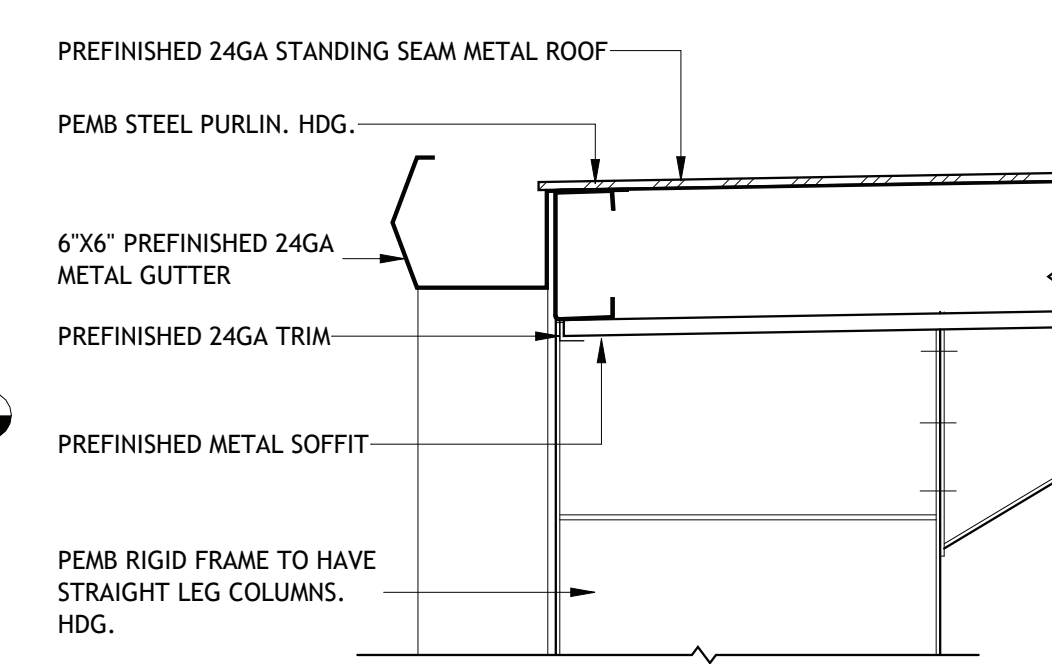


7 ROOF DETAIL- OUTDOOR PAVILION 2

SCALE: 1" = 1'-0"

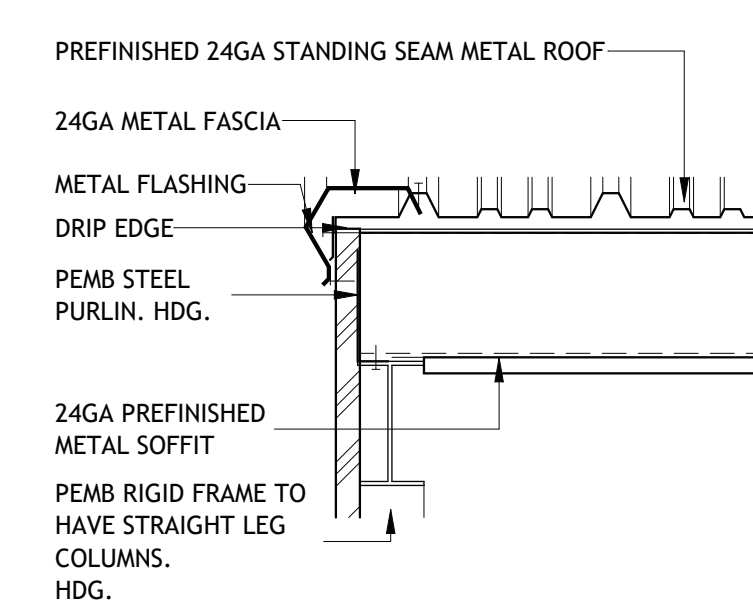


8 EXT ELEVATION- PAVILION (EAST)

SCALE: 1/8" = 1'-0"

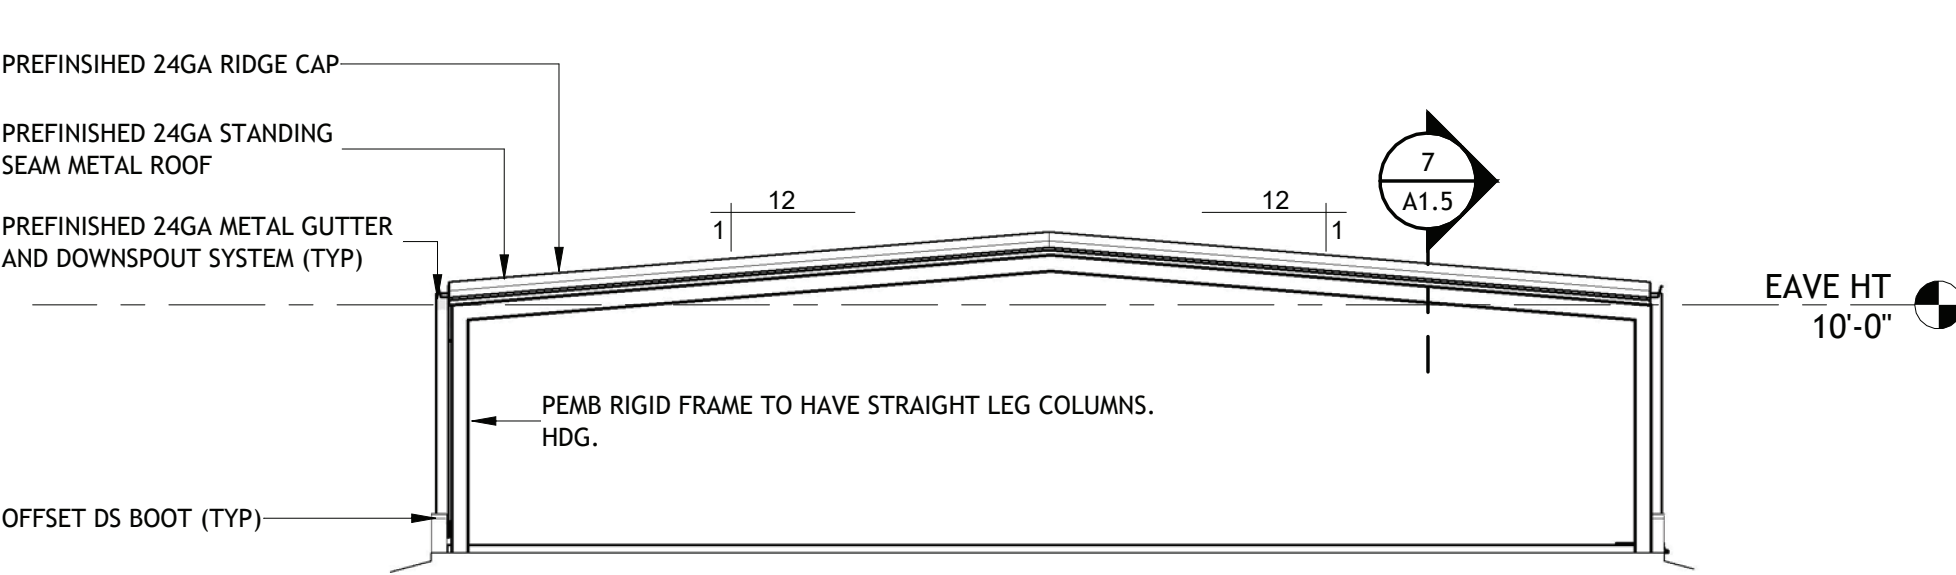



9 EXT ELEVATION- PAVILION (WEST)

SCALE: 1/8" = 1'-0"

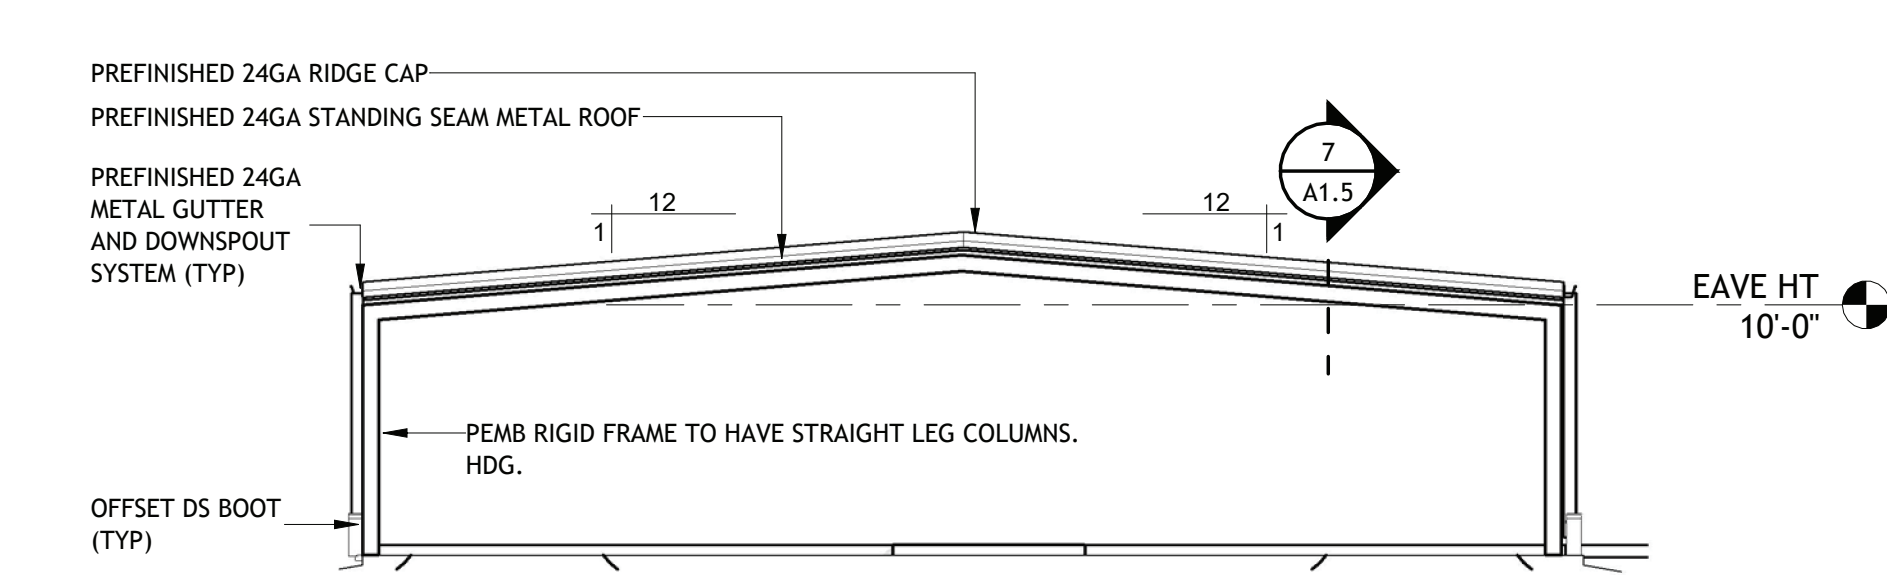

10 SECTION 2 - PAVILION

SCALE: 1/8" = 1'-0"

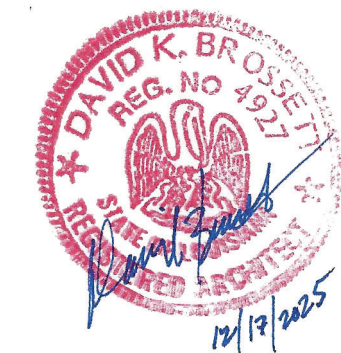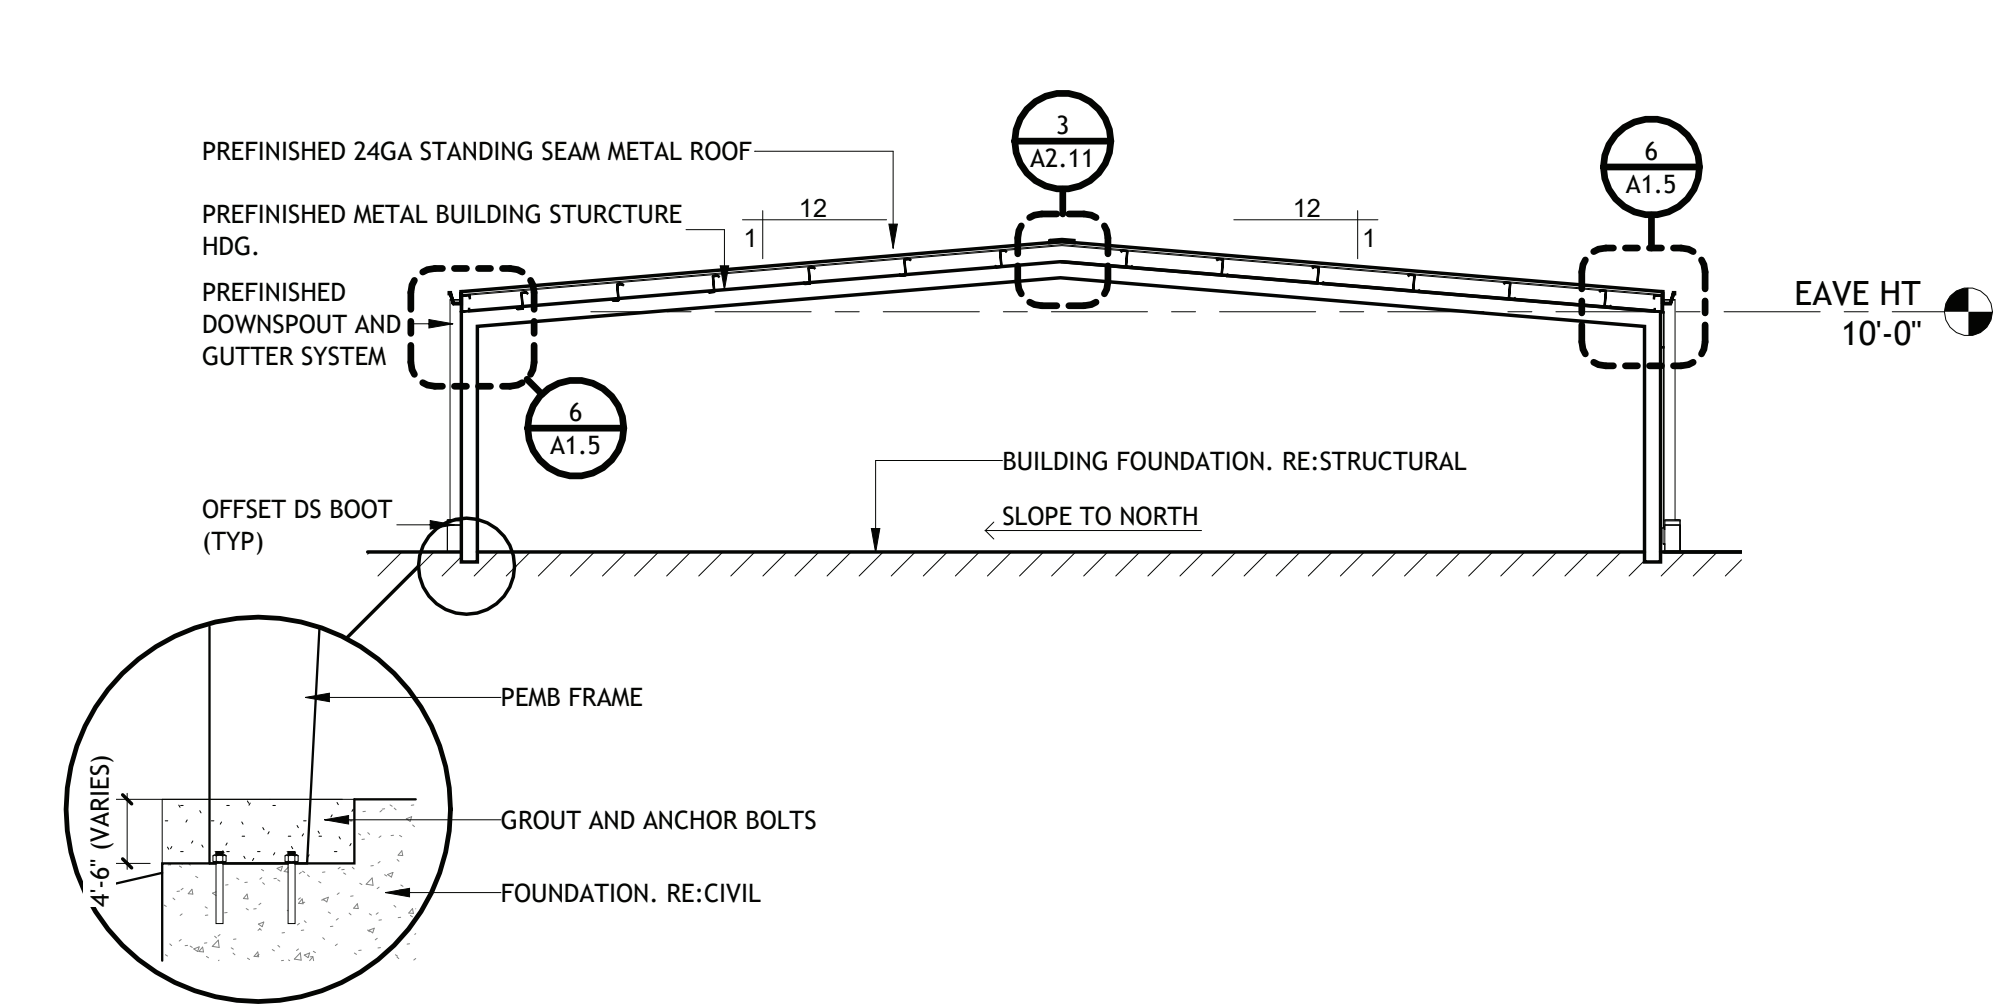

Brossett
Architect

LAKE CHARLES PUBLIC WORKS
NEW FACILITY PHASE 2

4200 BROAD STREET
LAKE CHARLES, LA 70615
STRUCTURE A- OUTDOOR PAVILION


SHEET NO.
A1.5

VER.	DATE	DESCRIPTION
0	12/20/2025	BID DOCUMENTS

© COPYRIGHT 2025,
Brossett Architect, LLC
All Rights Reserved.
This document shall not be
copied or reproduced
without written permission.


1 ENLARGED SITE PLAN- COVERED BUS PARKING

SCALE: 1/8" = 1'-0"

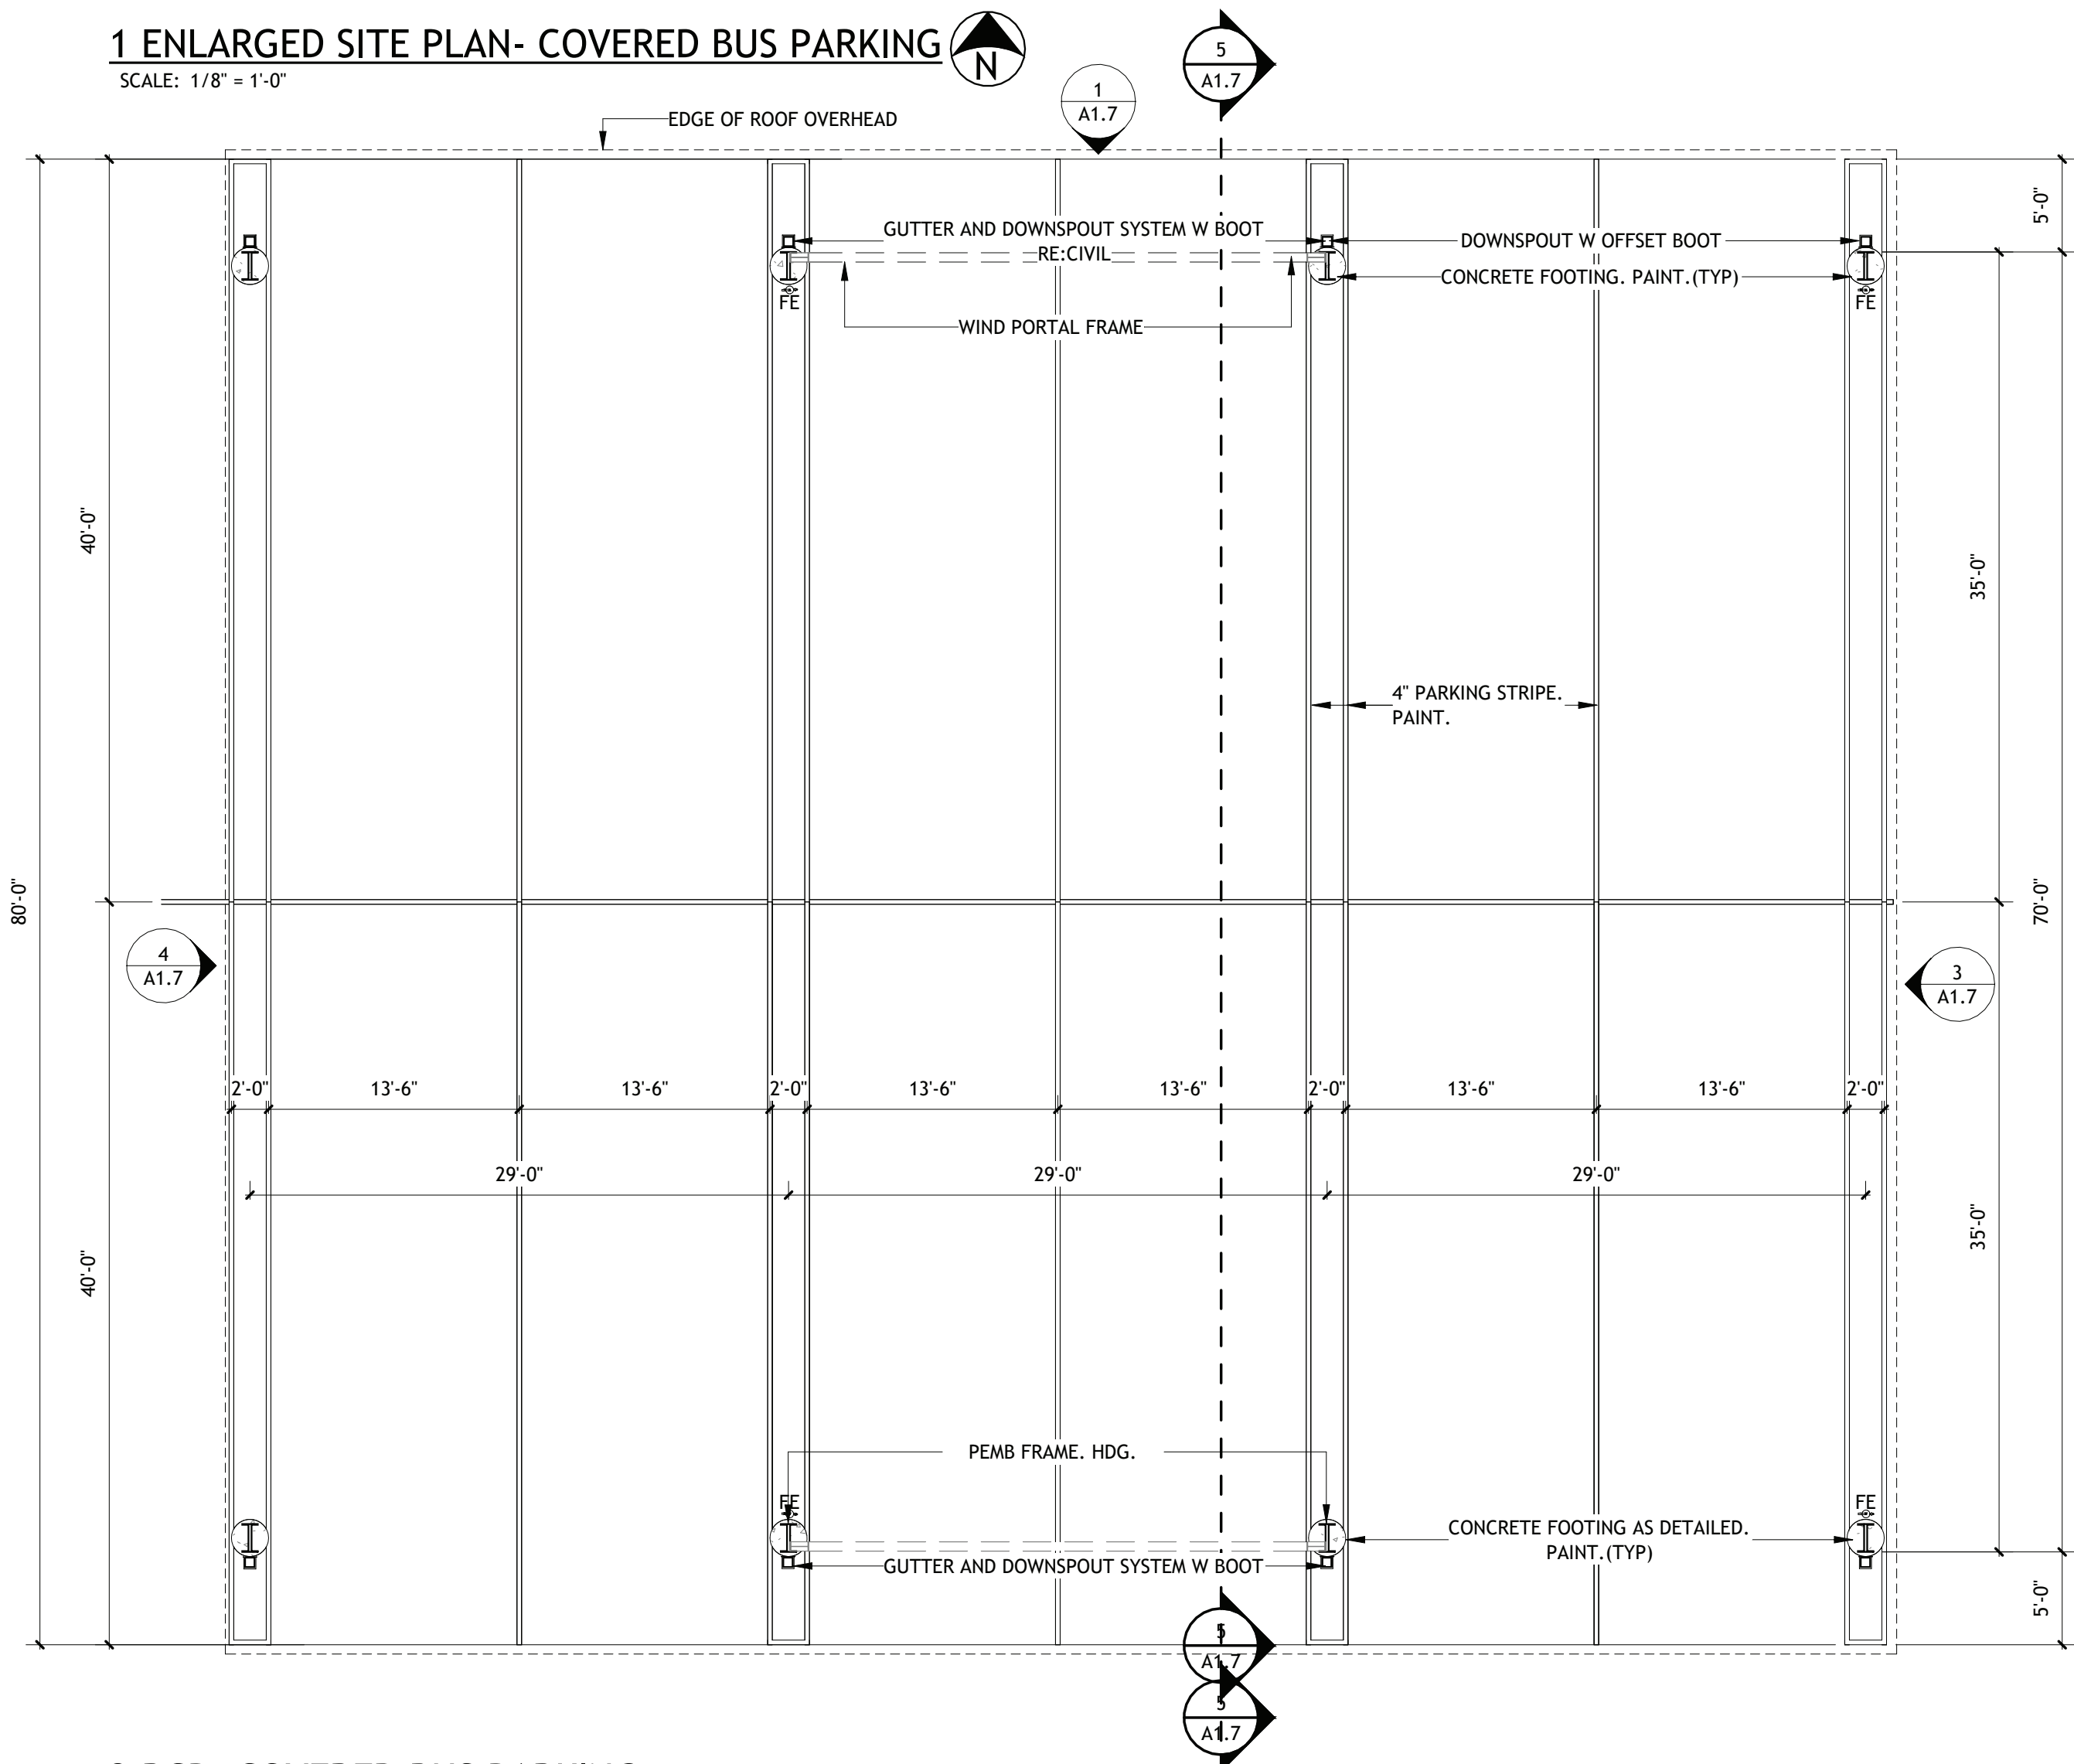


3 RCP- COVERED BUS PARKING

SCALE: 1/8" = 1'-0"

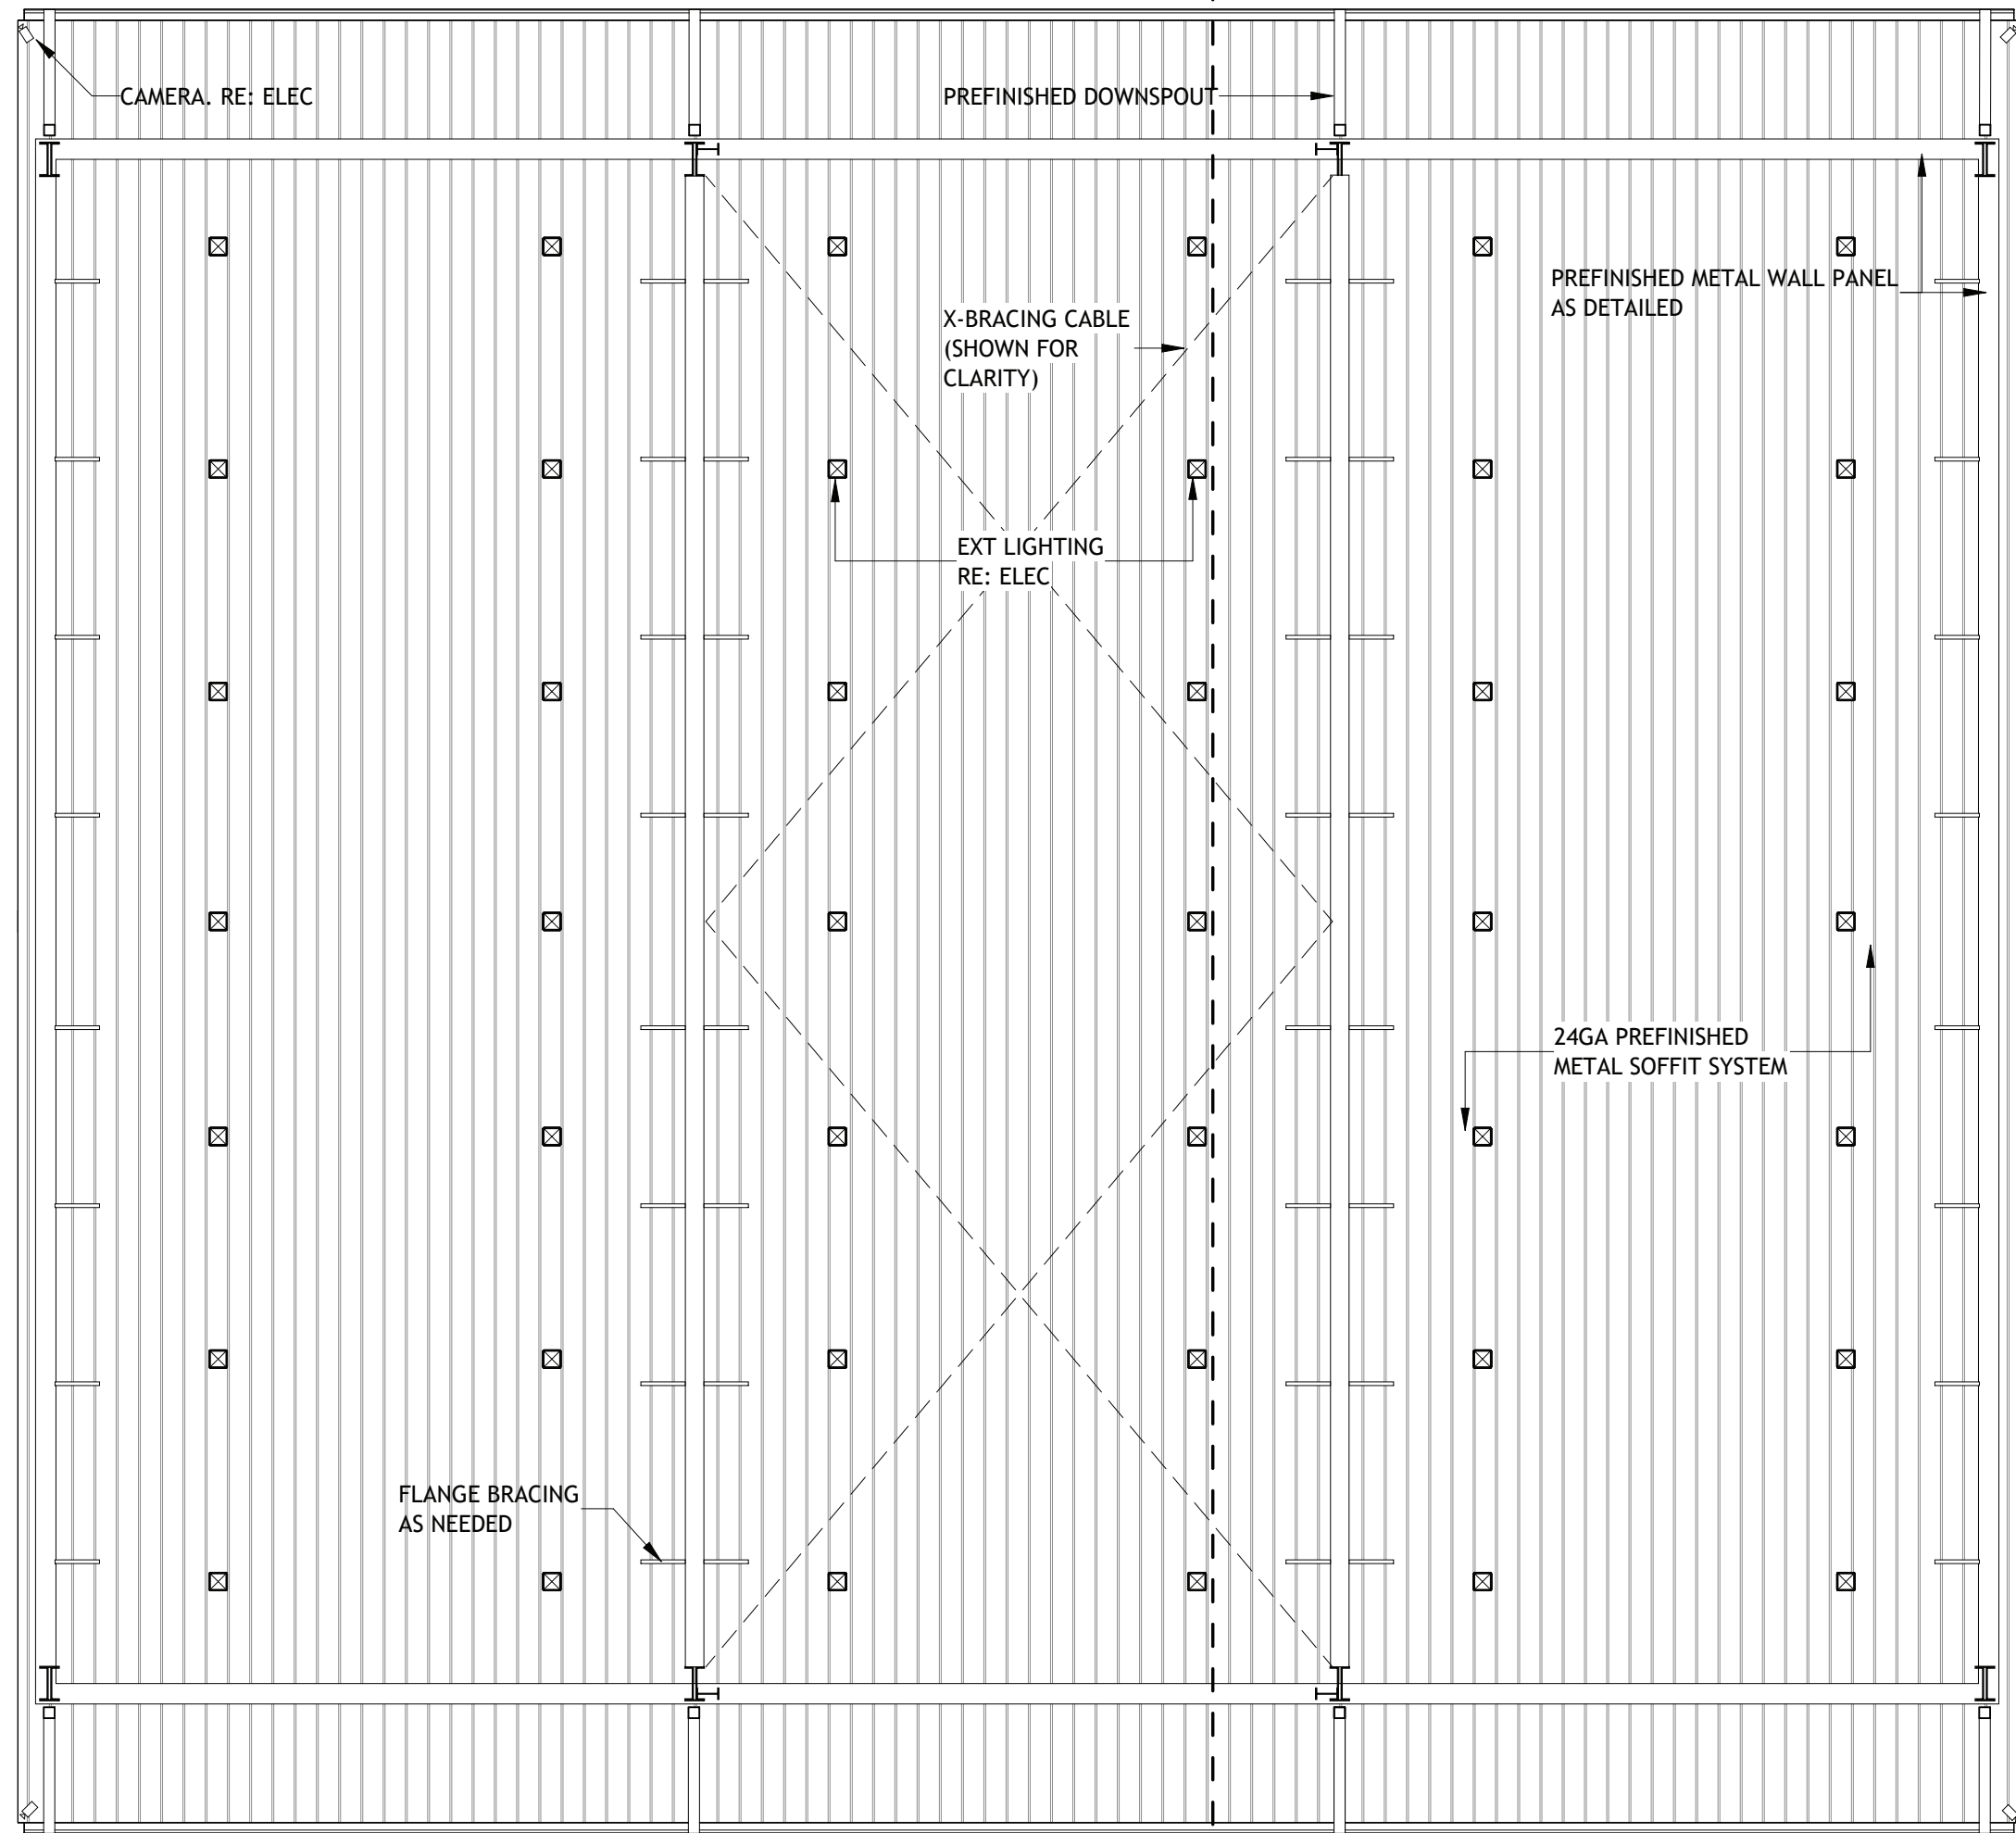


2 ROOF PLAN-COVERED BUS PARKING

SCALE: 1/8" = 1'-0"

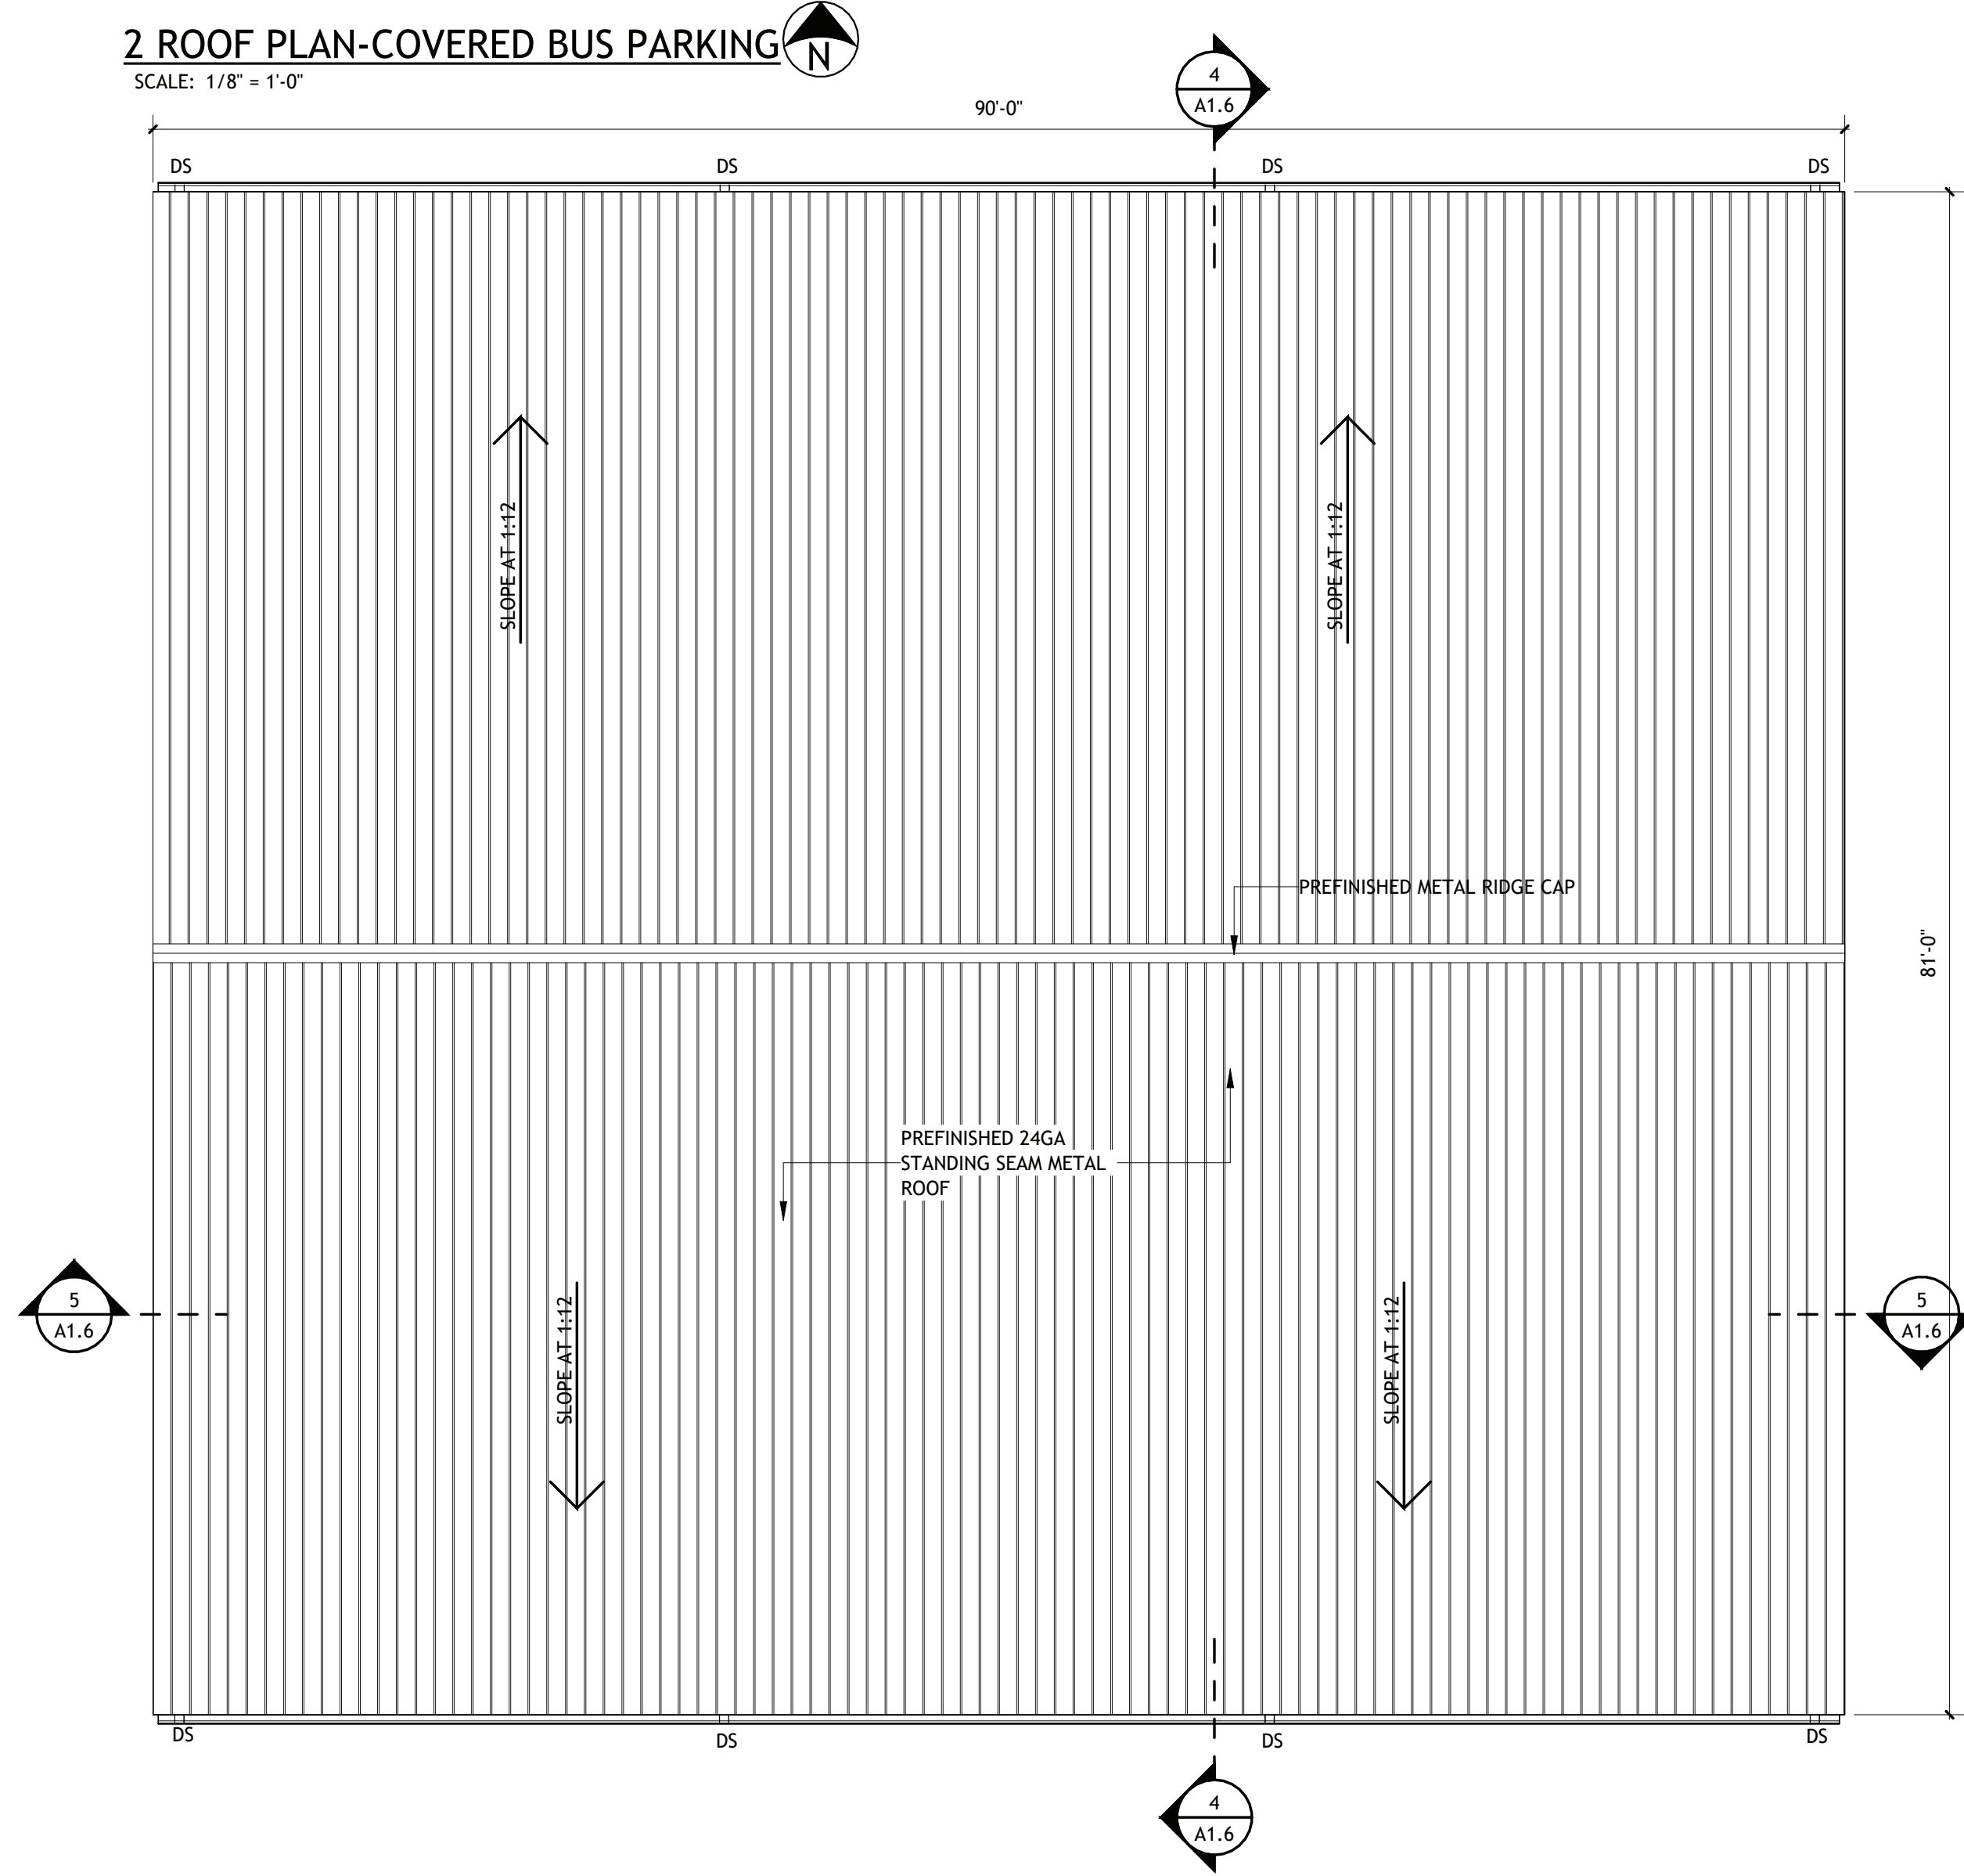



4 ROOF DETAIL- BUS PARKING

SCALE: 1/2" = 1'-0"

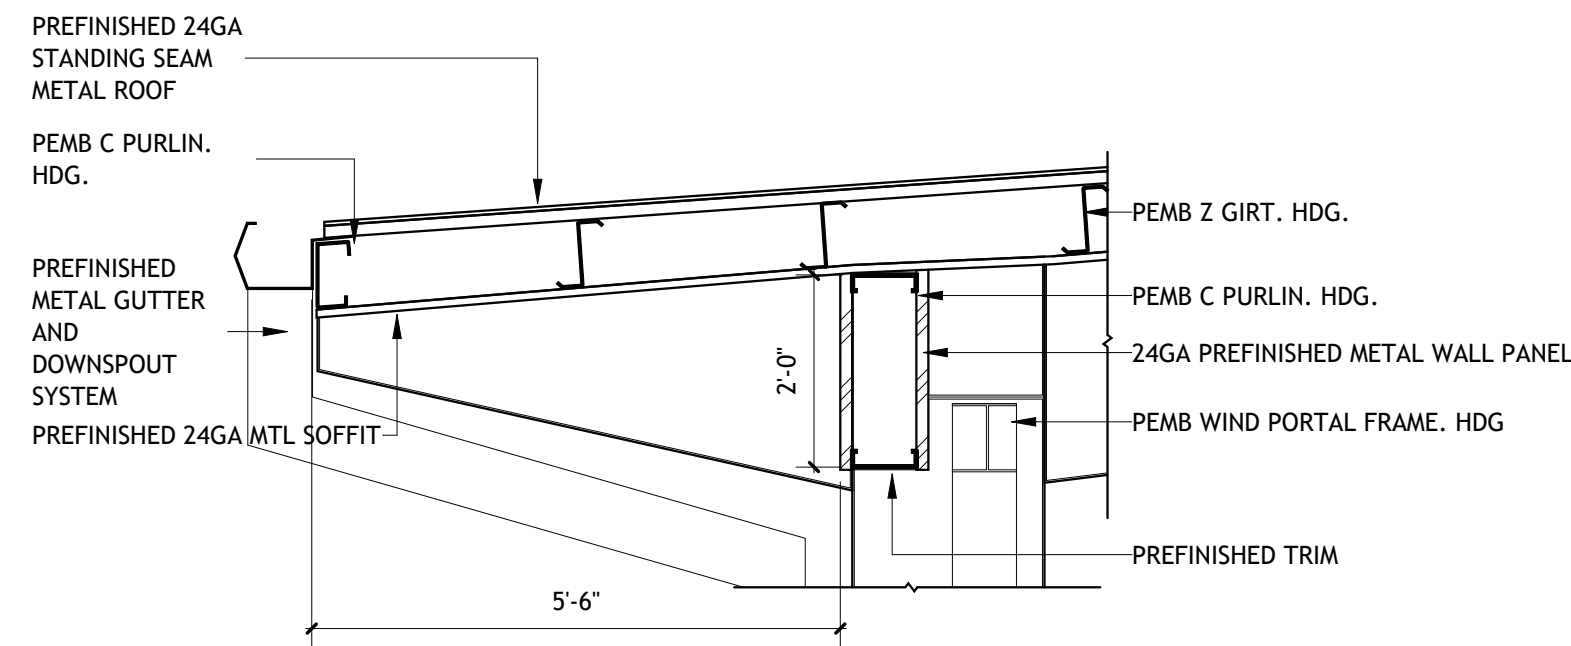

5 ROOF DETAIL- BUS PARKING 2

SCALE: 1/2" = 1'-0"

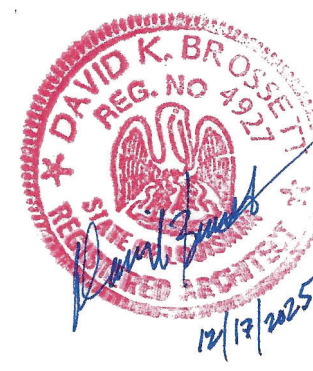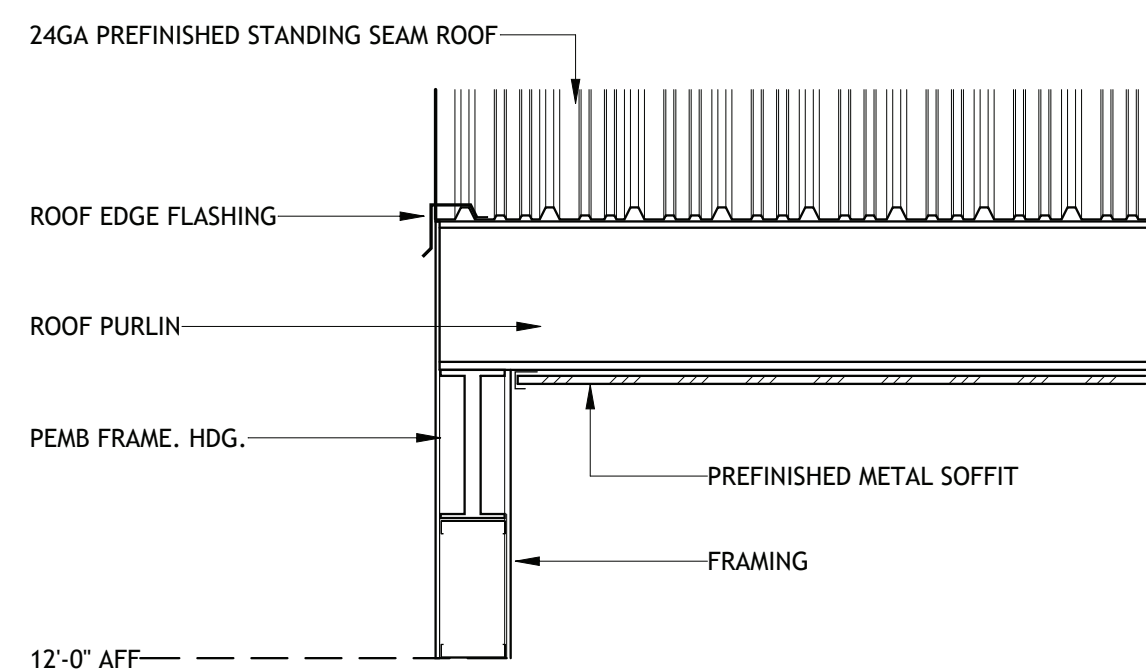

**Brossett
Architect**

Brossett Architect, LLC · 414 Pujo St., Lake Charles, LA 70601

LAKE CHARLES PUBLIC WORKS
NEW FACILITY PHASE 2

4200 BROAD STREET
LAKE CHARLES, LA 70615

STRUCTURE E- COVERED BUS PARKING

SHEET NO.

A1.6


ARCH #24009 BA

VER.	DATE	DESCRIPTION
0	12/20/2025	BID DOCUMENTS

© COPYRIGHT 2025,
Brossett Architect, LLC
All Rights Reserved.
This document shall not be
copied or reproduced
without written permission.


1 EXT ELEVATION- BUS PARKING (NORTH)

SCALE: 1/8" = 1'-0"

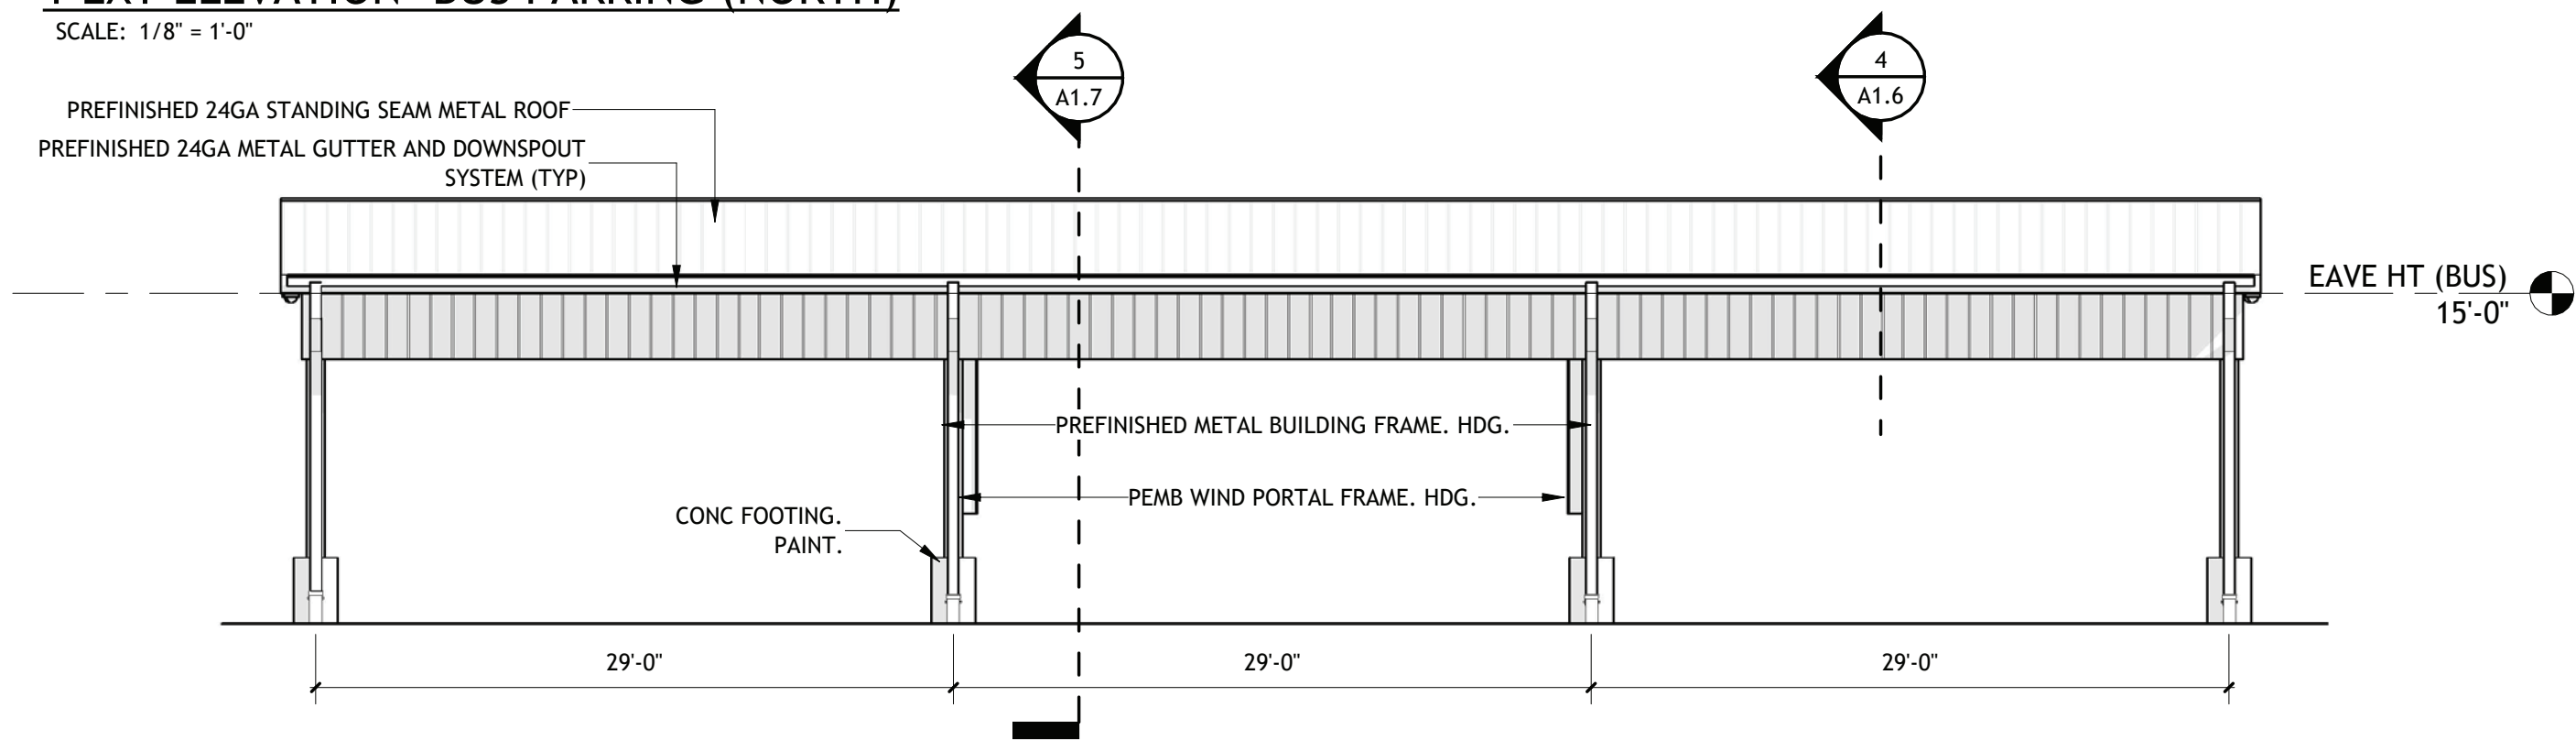


2 EXT ELEVATION- BUS PARKING (SOUTH)

SCALE: 1/8" = 1'-0"

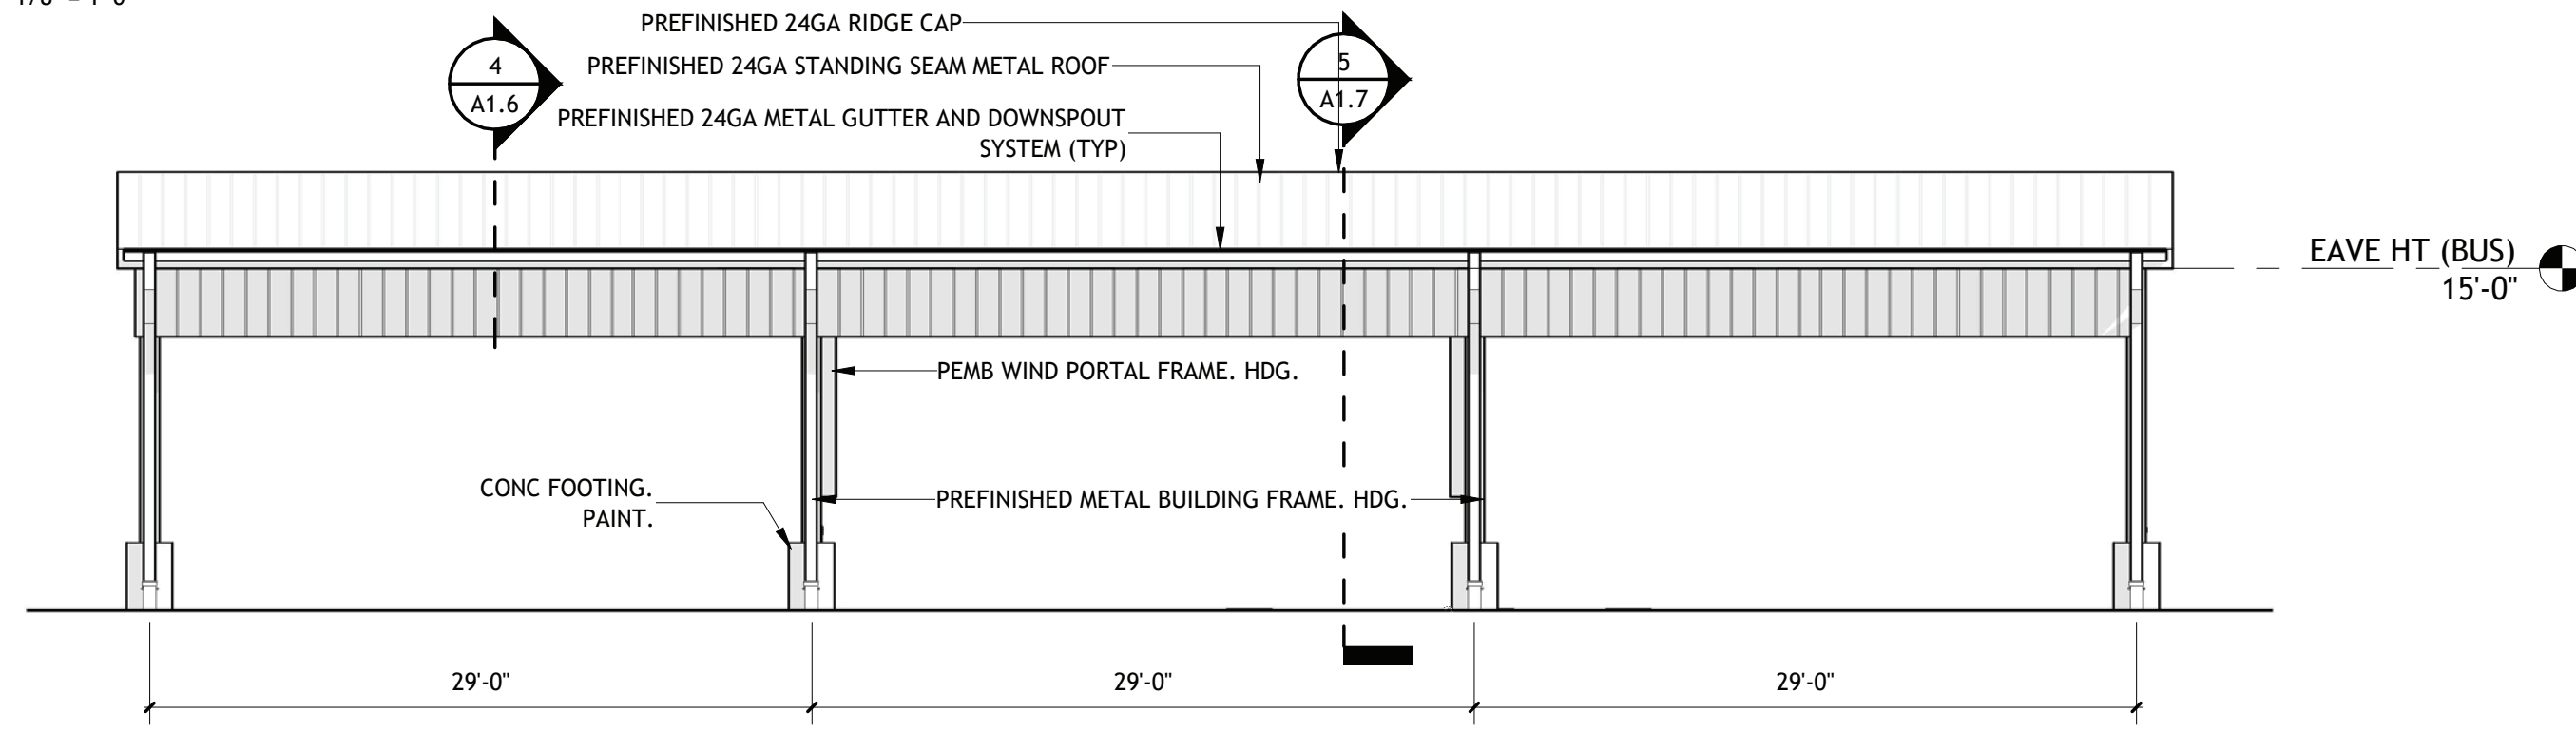


3 EXT ELEVATION- BUS PARKING (EAST)

SCALE: 1/8" = 1'-0"

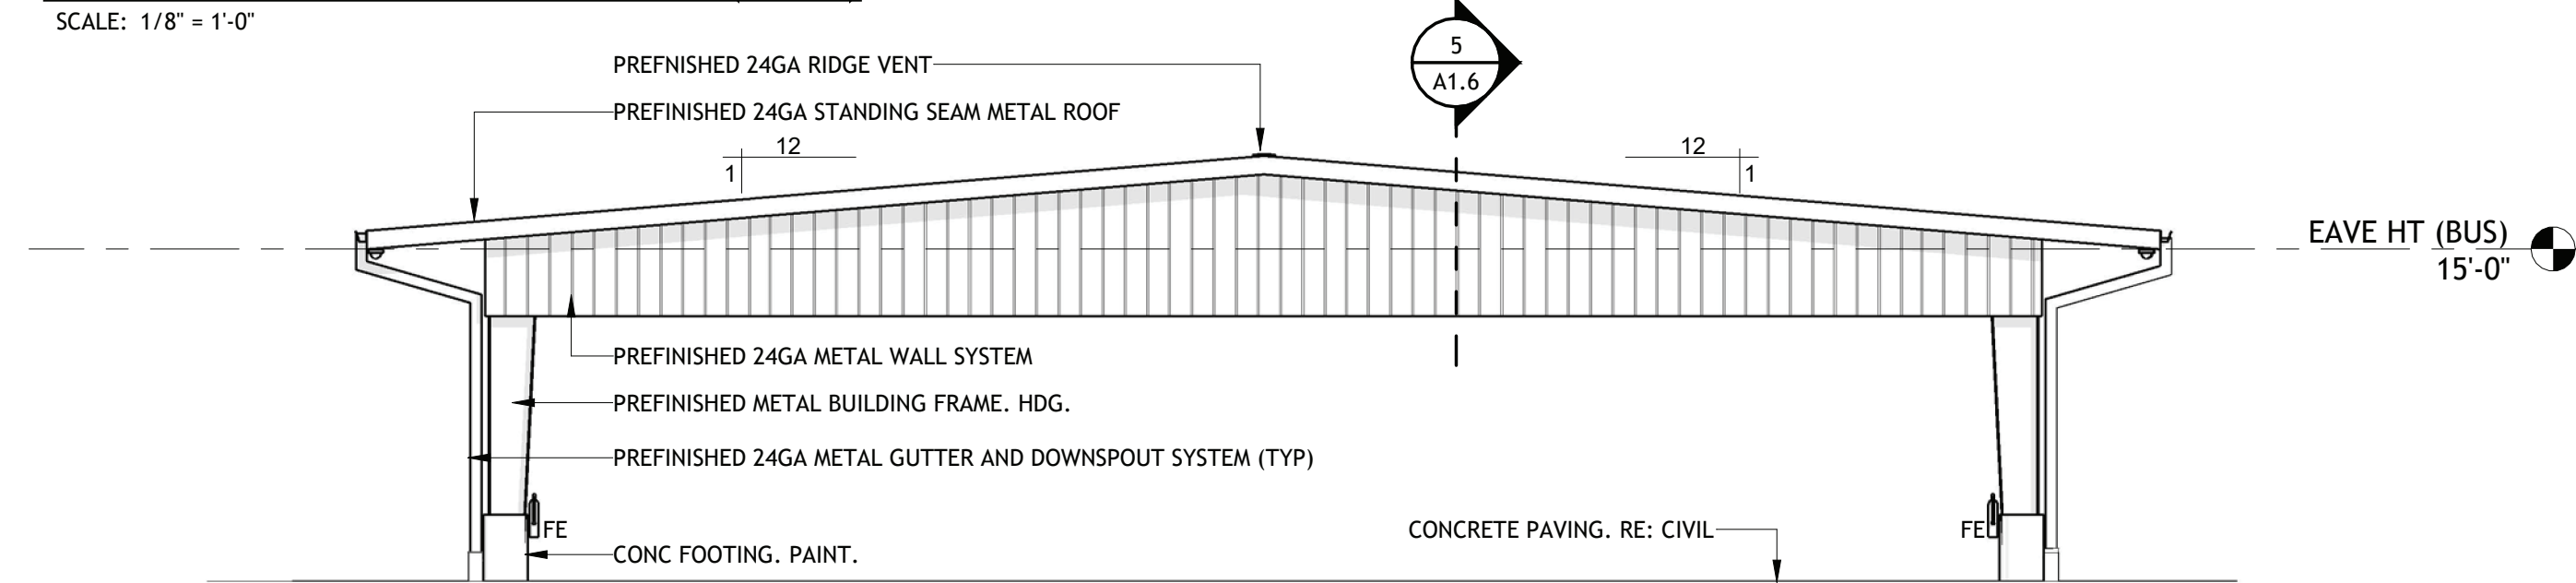




4 EXT ELEVATION- BUS PARKING (WEST)

SCALE: 1/8" = 1'-0"

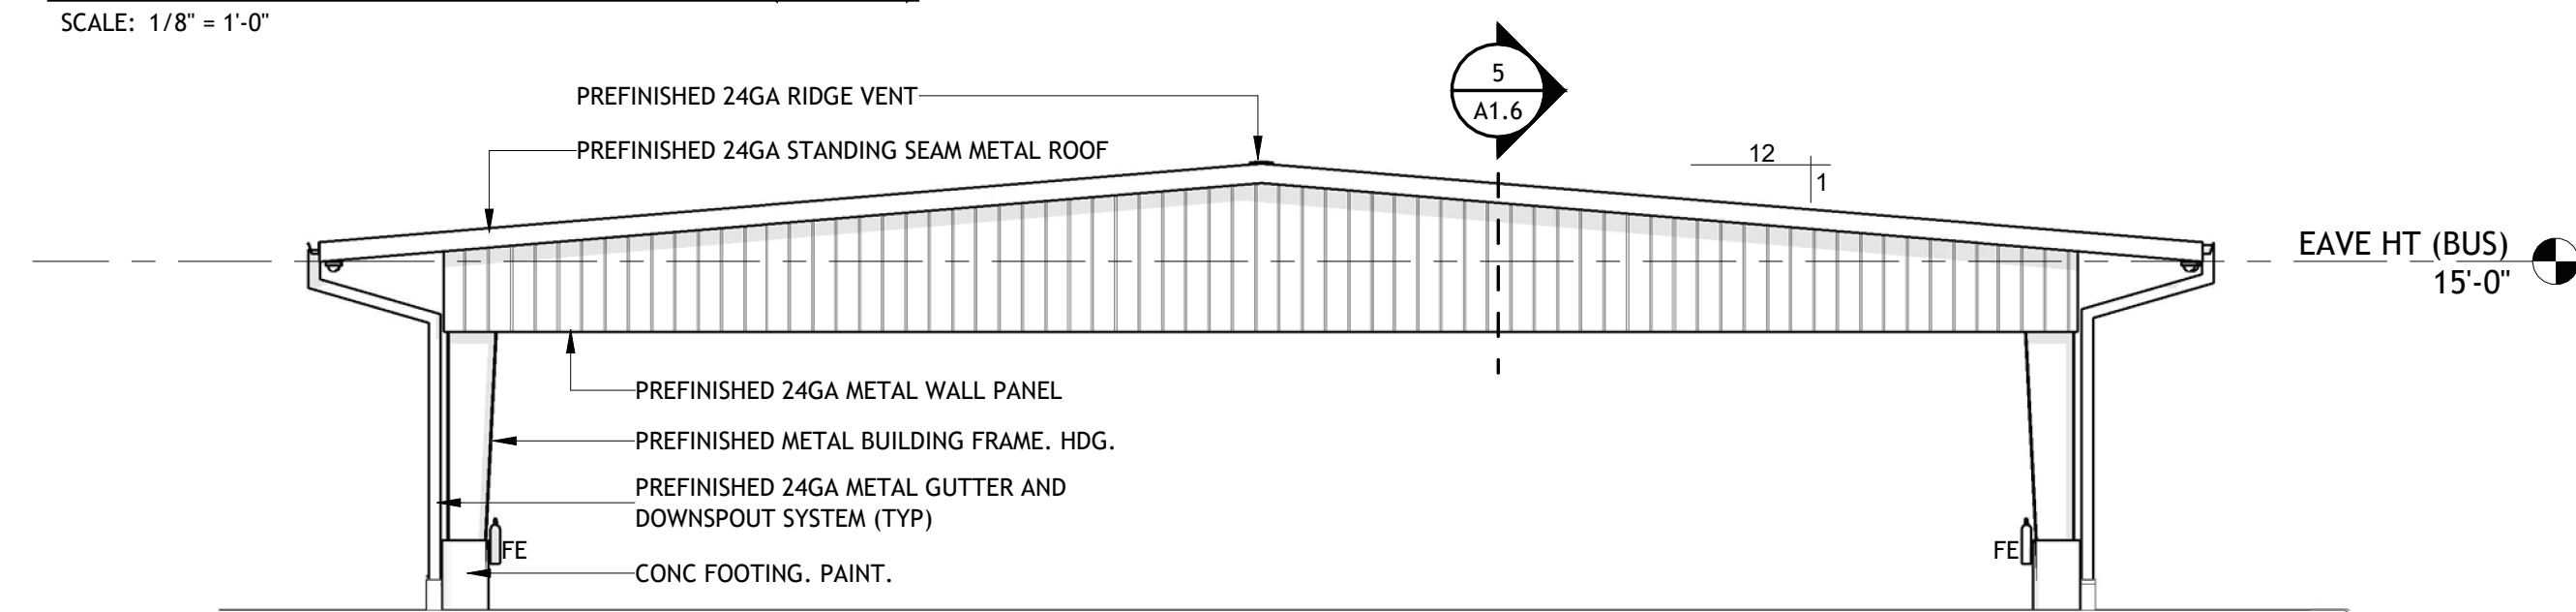

5 SECTION 2- BUS PARKING

SCALE: 1/4" = 1'-0"

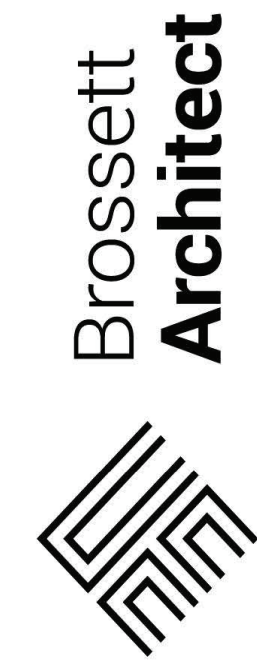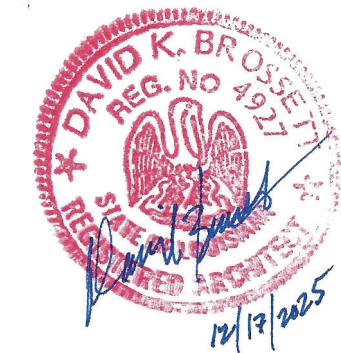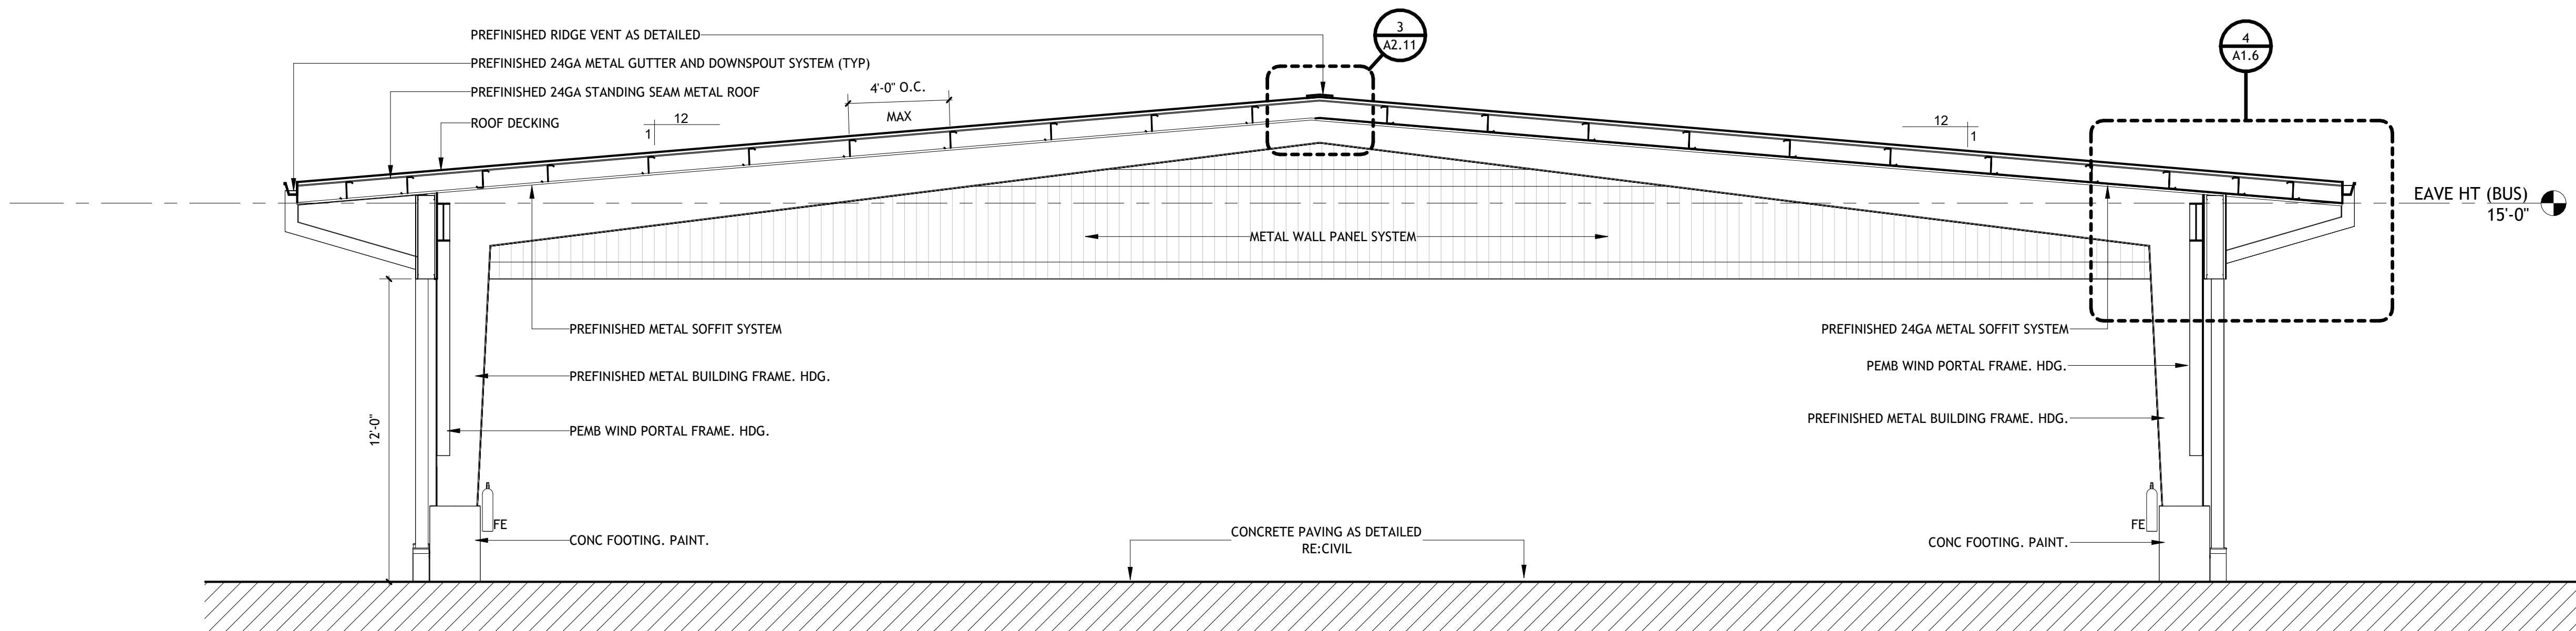

Brossett Architect, LLC • 414 Pujo St., Lake Charles, LA 70601

LAKE CHARLES PUBLIC WORKS
NEW FACILITY PHASE 2

4200 BROAD STREET
LAKE CHARLES, LA 70615

STRUCTURE E- COVERED BUS PARKING

SHEET NO.

A1.7


ARCH #24009 BA

VER.	DATE	DESCRIPTION
0	12/20/2025	BID DOCUMENTS

© COPYRIGHT 2025,
Brossett Architect, LLC
All Rights Reserved.
This document shall not be
copied or reproduced
without written permission.


1 ENLARGED SITE PLAN-COVERED EQUIPMENT PARKING

SCALE: 1/8" = 1'-0"

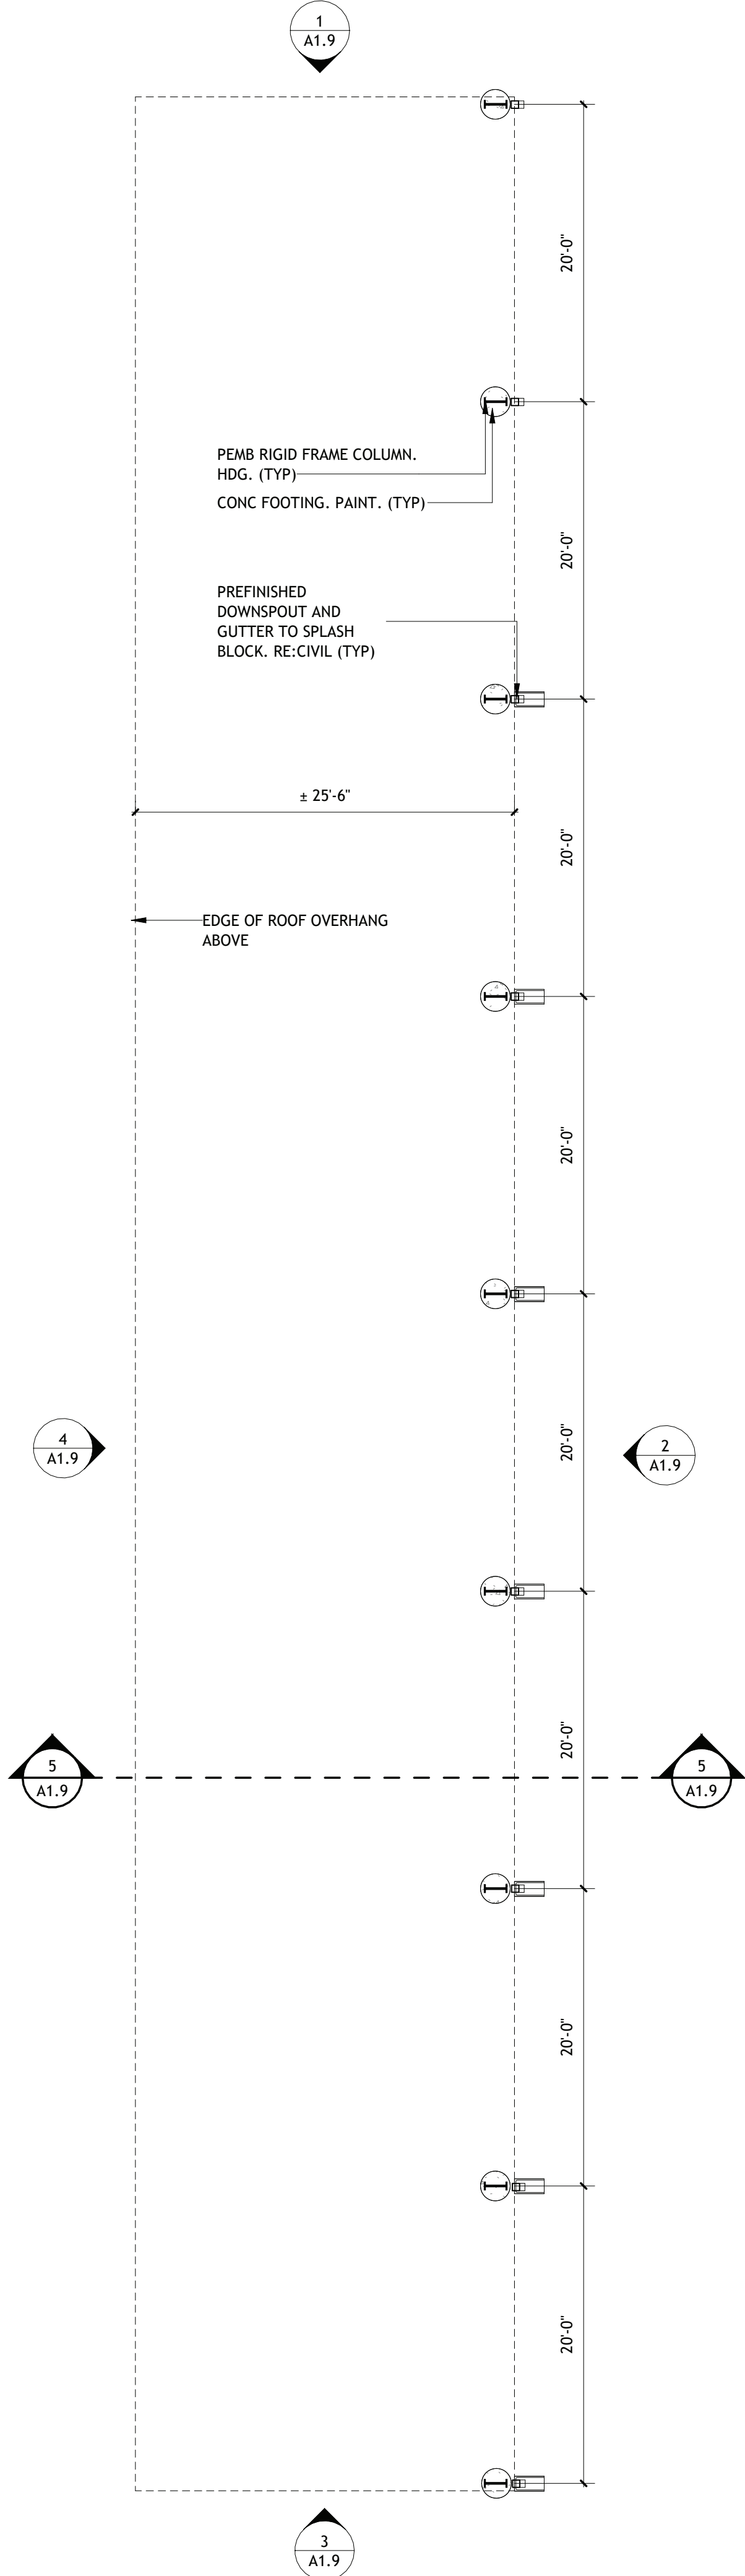


2 RCP- COVERED EQUIPMENT PARKING

SCALE: 1/8" = 1'-0"

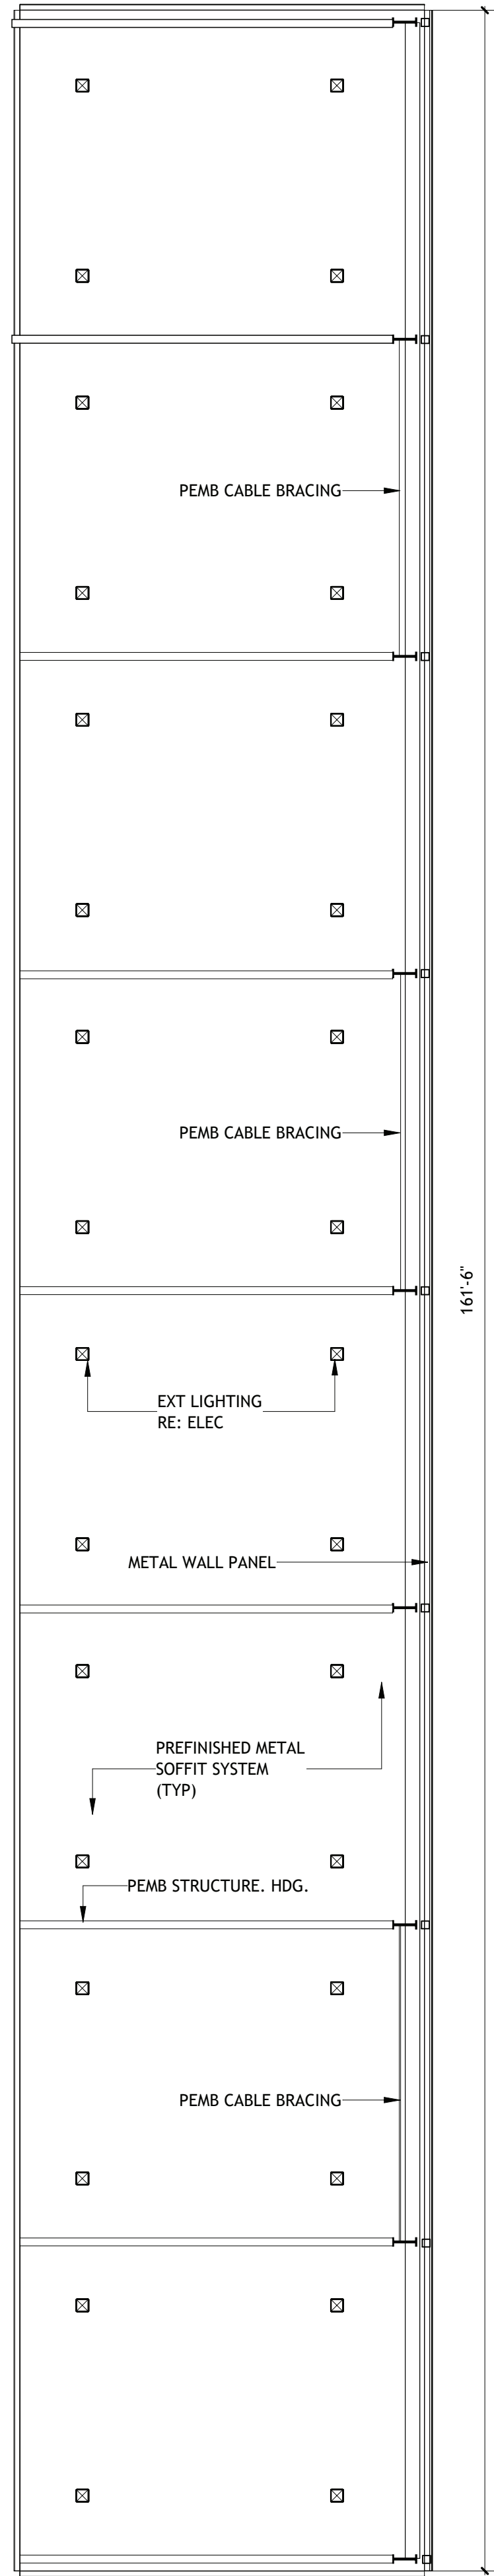


3 ROOF PLAN-COVERED EQUIPMENT PARKING

SCALE: 1/8" = 1'-0"

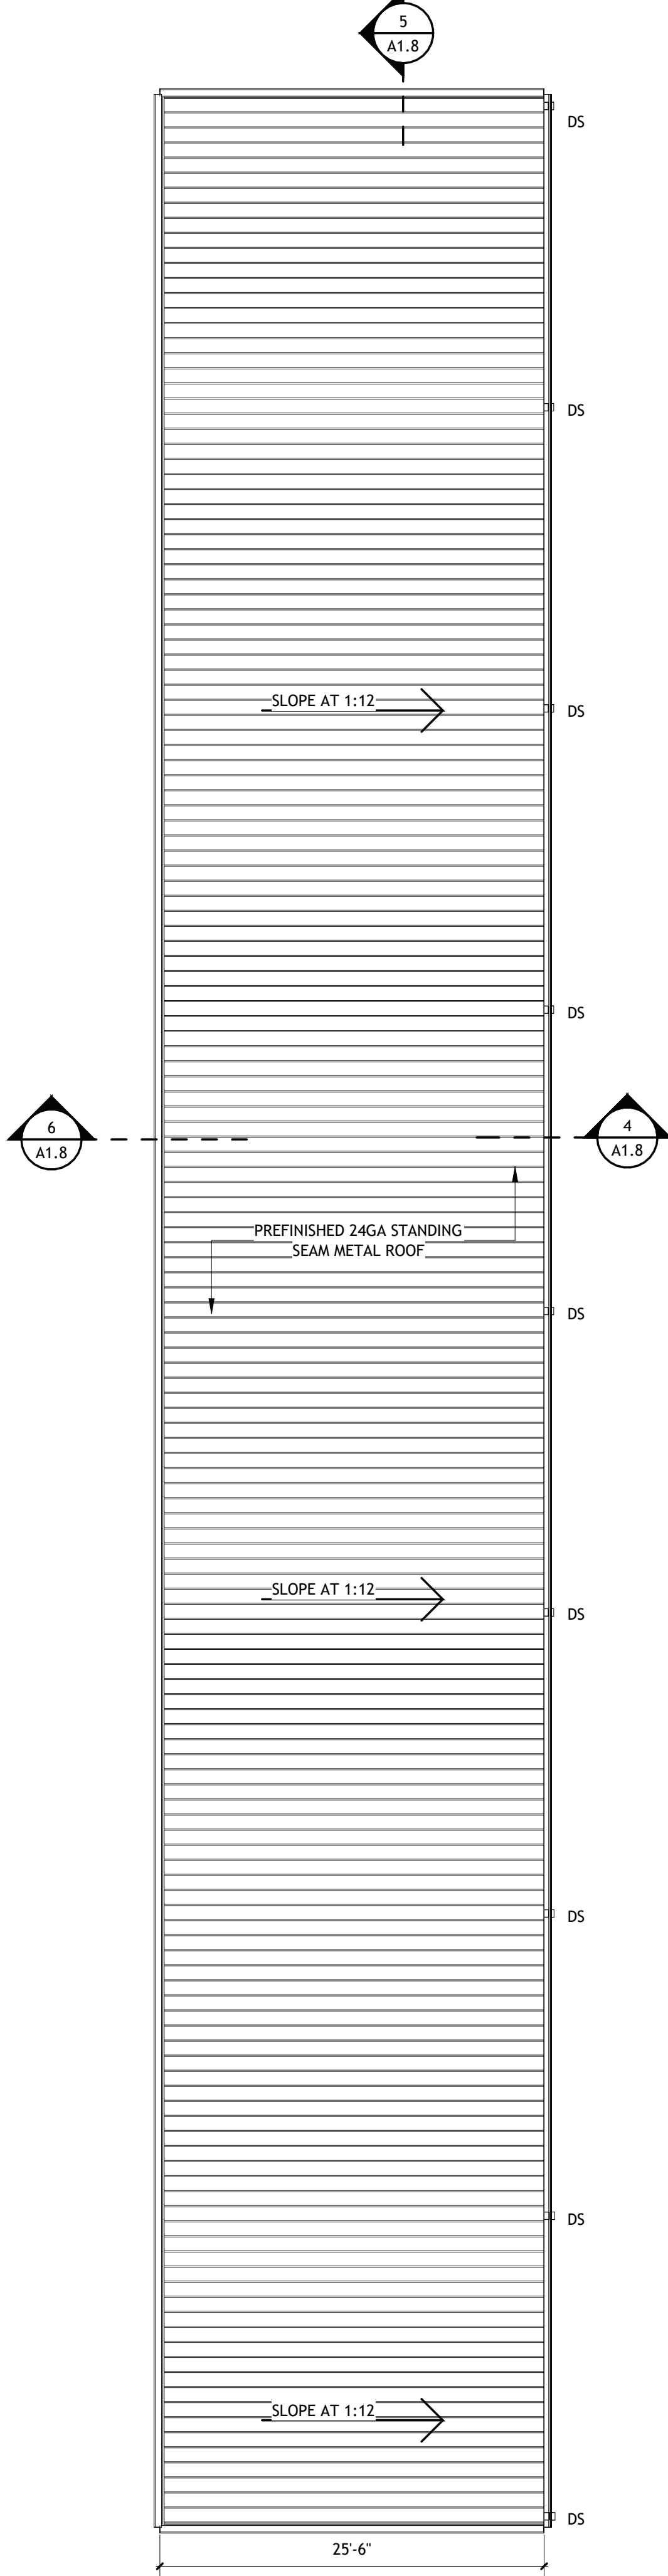


4 ROOF DETAIL- COVERED EQUIP

SCALE: 1 1/2" = 1'-0"

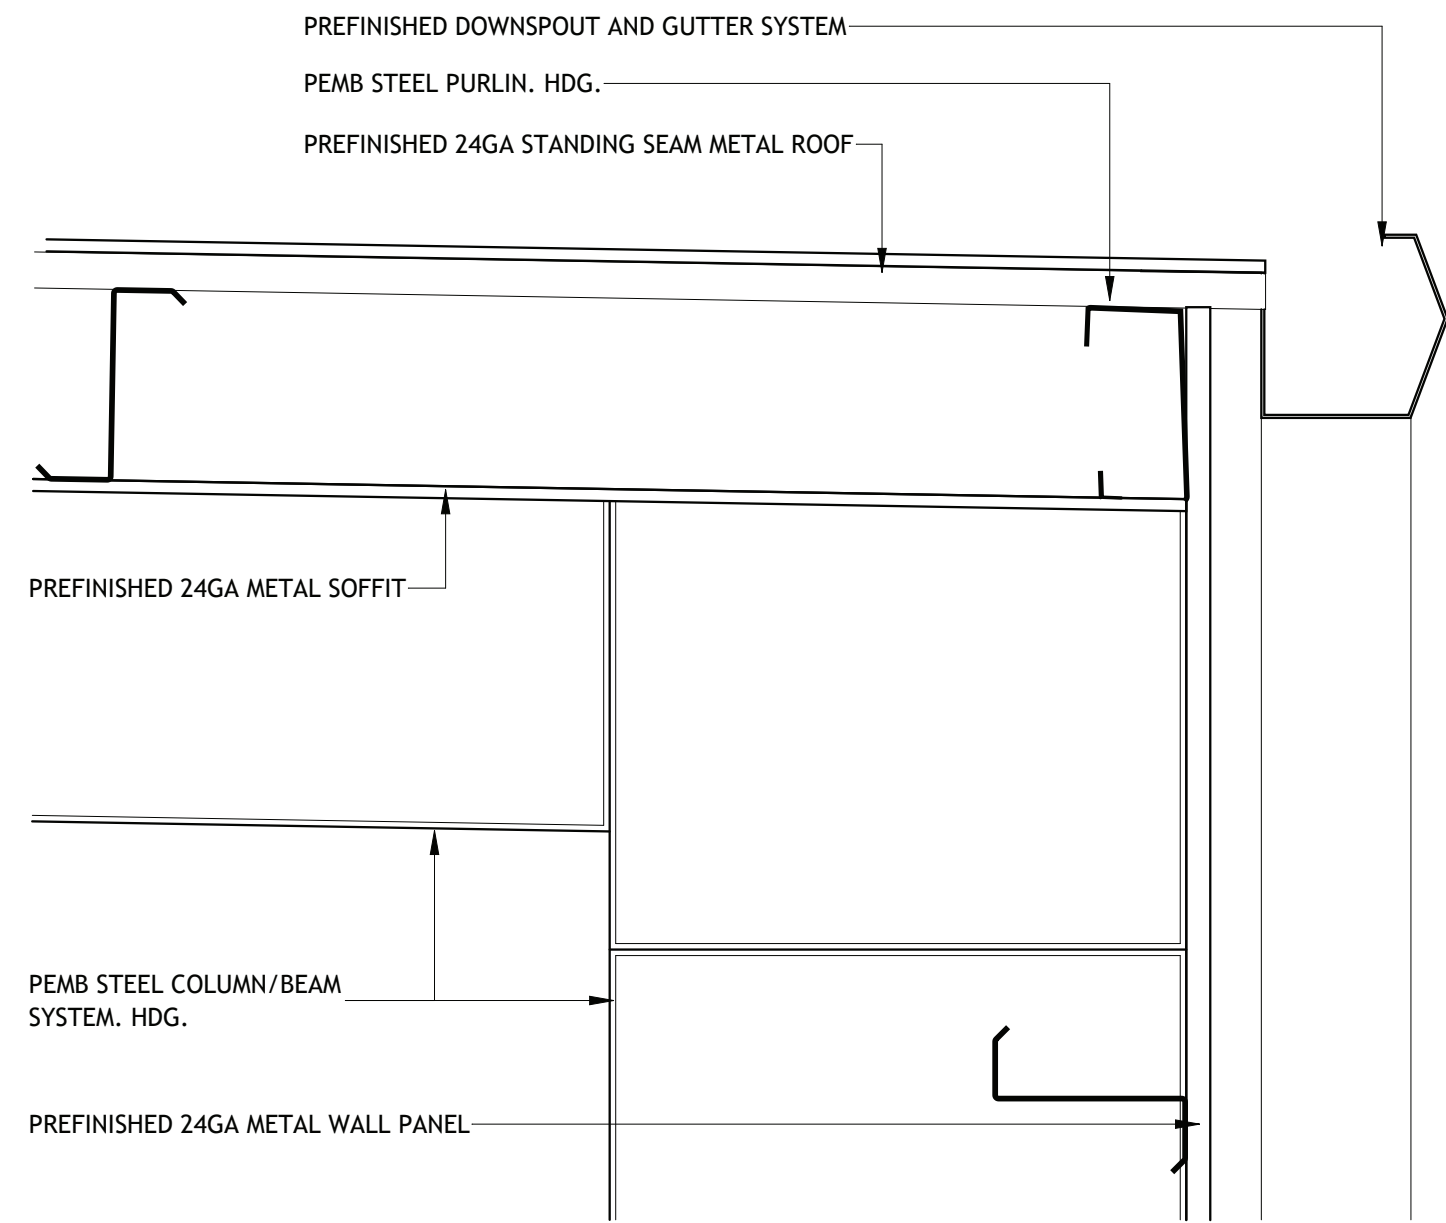



5 ROOF DETAIL- COVERED EQUIP 2

SCALE: 1 1/2" = 1'-0"

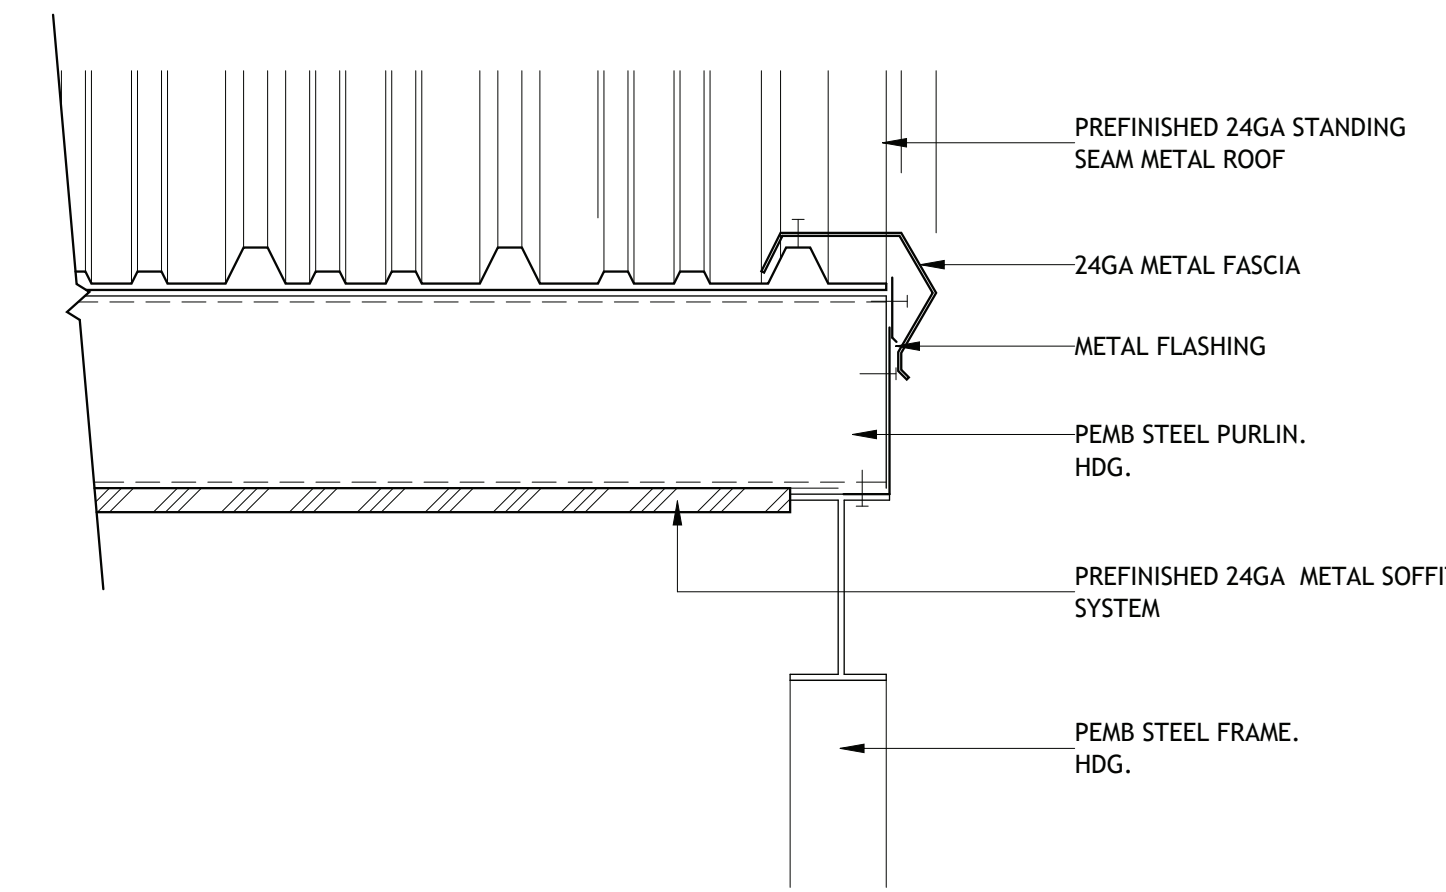

6 ROOF DETAIL- COVERED EQUIP 3

SCALE: 1 1/2" = 1'-0"

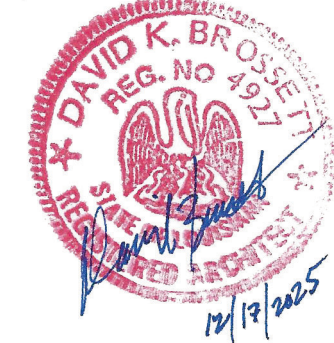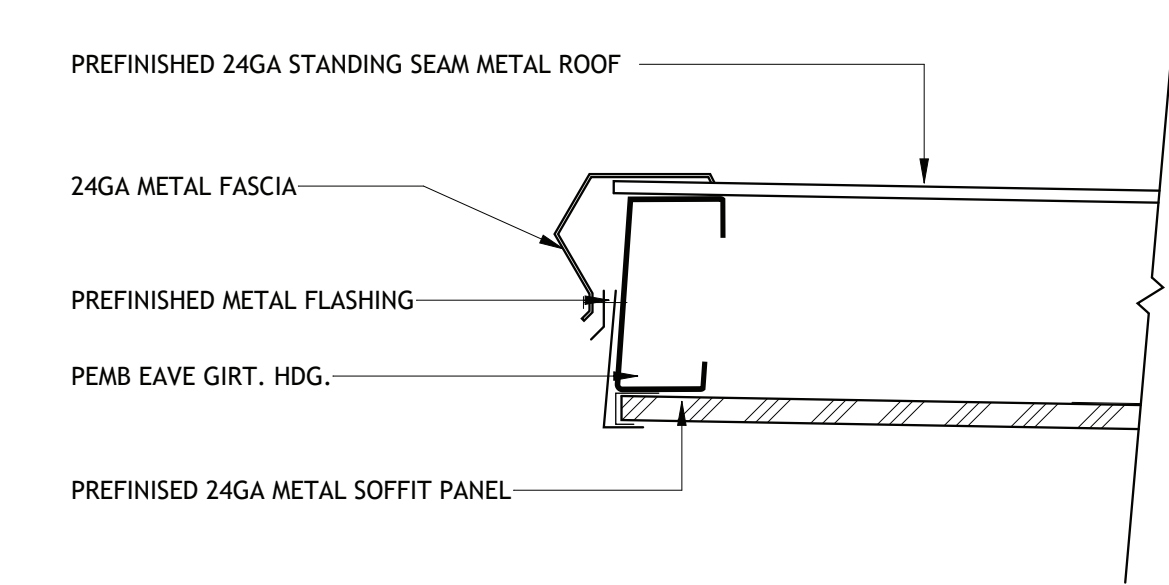

Brossett
Architect

LAKE CHARLES PUBLIC WORKS
NEW FACILITY PHASE 2
4200 BROAD STREET
LAKE CHARLES, LA 70615
STRUCTURE F- COVERED EQUIPMENT PARKING


SHEET NO.
A1.8

ARCH #24009 BA


VER.	DATE	DESCRIPTION
0	12/20/2025	BID DOCUMENTS

© COPYRIGHT 2025,
Brossett Architect, LLC
All Rights Reserved.
This document shall not be
copied or reproduced
without written permission.


1 EXT ELEVATION- COVERED EQUIPMENT PARKING (NORTH)

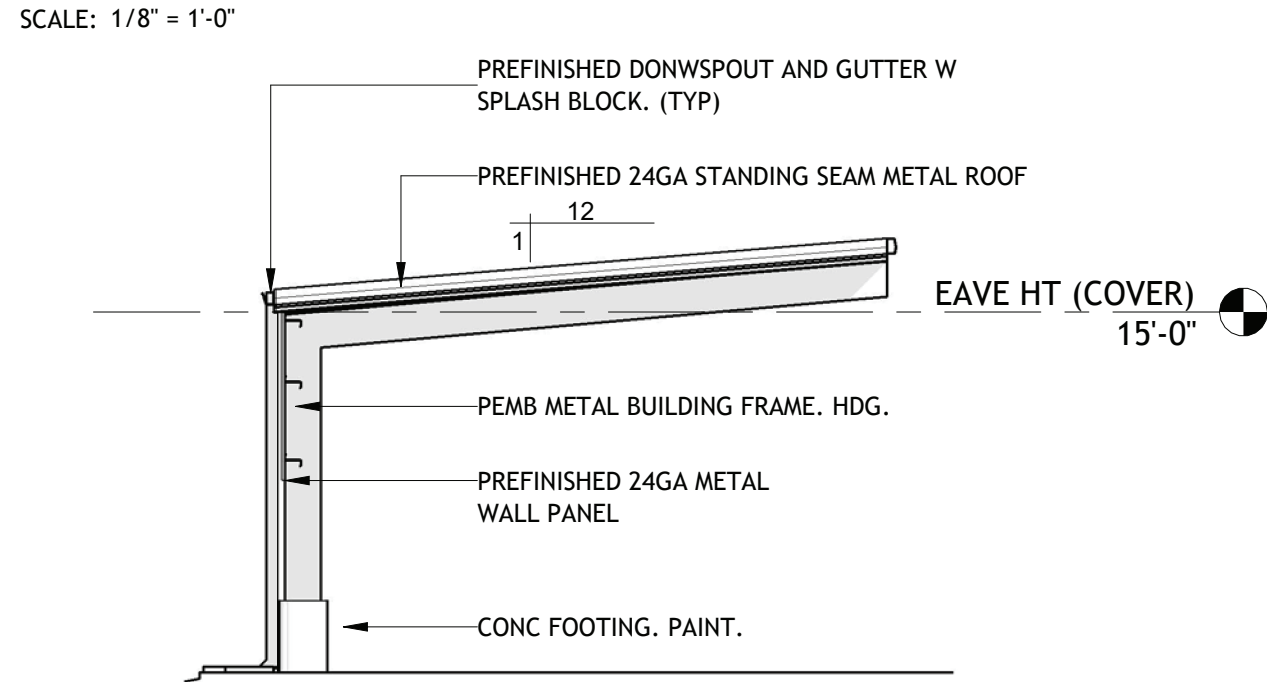


2 EXT ELEVATION- COVERED EQUIPMENT PARKING (EAST)

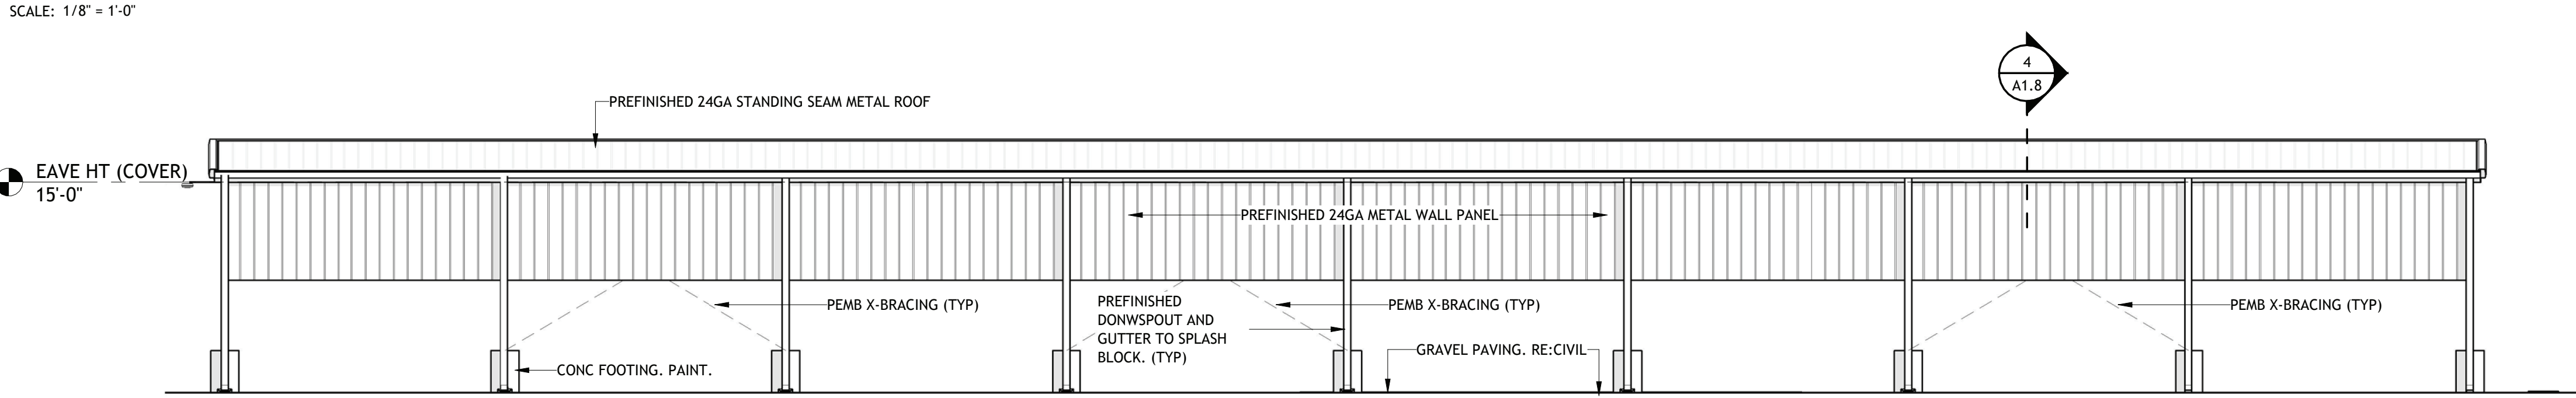




3 EXT ELEVATION- COVERED EQUIPMENT PARKING (SOUTH)

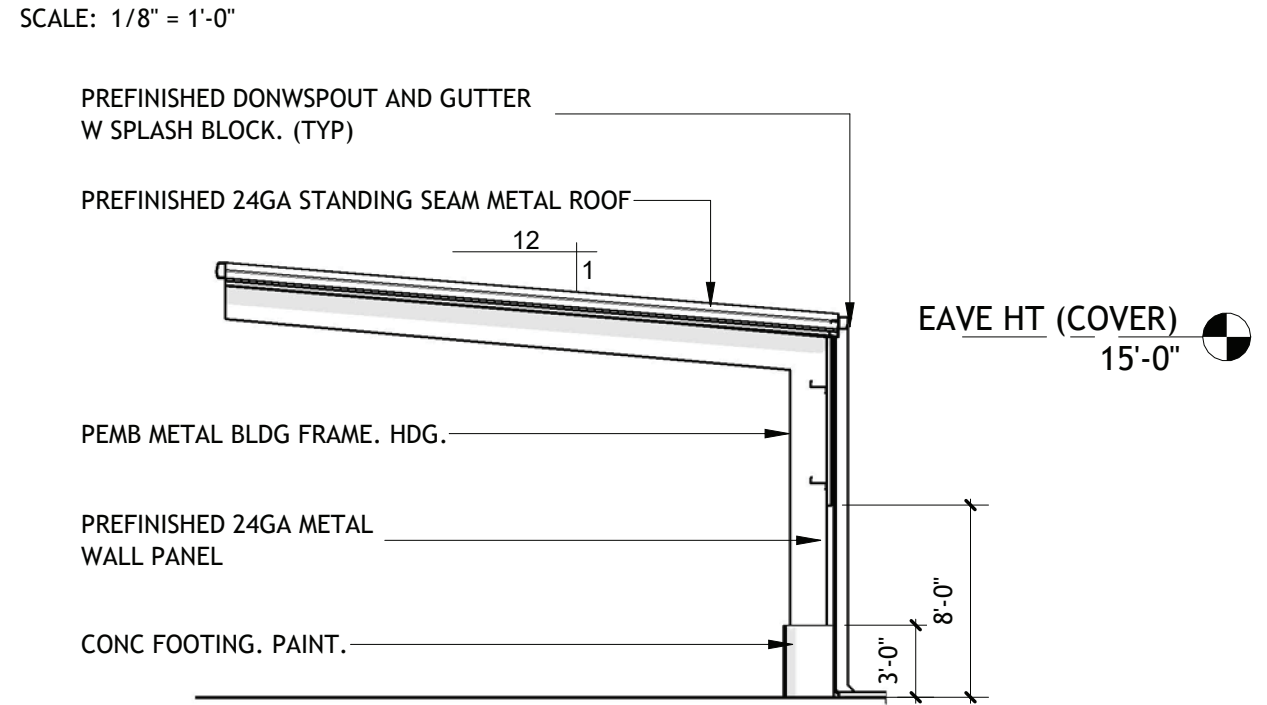

4 EXT ELEVATION- COVERED EQUIPMENT PARKING (WEST)

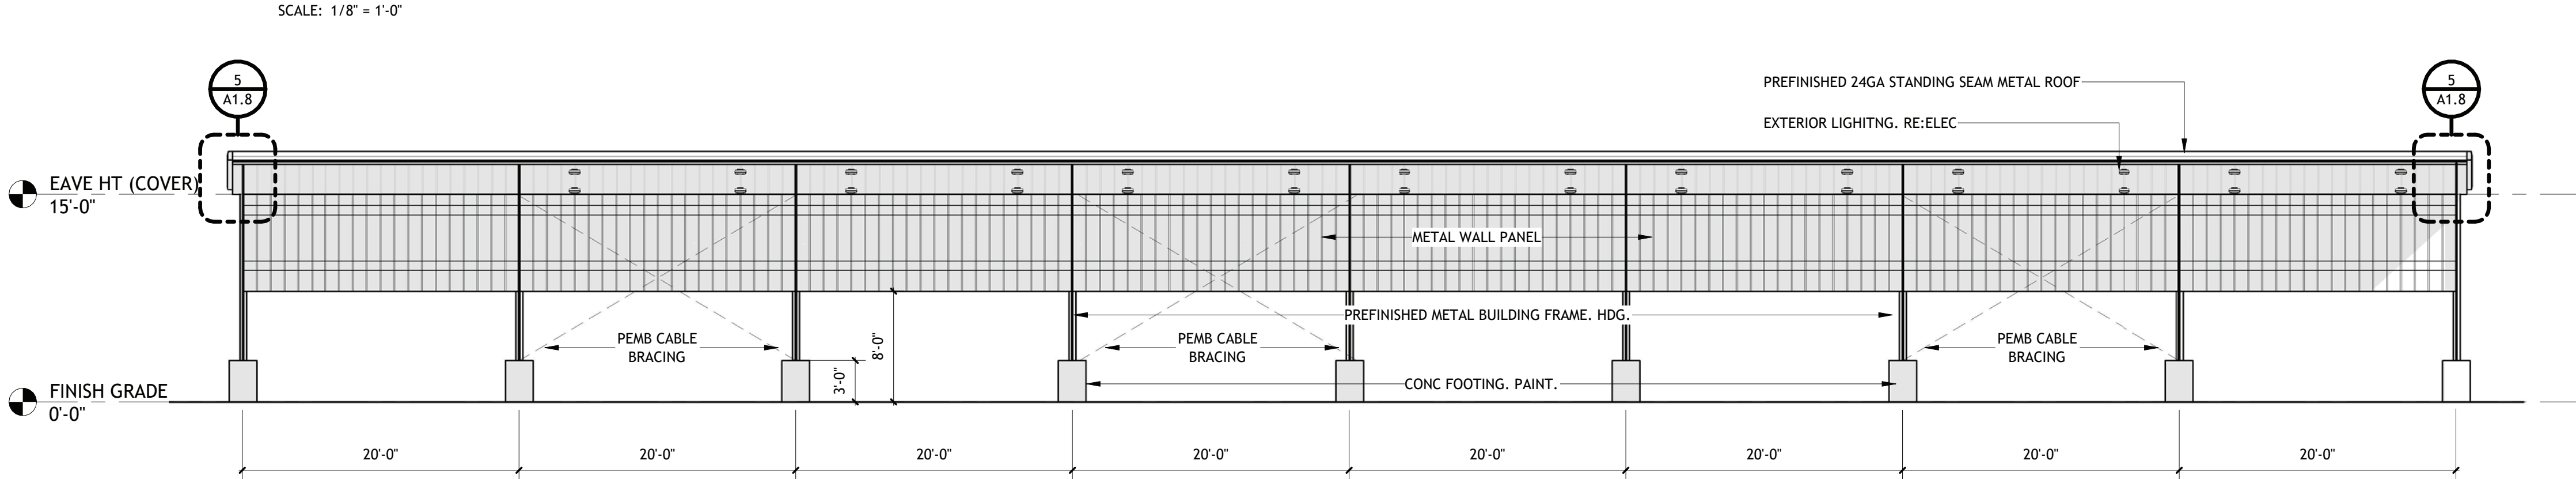


5 SECTION- COVERED EQUIP

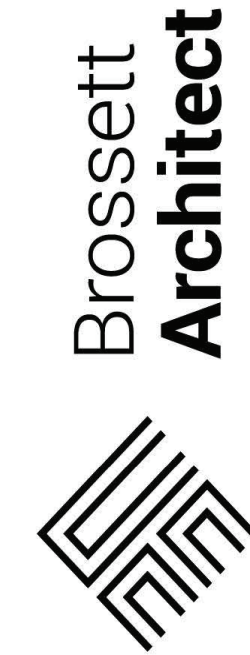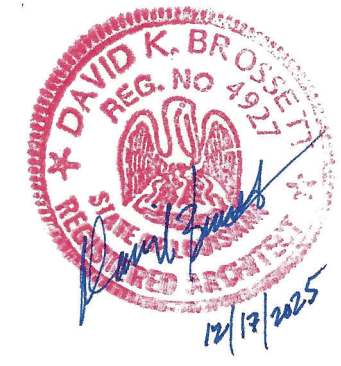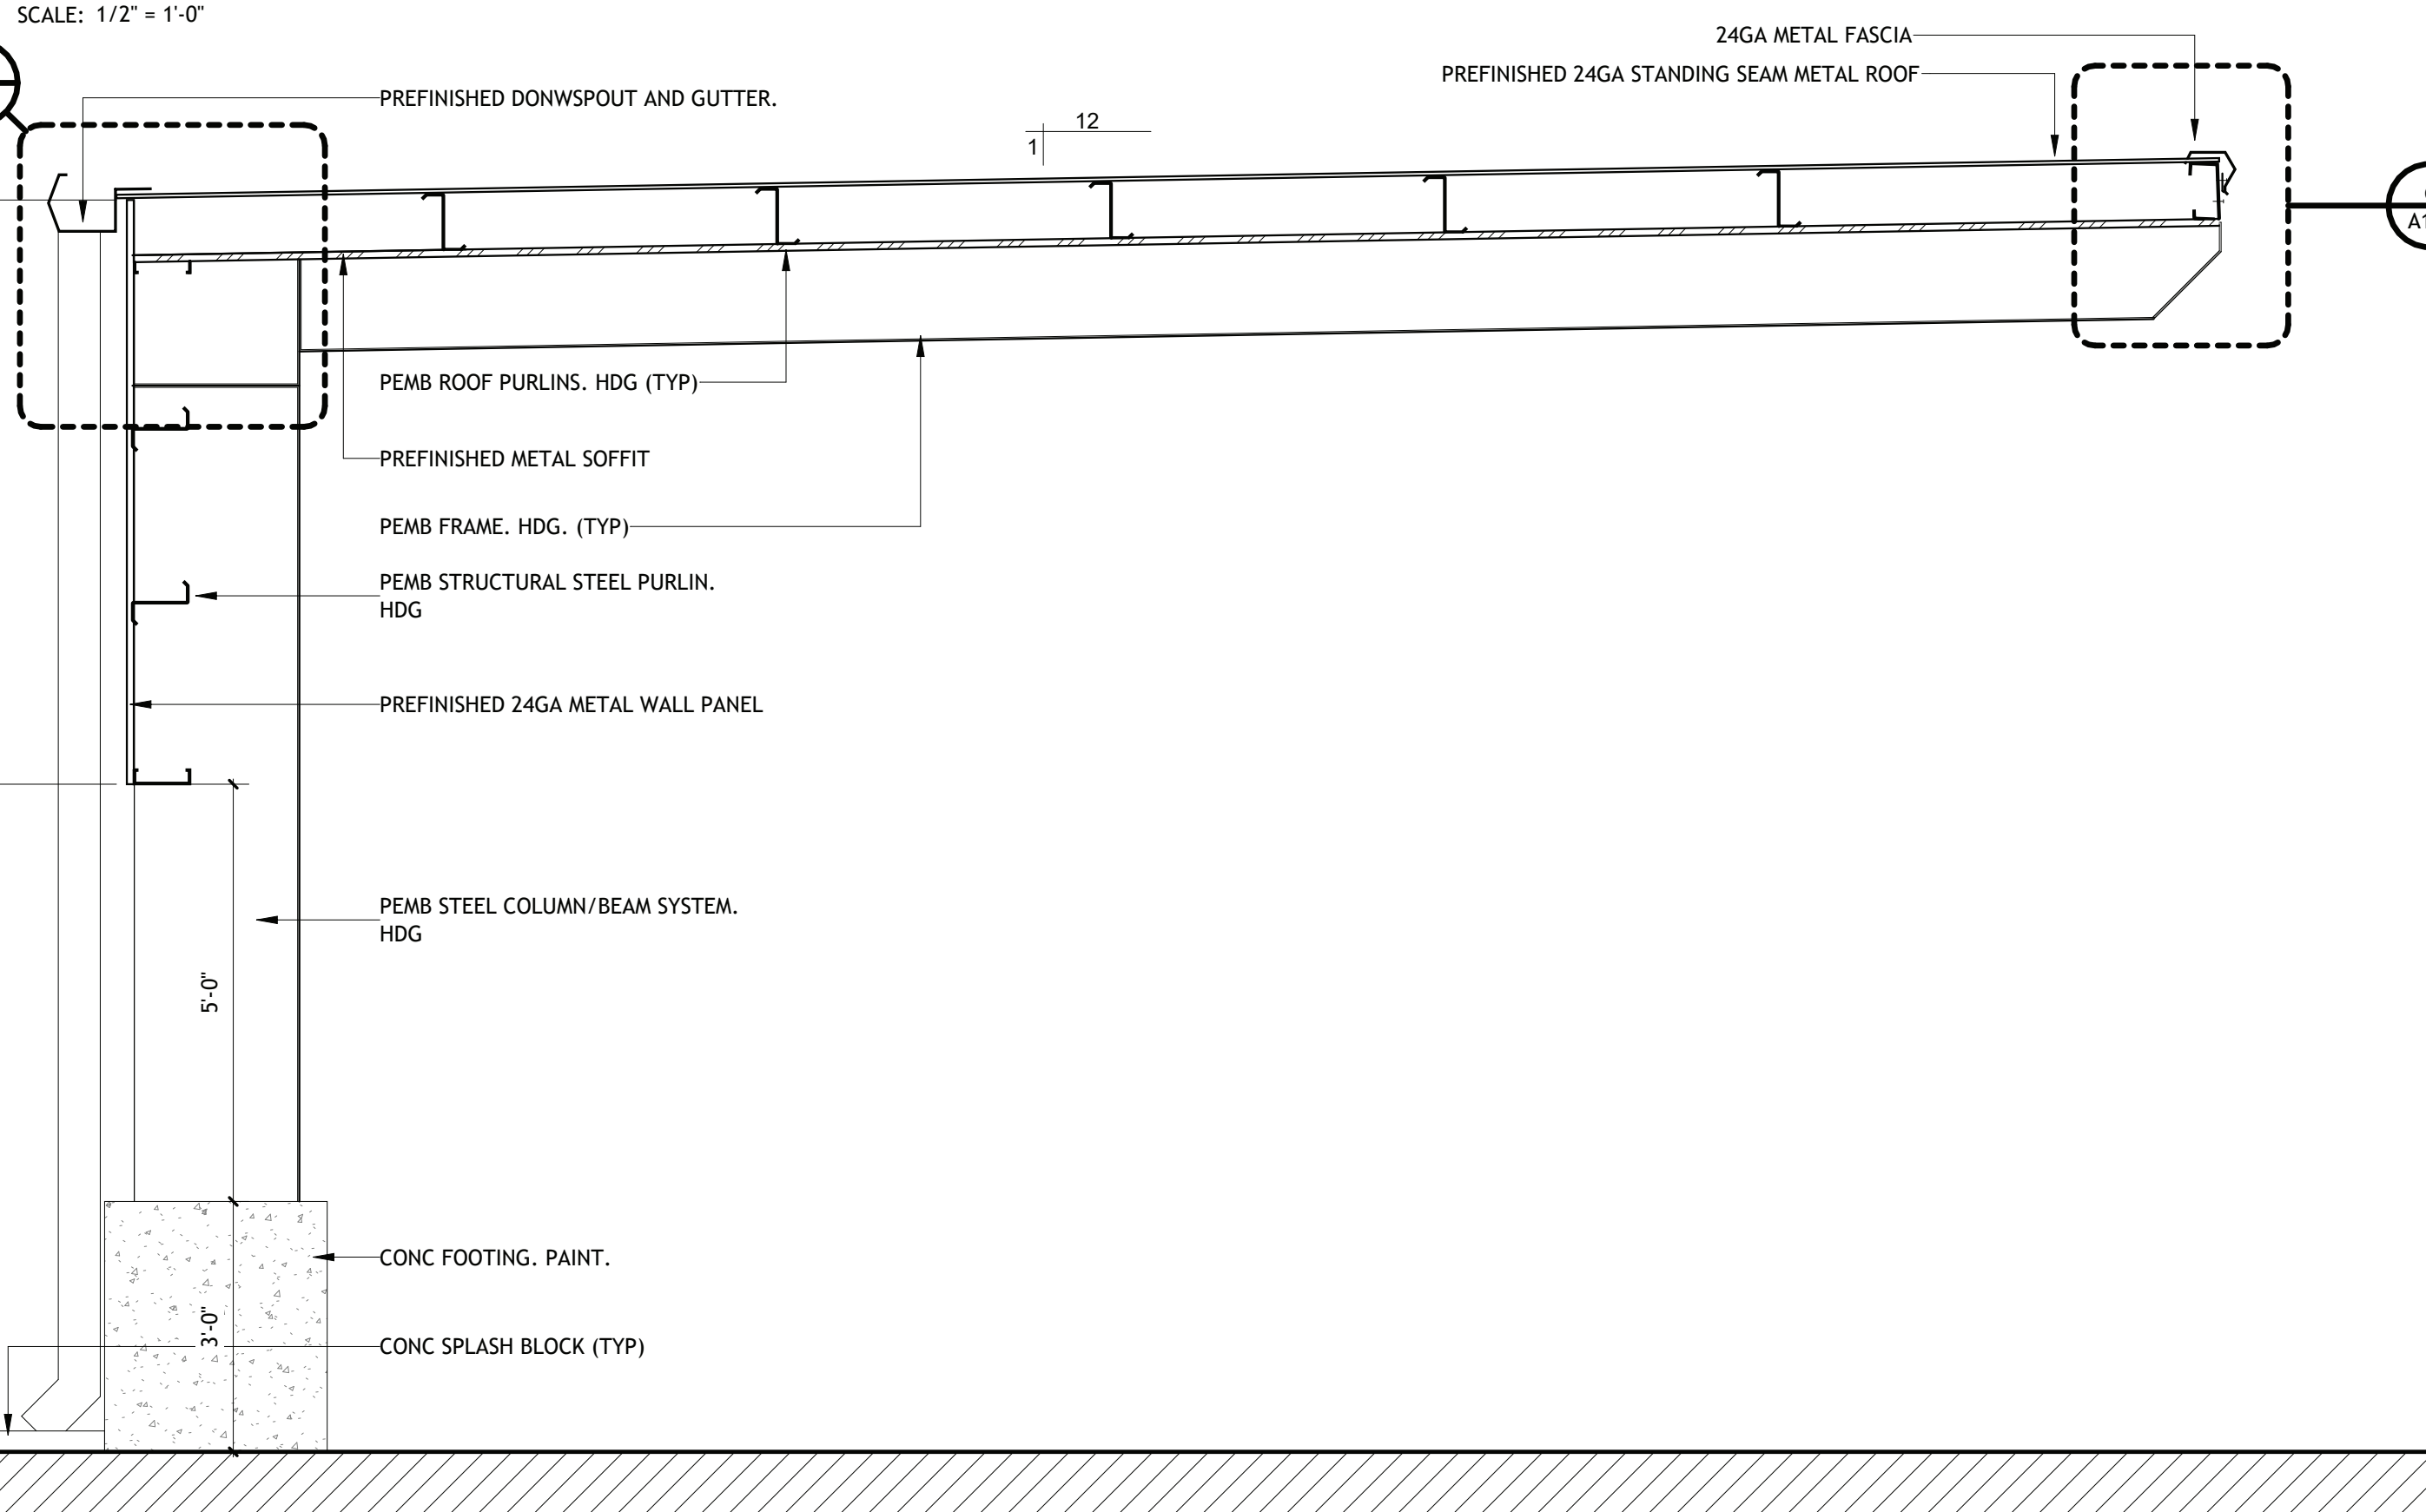

VER.	DATE	DESCRIPTION
0	12/20/2025	BID DOCUMENTS


1 ENLARGED SITE PLAN- SAND/DIRT PITS

SCALE: 1/8" = 1'-0"

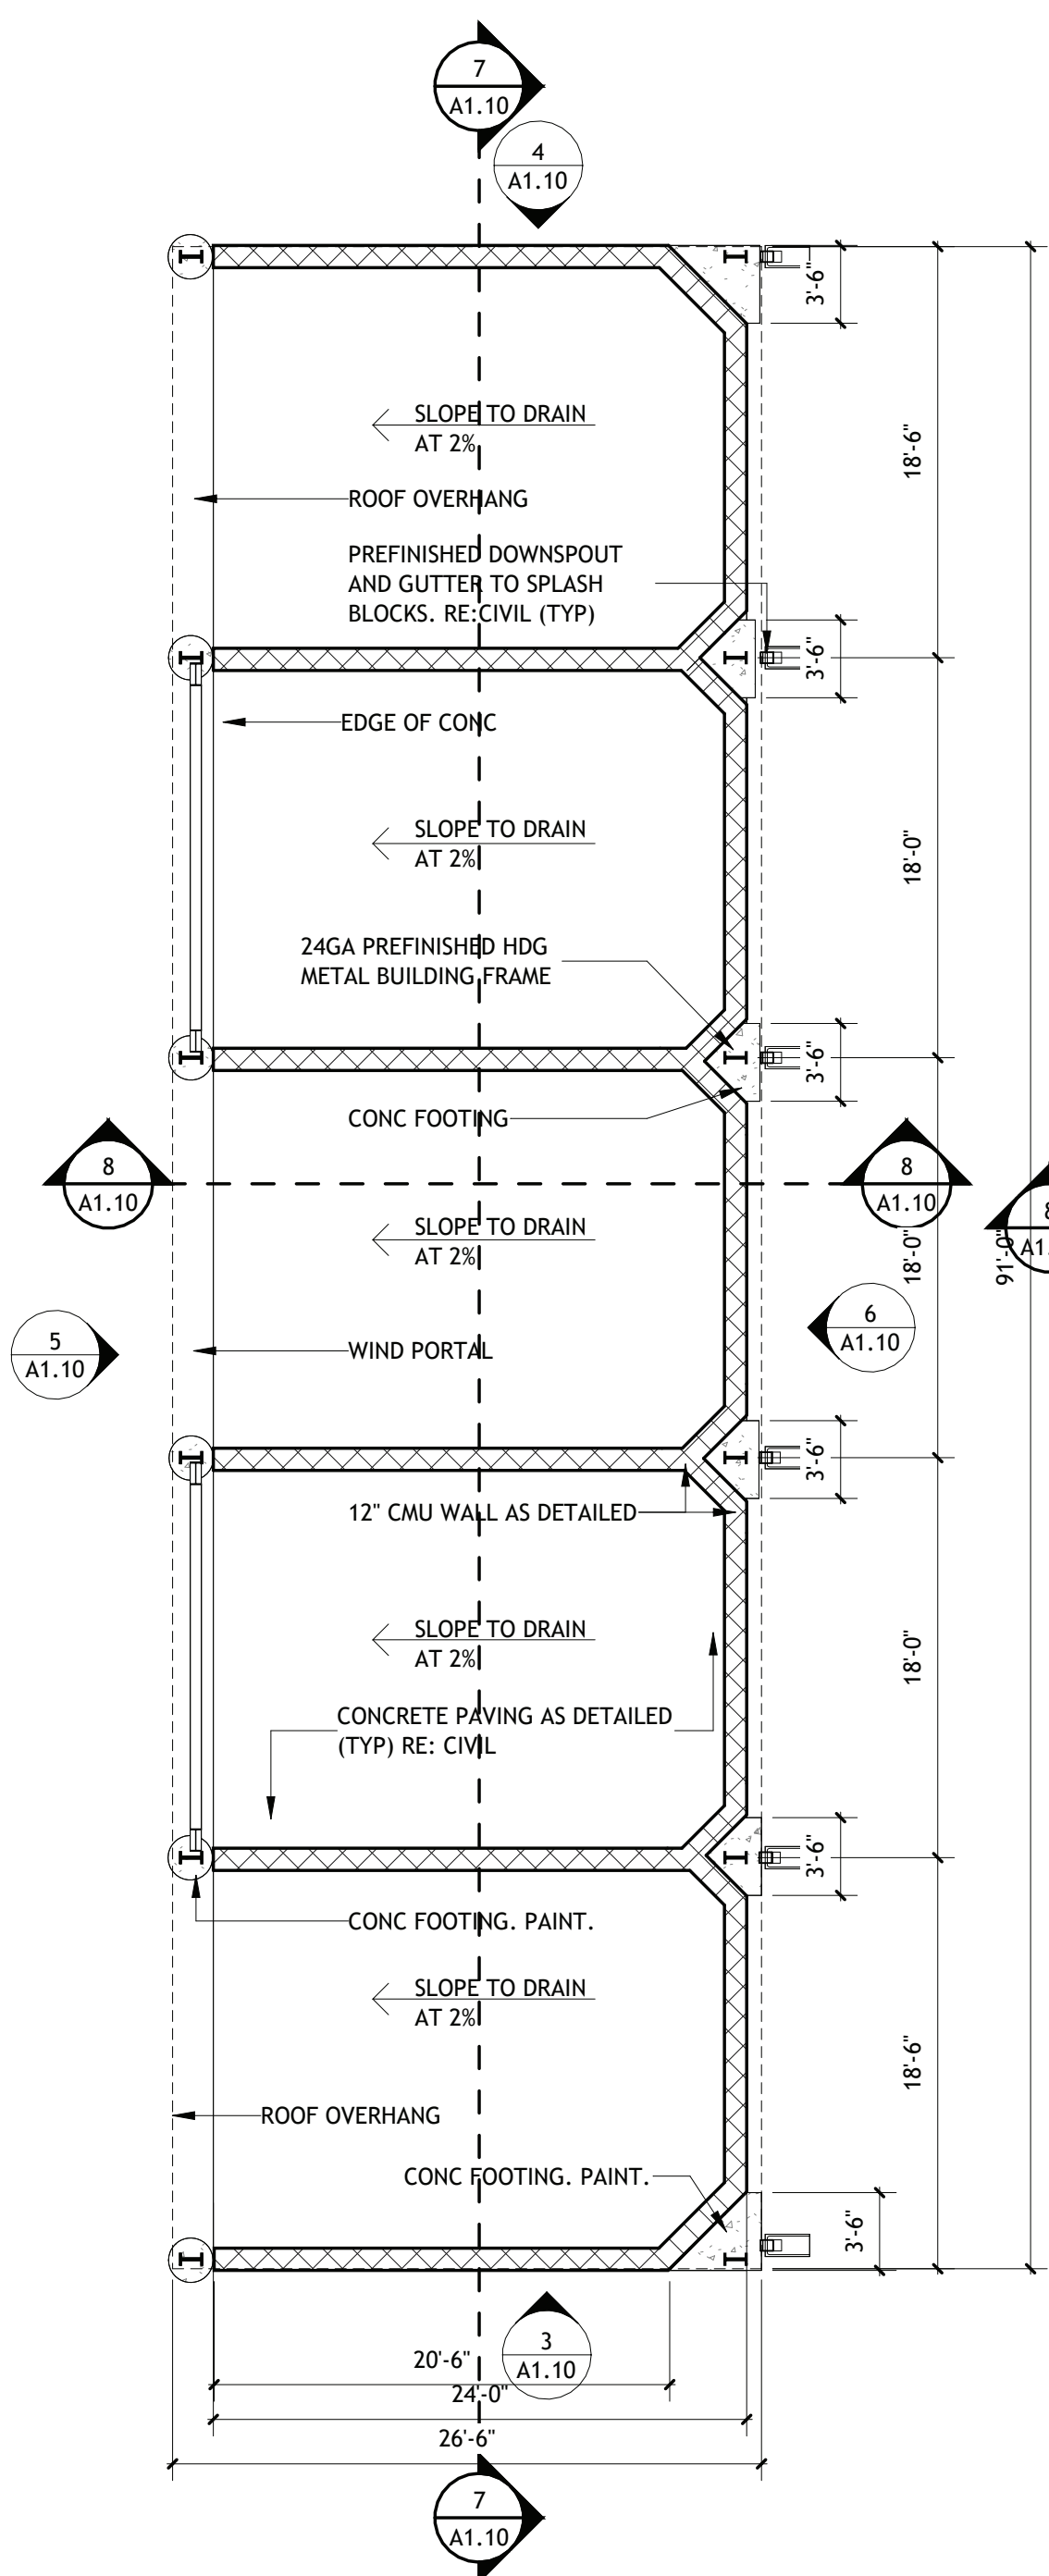


8 SECTION- SAND PIT

SCALE: 1/4" = 1'-0"

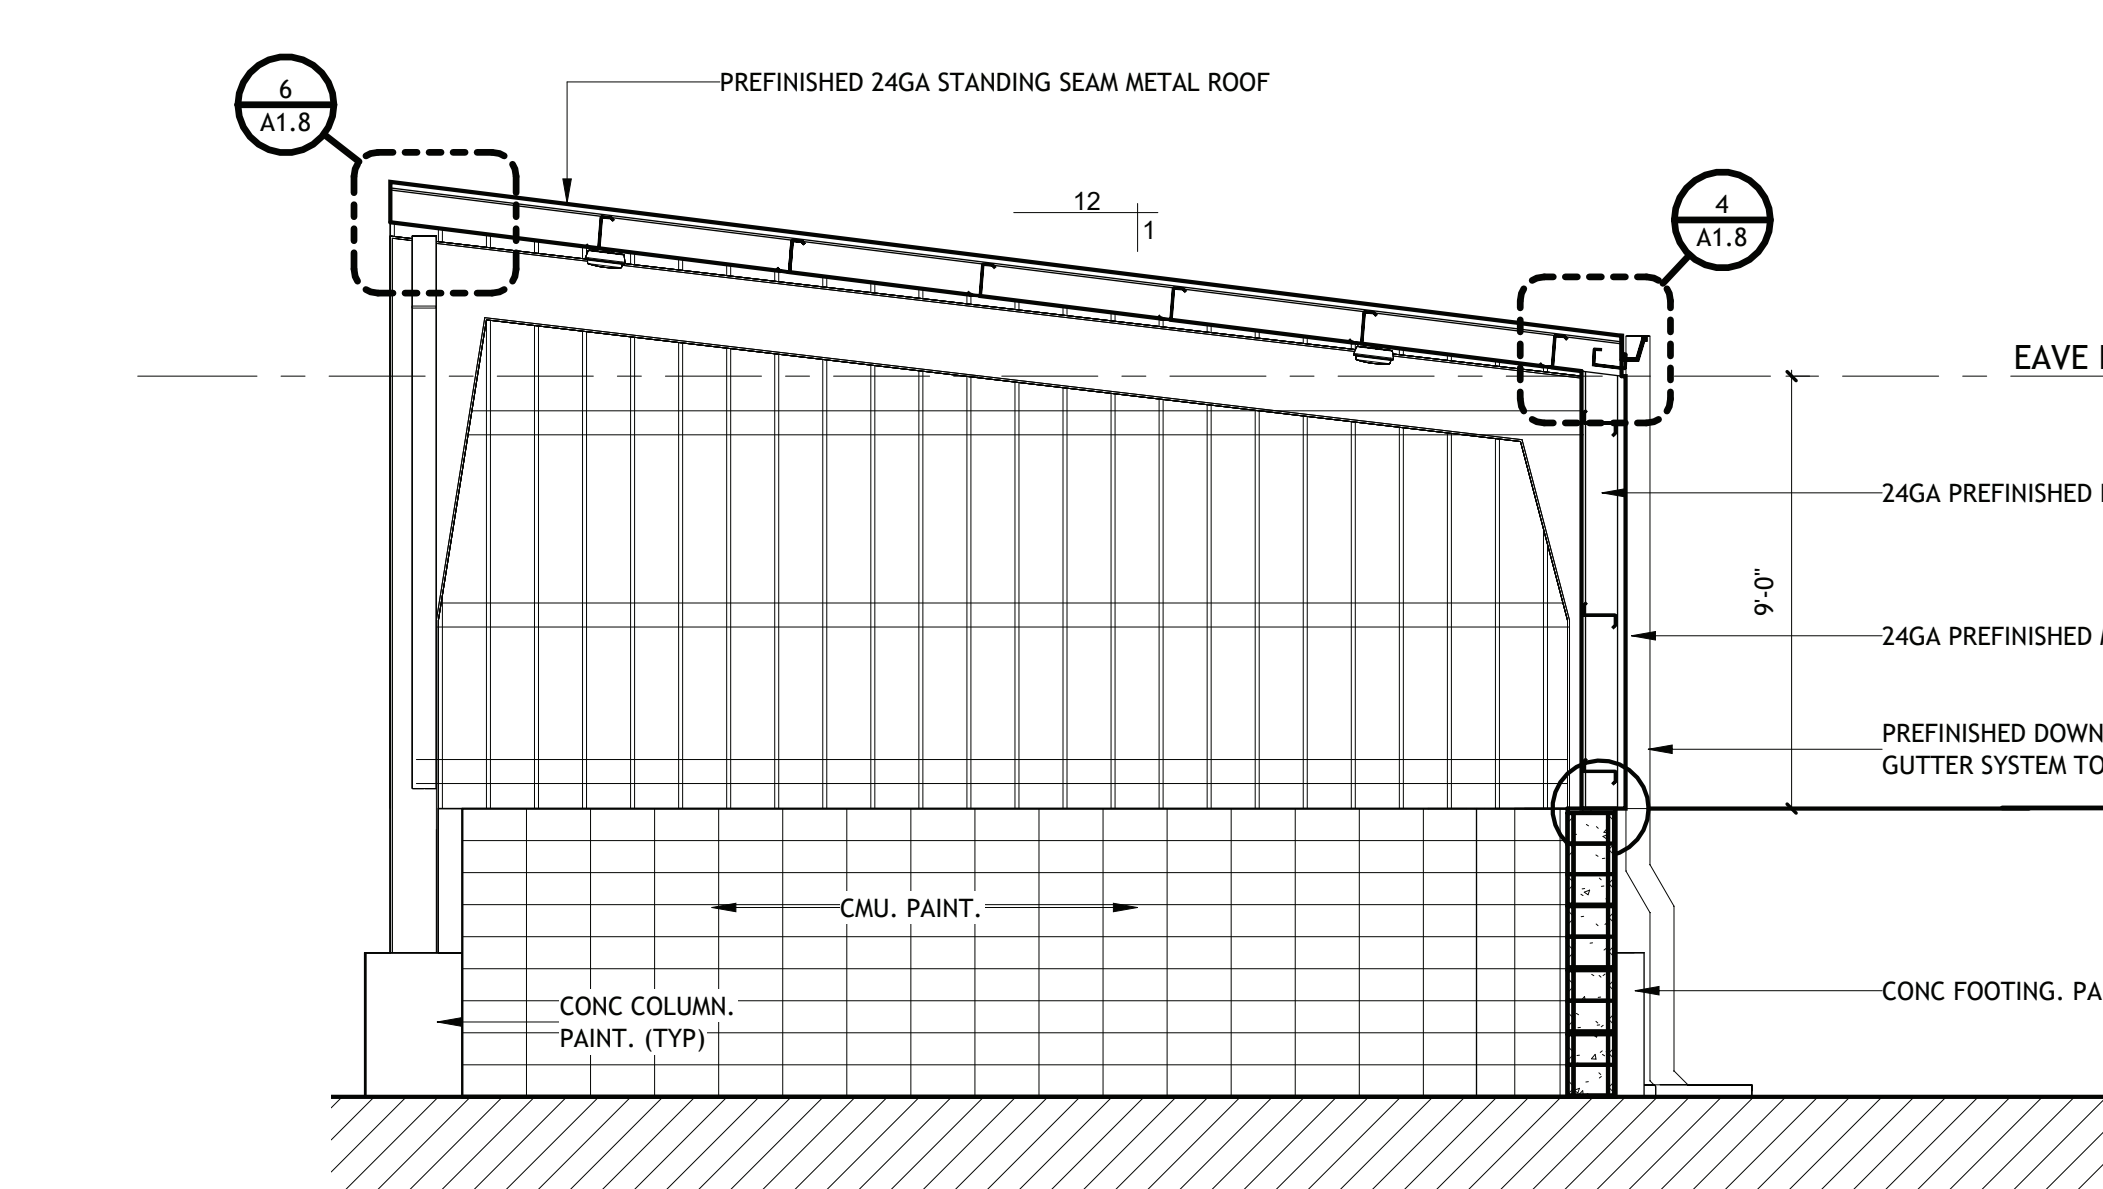


2 RCP- SAND/DIRT PITS

SCALE: 1/8" = 1'-0"

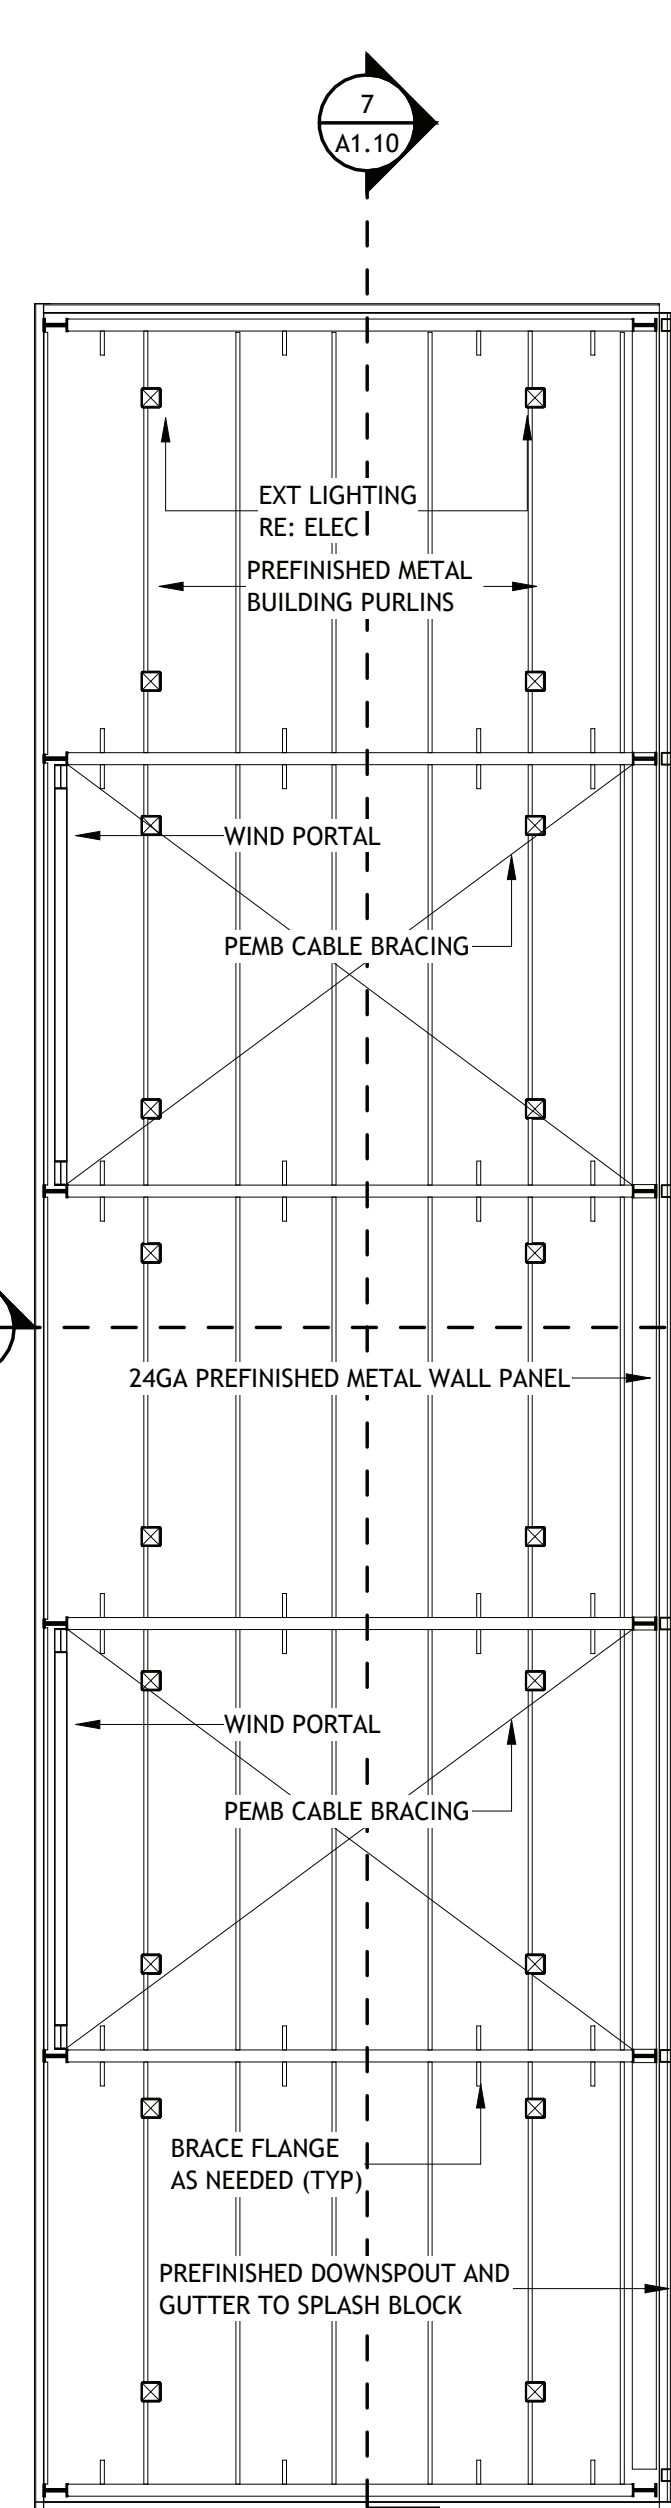


9 ROOF PLAN- SAND/DIRT PITS

SCALE: 1/8" = 1'-0"

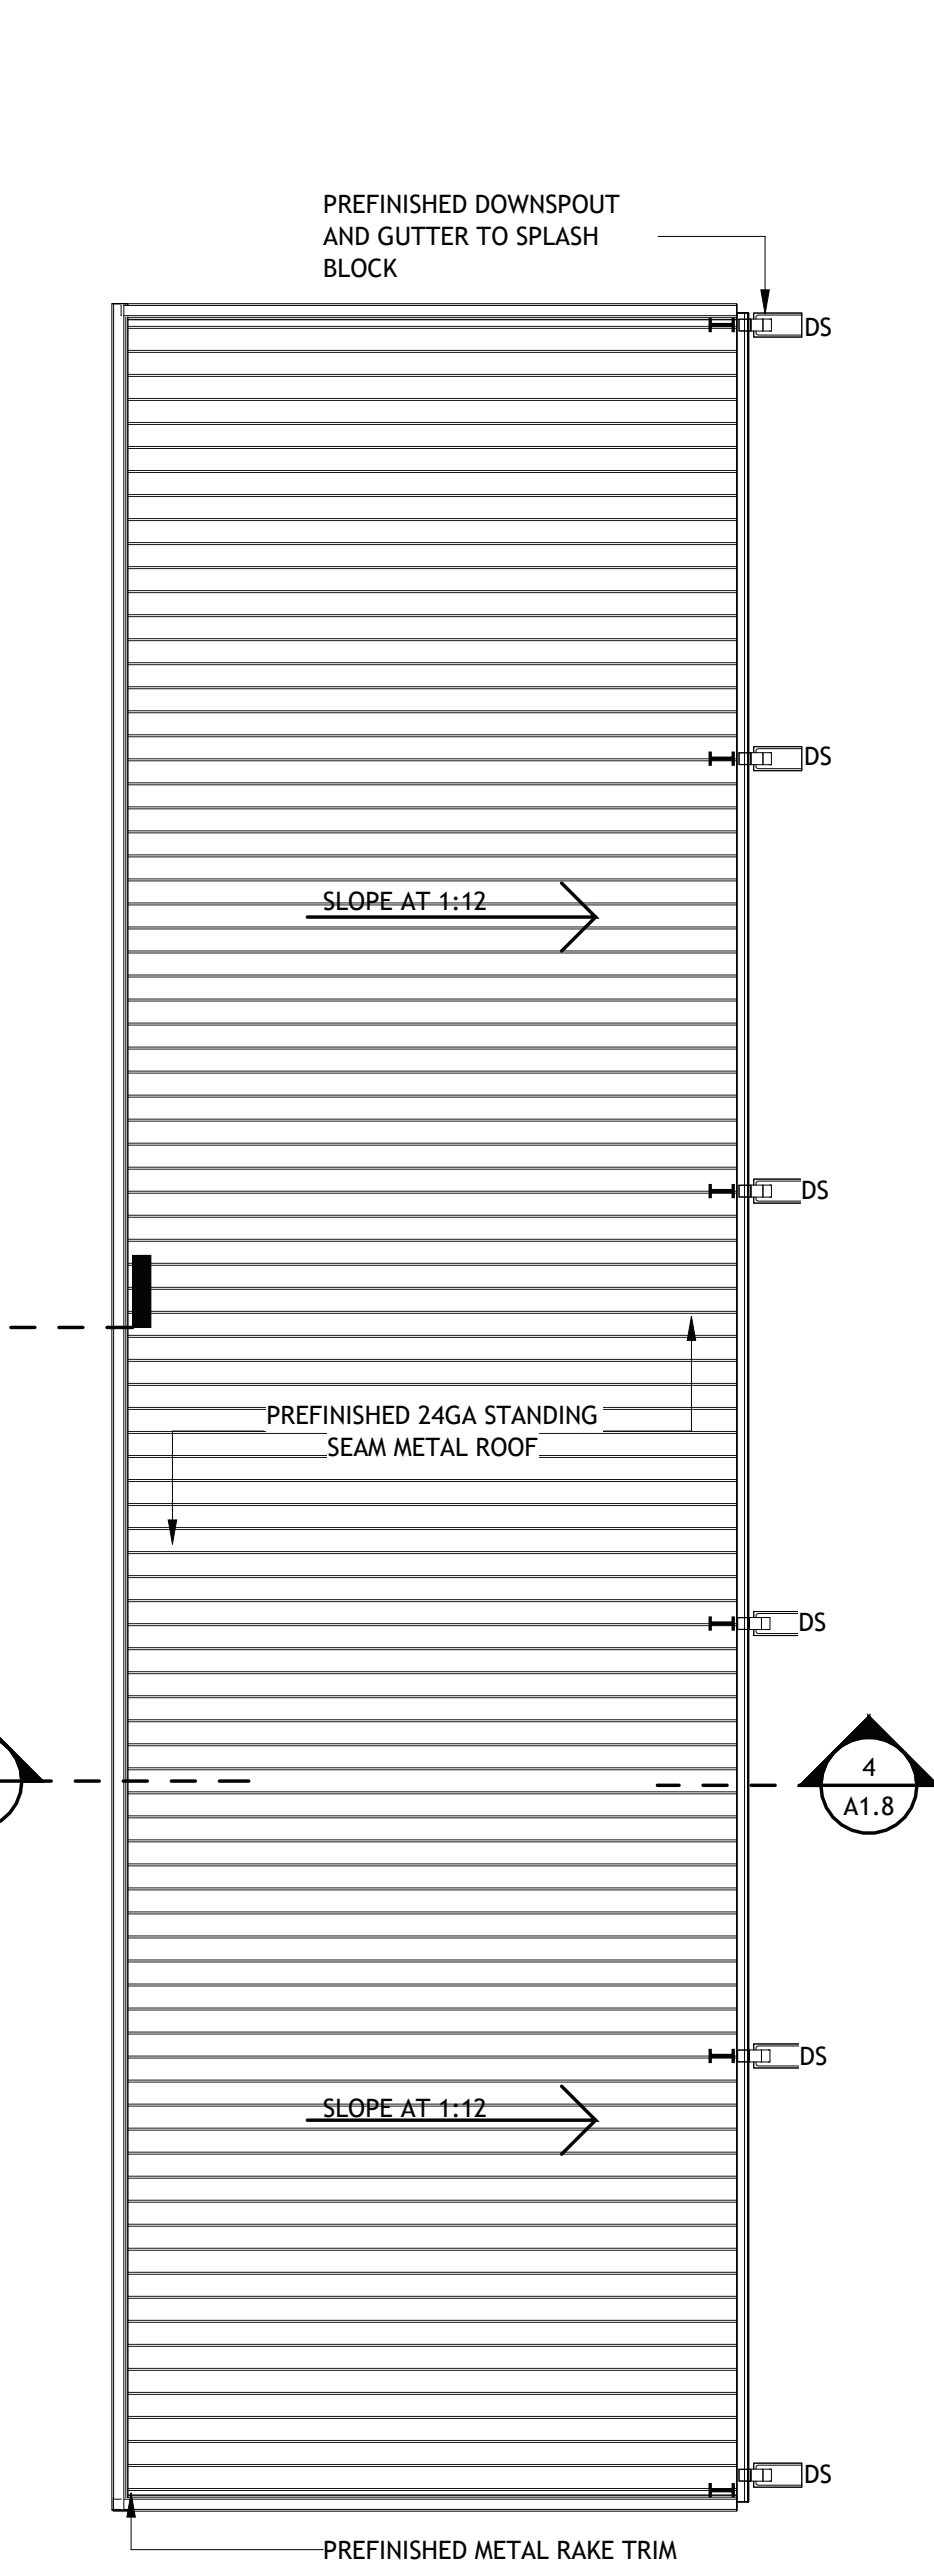


3 EXT ELEVATION- SAND PIT (SOUTH)

SCALE: 1/8" = 1'-0"

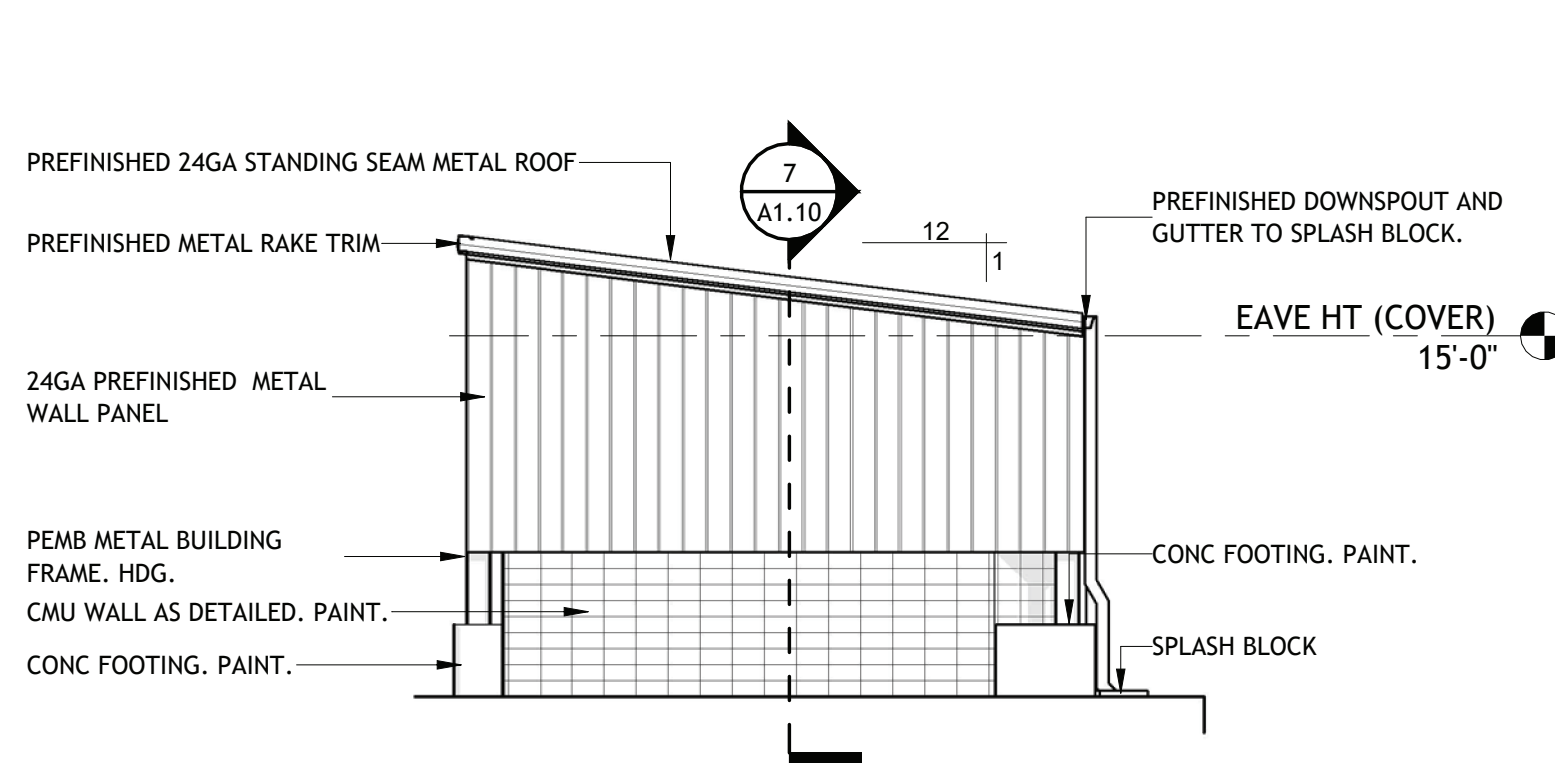


5 EXT ELEVATION- SAND PIT (WEST)

SCALE: 1/8" = 1'-0"

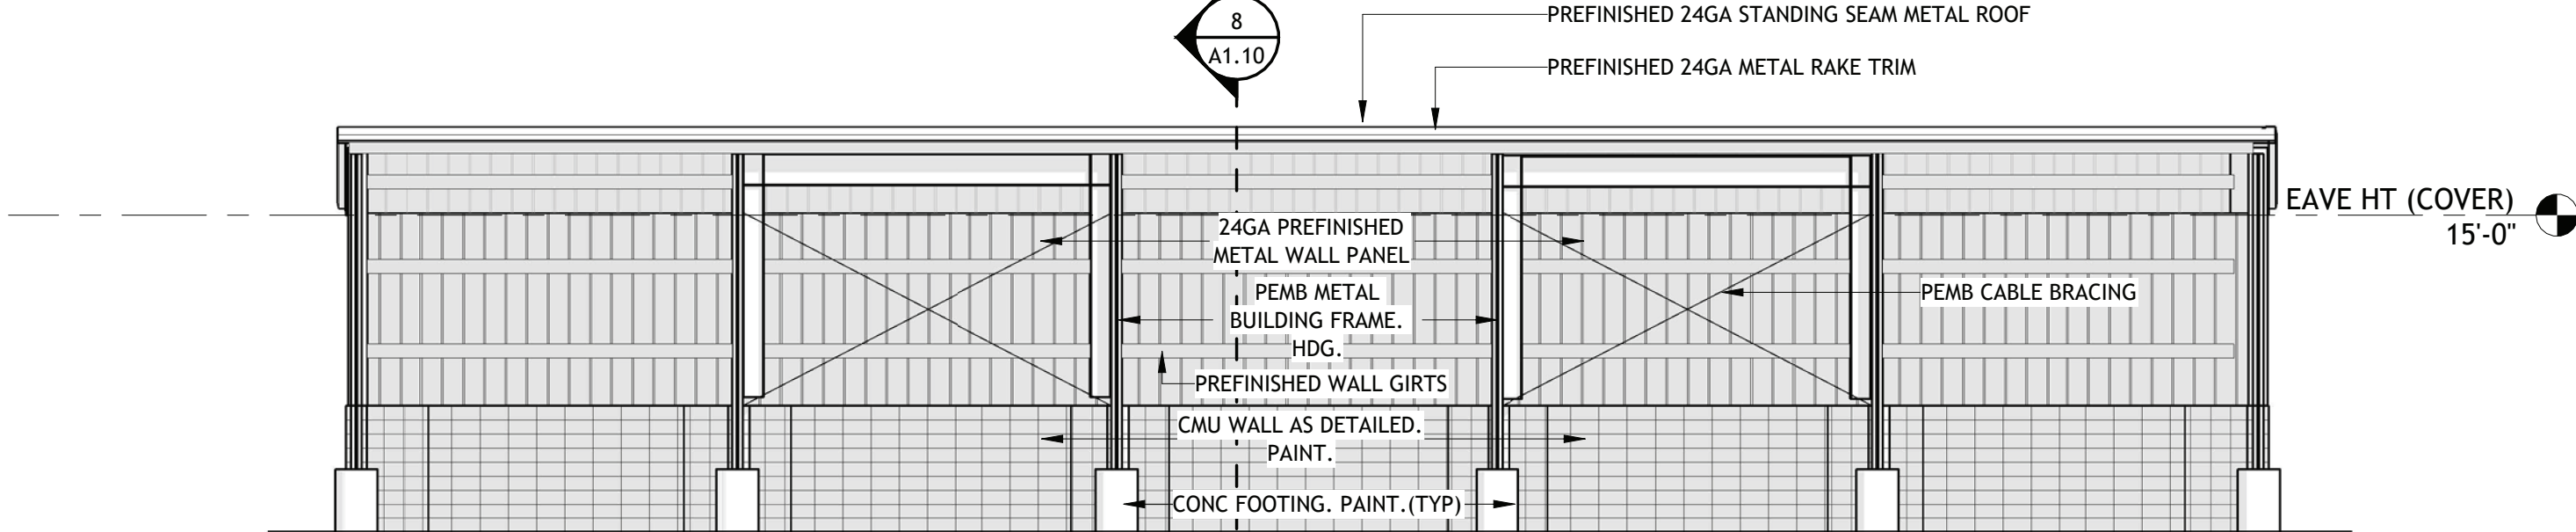



6 EXT ELEVATION- SAND PITS (EAST)

SCALE: 1/8" = 1'-0"

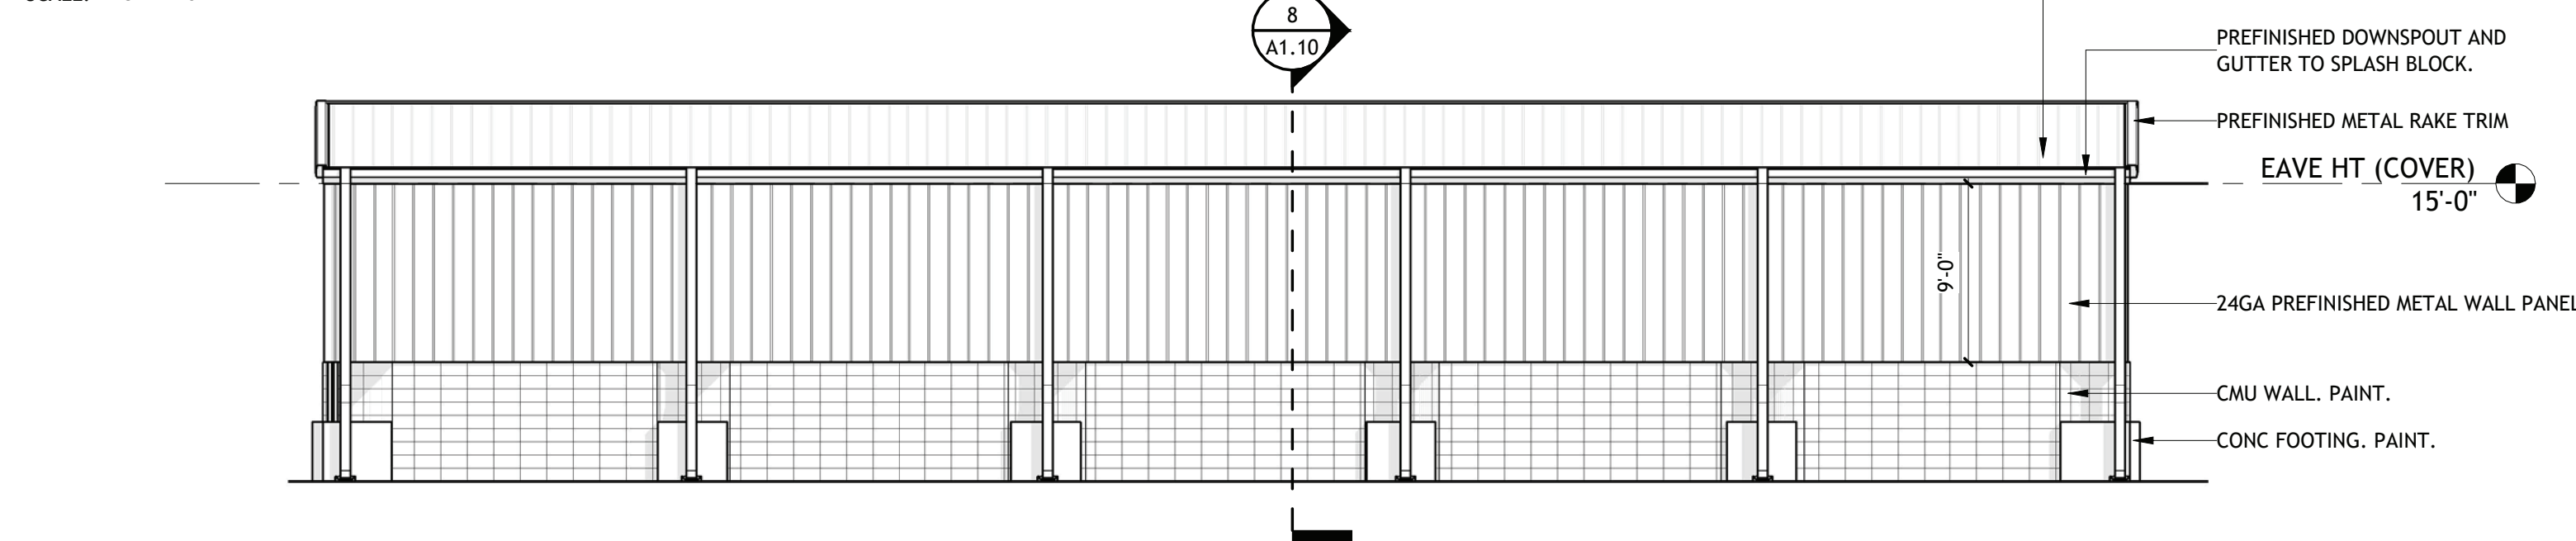


7 SECTION- SAND PIT

SCALE: 1/8" = 1'-0"

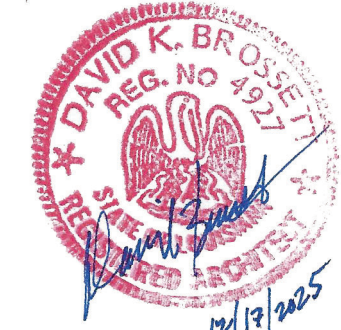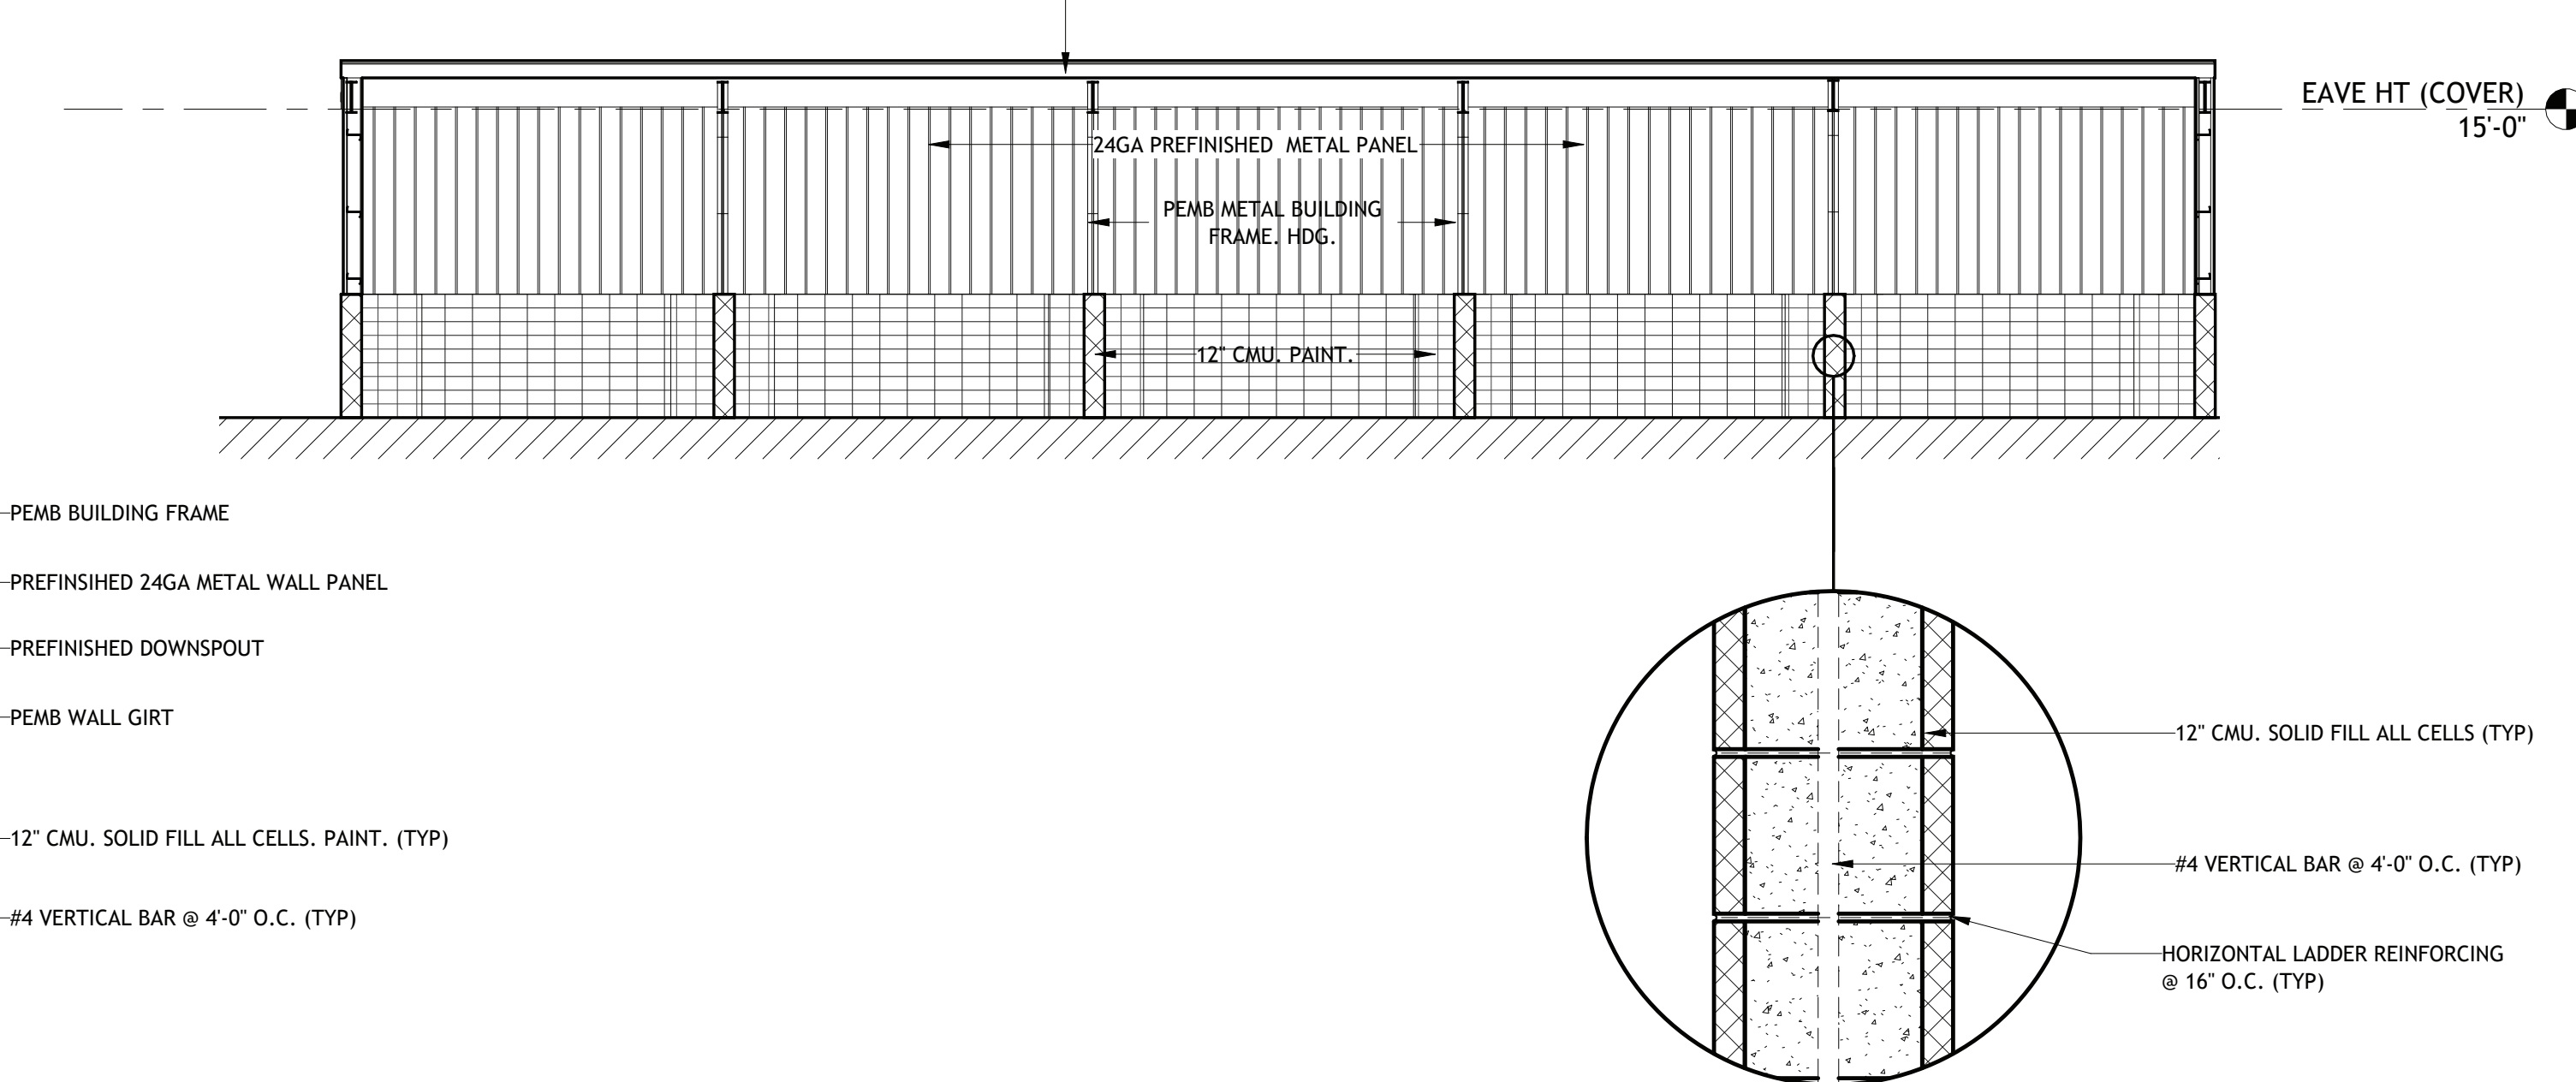

Brossett
Architect

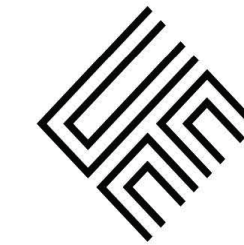

LAKE CHARLES PUBLIC WORKS
NEW FACILITY PHASE 2

A1.10


VER.	DATE	DESCRIPTION
0	12/20/2025	BID DOCUMENTS

© COPYRIGHT 2025,
Brossett Architect, LLC
All Rights Reserved.
This document shall not be
copied or reproduced
without written permission.


Brossett Architect, LLC • 414 Pujos St., Lake Charles, LA 70601

STRUCTURE H- SAND PIT


1 ENLARGED SITE PLAN- COVERED TIRE STORAGE

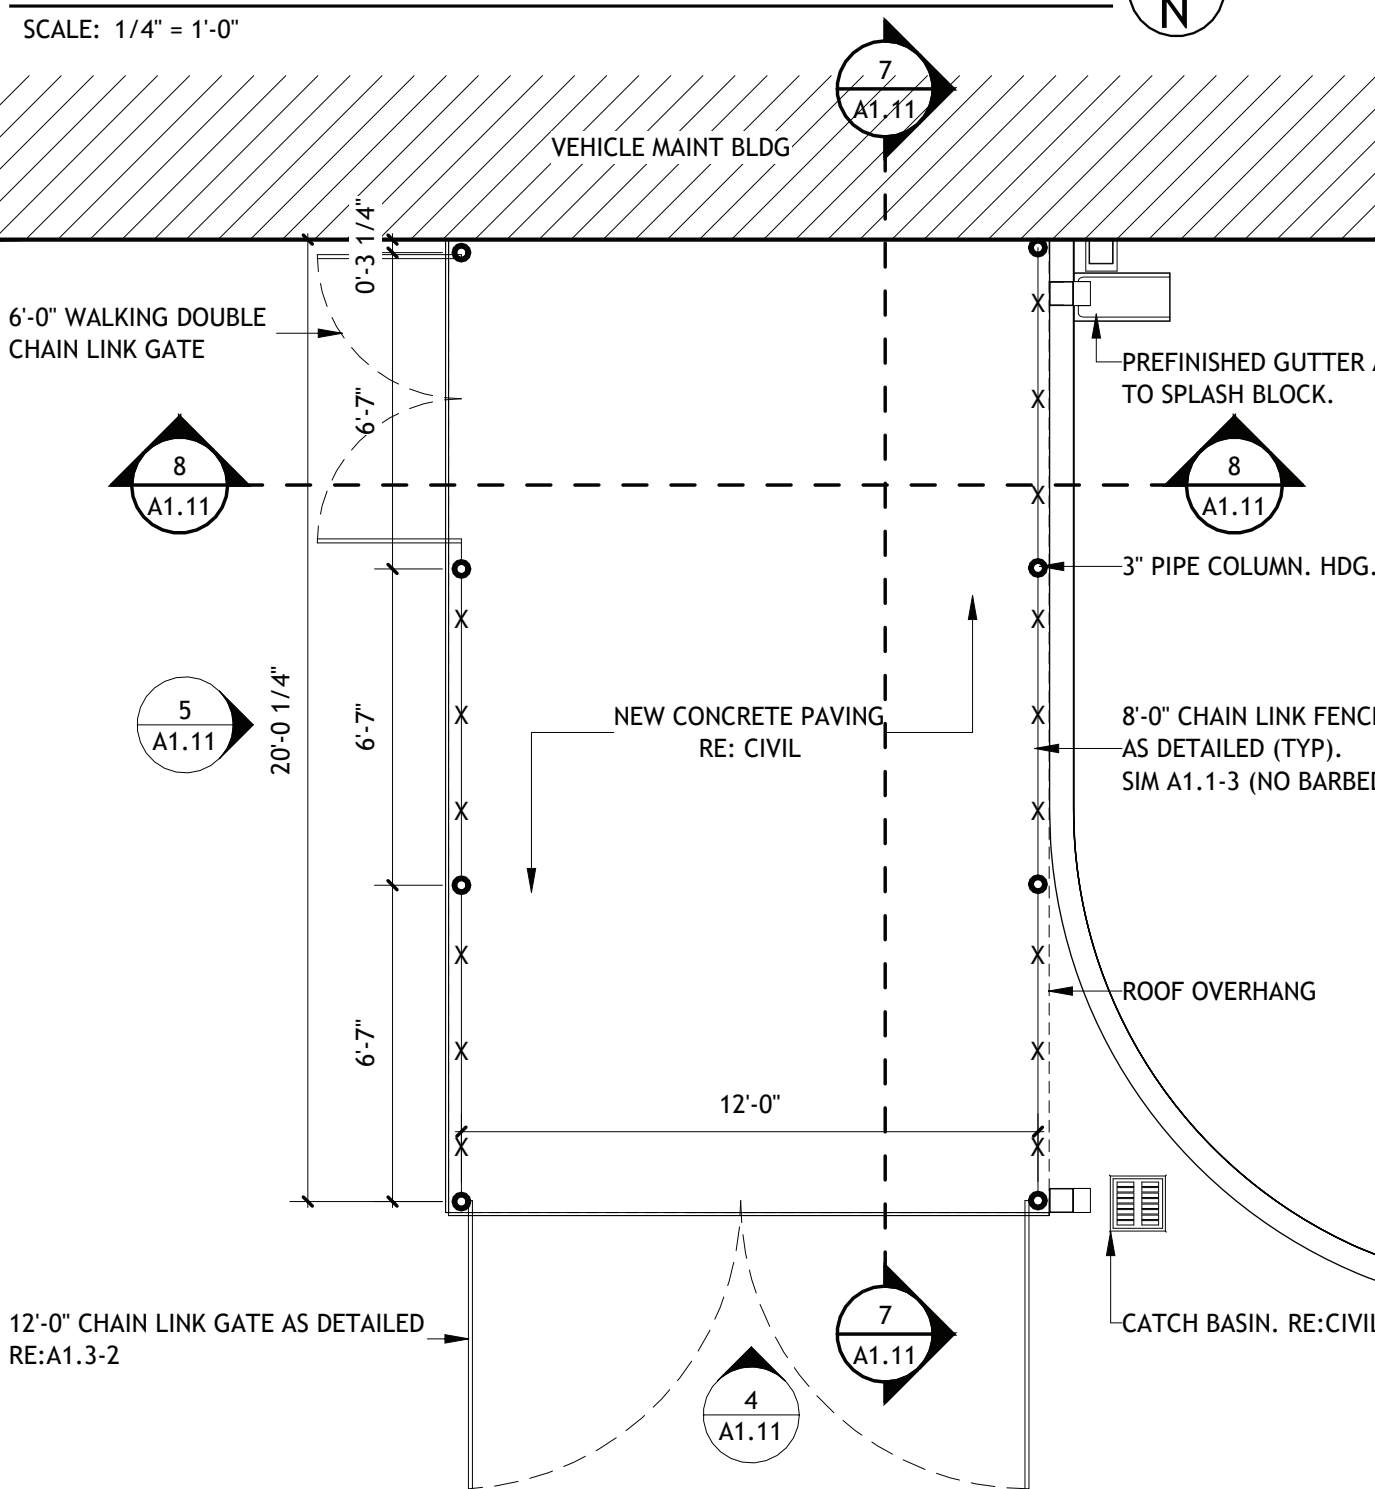


2 RCP- COVERED TIRE STORAGE

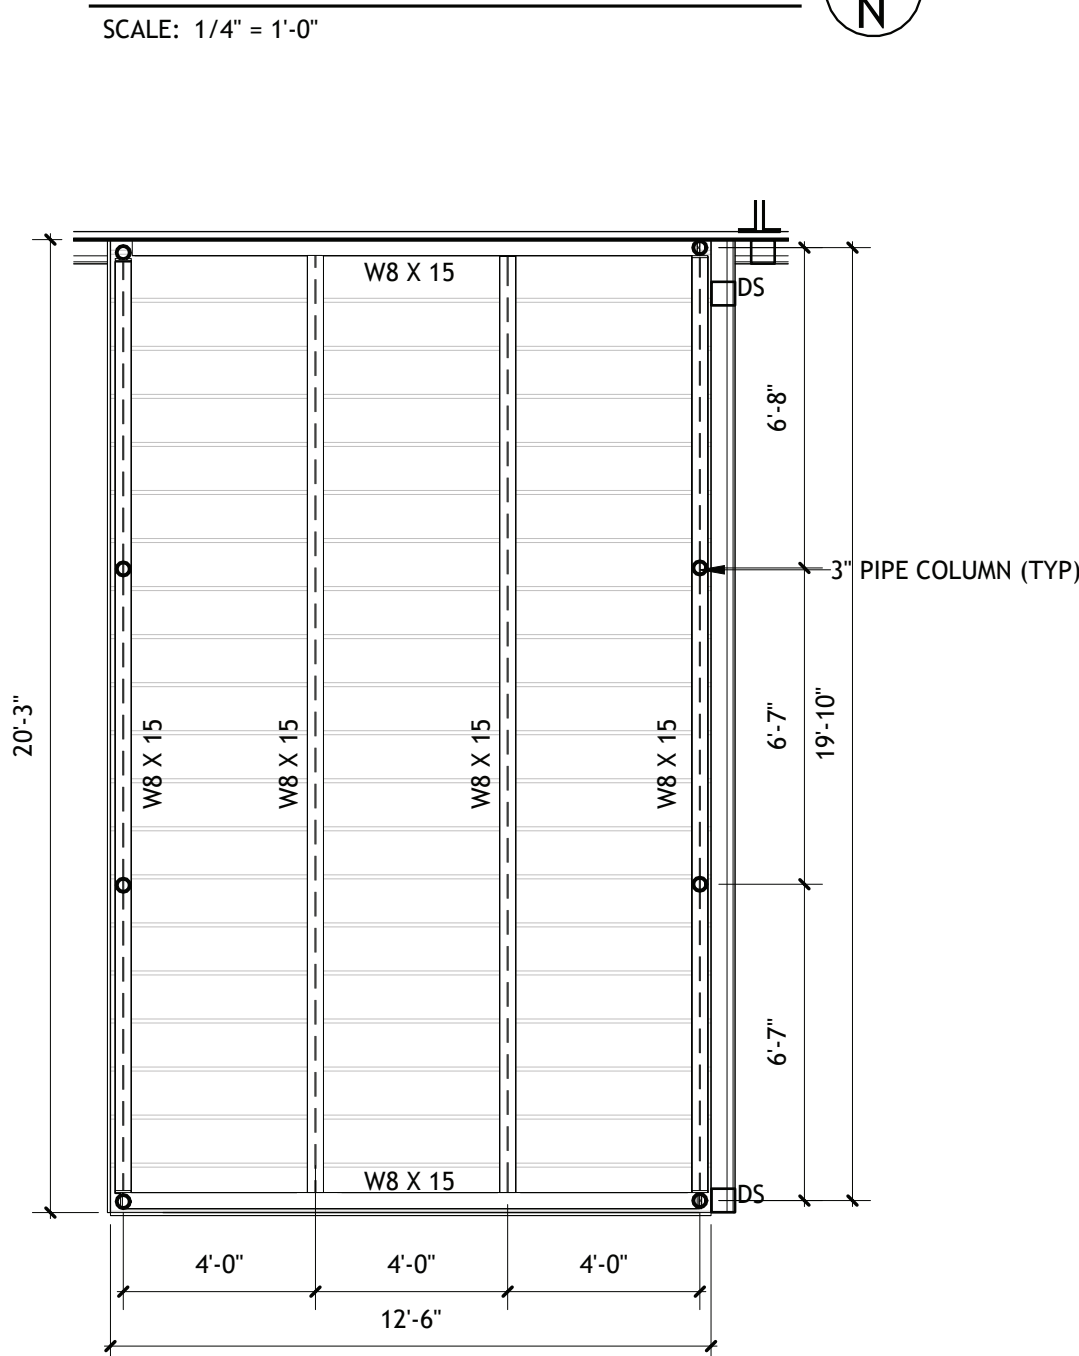


3 ROOF PLAN-COVERED TIRE STORAGE

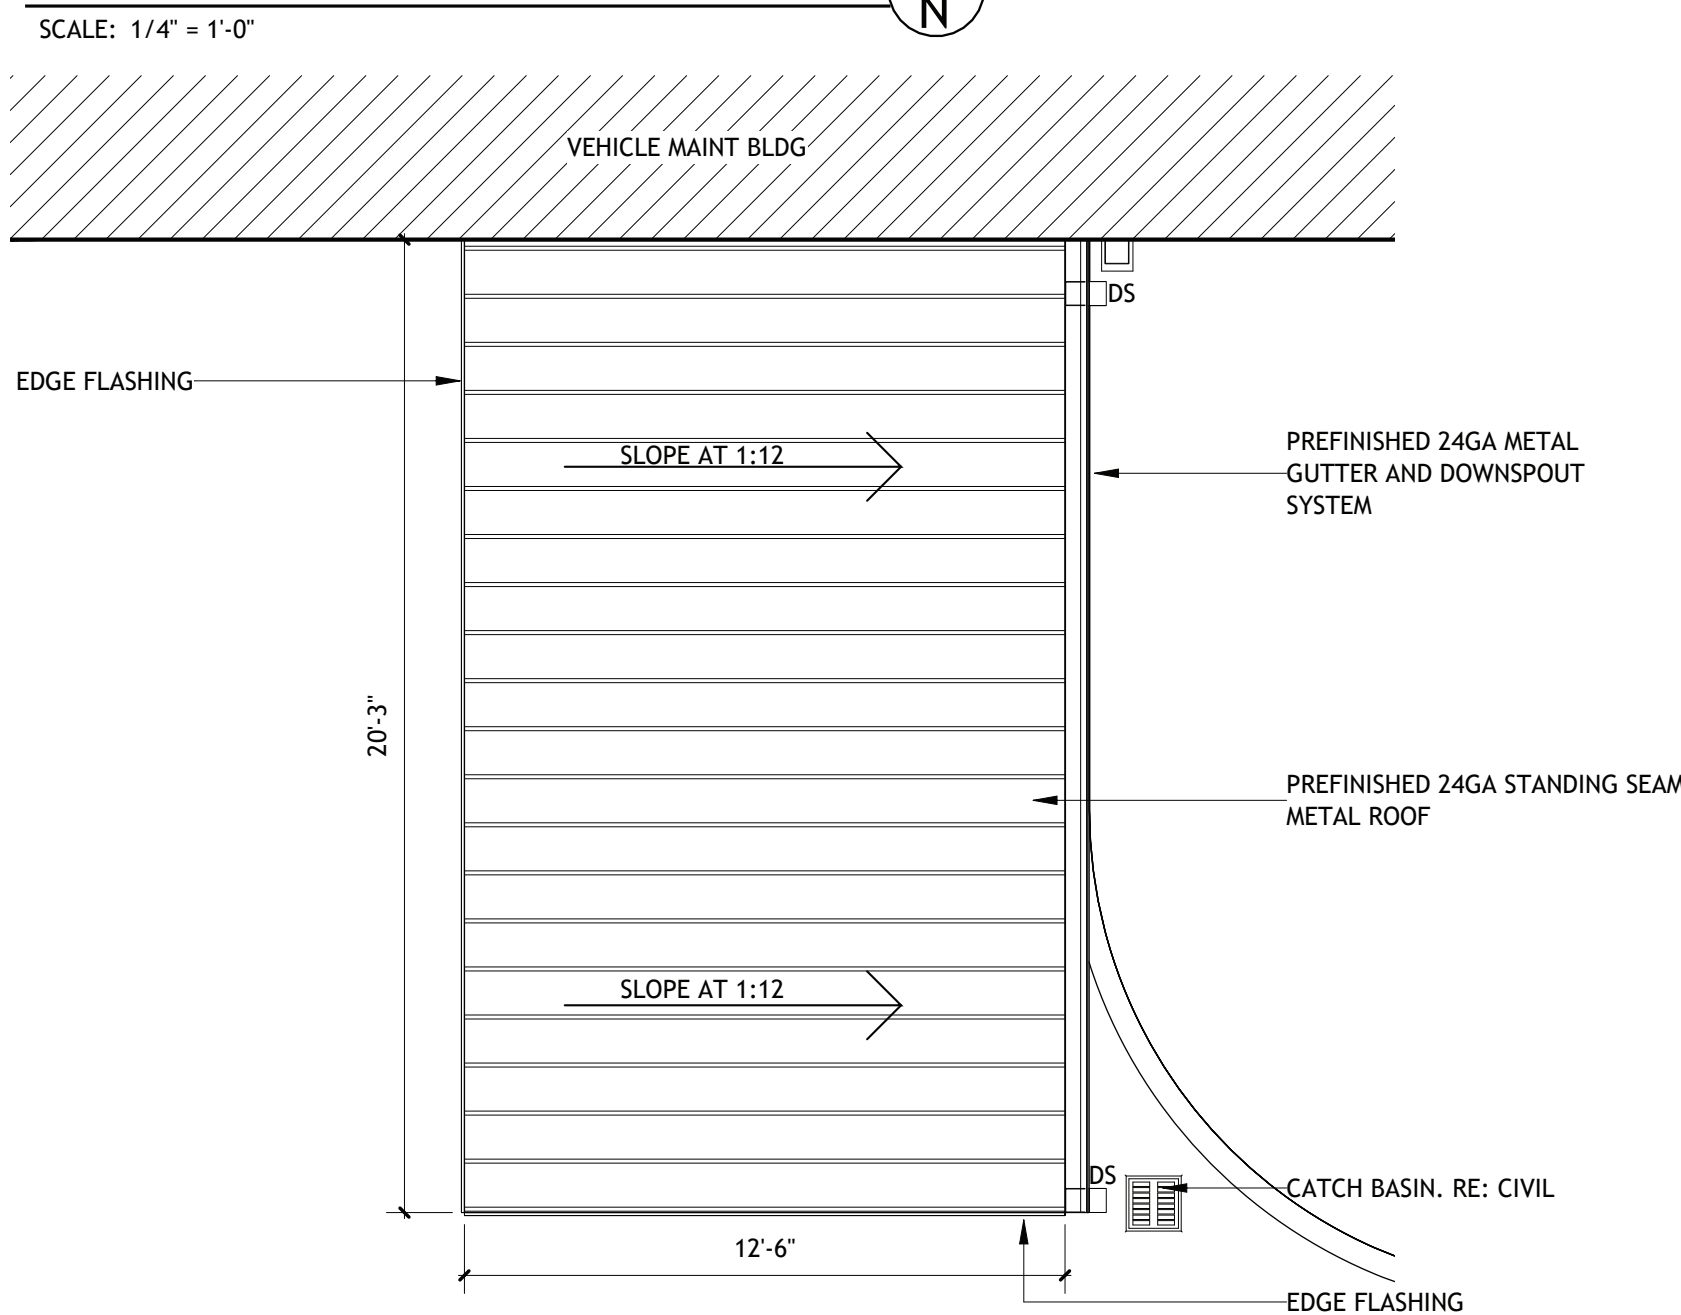


4 EXT ELEVATION- COVERED TIRE STORAGE (SOUTH)

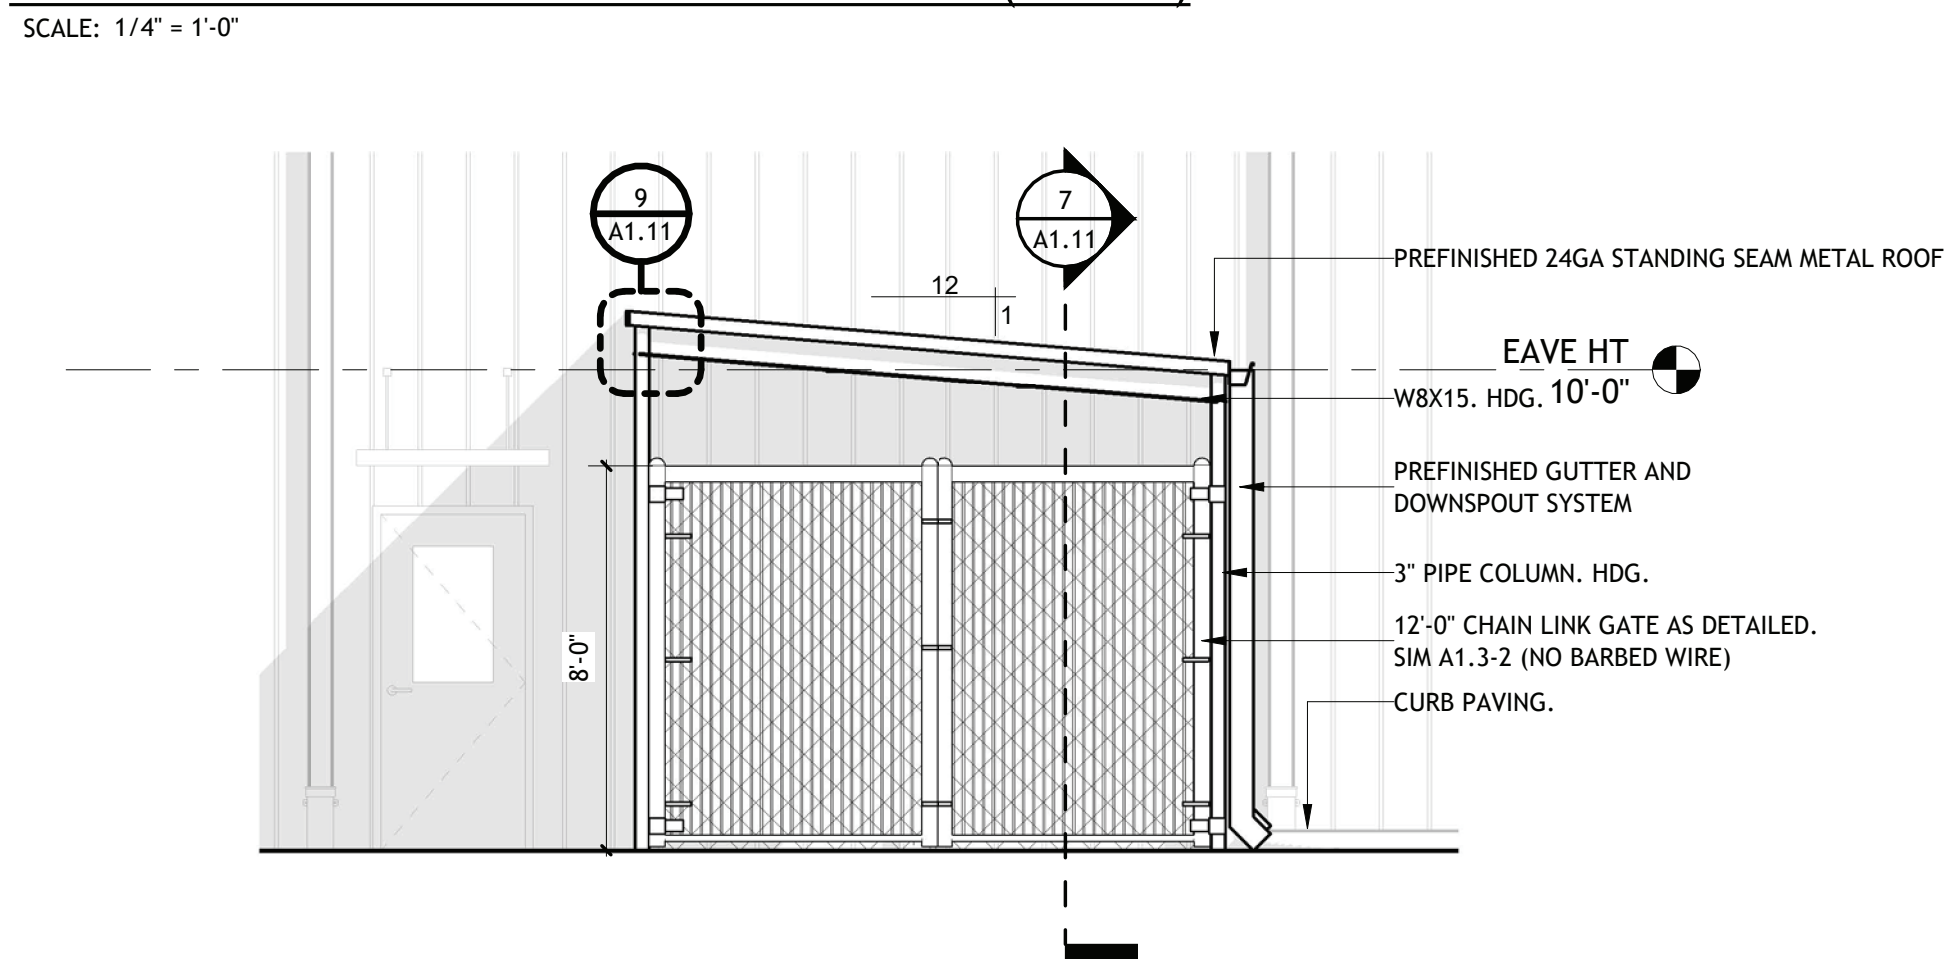


5 EXT ELEVATION- COVERED TIRE STORAGE (WEST)

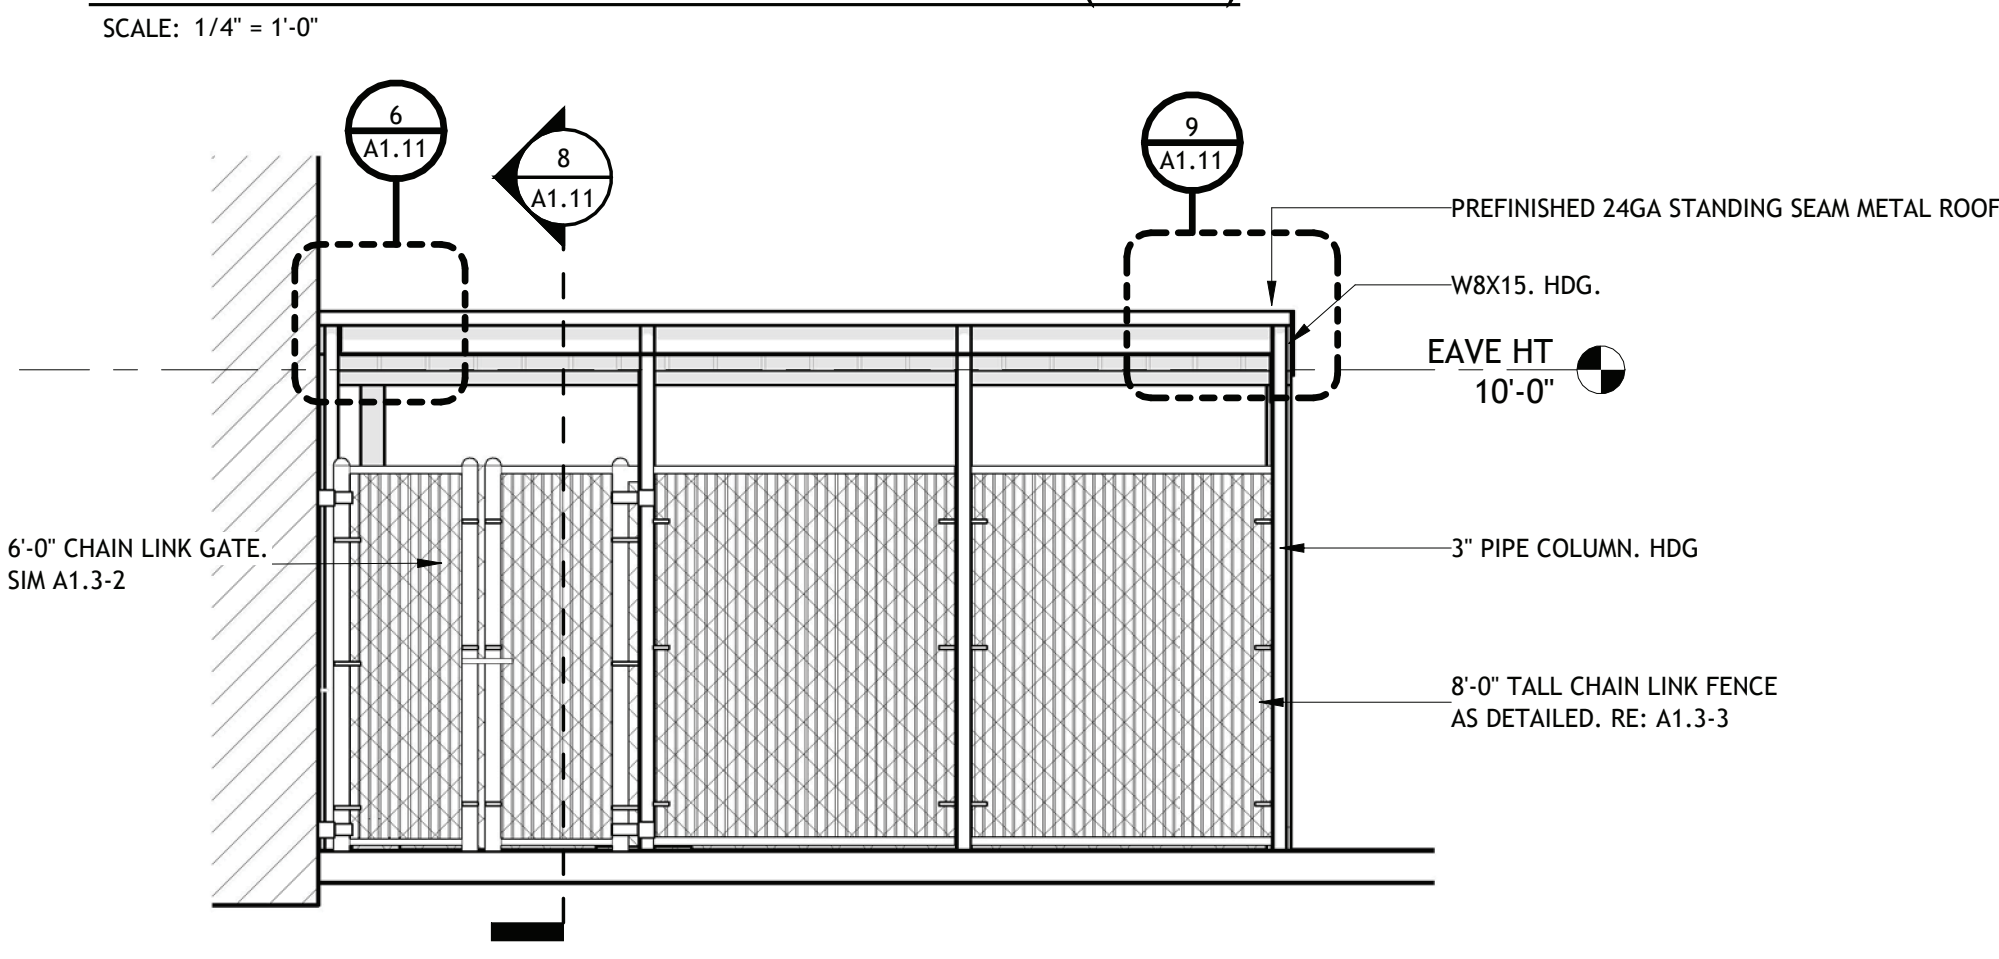


6 ROOF DETAIL- COVERED TIRE STORAGE

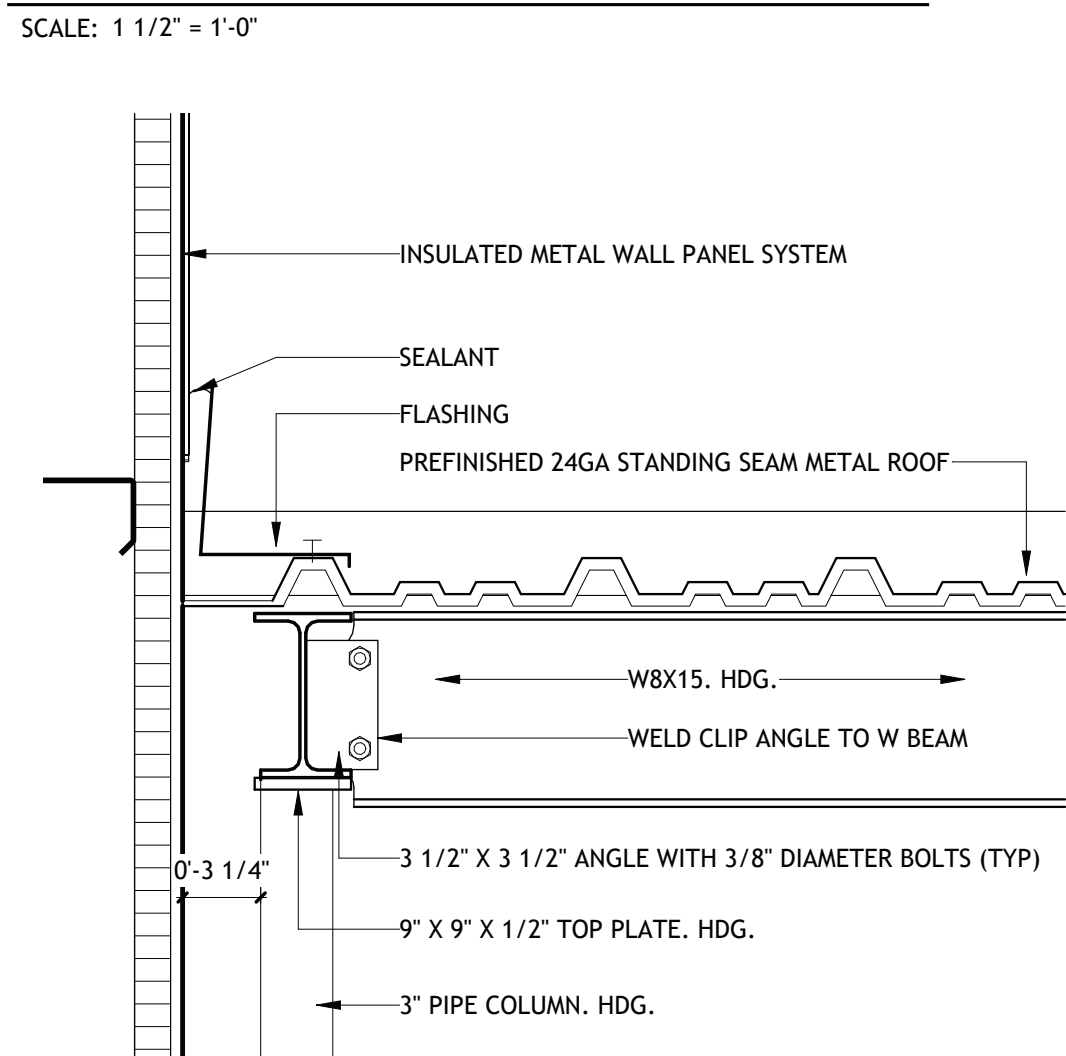



7 SECTION- COVERED TIRE STORAGE

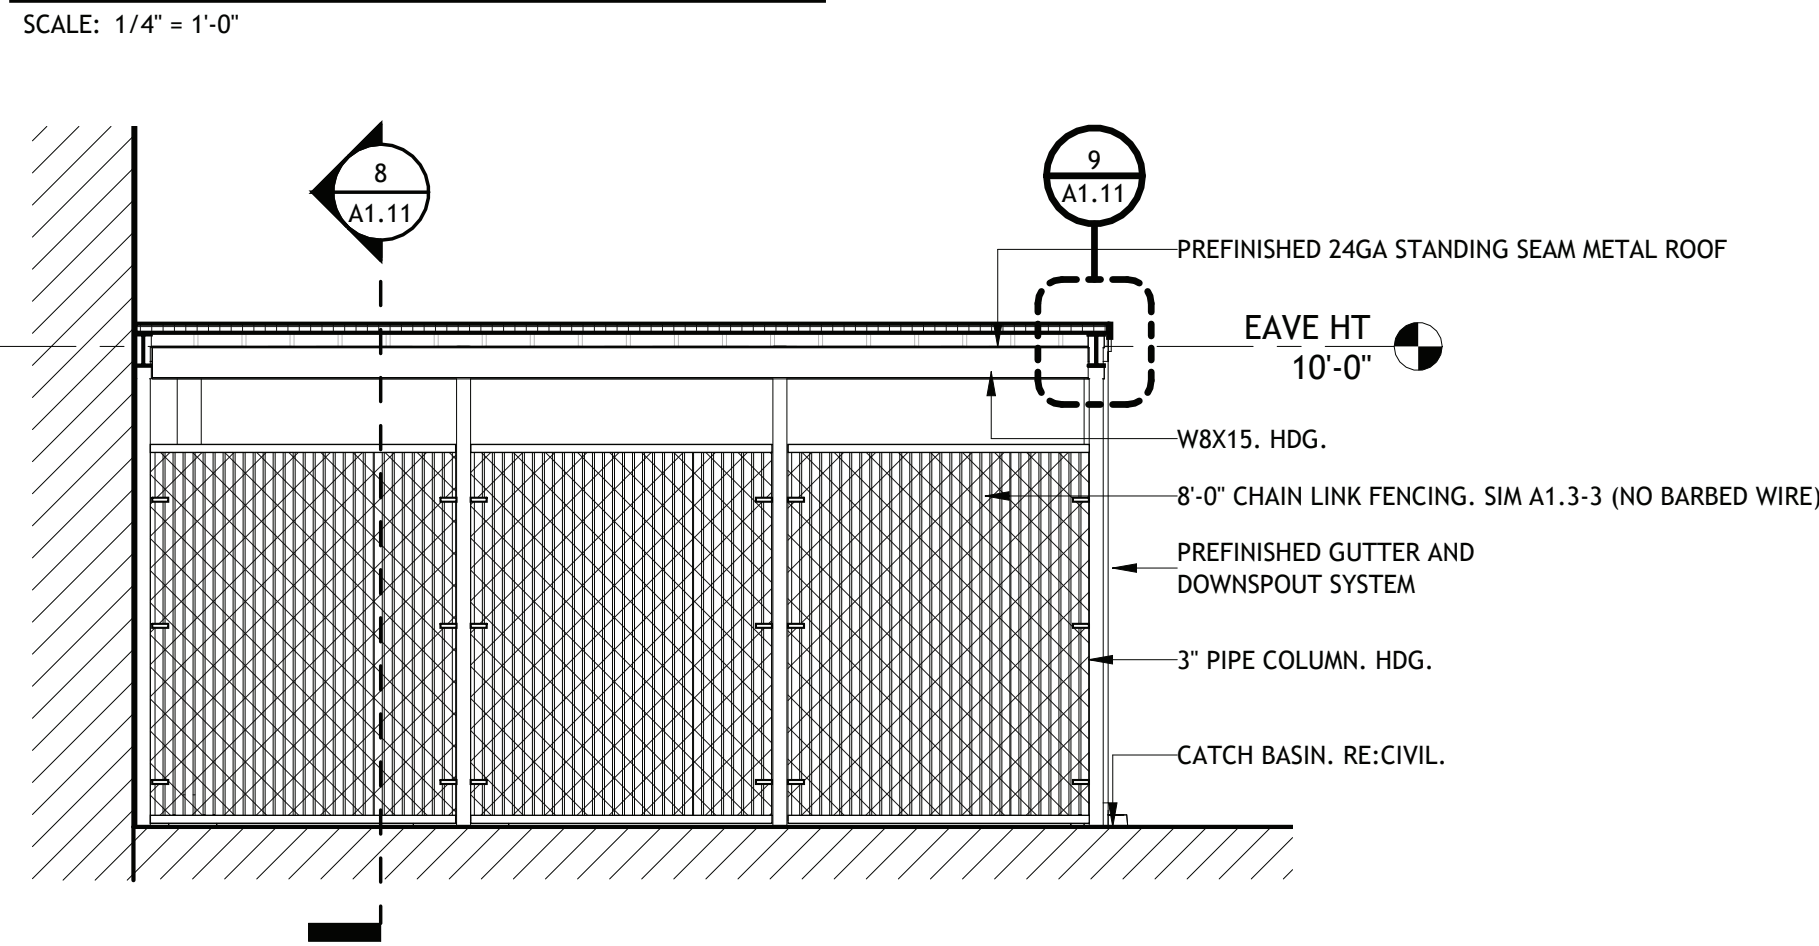


8 SECTION 2- COVERED TIRE STORAGE

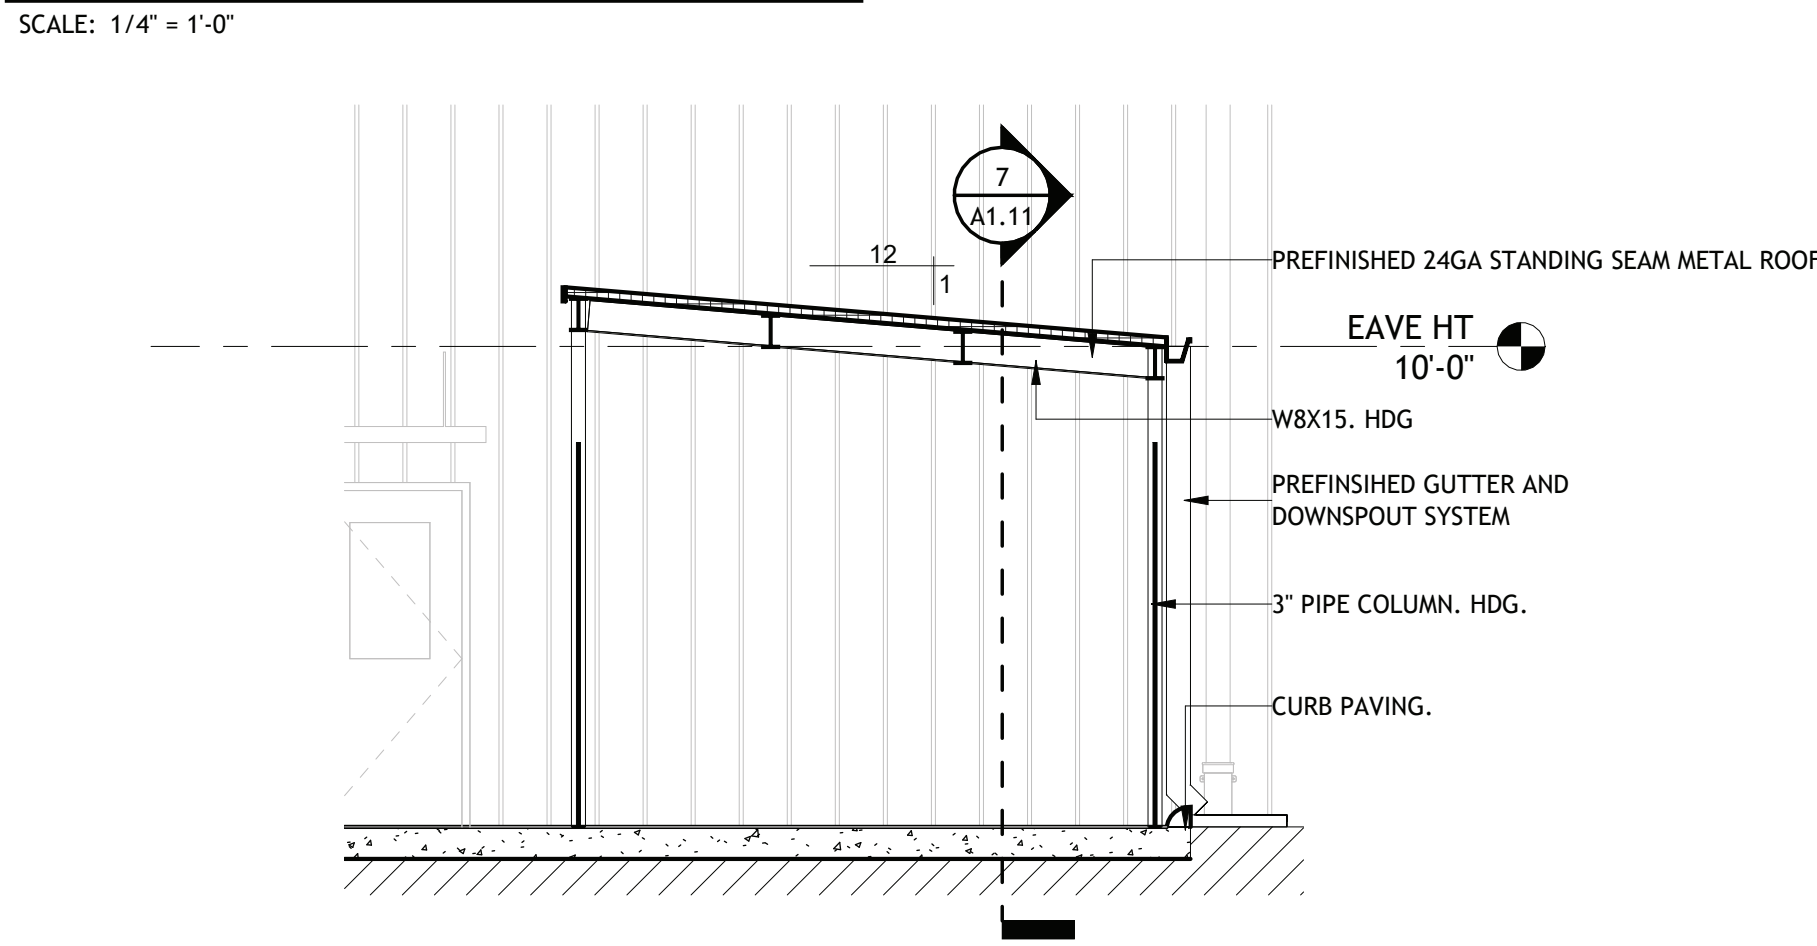

9 ROOF DETAIL @ COVERED TIRE STORAGE EDGE

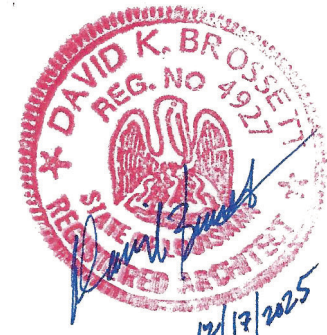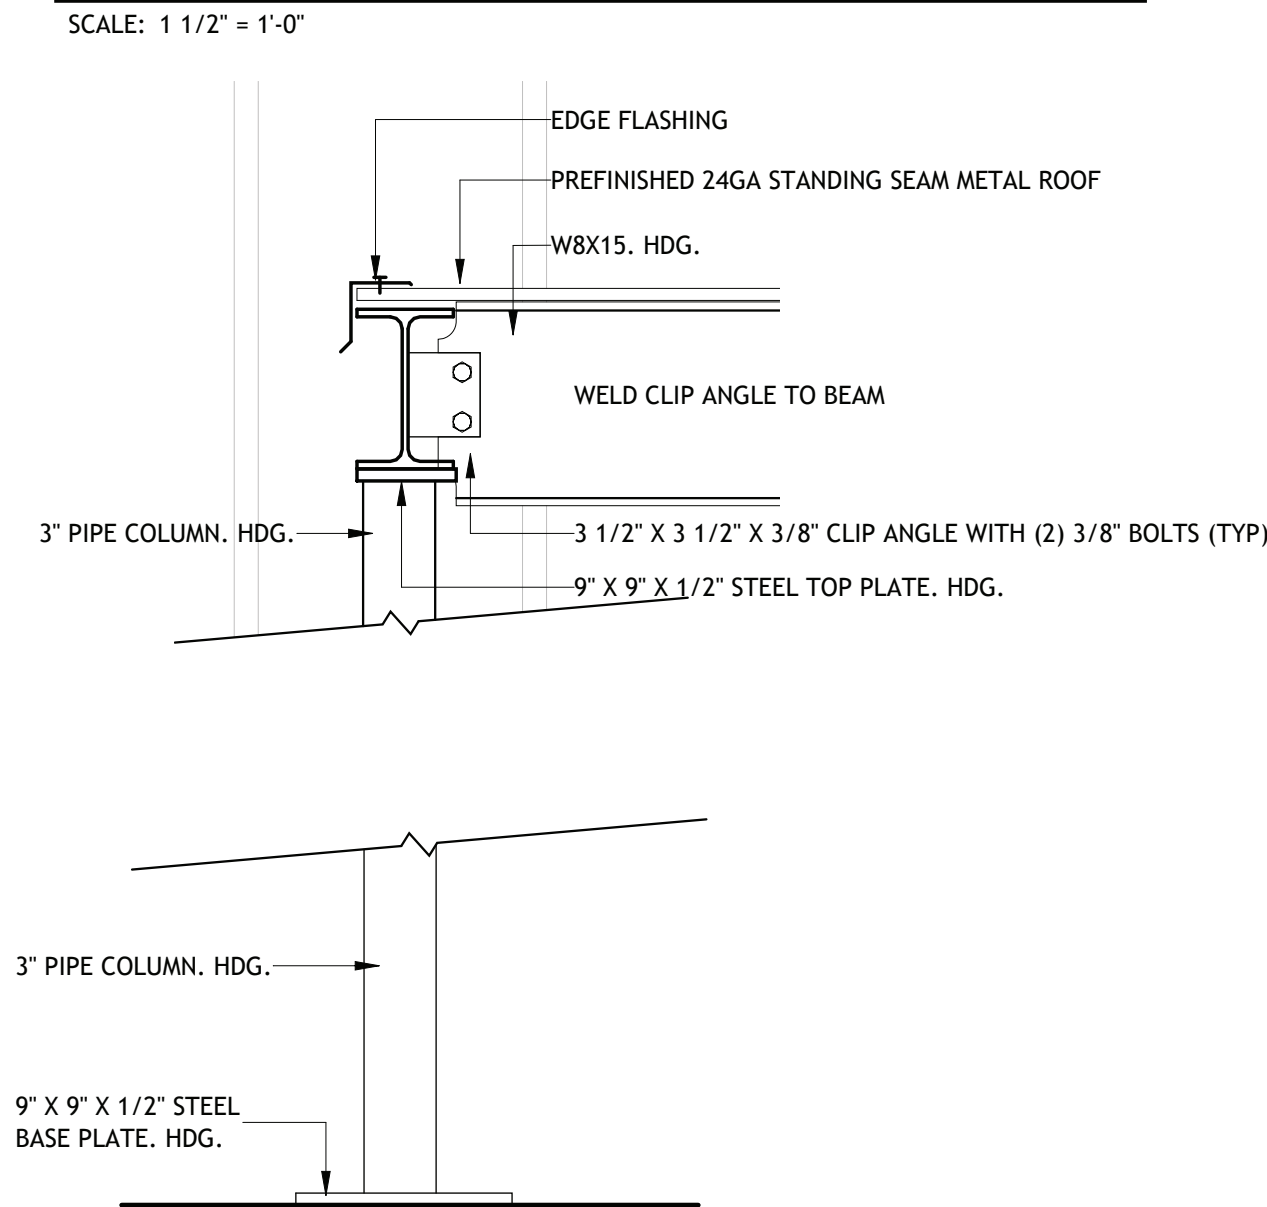

Brossett
Architect

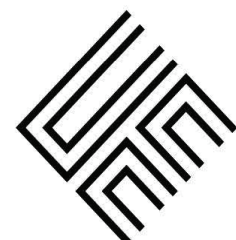

Brossett Architect, LLC · 414 Pujo St., Lake Charles, LA 70601

LAKE CHARLES PUBLIC WORKS
NEW FACILITY PHASE 2

4200 BROAD STREET
LAKE CHARLES, LA 70615

STRUCTURE J- COVERED TIRE STORAGE

SHEET NO.


A1.11

ARCH #24009 BA

VER.	DATE	DESCRIPTION
0	12/20/2025	BID DOCUMENTS

© COPYRIGHT 2025,
Brossett Architect, LLC
All Rights Reserved.
This document shall not be
copied or reproduced
without written permission.


NEW FUEL TANKS TO BE HANK TANK CO. FLAMESHIELD (GALLONS AS NOTED)
NEW DEF TANK TO BE SNYDER INDUSTRIES 1550 GALLON ASTM CAPTOR DOUBLE WALL TANK (MODEL NO. ASM TK 1550CP X 64)
NEW FUEL PUMPS TO BE WAYNE SELECT GEN2 DISPENSER.
NEW DEF PUMPS TO BE WAYNE SELECT S1 COMPACT ELECTRONIC DEF DISPENSER







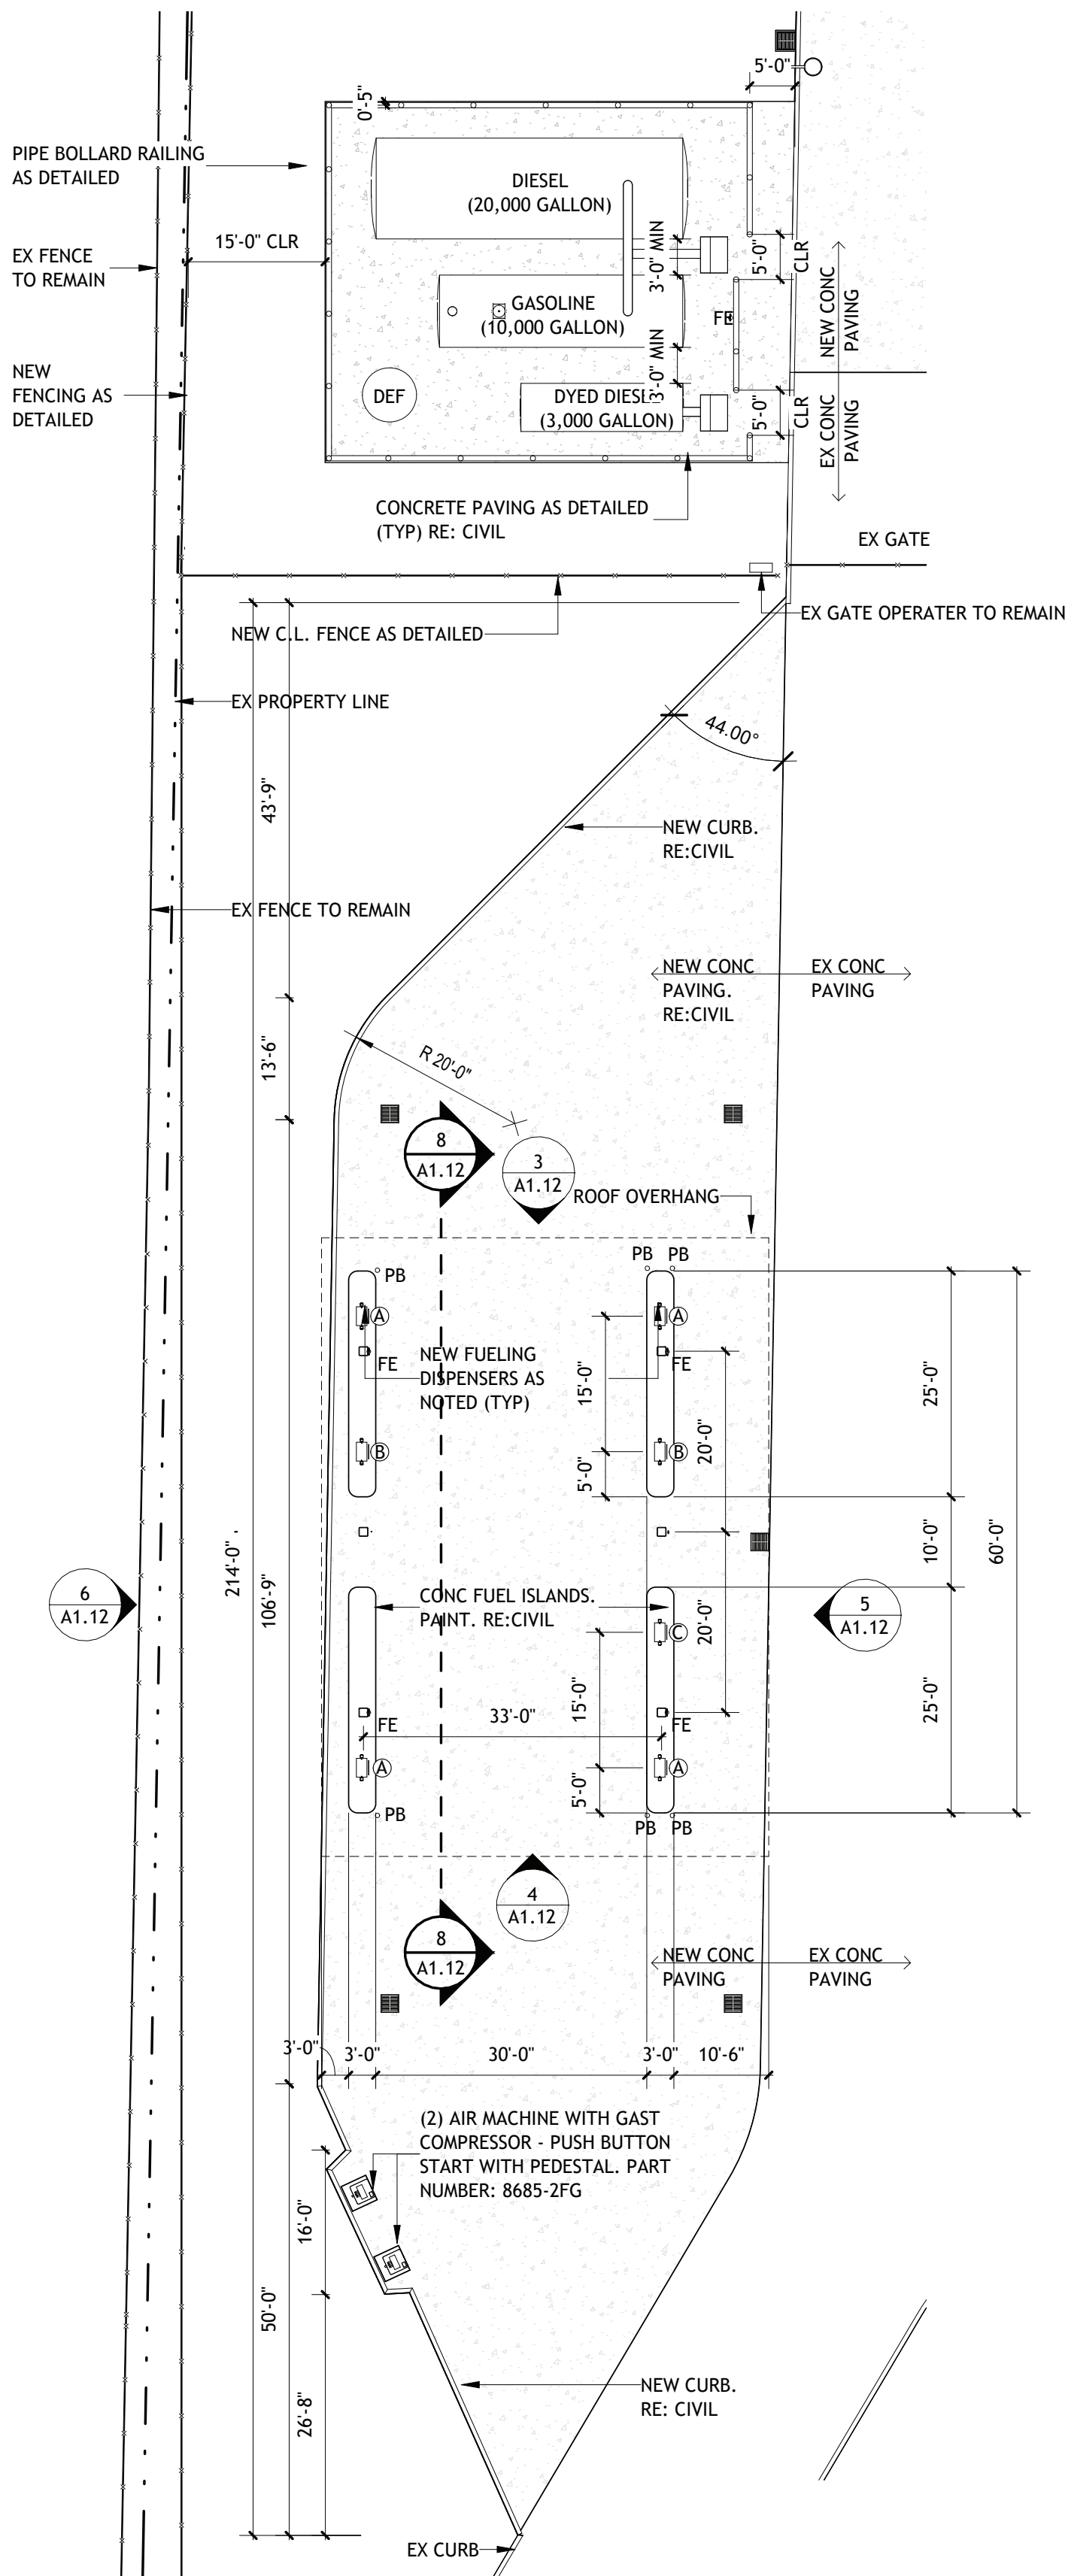


A WAYNE SELECT DISPENSER GEN2 ENHANCEMENTS FUELING SYSTEM DISPENSER-GASOLINE/DIESEL COMBO

B WAYNE SELECT S1 COMPACT ELECTRONIC DEF DISPENSER

C WAYNE SELECT DISPENSER GEN2 ENHANCEMENTS-OFF-ROAD DIESEL

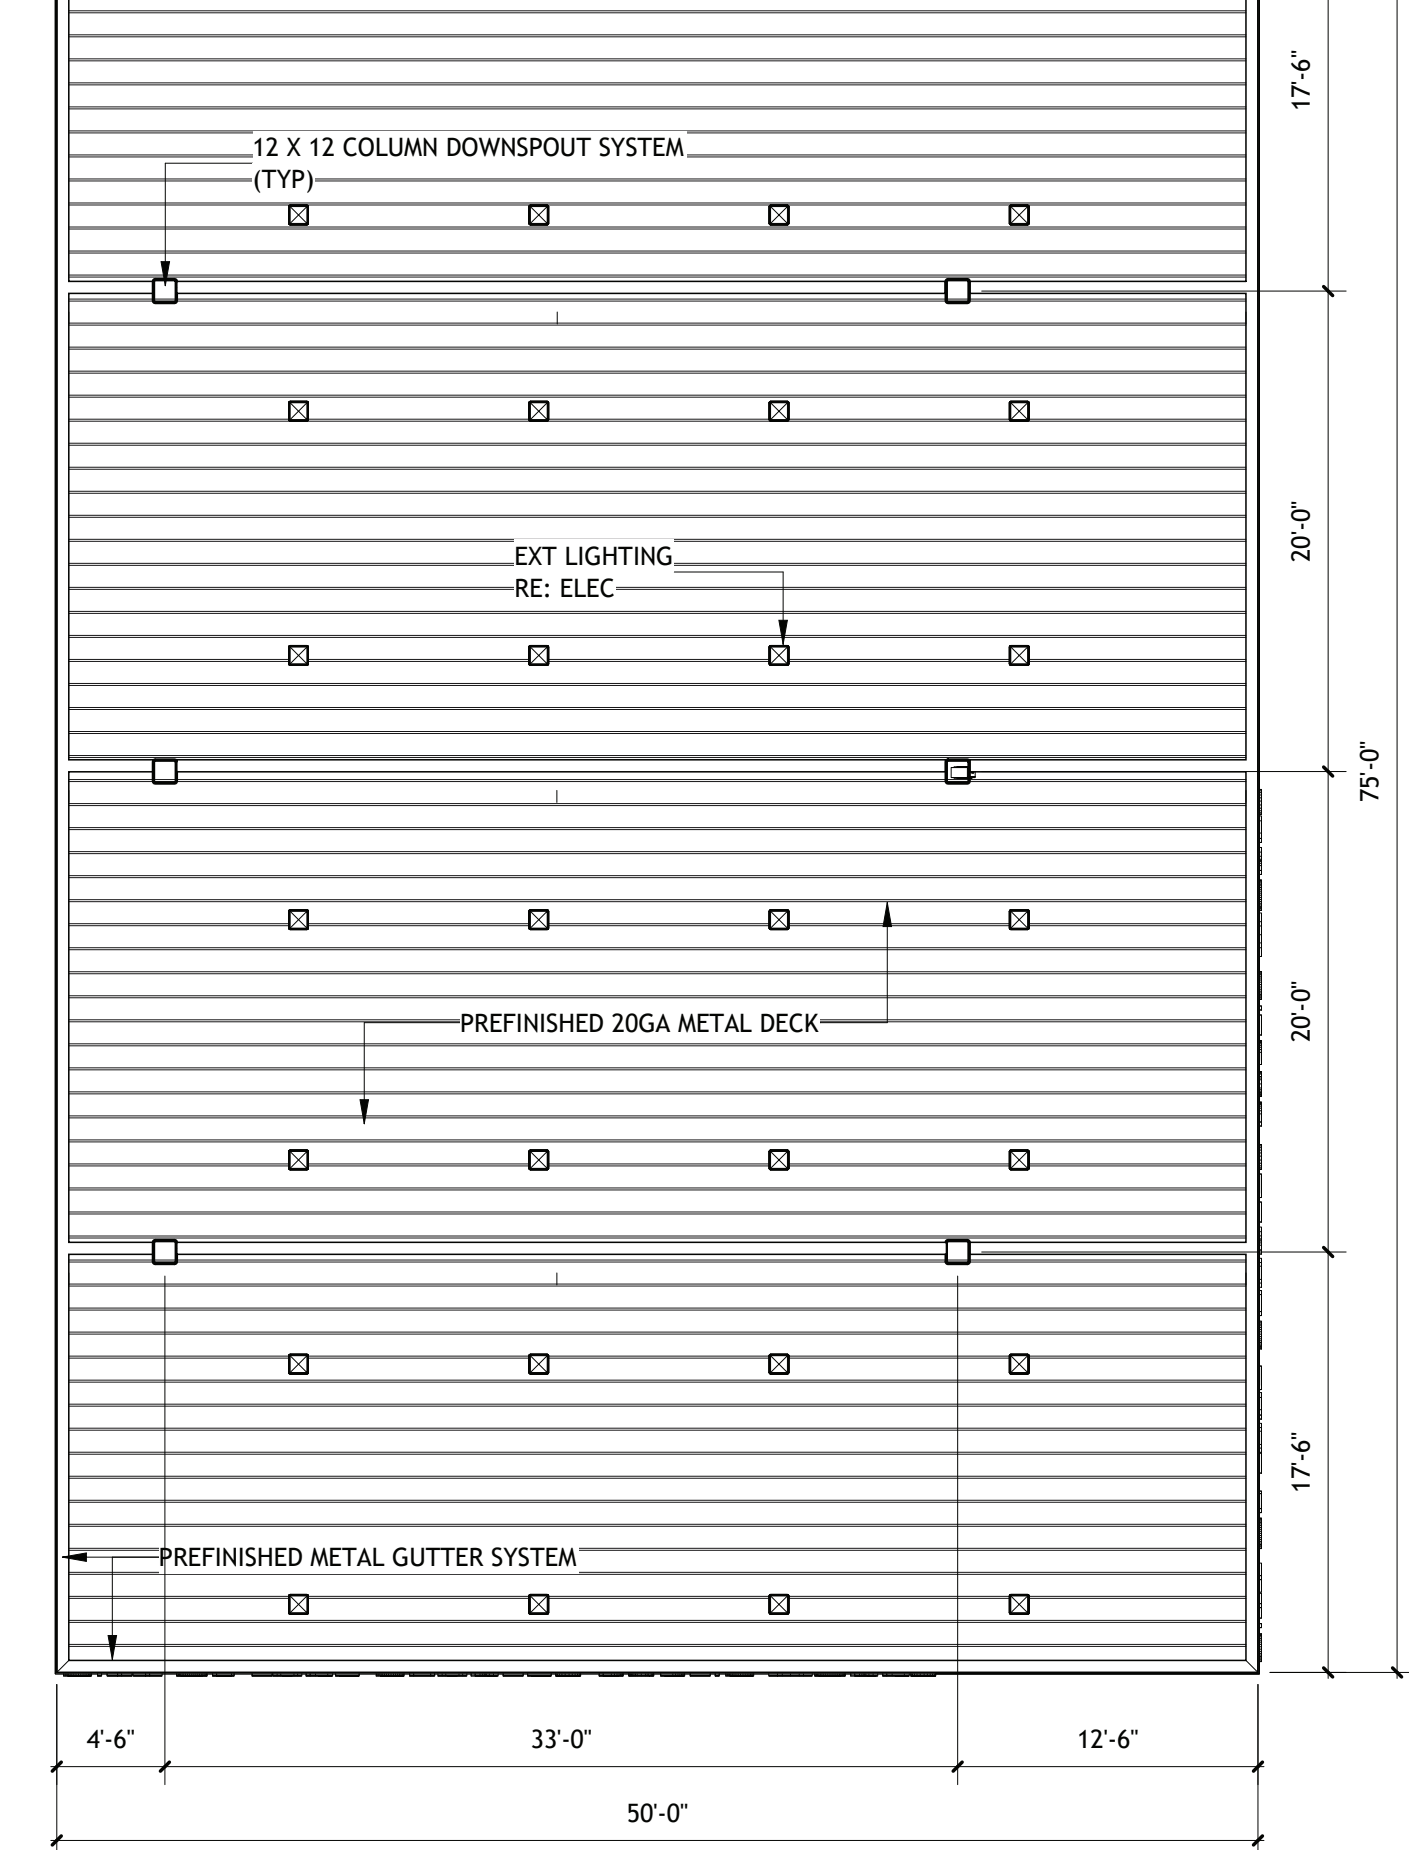

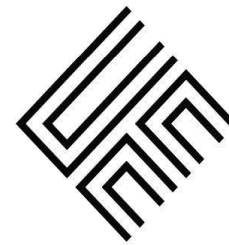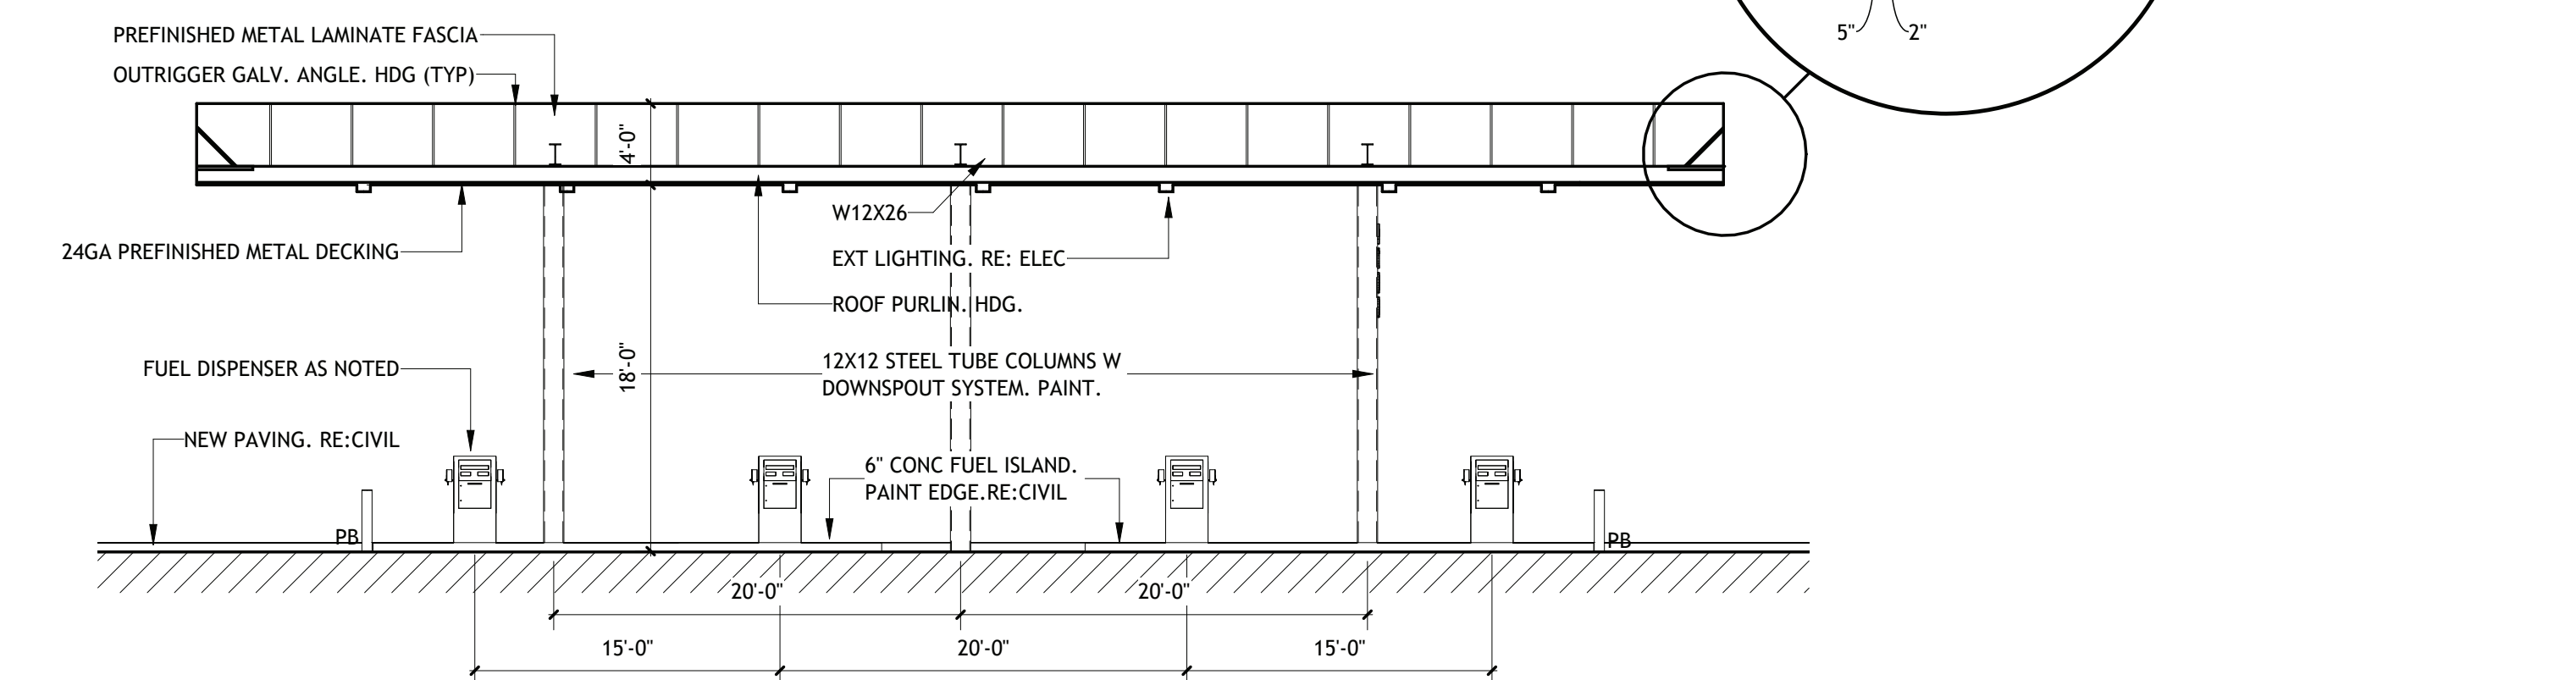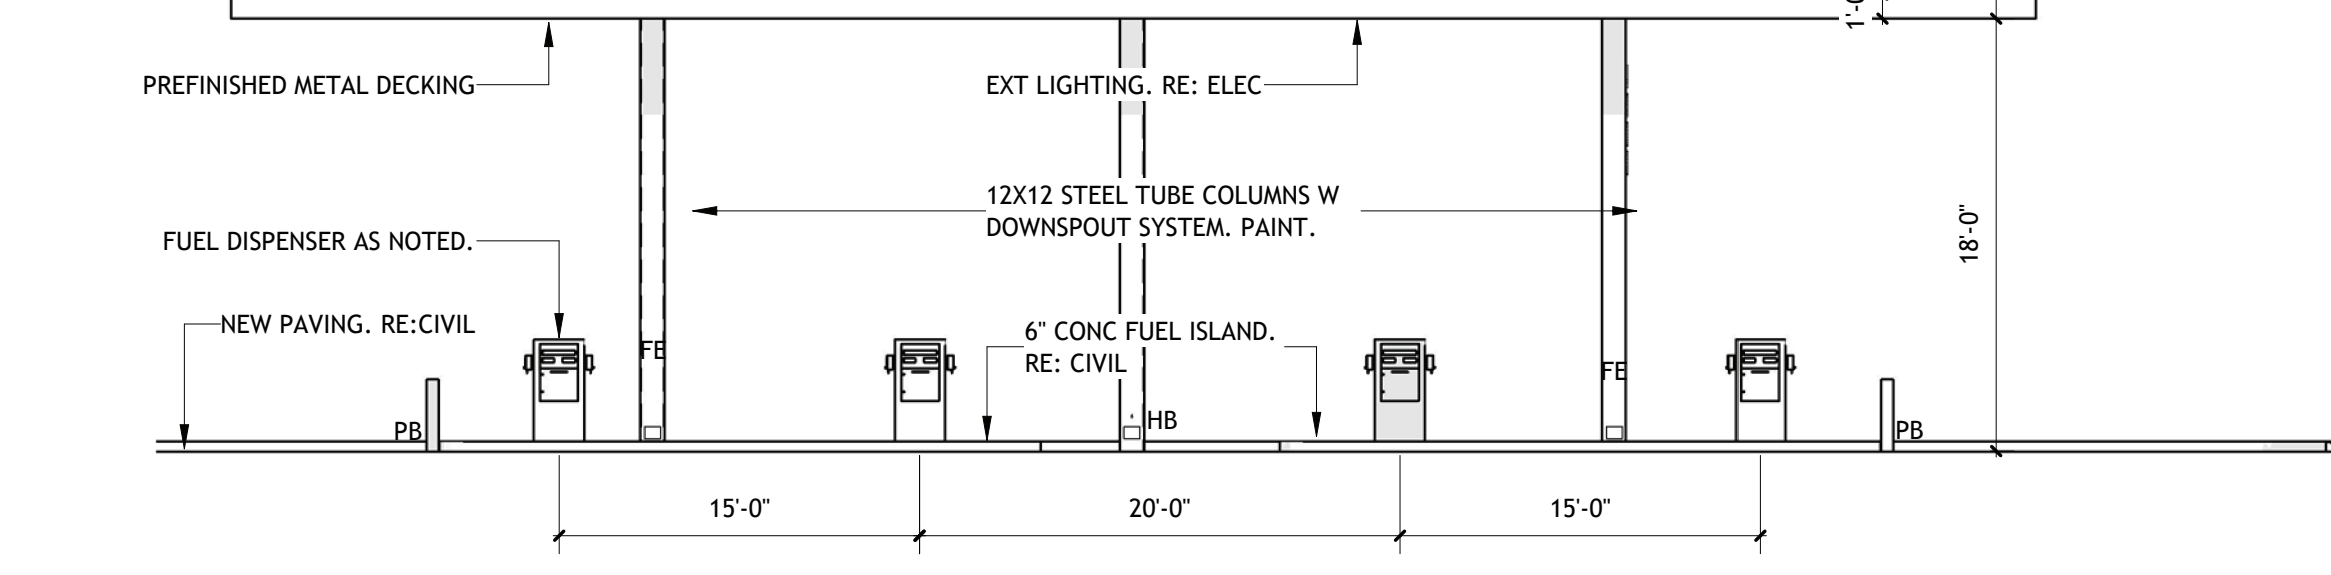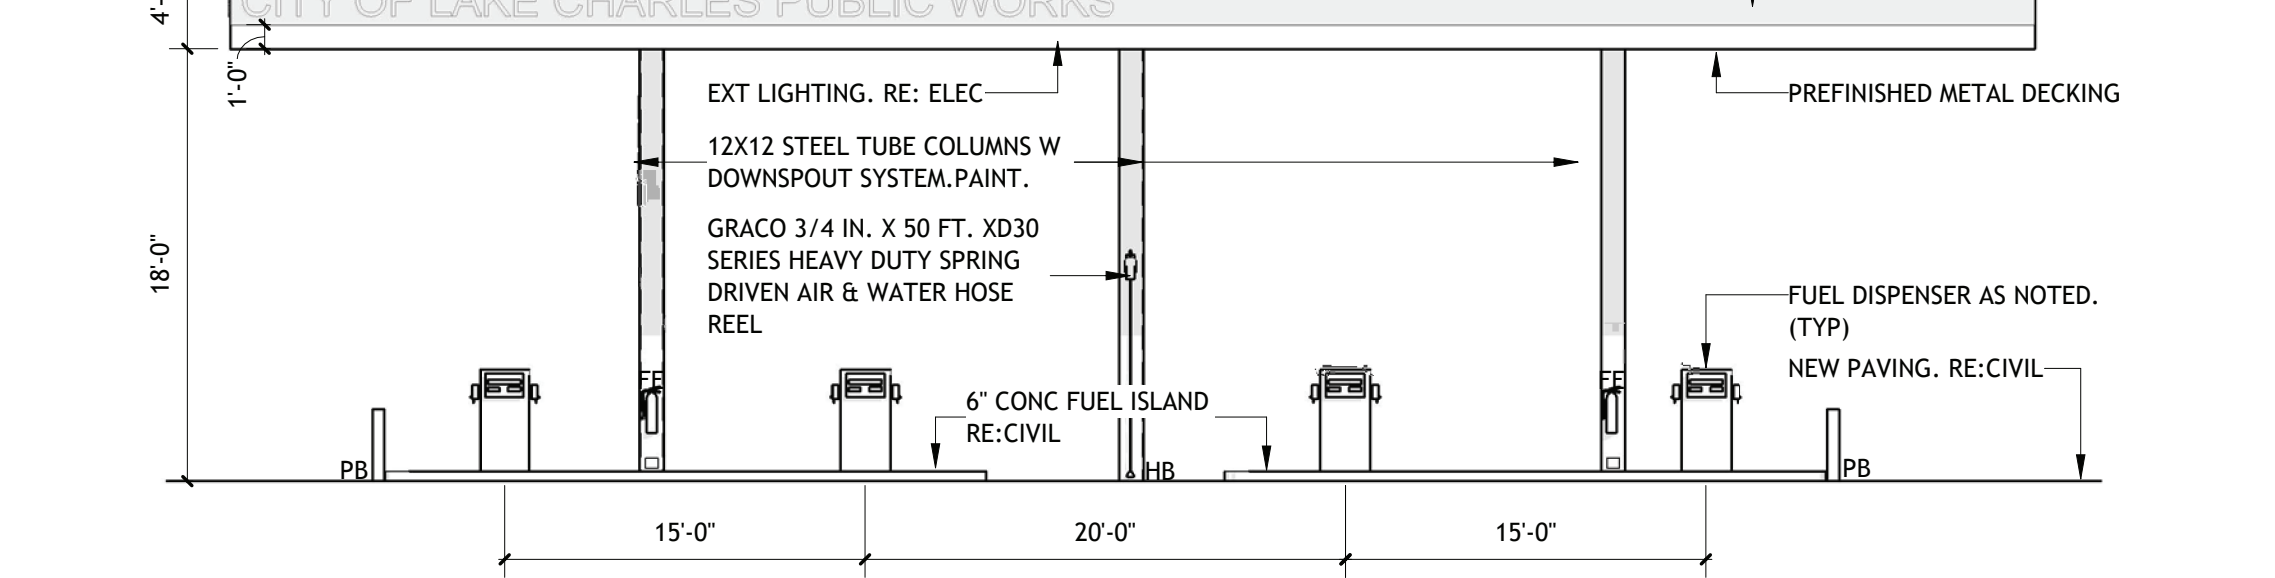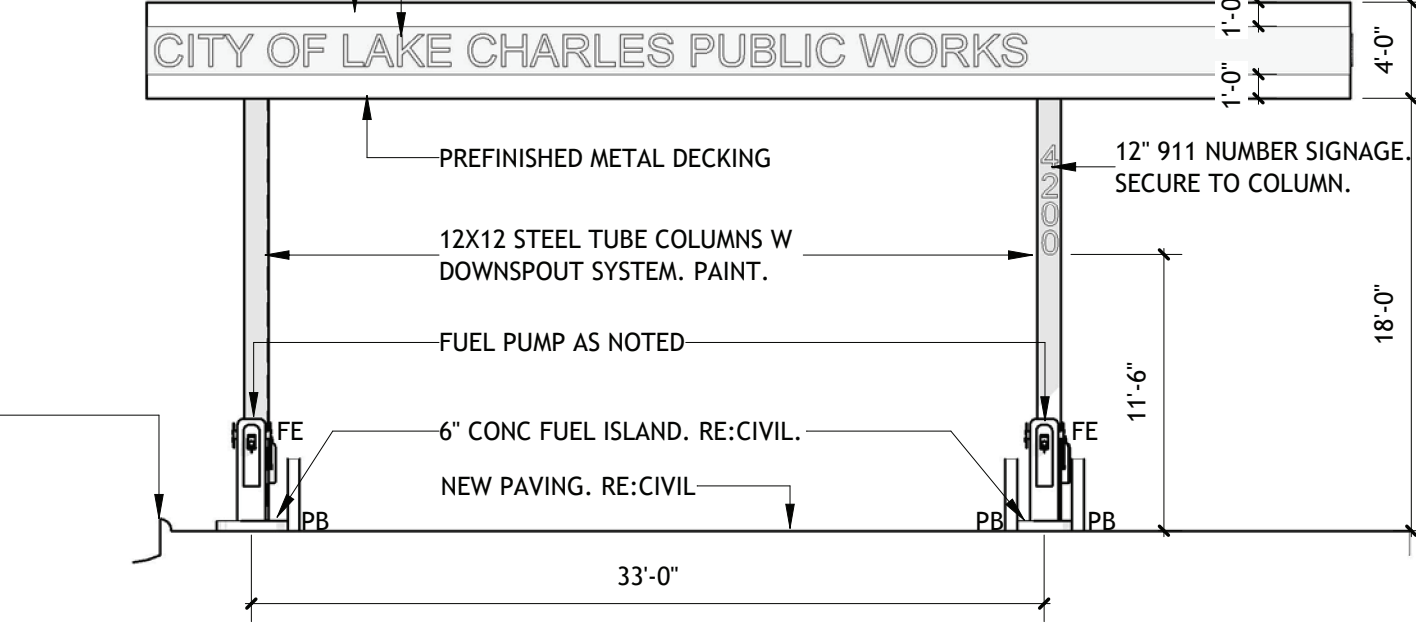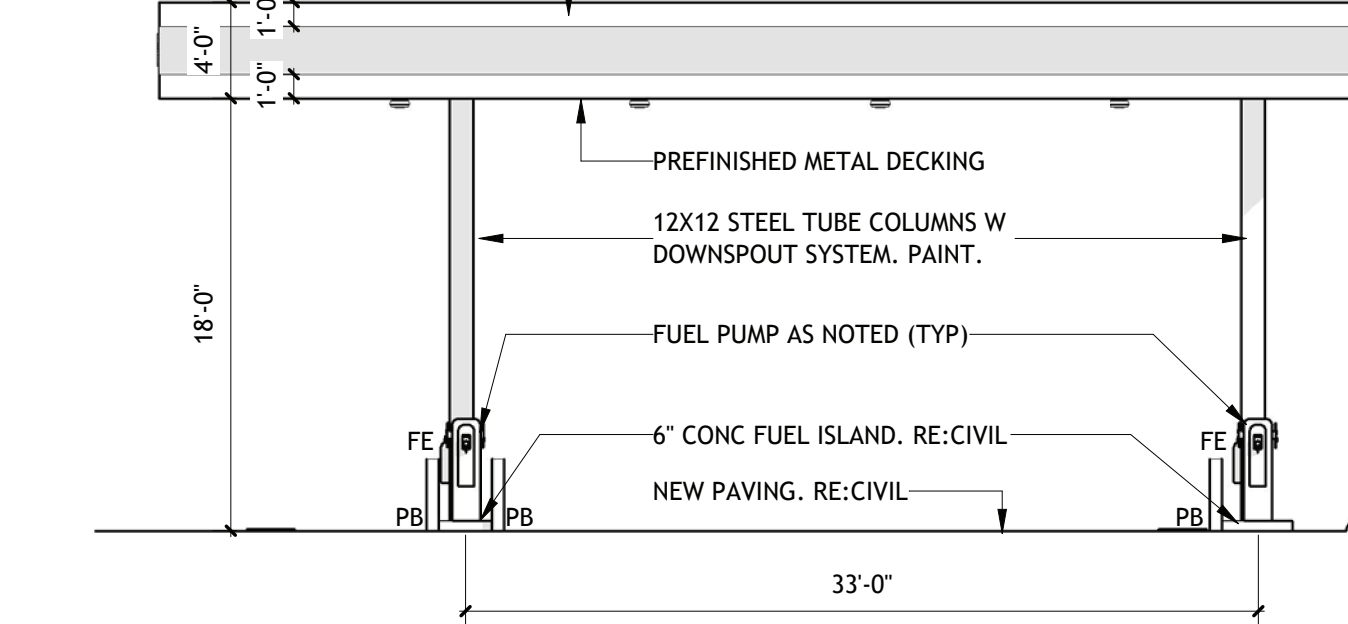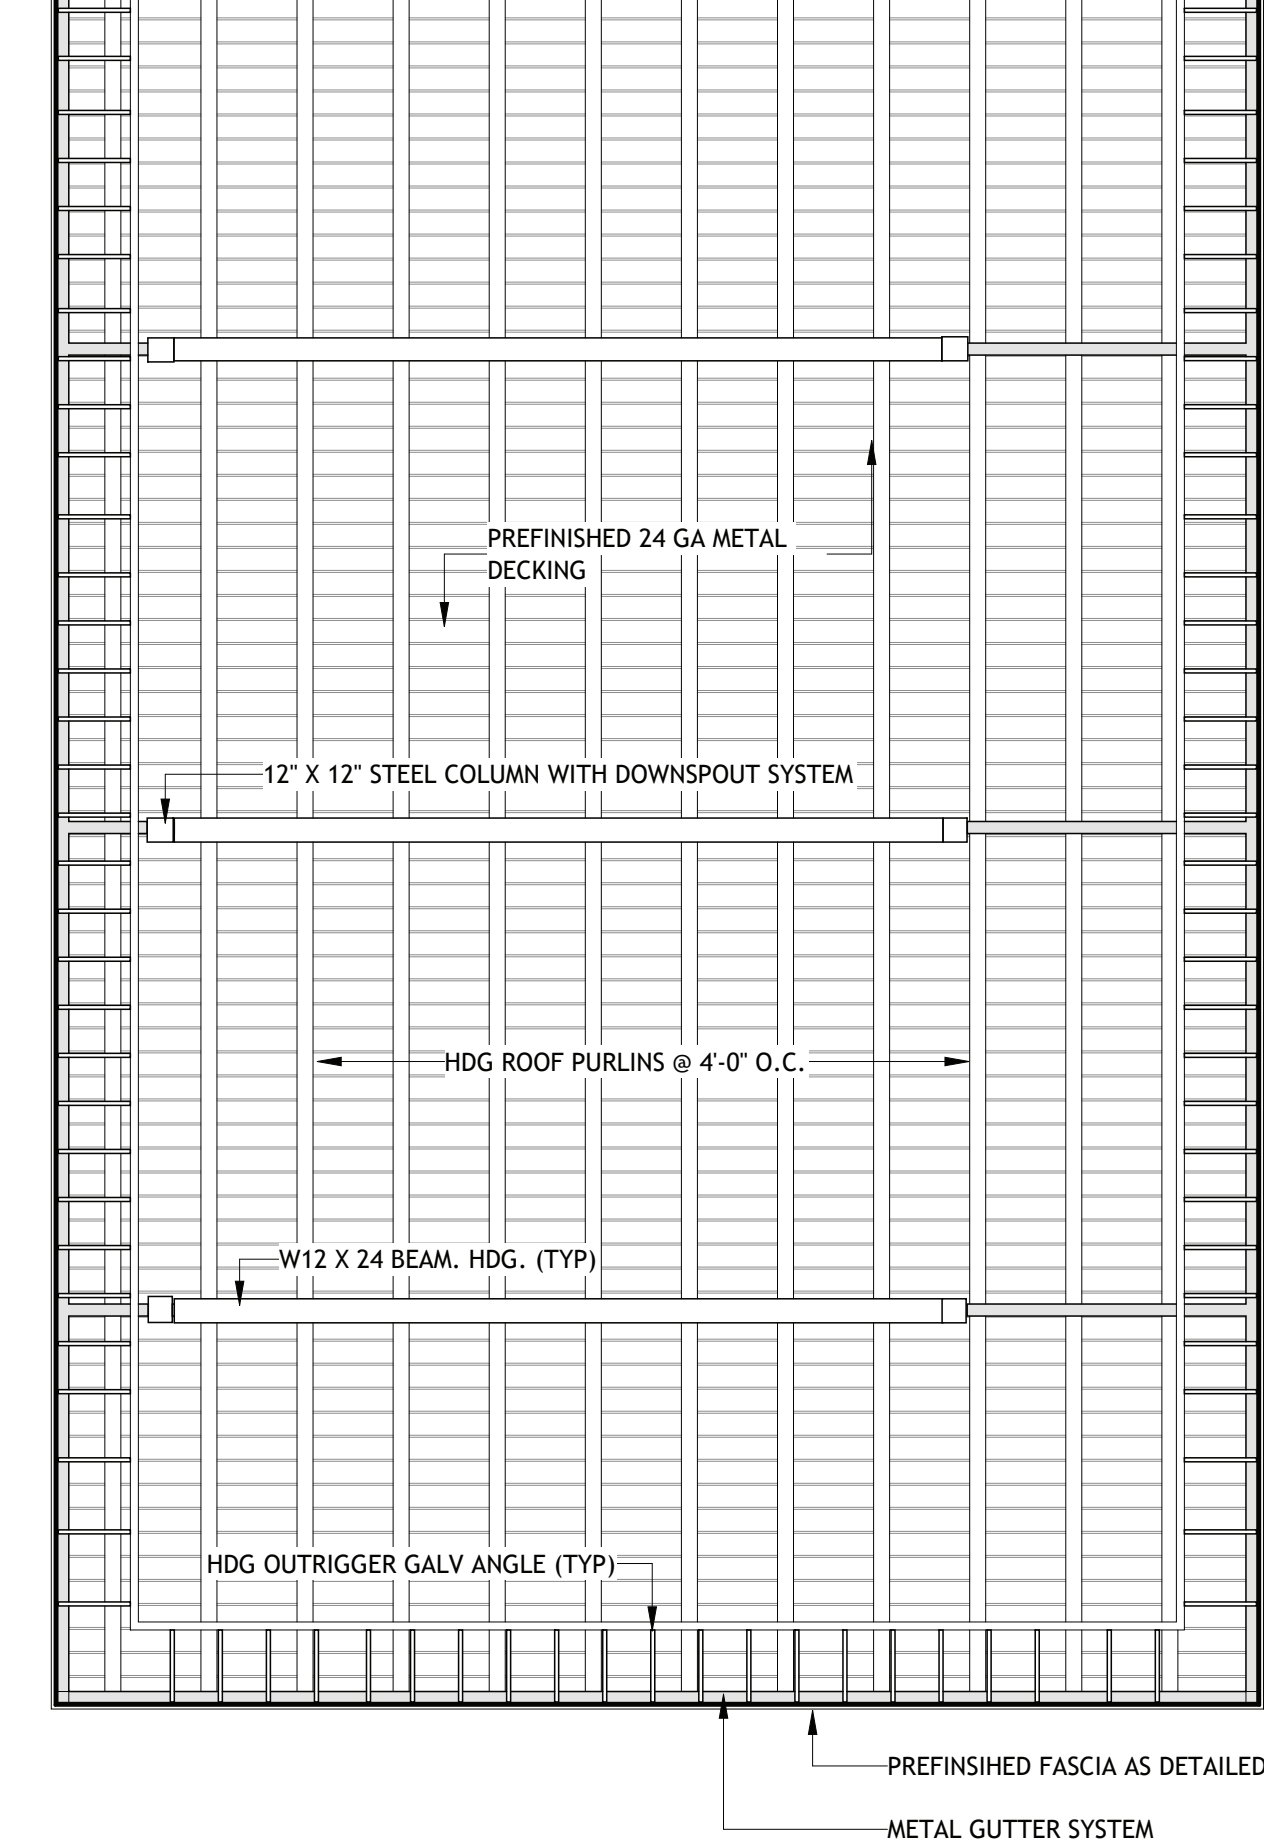

Brossett Architect, LLC • 414 Pujo St., Lake Charles, LA 70601

LAKE CHARLES PUBLIC WORKS NEW FACILITY PHASE 2

4200 BROAD STREET
LAKE CHARLES, LA 70615
STRUCTURE K- FUL

STRUCTURE K- FUEL STATION

SHEET NO.

A1.12


ARCH #24009 BA

VER.	DATE	DESCRIPTION
0	12/20/2025	BID DOCUMENTS

© COPYRIGHT 2025,
Brossett Architect, LLC
All Rights Reserved.
This document shall not be
copied or reproduced
without written permission.

1 FLOOR PLAN- VEHICLE WASH


SCALE: 1/4" = 1'-0"

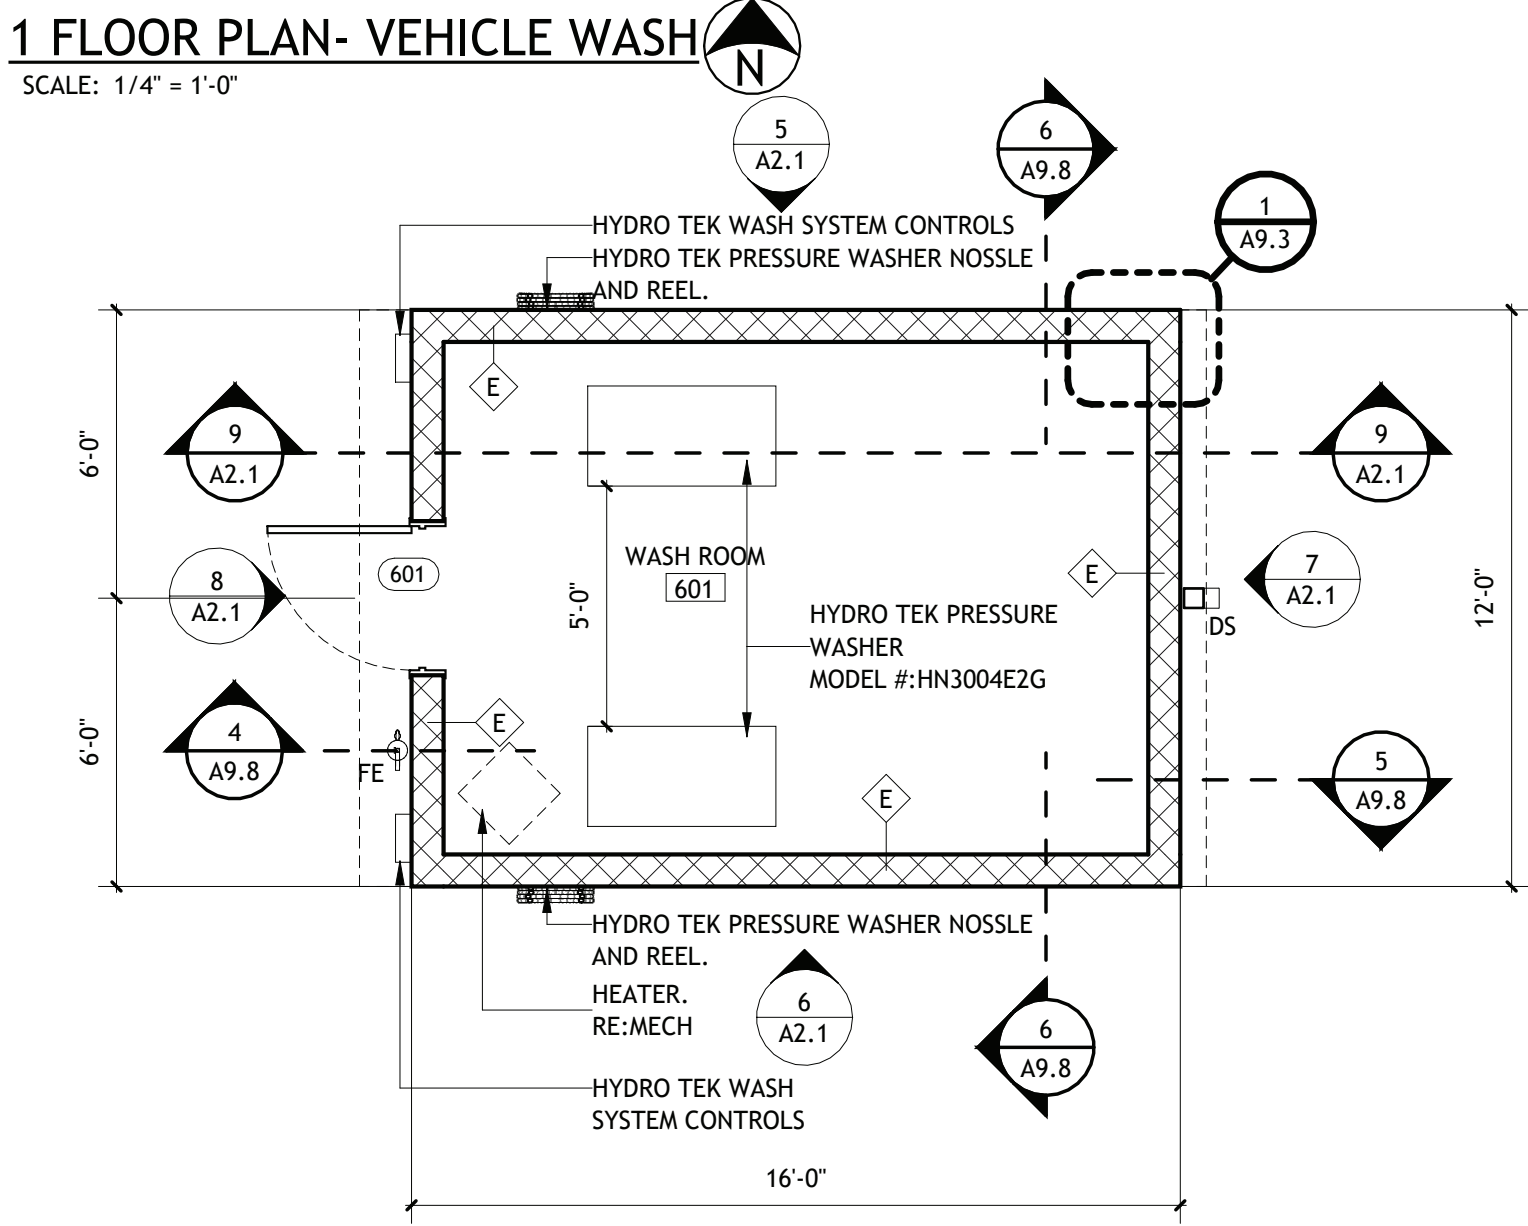

DOOR SCHEDULE- VEHICLE WASH							
DOOR #	WIDTH	HEIGHT	DOOR TYPE	FRAME TYPE	FIRE RATING	HARDWARE SETS	COMMENTS
601	3'-0"	7'-0"	C	CC		5	


2 ROOF PLAN- VEHICLE WASH

SCALE: 1/4" = 1'-0"

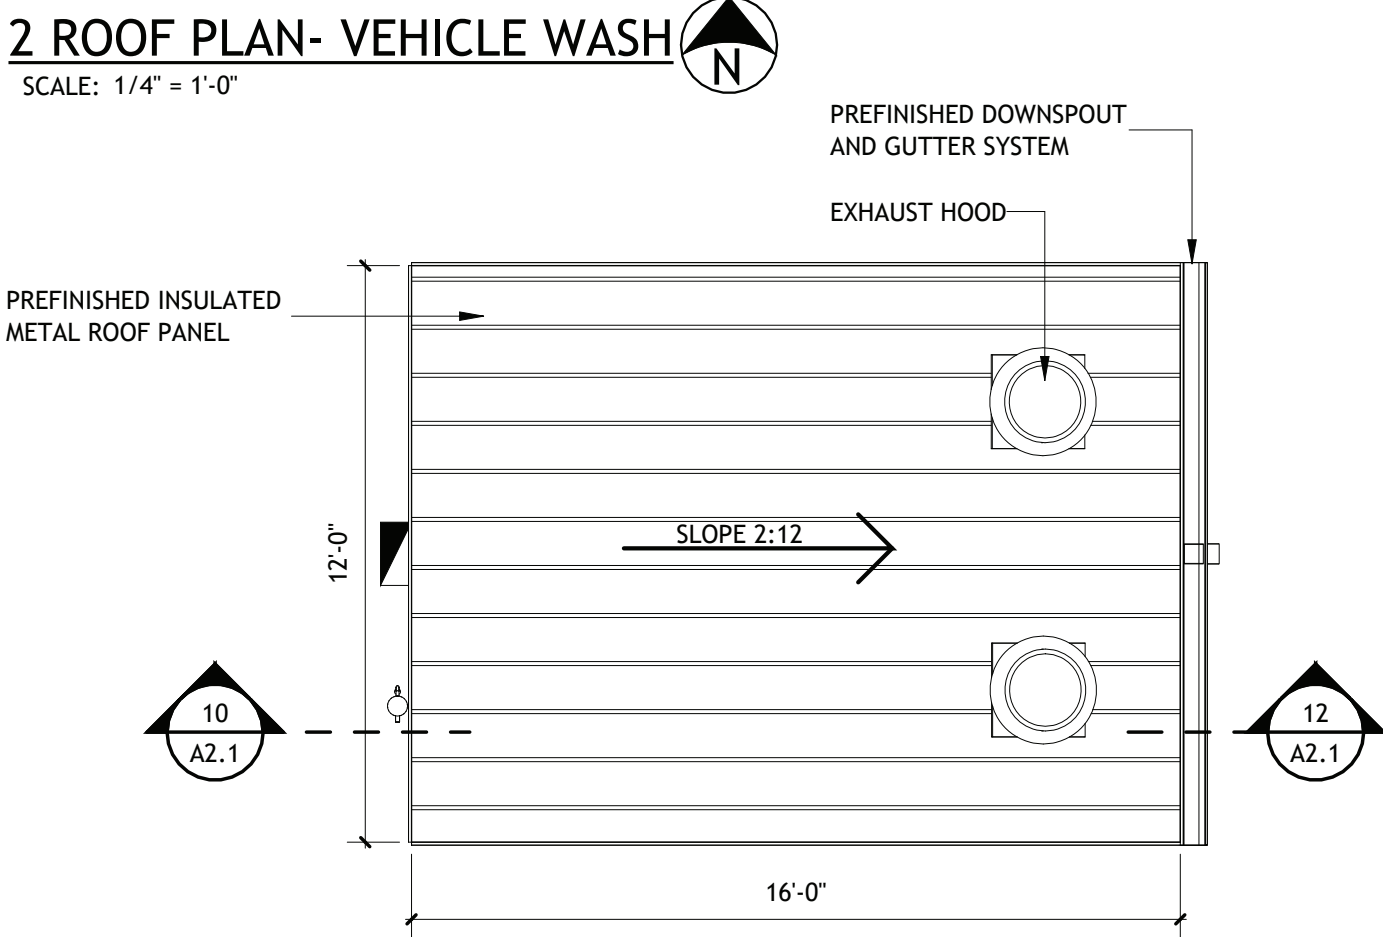


3 RCP- VEHICLE WASH

SCALE: 1/4" = 1'-0"

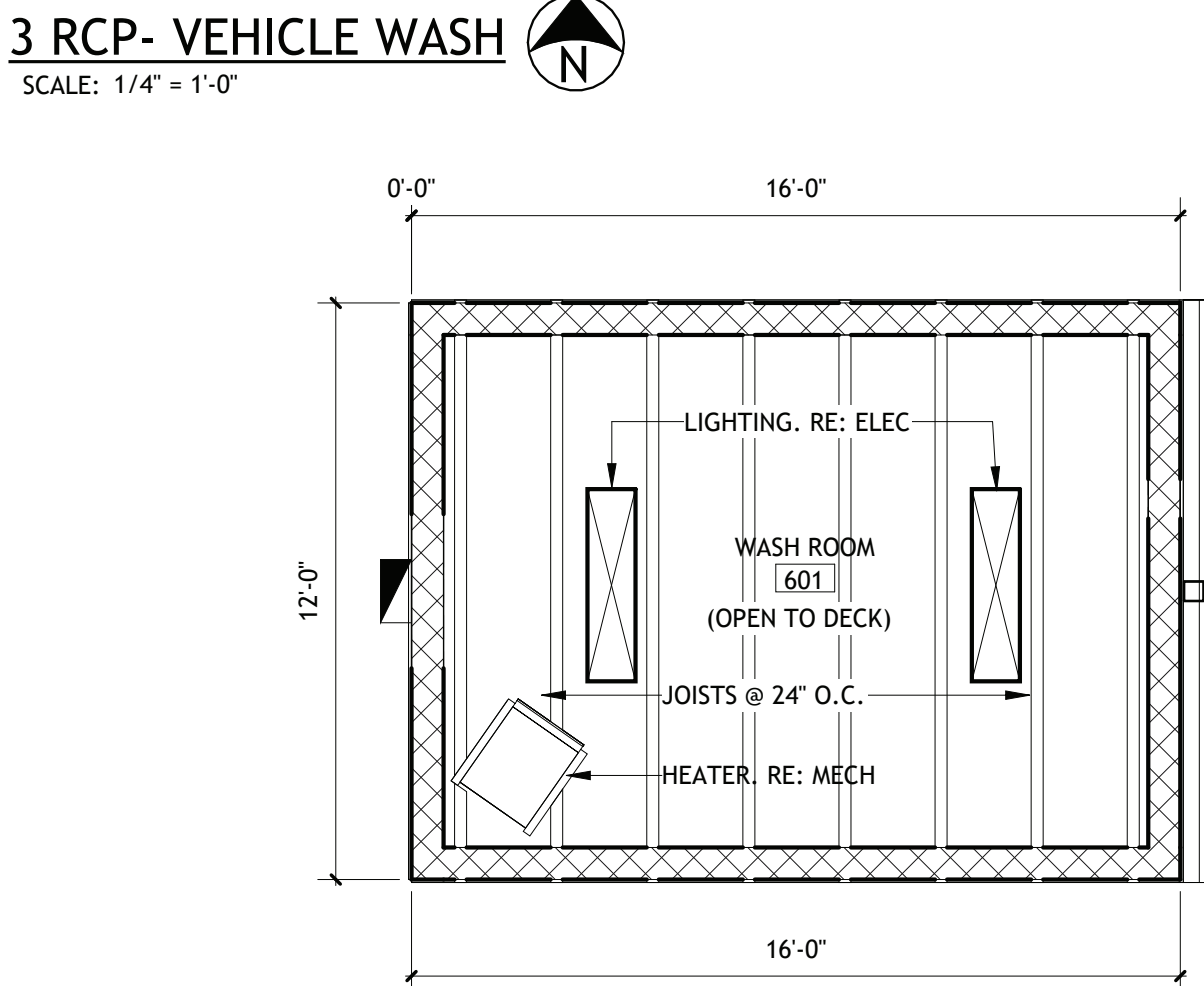


5 EXT ELEVATION- VEHICLE WASH (NORTH)

SCALE: 1/4" = 1'-0"

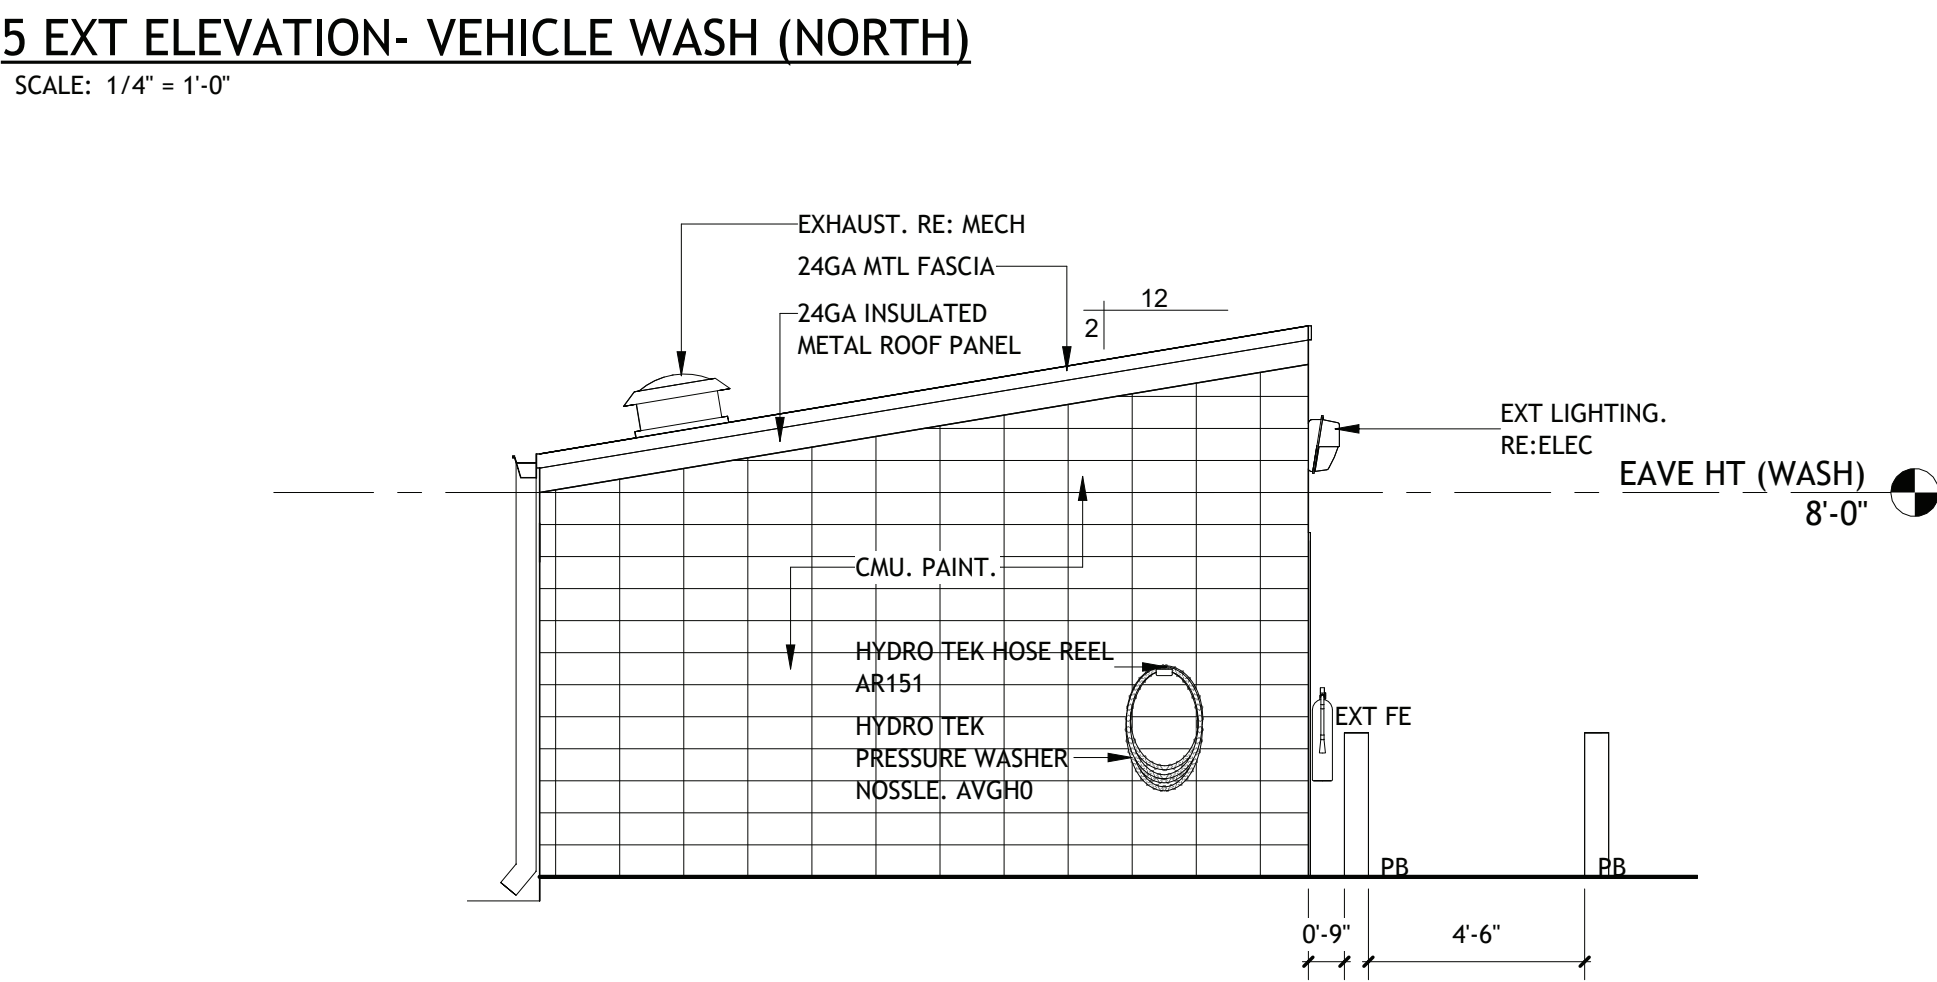


7 EXT ELEVATION- VEHICLE WASH (EAST)

SCALE: 1/4" = 1'-0"

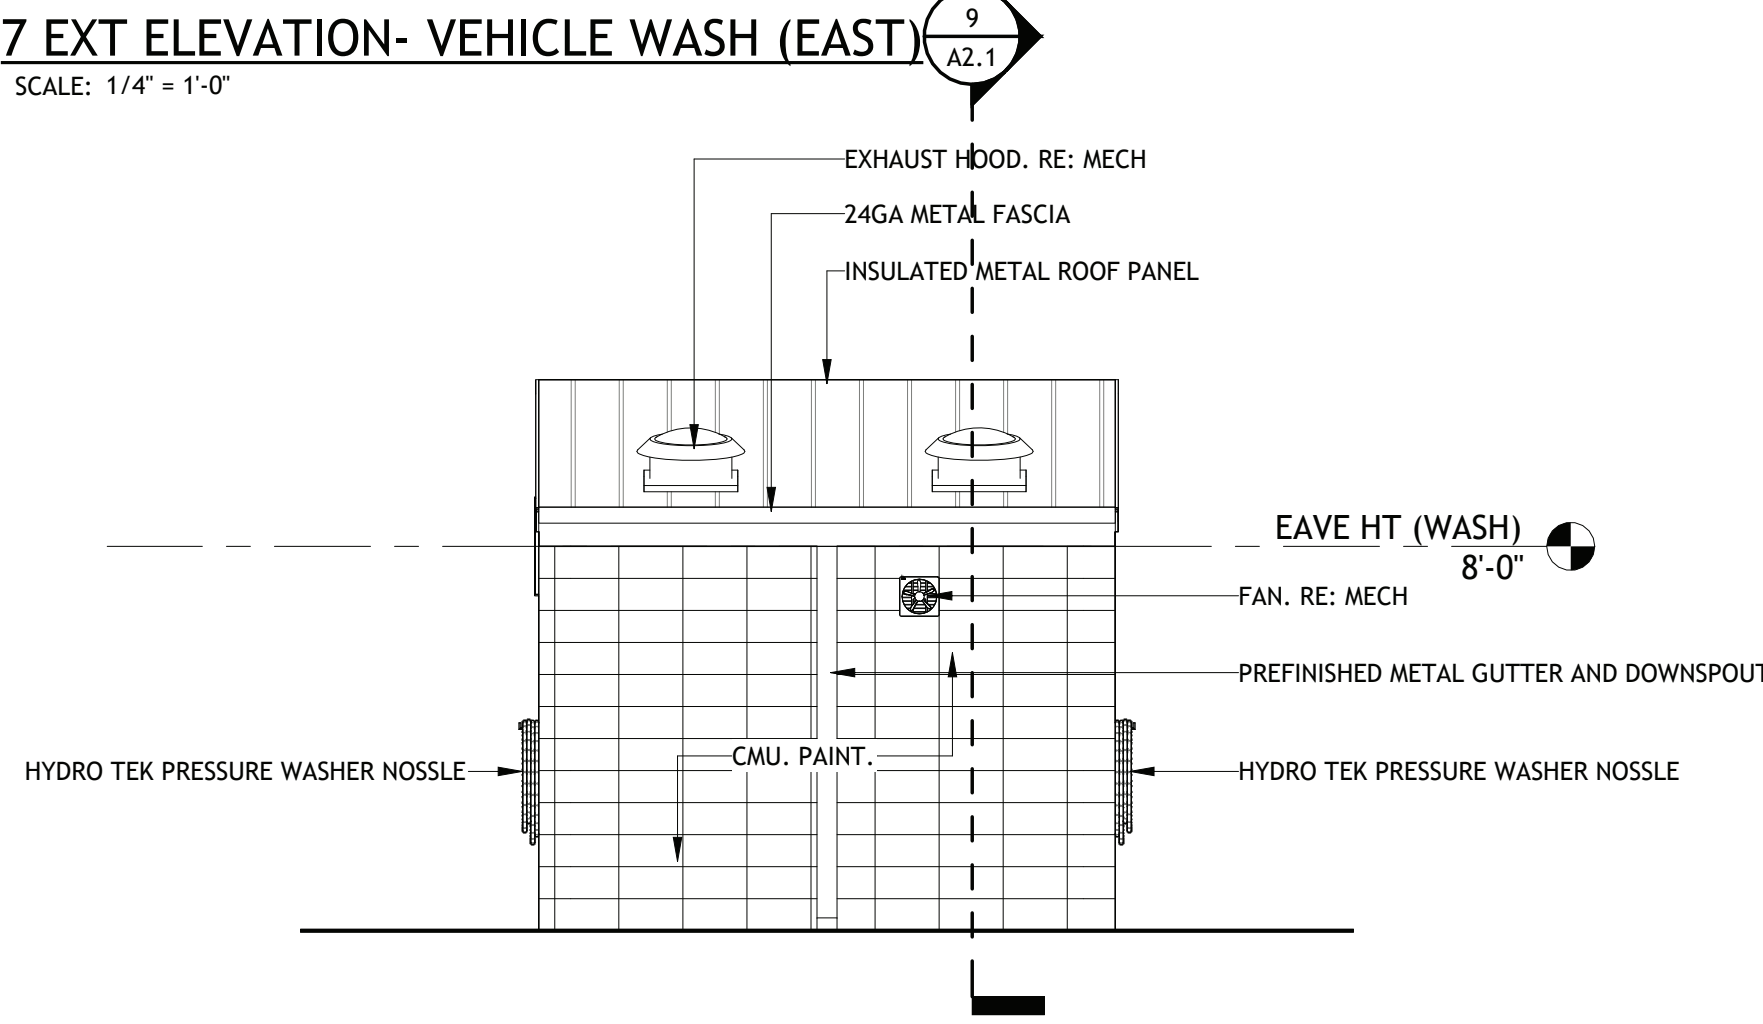


9 SECTION 1- VEHICLE WASH

SCALE: 1/2" = 1'-0"

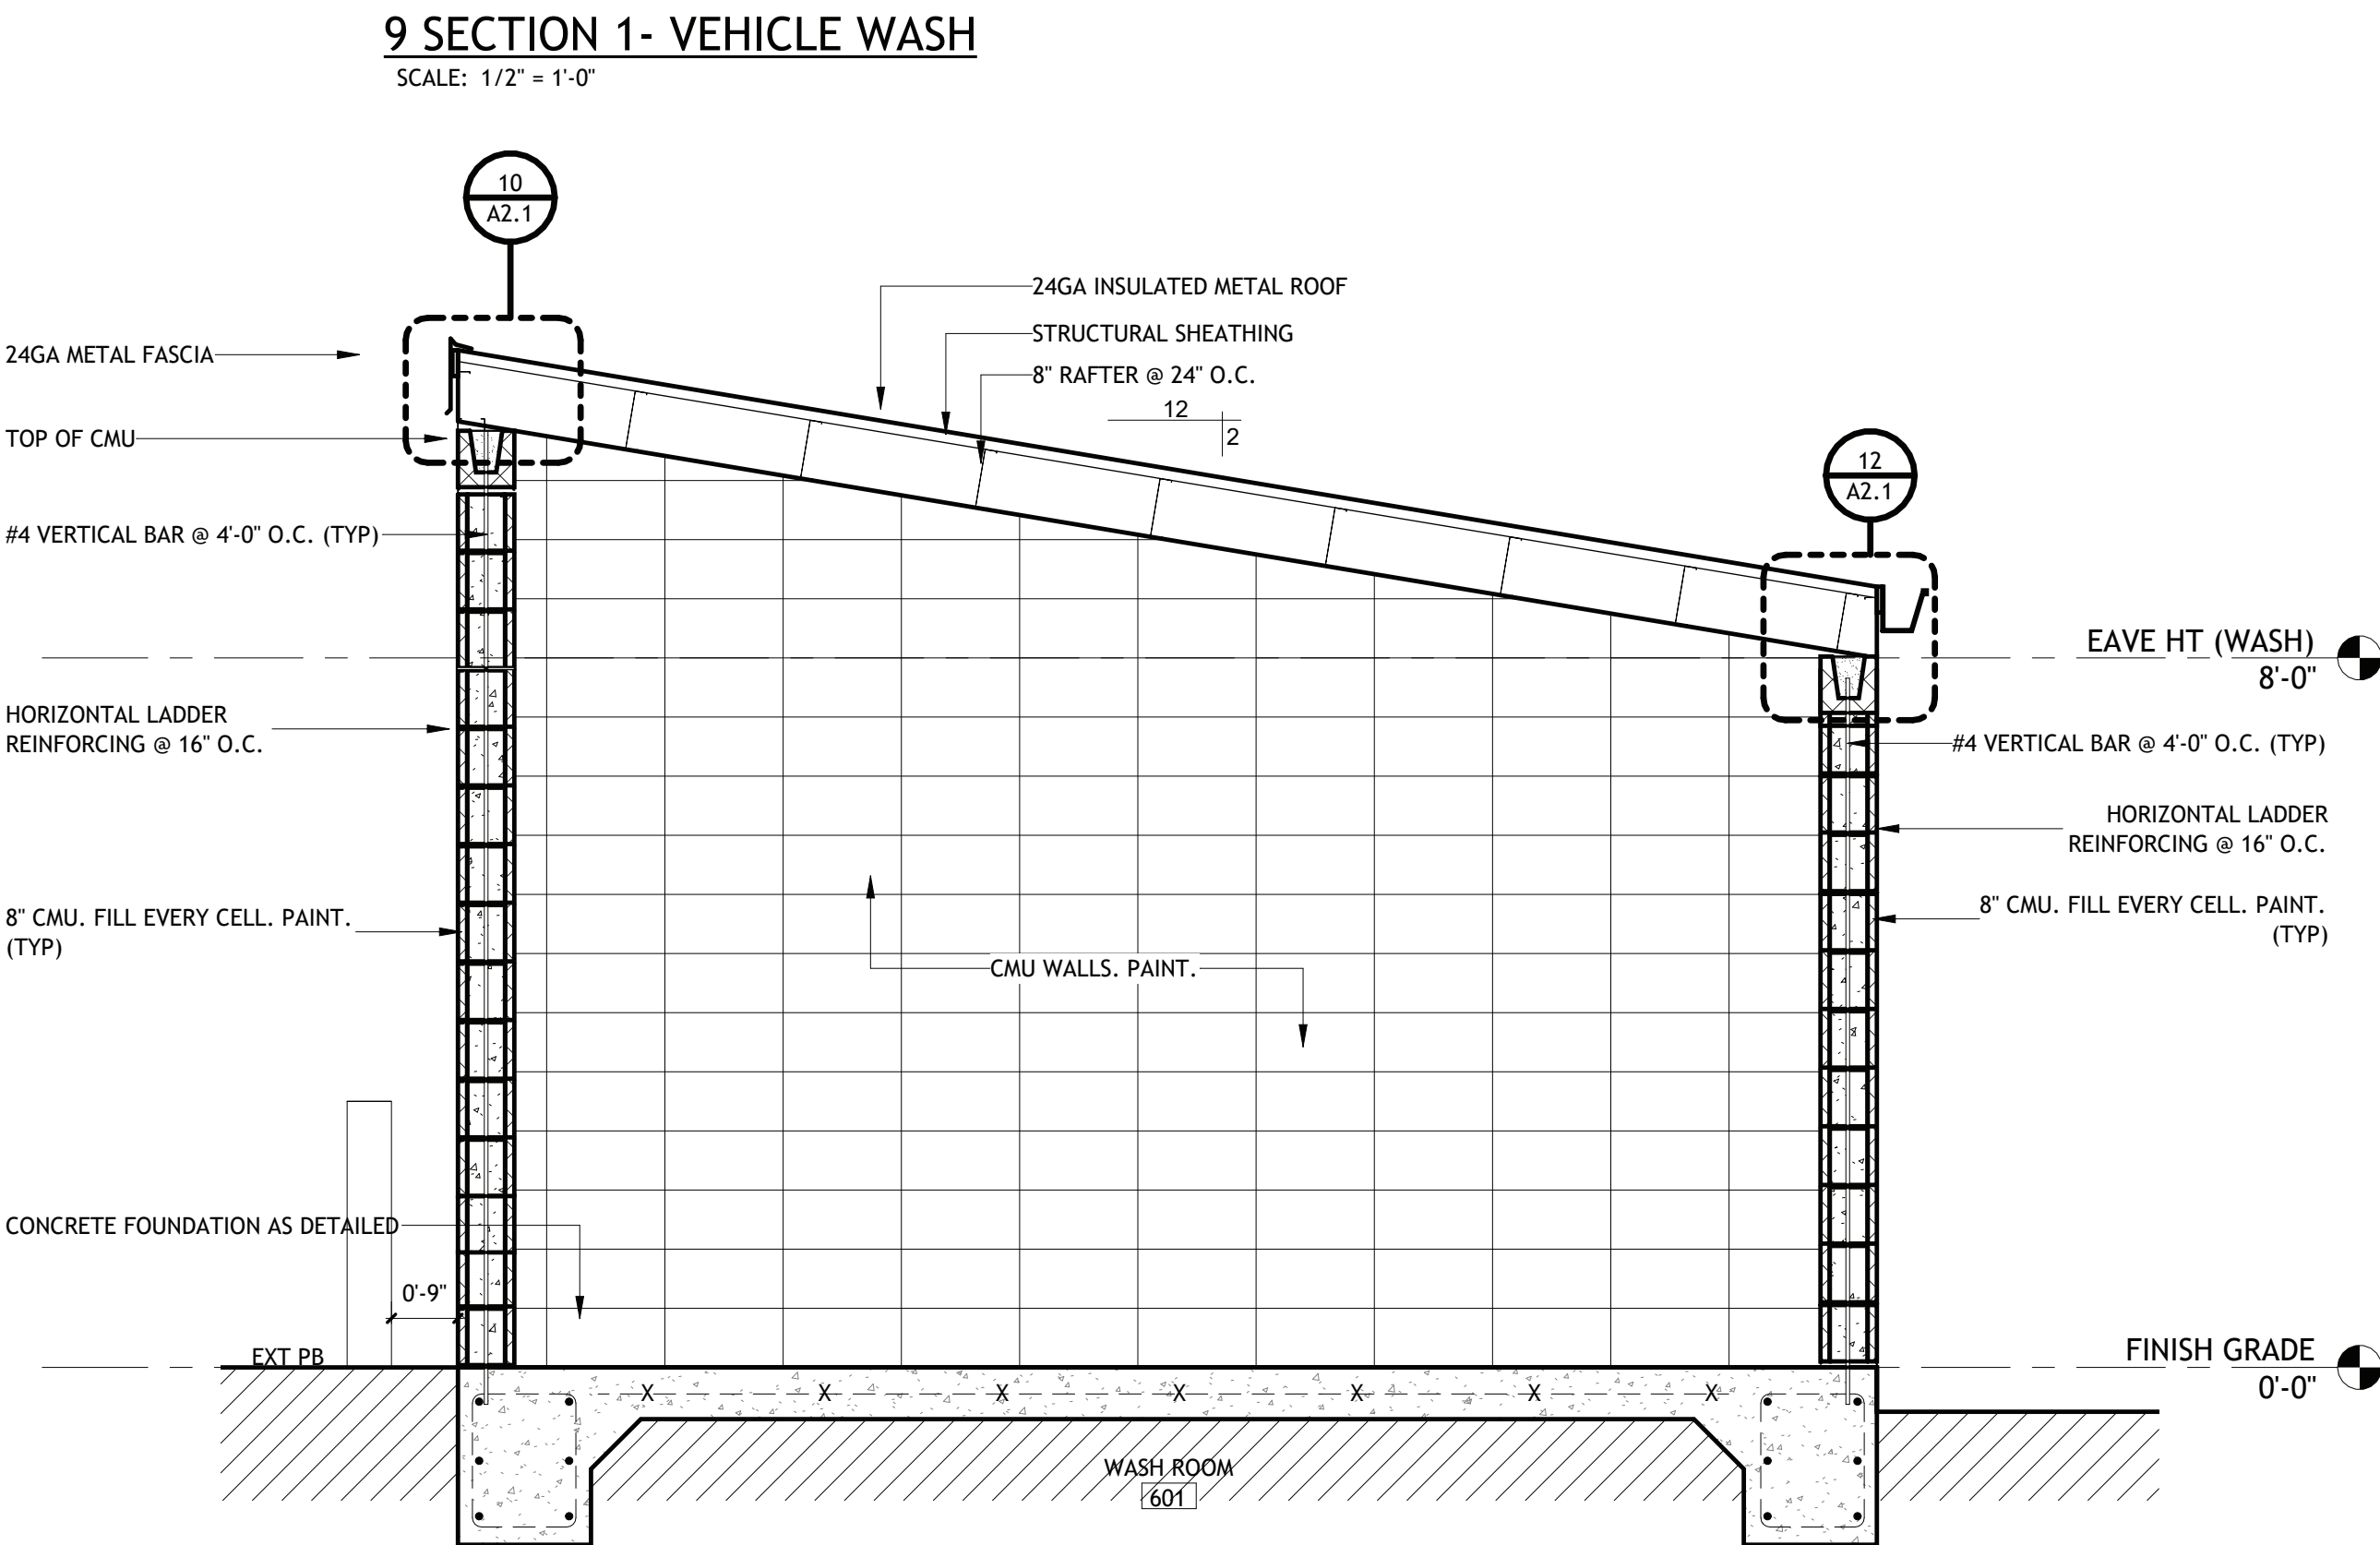


6 EXT ELEVATION- VEHICLE WASH (SOUTH)

SCALE: 1/4" = 1'-0"

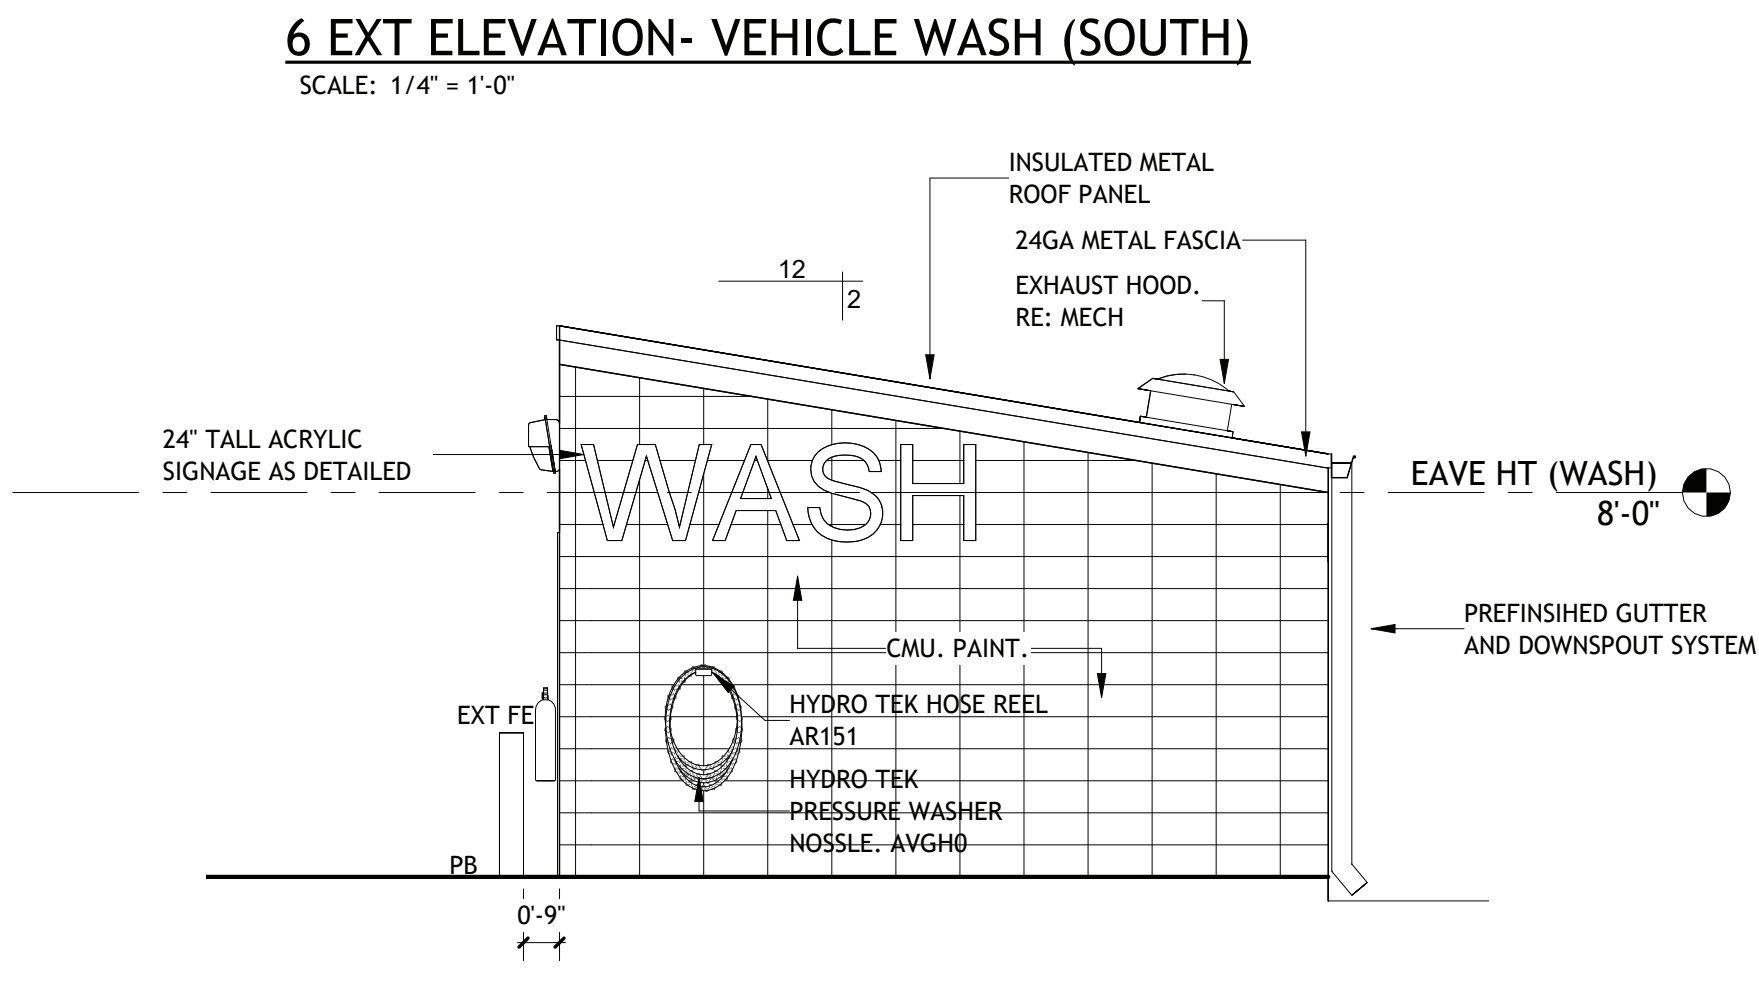


8 EXT ELEVATION- VEHICLE WASH (WEST)

SCALE: 1/4" = 1'-0"

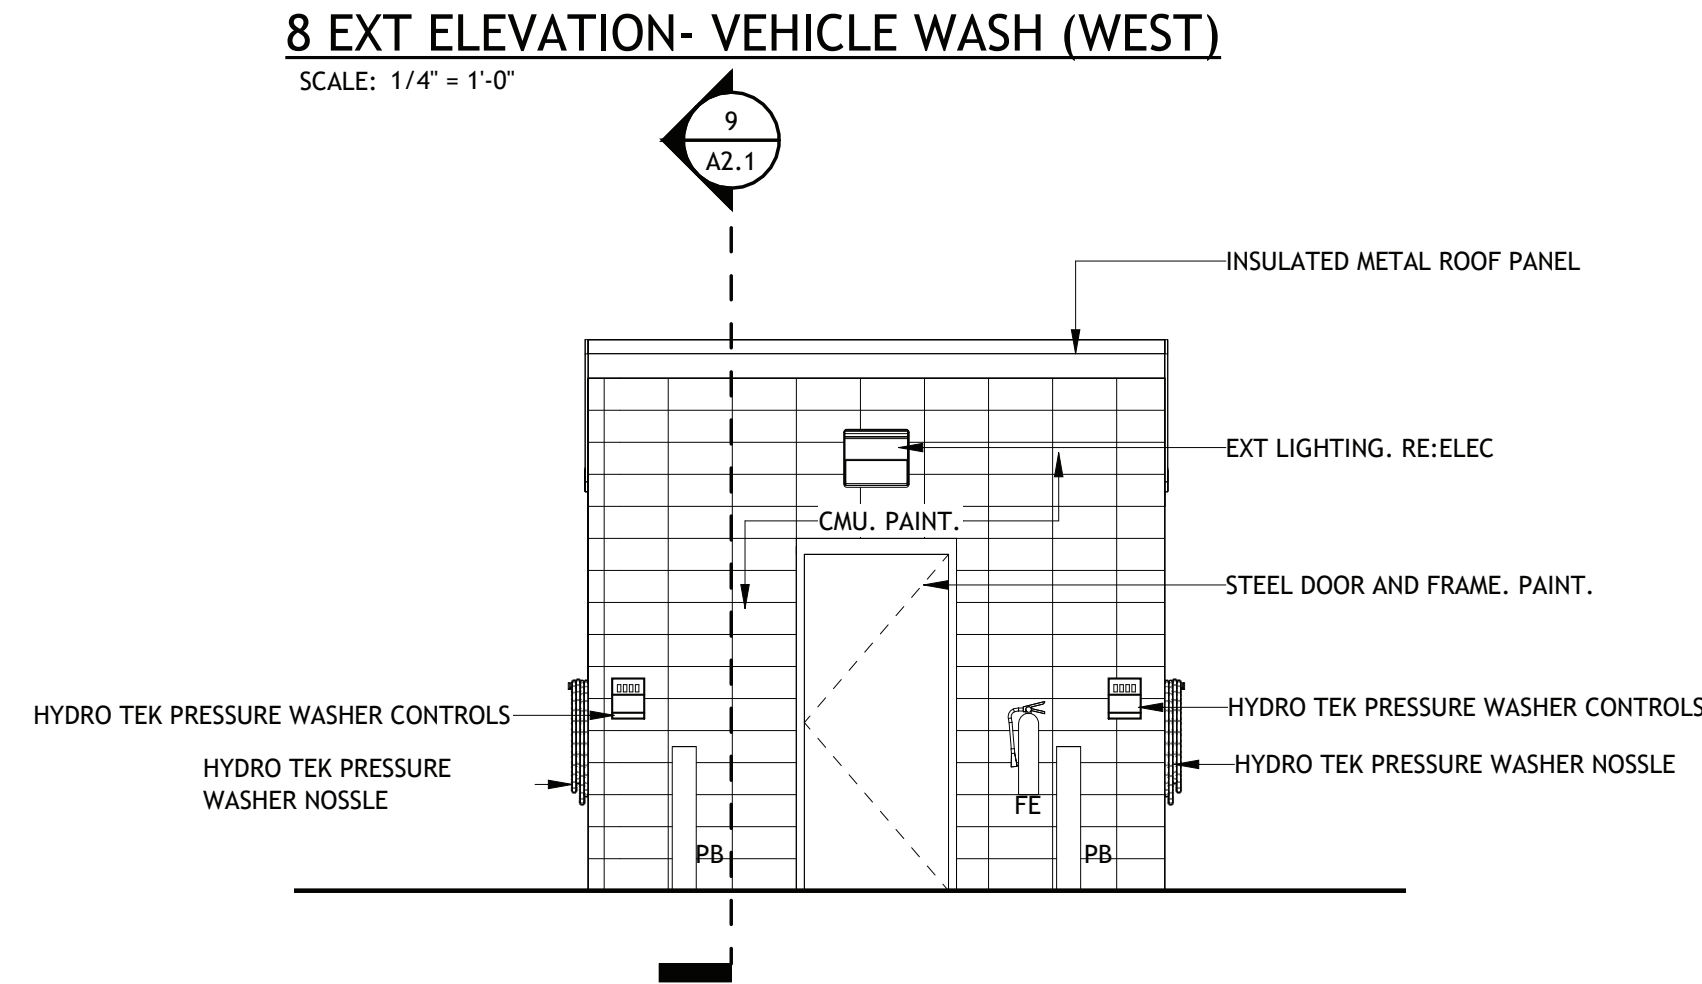


10 CMU-HIGH EDGE DETAIL

SCALE: 1 1/2" = 1'-0"

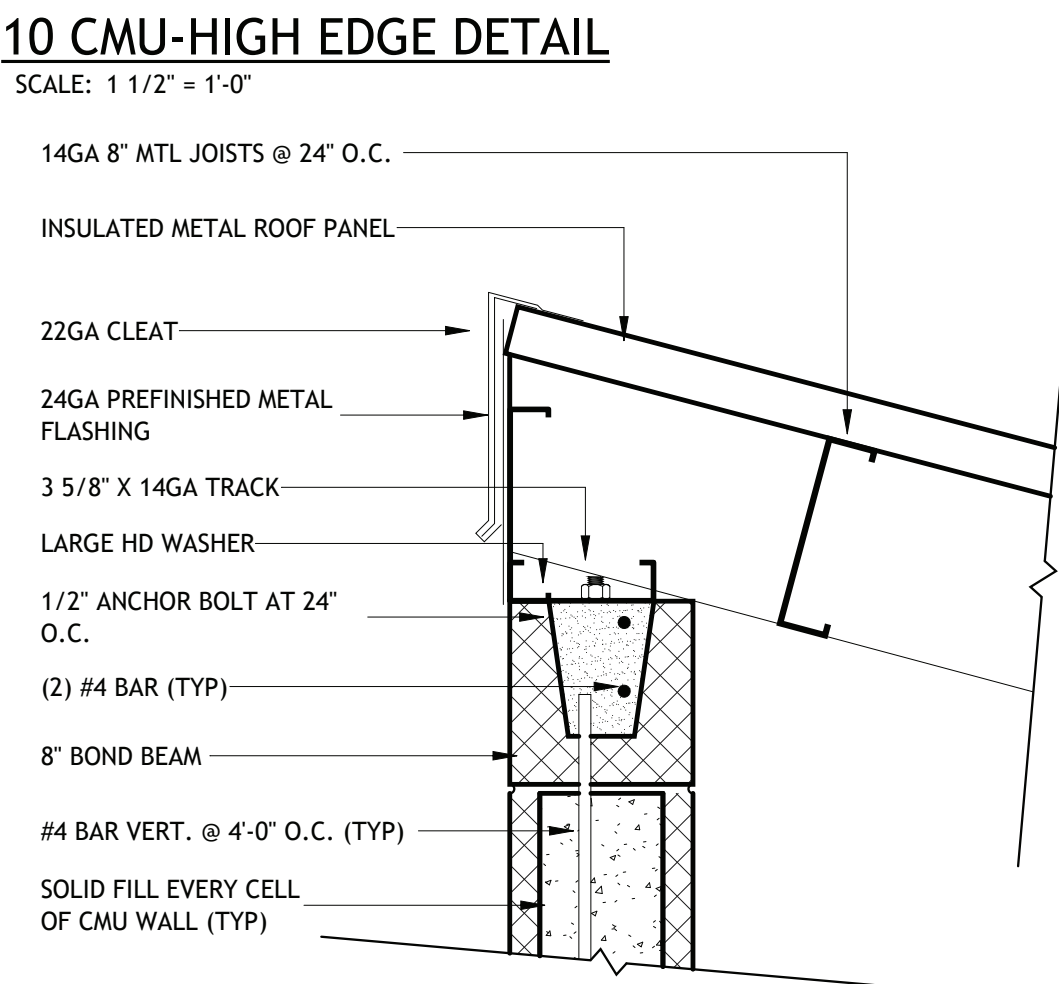


12 CMU- LOW EDGE DETAIL

SCALE: 1 1/2" = 1'-0"

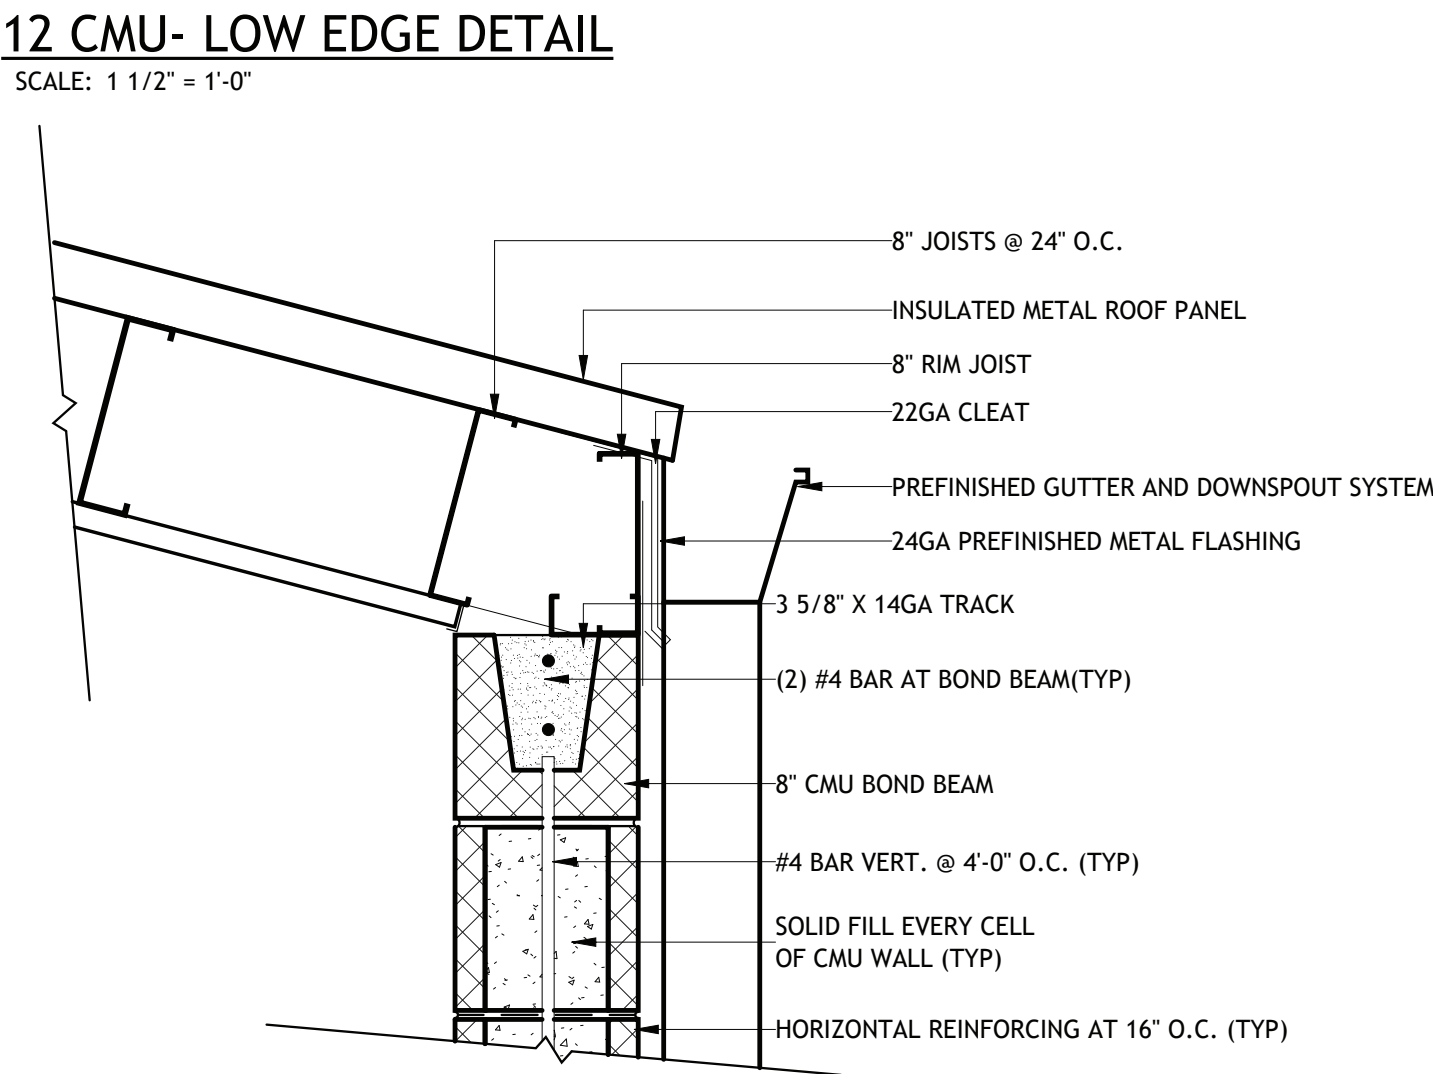

11 EXT WALL SECTION (WASH)

SCALE: 3/4" = 1'-0"

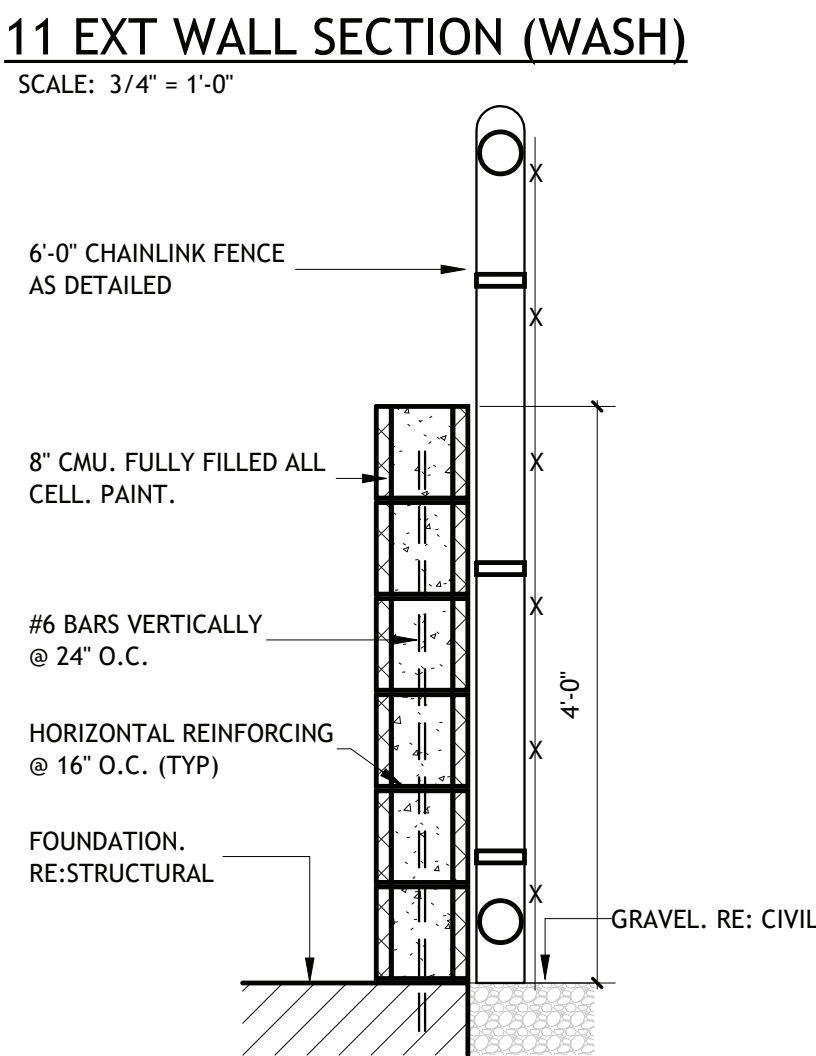


LAKE CHARLES PUBLIC WORKS
NEW FACILITY PHASE 2

4200 BROAD STREET
LAKE CHARLES, LA 70615
VEHICLE WASH- PLANS AND DETAILS


SHEET NO.
A2.1

VER.	DATE	DESCRIPTION
0	12/20/2025	BID DOCUMENTS

© COPYRIGHT 2025,
Brossett Architect, LLC
All Rights Reserved.
This document shall not be
copied or reproduced
without written permission.

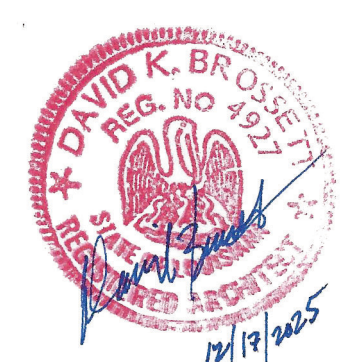


Brossett
Architect

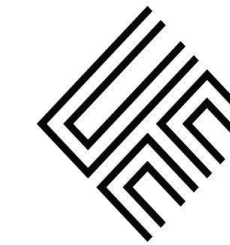

Brossett Architect, LLC • 414 Pujo St., Lake Charles, LA 70601

1 FLOOR PLAN- ICE HOUSE


SCALE: 1/4" = 1'-0"

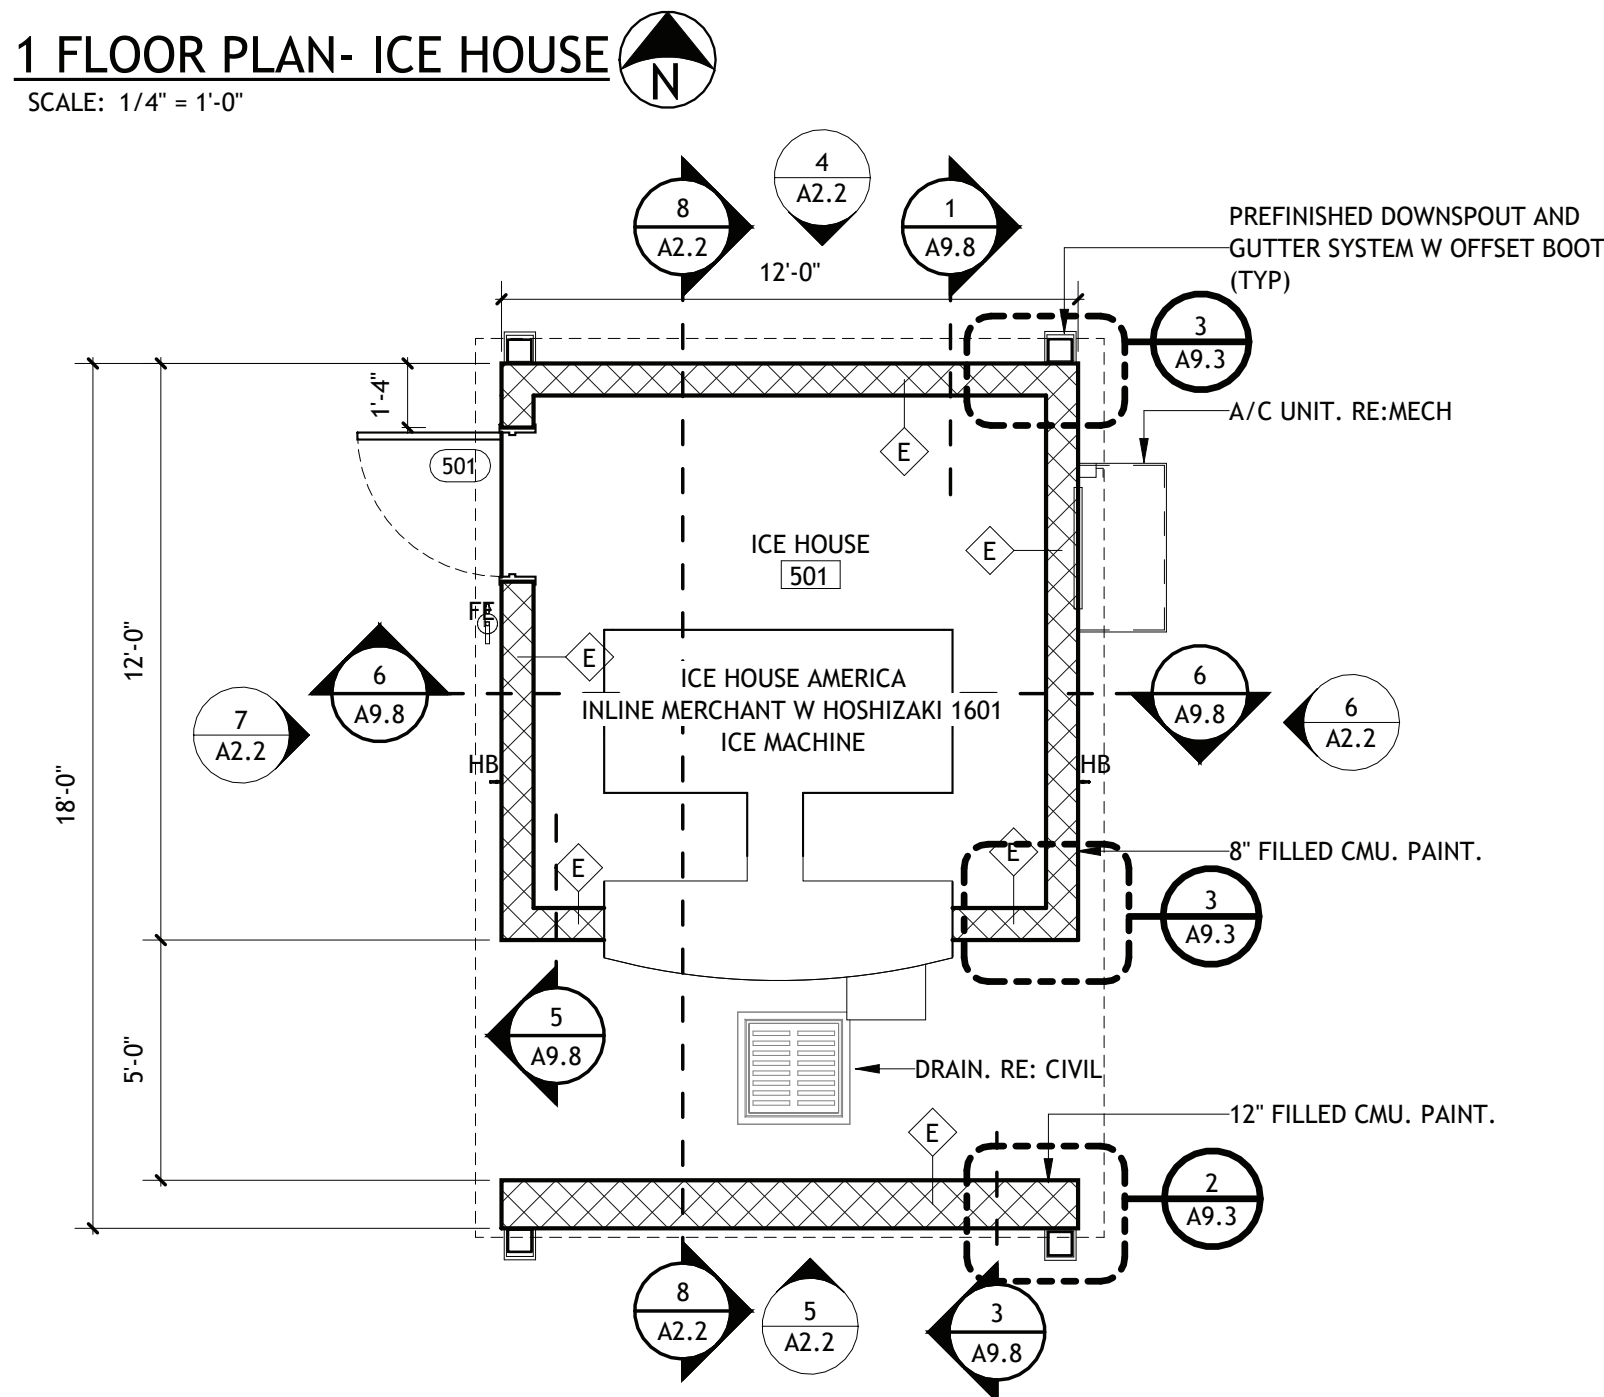

DOOR SCHEDULE- ICE HOUSE						
DOOR #	WIDTH	HEIGHT	DOOR TYPE	FRAME TYPE	FIRE RATING	HARDWARE SETS
501	3'-0"	7'-0"	C	CC		5
COMMENTS						


2 ROOF PLAN-ICE HOUSE

SCALE: 1/4" = 1'-0"

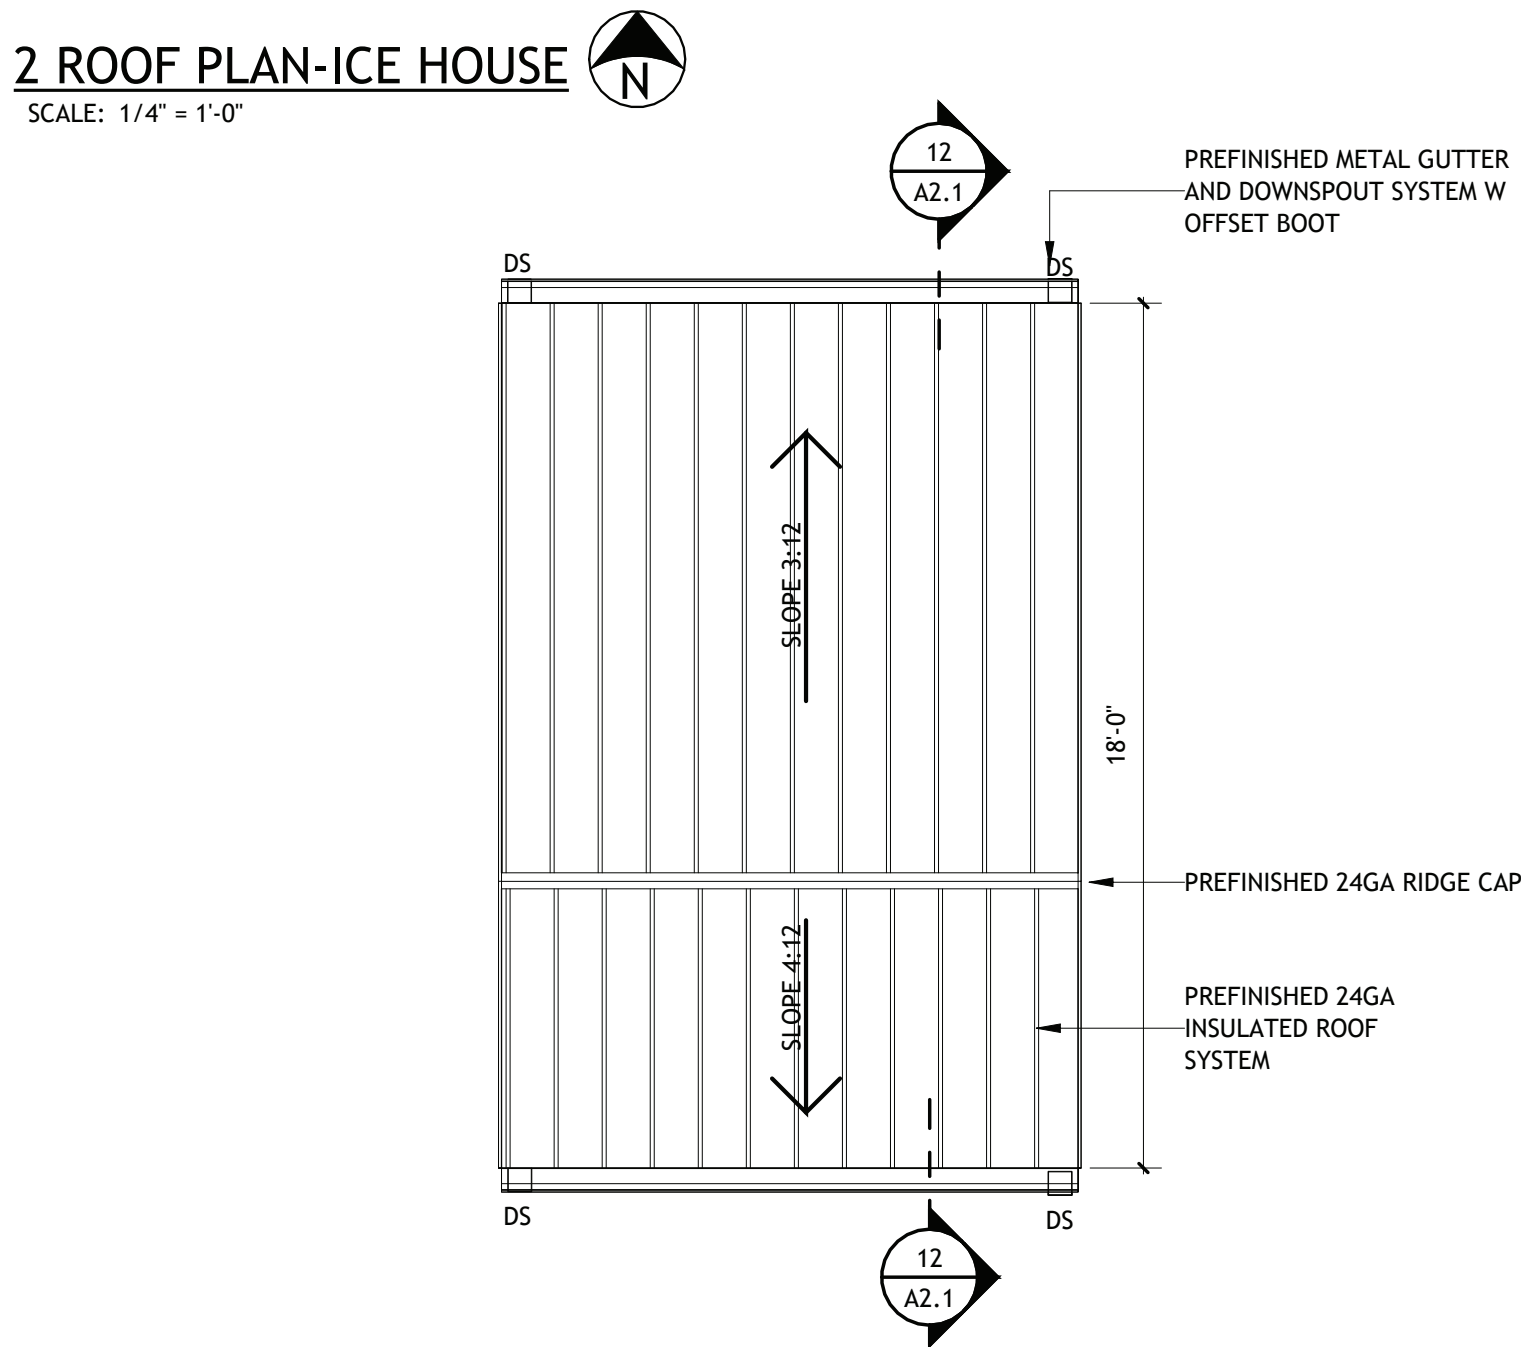


3 RCP- ICE HOUSE

SCALE: 1/4" = 1'-0"

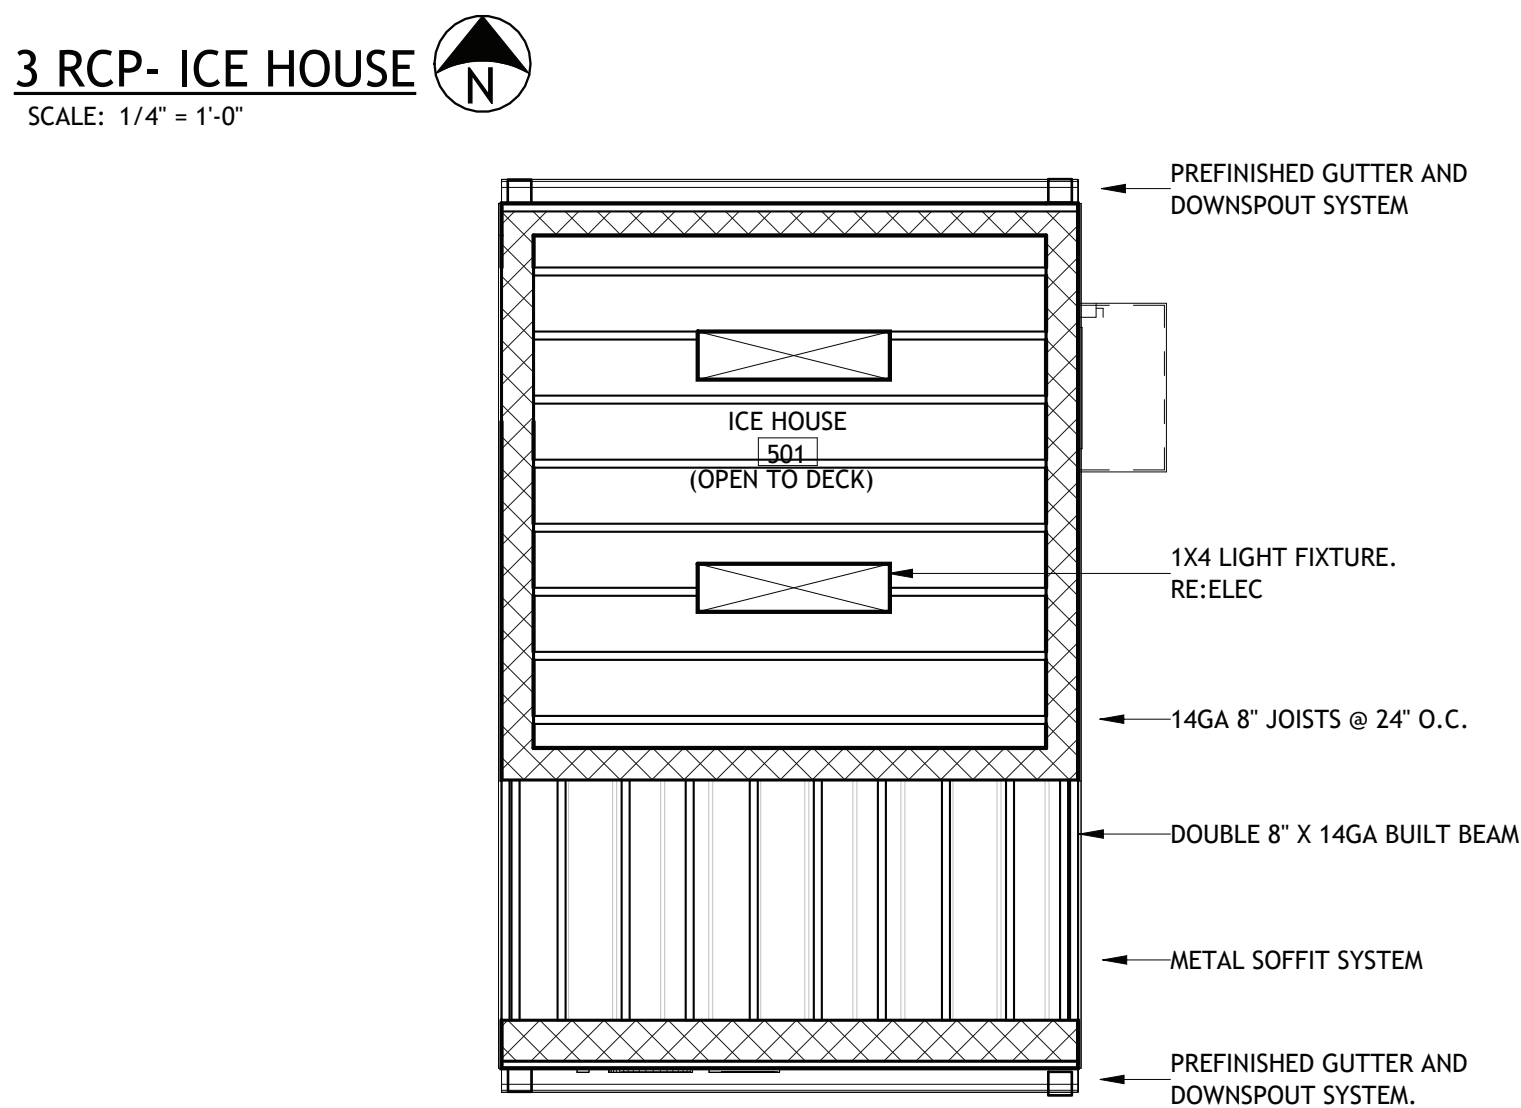


4 EXT ELEVATION- ICE HOUSE (NORTH)

SCALE: 1/4" = 1'-0"

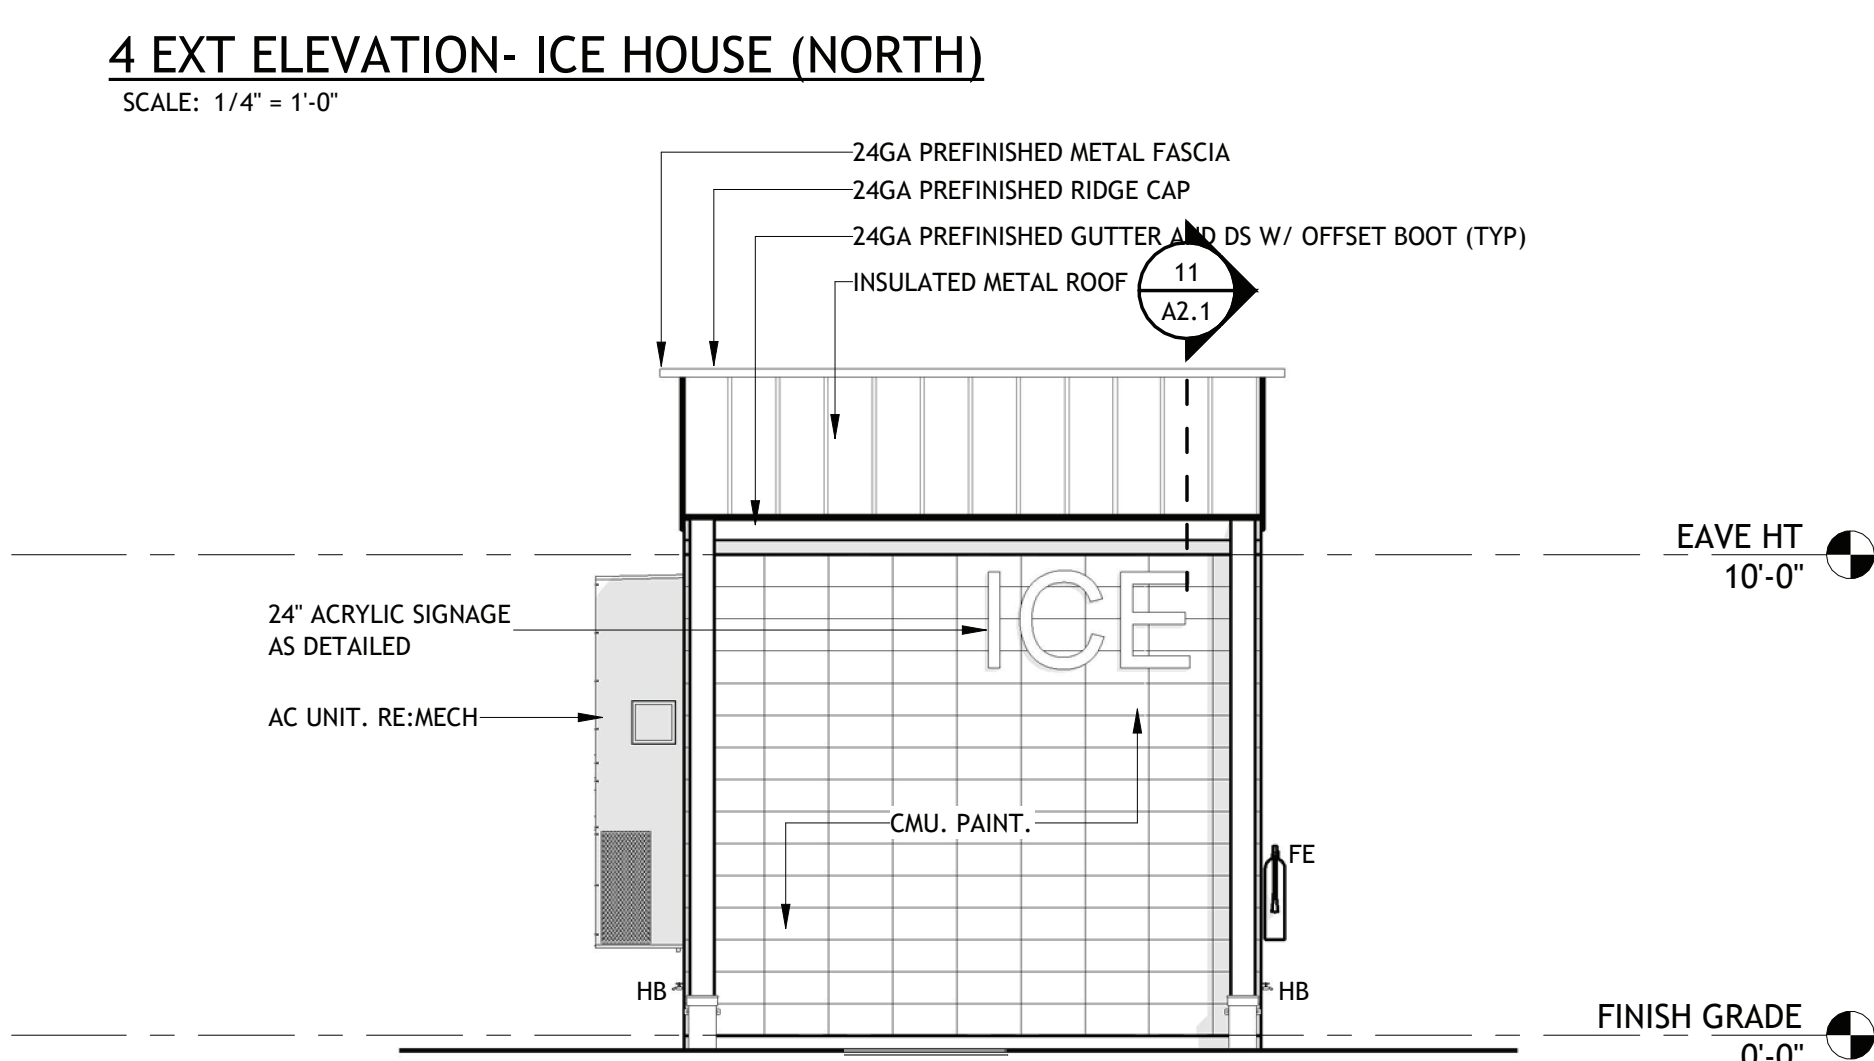


6 EXT ELEVATION- ICE HOUSE (EAST)

SCALE: 1/4" = 1'-0"

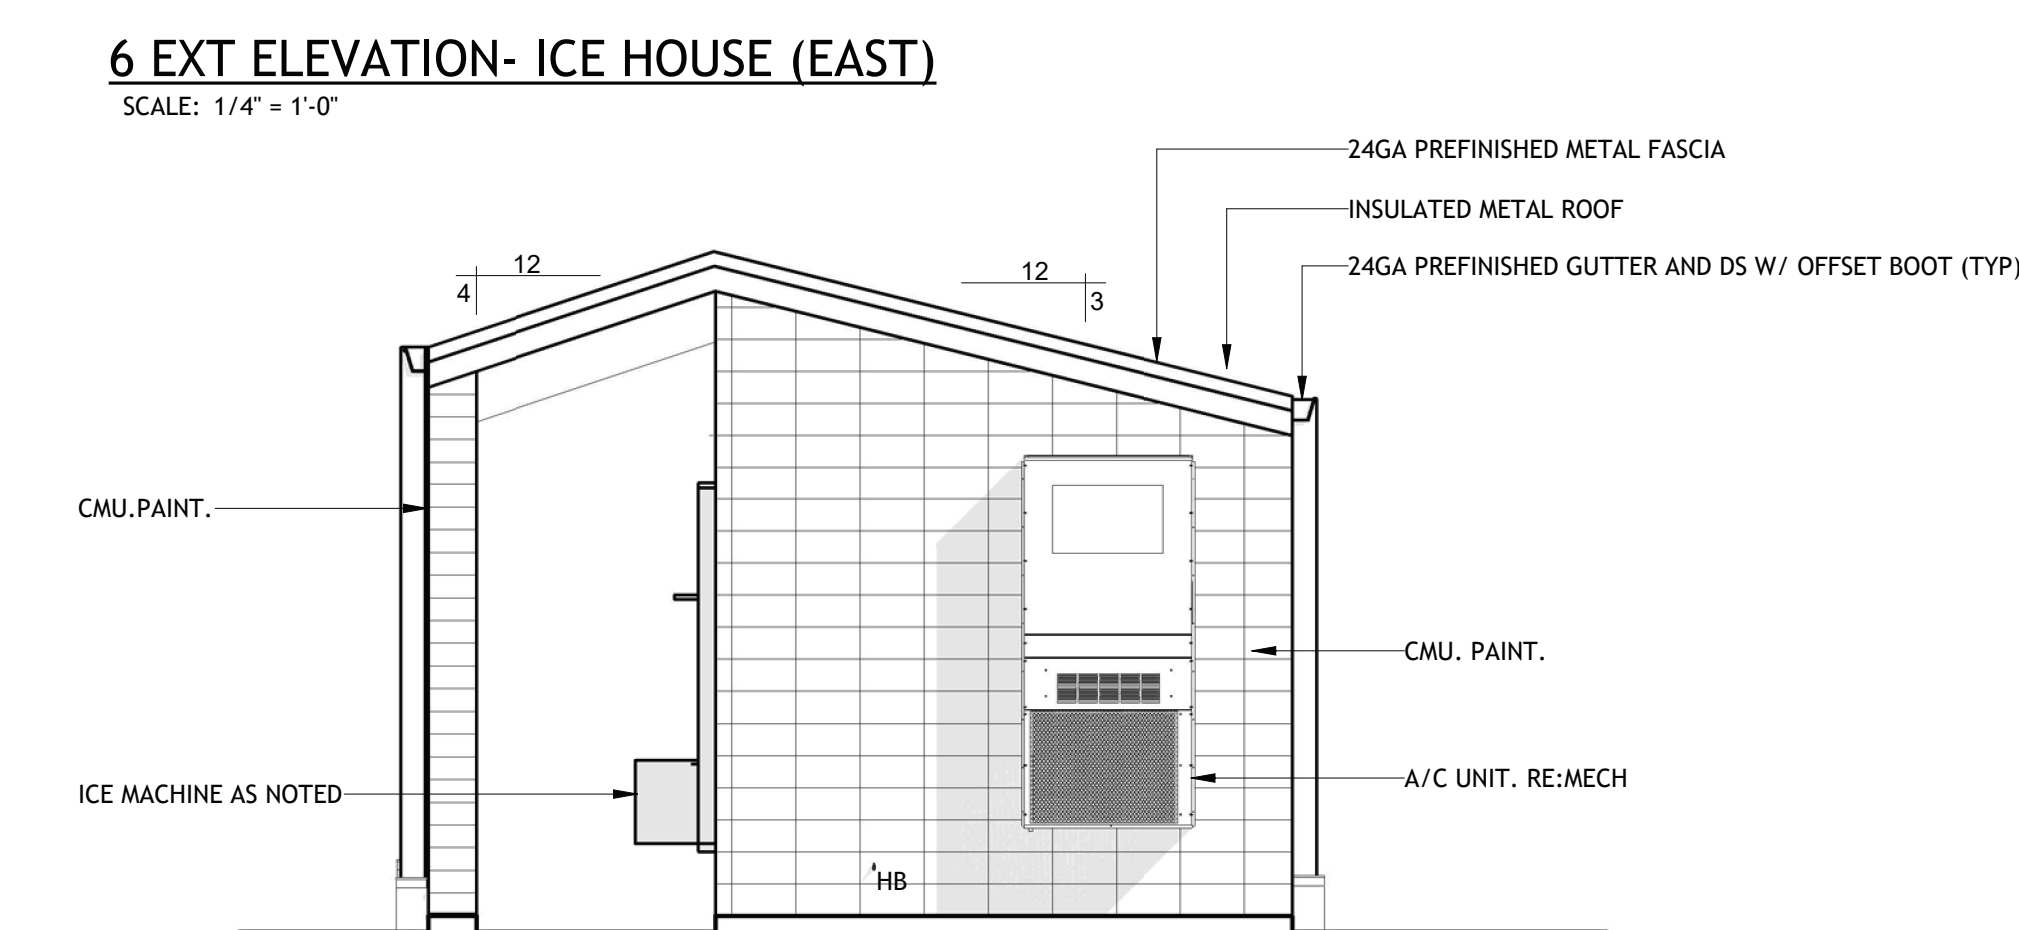


8 SECTION 2-ICE HOUSE

SCALE: 1/2" = 1'-0"

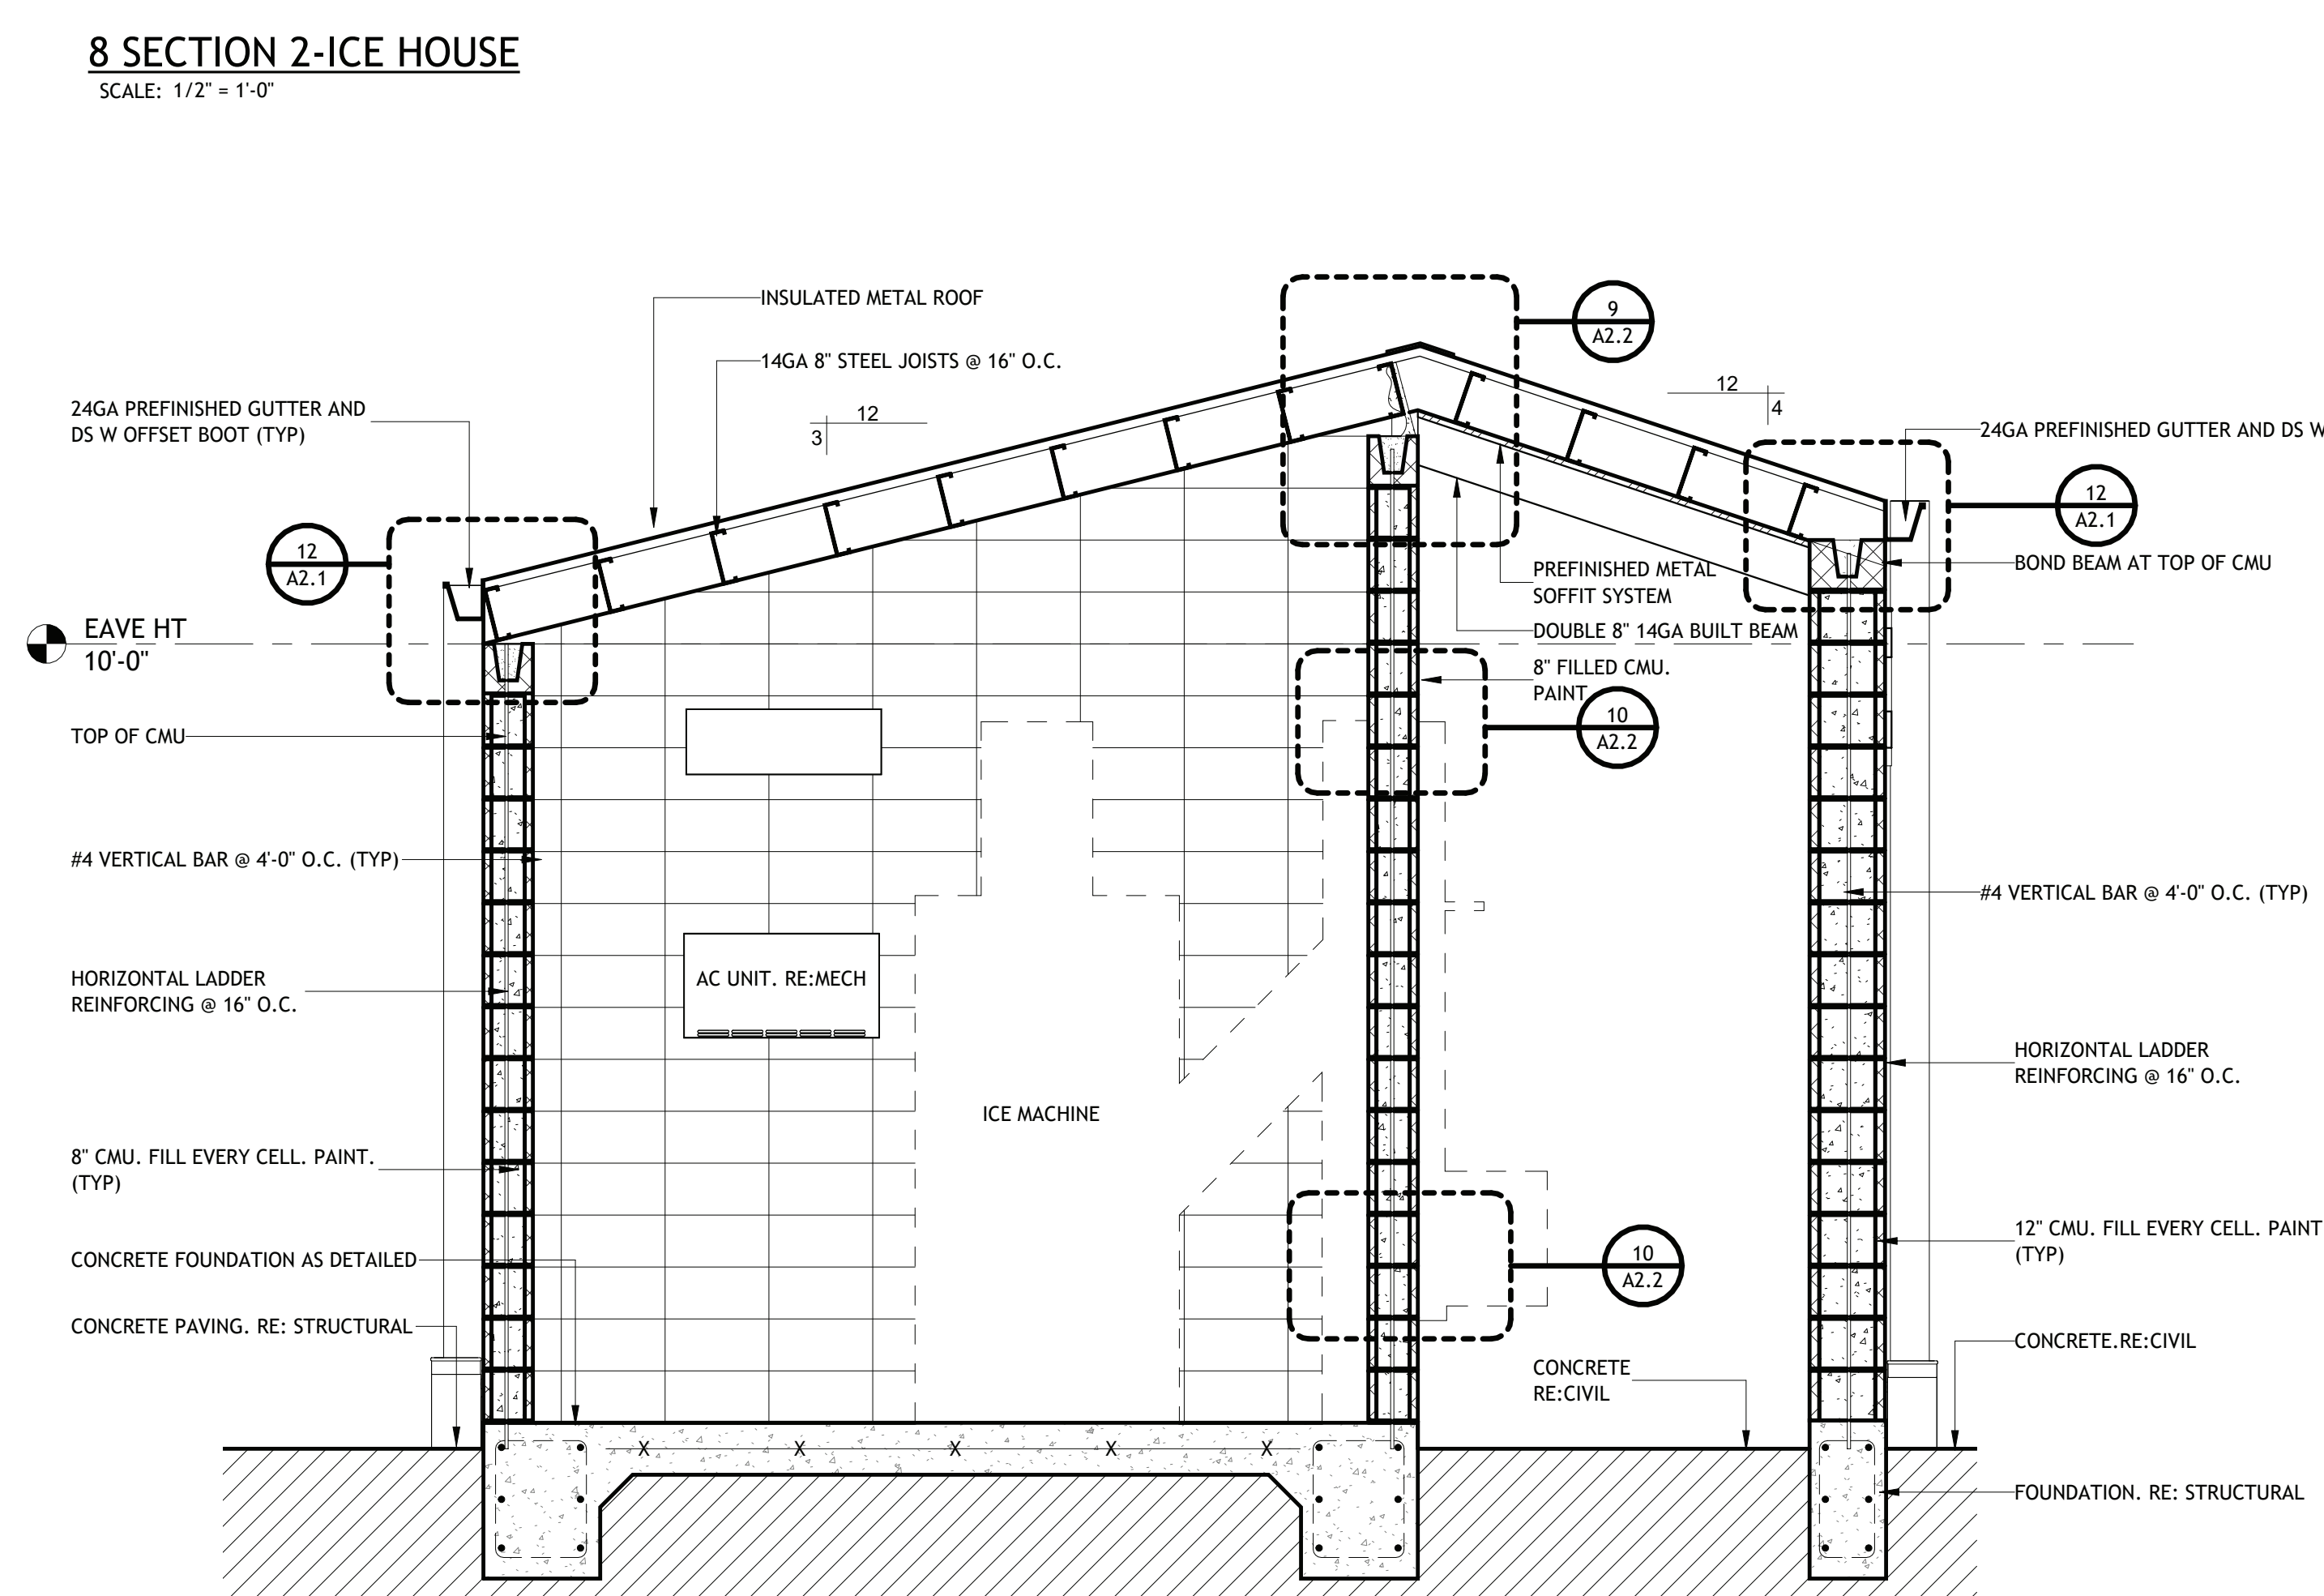


5 EXT ELEVATION- ICE HOUSE (SOUTH)

SCALE: 1/4" = 1'-0"

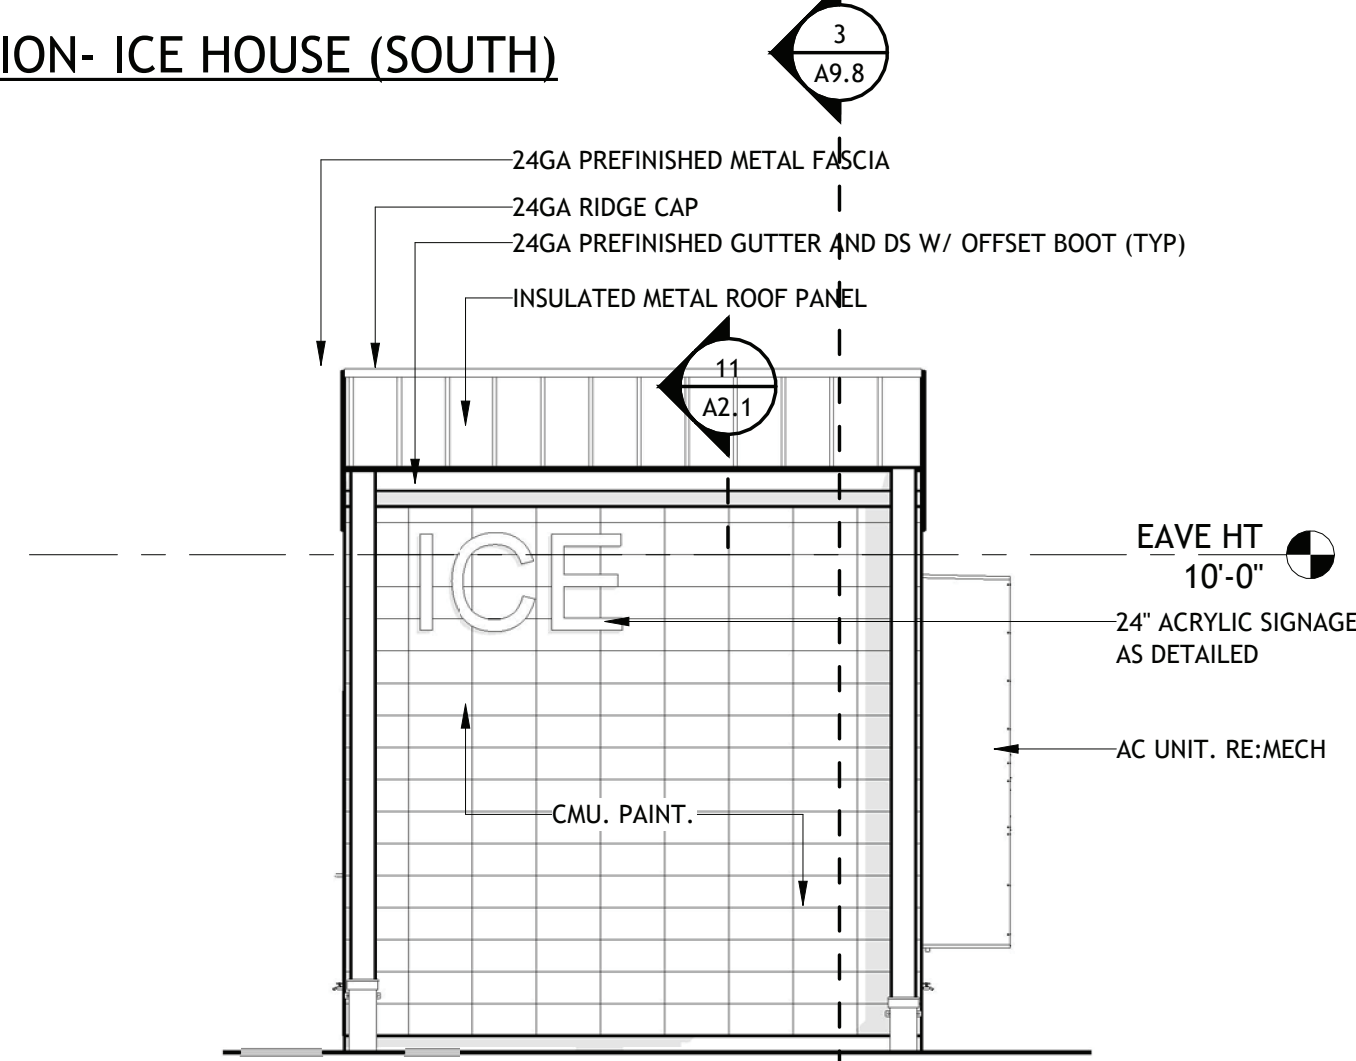


7 EXT ELEVATION- ICE HOUSE (WEST)

SCALE: 1/4" = 1'-0"

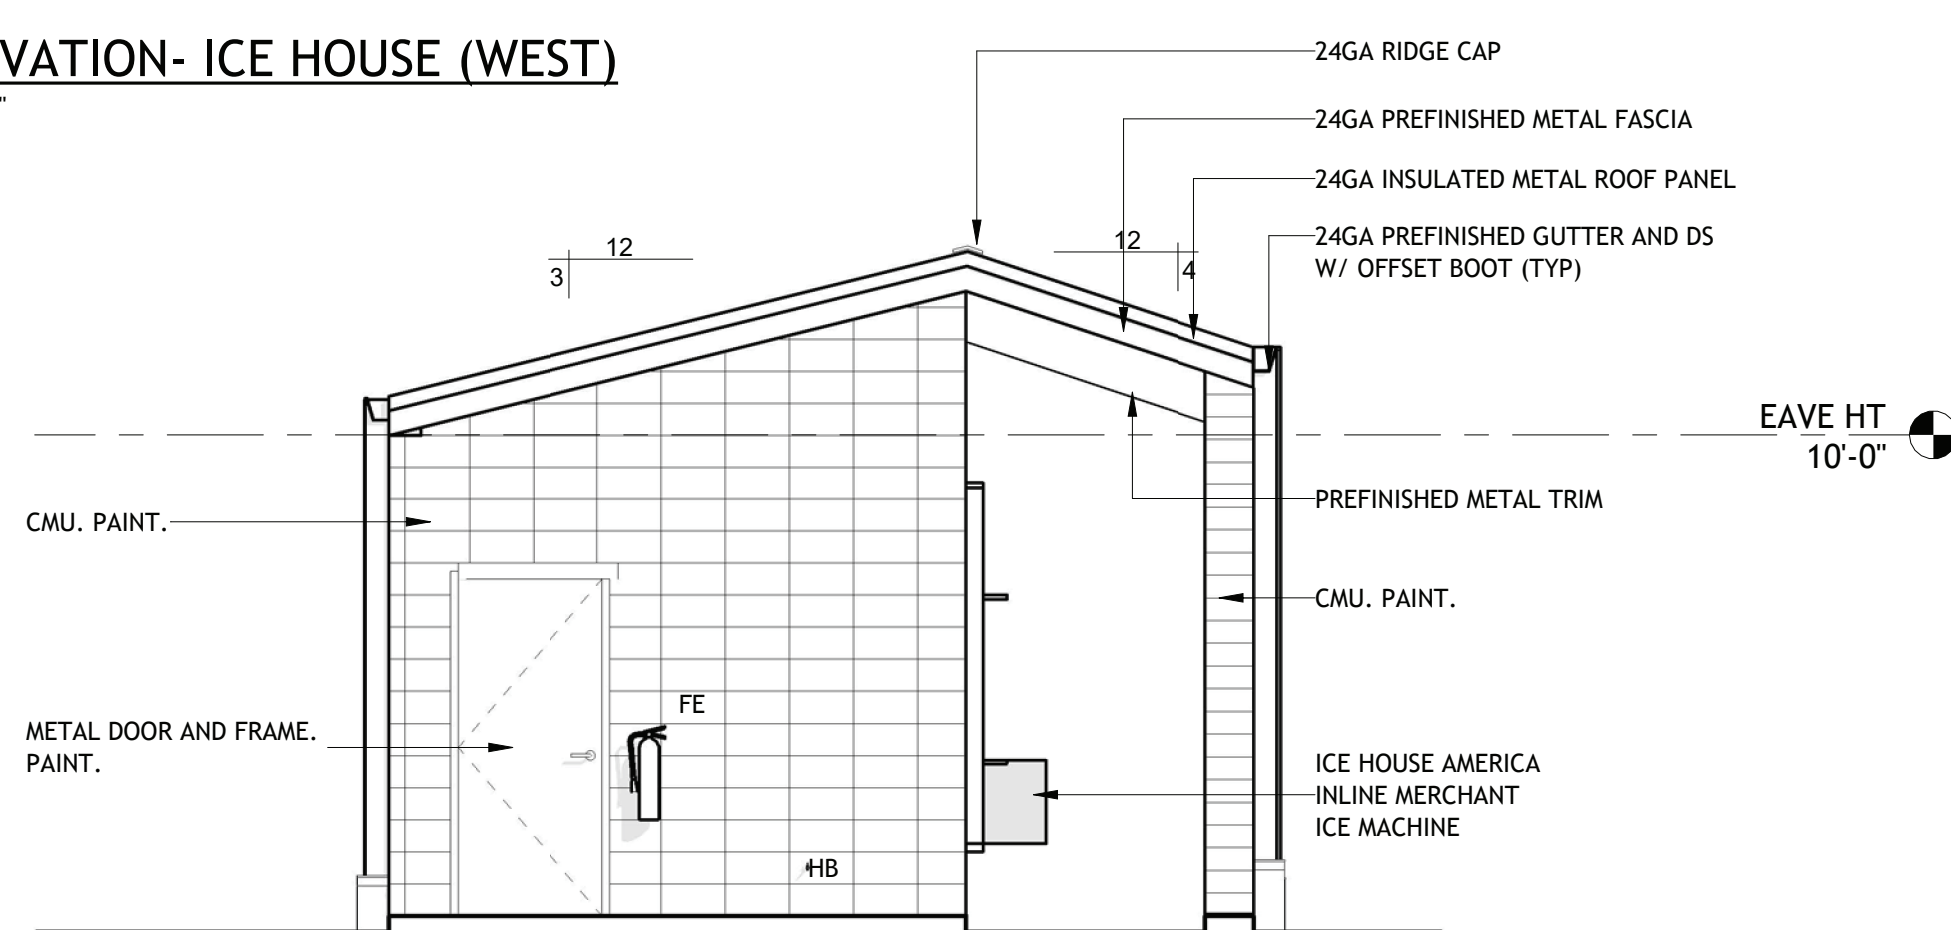


9 ICE HOUSE- RIDGE DETAIL

SCALE: 1 1/2" = 1'-0"

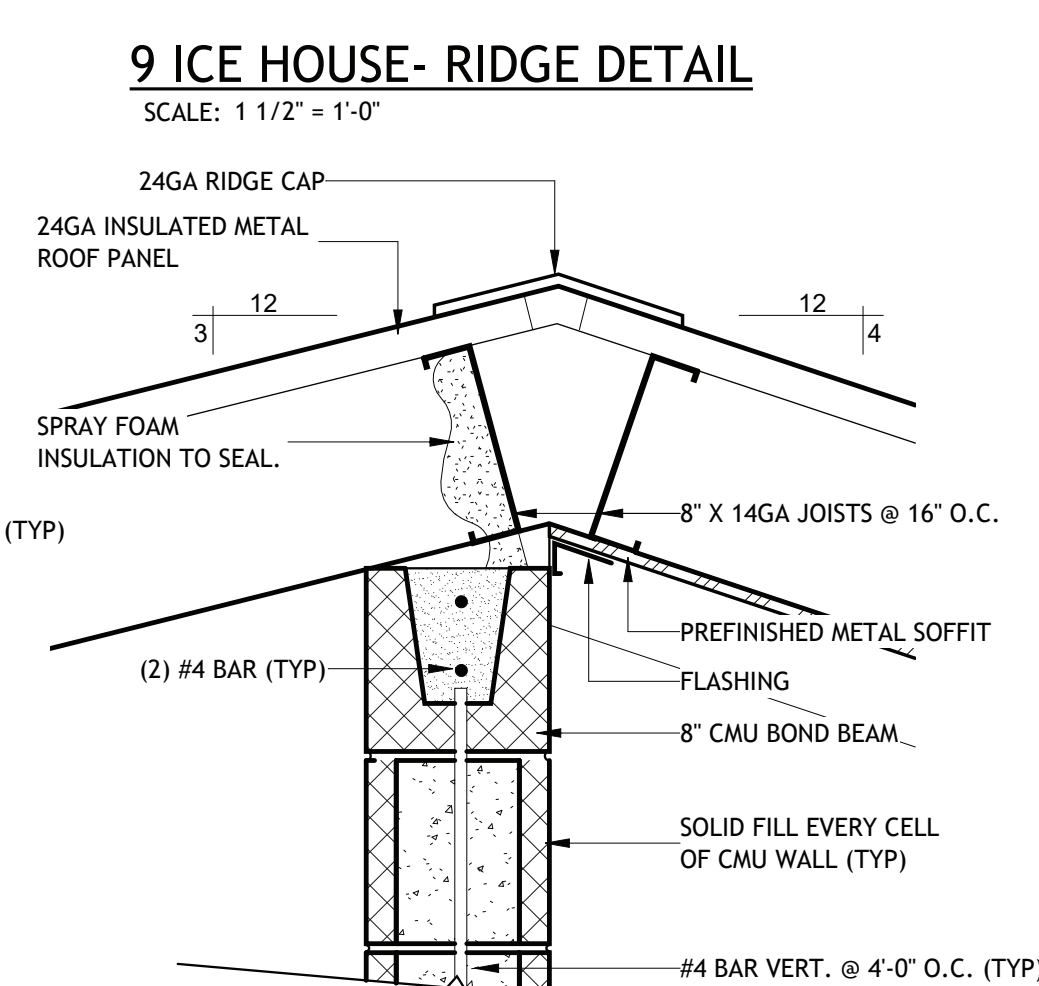



10 SECTION- ICE MACHINE OPENING

SCALE: 1 1/2" = 1'-0"

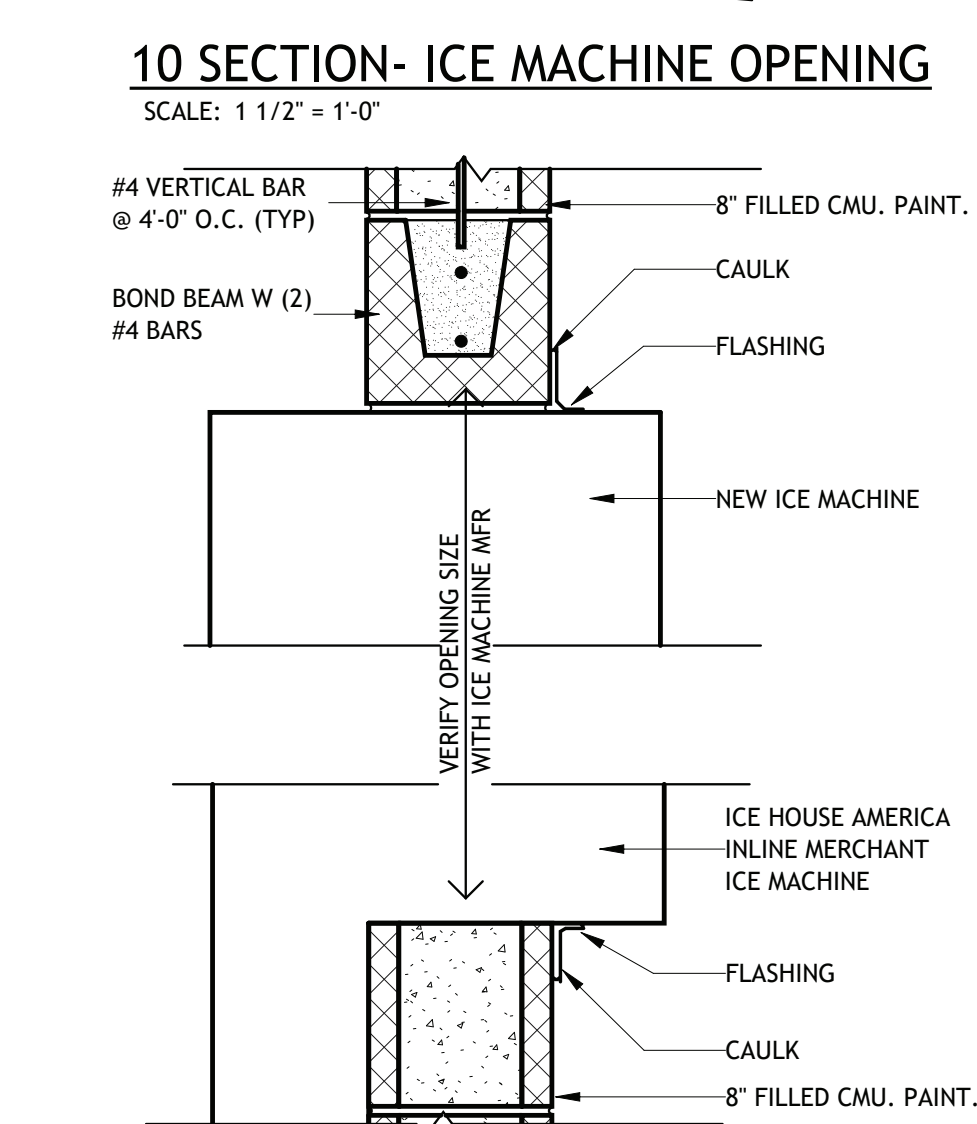

VER.	DATE	DESCRIPTION
0	12/20/2025	BID DOCUMENTS

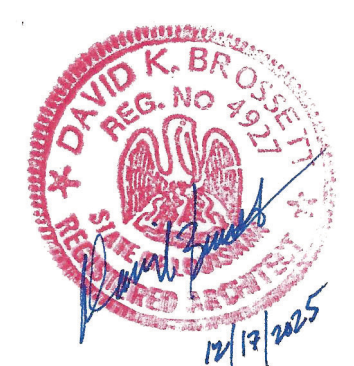

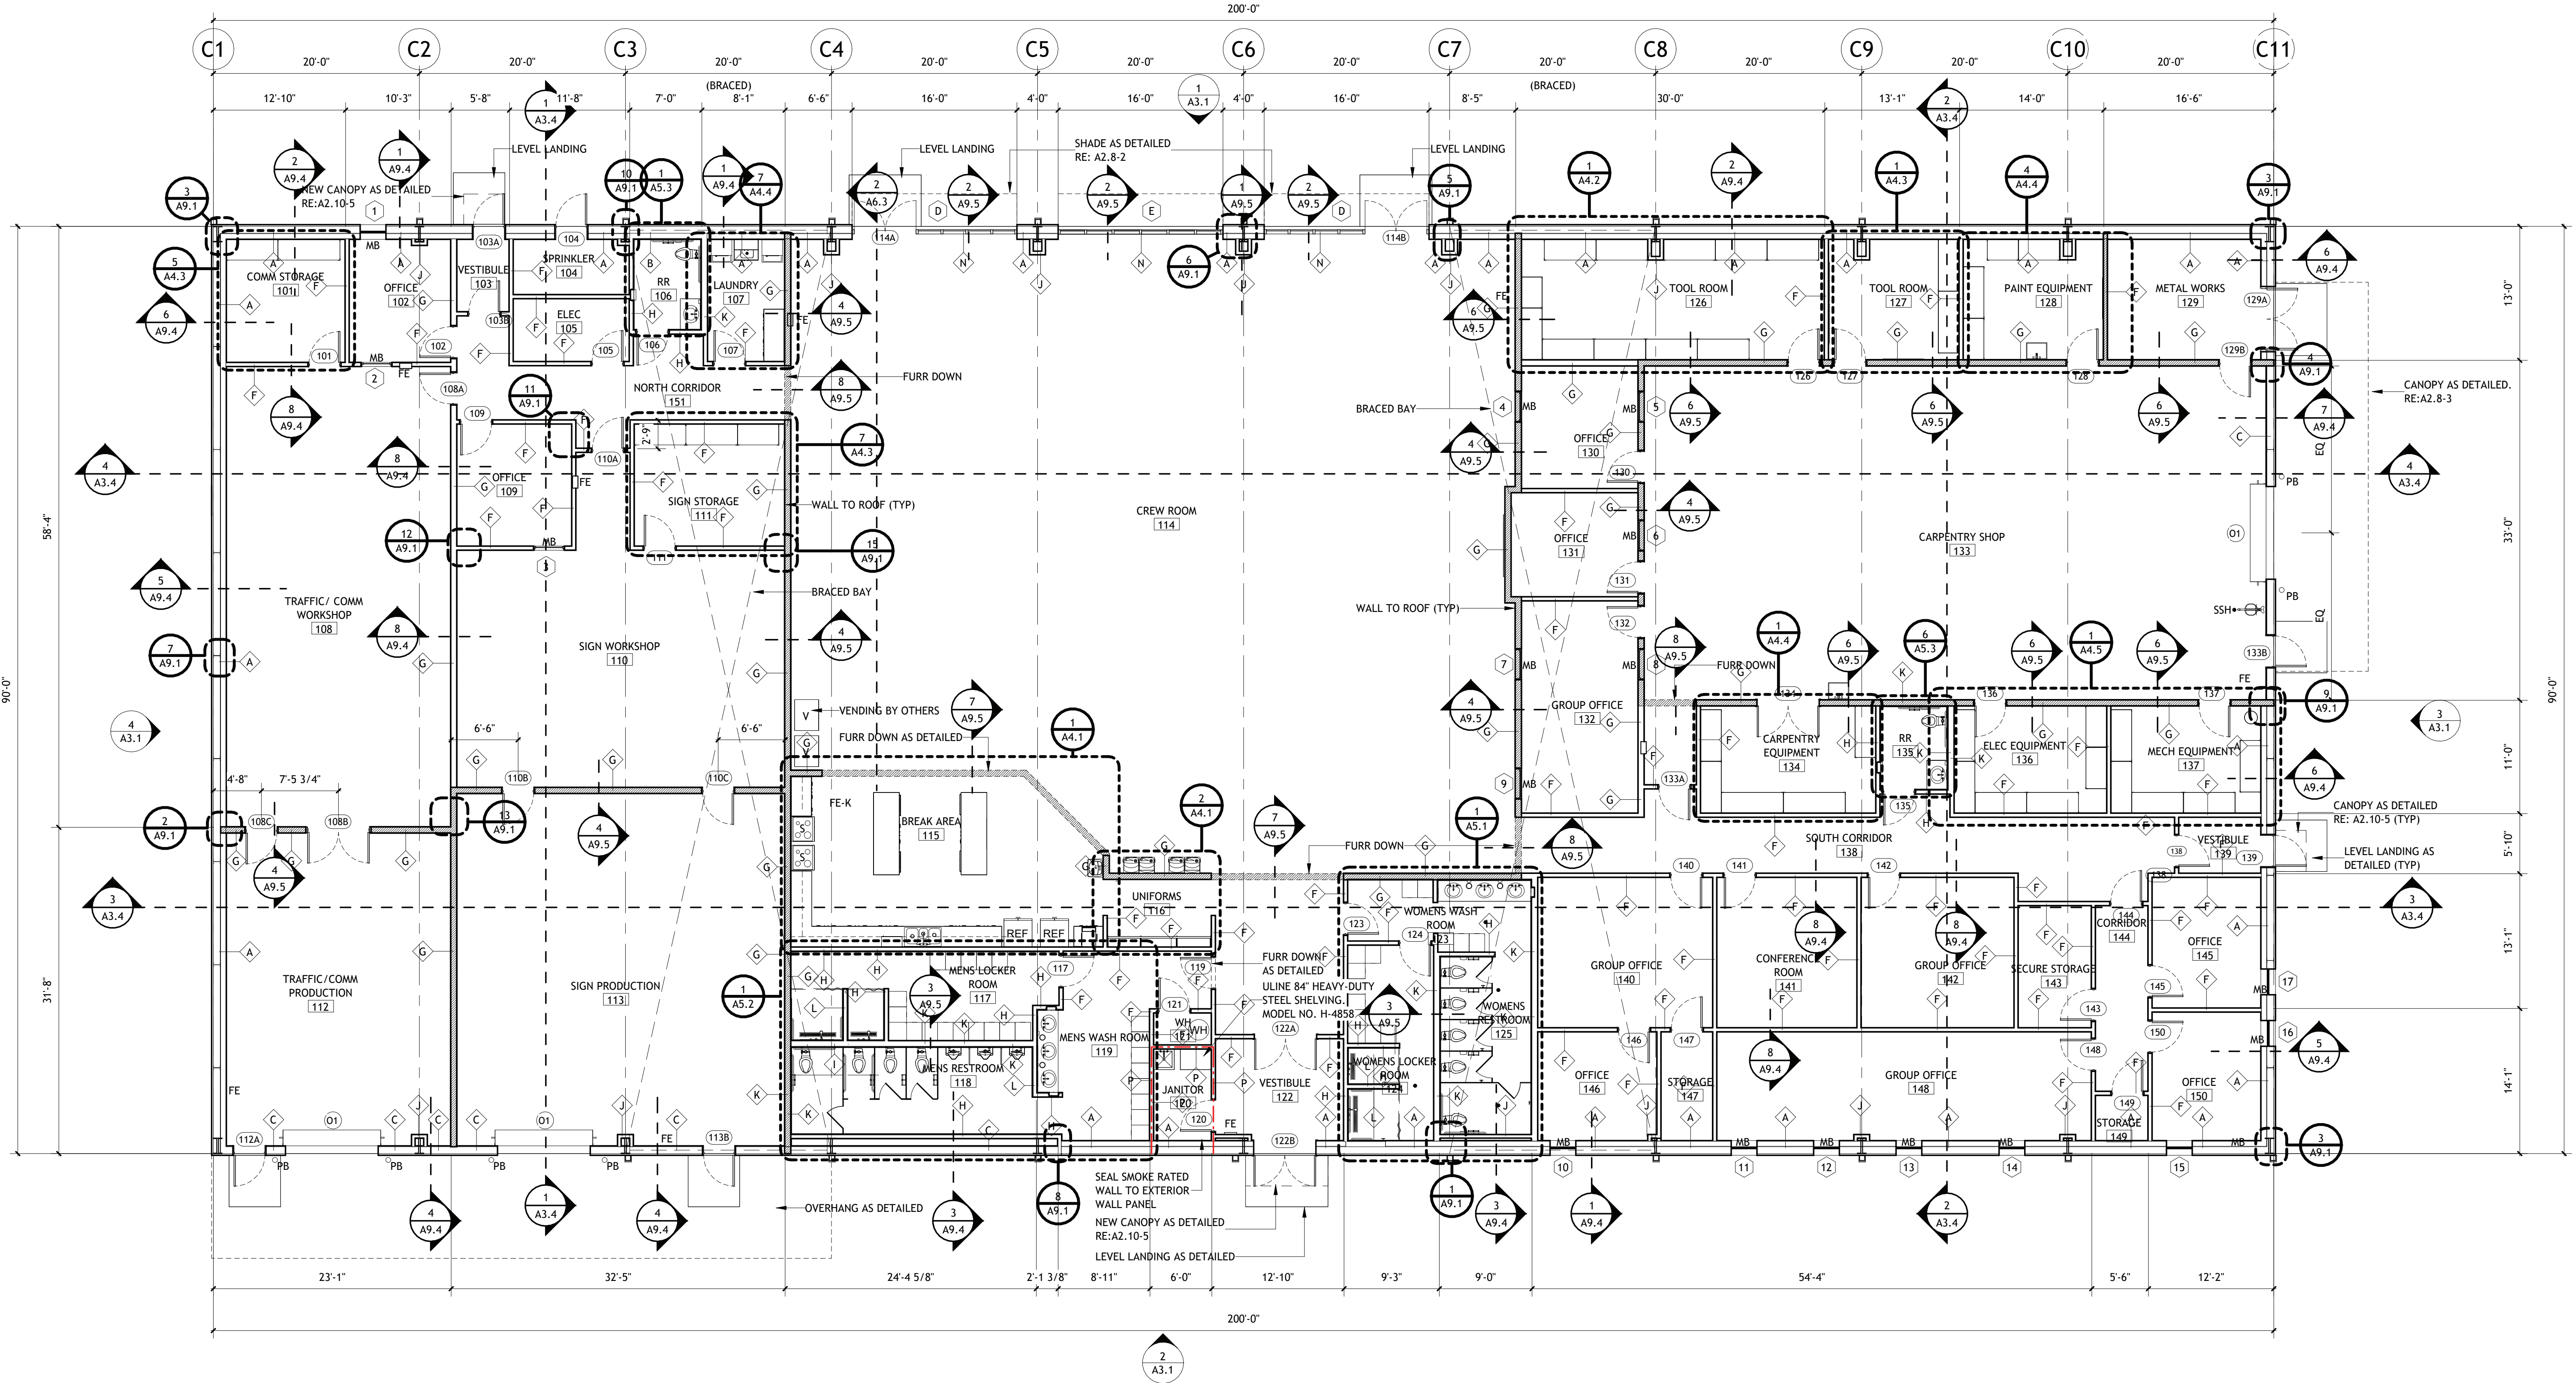

2 WALL TYPES


- A** INSULATED METAL WALL PANEL, PEMB STRUCTURE, 6" STEEL STUD @ 16" O.C., UNFACED BATT INSULATION, GYPSUM BOARD
- B** INSULATED METAL WALL PANEL, PEMB STRUCTURE, 6" STEEL STUD @ 16" O.C., UNFACED BATT INSULATION, GYPSUM BOARD, CERAMIC WALL TILE
- C** INSULATED METAL WALL PANEL, PEMB STRUCTURE, INTERIOR METAL LINER PANEL TO 10'-0" AFF
- D** GYPSUM BOARD, 6" STEEL STUD @ 16" O.C., UNFACED BATT INSULATION, GYPSUM BOARD, METAL LINER PANEL @ 10'-0" AFF
- E** CMU (8" OR 12" AS NOTED) FULLY FILLED CELLS
- F** GYPSUM BOARD, 3 5/8" STEEL STUD @ 16" O.C., UNFACED BATT INSULATION, GYPSUM BOARD
- G** GYPSUM BOARD, 6" STEEL STUD @ 16" O.C., UNFACED BATT INSULATION, GYPSUM BOARD

- H** GYPSUM BOARD, 3 5/8" STEEL STUD @ 16" O.C., UNFACED BATT INSULATION, GYPSUM BOARD, CERAMIC WALL TILE
- I** CERAMIC WALL TILE, GYPSUM BOARD, 6" STEEL STUD @ 16" O.C., UNFACED BATT INSULATION, GYPSUM BOARD, CERAMIC WALL TILE
- J** 3 5/8" STEEL STUD @ 16" O.C., UNFACED BATT INSULATION, GYPSUM BOARD
- K** GYPSUM BOARD, 6" STEEL STUD @ 16" O.C., UNFACED BATT INSULATION, GYPSUM BOARD, CERAMIC WALL TILE
- L** CERAMIC WALL TILE, GYPSUM BOARD, 3 5/8" STEEL STUD @ 16" O.C., UNFACED BATT INSULATION, GYPSUM BOARD, CERAMIC WALL TILE
- M** METAL WALL PANEL, 3 5/8" STEEL STUD @ 16" O.C., METAL WALL PANEL
- N** KAWNEER 1600 CURTAIN WALL SYSTEM (7 1/2")

- O** METAL WALL PANEL, 7/8" 18GA HAT CHANNEL @ 16" O.C. VERT., 6" STEEL STUD @ 16" O.C., 7/8" 18GA HAT CHANNEL @ 16" O.C. VERT., METAL WALL PANEL
- P** FIRE-RATED GYPSUM BOARD, 3 5/8" STEEL STUD @ 16" O.C., UNFACED BATT INSULATION, FIRE-RATED GYPSUM BOARD (UL#U419-1 HOUR)
- Q** FIRE-RATED GYPSUM BOARD, 3 5/8" STEEL STUD @ 16" O.C., UNFACED BATT INSULATION, FIRE-RATED GYPSUM BOARD, CERAMIC WALL TILE (UL#U419-1 HOUR)
- R** FIRE-RATED GYPSUM BOARD, 6" STEEL STUD @ 16" O.C., UNFACED BATT INSULATION, FIRE-RATED GYPSUM BOARD (UL#U419-1 HOUR)
- S** CERAMIC WALL TILE, GYPSUM BOARD, 3 5/8" STEEL STUD @ 16" O.C., UNFACED BATT INSULATION, GYPSUM BOARD, METAL LINER PANEL @ 10'-0" AFF

3 FLOOR PLAN NOTES

- ALL DIMENSIONS TO FACE OF STUD OR FACE OF FOUNDATION
- ALL INTERIOR AND EXTERIOR STUD WALLS TO BE INSULATED WITH UNFACED BATT TO FIT THICKNESS OF WALL.
- PROVIDE R-30 BLOWN INSULATION OVER CEILING GYPSUM BOARD.
- PROVIDE 18GA. STEEL BLOCKING IN WALLS FOR MILLWORK AND GRAB BARS.
- SEAL ALL PENETRATIONS OF FIRE RATED WALL CEILING SYSTEM W/ U.L. TESTED SYSTEM. SUBMIT FOR APPROVAL.
- GYPSUM BOARD SHEATHING SHALL EXTEND TO TOP PLATES OF ALL STUD WALLS.
- DECKING FOR AIR HANDLERS IN ATTIC SHALL BE 5/4" PLYWOOD.
- EXTEND 1-HOUR FIRE WALL TO ROOF DECK ABOVE AND SEAL WITH UL TESTED SYSTEM.

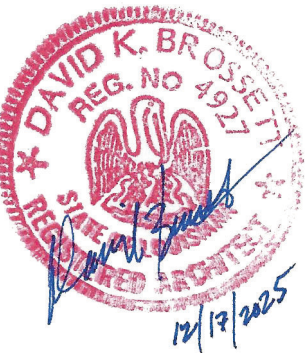

Brossett
Architect

LAKE CHARLES PUBLIC WORKS
NEW FACILITY PHASE 2

4200 BROAD STREET
LAKE CHARLES, LA 70615
FLOOR PLAN- CREW BUILDING

SHEET NO.
A2.3

ARCH #24009 BA

VER.	DATE	DESCRIPTION
0	12/20/2025	BID DOCUMENTS


© COPYRIGHT 2025,
Brossett Architect, LLC
All Rights Reserved.
This document shall not be
copied or reproduced
without written permission.

1 FLOOR PLAN- VEHICLE MAINTENANCE

SCALE: 1/16" = 1'-0"

NOTE:

1. LARGE VEHICLE LIFT: MOHAWK TR-25A FOUR POST TRACK LIFT
2. VEHICLE LIFT: 2 POST VEHICLE LIFT CAR AUTO TRUCK HOIST - HANMECSOON MODEL 1100
3. AIR COMPRESSOR: INDUSTRIAL AIR 80 GALLON, TWO STAGE VERTICAL AIR COMPRESSOR, MODEL# IV5018055

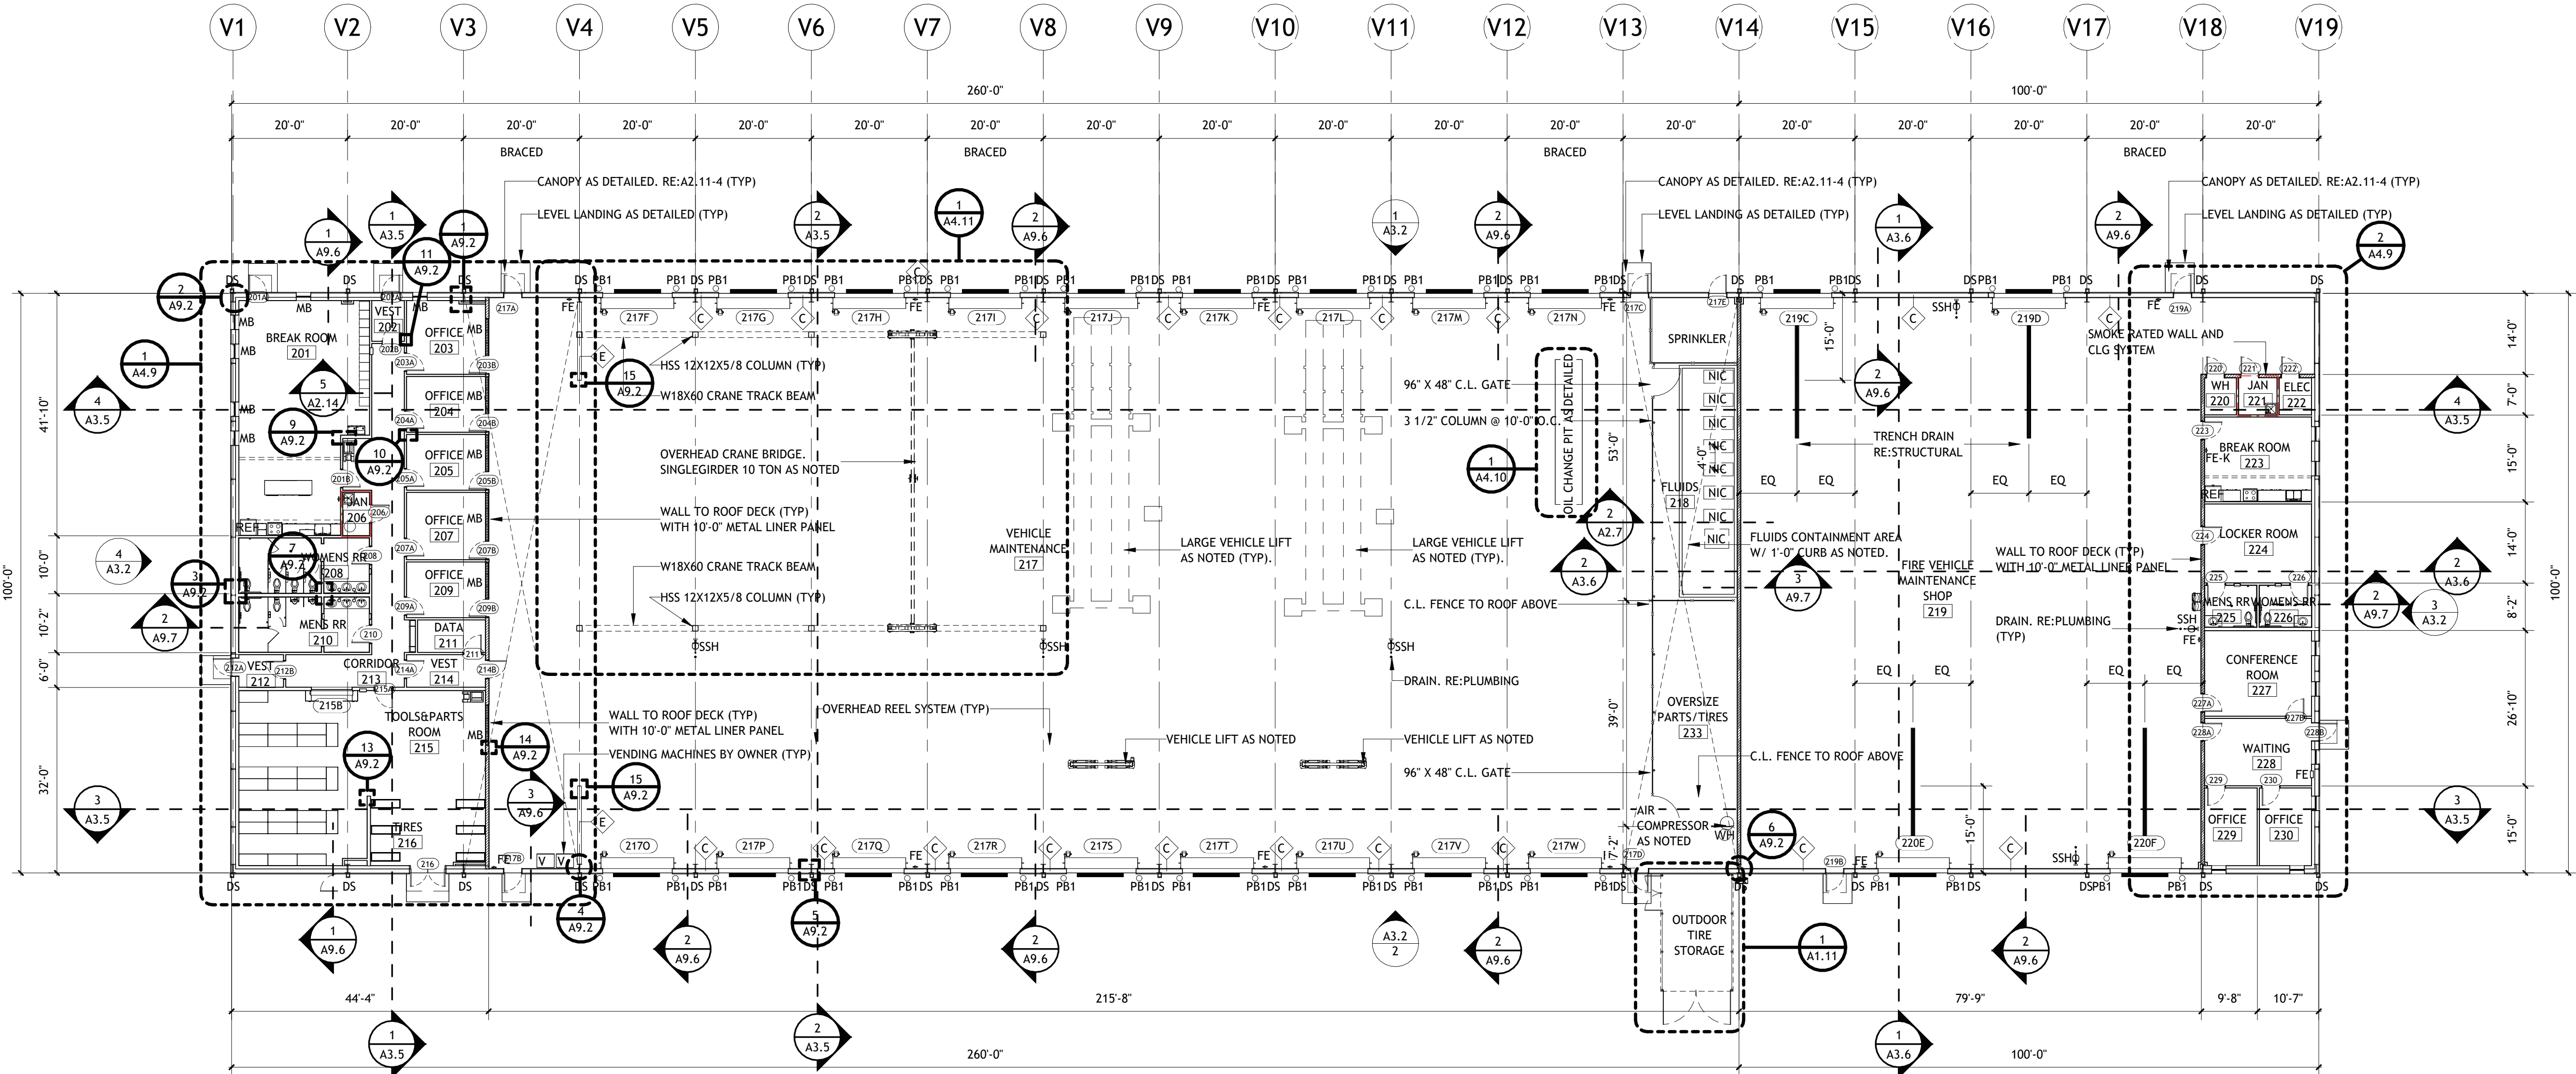

2 WALL TYPES


- A** INSULATED METAL WALL PANEL, PEMB STRUCTURE, 6" STEEL STUD @ 16" O.C., UNFACED BATT INSULATION, GYPSUM BOARD
- B** INSULATED METAL WALL PANEL, PEMB STRUCTURE, 6" STEEL STUD @ 16" O.C., UNFACED BATT INSULATION, GYPSUM BOARD, CERAMIC WALL TILE
- C** INSULATED METAL WALL PANEL, PEMB STRUCTURE, INTERIOR METAL LINER PANEL TO 10'-0" AFF
- D** GYPSUM BOARD, 6" STEEL STUD @ 16" O.C., UNFACED BATT INSULATION, GYPSUM BOARD, METAL LINER PANEL @ 10'-0" AFF
- E** CMU (8" OR 12" AS NOTED) FULLY FILLED CELLS
- F** GYPSUM BOARD, 3 5/8" STEEL STUD @ 16" O.C., UNFACED BATT INSULATION, GYPSUM BOARD
- G** GYPSUM BOARD, 6" STEEL STUD @ 16" O.C., UNFACED BATT INSULATION, GYPSUM BOARD

- H** GYPSUM BOARD, 3 5/8" STEEL STUD @ 16" O.C., UNFACED BATT INSULATION, GYPSUM BOARD, CERAMIC WALL TILE
- I** CERAMIC WALL TILE, GYPSUM BOARD, 6" STEEL STUD @ 16" O.C., UNFACED BATT INSULATION, GYPSUM BOARD, CERAMIC WALL TILE
- J** 3 5/8" STEEL STUD @ 16" O.C., UNFACED BATT INSULATION, GYPSUM BOARD
- K** GYPSUM BOARD, 6" STEEL STUD @ 16" O.C., UNFACED BATT INSULATION, GYPSUM BOARD, CERAMIC WALL TILE
- L** CERAMIC WALL TILE, GYPSUM BOARD, 3 5/8" STEEL STUD @ 16" O.C., UNFACED BATT INSULATION, GYPSUM BOARD, CERAMIC WALL TILE
- M** METAL WALL PANEL, 3 5/8" STEEL STUD @ 16" O.C., METAL WALL PANEL
- N** KAWNEER 1600 CURTAIN WALL SYSTEM (7 1/2")

- O** METAL WALL PANEL, 7/8" 18GA HAT CHANNEL @ 16" O.C. VERT., 6" STEEL STUD @ 16" O.C., 7/8" 18GA HAT CHANNEL @ 16" O.C. VERT., METAL WALL PANEL
- P** FIRE-RATED GYPSUM BOARD, 3 5/8" STEEL STUD @ 16" O.C., UNFACED BATT INSULATION, FIRE-RATED GYPSUM BOARD (UL#U419-1 HOUR)
- Q** FIRE-RATED GYPSUM BOARD, 3 5/8" STEEL STUD @ 16" O.C., UNFACED BATT INSULATION, FIRE-RATED GYPSUM BOARD, CERAMIC WALL TILE (UL#U419-1 HOUR)
- R** FIRE-RATED GYPSUM BOARD, 6" STEEL STUD @ 16" O.C., UNFACED BATT INSULATION, FIRE-RATED GYPSUM BOARD (UL#U419-1 HOUR)
- S** CERAMIC WALL TILE, GYPSUM BOARD, 3 5/8" STEEL STUD @ 16" O.C., UNFACED BATT INSULATION, GYPSUM BOARD, METAL LINER PANEL @ 10'-0" AFF


3 SECTION- WALL MOUNT F.E.

SCALE: 1" = 1'-0"

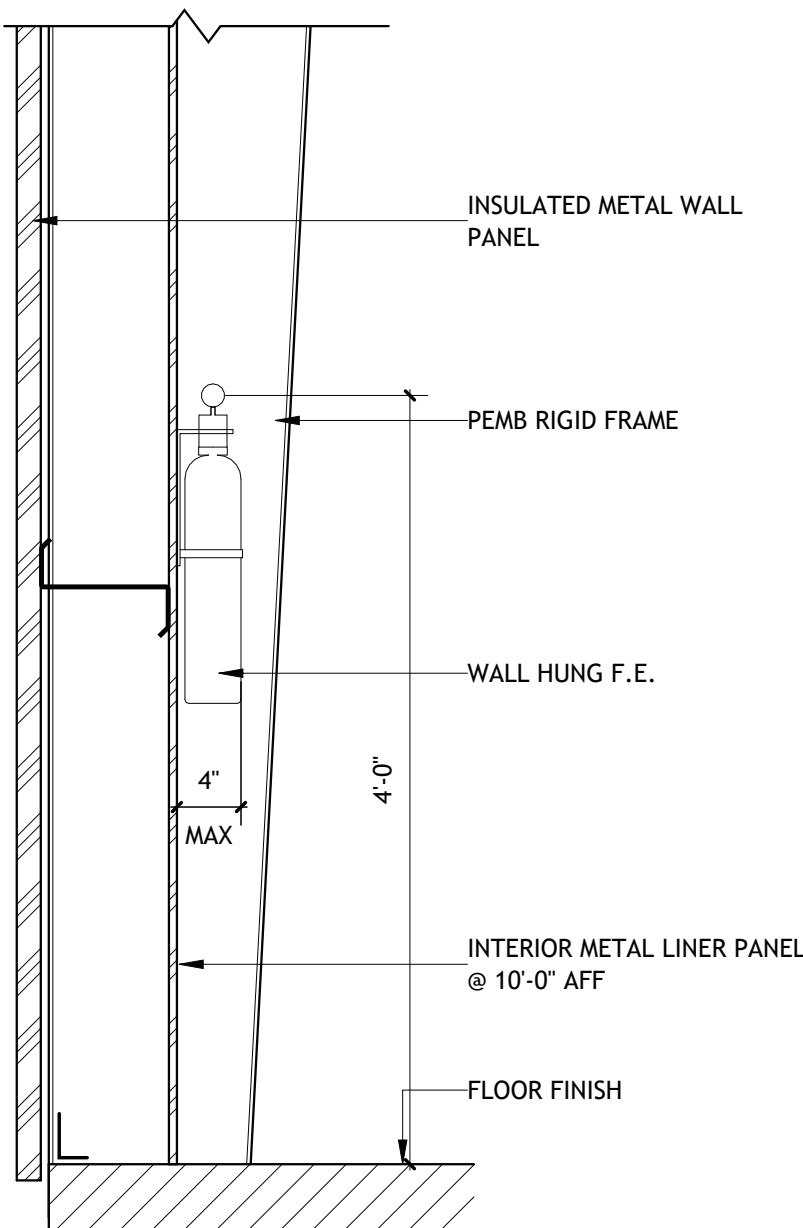


4 SECTION- 3 5/8" F.E.

SCALE: 1" = 1'-0"

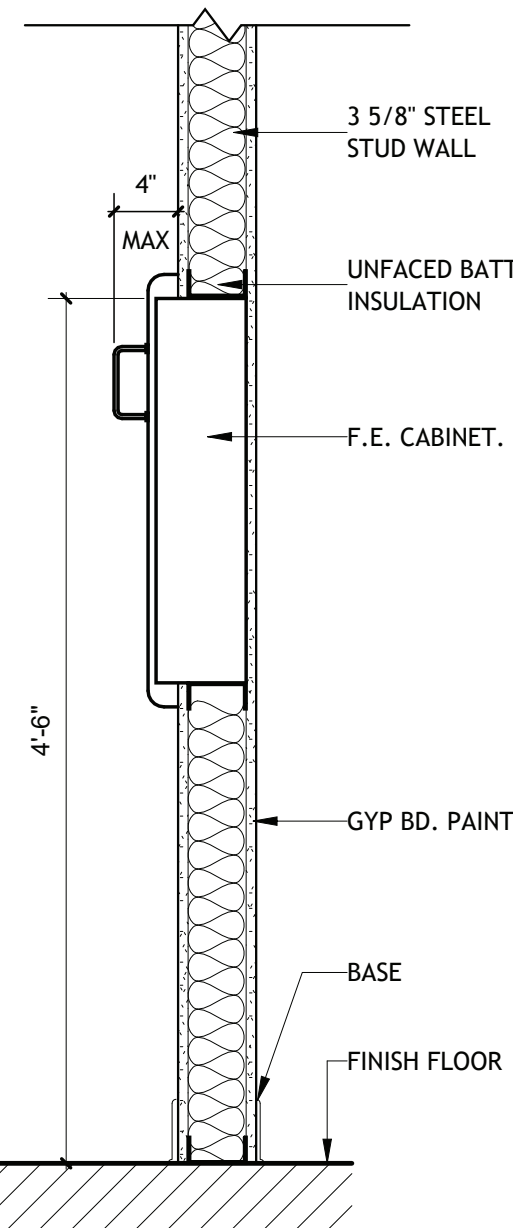


5 SECTION- 6" F.E.

SCALE: 1" = 1'-0"

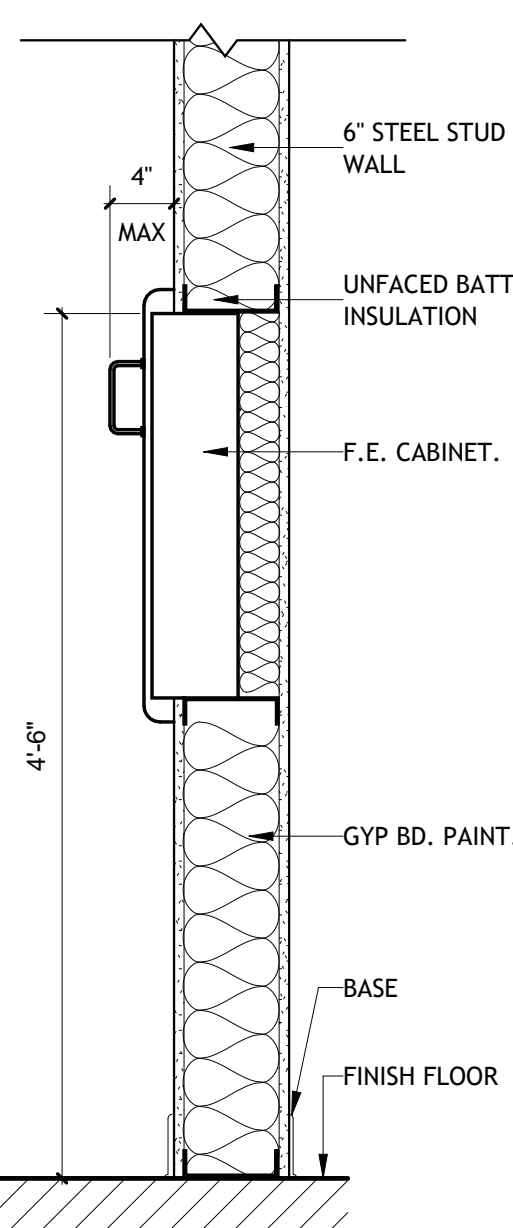


VER.	DATE	DESCRIPTION
0	12/20/2025	BID DOCUMENTS

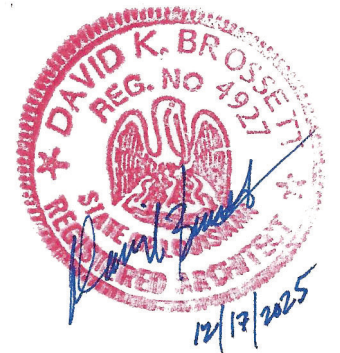


1 FLOOR PLAN- STORAGE BLDG

SCALE: 1/4" = 1'-0"

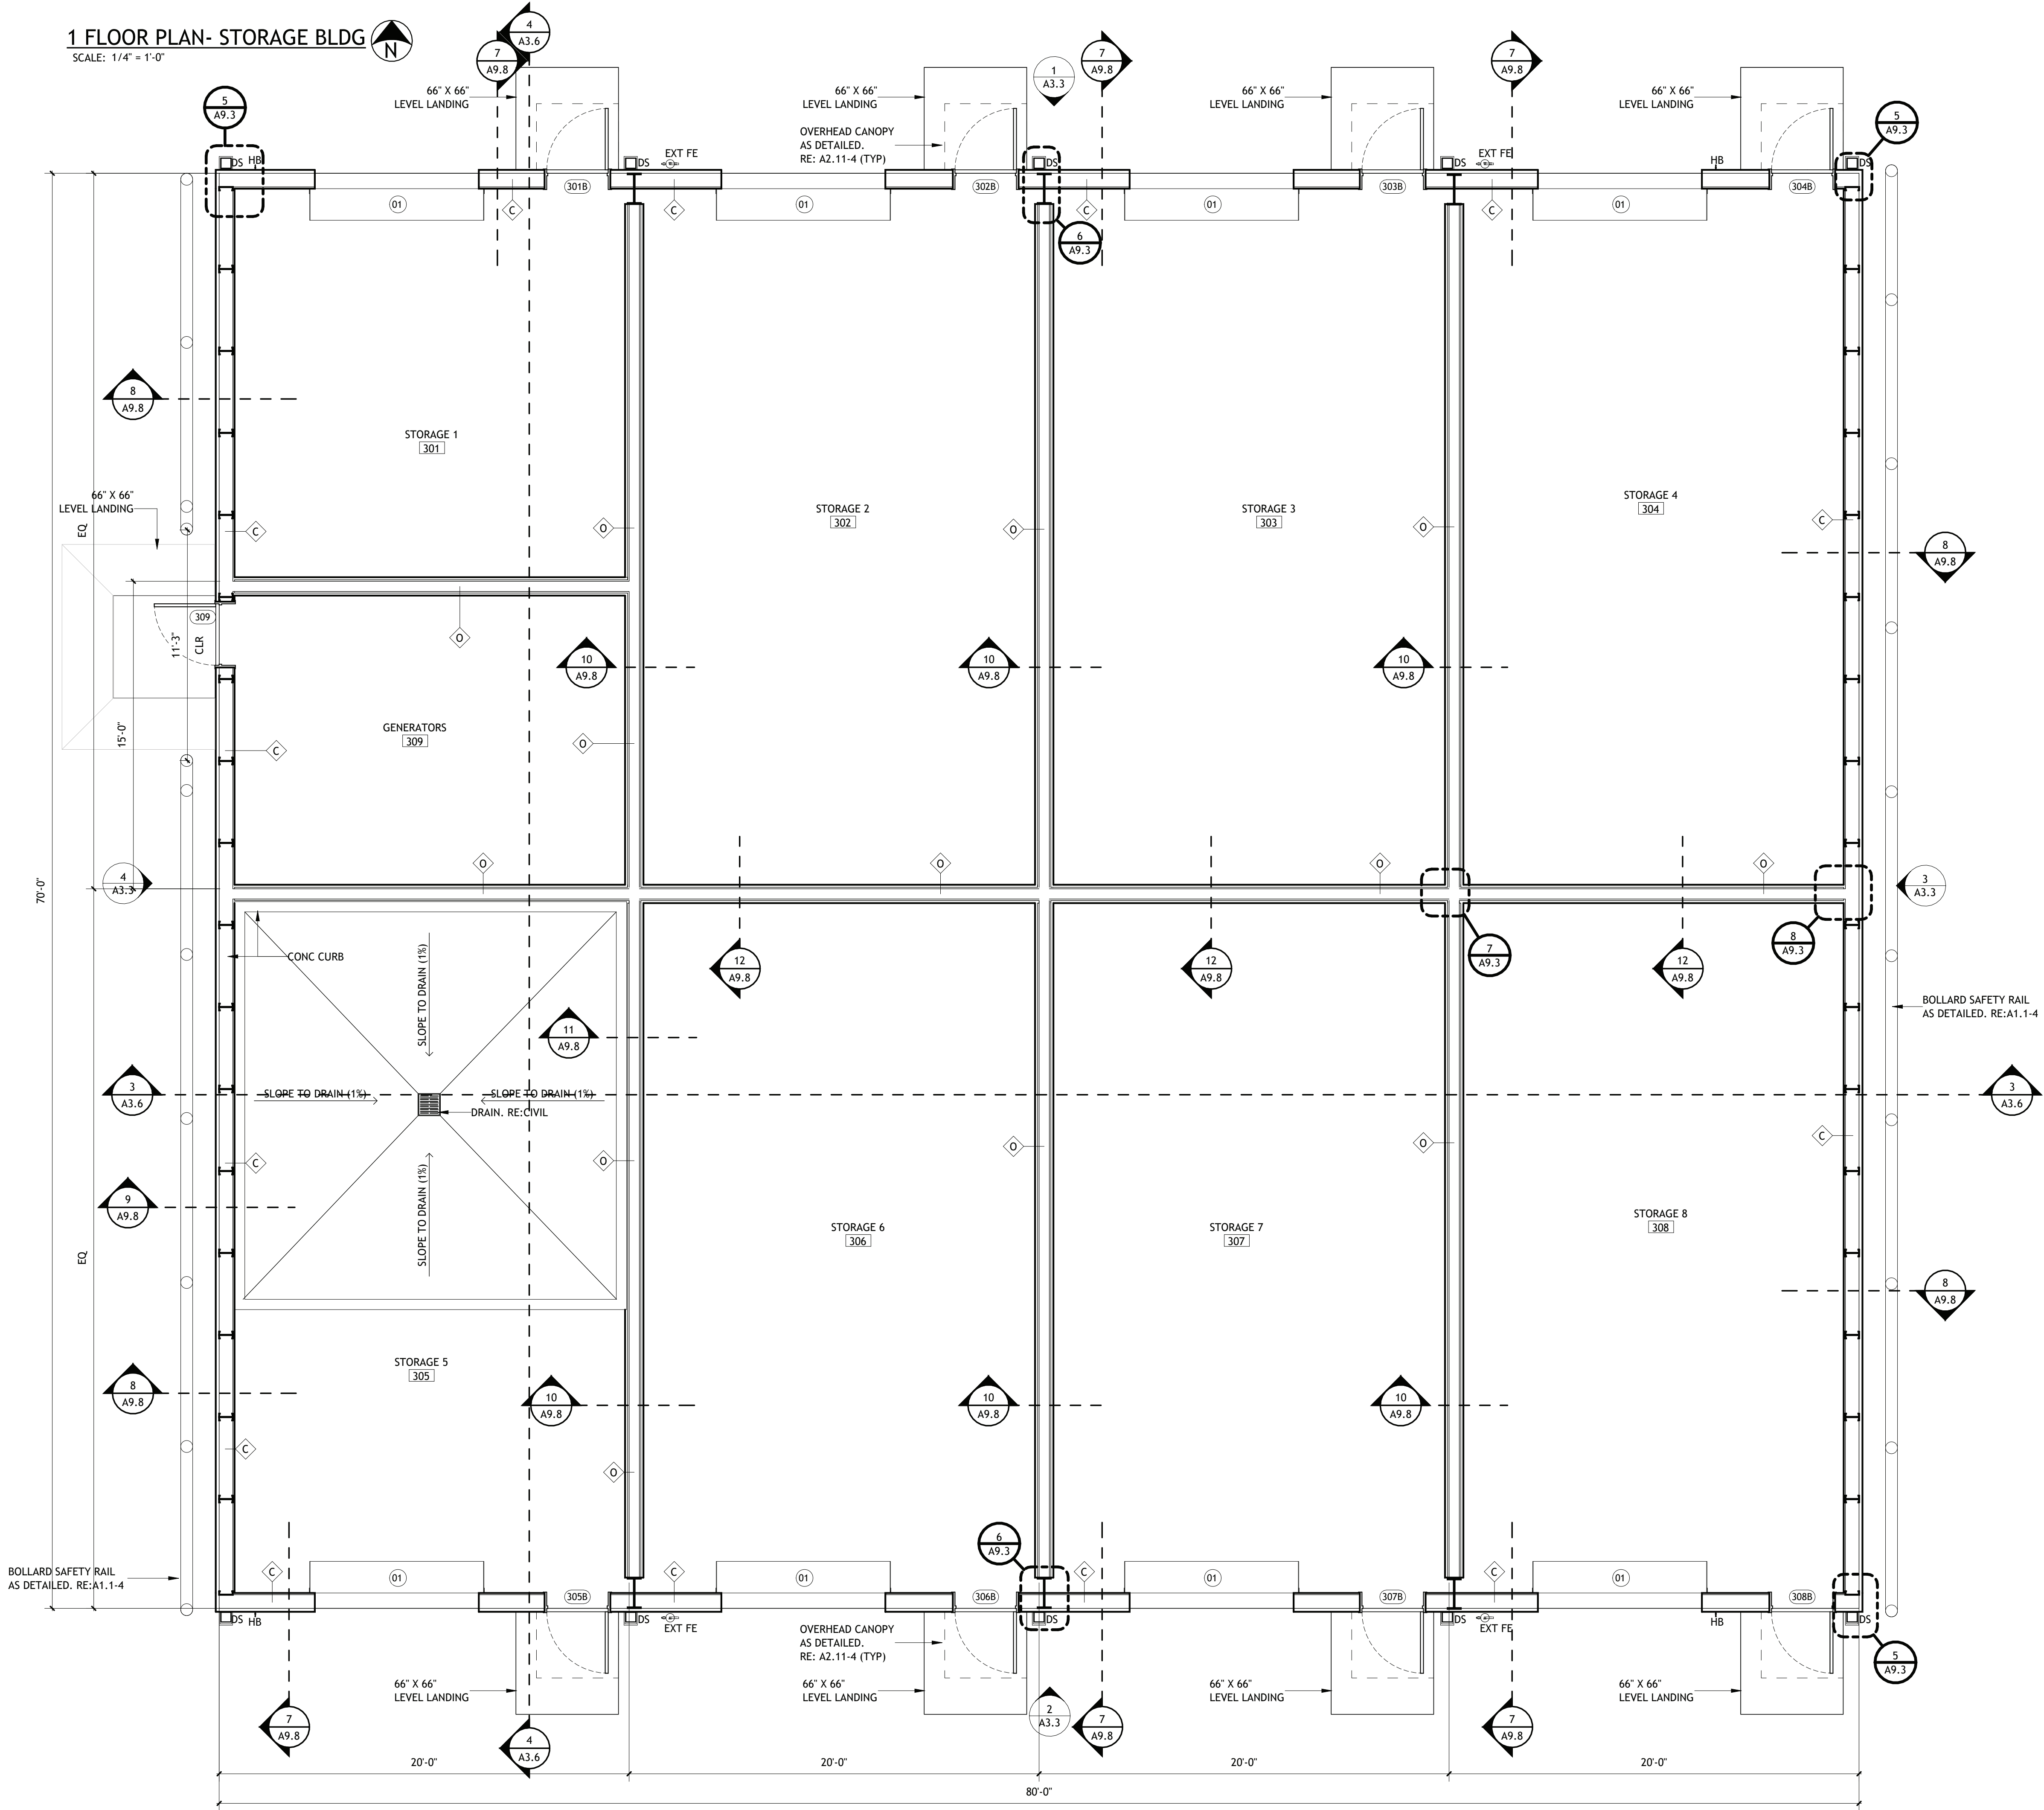

WALL TYPES

- A INSULATED METAL WALL PANEL, PEMB STRUCTURE, 6\" STEEL STUD @ 16\" O.C., UNFACED BATT INSULATION, GYPSUM BOARD
- B INSULATED METAL WALL PANEL, PEMB STRUCTURE, 6\" STEEL STUD @ 16\" O.C., UNFACED BATT INSULATION, GYPSUM BOARD, CERAMIC WALL TILE
- C INSULATED METAL WALL PANEL, PEMB STRUCTURE, INTERIOR METAL LINER PANEL TO 10'-0\" AFF
- D GYPSUM BOARD, 6\" STEEL STUD @ 16\" O.C., UNFACED BATT INSULATION, GYPSUM BOARD, METAL LINER PANEL @ 10'-0\" AFF
- E CMU (8\" OR 12\" AS NOTED) FULLY FILLED CELLS
- F GYPSUM BOARD, 3 5/8\" STEEL STUD @ 16\" O.C., UNFACED BATT INSULATION, GYPSUM BOARD
- G GYPSUM BOARD, 6\" STEEL STUD @ 16\" O.C., UNFACED BATT INSULATION, GYPSUM BOARD
- H GYPSUM BOARD, 3 5/8\" STEEL STUD @ 16\" O.C., UNFACED BATT INSULATION, GYPSUM BOARD, CERAMIC WALL TILE
- I CERAMIC WALL TILE, GYPSUM BOARD, 6\" STEEL STUD @ 16\" O.C., UNFACED BATT INSULATION, GYPSUM BOARD, CERAMIC WALL TILE
- J 3 5/8\" STEEL STUD @ 16\" O.C., UNFACED BATT INSULATION, GYPSUM BOARD
- K GYPSUM BOARD, 6\" STEEL STUD @ 16\" O.C., UNFACED BATT INSULATION, GYPSUM BOARD, CERAMIC WALL TILE
- L CERAMIC WALL TILE, GYPSUM BOARD, 3 5/8\" STEEL STUD @ 16\" O.C., UNFACED BATT INSULATION, GYPSUM BOARD, CERAMIC WALL TILE
- M METAL WALL PANEL, 3 5/8\" STEEL STUD @ 16\" O.C., METAL WALL PANEL
- N KAWNEER 1600 CURTAIN WALL SYSTEM (7 1/2\")
- O METAL WALL PANEL, 7/8\" 18GA HAT CHANNEL @ 16\" O.C. VERT., 6\" STEEL STUD @ 16\" O.C., 7/8\" 18GA HAT CHANNEL @ 16\" O.C. VERT., METAL WALL PANEL
- P FIRE-RATED GYPSUM BOARD, 3 5/8\" STEEL STUD @ 16\" O.C., UNFACED BATT INSULATION, FIRE-RATED GYPSUM BOARD (UL#U419-1 HOUR)
- Q FIRE-RATED GYPSUM BOARD, 3 5/8\" STEEL STUD @ 16\" O.C., UNFACED BATT INSULATION, FIRE-RATED GYPSUM BOARD, CERAMIC WALL TILE (UL#U419-1 HOUR)
- R FIRE-RATED GYPSUM BOARD, 6\" STEEL STUD @ 16\" O.C., UNFACED BATT INSULATION, FIRE-RATED GYPSUM BOARD (UL#U419-1 HOUR)
- S CERAMIC WALL TILE, GYPSUM BOARD, 3 5/8\" STEEL STUD @ 16\" O.C., UNFACED BATT INSULATION, GYPSUM BOARD, METAL LINER PANEL @ 10'-0\" AFF

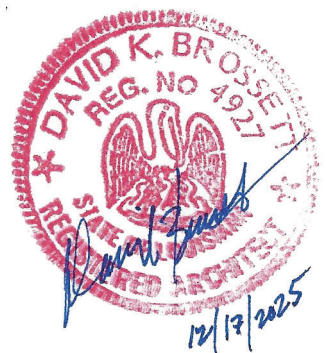

Brossett
Architect



Brossett Architect, LLC • 414 Pujo St., Lake Charles, LA 70601

LAKE CHARLES PUBLIC WORKS
NEW FACILITY PHASE 2

4200 BROAD STREET
LAKE CHARLES, LA 70615

FLOOR PLAN- STORAGE BUILDING

SHEET NO.

A2.5


ARCH #24009 BA

VER.	DATE	DESCRIPTION
0	12/20/2025	BID DOCUMENTS

© COPYRIGHT 2025,
Brossett Architect, LLC
All Rights Reserved.
This document shall not be
copied or reproduced
without written permission.

1 DIMENSIONS PLAN- CREW BUILDING


SCALE: 1/8" = 1'-0"

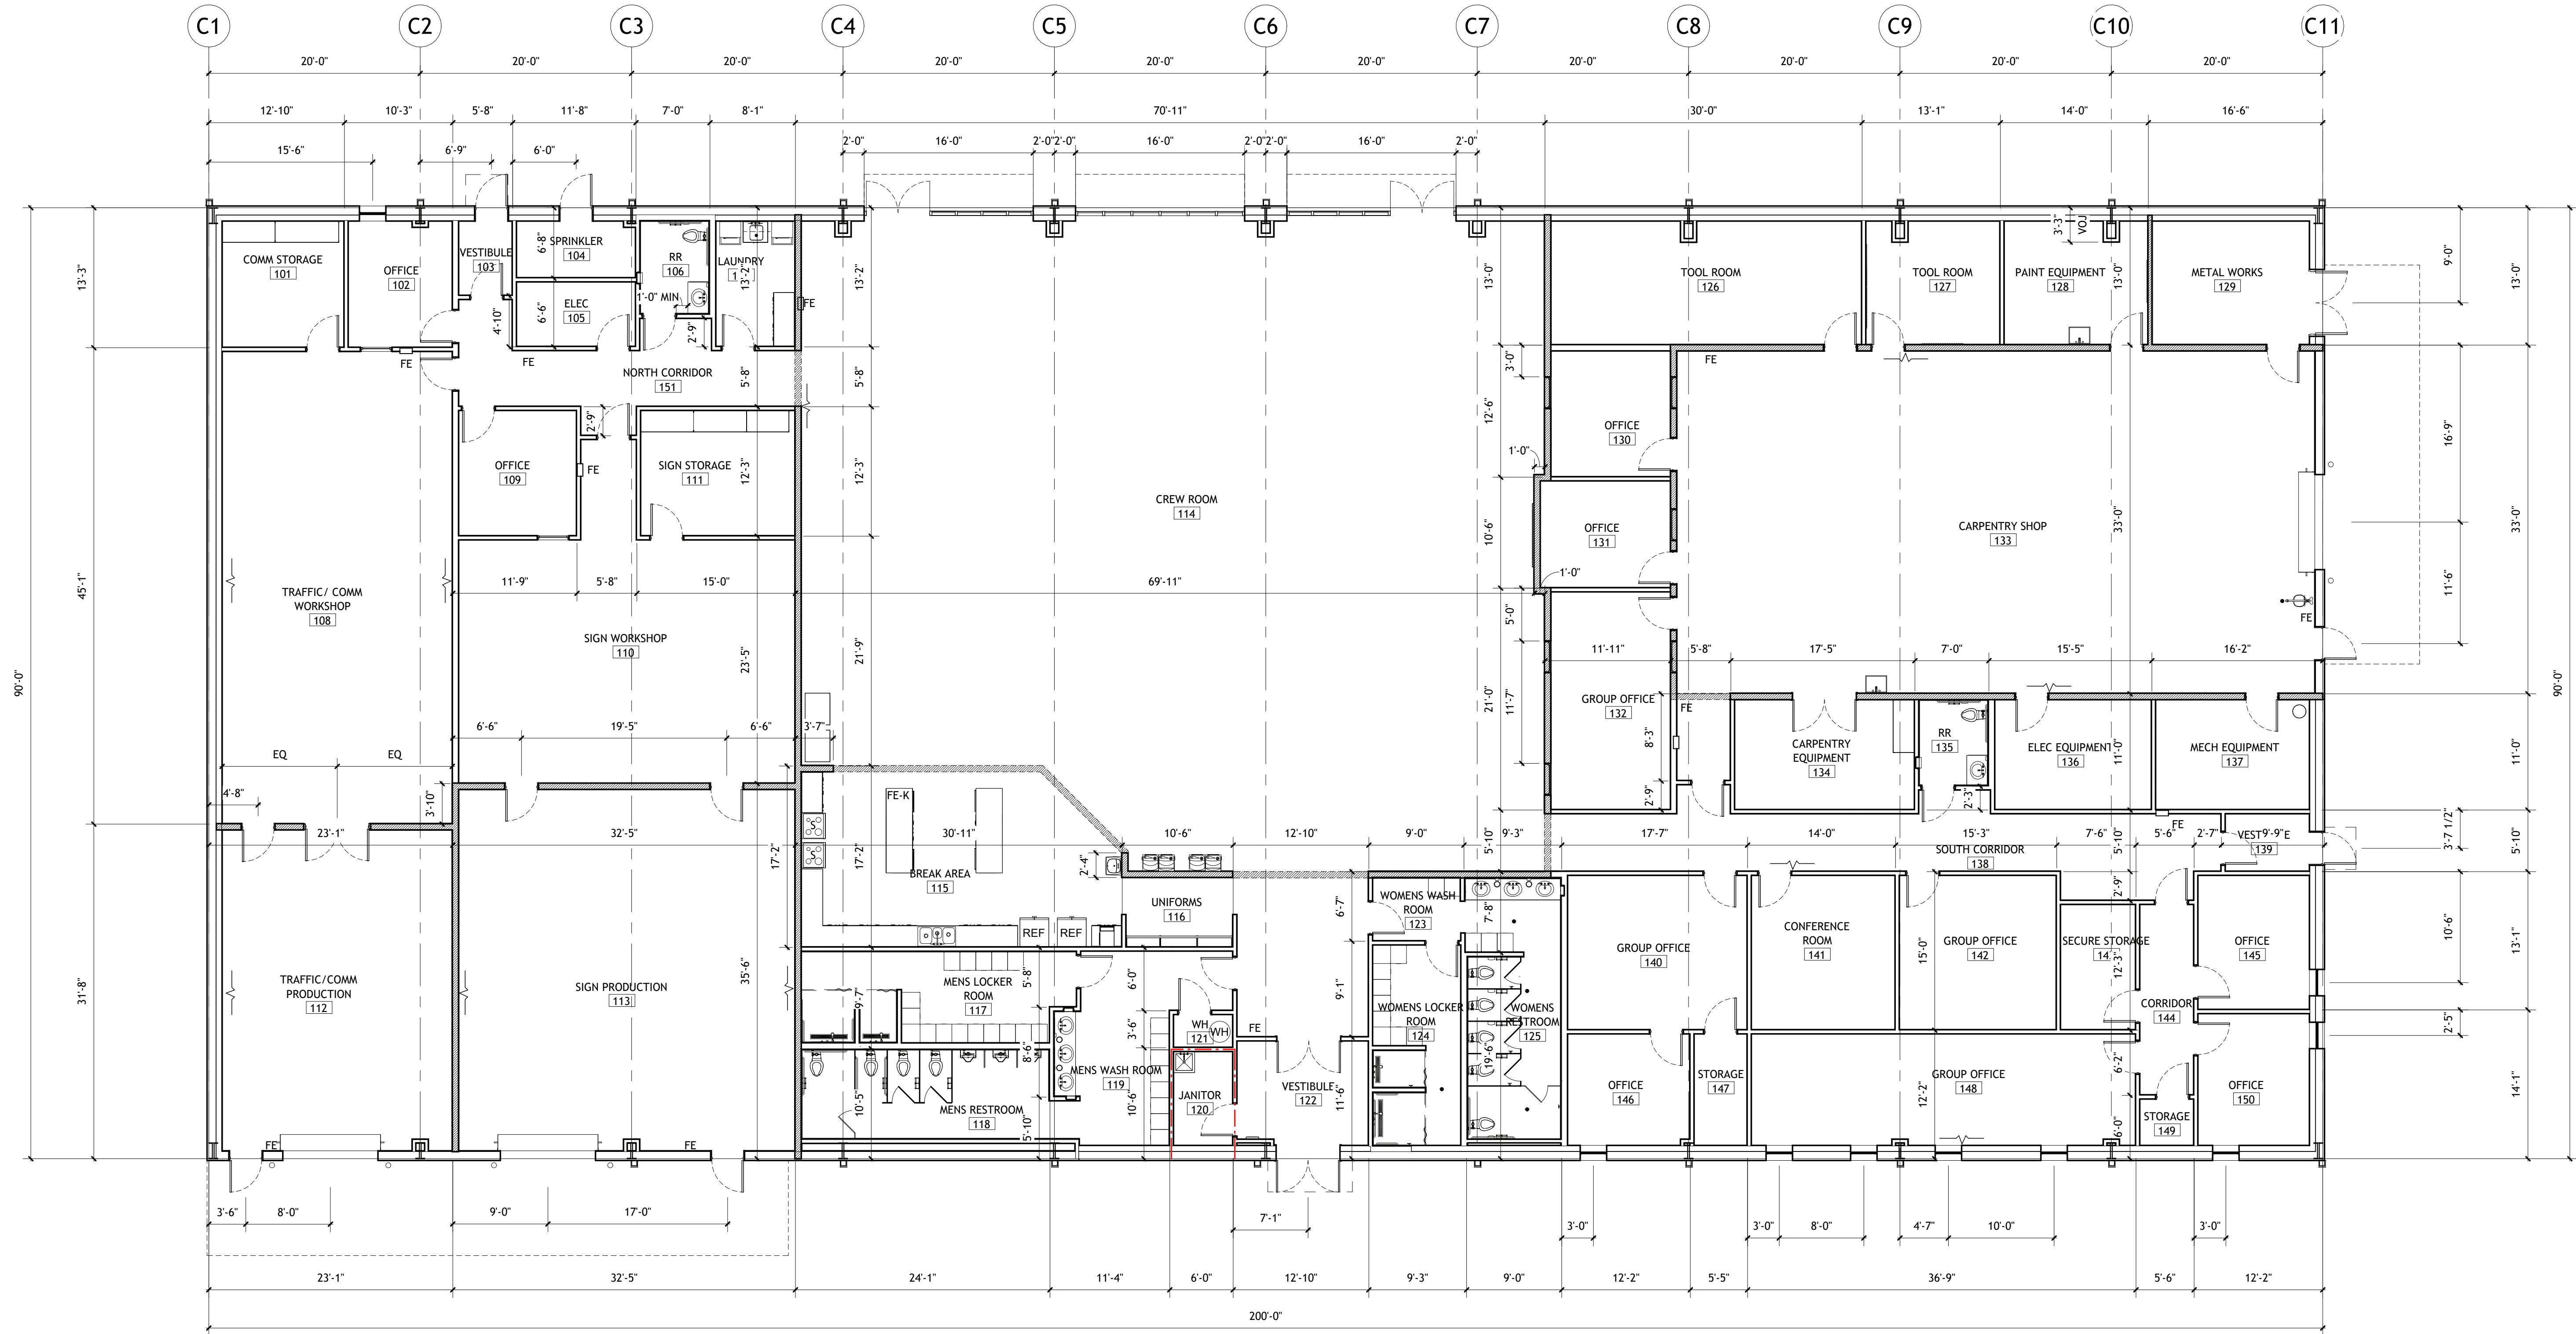

2 WALL DETAIL- CONTROL JOINT (TYP)

SCALE: 3" = 1'-0"



NOTE: PROVIDE WHERE SHOWN ON DIMENSION PLAN AS

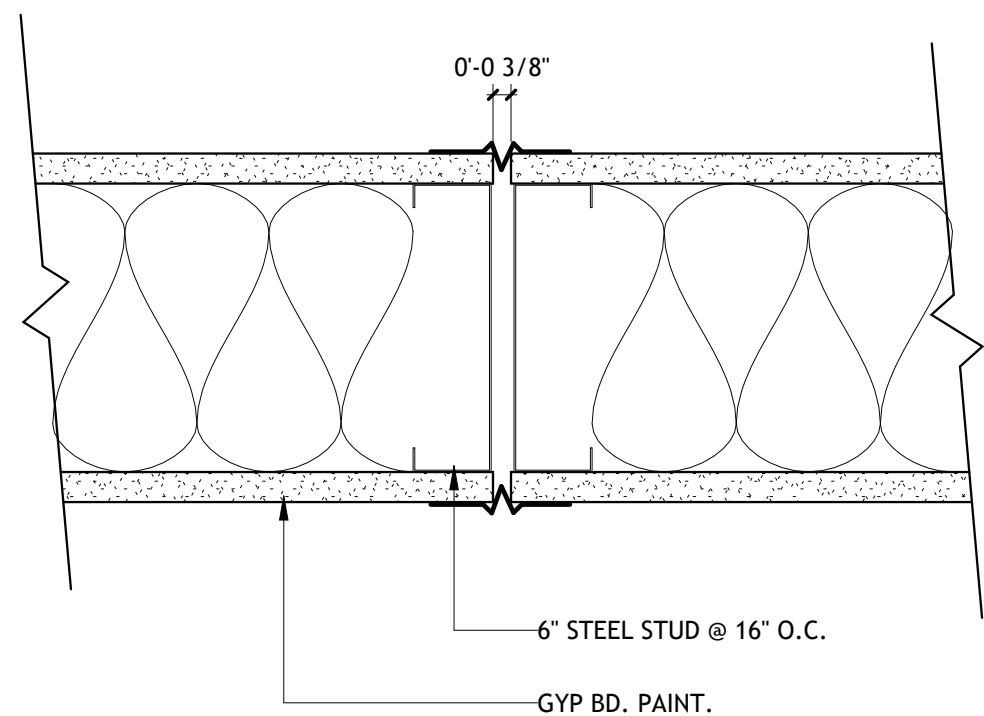


3 WALL DETAIL- CONTROL JOINT @ SMOKE RATED WALL (TYP)

SCALE: 3" = 1'-0"

NOTE: PROVIDE WHERE SHOWN ON DIMENSION PLAN AS

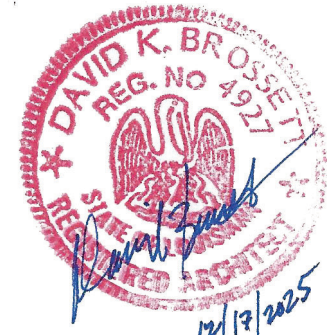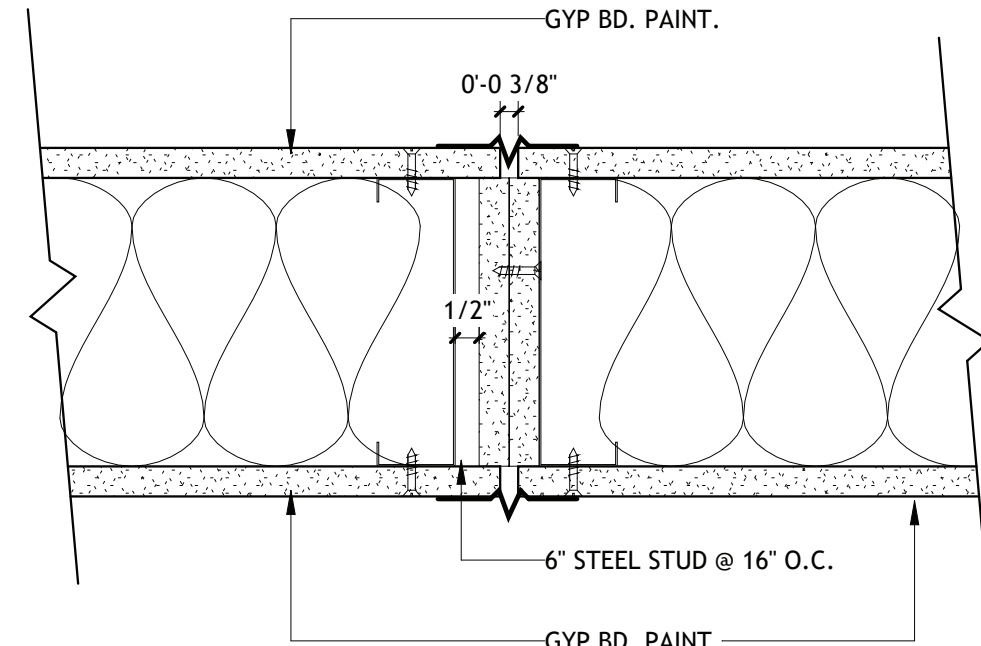

Brossett
Architect

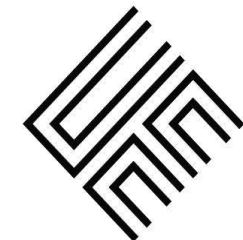

Brossett Architect, LLC • 414 Pujò St., Lake Charles, LA 70601

LAKE CHARLES PUBLIC WORKS
NEW FACILITY PHASE 2

4200 BROAD STREET
LAKE CHARLES, LA 70615

DIMENSION PLAN- CREW BUILDING

SHEET NO.

A2.6


ARCH #24009 BA

VER.	DATE	DESCRIPTION
0	12/20/2025	BID DOCUMENTS

© COPYRIGHT 2025,
Brossett Architect, LLC
All Rights Reserved.
This document shall not be
copied or reproduced
without written permission.



1 DIMENSION PLAN- VEHICLE MAINTENANCE

SCALE: 1/16" = 1'-0"

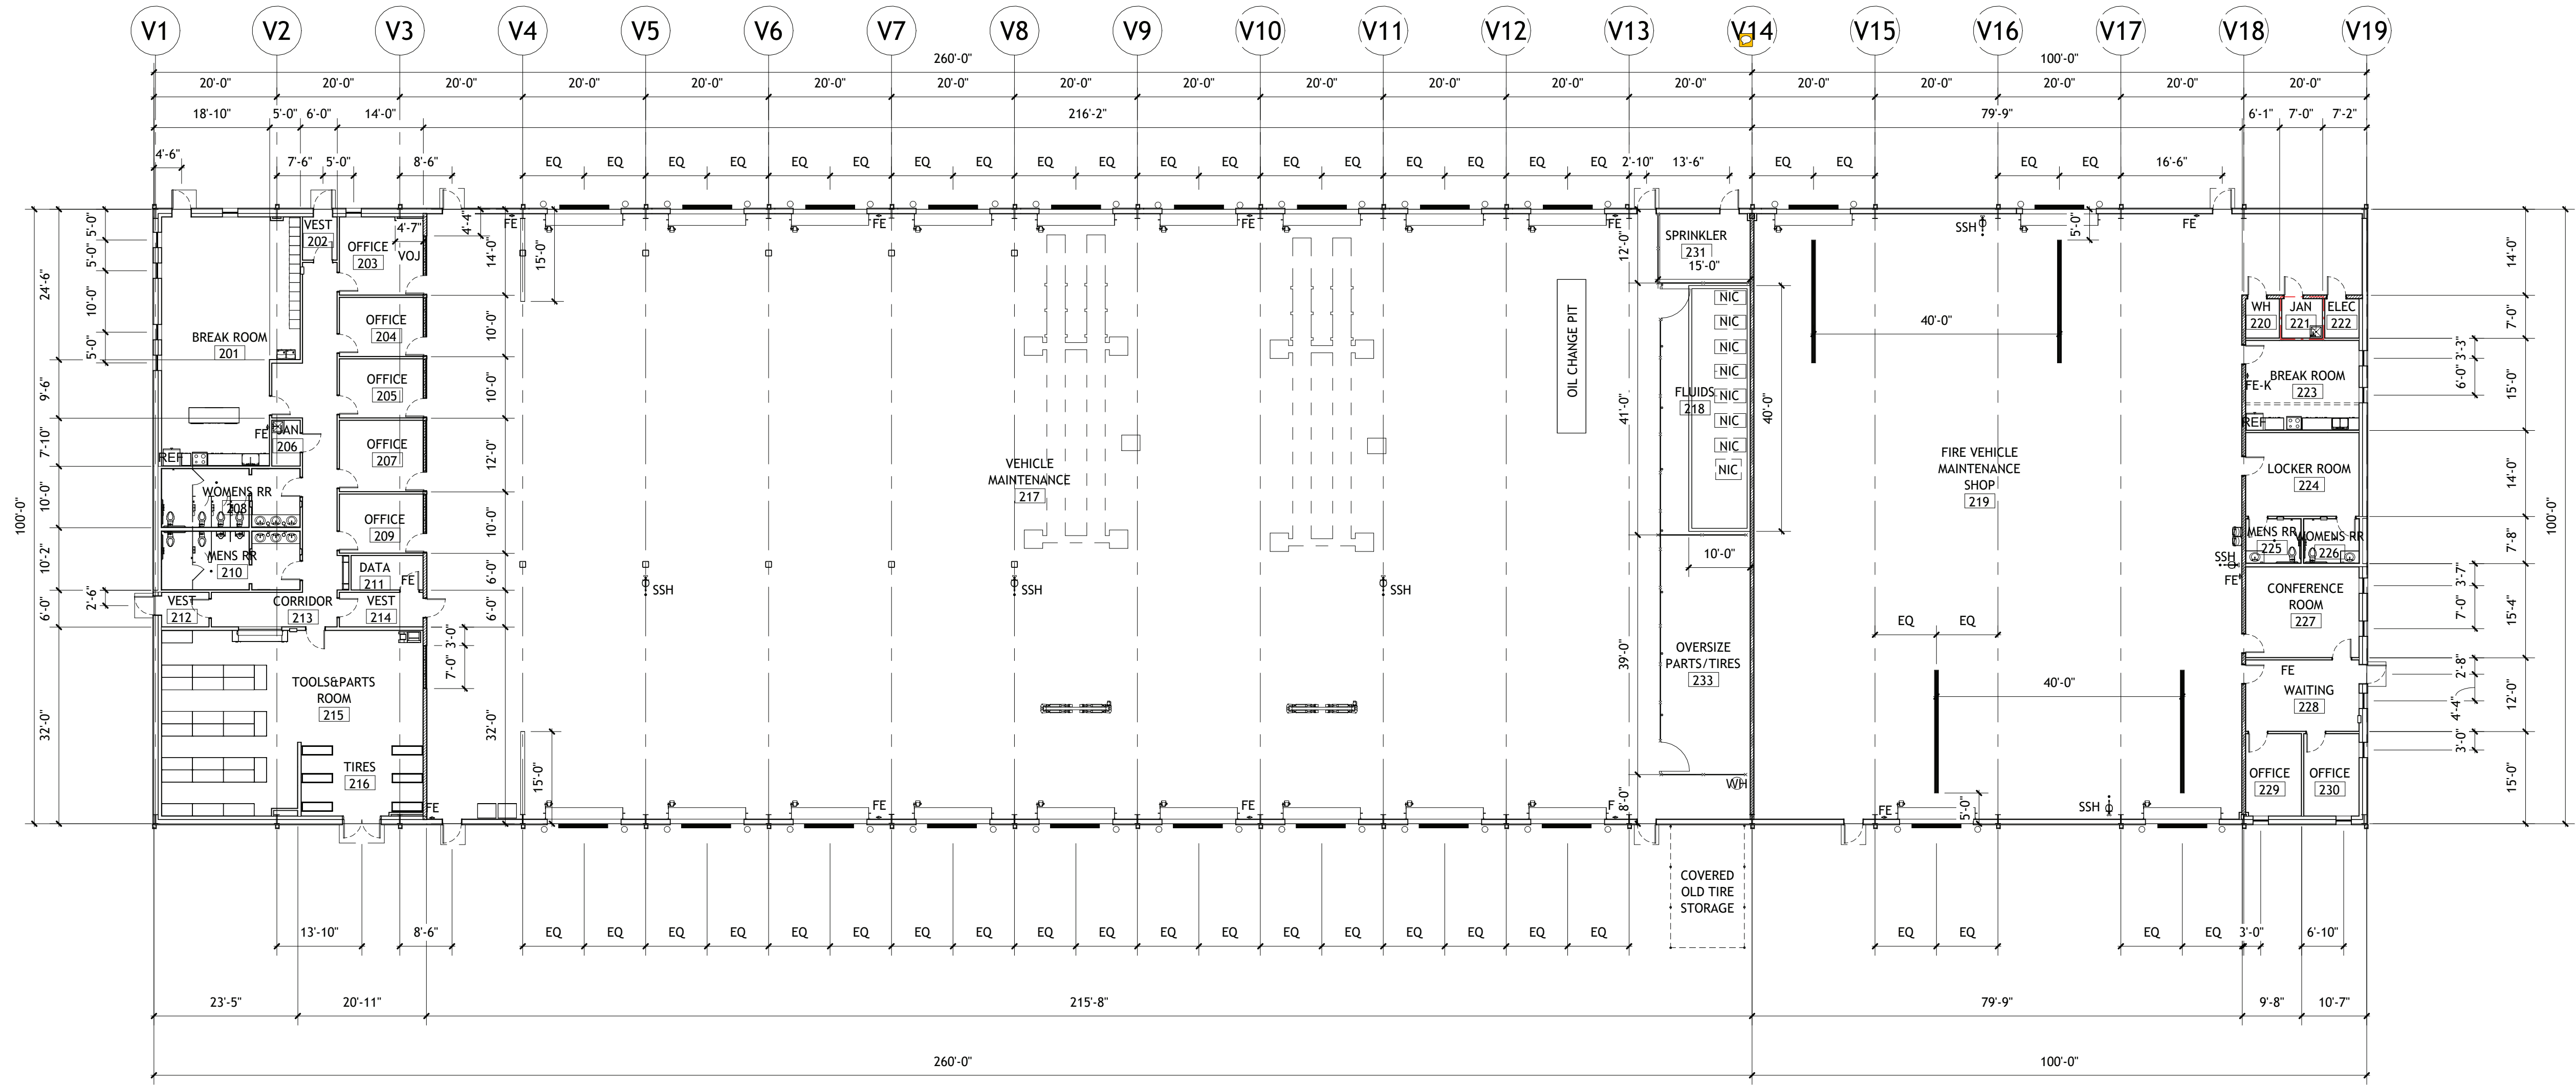

2 SECTION- FLUIDS

SCALE: 1/2" = 1'-0"

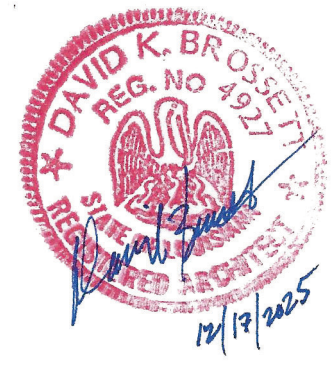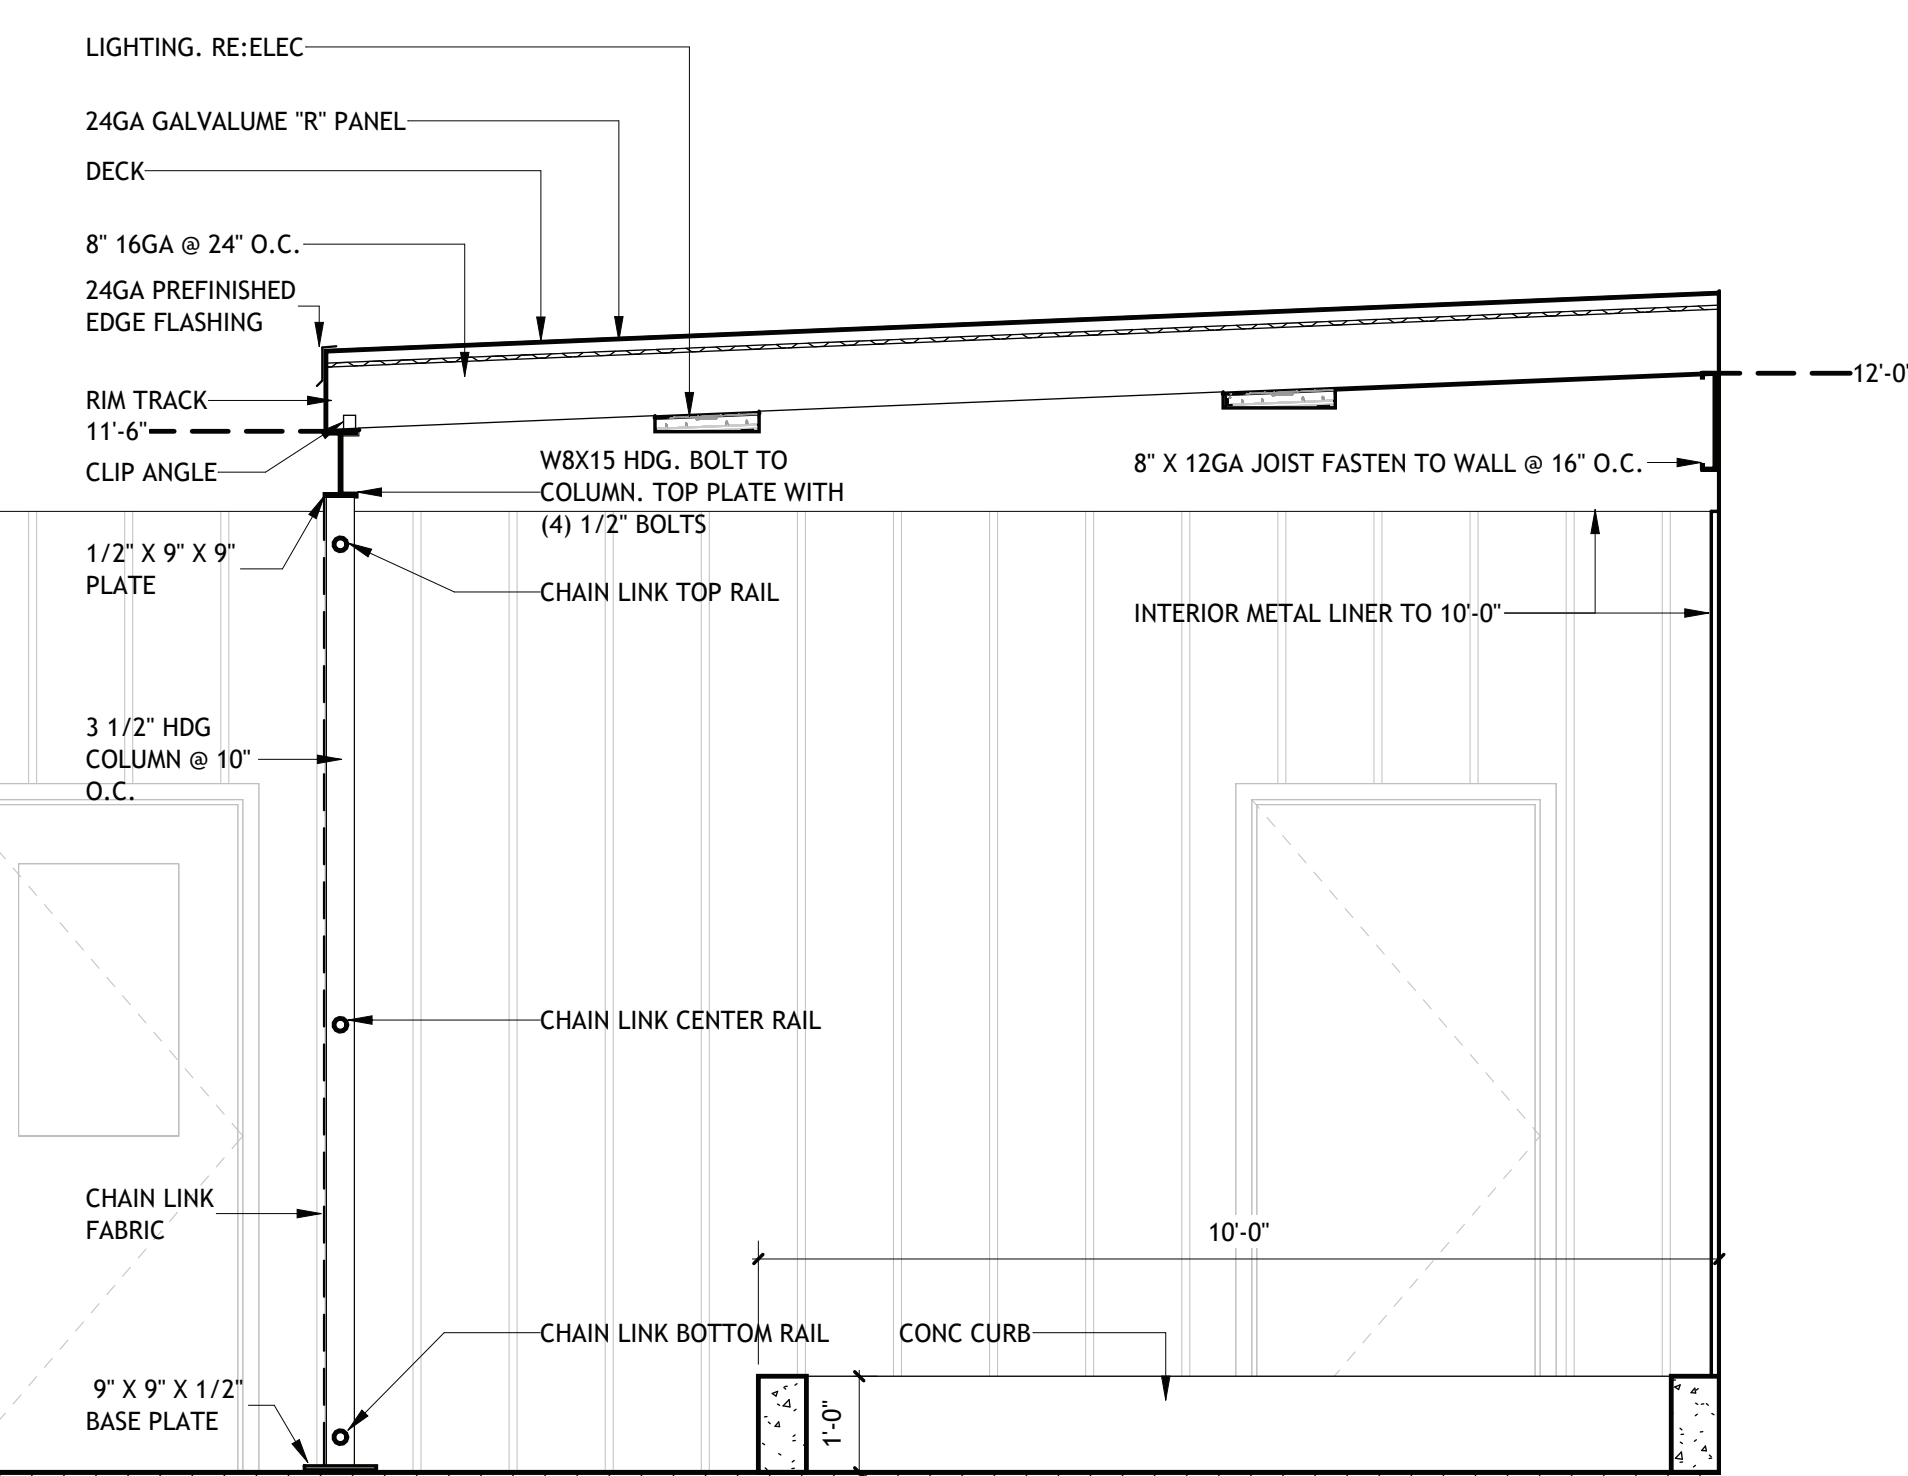

Brossett Architect, LLC • 414 Pujo St., Lake Charles, LA 70601

LAKE CHARLES PUBLIC WORKS
NEW FACILITY PHASE 2

4200 BROAD STREET
LAKE CHARLES, LA 70615




DIMENSION PLAN- VEHICLE MAINTENANCE

SHEET NO.
A2.7

ARCH #24009 BA

VER.	DATE	DESCRIPTION
0	12/20/2025	BID DOCUMENTS

© COPYRIGHT 2025,
Brossett Architect, LLC
All Rights Reserved.
This document shall not be
copied or reproduced
without written permission.

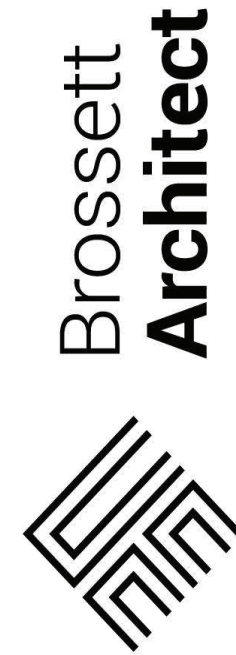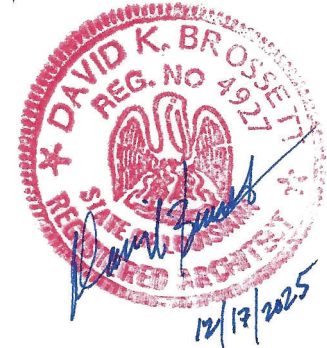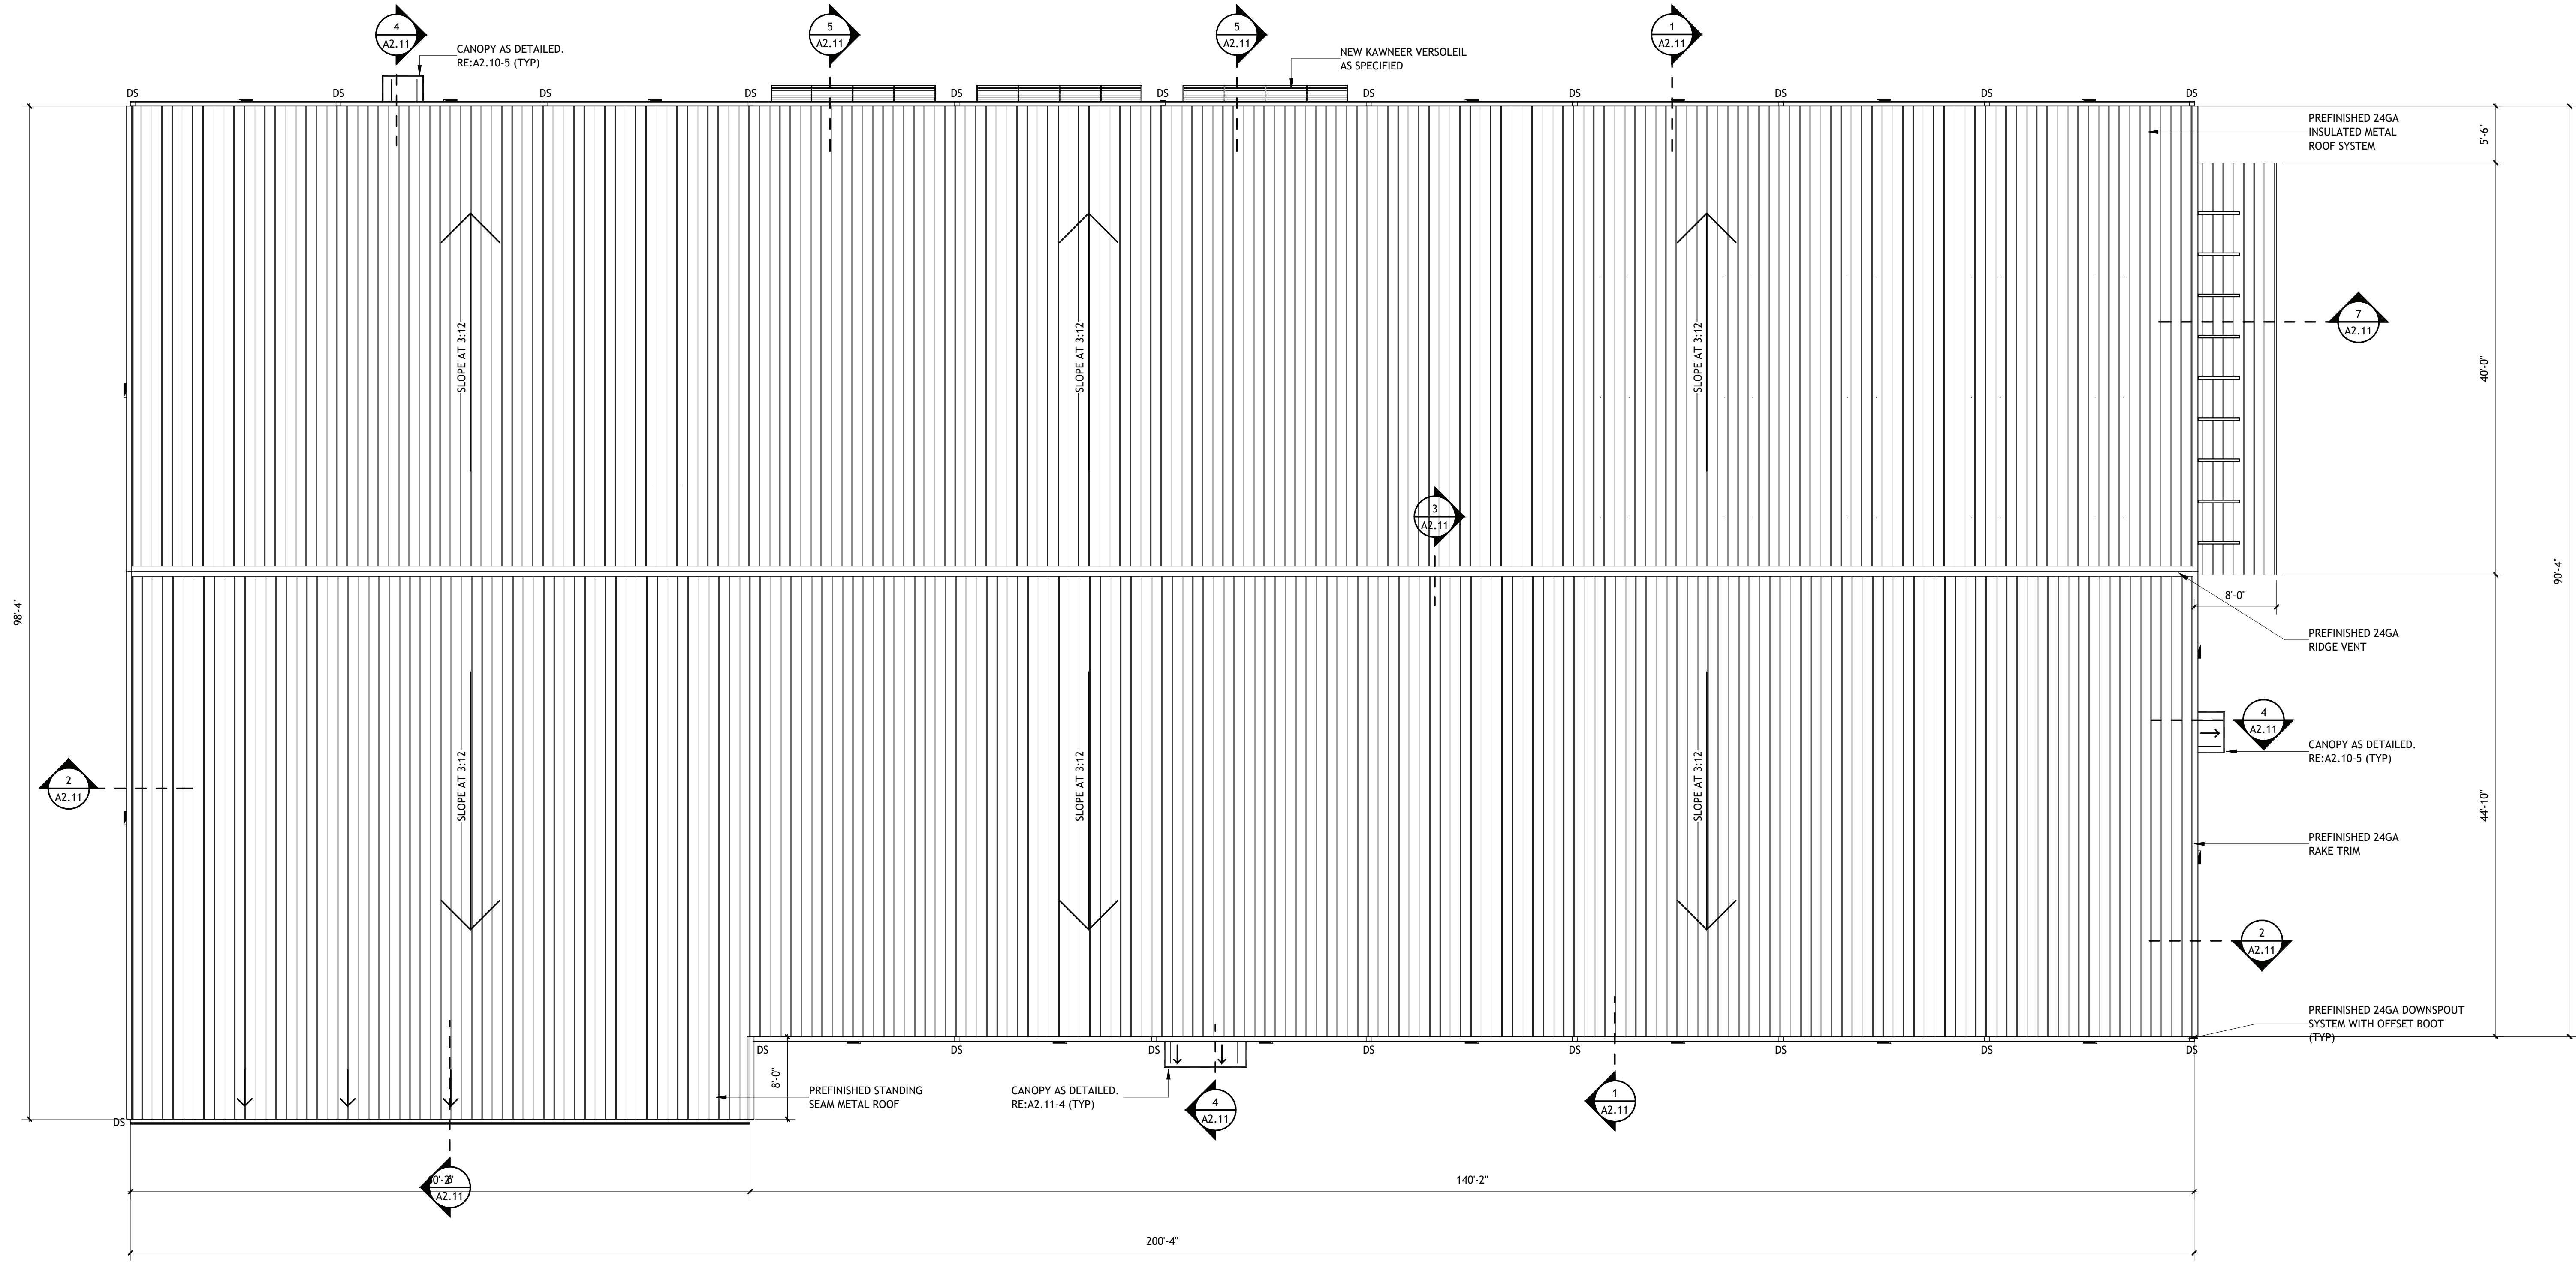

Brossett Architect, LLC · 414 Pujo St., Lake Charles, LA 70601

LAKE CHARLES PUBLIC WORKS
NEW FACILITY PHASE 2

4200 BROAD STREET
LAKE CHARLES, LA 70615
ROOF PLAN- CREW BUILDING

SHEET NO.


A2.8

ARCH #24009 BA

VER.	DATE	DESCRIPTION
0	12/20/2025	BID DOCUMENTS

1 ROOF PLAN-VEHICLE MAINTENANCE

SCALE: 1/16" = 1'-0"

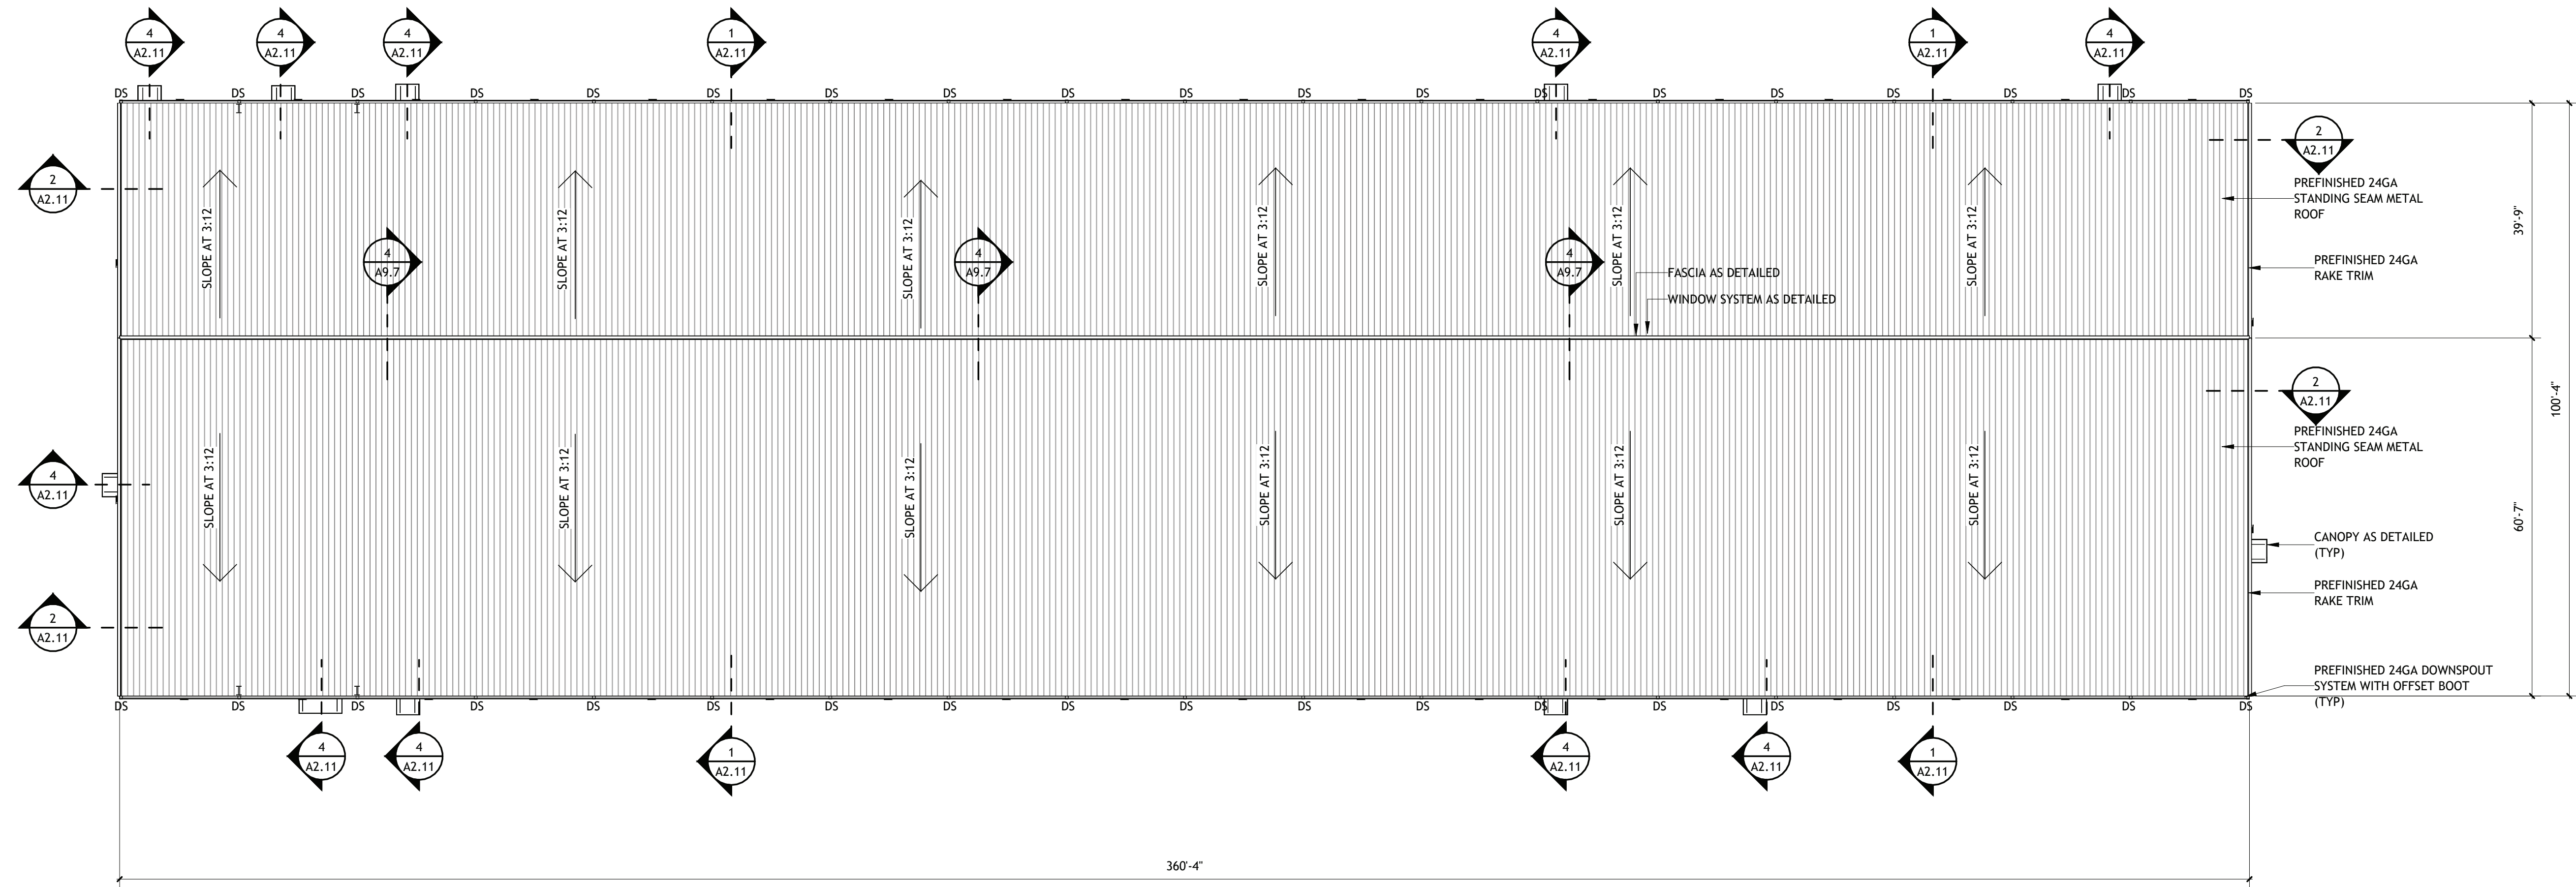

VER.	DATE	DESCRIPTION
0	12/20/2025	BID DOCUMENTS


SHEET NO.

A2.9

ARCH #24009 BA


LAKE CHARLES PUBLIC WORKS
NEW FACILITY PHASE 2

4200 BROAD STREET
LAKE CHARLES, LA 70615
ROOF PLAN- VEHICLE MAINTENANCE

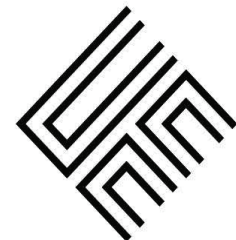

Brossett
Architect



Brossett Architect, LLC · 414 Pujò St., Lake Charles, LA 70601

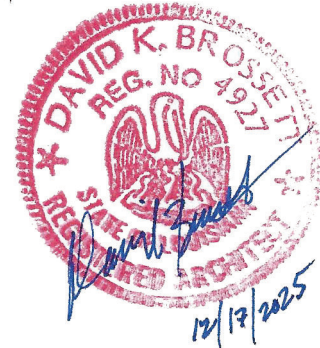


© COPYRIGHT 2025,
Brossett Architect, LLC
All Rights Reserved.
This document shall not be
copied or reproduced
without written permission.

1 ROOF PLAN-STORAGE BUILDING

SCALE: 1/4" = 1'-0"

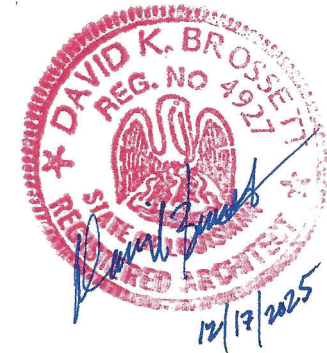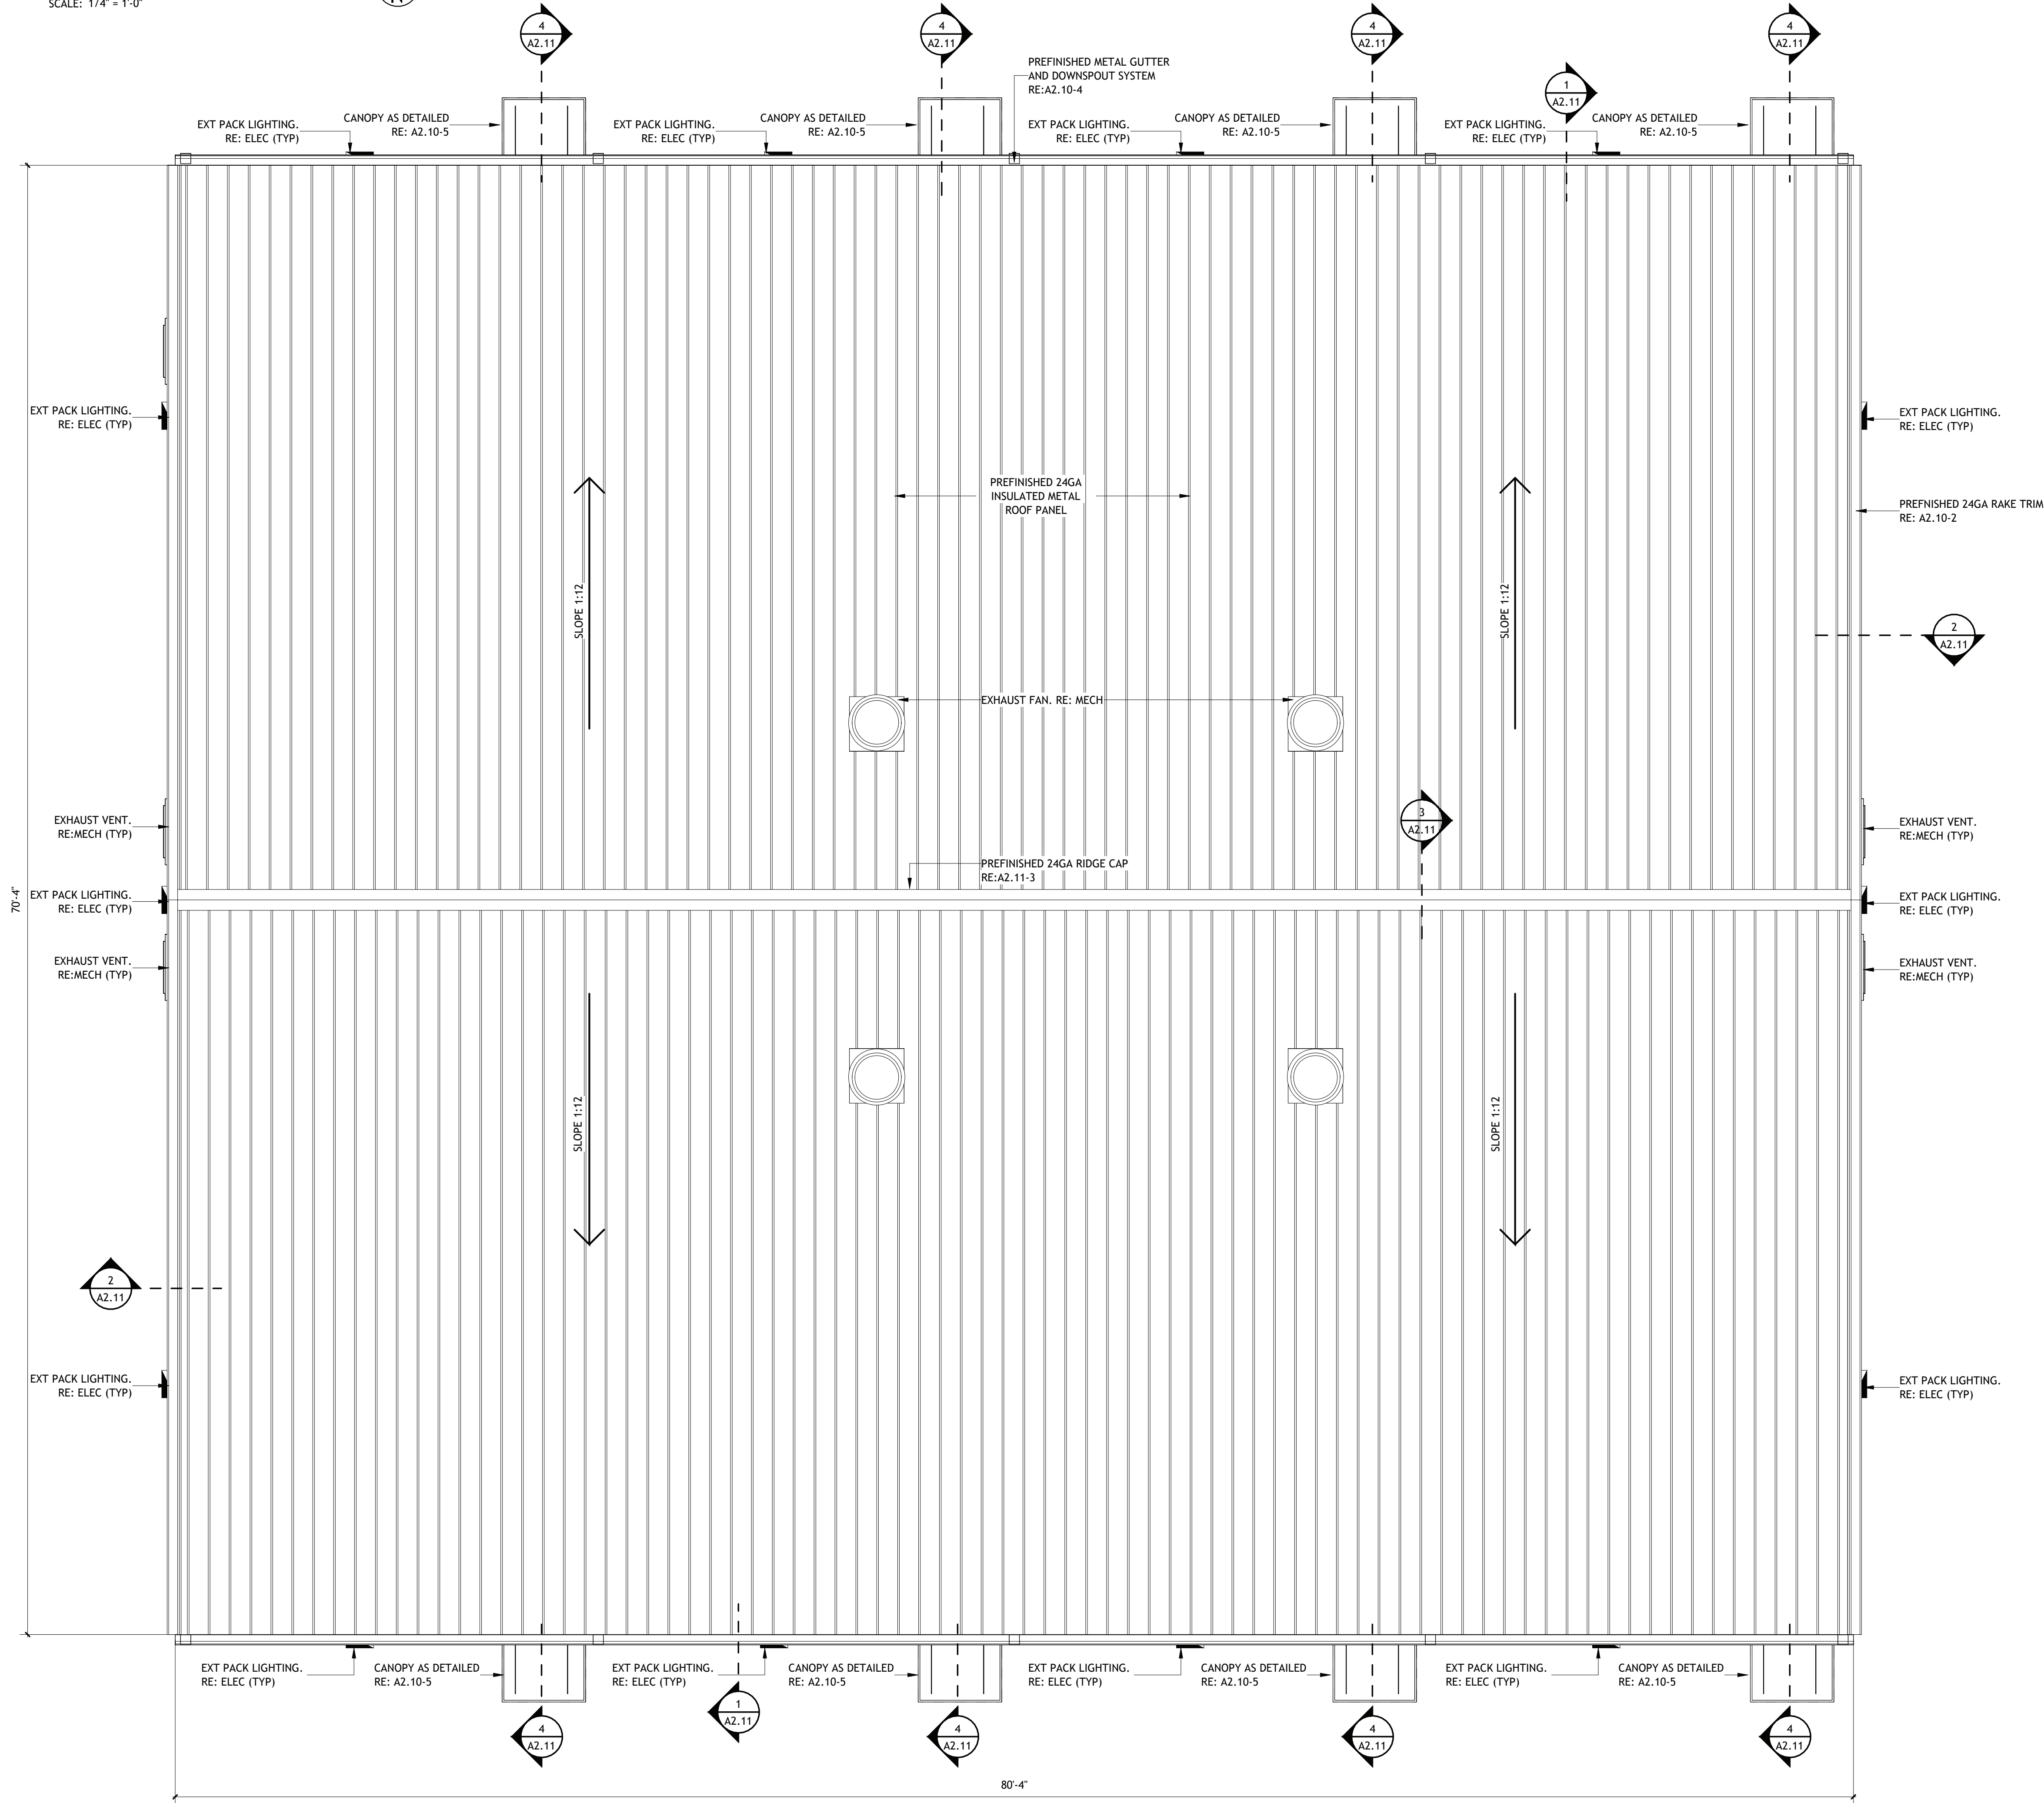

Brossett
Architect

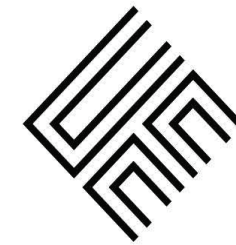

Brossett Architect, LLC · 414 Pujo St., Lake Charles, LA 70601

LAKE CHARLES PUBLIC WORKS
NEW FACILITY PHASE 2

A2.10

4200 BROAD STREET
LAKE CHARLES, LA 70615

ROOF PLAN-STORAGE BUILDING

ARCH #24009 BA


SHEET NO.

VER.	DATE	DESCRIPTION
0	12/20/2025	BID DOCUMENTS

© COPYRIGHT 2025,
Brossett Architect, LLC
All Rights Reserved.
This document shall not be
copied or reproduced
without written permission.


1 DETAIL- GUTTER

SCALE: 1 1/2" = 1'-0"

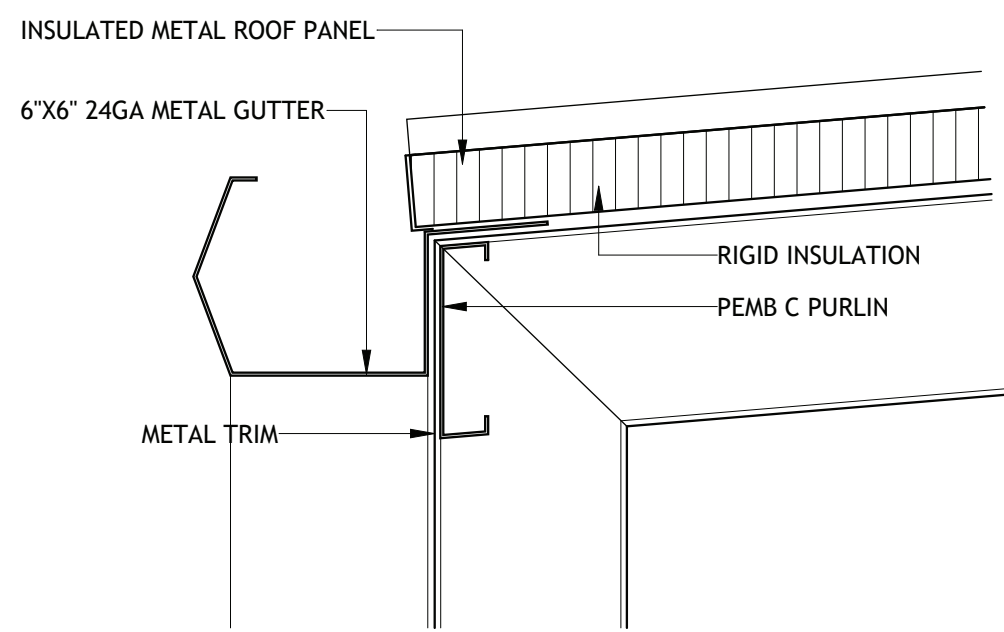


2 DETAIL- ROOF FASCIA

SCALE: 1 1/2" = 1'-0"

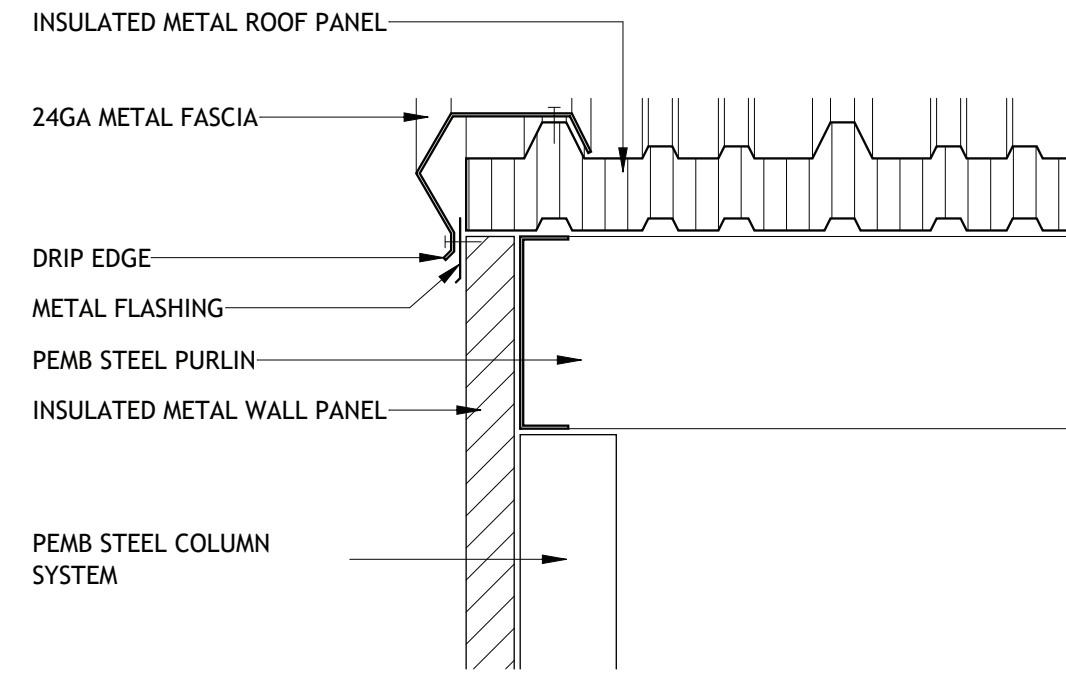


3 DETAIL- ROOF RIDGE VENT

SCALE: 1 1/2" = 1'-0"

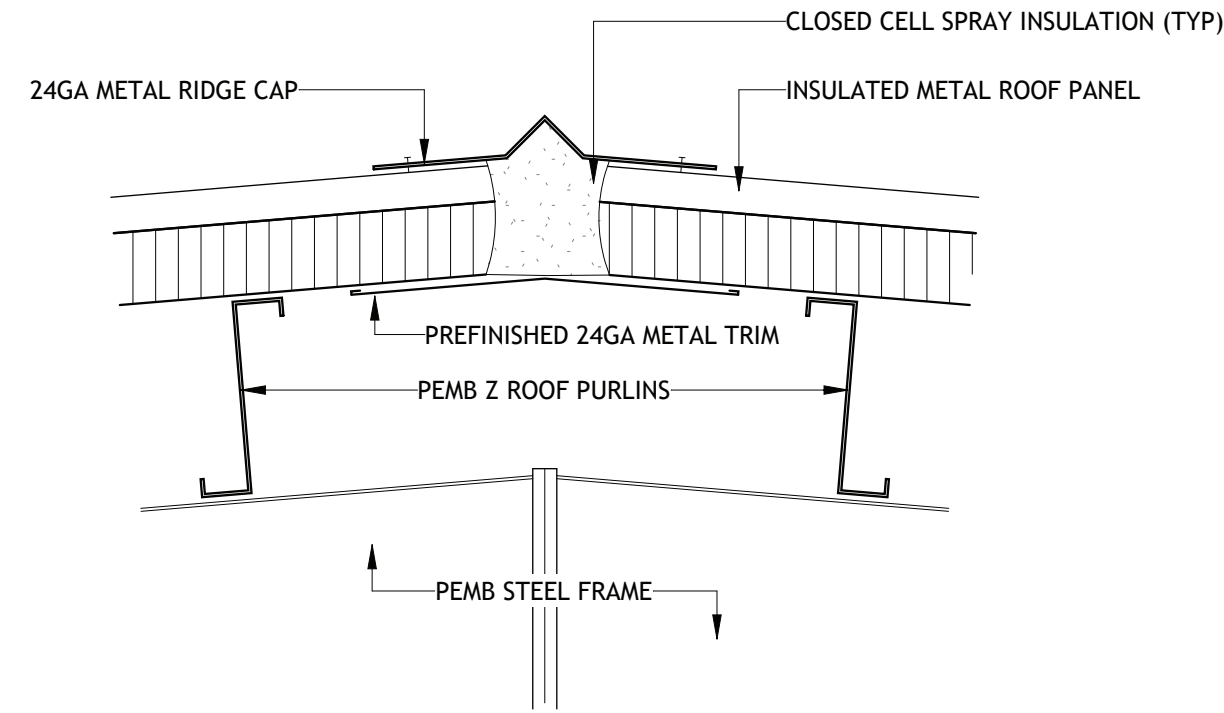


5 VERSOLEIL DETAIL

SCALE: 1 1/2" = 1'-0"

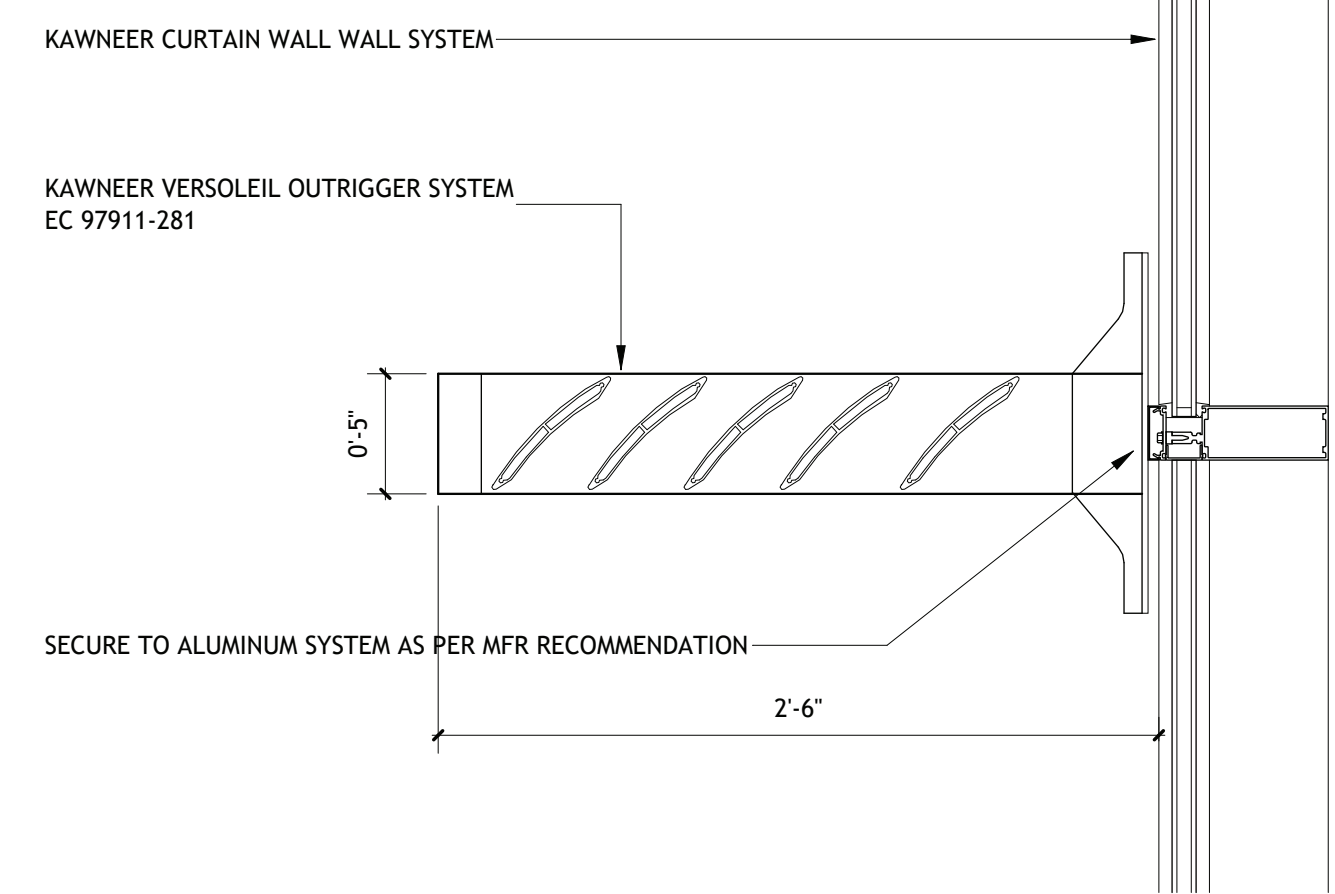


4 DETAIL- TYP. CANOPY

SCALE: 1 1/2" = 1'-0"

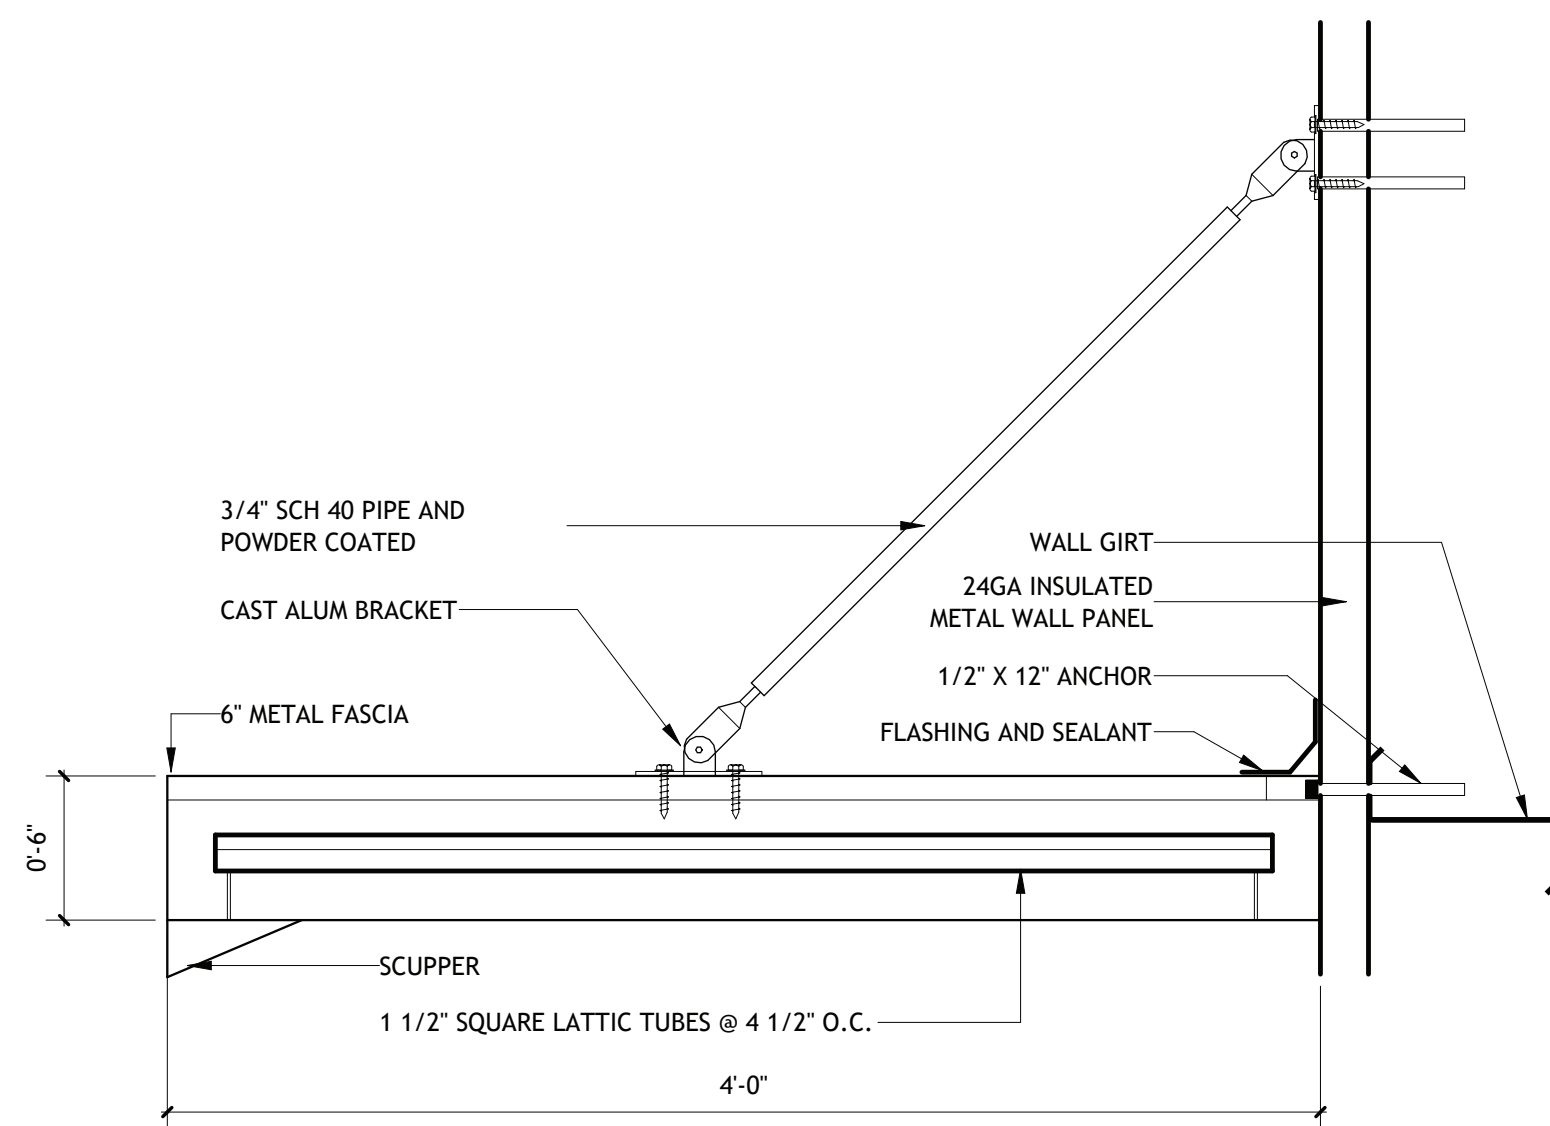



6 DETAIL- CANOPY @ CREW

SCALE: 1 1/2" = 1'-0"

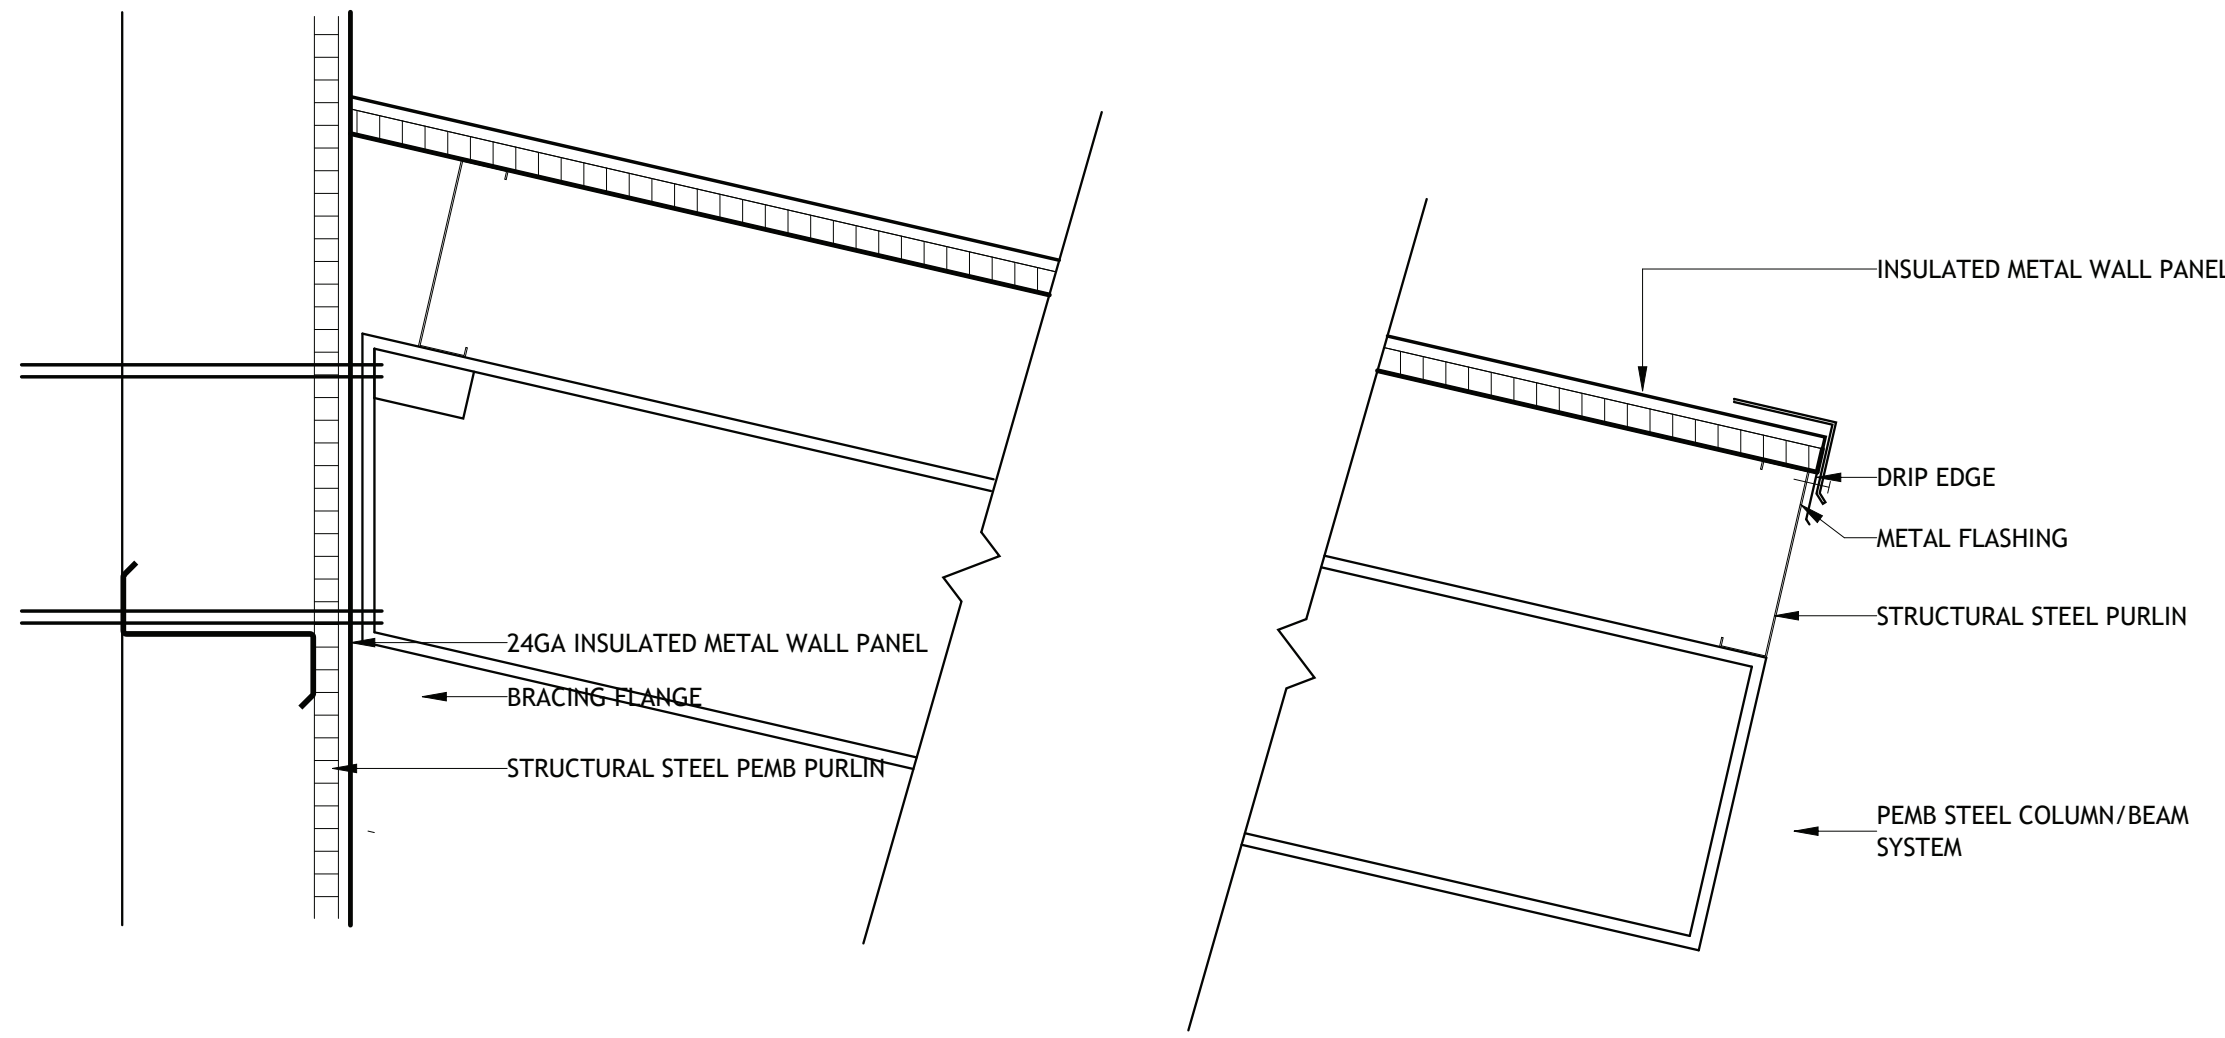


7 DETAIL- CANOPY @ CREW 2

SCALE: 3/4" = 1'-0"

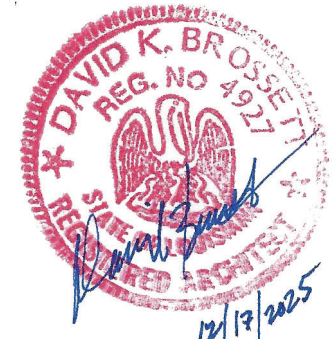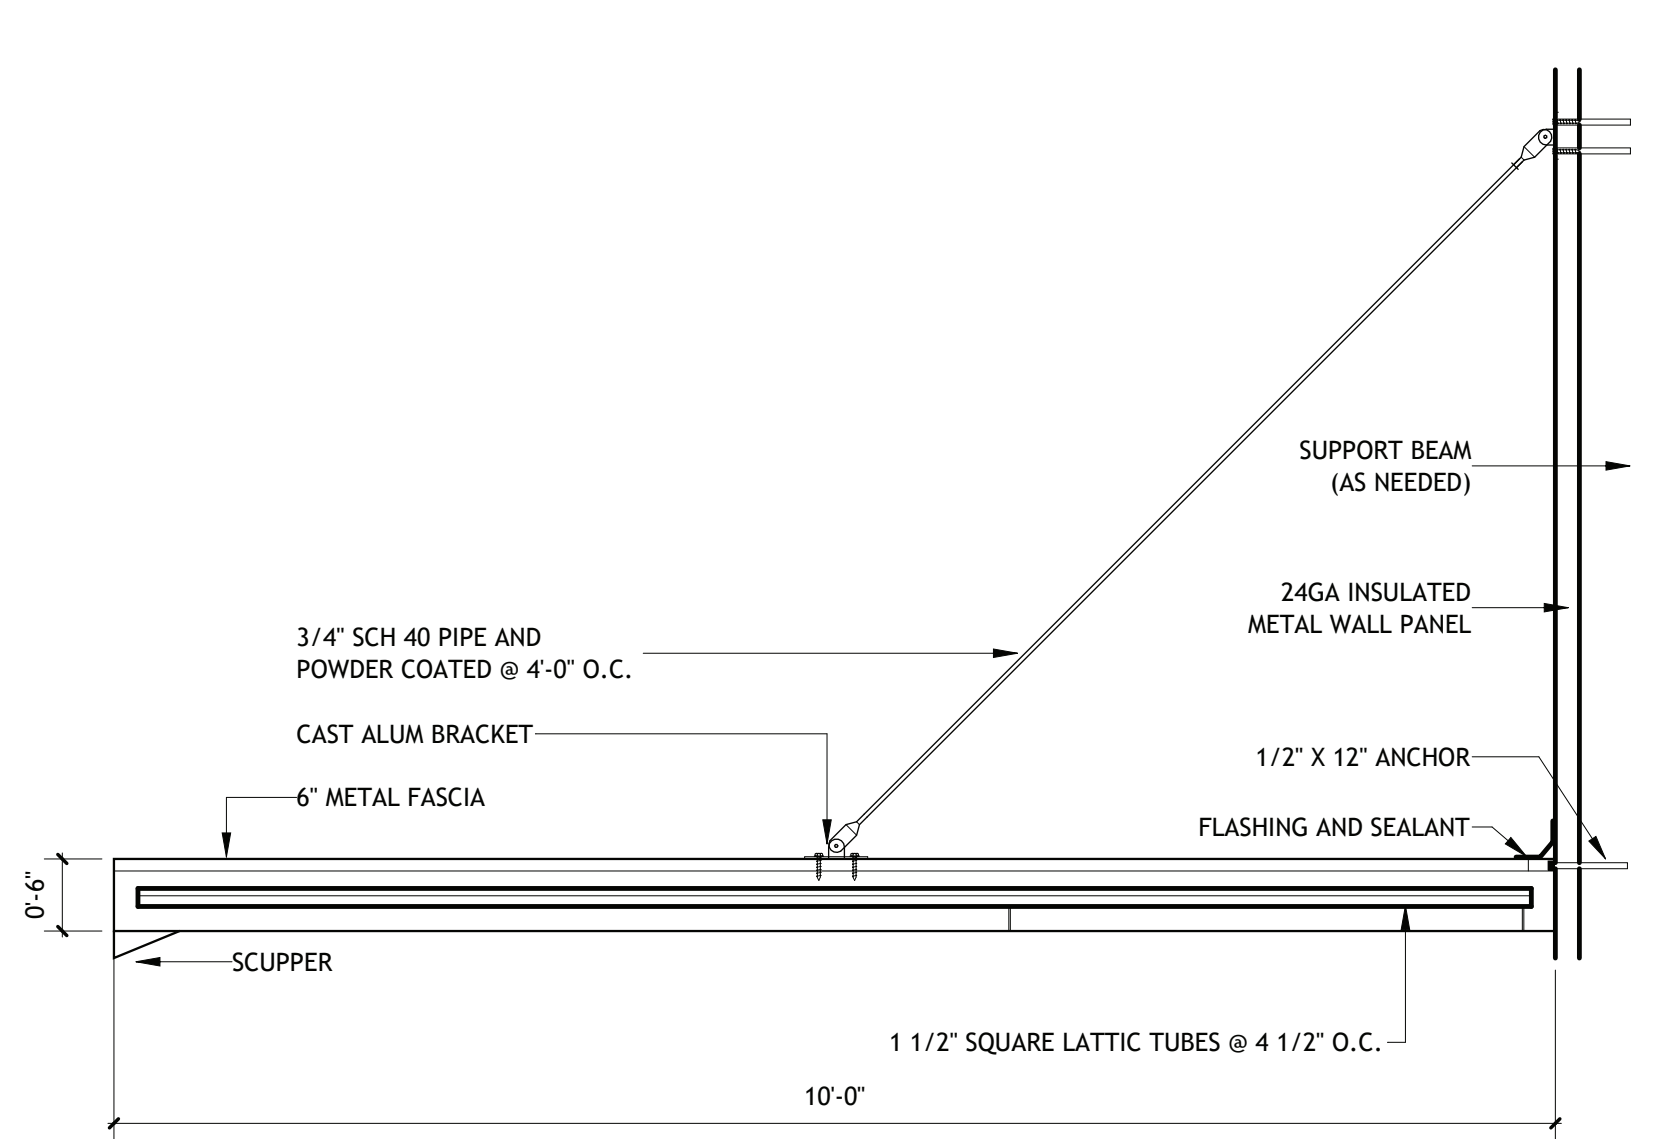

Brossett
Architect

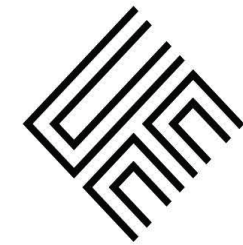

Brossett Architect, LLC • 414 Pujo St., Lake Charles, LA 70601

LAKE CHARLES PUBLIC WORKS
NEW FACILITY PHASE 2

4200 BROAD STREET
LAKE CHARLES, LA 70615

ROOF DETAILS

SHEET NO.

A2.11


ARCH #24009 BA

VER.	DATE	DESCRIPTION
0	12/20/2025	BID DOCUMENTS

© COPYRIGHT 2025,
Brossett Architect, LLC
All Rights Reserved.
This document shall not be
copied or reproduced
without written permission.


1 DOOR TYPES

SCALE: 1/2" = 1'-0"

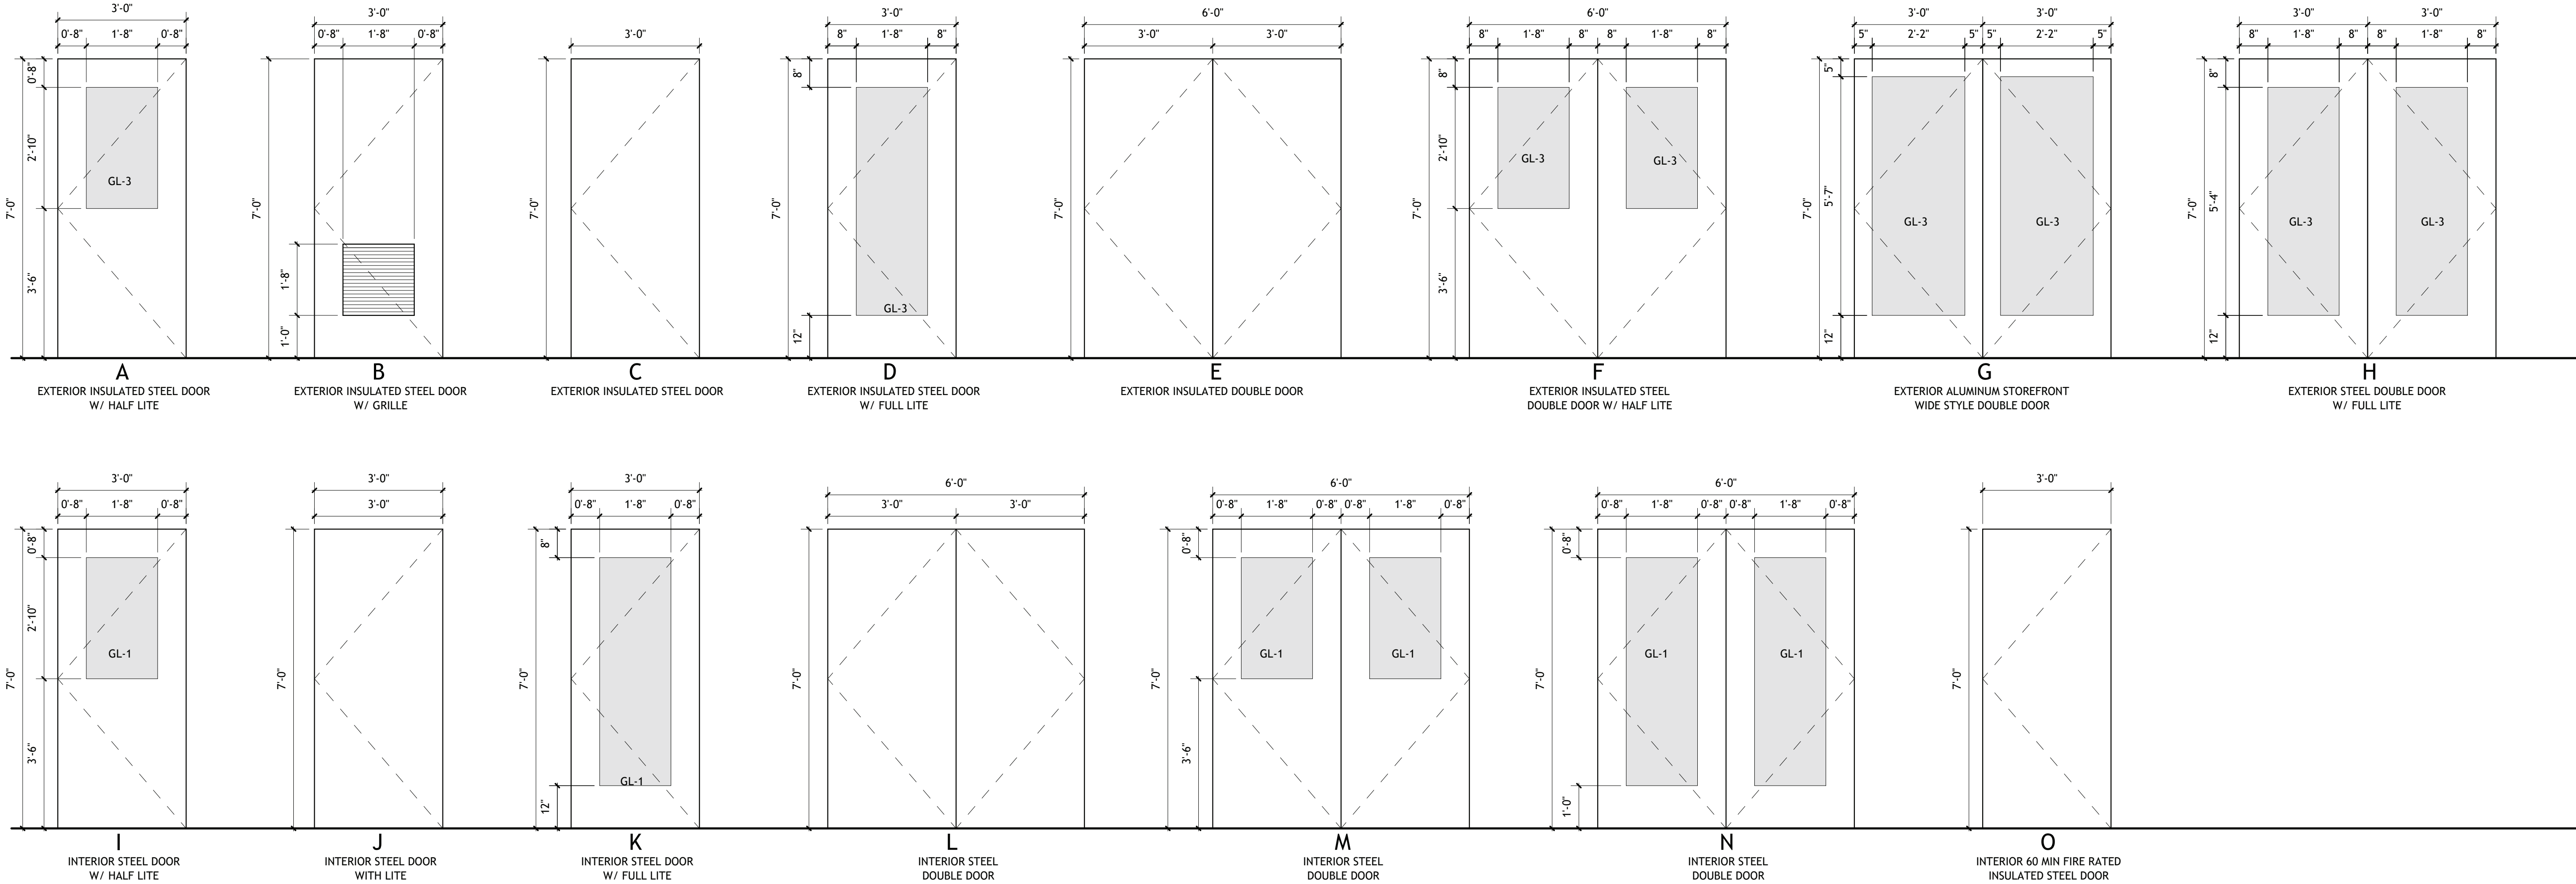


2 DOOR FRAME TYPES

SCALE: 1/2" = 1'-0"

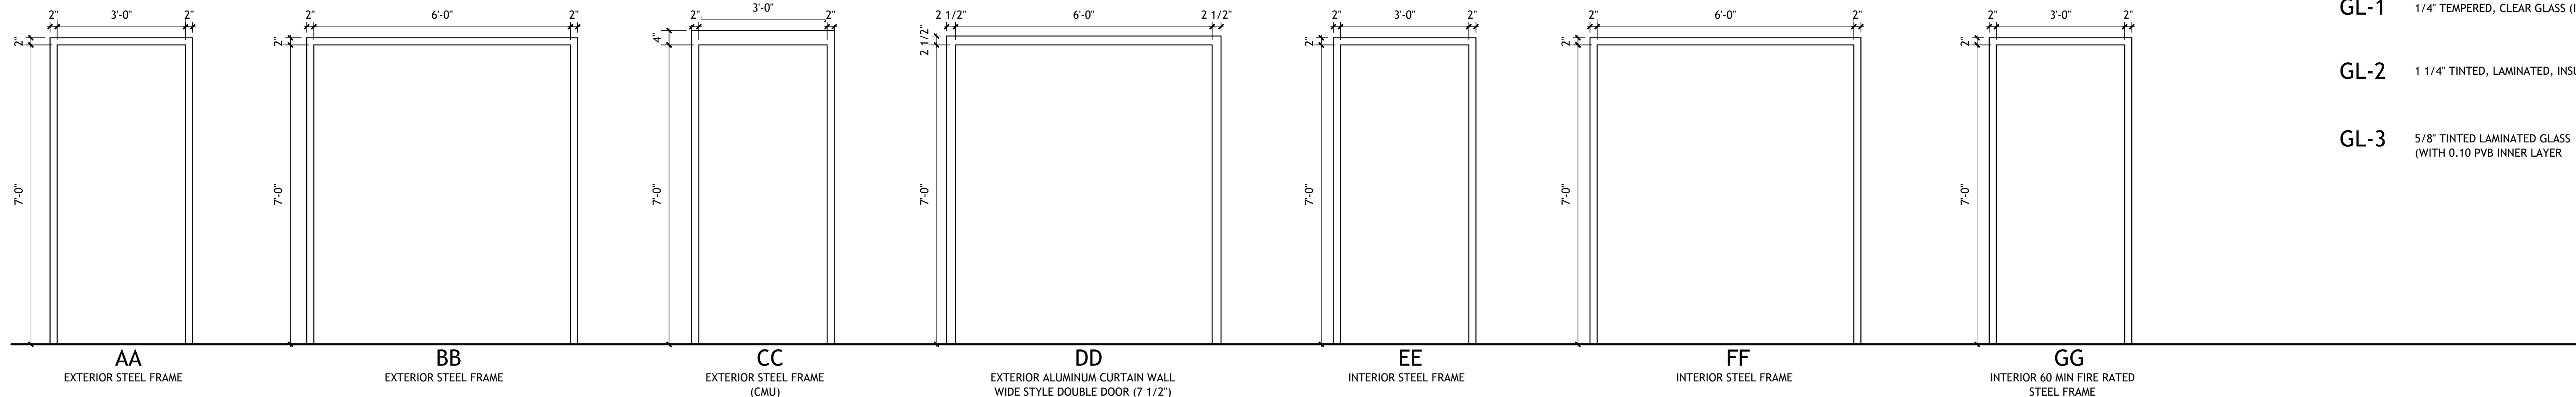


3 WINDOW TYPES

SCALE: 1/2" = 1'-0"

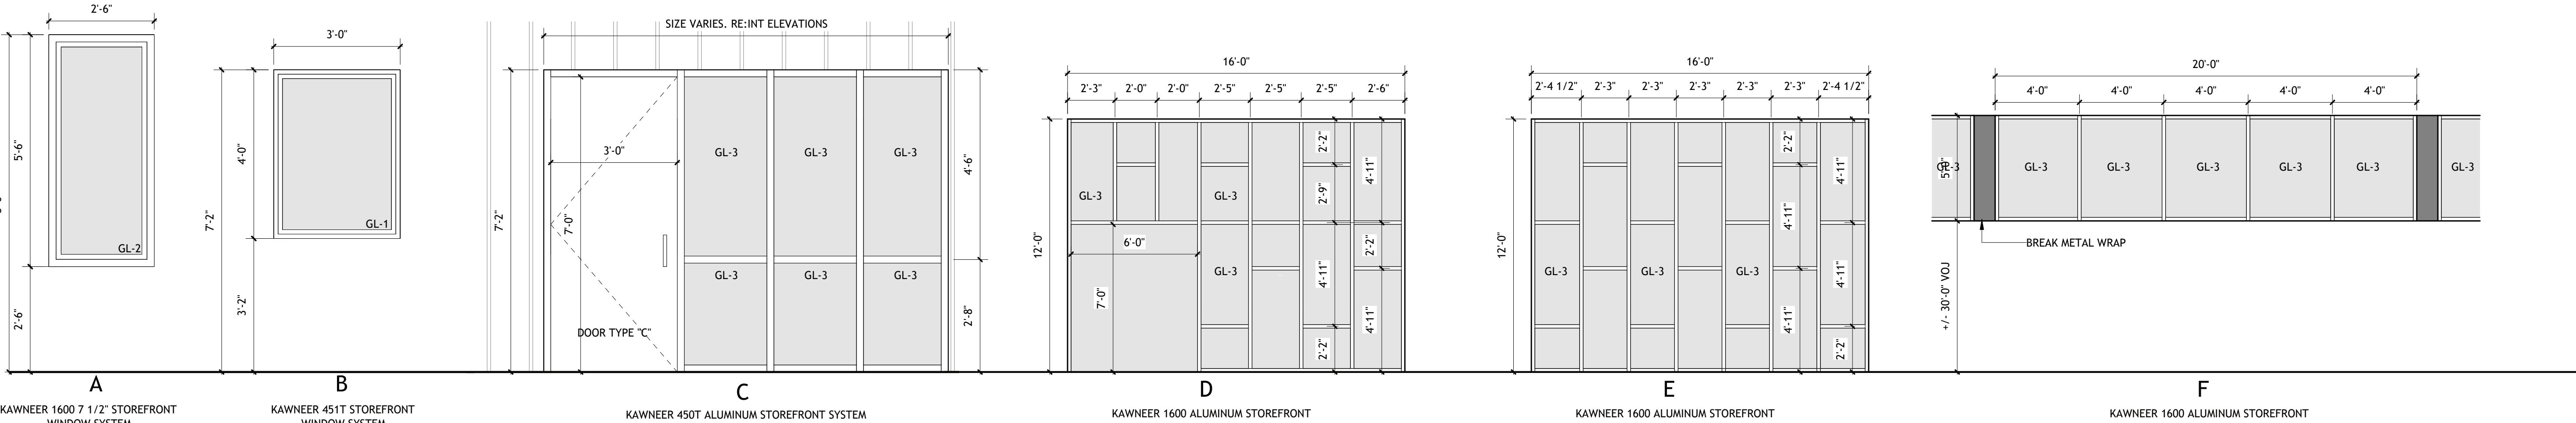


4 GLAZING TYPES

- GL-1 1/4" TEMPERED, CLEAR GLASS (INTERIOR AREAS ONLY)
- GL-2 1 1/4" TINTED, LAMINATED, INSULATED GLASS
- GL-3 5/8" TINTED LAMINATED GLASS (WITH 0.10 PVB INNER LAYER)

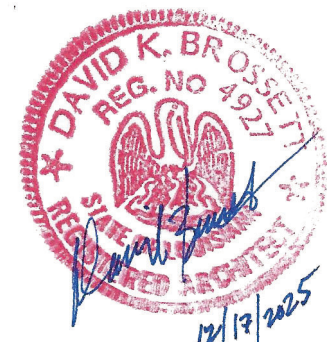

Brossett
Architect

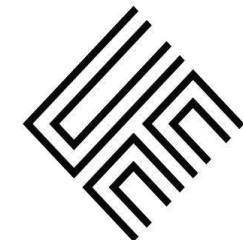

Brossett Architect, LLC · 414 Pujo St., Lake Charles, LA 70601

LAKE CHARLES PUBLIC WORKS

NEW FACILITY PHASE 2

4200 BROAD STREET
LAKE CHARLES, LA 70615

DOOR AND WINDOW TYPES

SHEET NO.

A2.12

ARCH #24009 BA

VER.	DATE	DESCRIPTION
0	12/20/2025	BID DOCUMENTS

© COPYRIGHT 2025,
Brossett Architect, LLC
All Rights Reserved.
This document shall not be
copied or reproduced
without written permission.

1 DOOR SCHEDULES

DOOR SCHEDULE- CREW BUILDING							
DOOR #	WIDTH	HEIGHT	DOOR TYPE	FRAME TYPE	FIRE RATING	HARDWARE SETS	COMMENTS
101	3'-0"	7'-0"	J	EE		6	
102	3'-0"	7'-0"	I	EE		7	
103A	3'-0"	7'-0"	A	AA		1	ACCESS CONTROL
103B	3'-0"	7'-0"	I	EE		14	
104	3'-0"	7'-0"	C	AA		4	ACCESS CONTROL
105	3'-0"	7'-0"	J	EE		9	
106	3'-0"	7'-0"	J	EE		11	
107	3'-0"	7'-0"	J	EE		9	
108A	3'-0"	7'-0"	I	EE		9	
108B	6'-0"	7'-0"	L	FF		12	
108C	3'-0"	7'-0"	I	EE		10	
109	3'-0"	7'-0"	I	EE		9	
110A	3'-0"	7'-0"	I	EE		9	
110B	3'-0"	7'-0"	I	EE		10	
110C	3'-0"	7'-0"	I	EE		10	
111	3'-0"	7'-0"	J	EE		6	
112A	3'-0"	7'-0"	A	AA		1	ACCESS CONTROL
113B	3'-0"	7'-0"	A	AA		1	ACCESS CONTROL
114A	6'-0"	7'-0"	G			3	ACCESS CONTROL
114B	6'-0"	7'-0"	G			3	ACCESS CONTROL
117	3'-0"	7'-0"	J	EE		7	
119	3'-0"	7'-0"	J	EE		7	
120	3'-0"	7'-0"	O	GG	60 MIN	16	
121	3'-0"	7'-0"	O	HH	60 MIN	16	
122A	6'-0"	7'-0"	N	FF		13	
122B	6'-0"	7'-0"	H	BB		2	ACCESS CONTROL
123	3'-0"	7'-0"	J	EE		7	
124	3'-0"	7'-0"	J	EE		7	
126	3'-0"	7'-0"	I	EE		12	
127	3'-0"	7'-0"	I	EE		12	
128	3'-0"	7'-0"	I	EE		12	
129A	6'-0"	7'-0"	E	BB		2	ACCESS CONTROL
129B	3'-0"	7'-0"	I	EE		12	
130	3'-0"	7'-0"	I	EE		10	
131	3'-0"	7'-0"	I	EE		10	
132	3'-0"	7'-0"	I	EE		10	
133A	3'-0"	7'-0"	I	EE		10	
133B	3'-0"	7'-0"	A	AA		1	ACCESS CONTROL
134	6'-0"	7'-0"	M	FF		13	
135	3'-0"	7'-0"	J	EE		11	
136	3'-0"	7'-0"	I	EE		12	
137	3'-0"	7'-0"	I	EE		12	
138	3'-0"	7'-0"	I	EE		14	
139	3'-0"	7'-0"	A	AA		1	ACCESS CONTROL
140	3'-0"	7'-0"	I	EE		12	
141	3'-0"	7'-0"	I	EE		12	
142	3'-0"	7'-0"	A	EE		12	
143	3'-0"	7'-0"	J	EE		6	
144	3'-0"	7'-0"	I	EE		12	
145	3'-0"	7'-0"	I	EE		6	
146	3'-0"	7'-0"	I	EE		6	
147	3'-0"	7'-0"	J	EE		6	
148	3'-0"	7'-0"	I	EE		6	
149	3'-0"	7'-0"	J	EE		6	
150	3'-0"	7'-0"	I	EE		6	

DOOR SCHEDULE- VEHICLE MAINTENANCE							
DOOR #	WIDTH	HEIGHT	DOOR TYPE	FRAME TYPE	FIRE RATING	HARDWARE SETS	COMMENTS
201A	3'-0"	7'-0"	C	AA		1	ACCESS CONTROL
201B	3'-0"	7'-0"	I	EE		8	
202A	3'-0"	7'-0"	A	AA		1	ACCESS CONTROL
202B	6'-0"	7'-0"	K	EE		14	
203A	3'-0"	7'-0"	I	EE		6	
203B	3'-0"	7'-0"	C	EE		6	
204A	3'-0"	7'-0"	I	EE		6	
204B	3'-0"	7'-0"	C	EE		6	
205A	3'-0"	7'-0"	I	EE		6	
205B	3'-0"	7'-0"	C	EE		6	
206	3'-0"	7'-0"	O	HH	60 MIN	16	
207A	3'-0"	7'-0"	I	EE		6	
207B	3'-0"	7'-0"	C	EE		6	
208	3'-0"	7'-0"	J	EE		7	
209A	3'-0"	7'-0"	I	EE		6	
209B	3'-0"	7'-0"	C	EE		6	
210	3'-0"	7'-0"	J	EE		7	
211	3'-0"	7'-0"	J	EE		9	
212A	3'-0"	7'-0"	A	AA		1	ACCESS CONTROL
212B	3'-0"	7'-0"	I	EE		14	
214A	3'-0"	7'-0"	I	EE		14	
214B	3'-0"	7'-0"	A	EE		10	
215A	3'-0"	7'-0"	I	AA		9	
216	6'-0"	7'-0"	E	BB		2	ACCESS CONTROL
217A	3'-0"	7'-0"	A	AA		1	ACCESS CONTROL
217B	3'-0"	7'-0"	A	AA		1	ACCESS CONTROL
217C	3'-0"	7'-0"	A	AA		1	ACCESS CONTROL
217D	3'-0"	7'-0"	A	AA		1	ACCESS CONTROL
217E	3'-0"	7'-0"	C	AA		4	ACCESS CONTROL
219A	3'-0"	7'-0"	A	AA		1	ACCESS CONTROL
219B	3'-0"	7'-0"	A	AA		1	ACCESS CONTROL
220	3'-0"	7'-0"	C	EE		9	
221	3'-0"	7'-0"	O	GG	60 MIN	16	
222	3'-0"	7'-0"	C	EE		9	
223	3'-0"	7'-0"	A	EE		10	
224	3'-0"	7'-0"	C	EE		10	
225	3'-0"	7'-0"	J	EE		11	
226	3'-0"	7'-0"	J	EE		11	
227A	3'-0"	7'-0"	A	AA		10	
227B	3'-0"	7'-0"	I	AA		6	
228A	3'-0"	7'-0"	A	EE		10	
228B	3'-0"	7'-0"	A	AA		1	ACCESS CONTROL
229	3'-0"	7'-0"	J	EE		6	
230	3'-0"	7'-0"	J	EE		6	

2 WINDOW SCHEDULE

WINDOW SCHEDULE					
WINDOW #	WIDTH	HEIGHT	WINDOW TYPE	GLAZING TYPE	COMMENTS
1	2'-6"	5'-6"	WDW A	2	
2	3'-0"	4'-0"	WDW B	1	
3	3'-0"	4'-0"	WDW B	1	
4	3'-0"	4'-0"	WDW B	1	
5	3'-0"	4'-0"	WDW B	1	
6	3'-0"	4'-0"	WDW B	1	
7	3'-0"	4'-0"	WDW B	1	
8	3'-0"	4'-0"	WDW B	1	
9	3'-0"	4'-0"	WDW B	1	
10	2'-6"	5'-6"	WDW A	2	
11	2'-6"	5'-6"	WDW A	2	
12	2'-6"	5'-6"	WDW A	2	
13	2'-6"	5'-6"	WDW A	2	
14	2'-6"	5'-6"	WDW A	2	
15	2'-6"	5'-6"	WDW A	2	
16	2'-6"	5'-6"	WDW A	2	
17	2'-6"	5'-6"	WDW A	2	
19	2'-6"	5'-6"	WDW A	2	
20	2'-6"	5'-6"	WDW A	2	
21	2'-6"	5'-6"	WDW A	2	
22	2'-6"	5'-6"	WDW A	2	
23	2'-6"	5'-6"	WDW A	2	
24	2'-6"	5'-6"	WDW A	2	
25	2'-6"	5'-6"	WDW A	2	
26	2'-6"	5'-6"	WDW A	2	
27	2'-6"	5'-6"	WDW A	2	
28	2'-6"	5'-6"	WDW A	2	
29	2'-6"	5'-6"	WDW A	2	
30	2'-6"	5'-6"	WDW A	2	
31	2'-6"	5'-6"	WDW A	2	
32	2'-6"	5'-6"	WDW A	2	
103	2'-6"	5'-6"	WDW A	2	
104	3'-0"	4'-0"	WDW B	1	

DOOR SCHEDULE-STORAGE BUILDING						
DOOR #	WIDTH	HEIGHT	DOOR TYPE	FRAME TYPE	FIRE RATING	COMMENTS
301B	3'-0"	7'-0"	B	AA		1
302B	3'-0"	7'-0"	B	AA		1
303B	3'-0"	7'-0"	B	AA		1
304B	3'-0"	7'-0"	B	AA		1
305B	3'-0"	7'-0"	B	AA		1
306B	3'-0"	7'-0"	B	AA		1
307B	3'-0"	7'-0"	B	AA		1
308B	3'-0"	7'-0"	B	AA		1
309	3'-0"	7'-0"	B	AA		1

3 HARDWARE SETS

HARDWARE SET 1- EXTERIOR			
NO.	EA/PR	HARDWARE	MODEL
1 1/2	PR	HINGE	BB1168 X 4.5 X 4.5 X NRP
1	EA	EXIT DEVICE	ED500SA X N955
1	EA	SPIC CORE W/KEYING	7CS
1	EA	CLOSER	4040XP X EDA
1	EA	THRESHHOLD	2005_T
1	EA	WEATHERSTRIPPING	29310_S
1	EA	DOOR SWEEP	3452-V
1	EA	ELECTRIC STRIKE	310-4
1	EA	POWER SUPPLY	BPS

HARDWARE SET 13- INTERIOR			
NO.	EA/PR	HARDWARE	MODEL
4	PR	HINGE	BB1168 X 4.5 X 4.5
1	EA	EXIT DEVICE	ED5800 X N955
2	EA	CLOSER	4040XP X EDA X HOA
4	EA	SILENCER	608
1	EA	DOOR SWEEP	307-V
1	EA	FLUSH BOLT	557

HARDWARE SET 2- EXTERIOR DOUBLE DOOR			
NO.	EA/PR	HARDWARE	MODEL
4	PR	HINGE	BB1168 X 4.5 X 4.5 X NRP
2	EA	EXIT DEVICE	ED5800 X M94 X 9905
2	EA	SPIC CORE W/KEYING	7CS
2	EA	CLOSER	4040XP X EDA
1	EA	THRESHHOLD	2005_T
1	EA	WEATHERSTRIPPING	29310_S
2	EA	DOOR SWEEP	3452-V
1	EA	POWER SUPPLY	BPS

HARDWARE SET 14- INTERIOR			
NO.	EA/PR	HARDWARE	MODEL
1 1/2	PR	HINGE	BB1168 X 4.5 X 4.5
1	EA	EXIT DEVICE	ED5800 X N955
1	EA	CLOSER	4040XP X EDA X HOA
3	EA	SILENCER	608

HARDWARE SET 3- EXTERIOR STOREFRONT			
NO.	EA/PR	HARDWARE	MODEL
2	EA	HINGE	1200-600 X HD
2	EA	EXIT DEVICE	ED5800 X N955
2	EA	CLOSER	4040XP X EDA
1	EA	THRESHHOLD	2005_T
1	EA	WEATHERSTRIPPING	CONTINUOUS
2	EA	DOOR SWEEP	3452-NB

HARDWARE SET 15- INTERIOR			
NO.	EA/PR	HARDWARE	MODEL
3	PR	HINGE	BB1168 X 4.5 X 4.5
1	EA	LOCKSET	CL3351 X NZD
1	EA	WEATHERSTRIPPING	29310_S
4	EA	SILENCER	405
			608

HARDWARE SET 4- EXTERIOR			
NO.	EA/PR	HARDWARE	MODEL
1 1/2	PR	HINGE	BB1168 X 4.5 X 4.5 X NRP
1	EA	LOCKSET	CL3351 X NZD
1	EA	CLOSER	4040XP X EDA
1	EA	THRESHHOLD	2005_T
1	EA	WEATHERSTRIPPING	29310_S
1	EA	DOOR SWEEP	3452-V
1	EA	ELECTRIC STRIKE	310-4
1	EA	POWER SUPPLY	BPS

HARDWARE SET 16- INTERIOR (FIRE RATED)			
NO.	EA/PR	HARDWARE	MODEL
1 1/2	EA	HINGE	BB1168 X 4.5 X 4.5
1	EA	LOCKSET	CL3351 X NZD
1	EA	CLOSER	4040XP X EDA
1	EA	WEATHERSTRIPPING	29310_S

HARDWARE SET 5- EXTERIOR			
NO.	EA/PR	HARDWARE	MODEL
1 1/2	PR	HINGE	BB1168 X 4.5 X 4.5 X NRP
1	EA	LOCKSET	CL3351 X NZD
1	EA	CLOSER	4040XP X EDA
1	EA	THRESHHOLD	2005_T
1	EA	WEATHERSTRIPPING	29310_S
1	EA	DOOR SWEEP	3452-V

HARDWARE SET 6- INTERIOR			
NO.	EA/PR	HARDWARE	MODEL
1 1/2	EA	HINGE	BB1168 X 4.5 X 4.5
1	EA	LOCKSET	CL3351 X NZD
1	EA	WEATHERSTRIPPING	CONTINUOUS
1	EA	WALL STOP	405
3	EA	SILENCER	608

HARDWARE SET 7- INTERIOR			
NO.	EA/PR	HARDWARE	MODEL
1 1/2	PR	HINGE	BB1168 X 4.5 X 4.5
1	EA	LATCHSET	CL3310 X NZD
1	EA	CLOSER	4040XP X EDA
1	EA	WEATHERSTRIPPING	29310_S
1	EA	KICK PLATE	K1062-J102 (34" X 10")
1	EA	WALL STOP	405
1	EA	SILENCER	601


HARDWARE SET 8- INTERIOR			
NO.	EA/PR	HARDWARE	MODEL
1 1/2	PR	HINGE	BB1168 X 4.5 X 4.5
1	EA	LATCHSET	CL3310 X NZD
1	EA	WALL STOP	409
3	EA	SILENCER	608

HARDWARE SET 9- INTERIOR			
NO.	EA/PR	HARDWARE	MODEL
1 1/2	PR	HINGE	BB1168 X 4.5 X 4.5 X NRP
1	EA	LOCKSET	CL3351 X NZD
3	EA	SILENCER	6


1 DOOR DETAIL- EXT CURTAIN WALL

SCALE: 1 1/2" = 1'-0"


HEAD

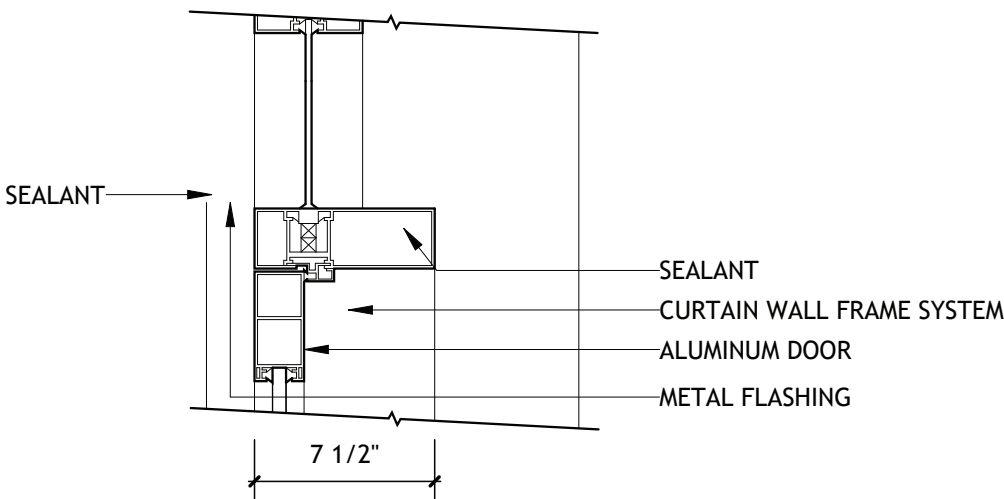

JAMB

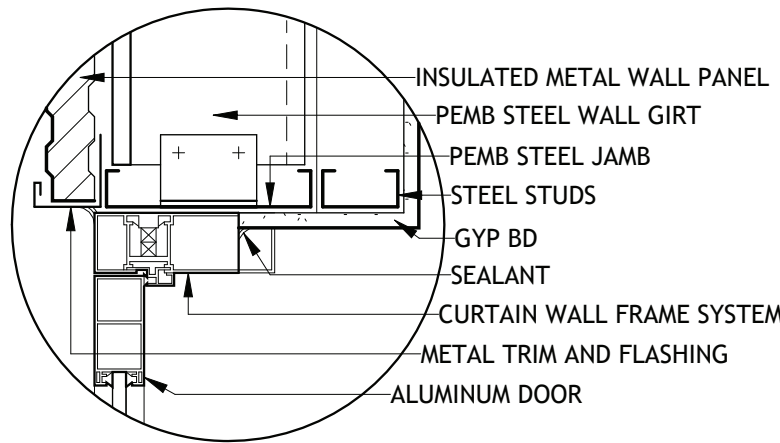


SILL

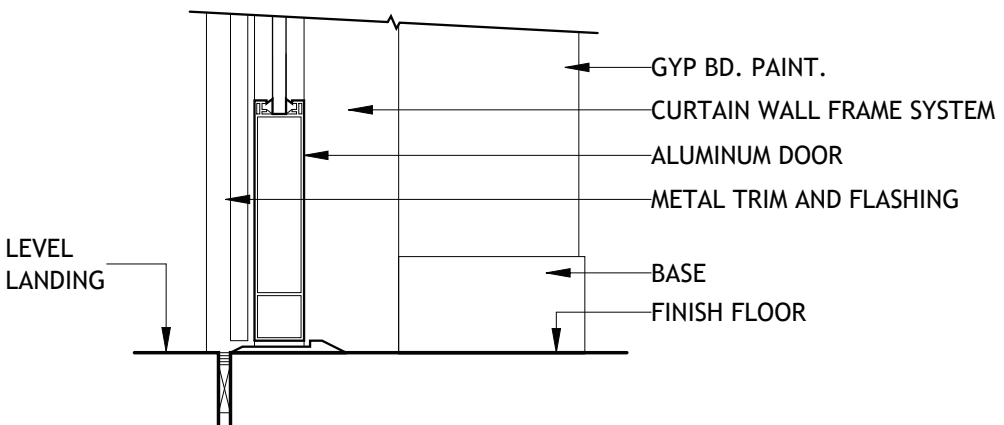


2 DOOR DETAIL- EXT CMU

SCALE: 1 1/2" = 1'-0"


HEAD

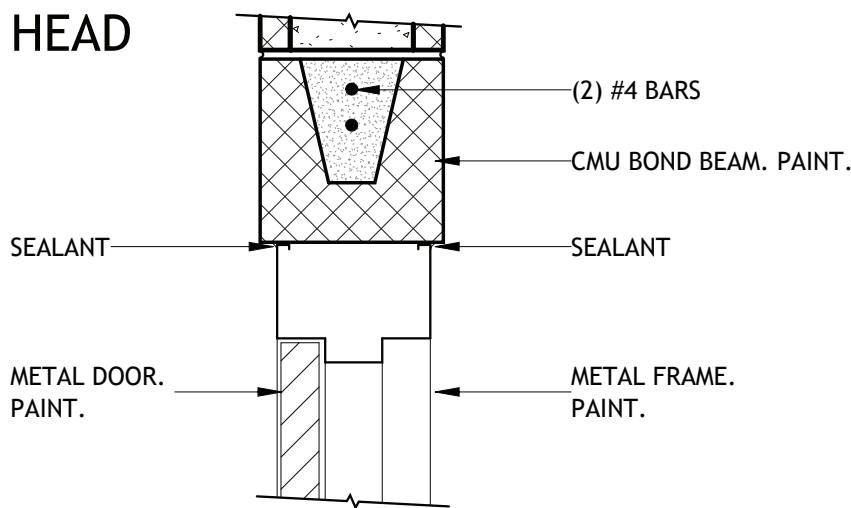

JAMB

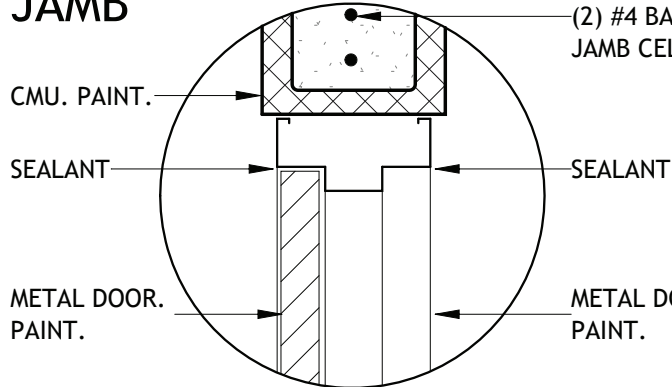


SILL

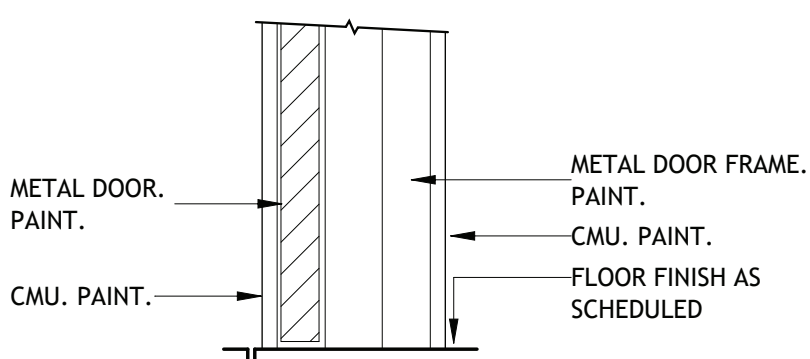


3 DOOR DETAIL- EXT MTL WALL PANEL

SCALE: 1 1/2" = 1'-0"


HEAD

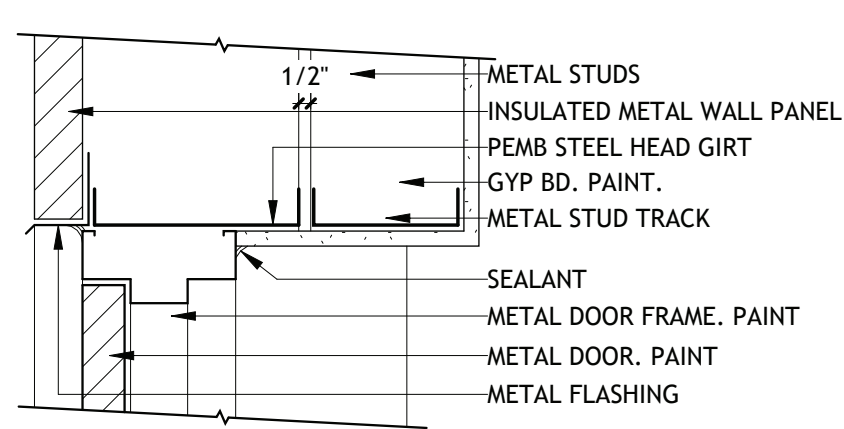

JAMB

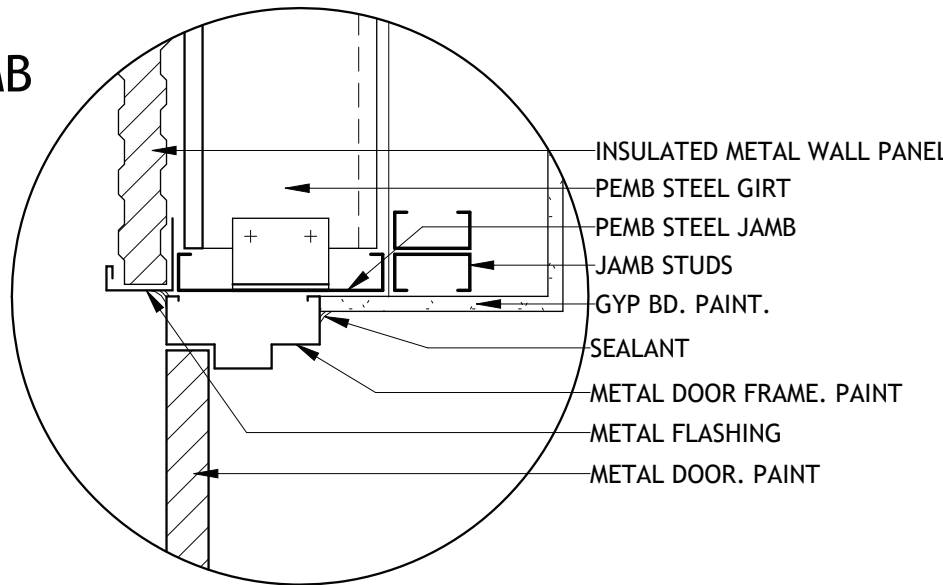


SILL

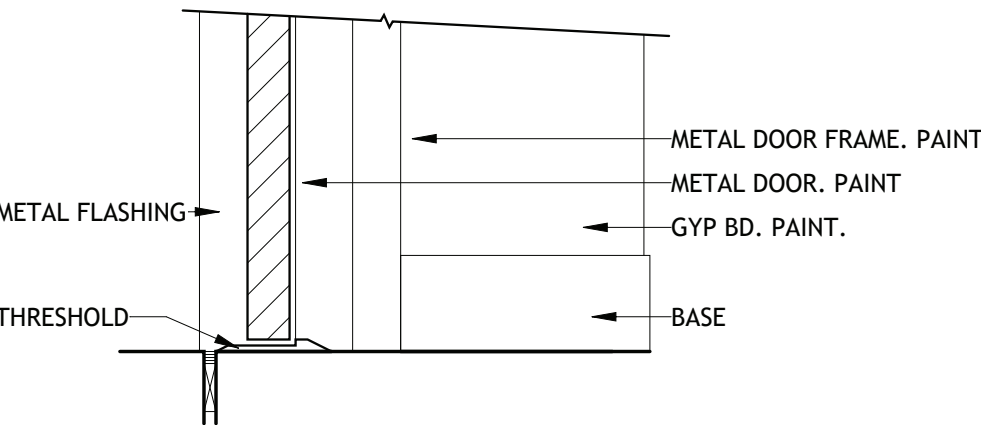


4 DOOR DETAIL- EXT MTL WALL PANEL 2

SCALE: 1 1/2" = 1'-0"


HEAD

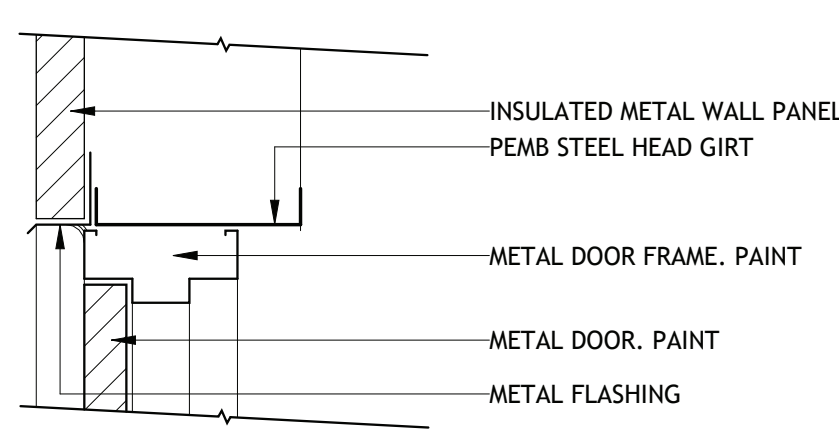

JAMB

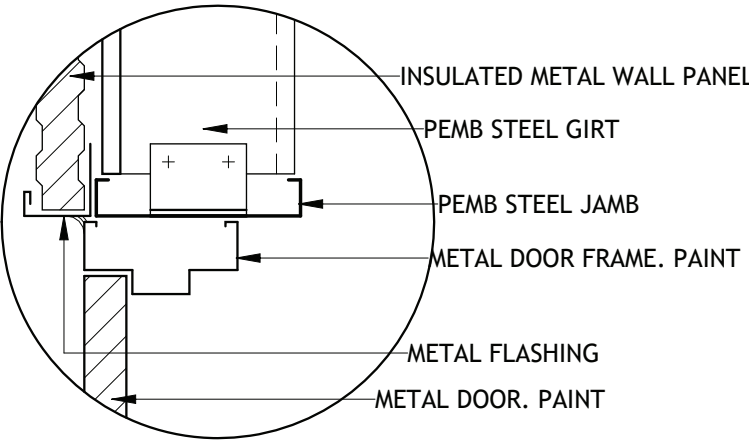


SILL

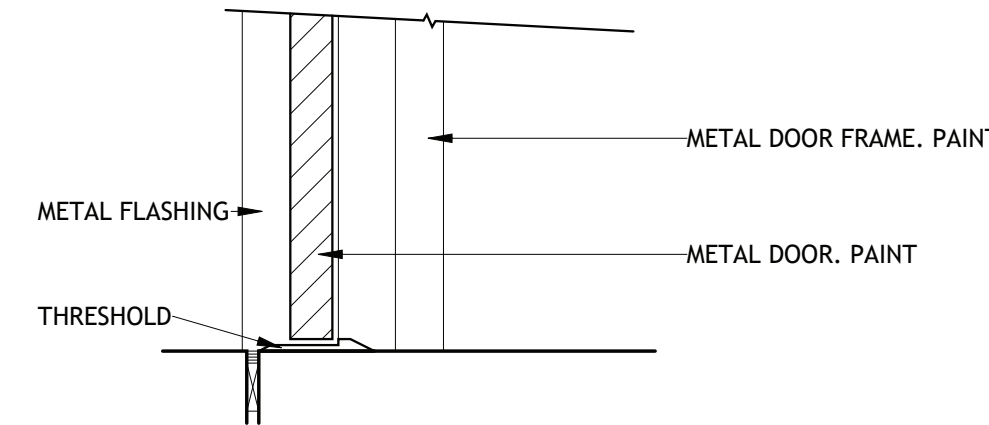


5 DOOR DETAIL- INT 3 5/8" STUD

SCALE: 1 1/2" = 1'-0"


HEAD

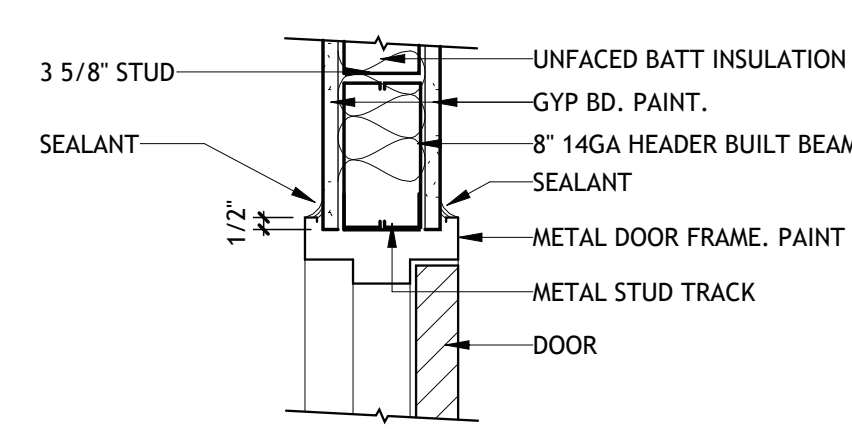

JAMB

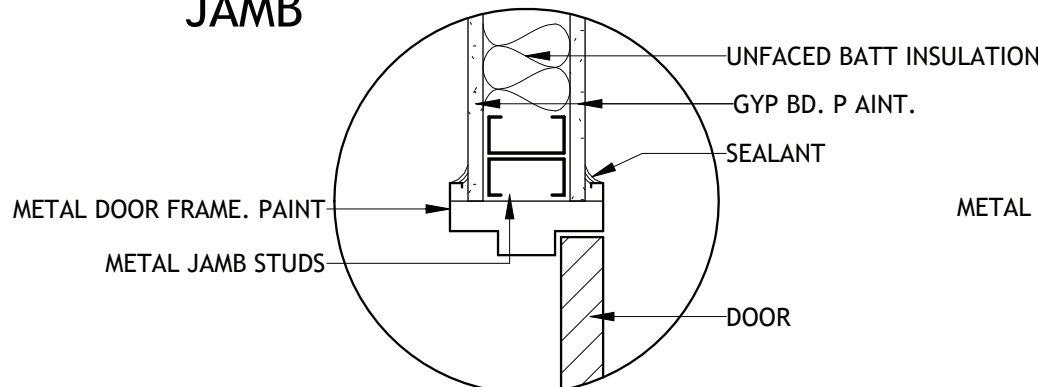


SILL

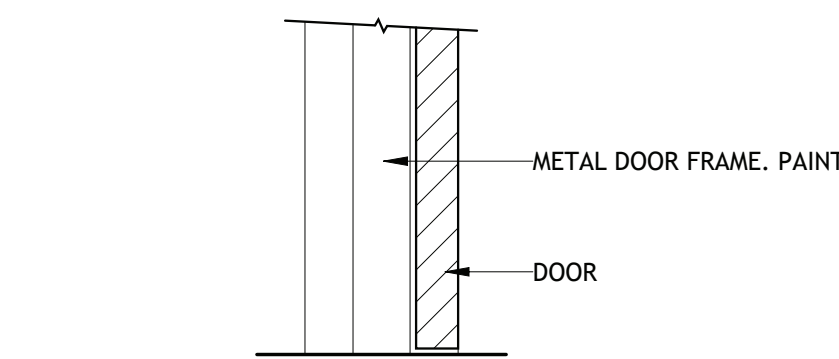


6 DOOR DETAIL- INT 6" STUD

SCALE: 1 1/2" = 1'-0"


HEAD

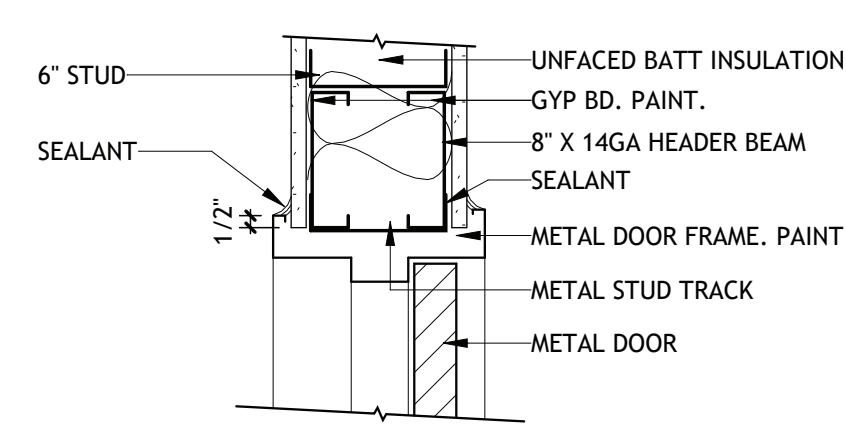

JAMB

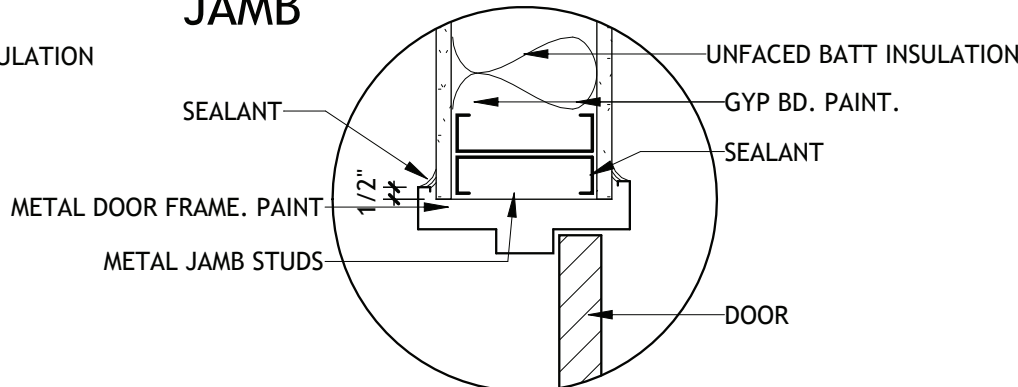


SILL

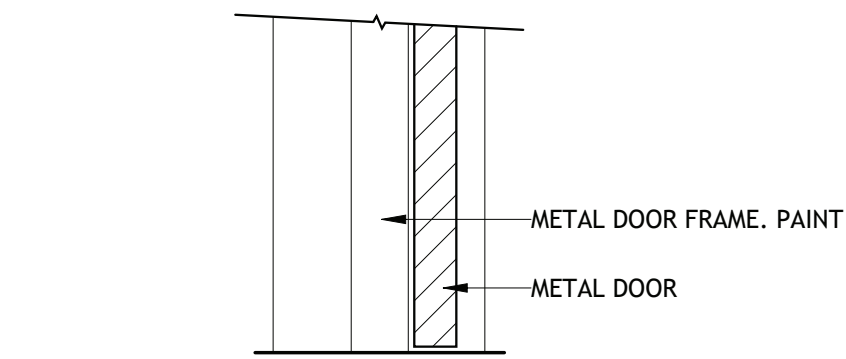


7 DOOR DETAIL- INT STOREFRONT 6"

SCALE: 1 1/2" = 1'-0"


HEAD

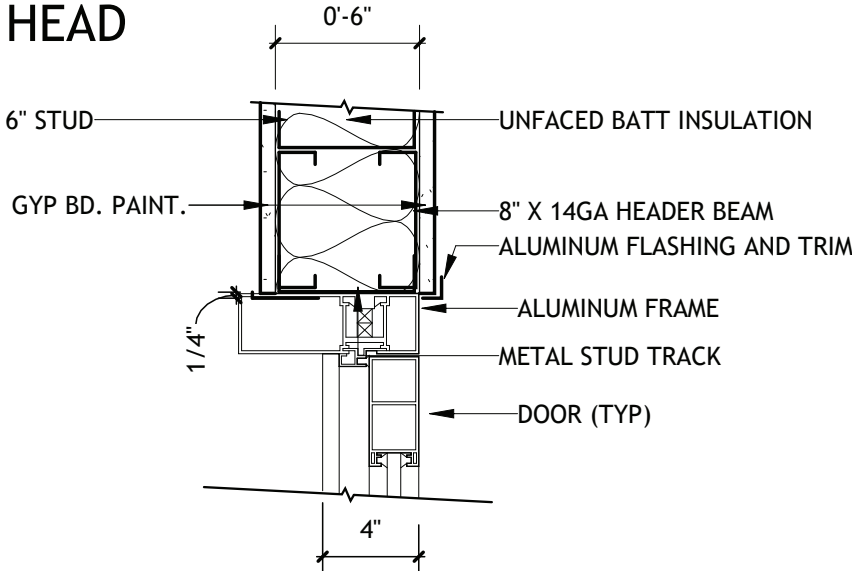

JAMB

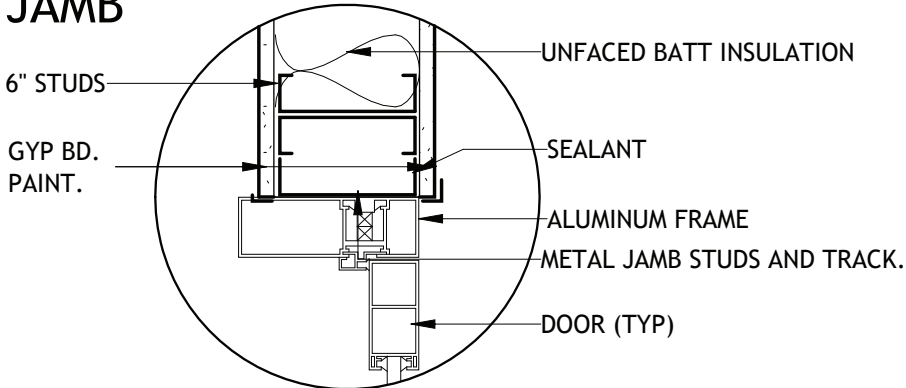


SILL

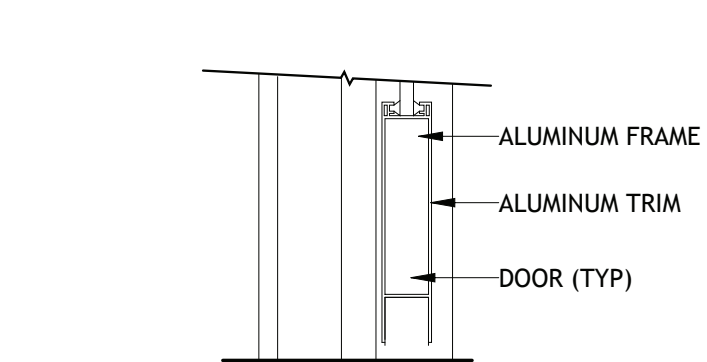


8 DOOR DETAIL- INT @ CT

SCALE: 1 1/2" = 1'-0"


HEAD

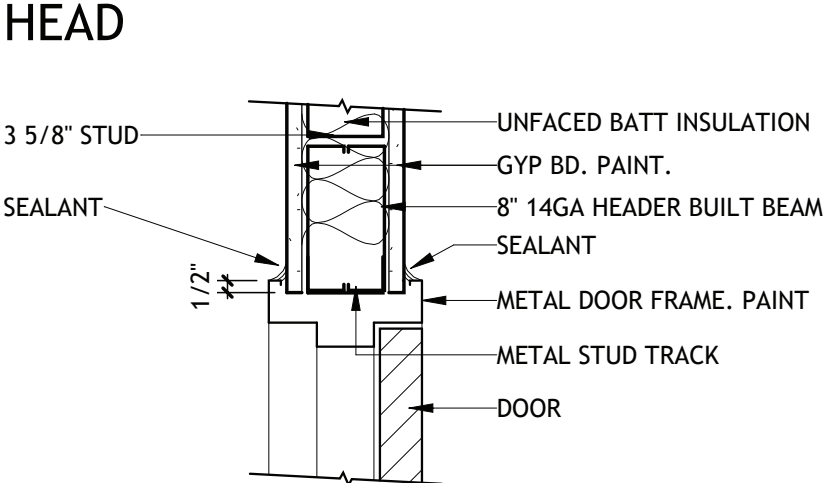

JAMB

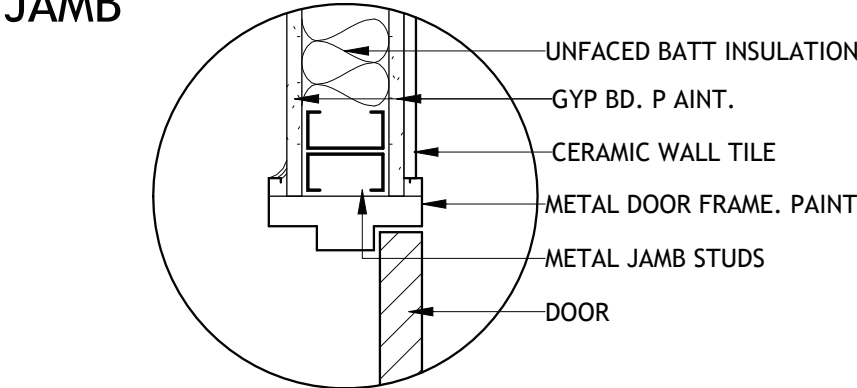


SILL

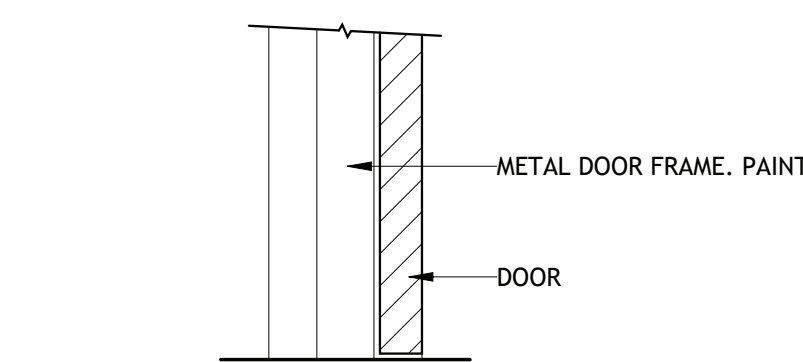


9 WINDOW DETAIL-EXTERIOR

SCALE: 1 1/2" = 1'-0"


HEAD

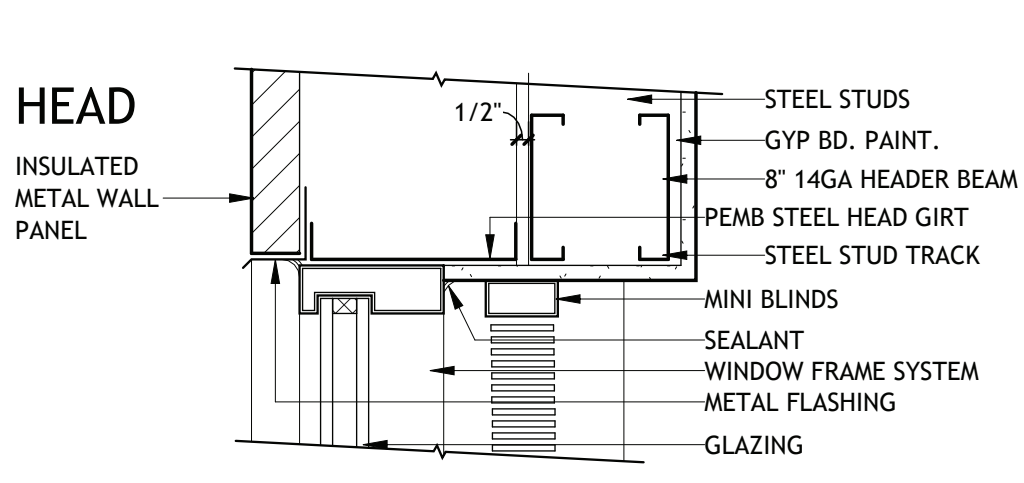

JAMB

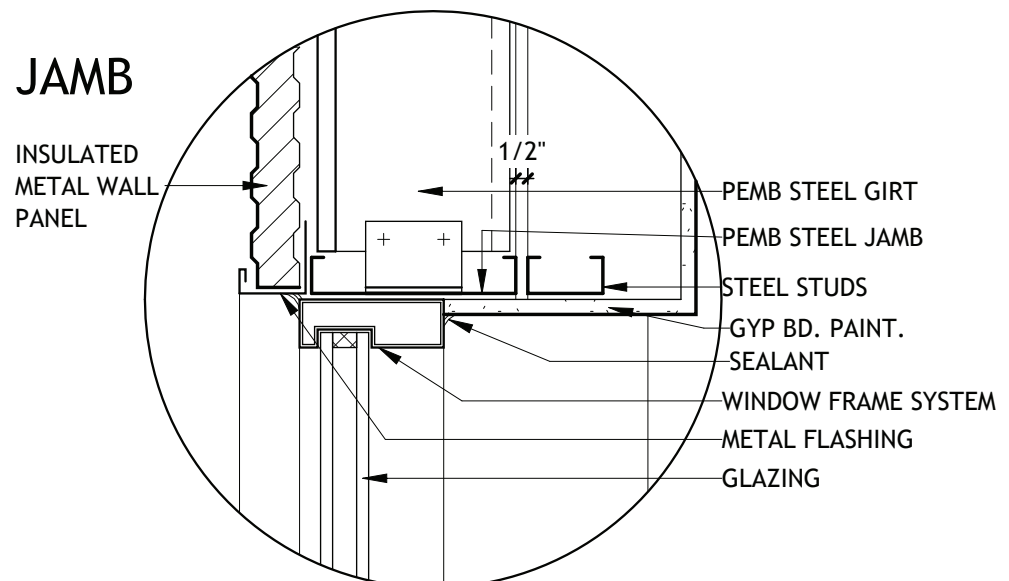


SILL

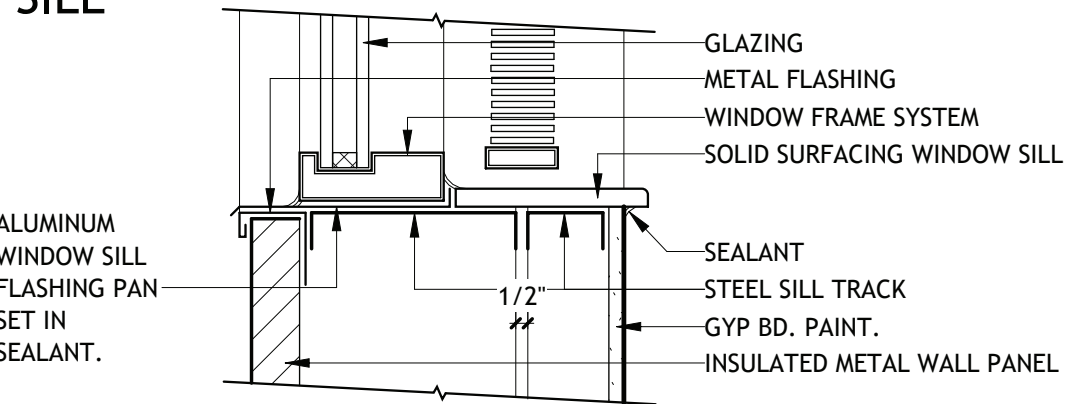


10 WINDOW DETAIL- INTERIOR 3 5/8"

SCALE: 1 1/2" = 1'-0"


HEAD

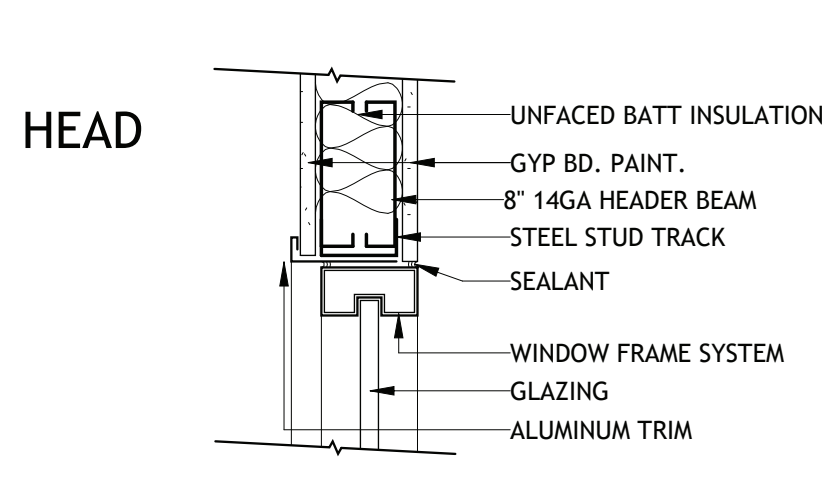

JAMB

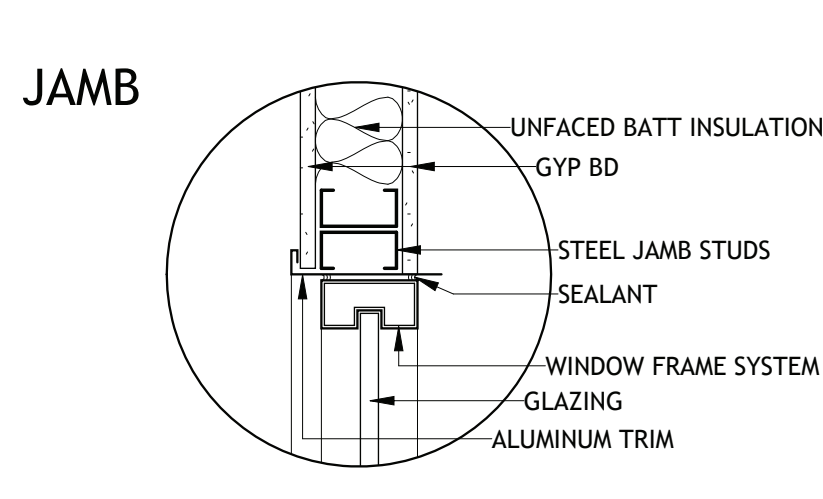


SILL

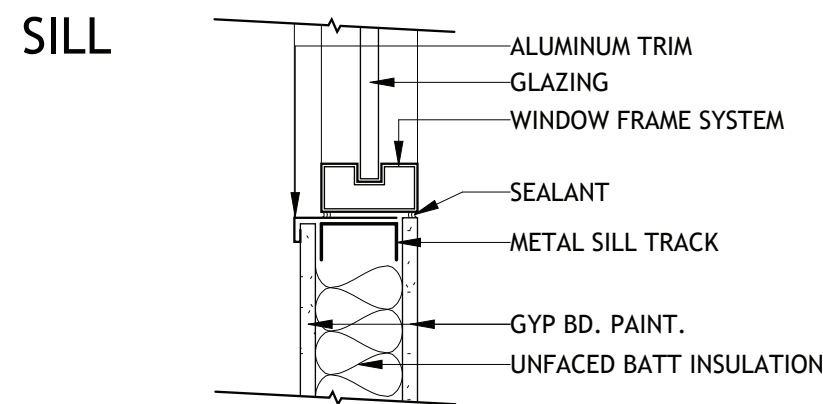


11 WINDOW DETAIL- INTERIOR 6"

SCALE: 1 1/2" = 1'-0"



HEAD

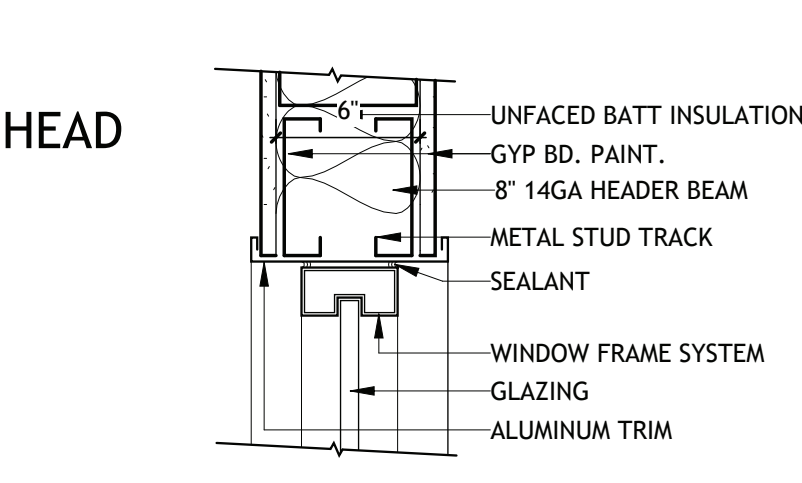


JAMB

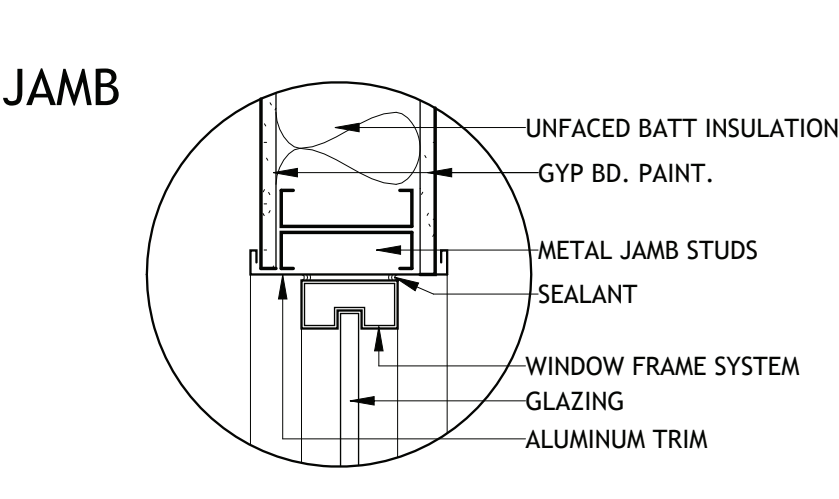

SILL

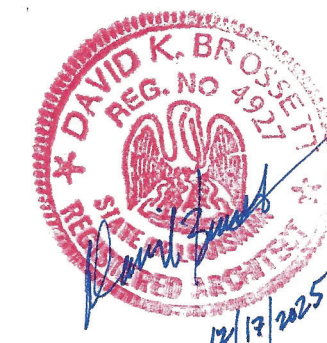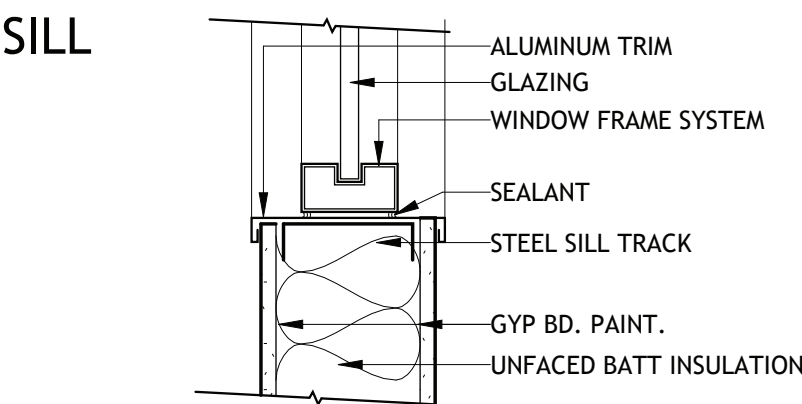

Brossett
Architect

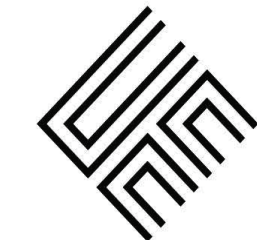

Brossett Architect, LLC • 414 Pujo St., Lake Charles, LA 70601

LAKE CHARLES PUBLIC WORKS
NEW FACILITY PHASE 2

A2.14

4200 BROAD STREET
LAKE CHARLES, LA 70615

DOOR AND WINDOW DETAILS


SHEET NO.

VER.	DATE	DESCRIPTION
0	12/20/2025	BID DOCUMENTS

© COPYRIGHT 2025,
Brossett Architect, LLC
All Rights Reserved.
This document shall not be
copied or reproduced
without written permission.


1 OVERHEAD DOOR TYPES

SCALE: 1/2" = 1'-0"

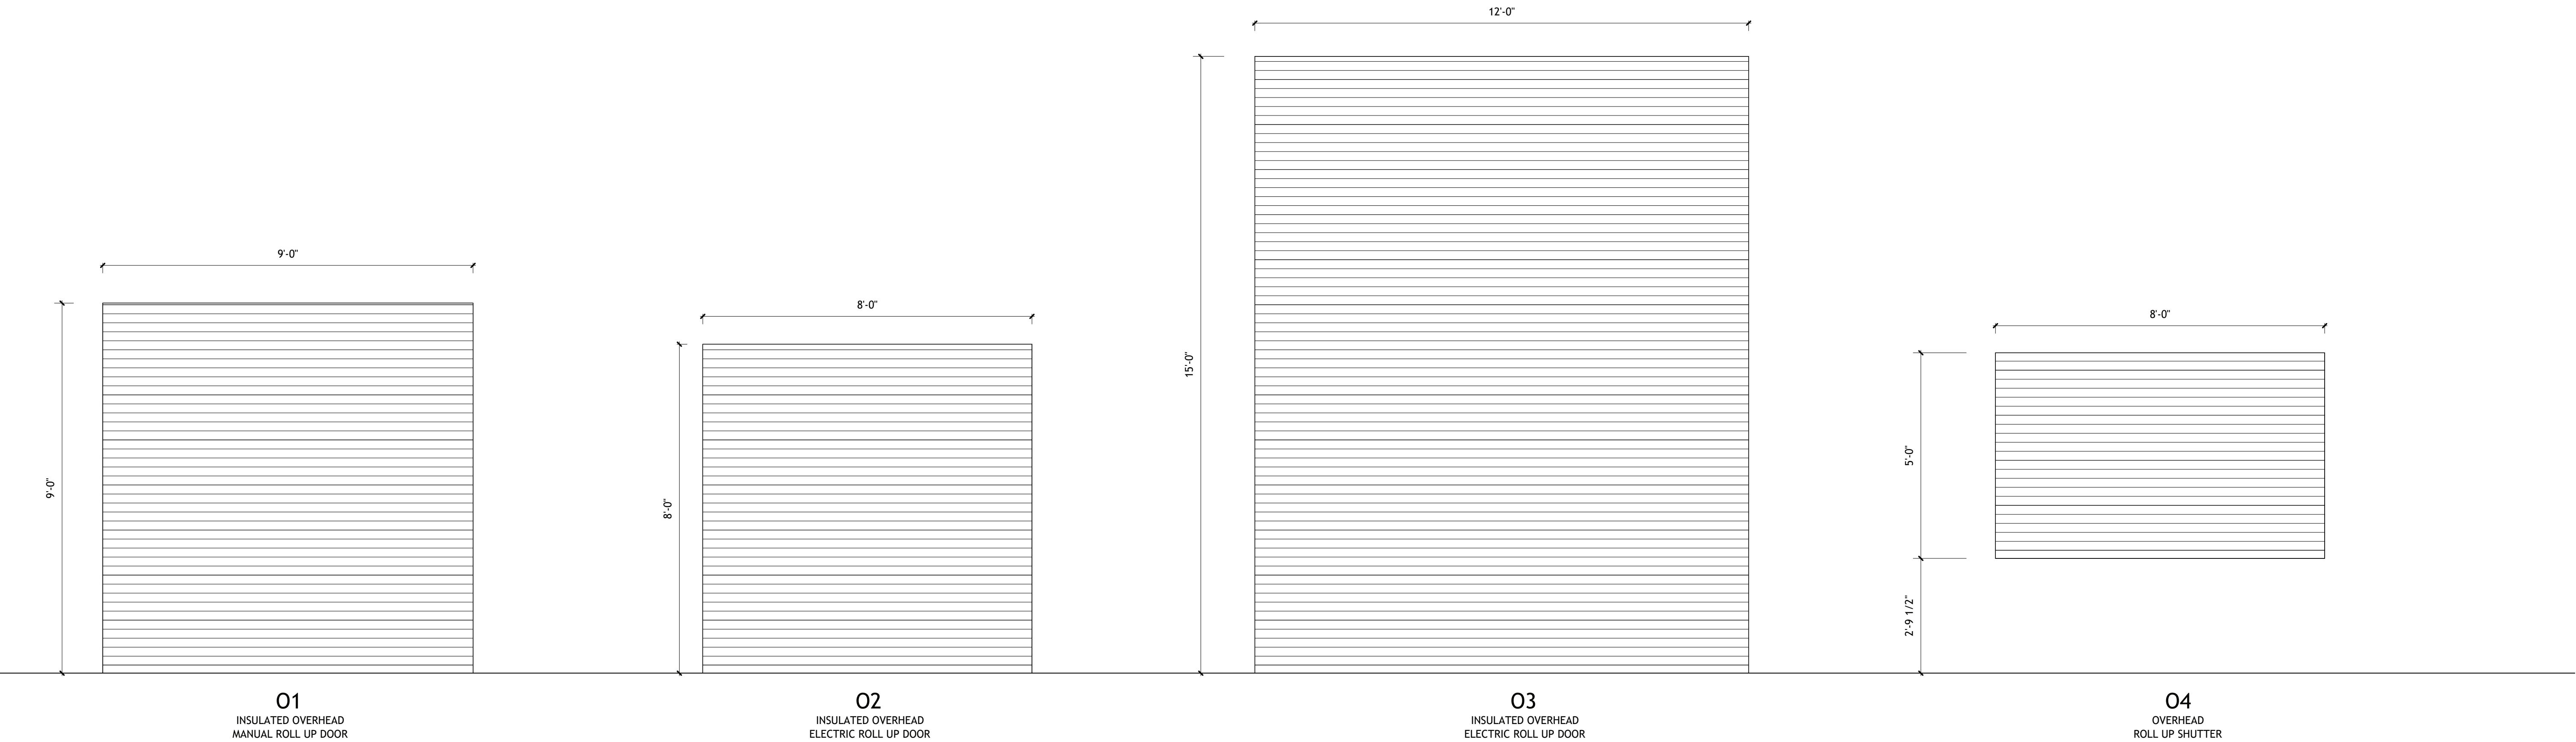


2 EXT OVERHEAD DOOR DETAIL (VEHICLE MAINT)

SCALE: 3/4" = 1'-0"

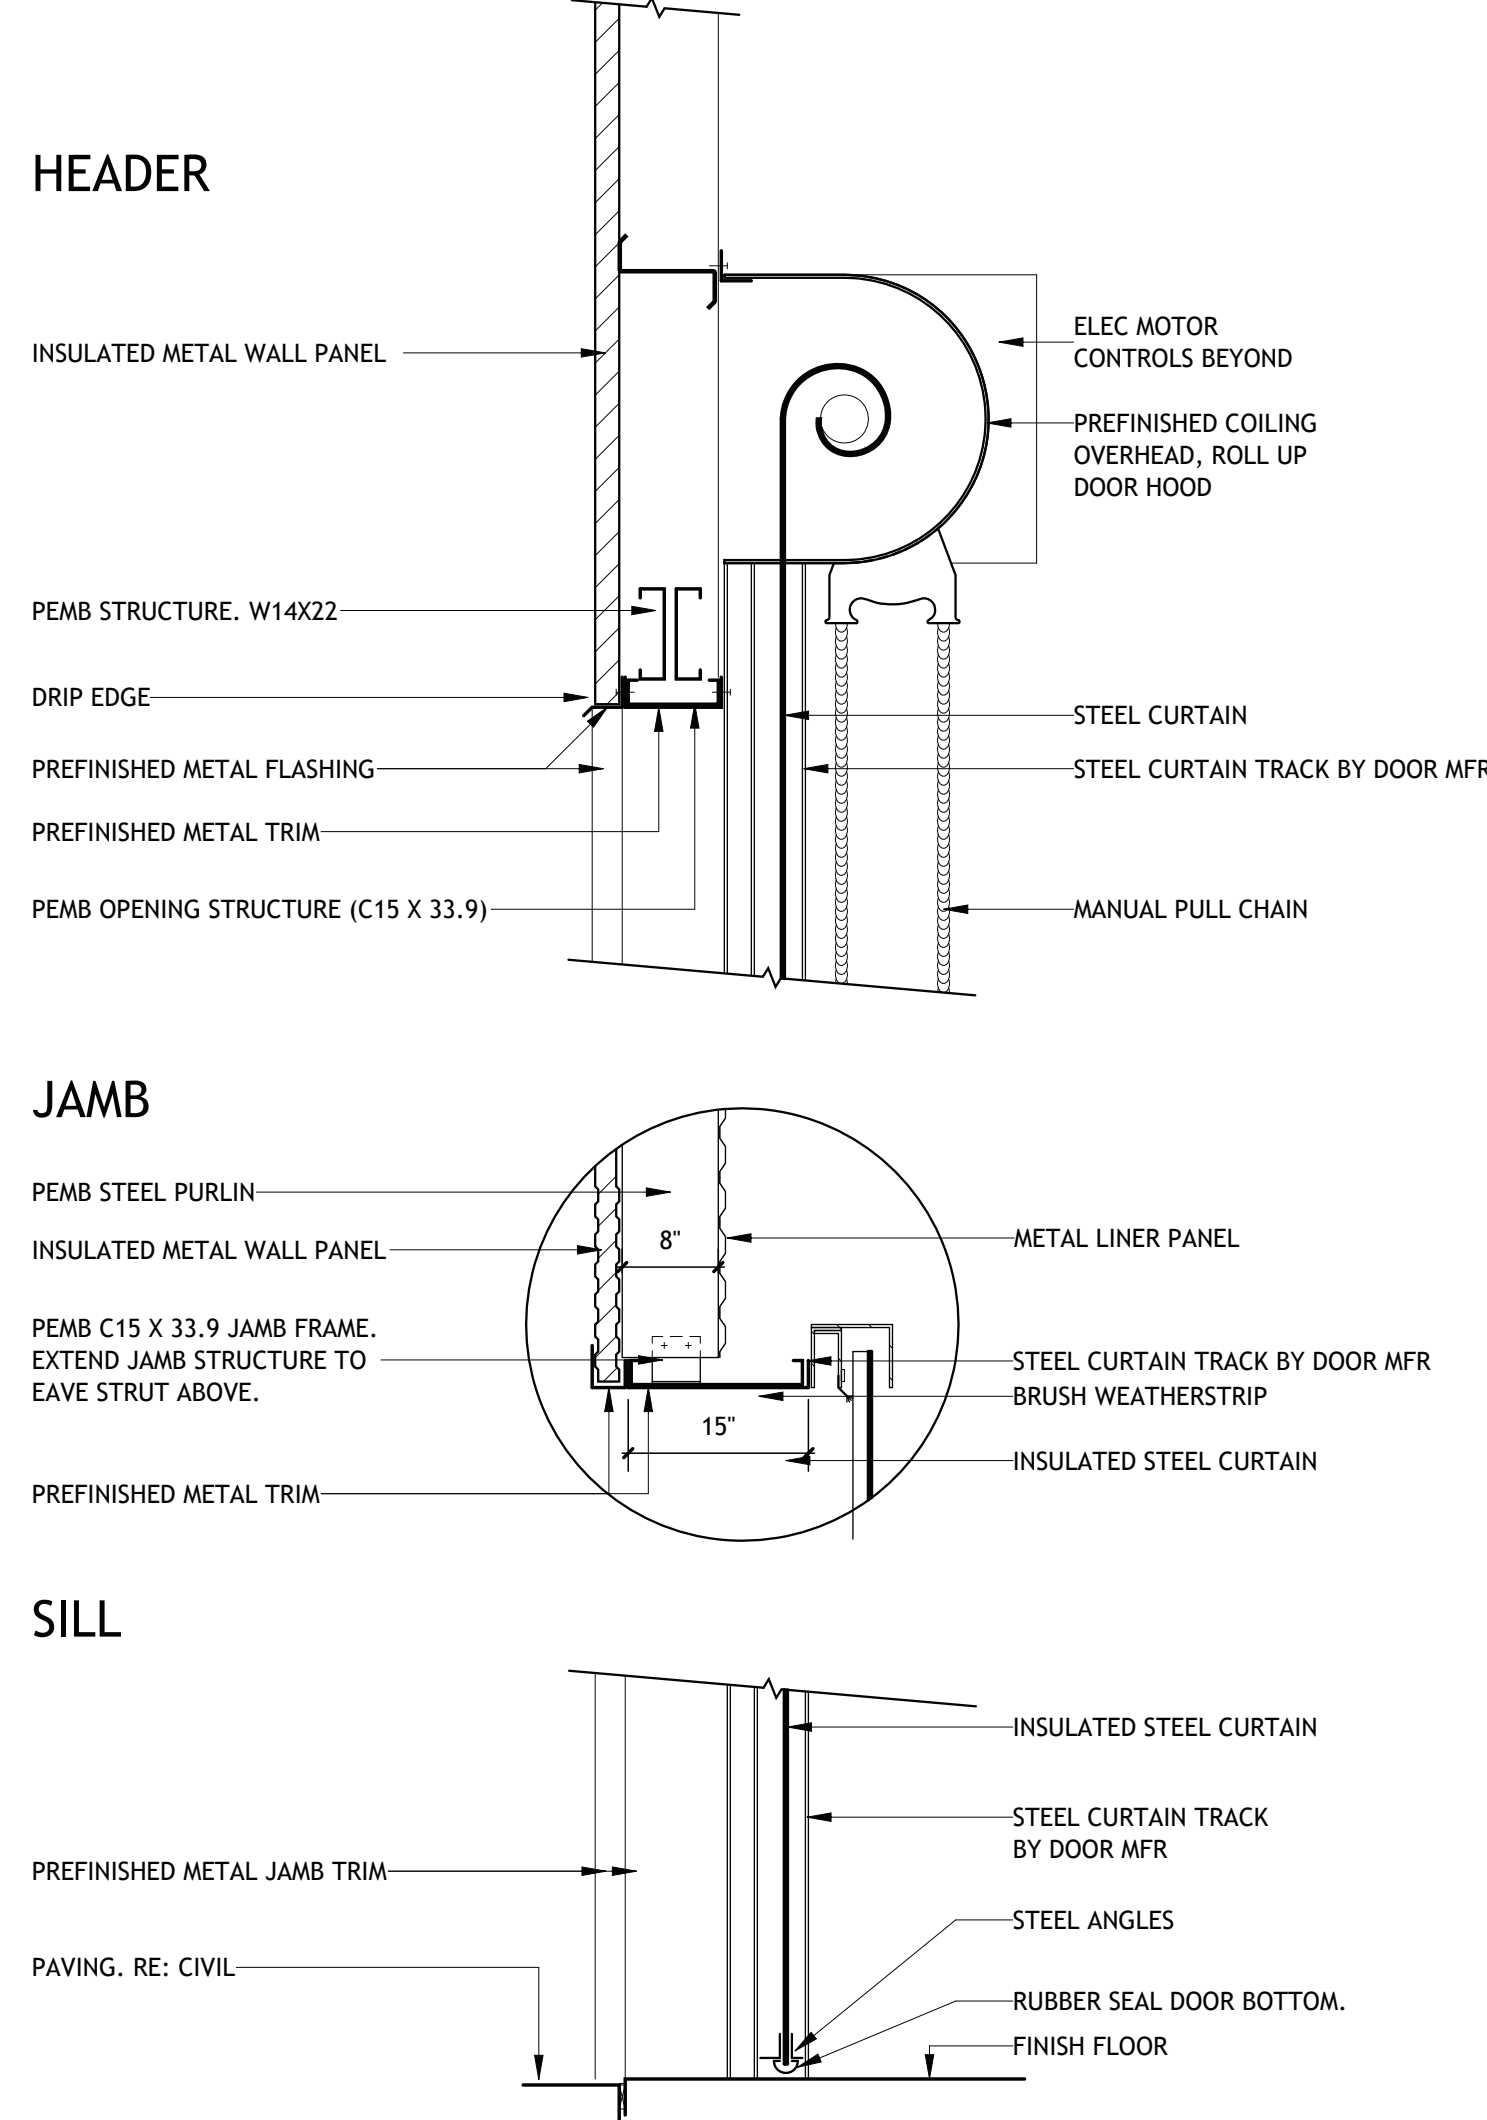


3 EXT OVERHEAD DOOR DETAIL (CREW)

SCALE: 3/4" = 1'-0"

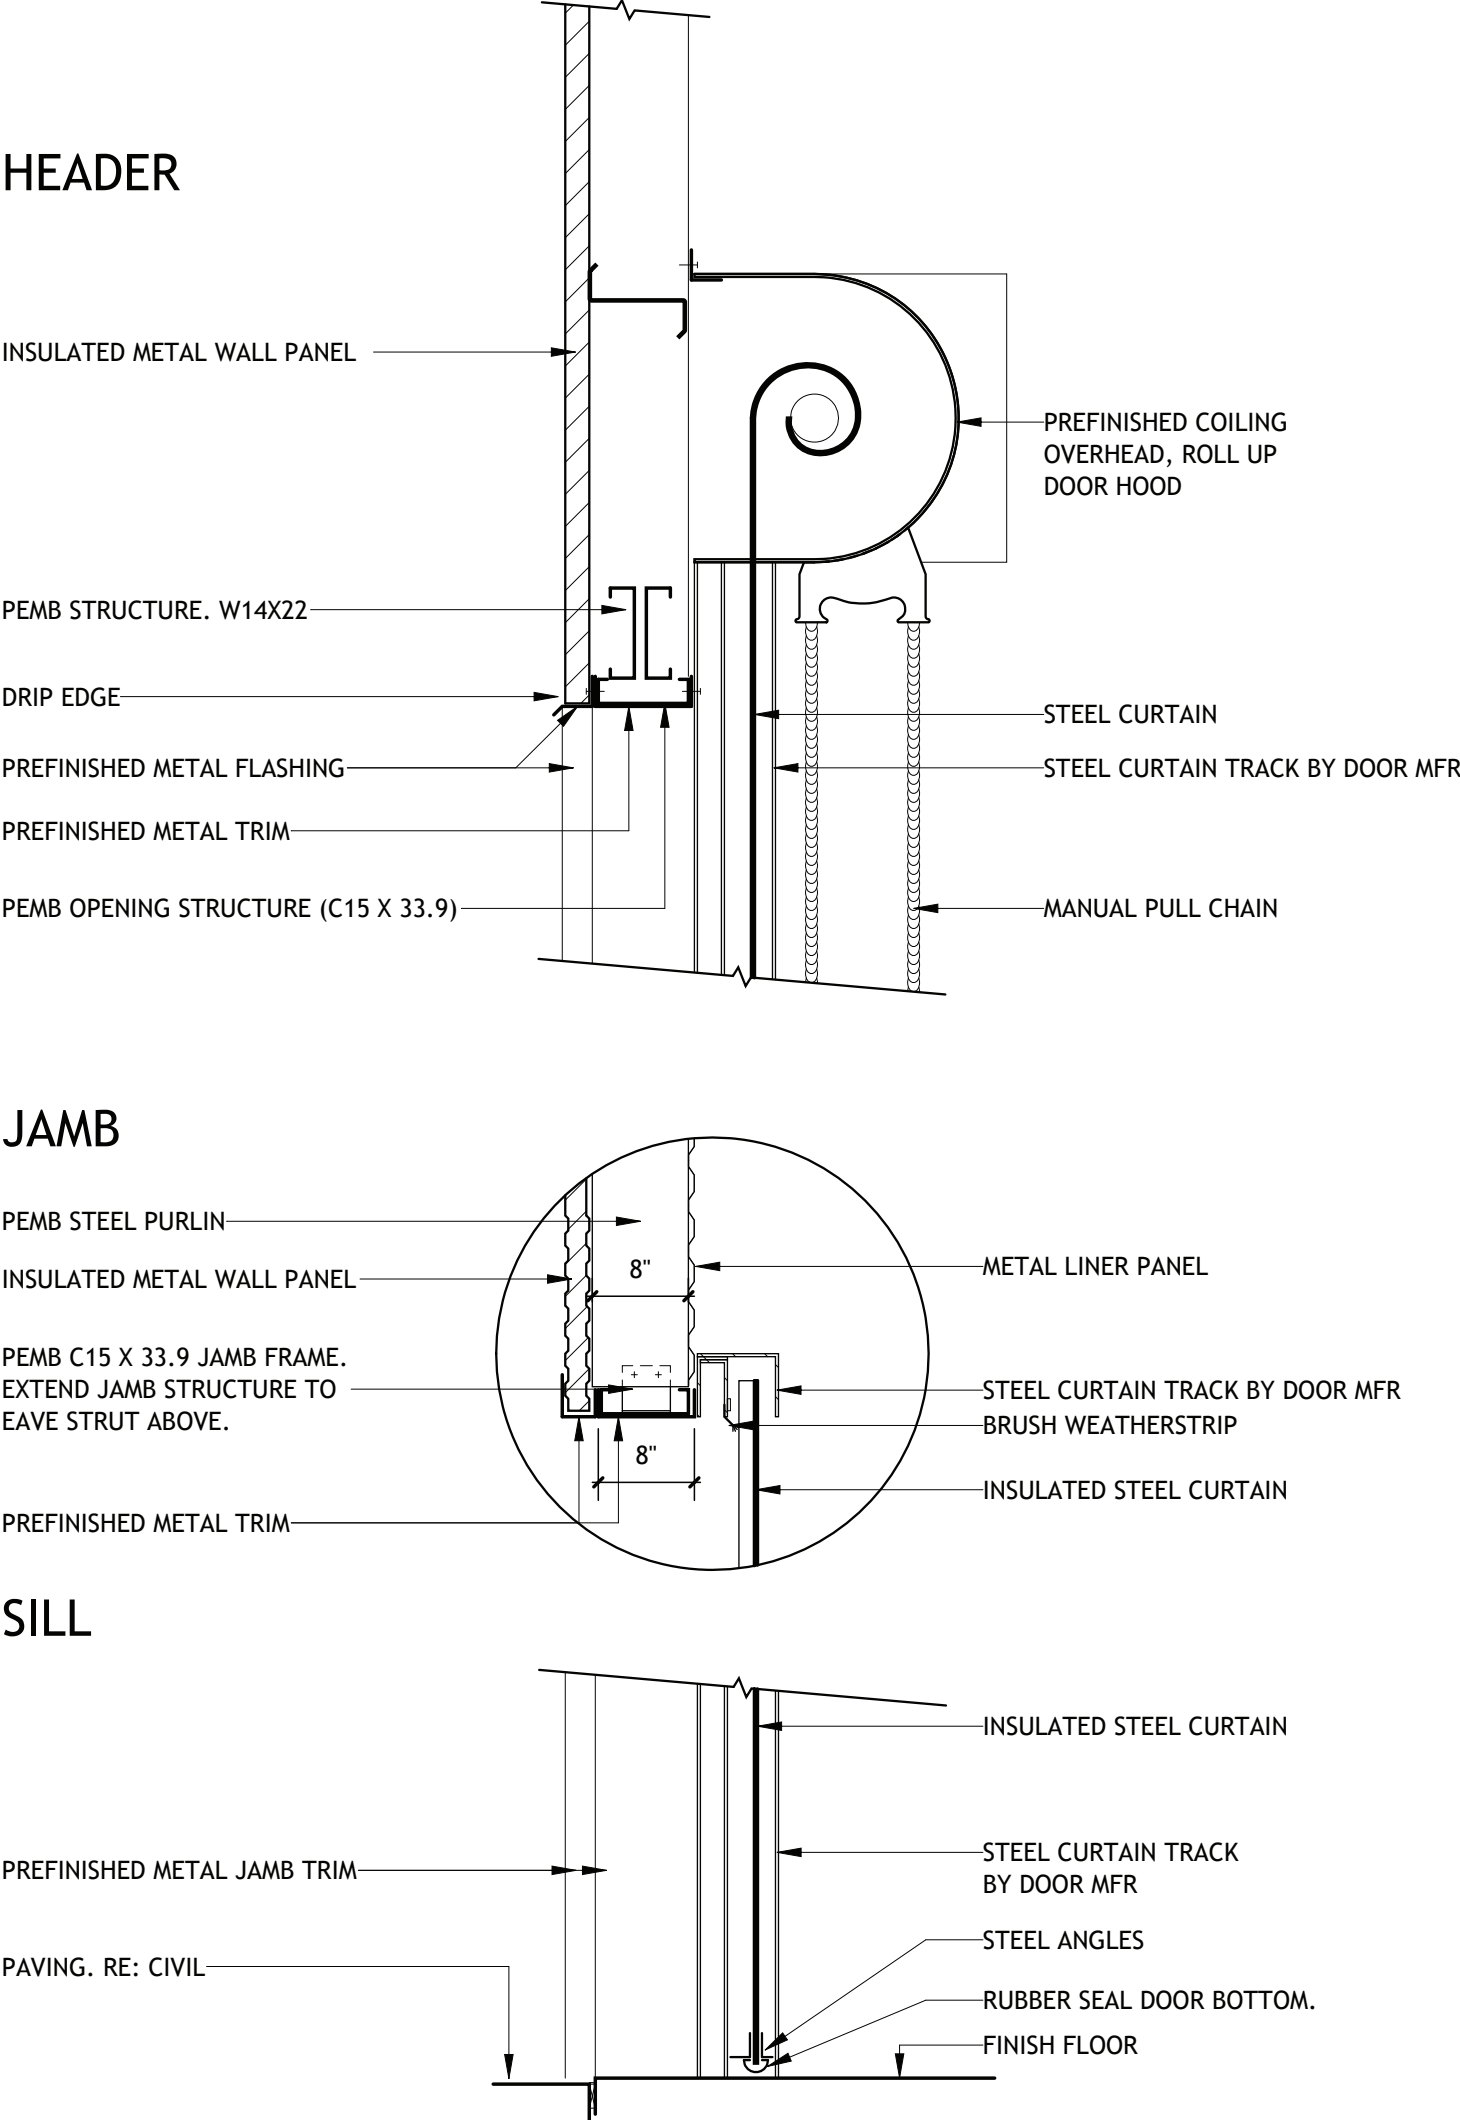


4 OVERHEAD SHUTTER DETAIL (VEHICLE MAINT)

SCALE: 3/4" = 1'-0"

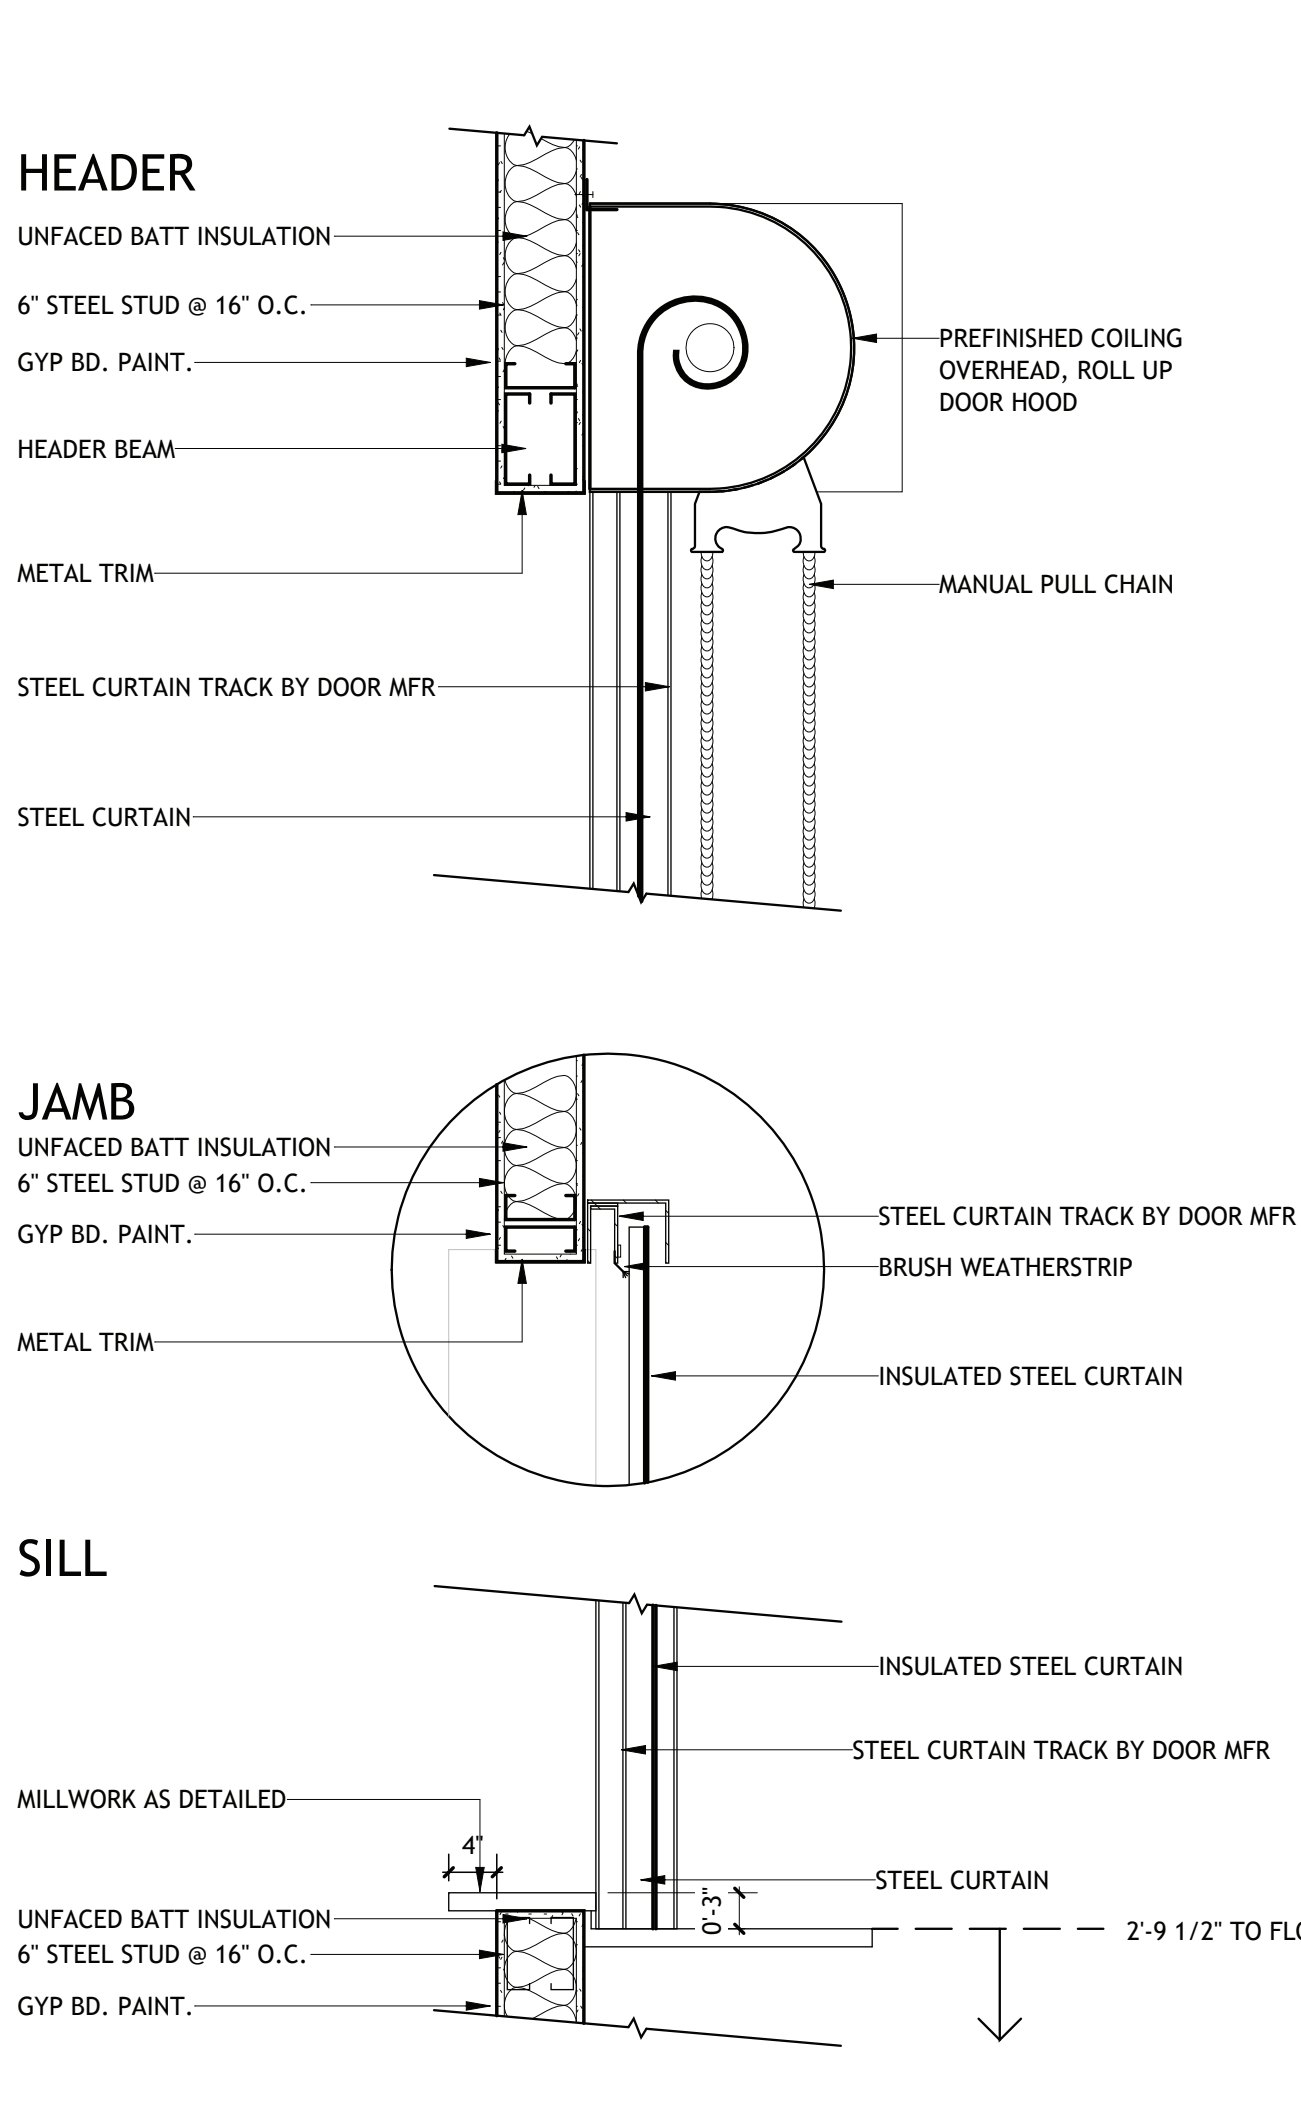

5 OVERHEAD DOOR SCHEDULE

OVERHEAD DOOR SCHEDULE					
MARK	HEIGHT	WIDTH	TYPE	COMMENTS	
113A	9'-0"	9'-0"	O1		
133C	9'-0"	9'-0"	O1		
217F	14'-0"	12'-0"	O3		
217G	14'-0"	12'-0"	O3		
217H	14'-0"	12'-0"	O3		
217I	14'-0"	12'-0"	O3		
217J	14'-0"	12'-0"	O3		
217K	14'-0"	12'-0"	O3		
217L	14'-0"	12'-0"	O3		
217M	14'-0"	12'-0"	O3		
217N	14'-0"	12'-0"	O3		
217O	14'-0"	12'-0"	O3		
217P	14'-0"	12'-0"	O3		
217Q	14'-0"	12'-0"	O3		
217R	14'-0"	12'-0"	O3		
217S	14'-0"	12'-0"	O3		
217T	14'-0"	12'-0"	O3		
217U	14'-0"	12'-0"	O3		
217V	14'-0"	12'-0"	O3		
217W	14'-0"	12'-0"	O3		
305A	8'-0"	8'-0"	O2		
306A	8'-0"	8'-0"	O2		
307A	8'-0"	8'-0"	O2		
308A	8'-0"	8'-0"	O2		
301A	8'-0"	8'-0"	O2		
302A	8'-0"	8'-0"	O2		
303A	8'-0"	8'-0"	O2		
304A	8'-0"	8'-0"	O2		
215B	4'-0"	7'-0"	O4		

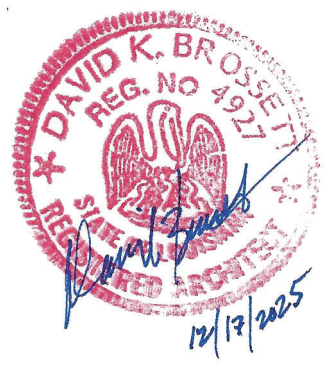

Brossett Architect, LLC · 414 Pujo St., Lake Charles, LA 70601

LAKE CHARLES PUBLIC WORKS
NEW FACILITY PHASE 2

4200 BROAD STREET
LAKE CHARLES, LA 70615

OVERHEAD DOOR TYPES, SCHEDULE, AND DETAILS

SHEET NO.

A2.15


ARCH #24009 BA

VER.	DATE	DESCRIPTION
0	12/20/2025	BID DOCUMENTS

© COPYRIGHT 2025,
Brossett Architect, LLC
All Rights Reserved.
This document shall not be
copied or reproduced
without written permission.


1 EXT ELEVATION- CREW (NORTH)

SCALE: 1/8" = 1'-0"

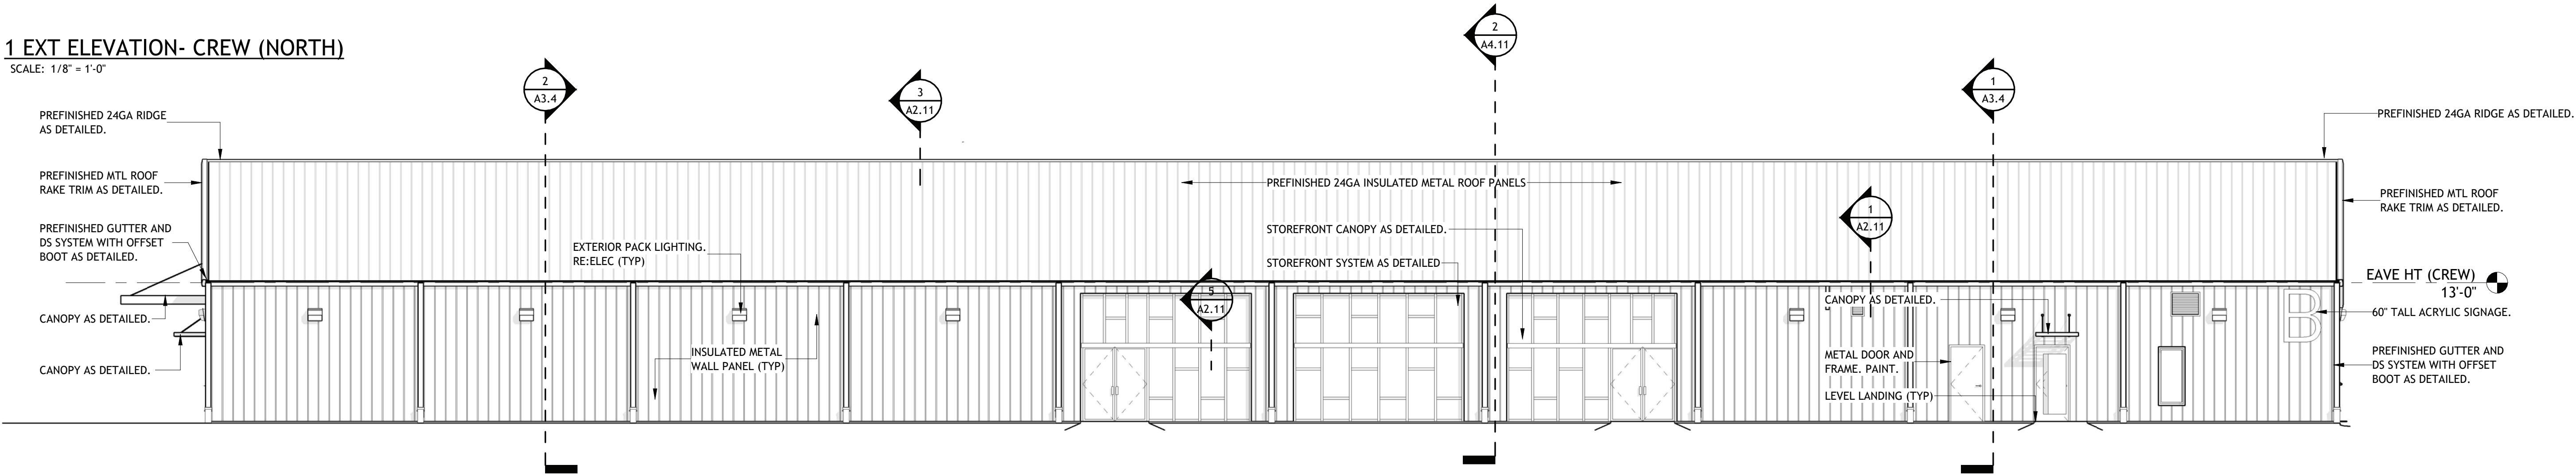


2 EXT ELEVATION- CREW (SOUTH)

SCALE: 1/8" = 1'-0"

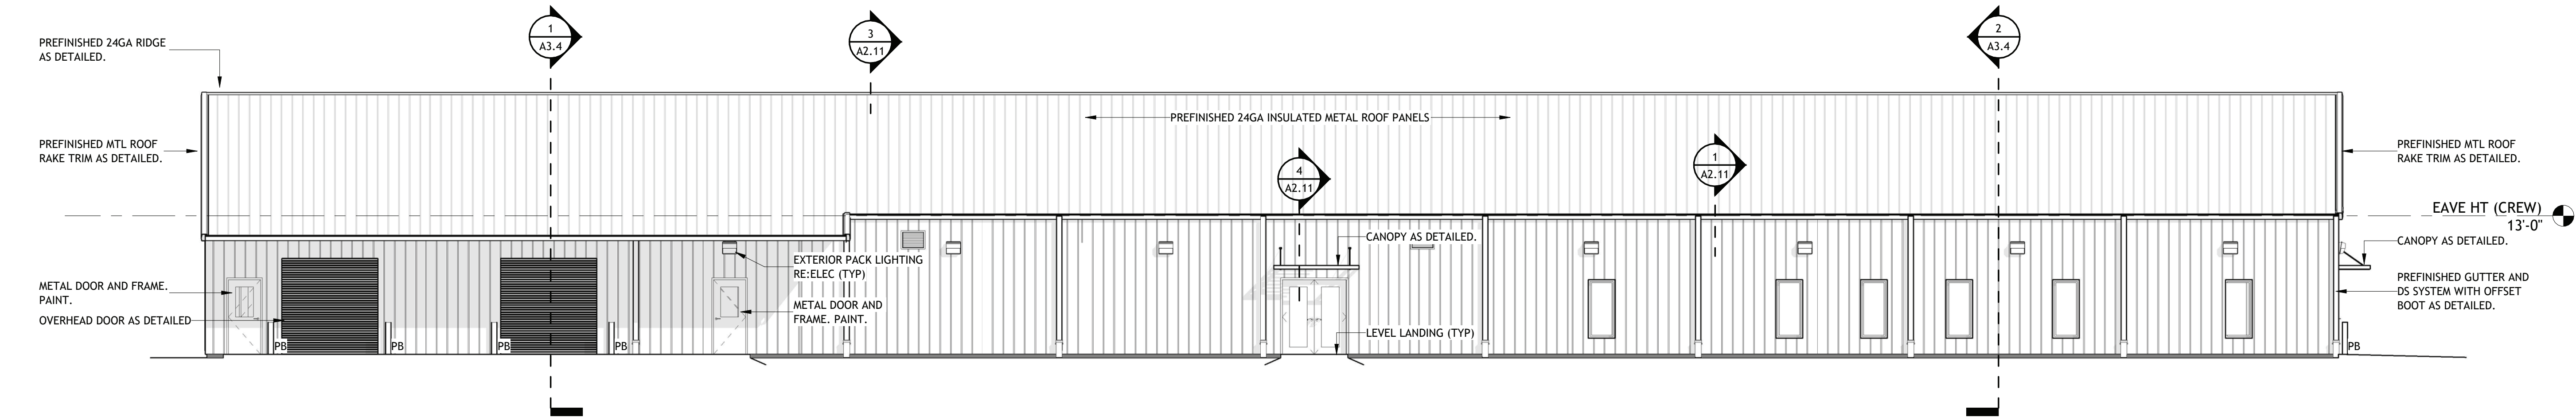



3 EXT ELEVATIONS- CREW (EAST)

SCALE: 1/8" = 1'-0"

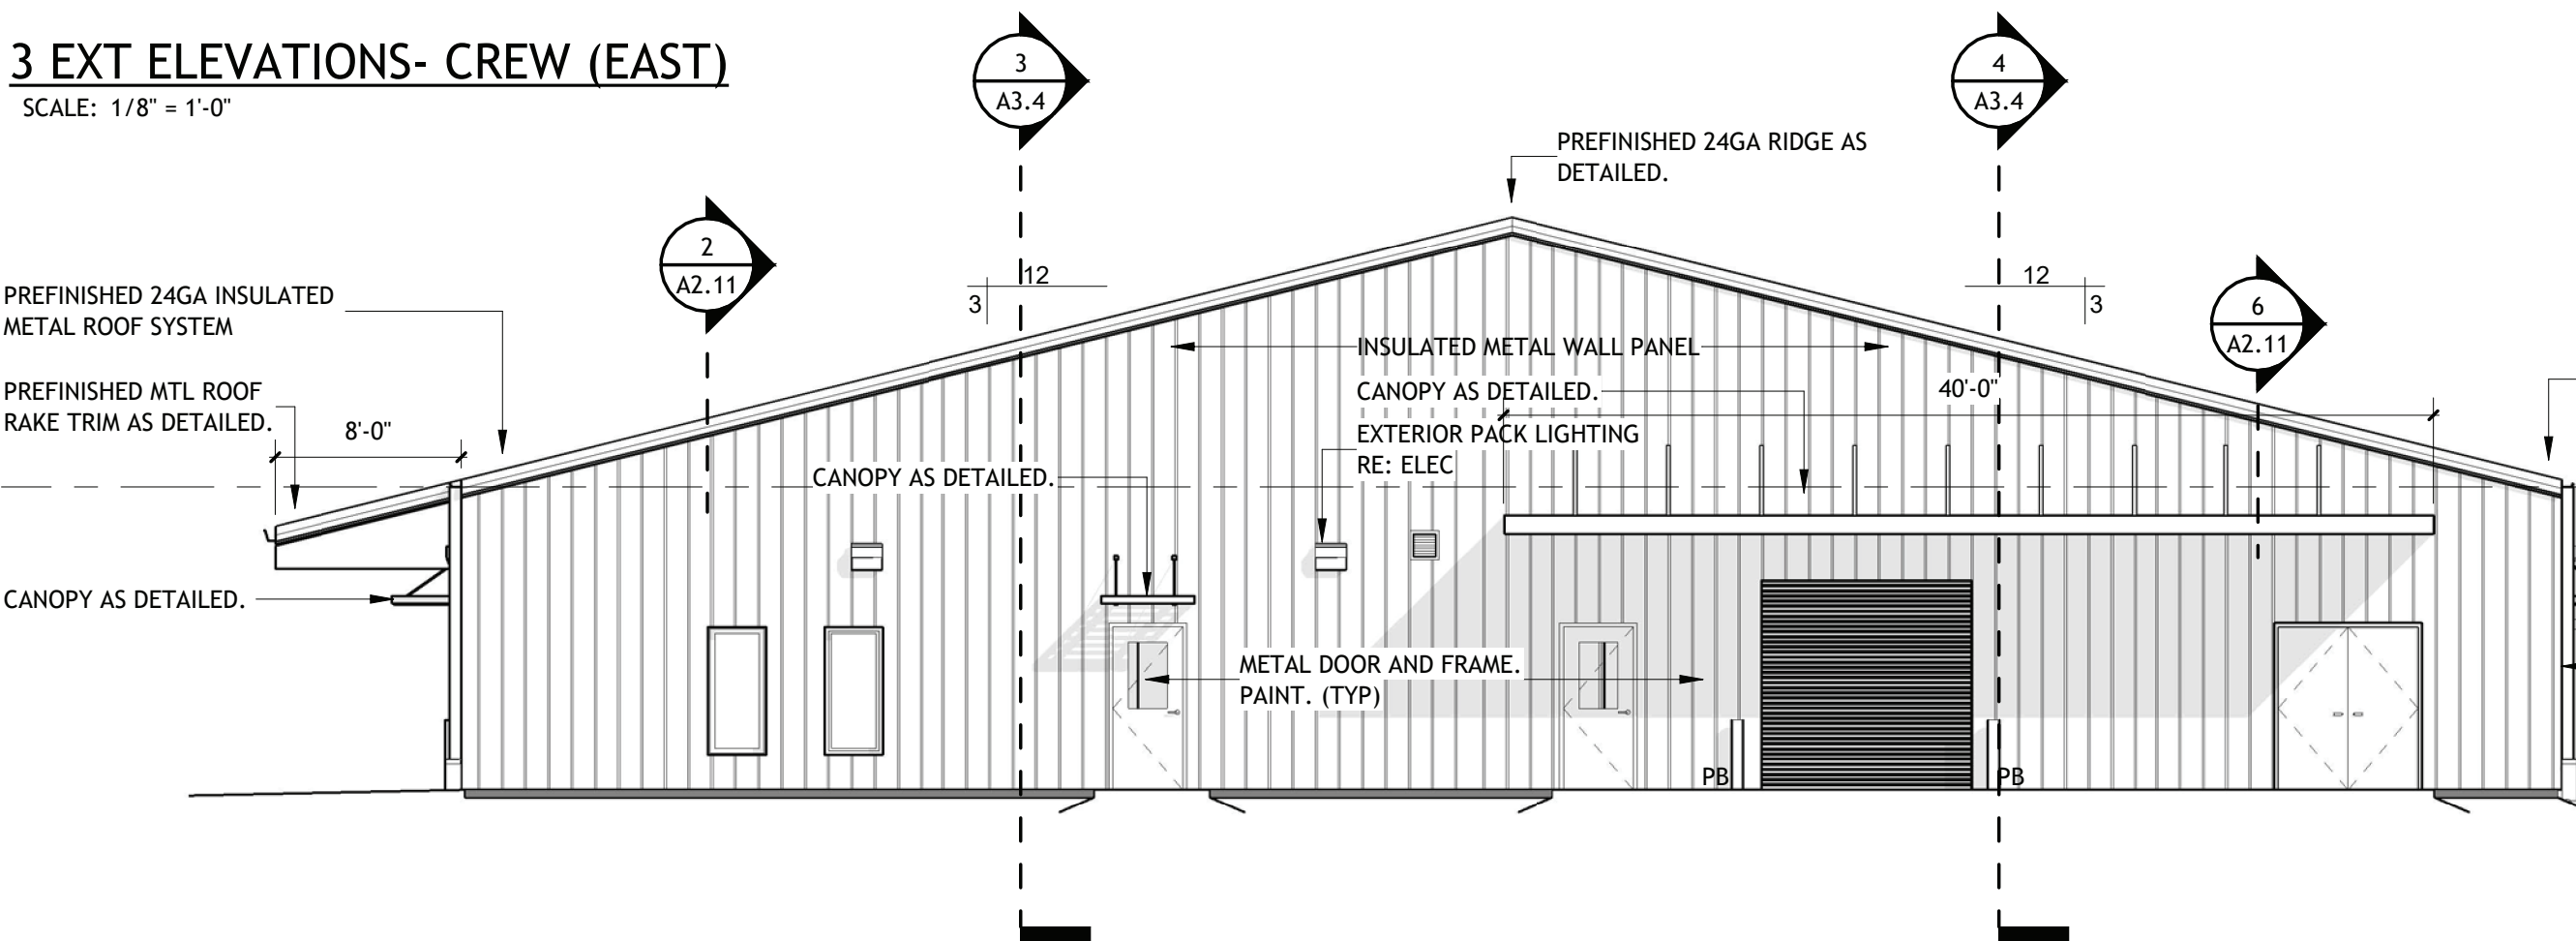


4 EXT ELEVATIONS- CREW (WEST)

SCALE: 1/8" = 1'-0"

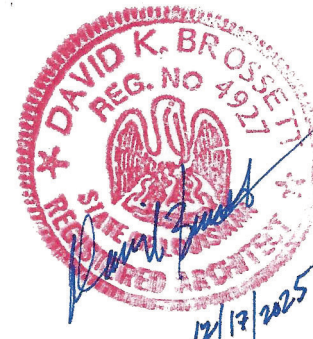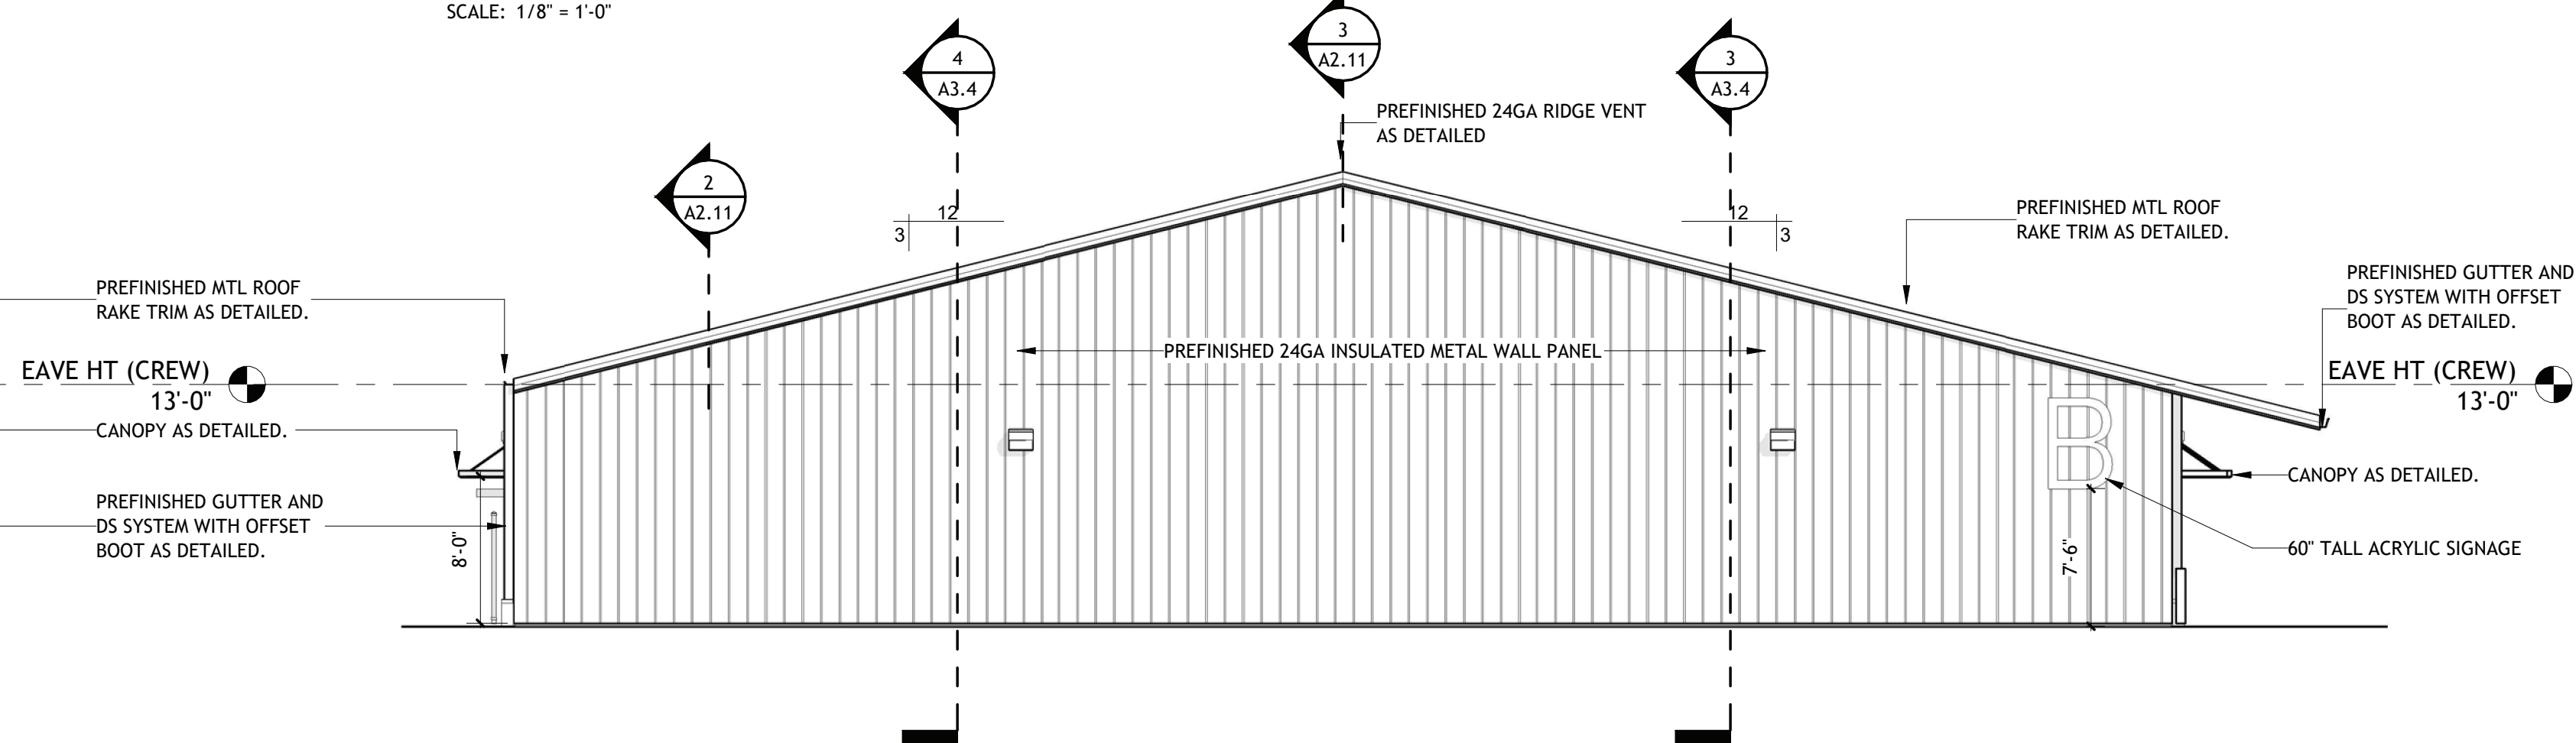

Brossett
Architect

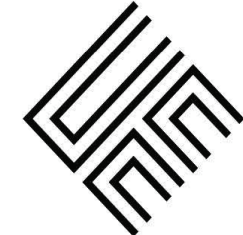

Brossett Architect, LLC · 414 Pujo St., Lake Charles, LA 70601

LAKE CHARLES PUBLIC WORKS
NEW FACILITY PHASE 2

4200 BROAD STREET
LAKE CHARLES, LA 70615

EXTERIOR ELEVATIONS- CREW BUILDING

SHEET NO.

A3.1


ARCH #24009 BA

VER.	DATE	DESCRIPTION
0	12/20/2025	BID DOCUMENTS

© COPYRIGHT 2025,
Brossett Architect, LLC
All Rights Reserved.
This document shall not be
copied or reproduced
without written permission.


1 EXT ELEVATION- VEHICLE MAINTENANCE (NORTH)

SCALE: 1/16" = 1'-0"

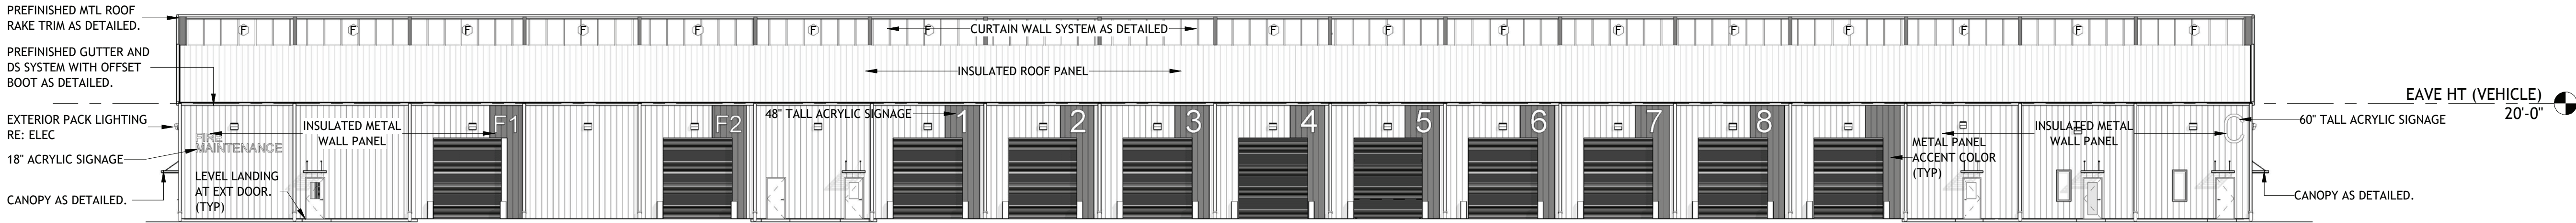


2 EXT ELEVATION- VEHICLE MAINTENANCE (SOUTH)

SCALE: 1/16" = 1'-0"

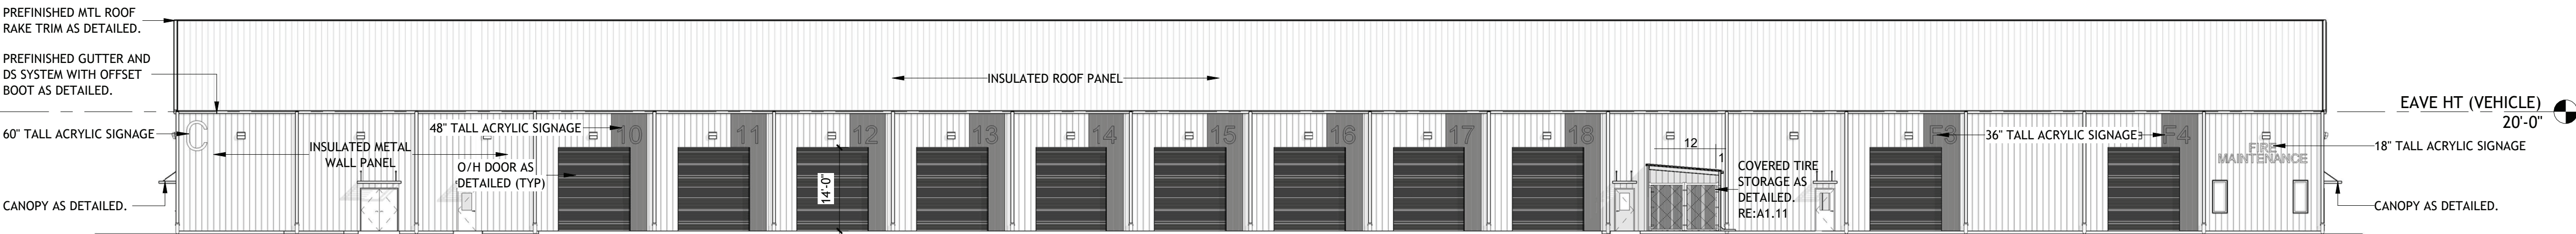



3 EXT ELEVATION- VEHICLE MAINTENANCE (EAST)

SCALE: 1/8" = 1'-0"

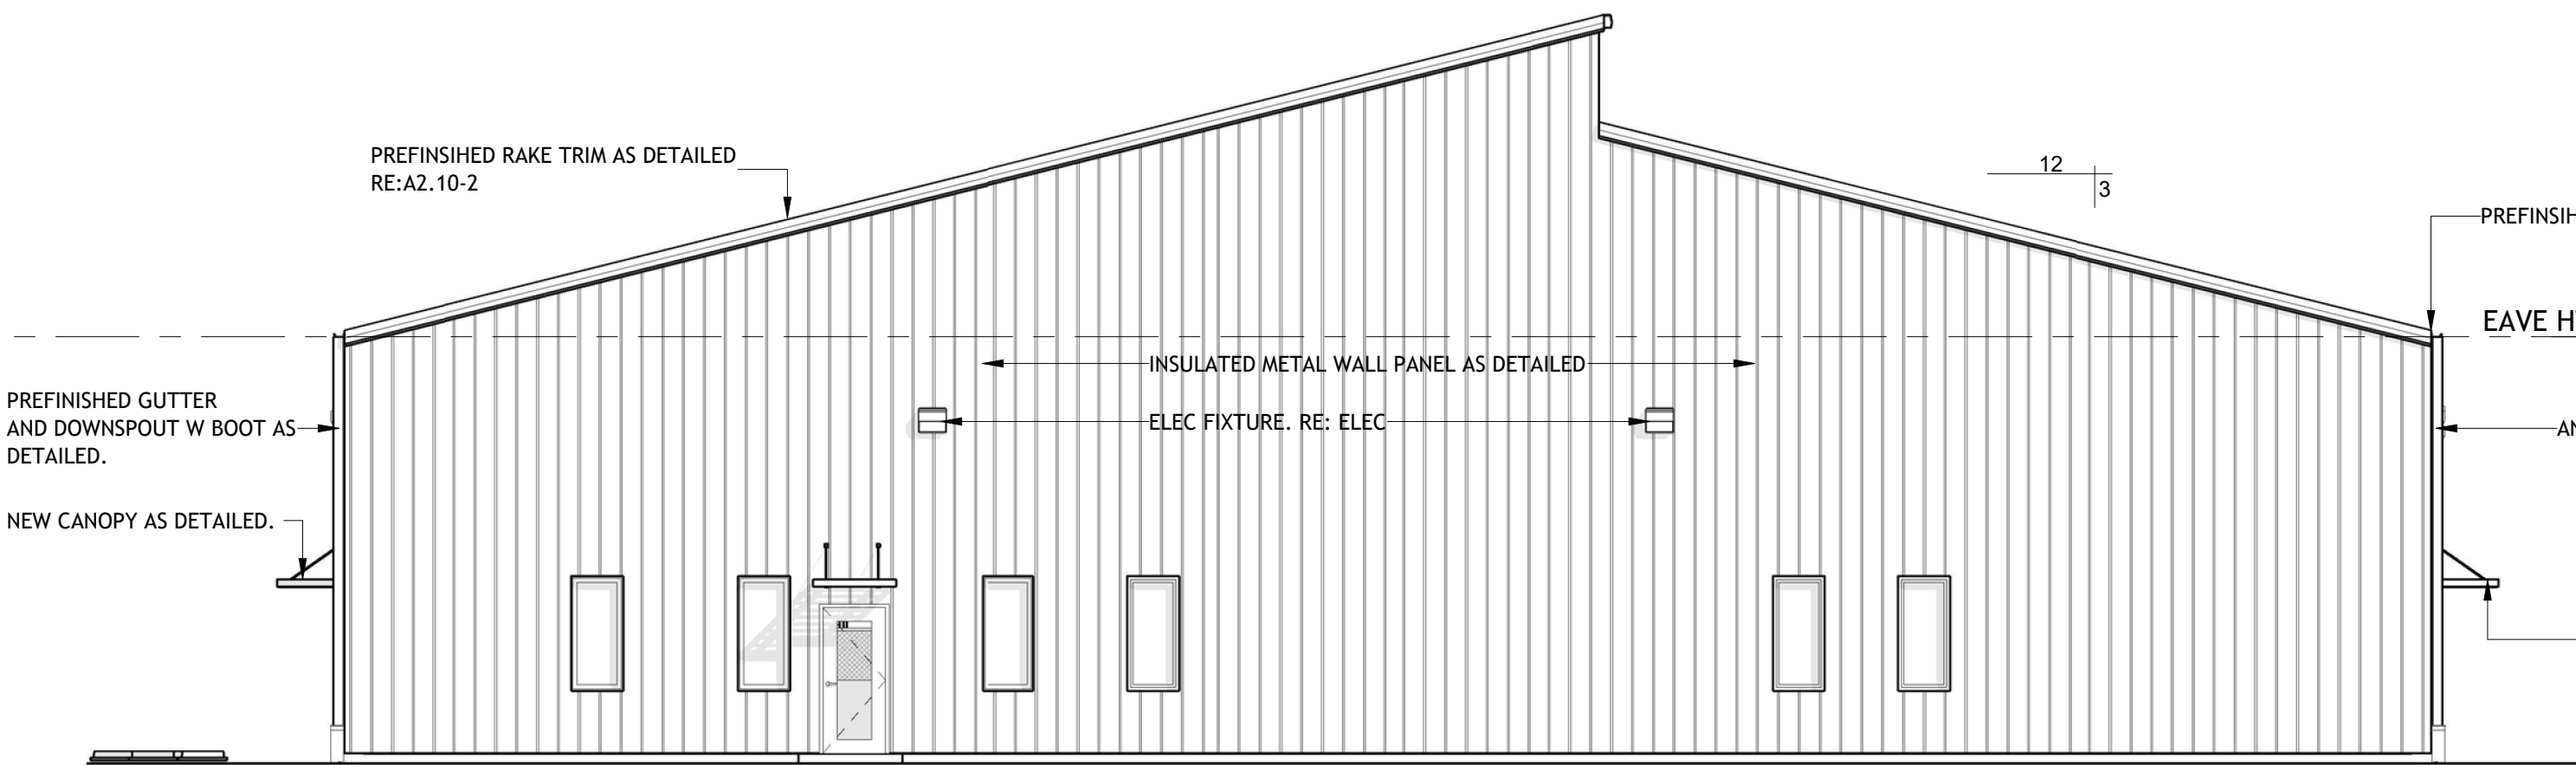

4 EXT ELEVATION- VEHICLE MAINTENANCE (WEST)

SCALE: 1/8" = 1'-0"

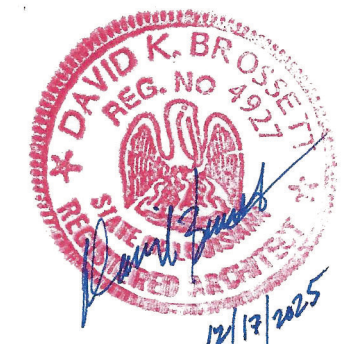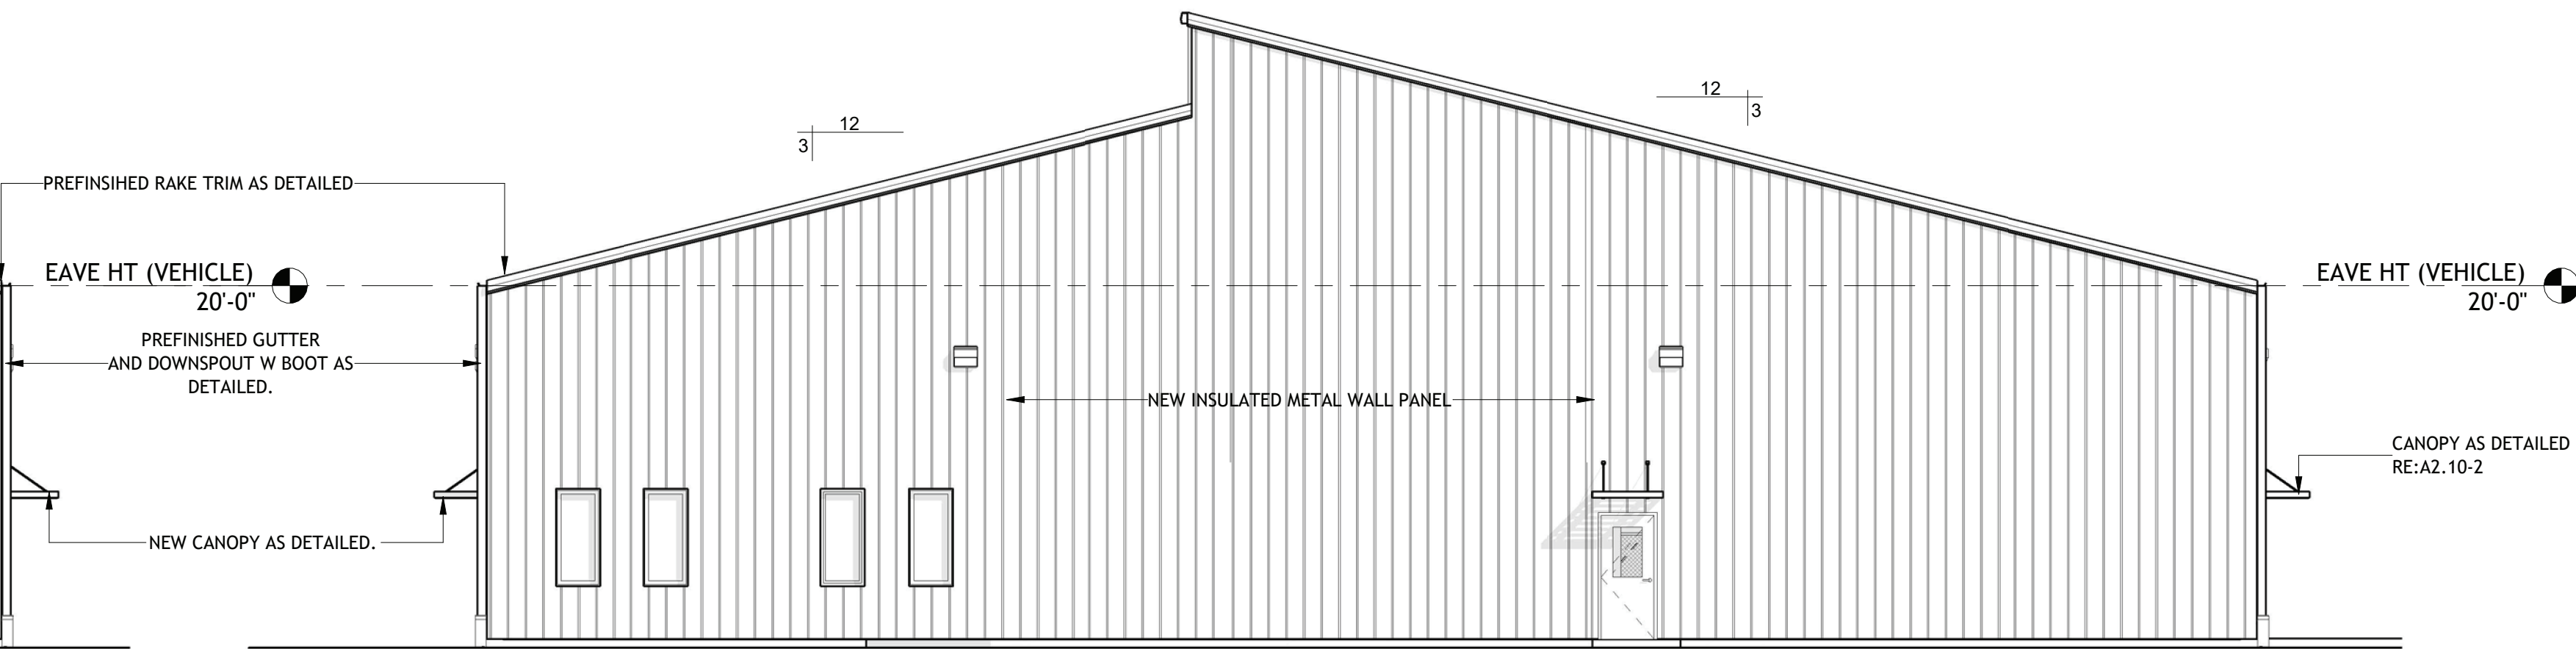

Brossett
Architect

Brossett Architect, LLC • 414 Pujo St., Lake Charles, LA 70601

LAKE CHARLES PUBLIC WORKS
NEW FACILITY PHASE 2

4200 BROAD STREET
LAKE CHARLES, LA 70615
EXTERIOR ELEVATIONS-VEHICLE MAINTENANCE

SHEET NO.
A3.2


ARCH #24009 BA

VER.	DATE	DESCRIPTION
0	12/20/2025	BID DOCUMENTS

© COPYRIGHT 2025,
Brossett Architect, LLC
All Rights Reserved.
This document shall not be
copied or reproduced
without written permission.


1 EXT ELEVATION- STORAGE (NORTH)

SCALE: 1/4" = 1'-0"

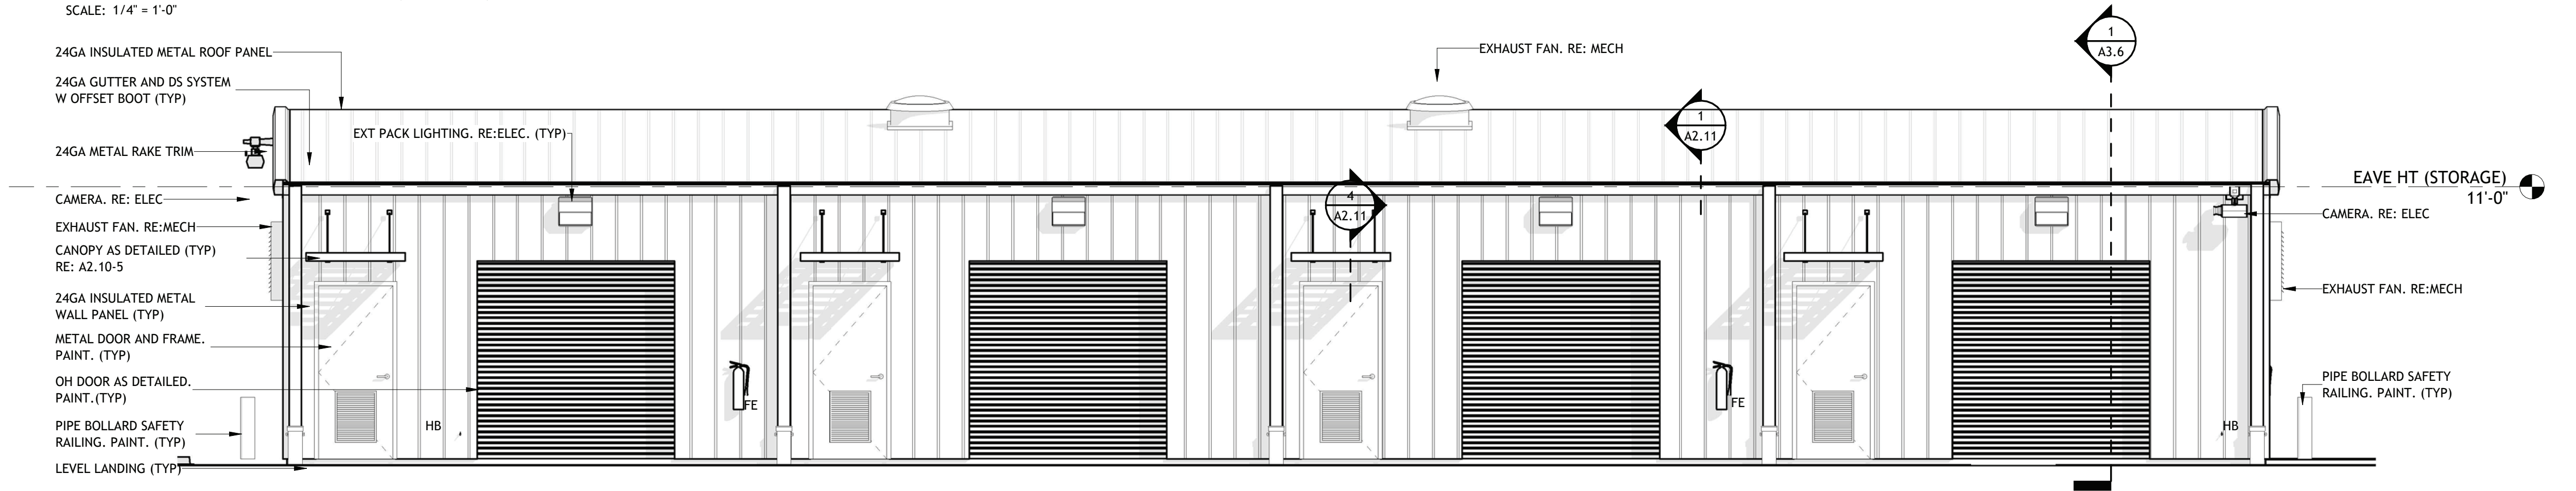


2 EXT ELEVATION- STORAGE (SOUTH)

SCALE: 1/4" = 1'-0"

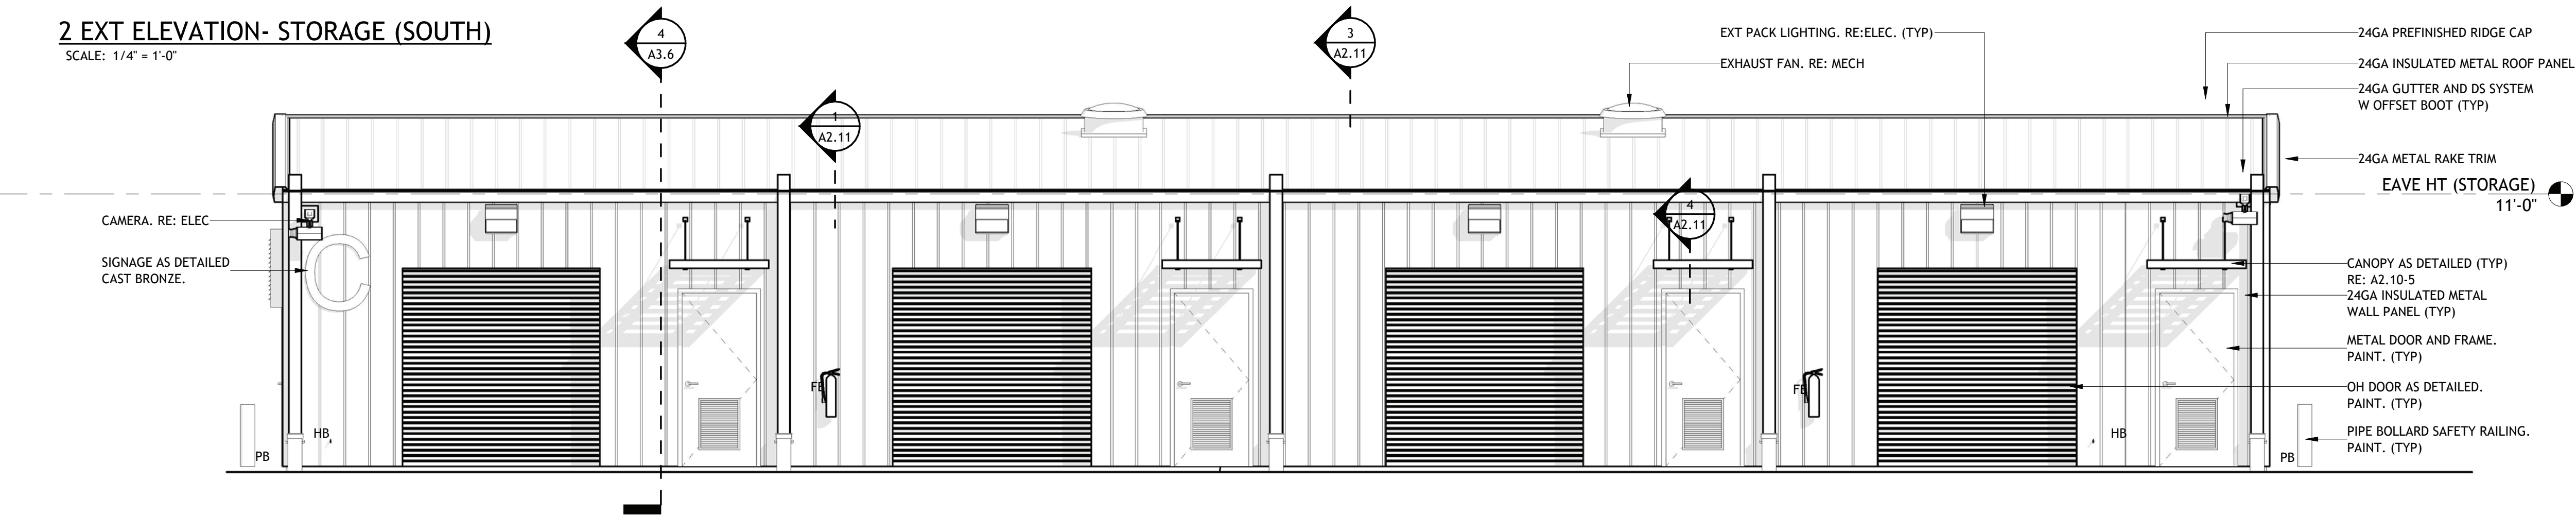



3 EXT ELEVATION- STORAGE (EAST)

SCALE: 1/4" = 1'-0"

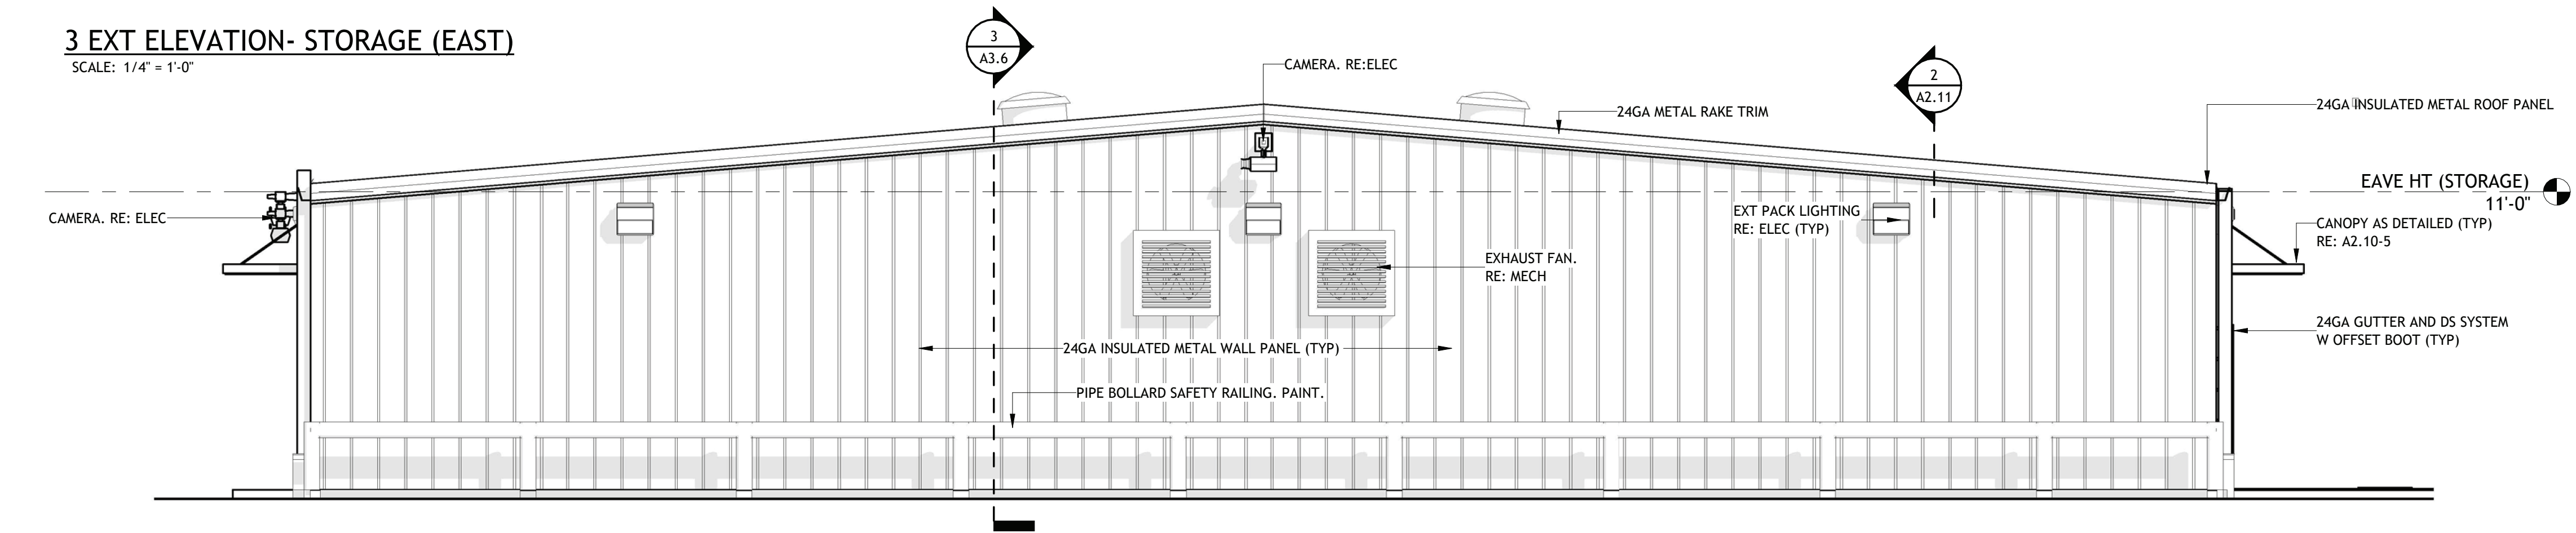


4 EXT ELEVATION- STORAGE (WEST)

SCALE: 1/4" = 1'-0"

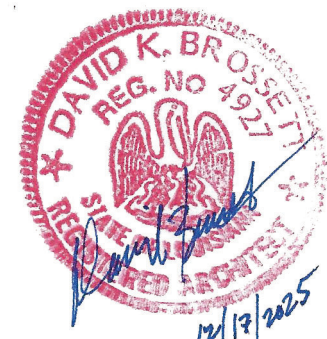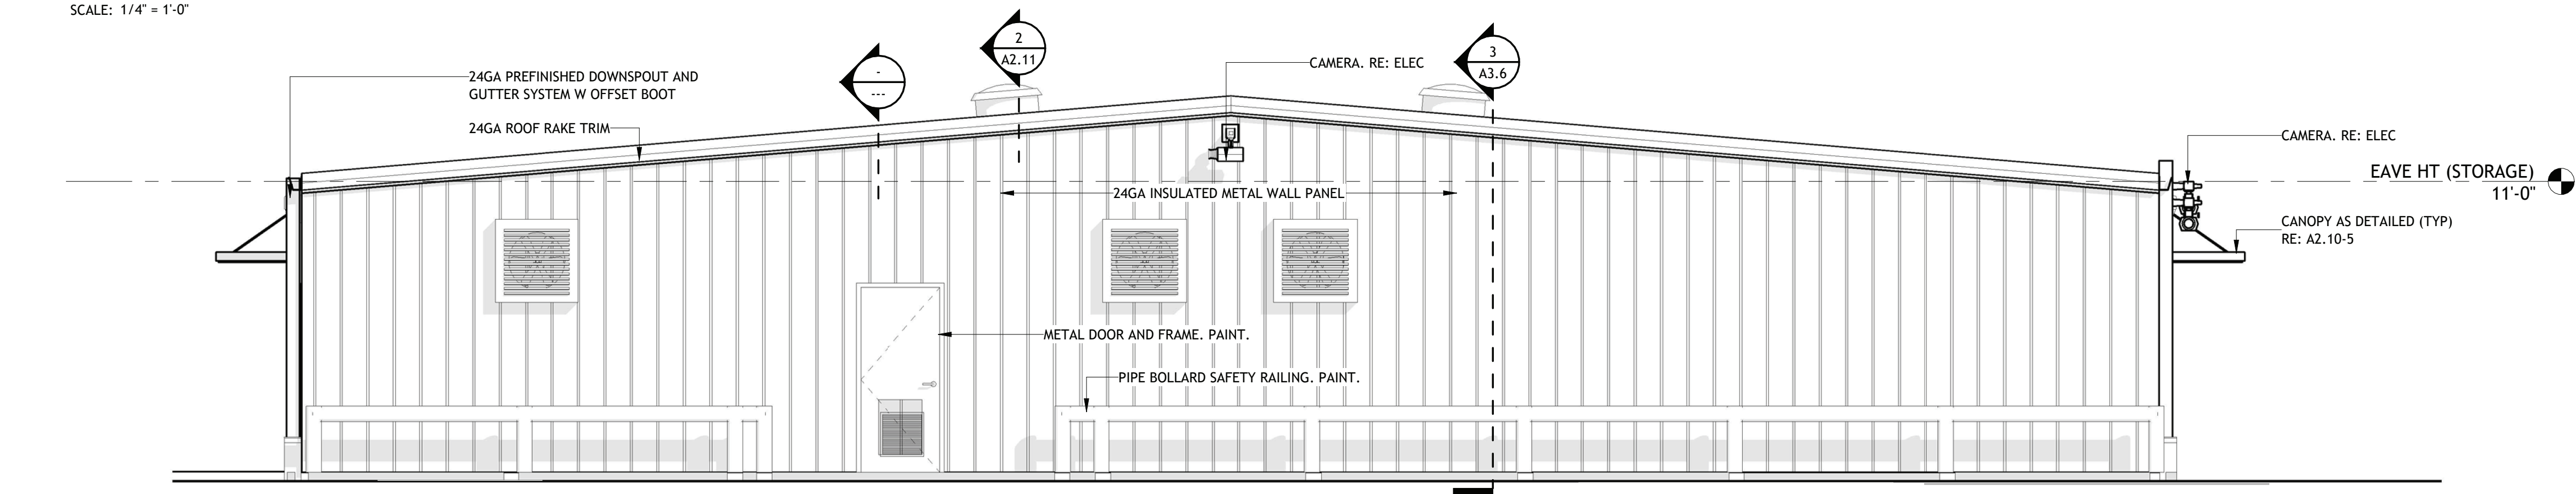

Brossett
Architect

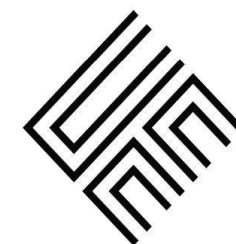

Brossett Architect, LLC • 414 Pujos St., Lake Charles, LA 70601

LAKE CHARLES PUBLIC WORKS
NEW FACILITY PHASE 2

4200 BROAD STREET
LAKE CHARLES, LA 70615

EXTERIOR ELEVATIONS-STORAGE BUILDING




SHEET NO.
A3.3

ARCH #24009 BA

VER.	DATE	DESCRIPTION
0	12/20/2025	BID DOCUMENTS


© COPYRIGHT 2025,
Brossett Architect, LLC
All Rights Reserved.
This document shall not be
copied or reproduced
without written permission.

SCALE: 1/8" = 1'-0"

   


1 SECTION 1- VEHICLE MAINTENANCE

SCALE: 1/8" = 1'-0"

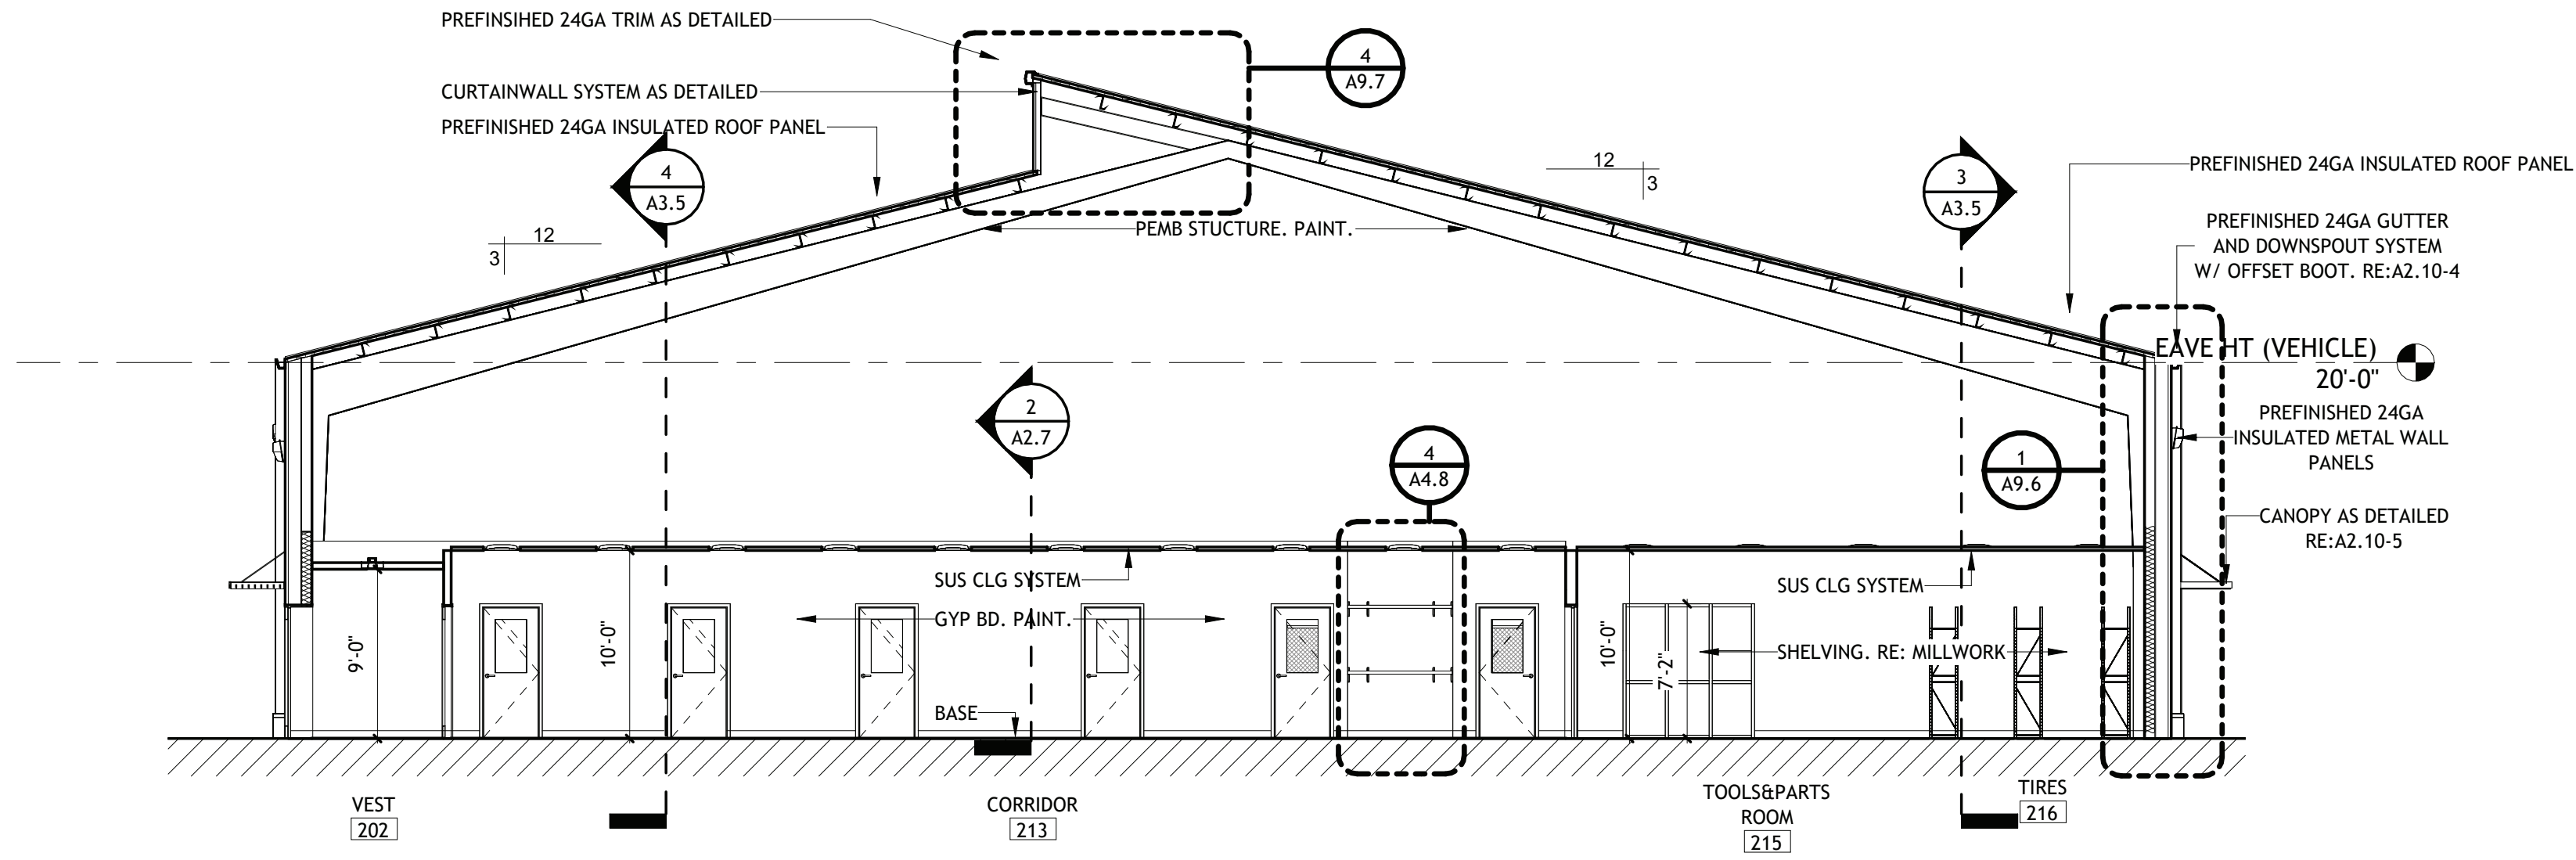


2 SECTION 2- VEHICLE MAINTENANCE

SCALE: 1/8" = 1'-0"

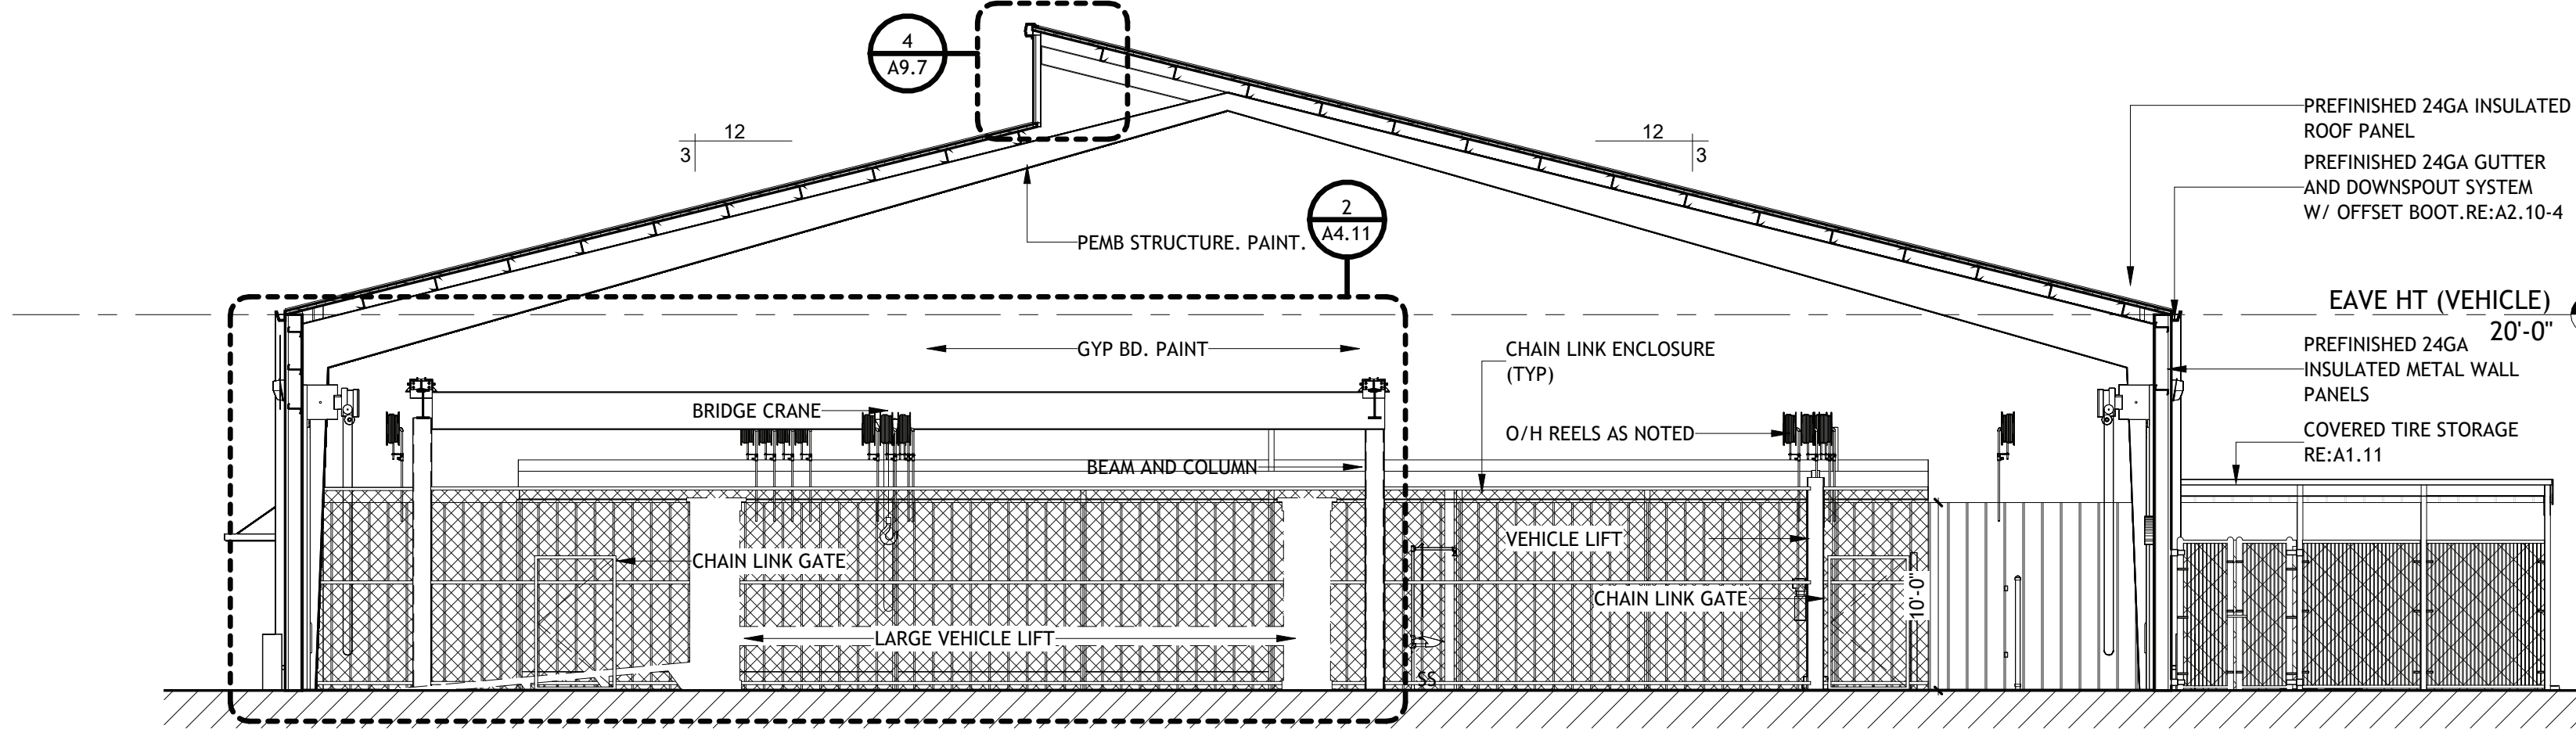



3 SECTION 3- VEHICLE MAINTENANCE

SCALE: 1/16" = 1'-0"

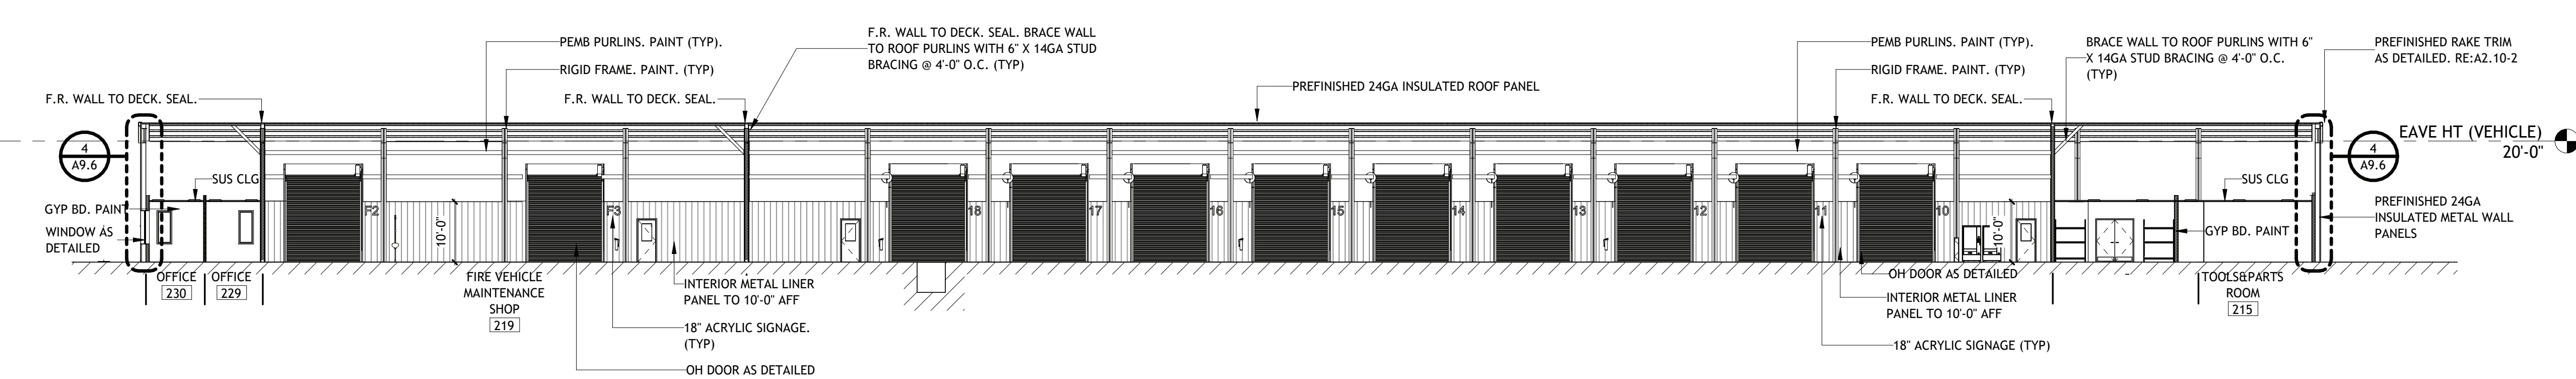

4 SECTION 4- VEHICLE MAINTENANCE

SCALE: 1/16" = 1'-0"

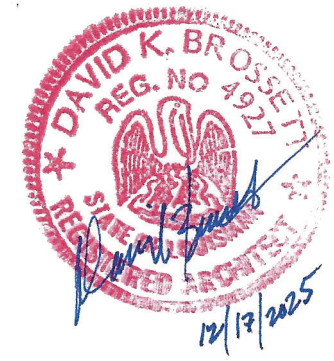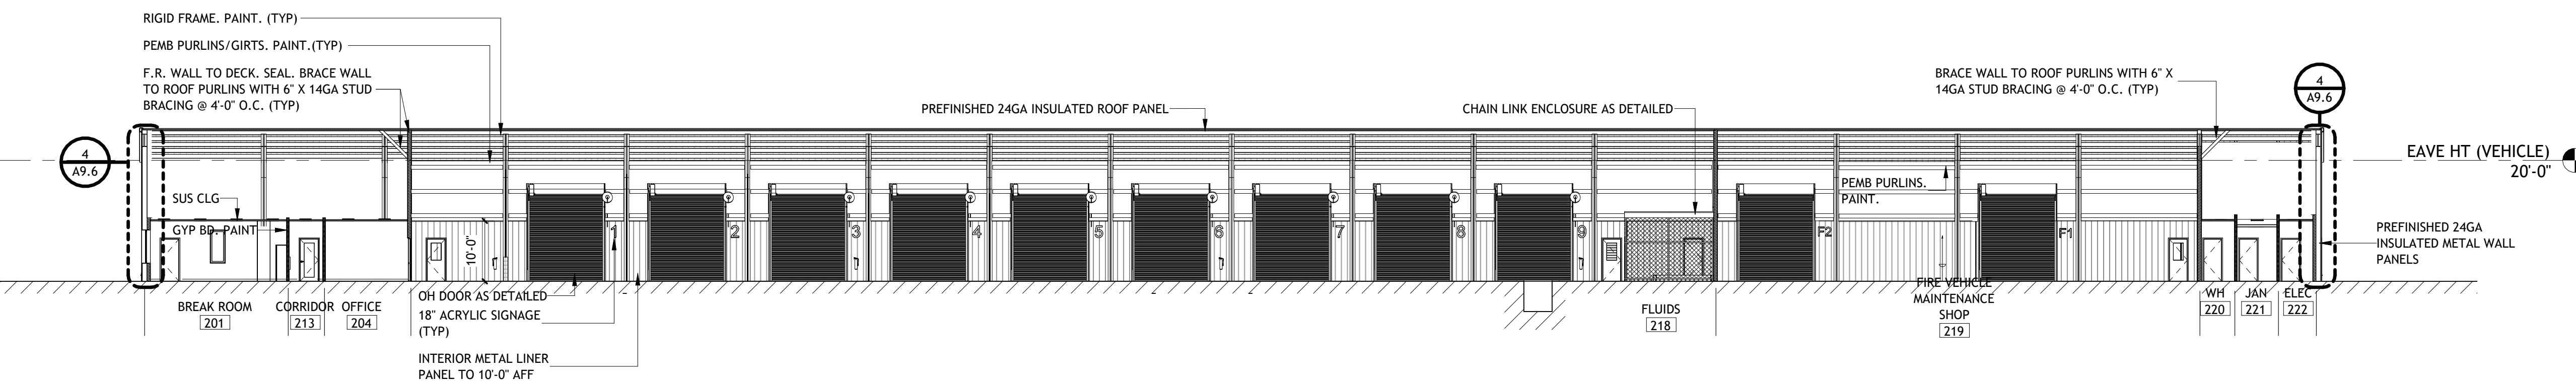

Brossett
Architect

LAKE CHARLES PUBLIC WORKS
NEW FACILITY PHASE 2

4200 BROAD STREET
LAKE CHARLES, LA 70615

BUILDING SECTION- VEHICLE MAINTENANCE


SHEET NO.
A3.5

ARCH #24009 BA


VER.	DATE	DESCRIPTION
0	12/20/2025	BID DOCUMENTS

© COPYRIGHT 2025,
Brossett Architect, LLC
All Rights Reserved.
This document shall not be
copied or reproduced
without written permission.


1 SECTION 1- FIRE MAINTENANCE
SCALE: 1/8" = 1'-0"

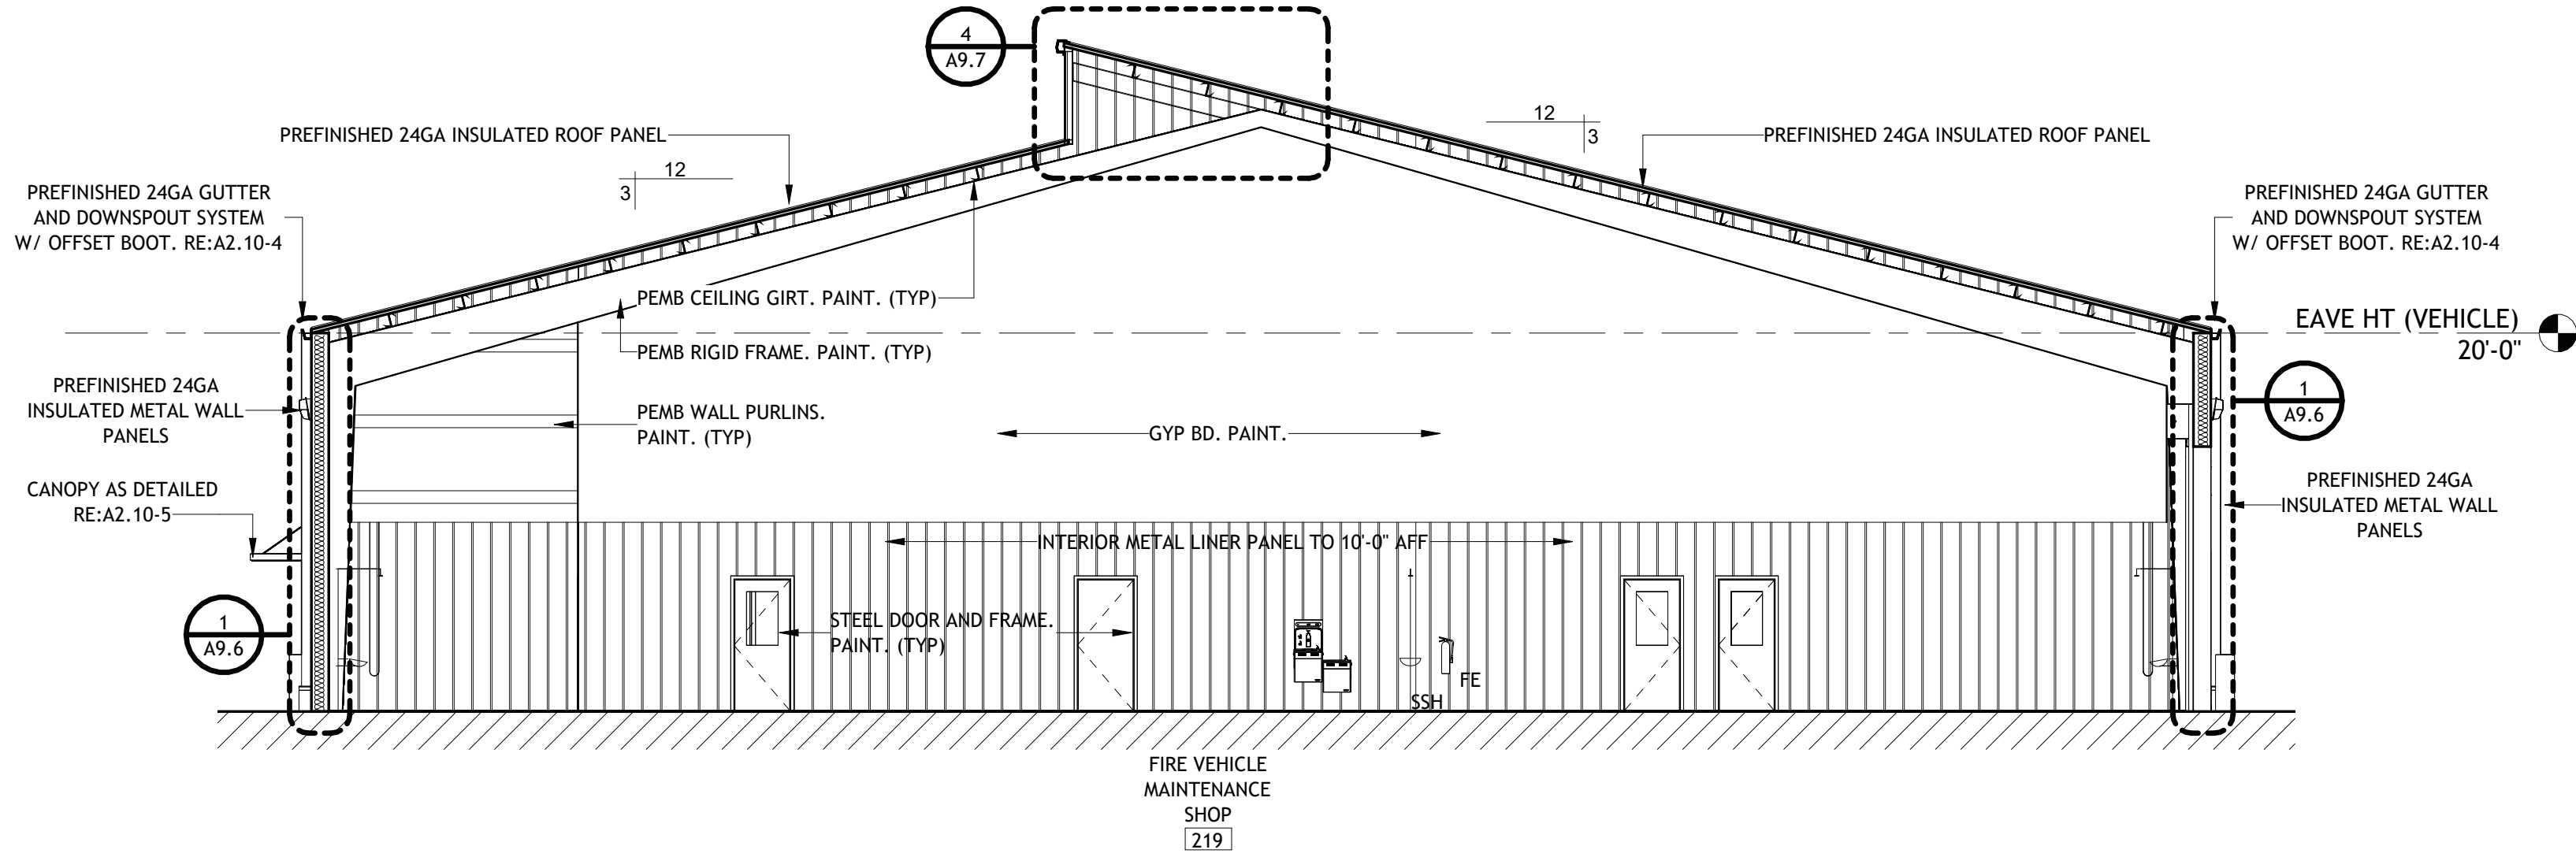



2 SECTION 2- FIRE MAINTENANCE
SCALE: 1/8" = 1'-0"

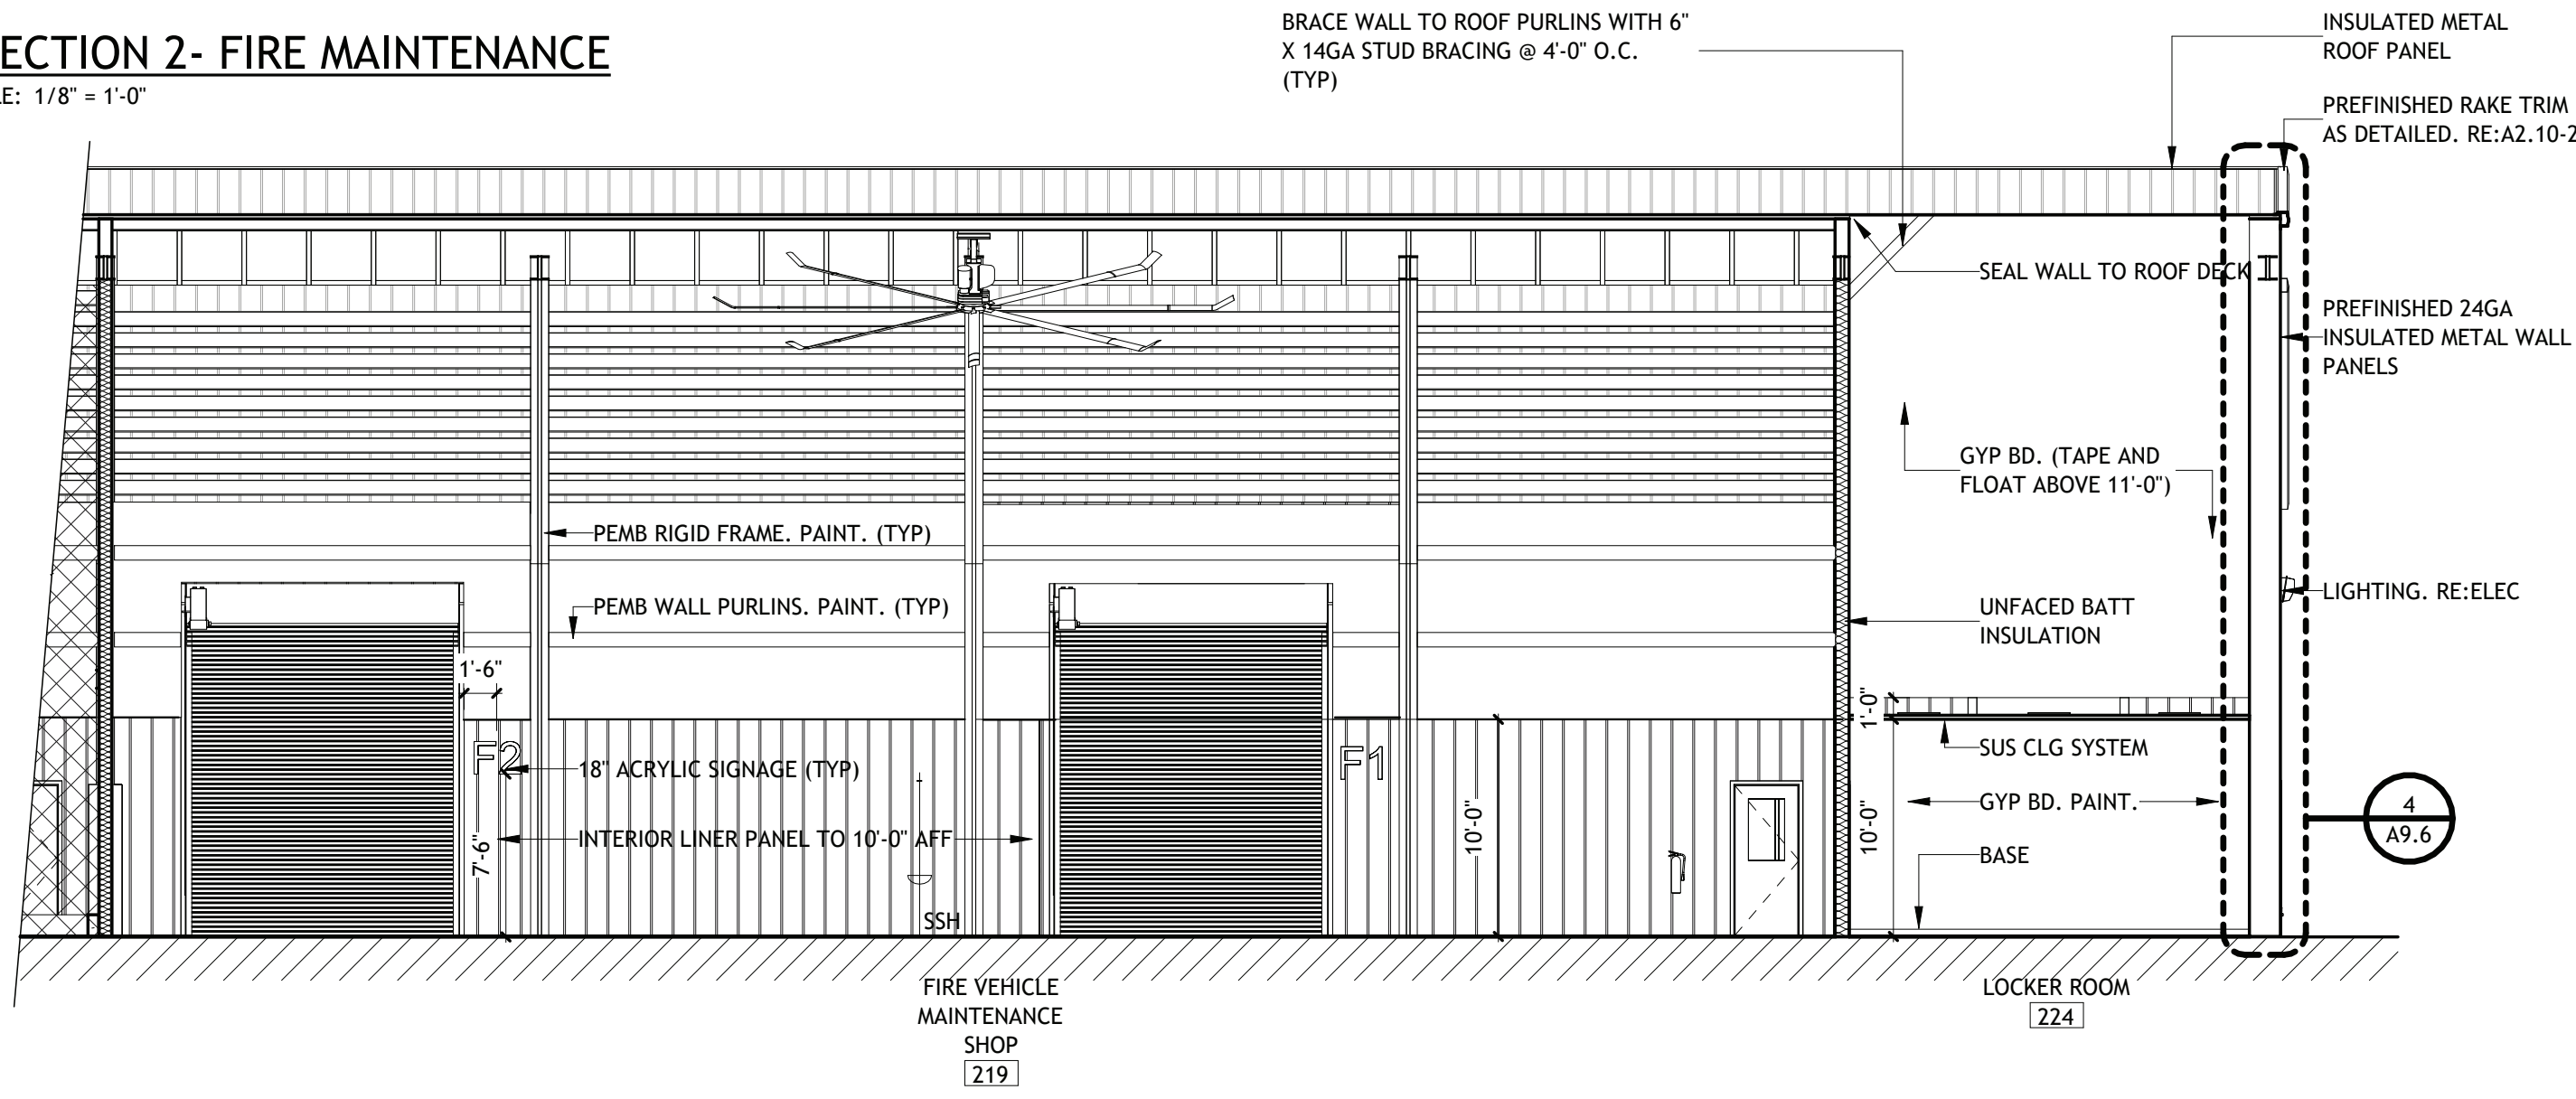


3 SECTION 1- STORAGE
SCALE: 1/4" = 1'-0"

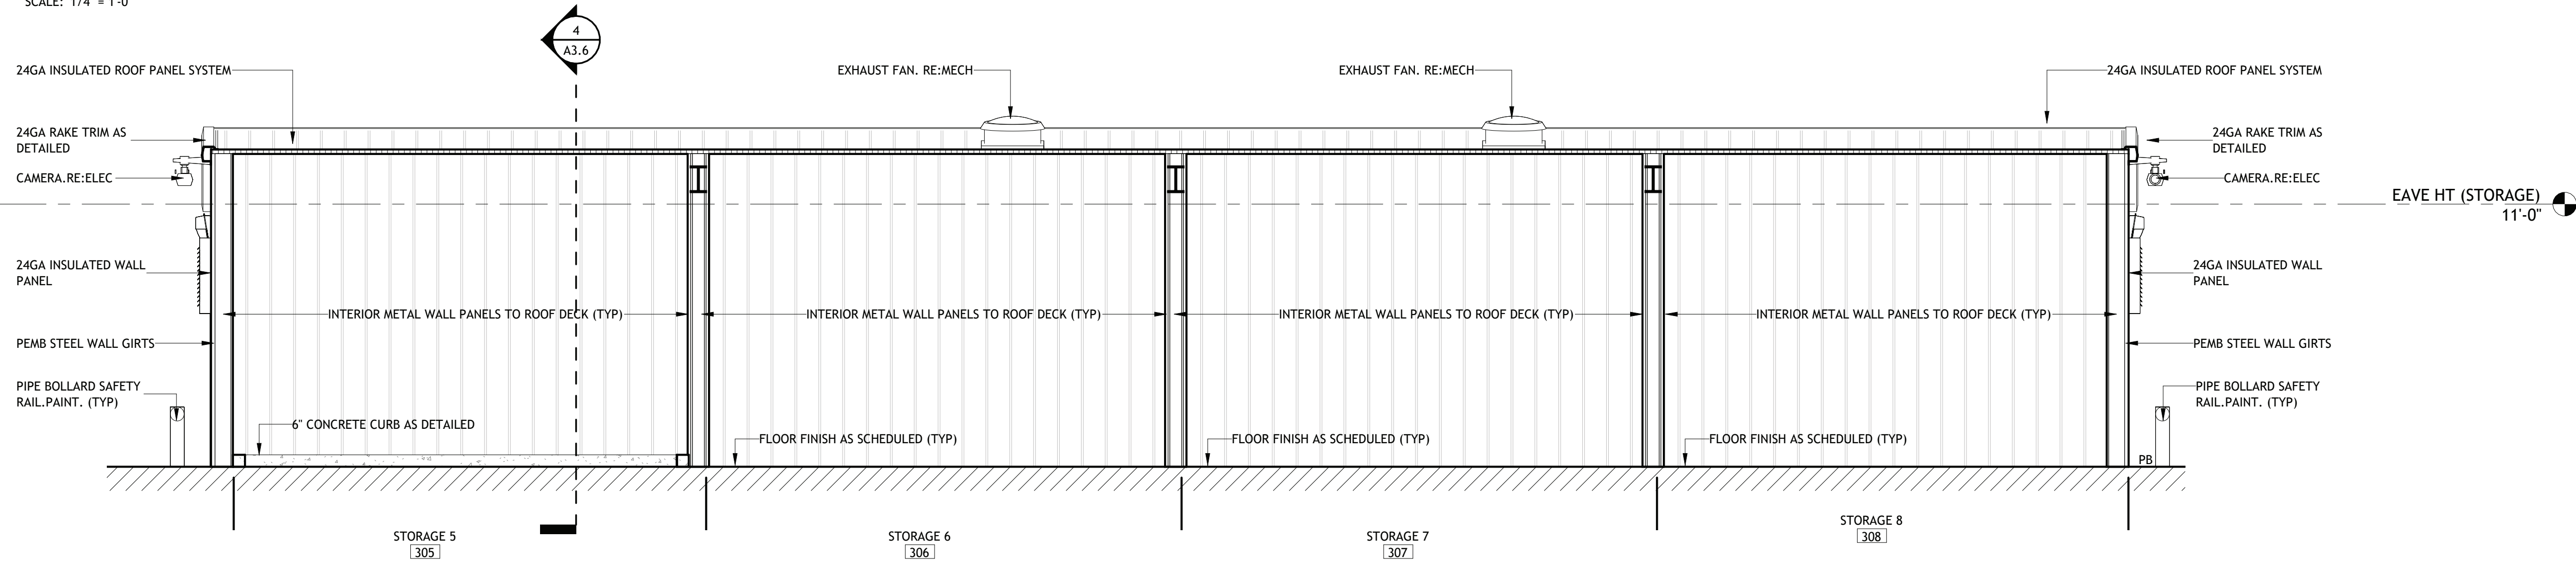

4 SECTION 2- STORAGE
SCALE: 1/4" = 1'-0"

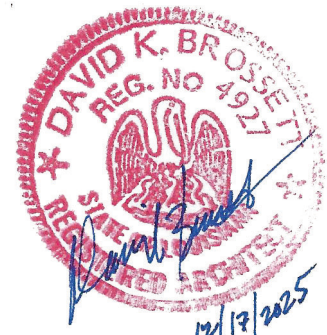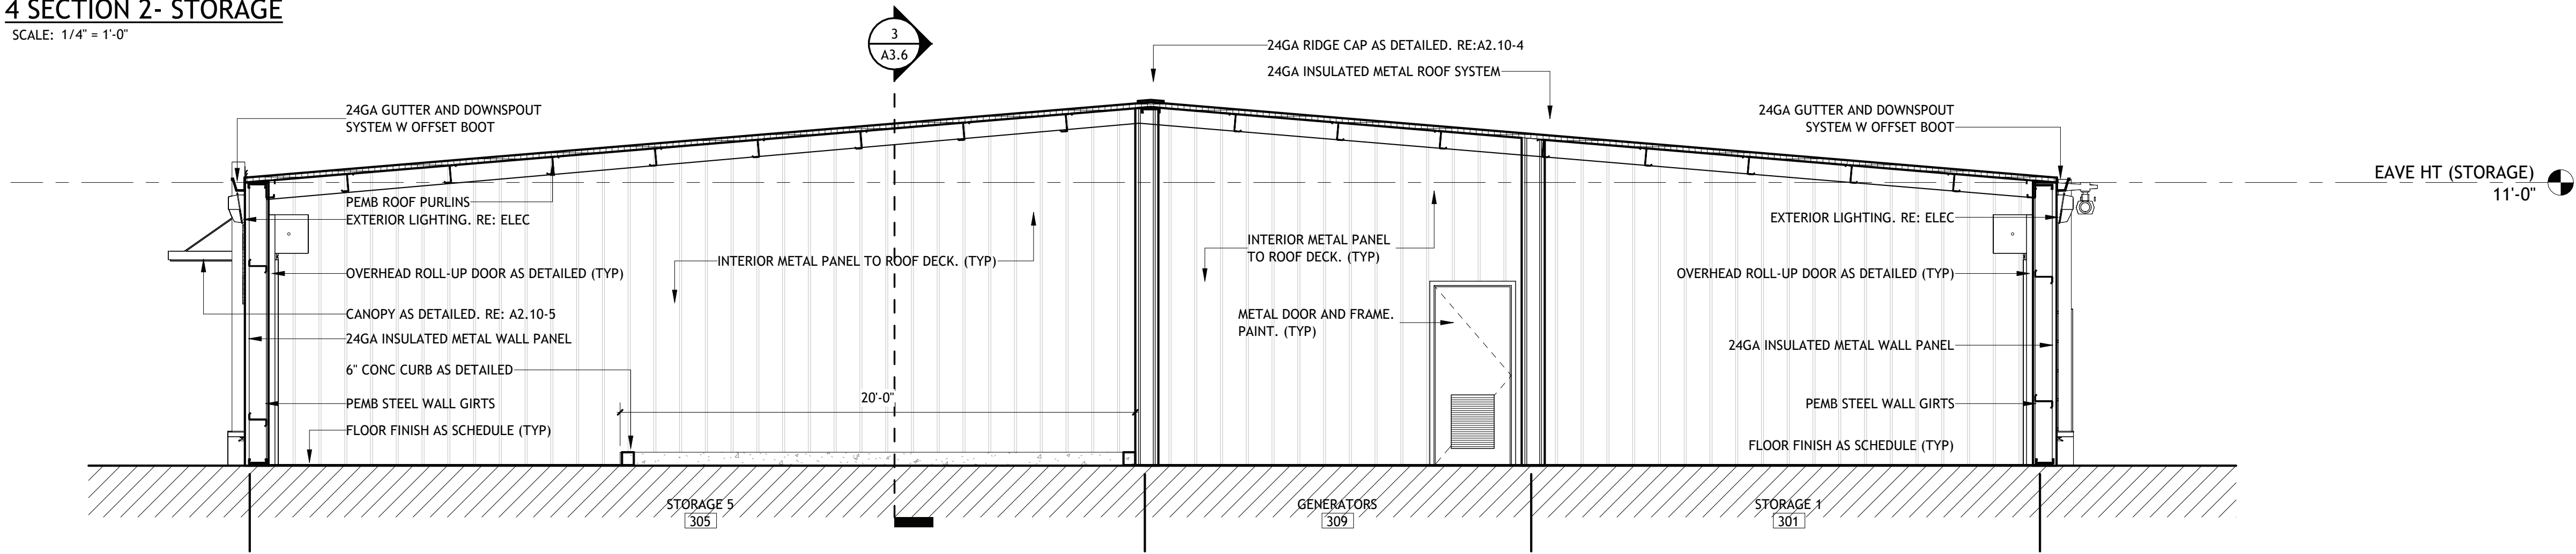

Brossett
Architect

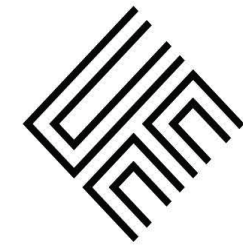

Brossett Architect, LLC · 414 Pujo St., Lake Charles, LA 70601

LAKE CHARLES PUBLIC WORKS
NEW FACILITY PHASE 2









4200 BROAD STREET
LAKE CHARLES, LA 70615
BUILDING SECTIONS-STORAGE BUILDING

SHEET NO.
A3.6

ARCH #24009 BA

VER.	DATE	DESCRIPTION
0	12/20/2025	BID DOCUMENTS

© COPYRIGHT 2025,
Brossett Architect, LLC
All Rights Reserved.
This document shall not be
copied or reproduced
without written permission.

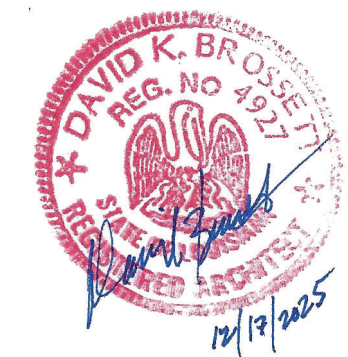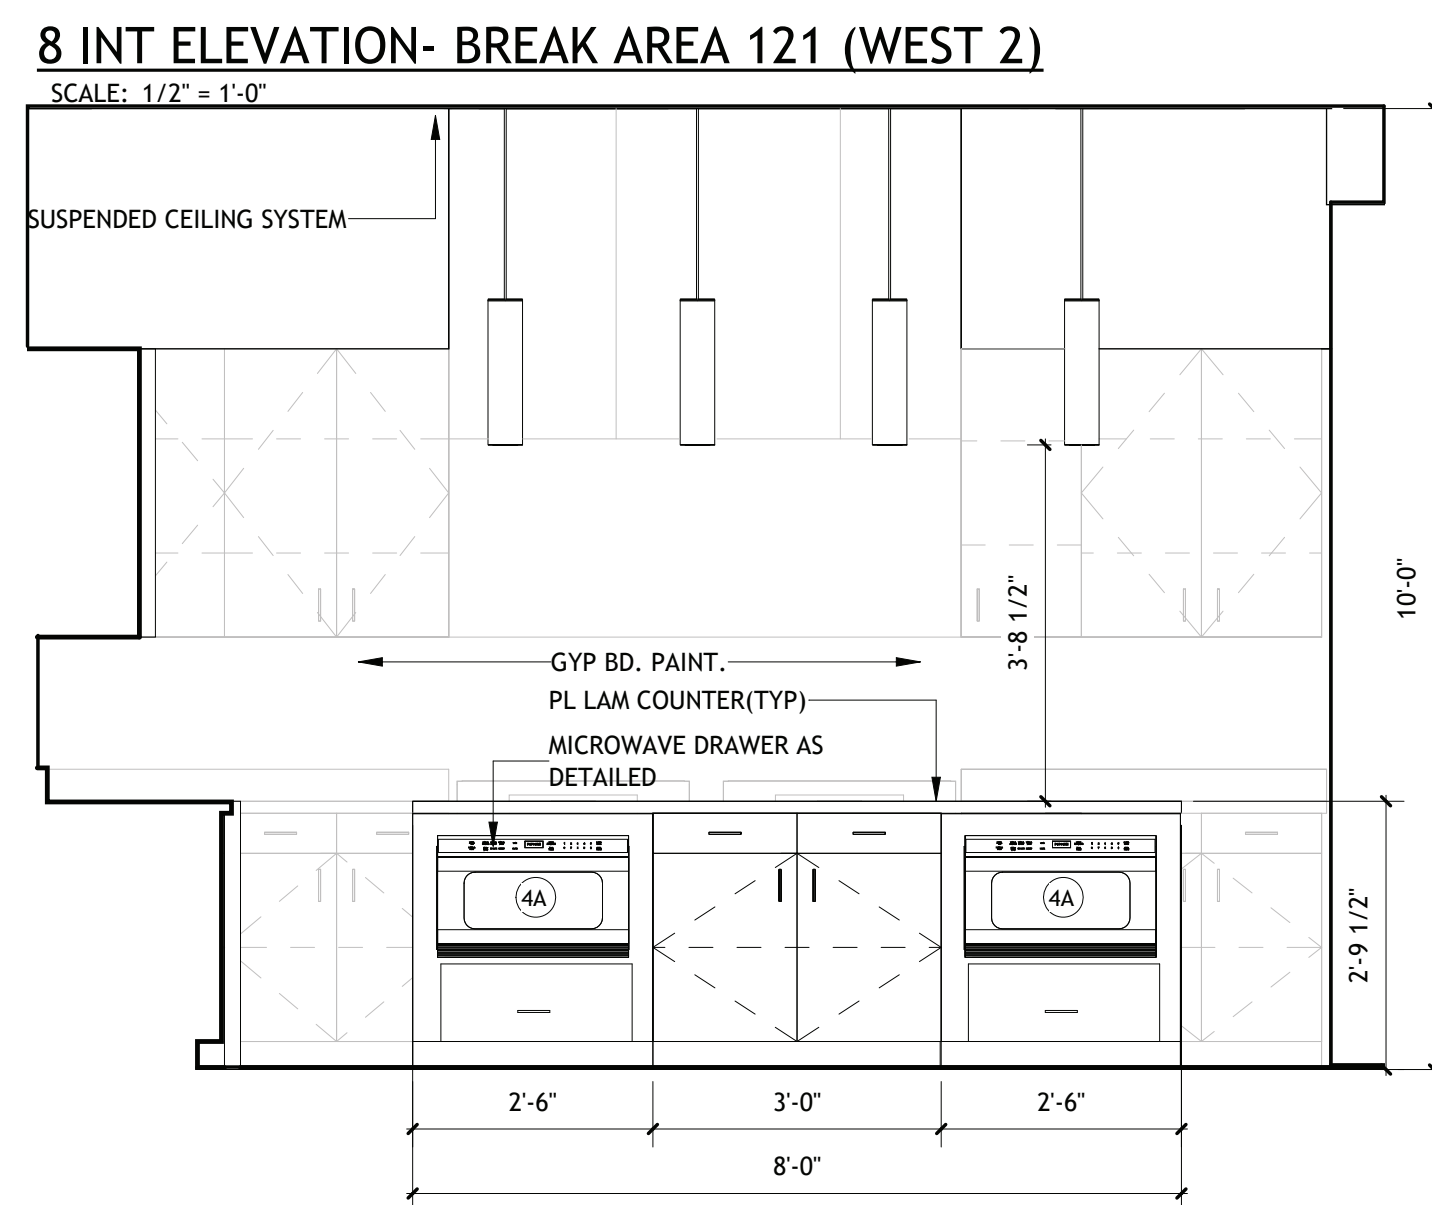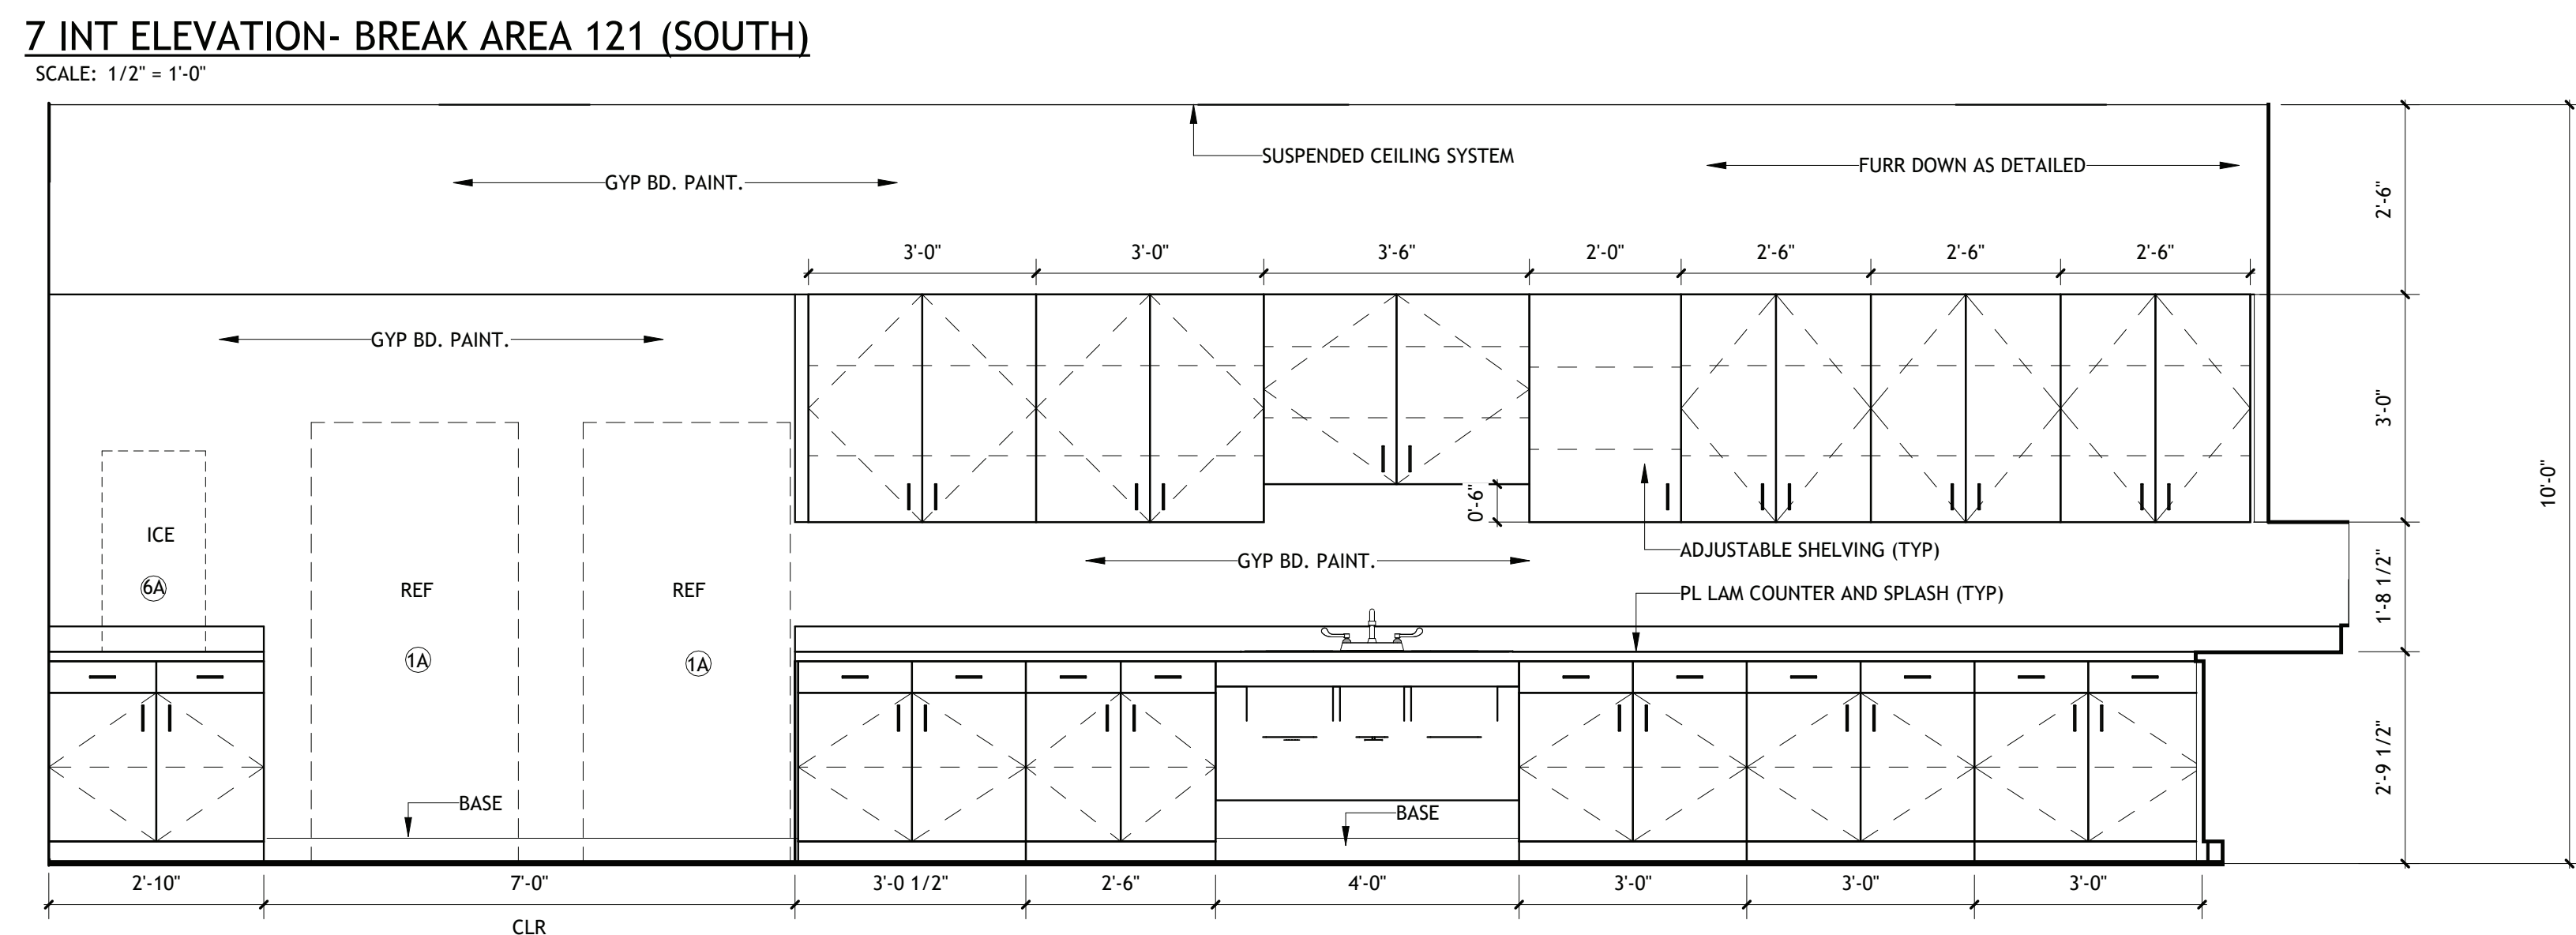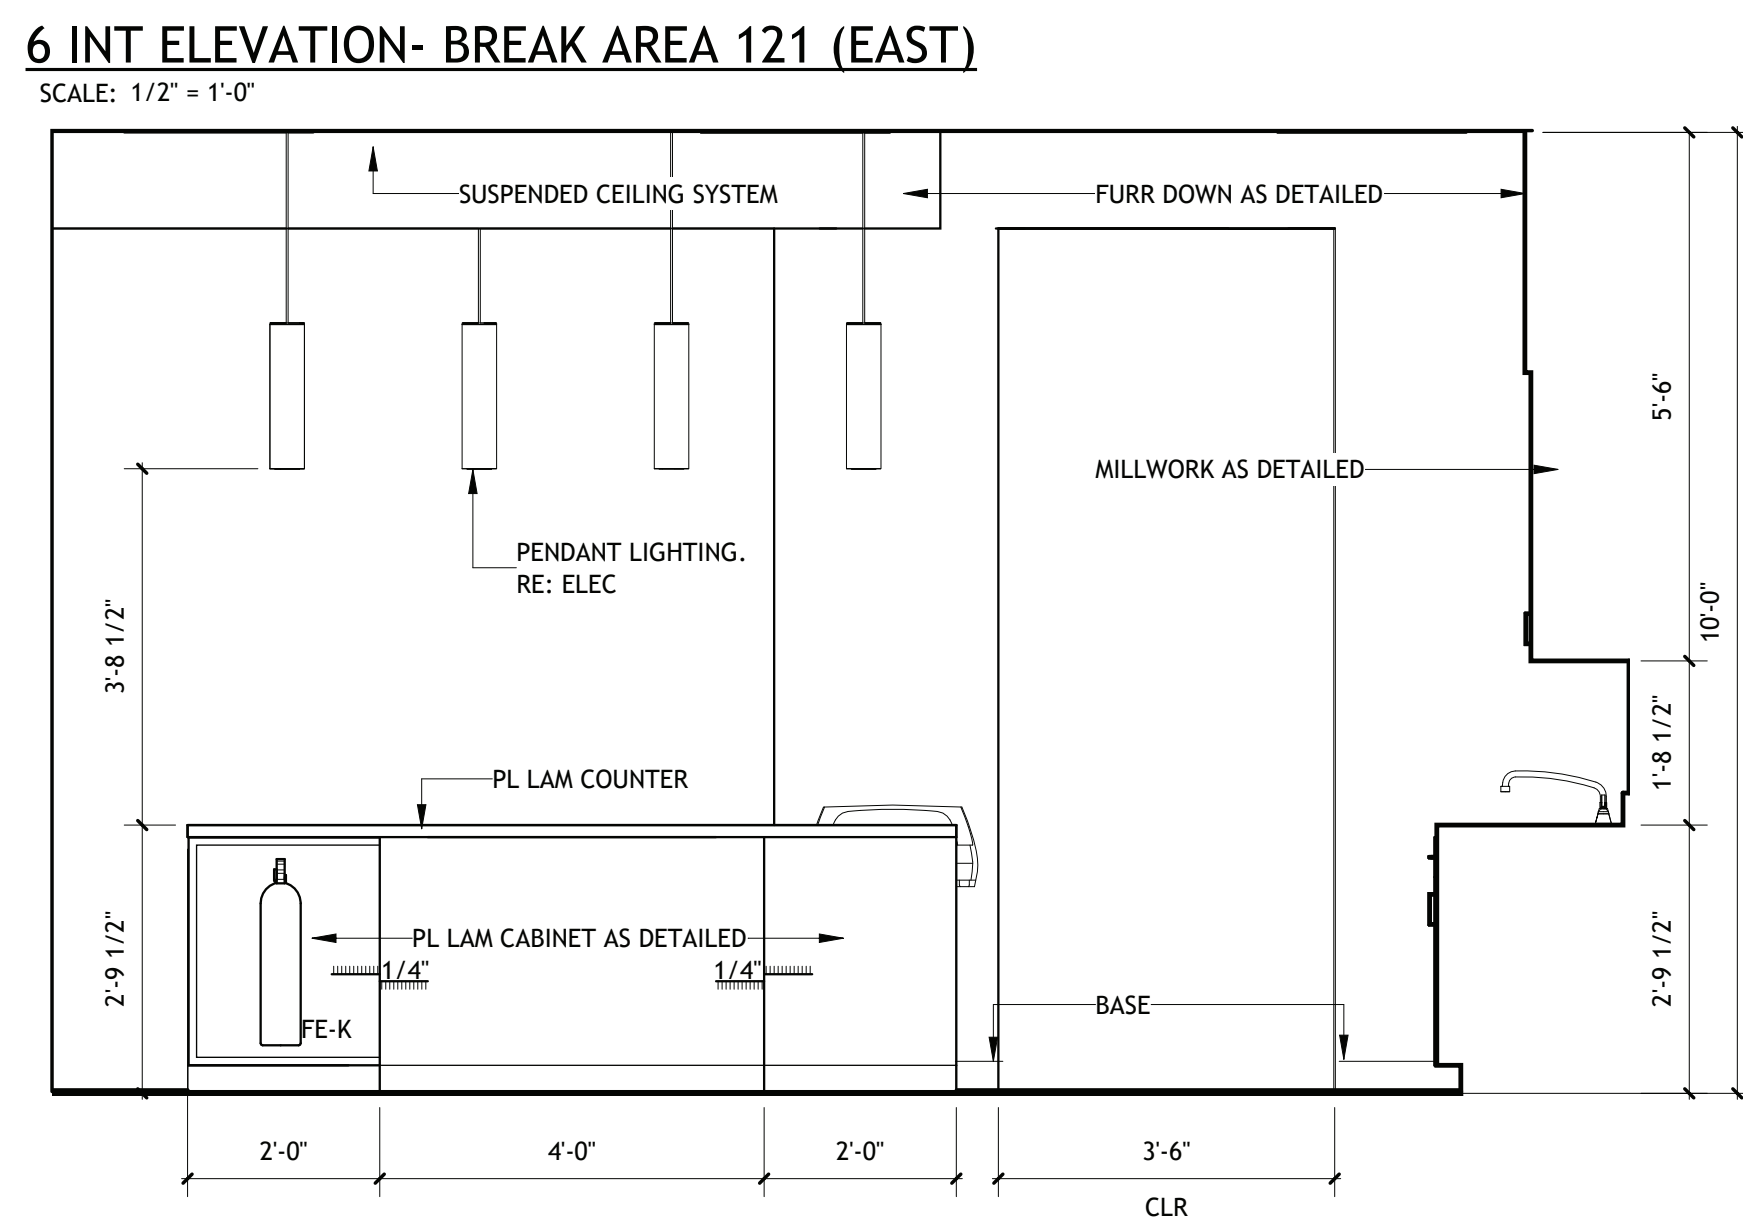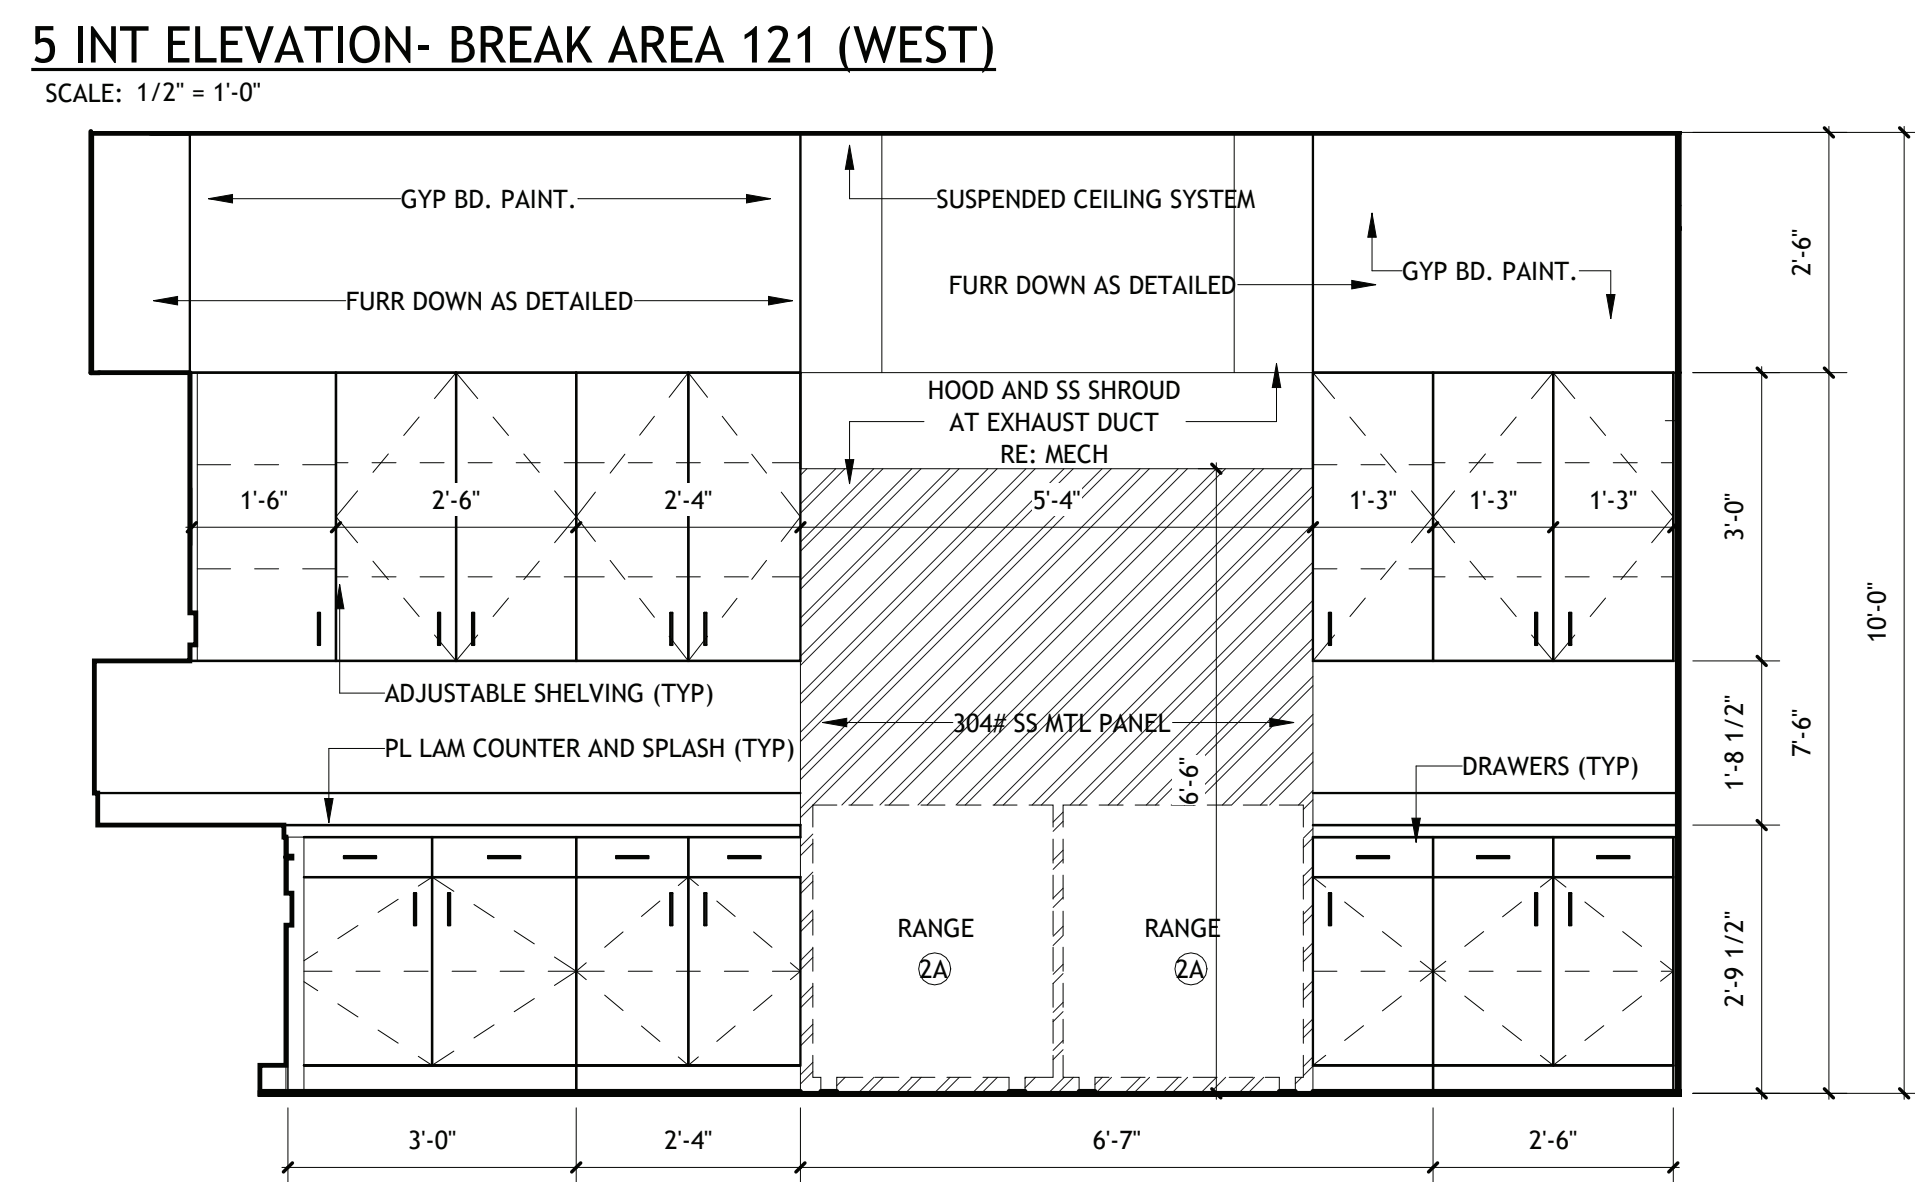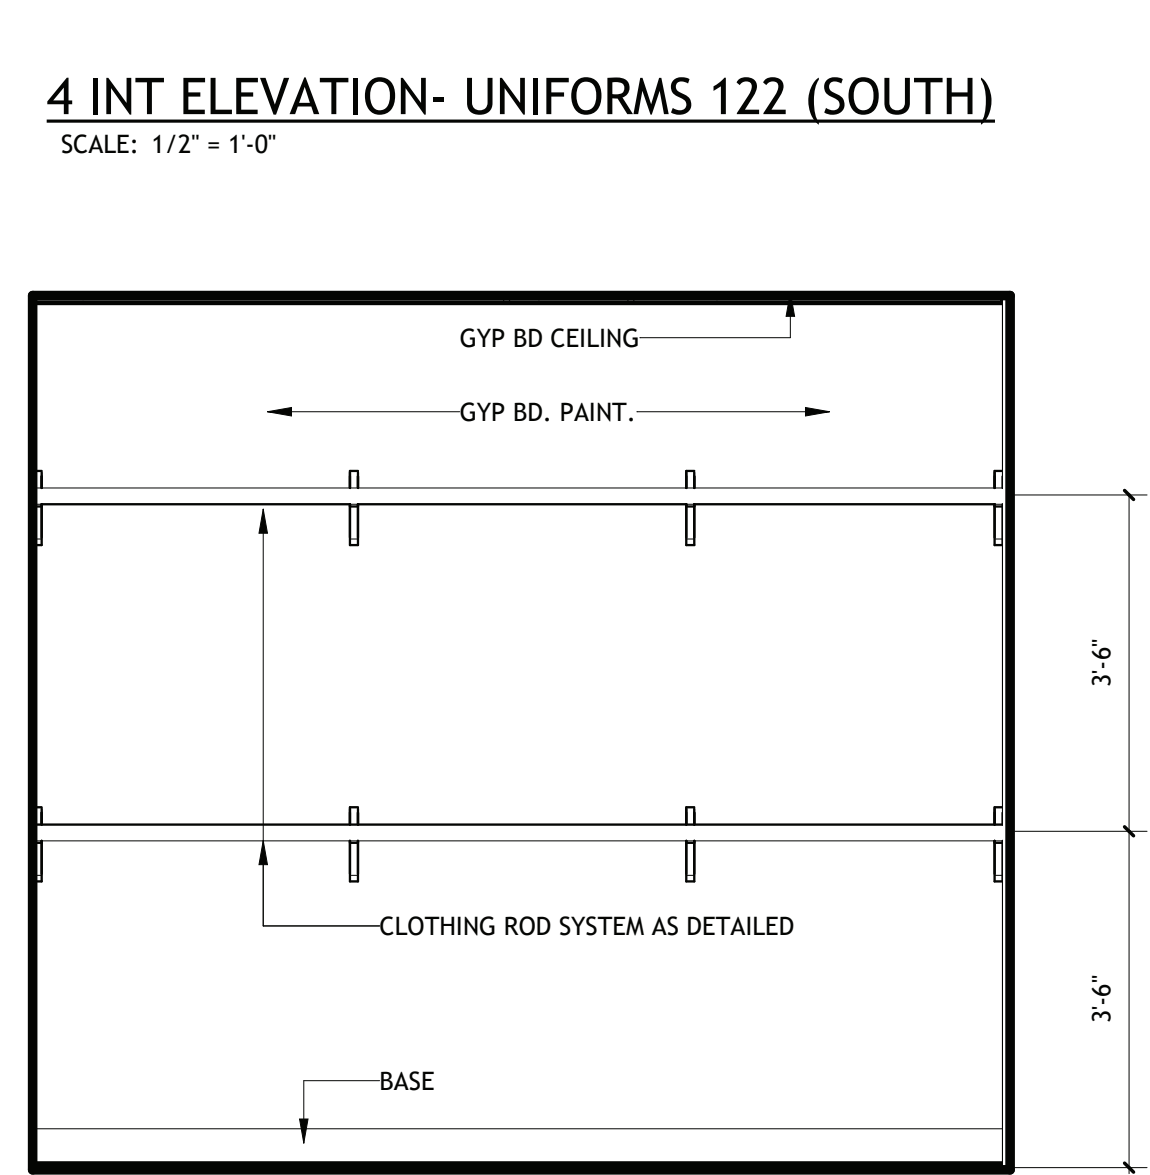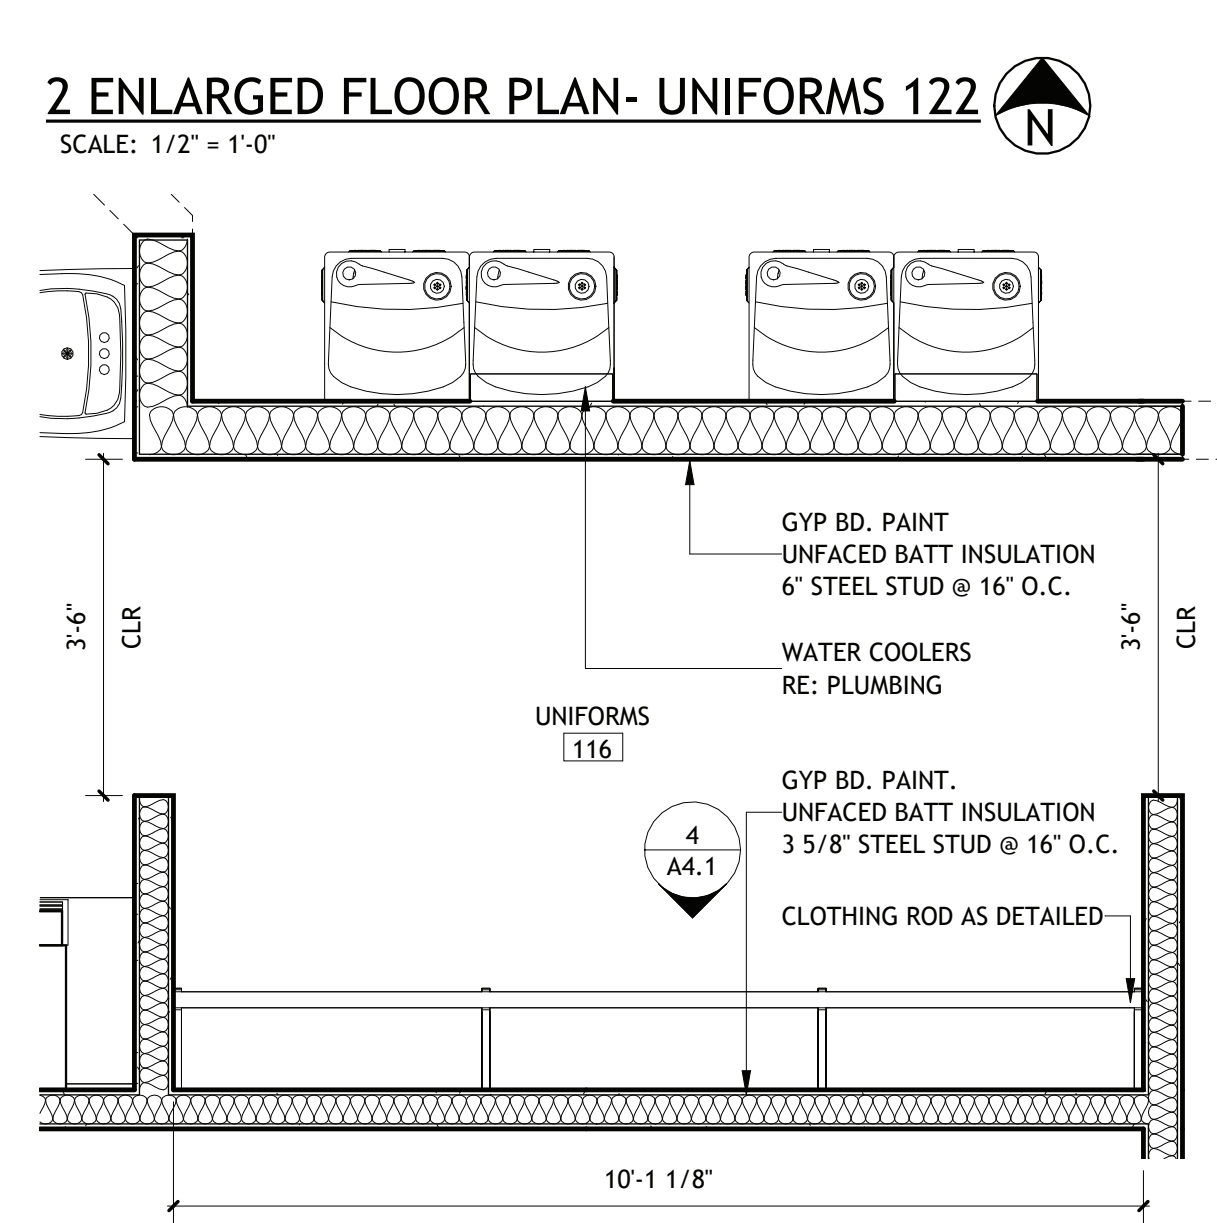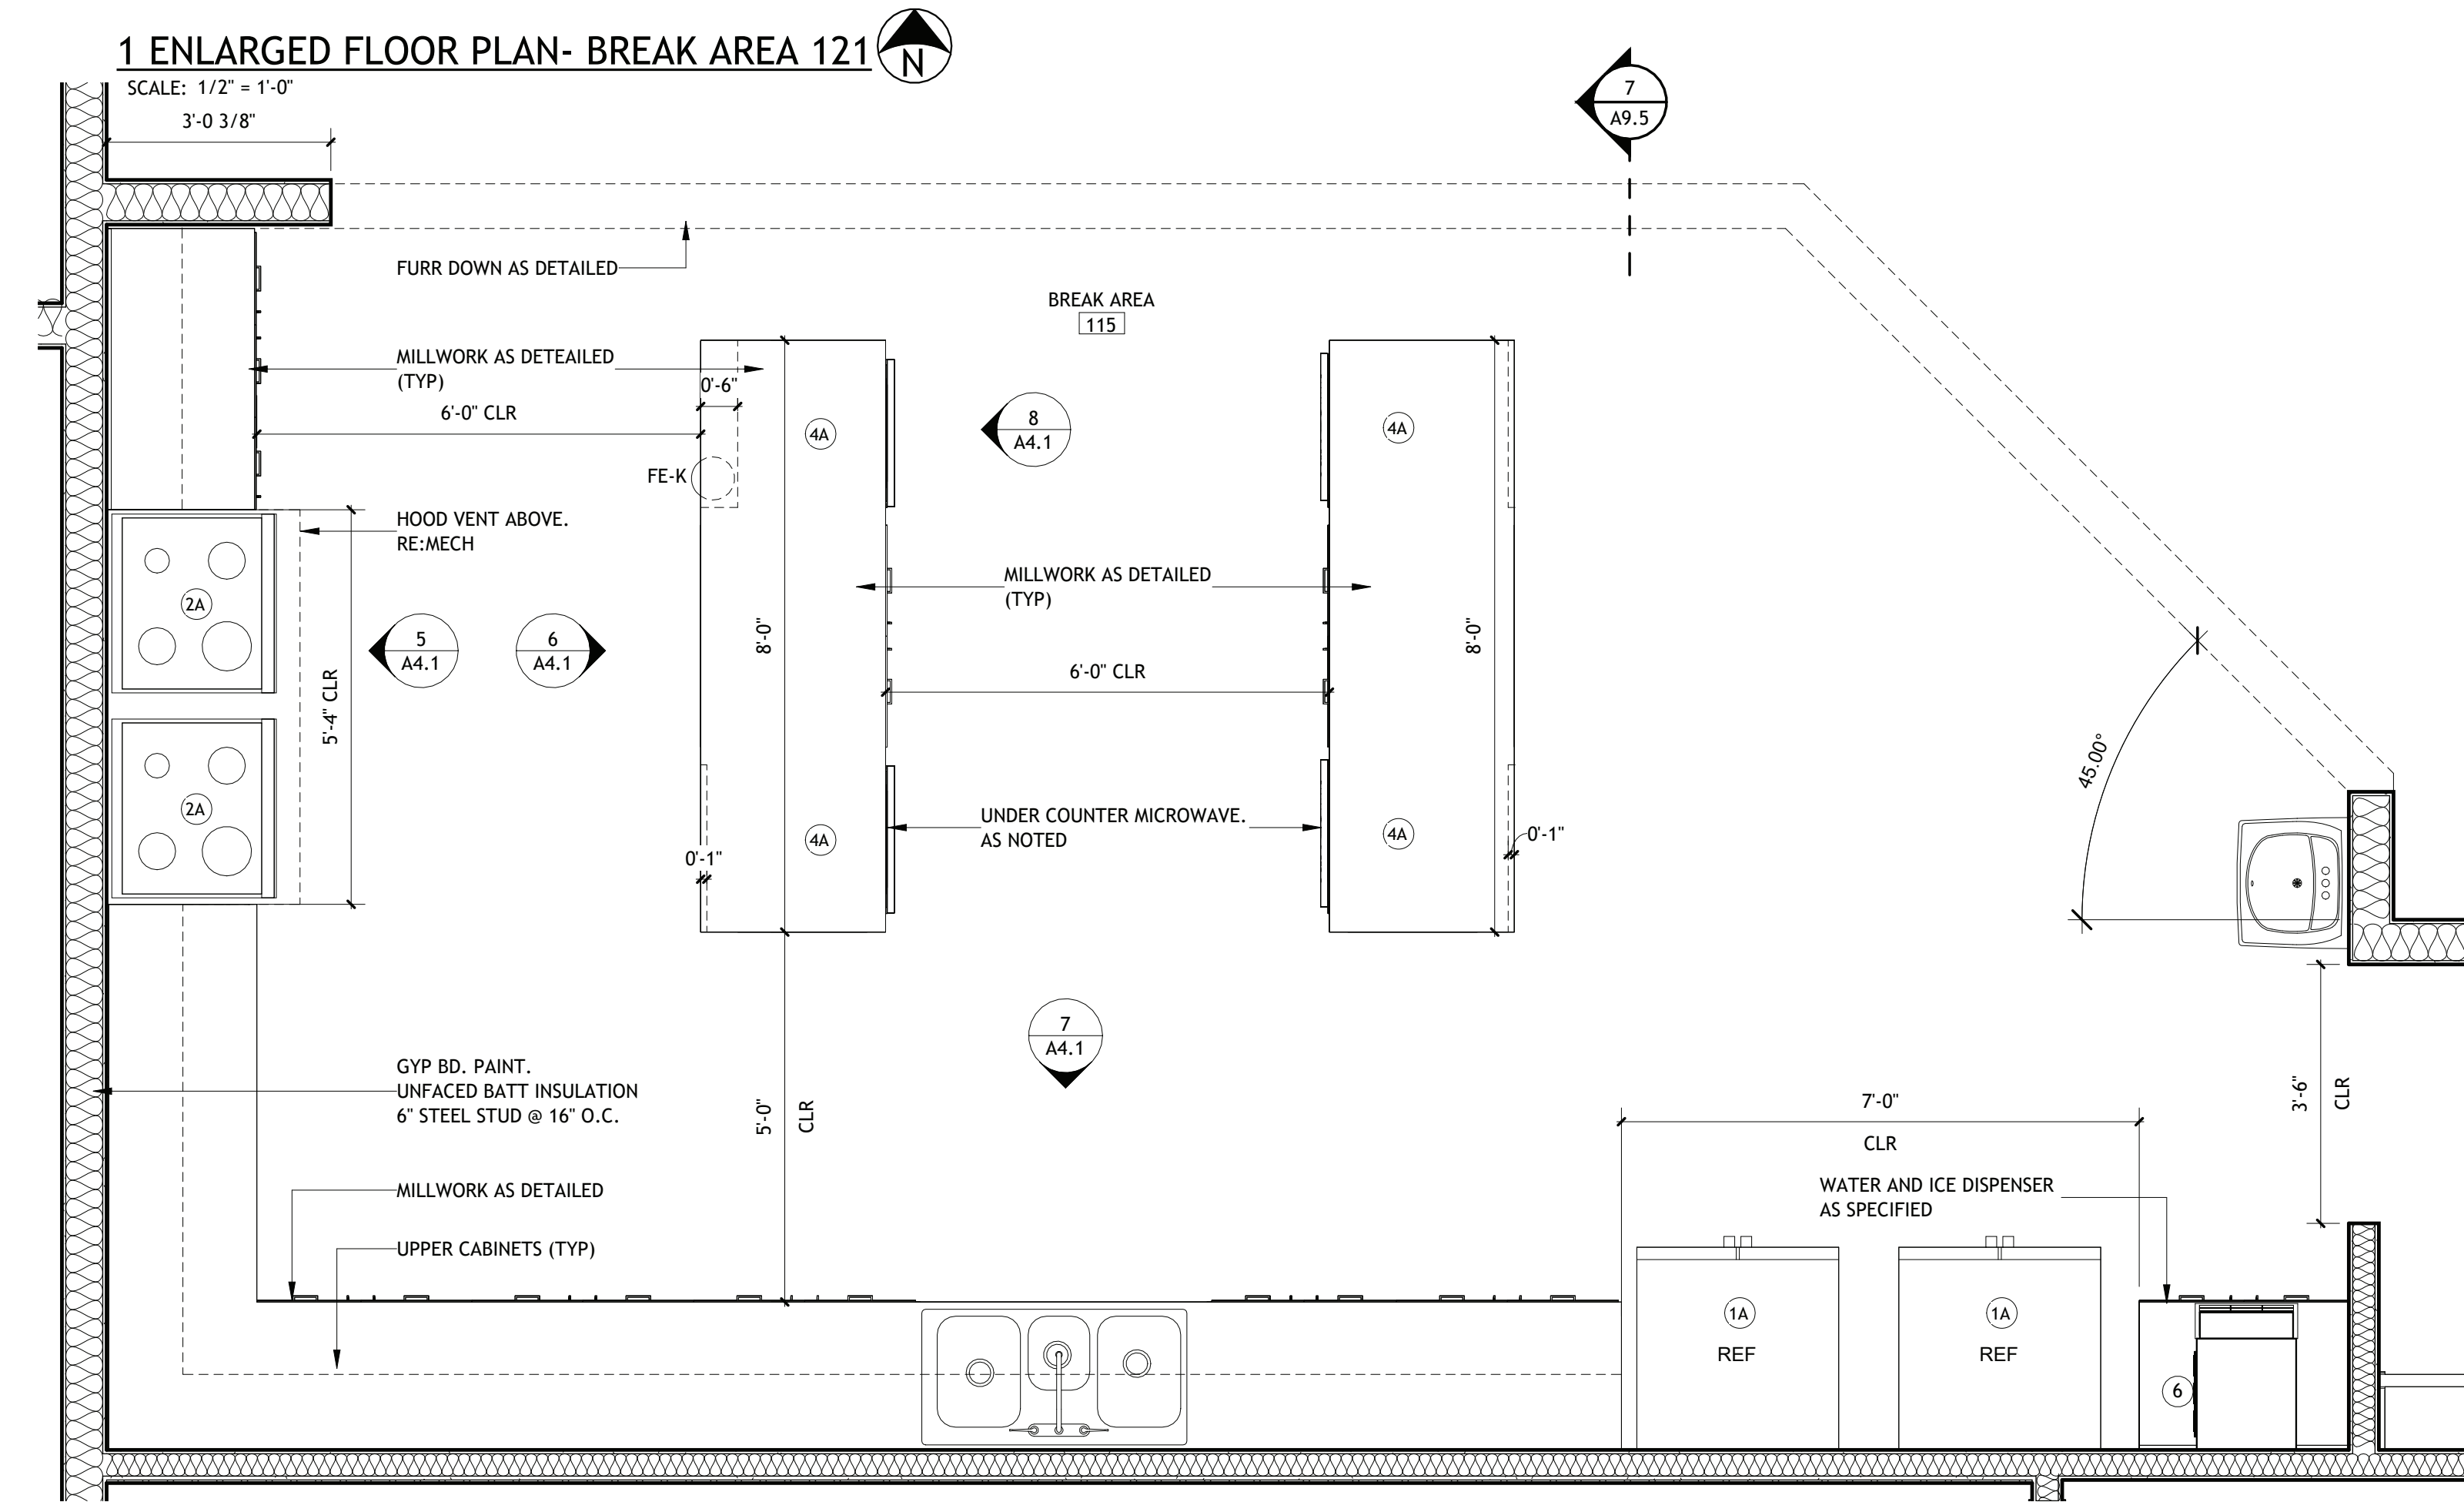

**Brossett
Architect**

LAKE CHARLES PUBLIC WORKS
NEW FACILITY PHASE 2
4200 BROAD STREET
LAKE CHARLES, LA 70615
ENLARGED FLOOR PLANS AND ELEVATIONS- CREW BUILDING

SHEET NO.
A4.1
ARCH #24009 BA


VER.	DATE	DESCRIPTION
0	12/20/2025	BID DOCUMENTS

© COPYRIGHT 2025,
Brossett Architect, LLC
All Rights Reserved.
This document shall not be
copied or reproduced
without written permission.

Brossett Architect, LLC • 414 Pujo St., Lake Charles, LA 70601


1 ENLARGED FLOOR PLAN- TOOL ROOMS 126

SCALE: 1/2" = 1'-0"
NOTE: STEEL SHELVING TO BE ULINE 84" HEAVY-DUTY STEEL SHELVING
H-4858/H-3122/H-4863/H-3123

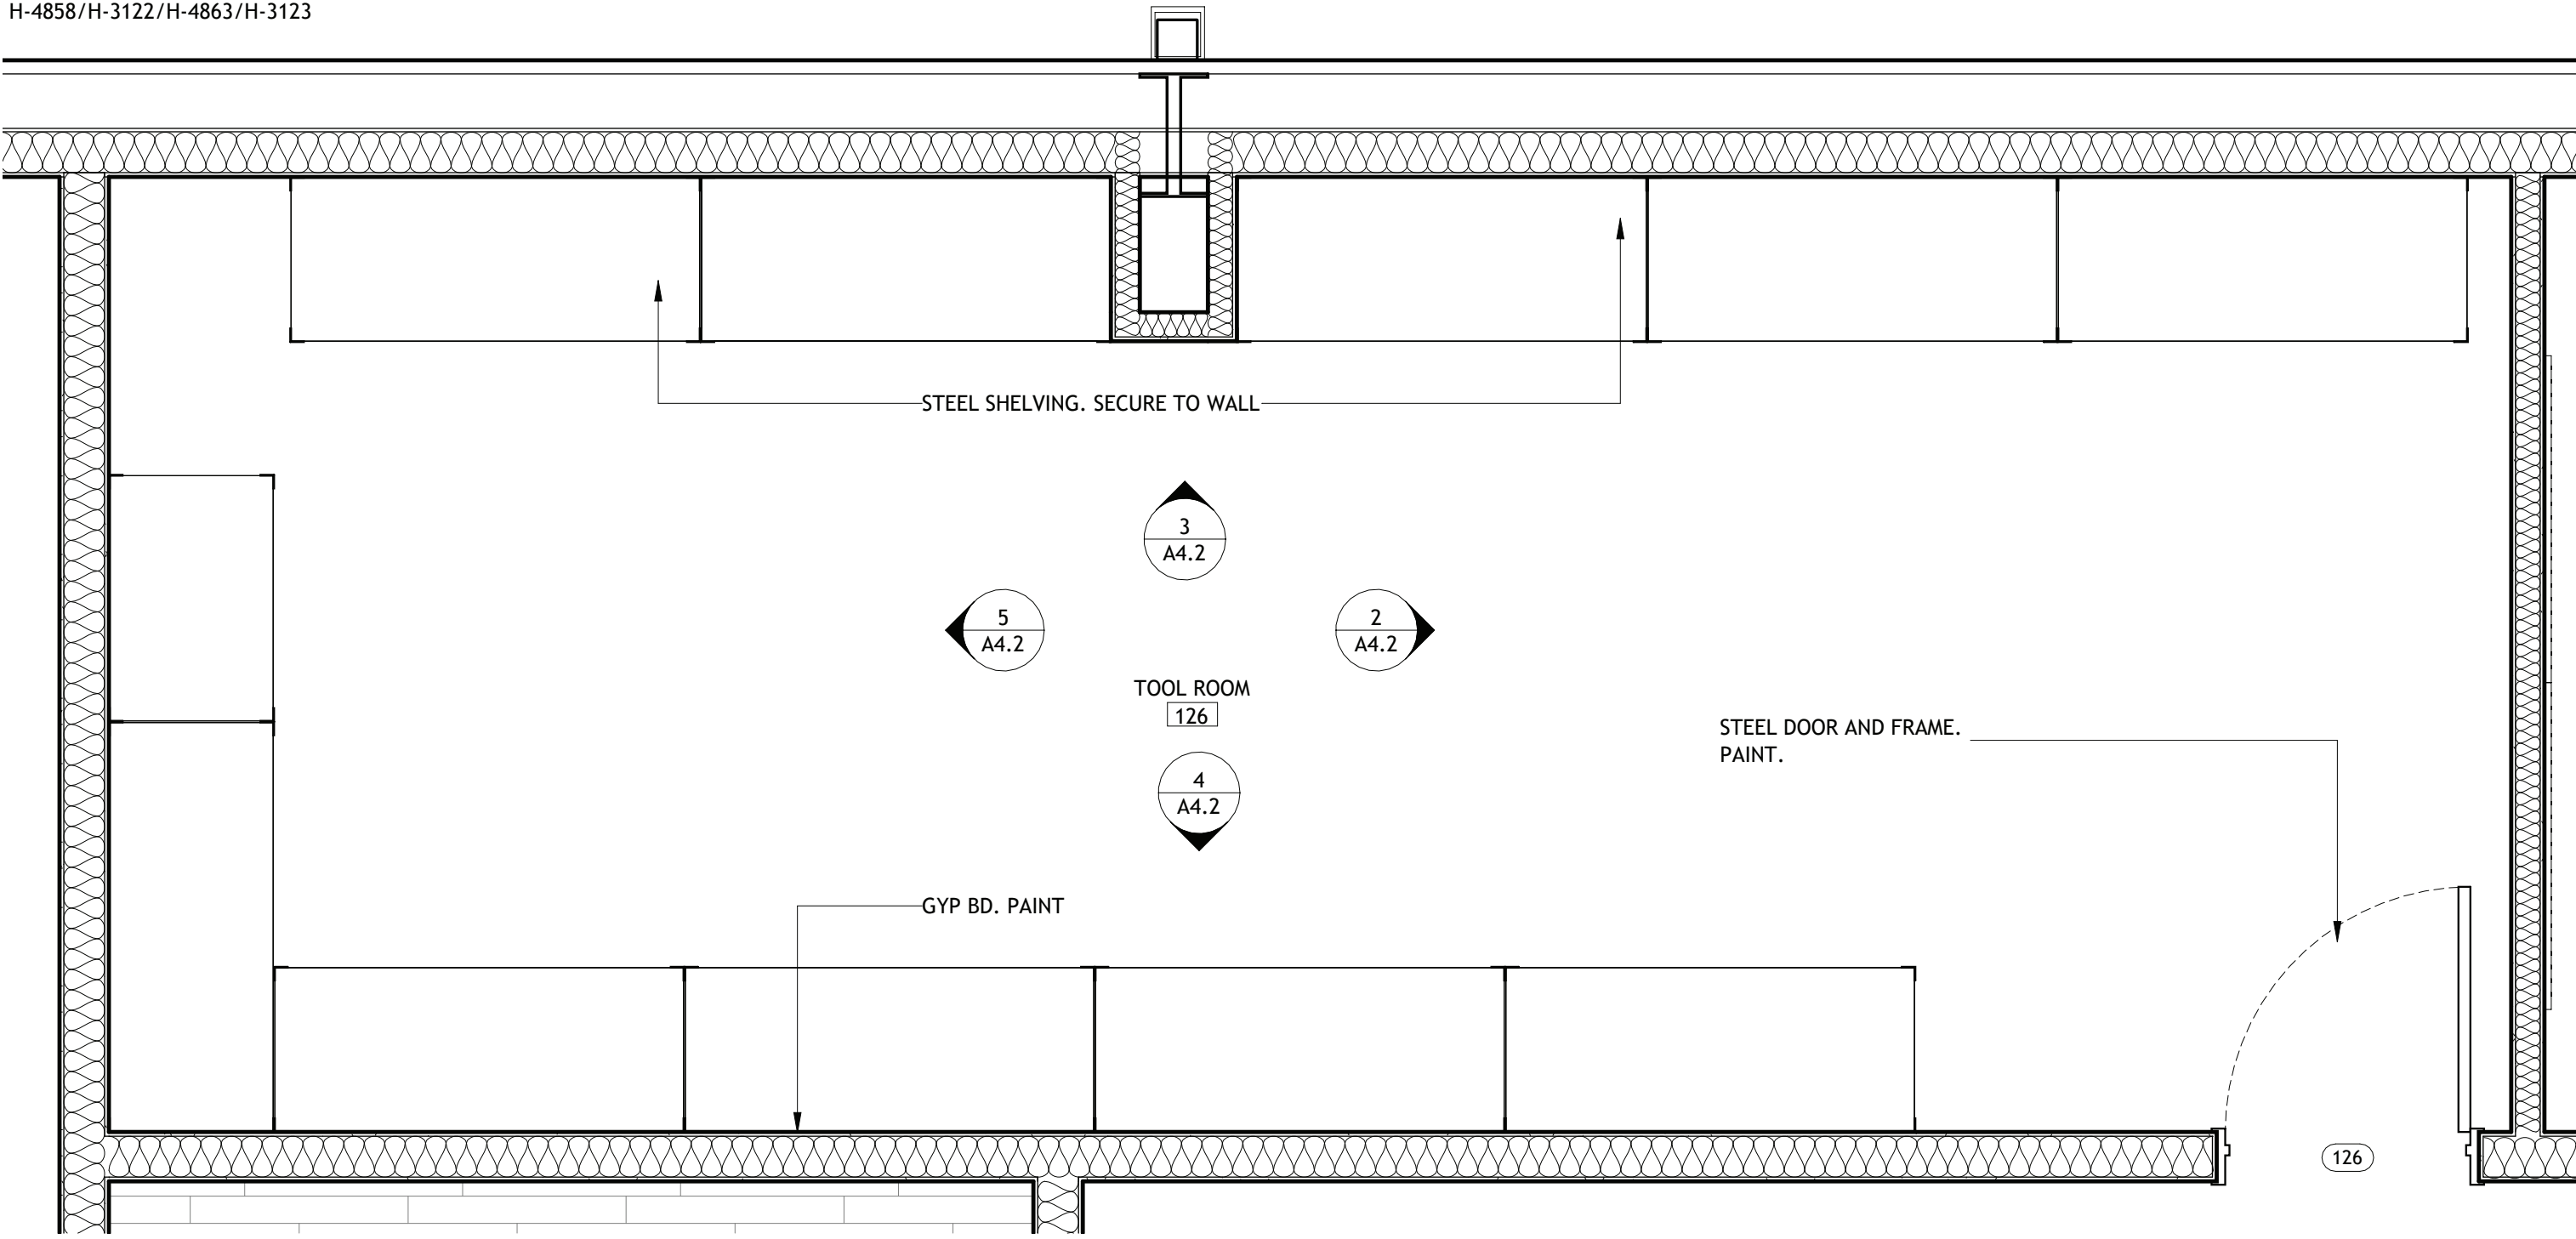


2 INT ELEVATION- TOOL RM 126 (EAST)

SCALE: 1/2" = 1'-0"

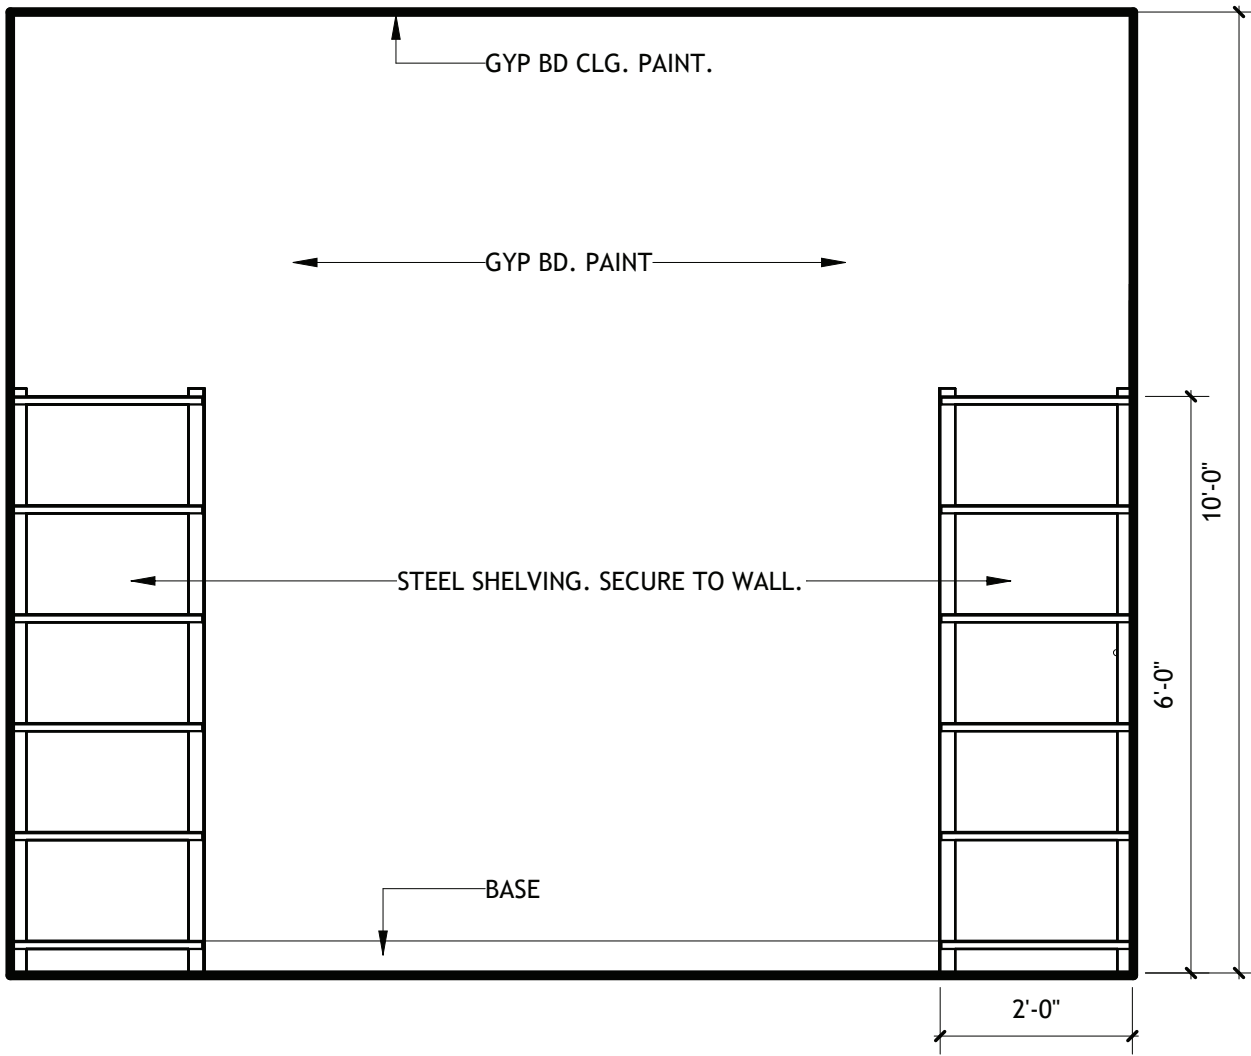


3 INT ELEVATION- TOOL RM 126 (NORTH)

SCALE: 1/2" = 1'-0"

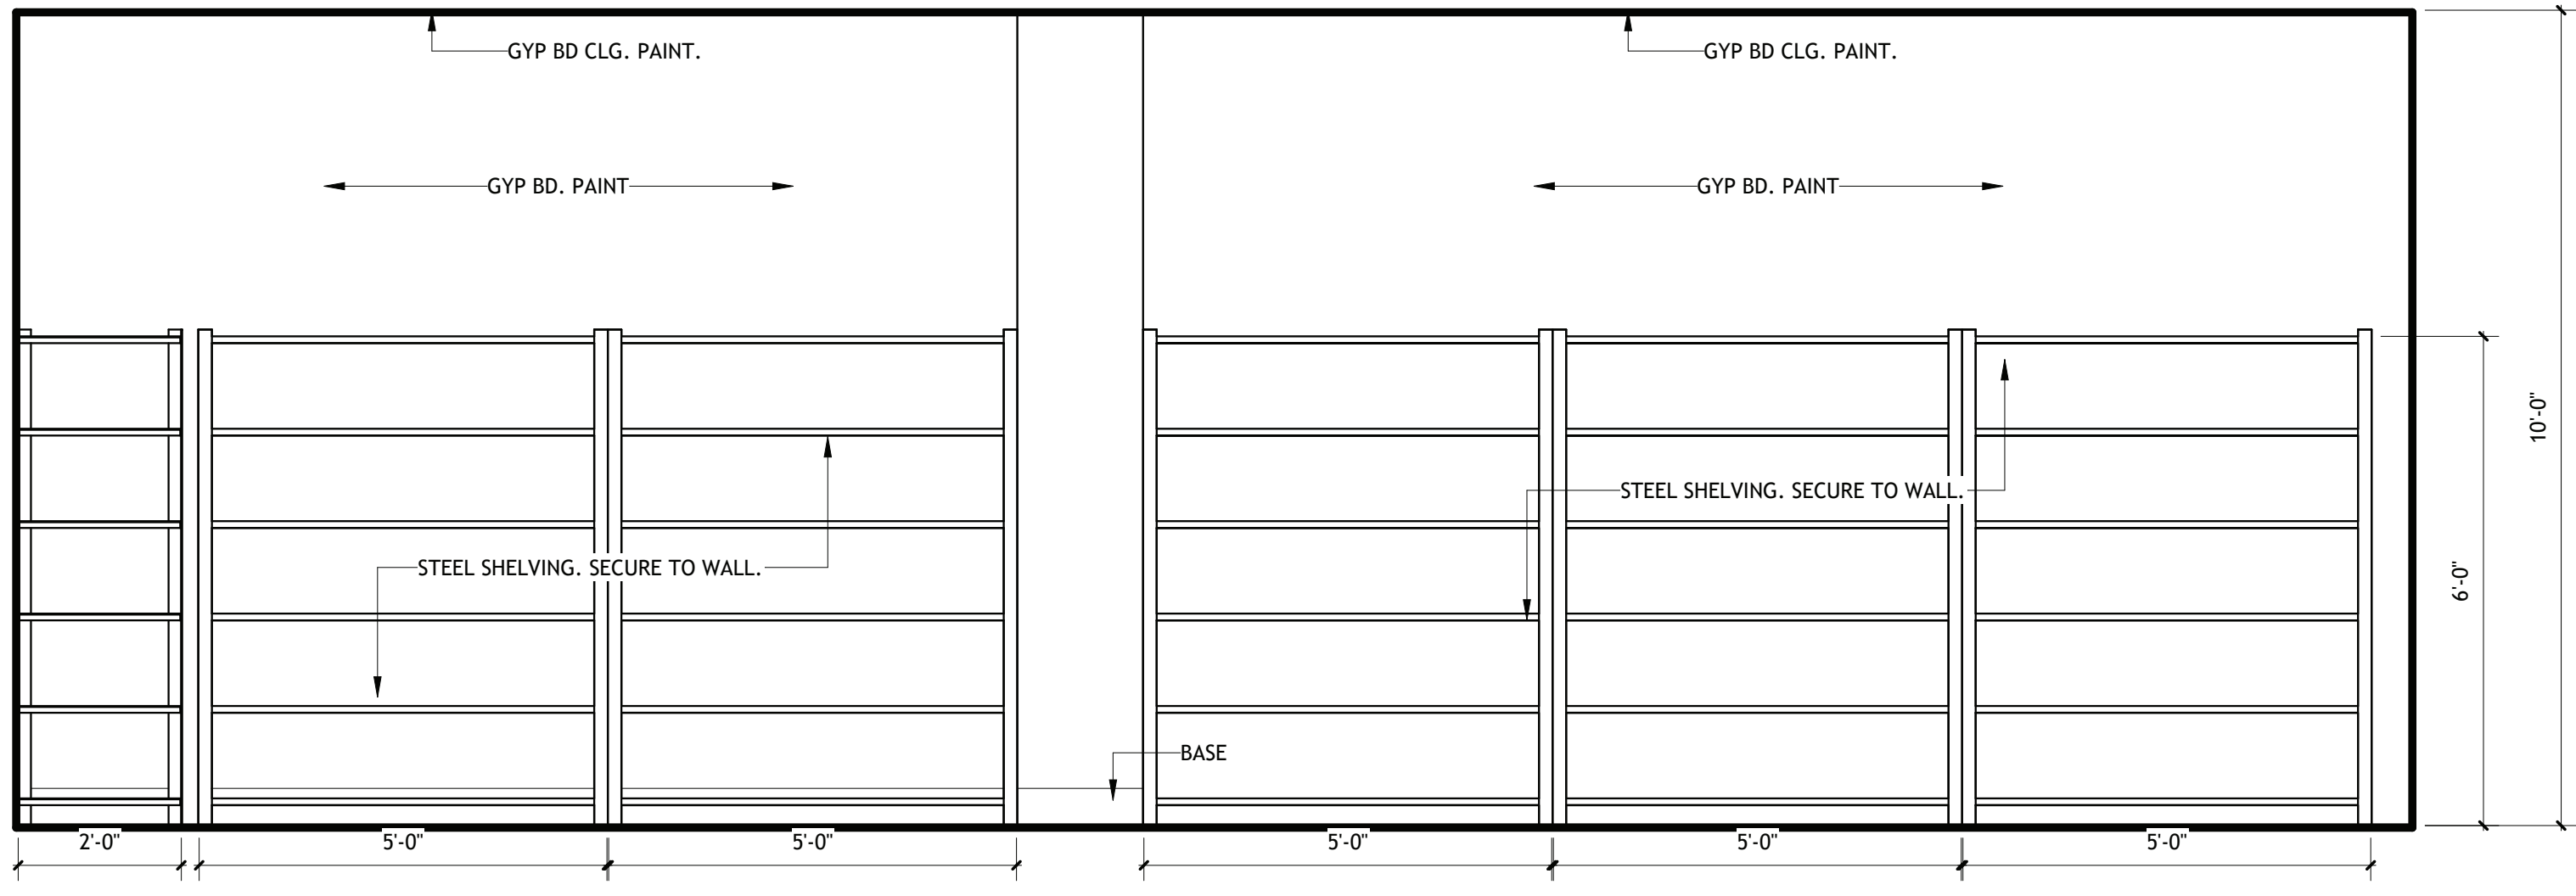



4 INT ELEVATION- TOOL RM 126 (SOUTH)

SCALE: 1/2" = 1'-0"

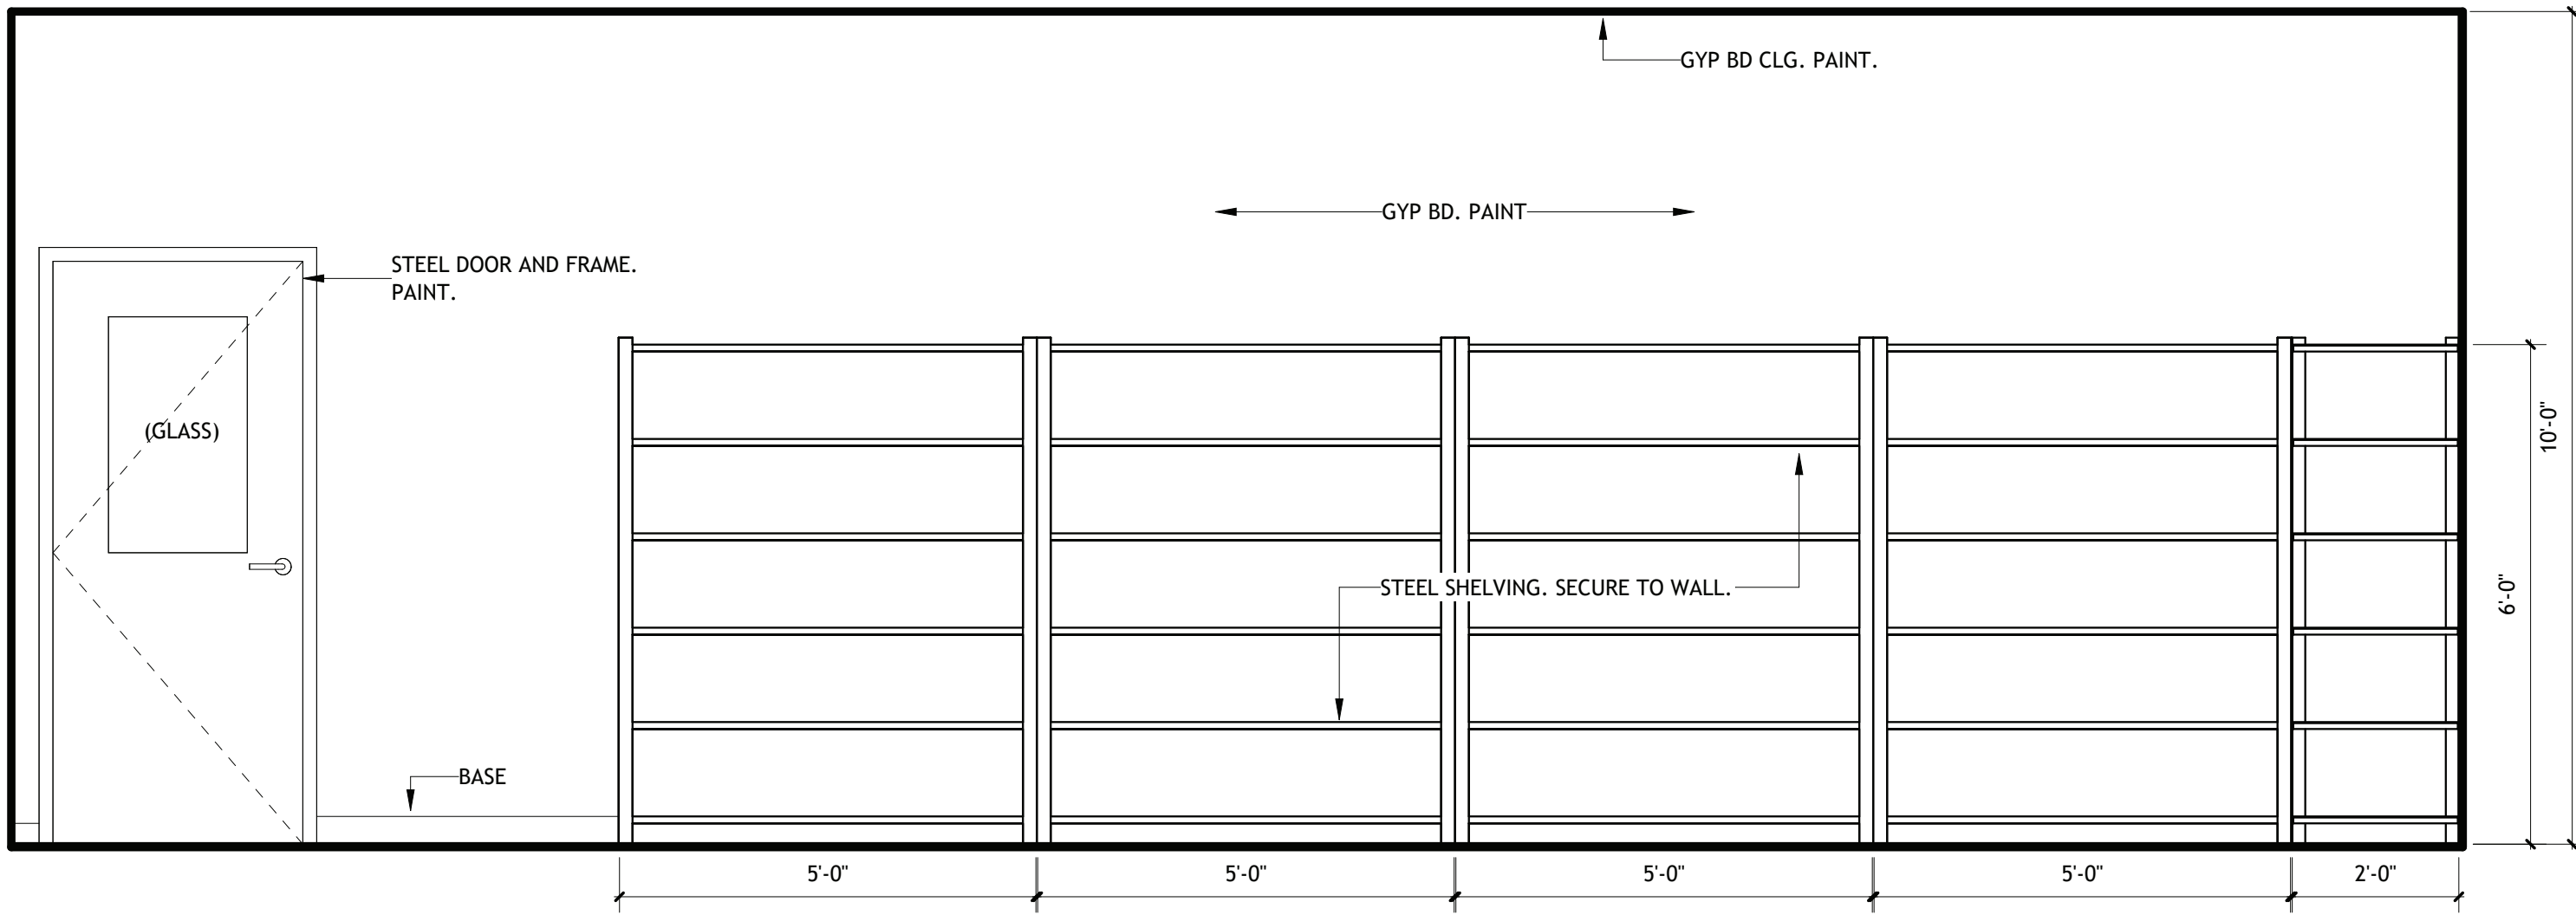

5 INT ELEVATION- TOOL RM 126 (WEST)

SCALE: 1/2" = 1'-0"

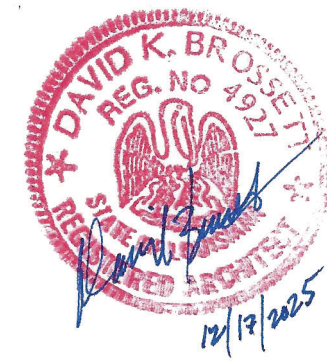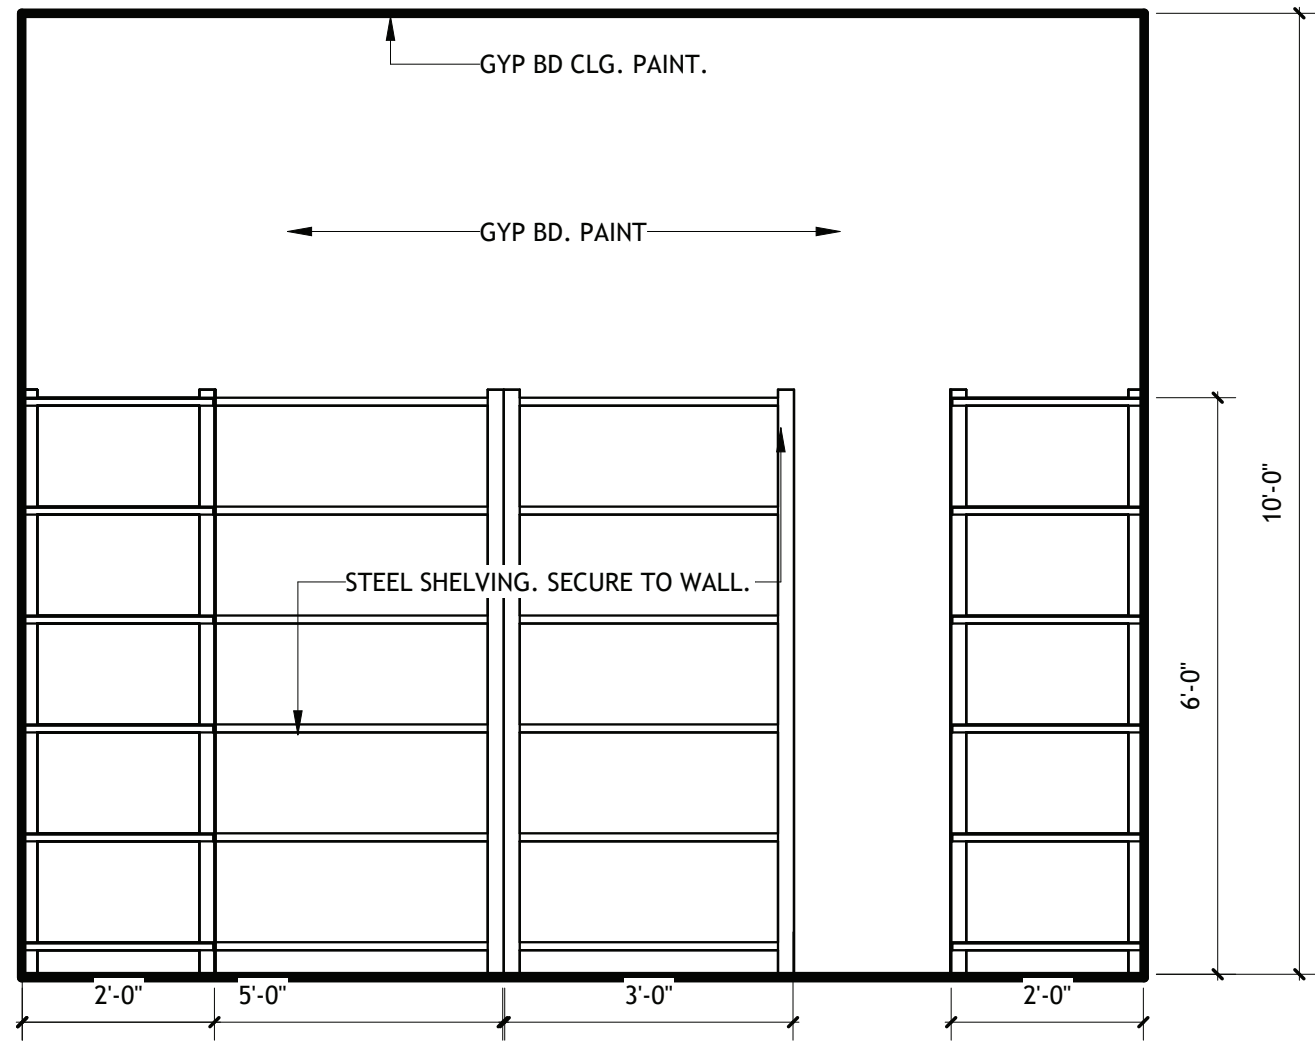

Brossett
Architect

LAKE CHARLES PUBLIC WORKS
NEW FACILITY PHASE 2

4200 BROAD STREET
LAKE CHARLES, LA 70615

ENLARGED FLOOR PLANS AND ELEVATIONS- CREW BUILDING

SHEET NO.
A4.2


ARCH #24009 BA

VER.	DATE	DESCRIPTION
0	12/20/2025	BID DOCUMENTS


© COPYRIGHT 2025,
Brossett Architect, LLC
All Rights Reserved.
This document shall not be
copied or reproduced
without written permission.

1 ENLARGED FLOOR PLAN- TOOL ROOMS 127


SCALE: 1/2" = 1'-0"
NOTE: STEEL SHELVING TO BE ULINE 84" HEAVY-DUTY STEEL SHELVING
H-4858/H-3122/H-4863/H-3123

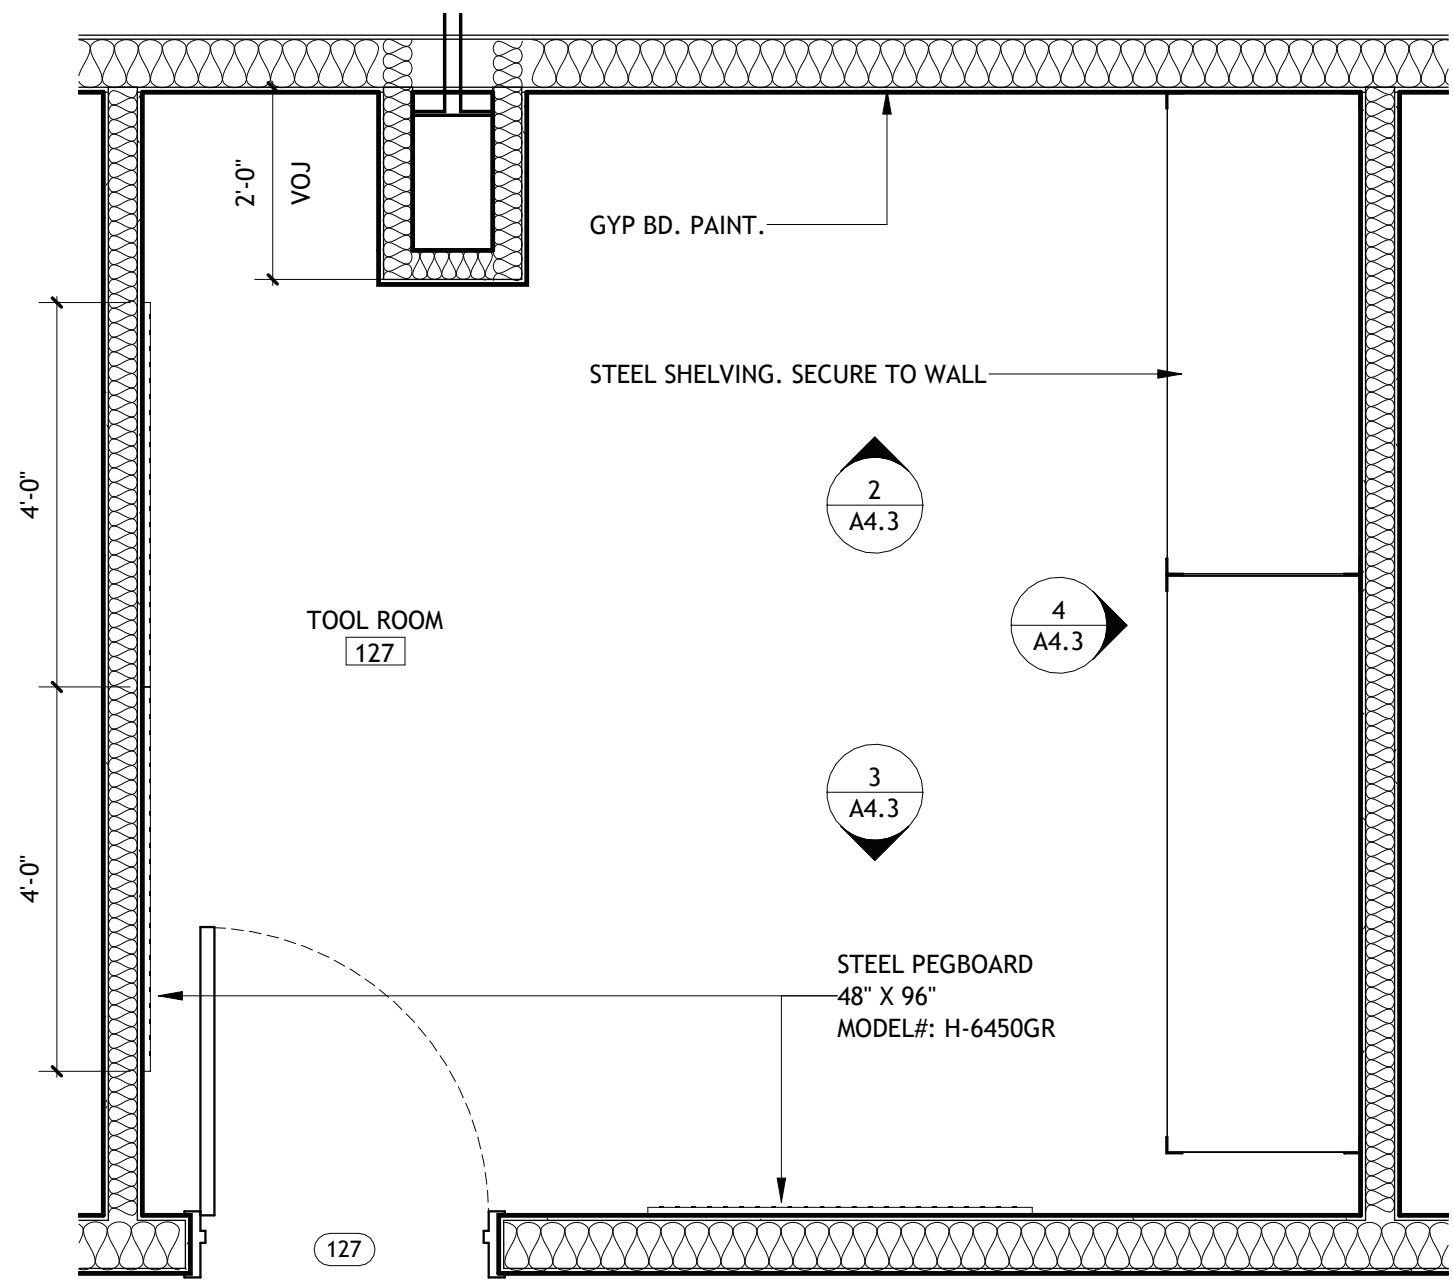


2 INT ELEVATION- TOOL RM 127 (NORTH)

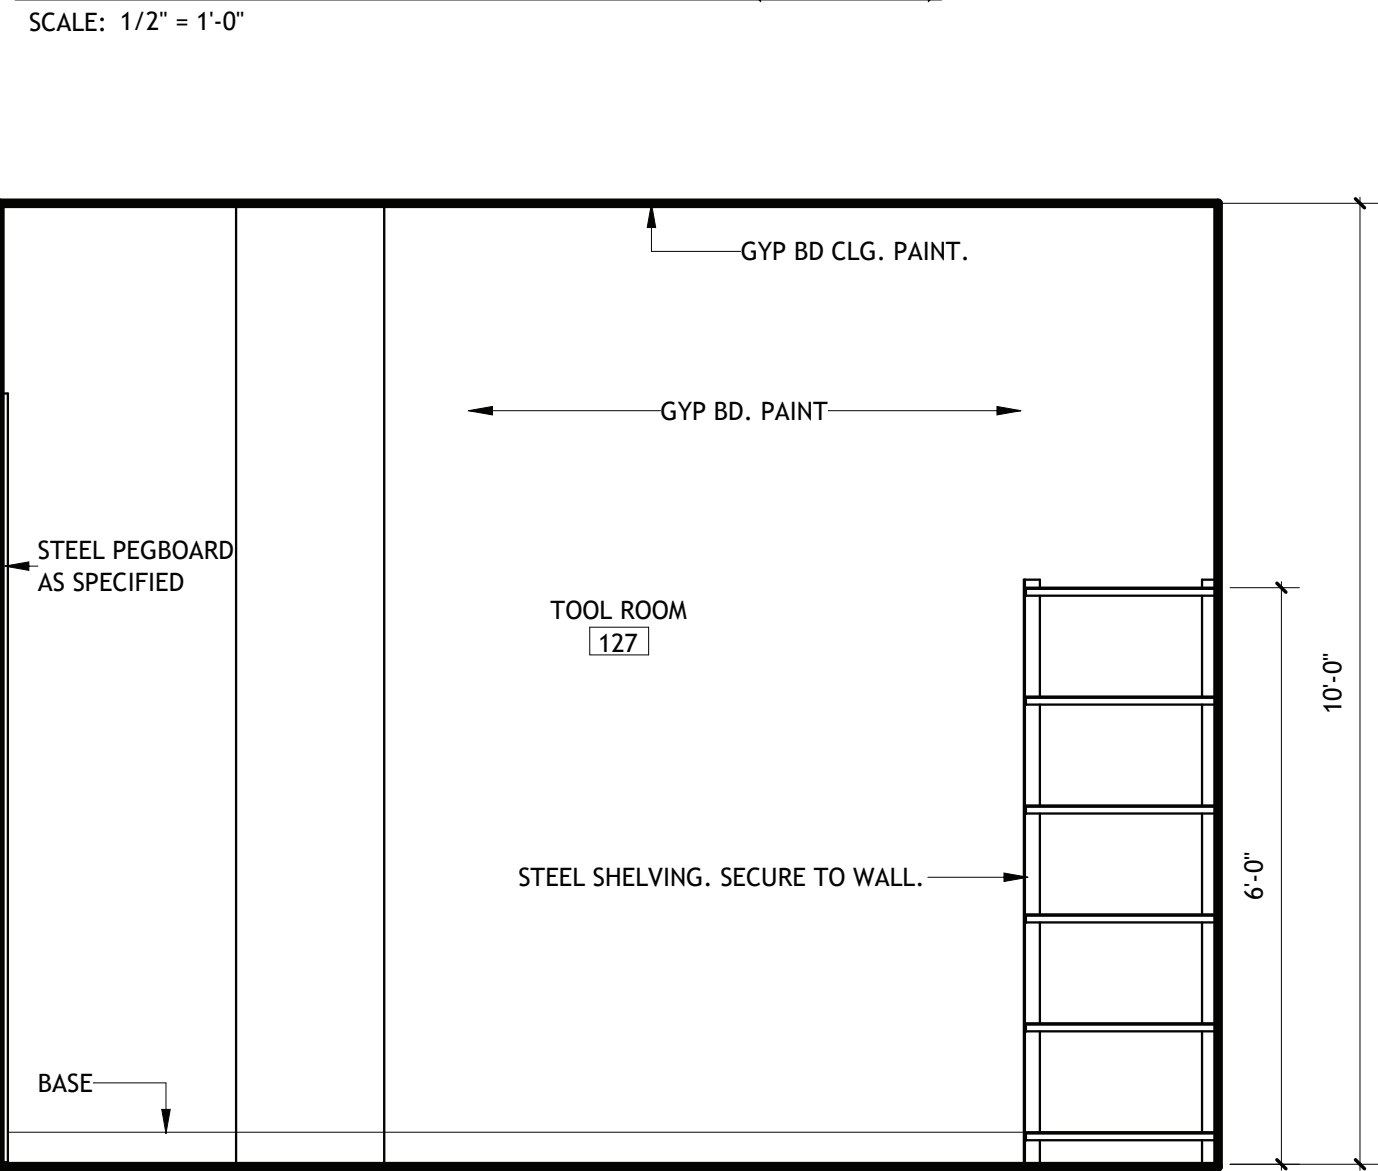

3 INT ELEVATION- TOOL RM 127 (SOUTH)

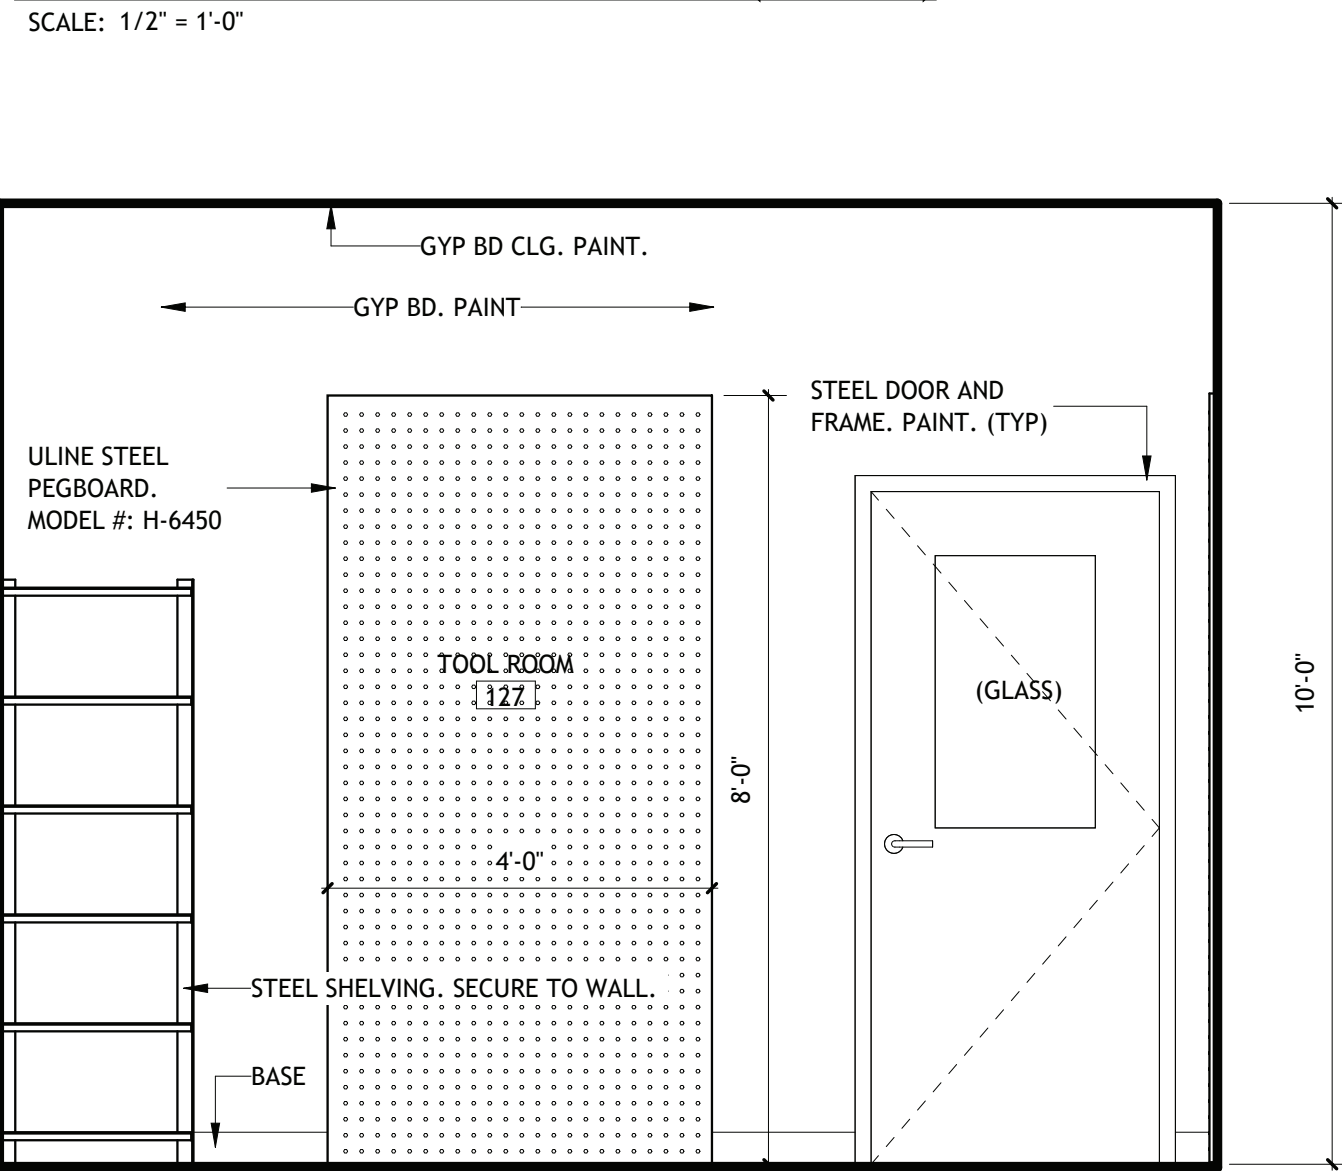


4 INT ELEVATION- TOOL RM 127(EAST)

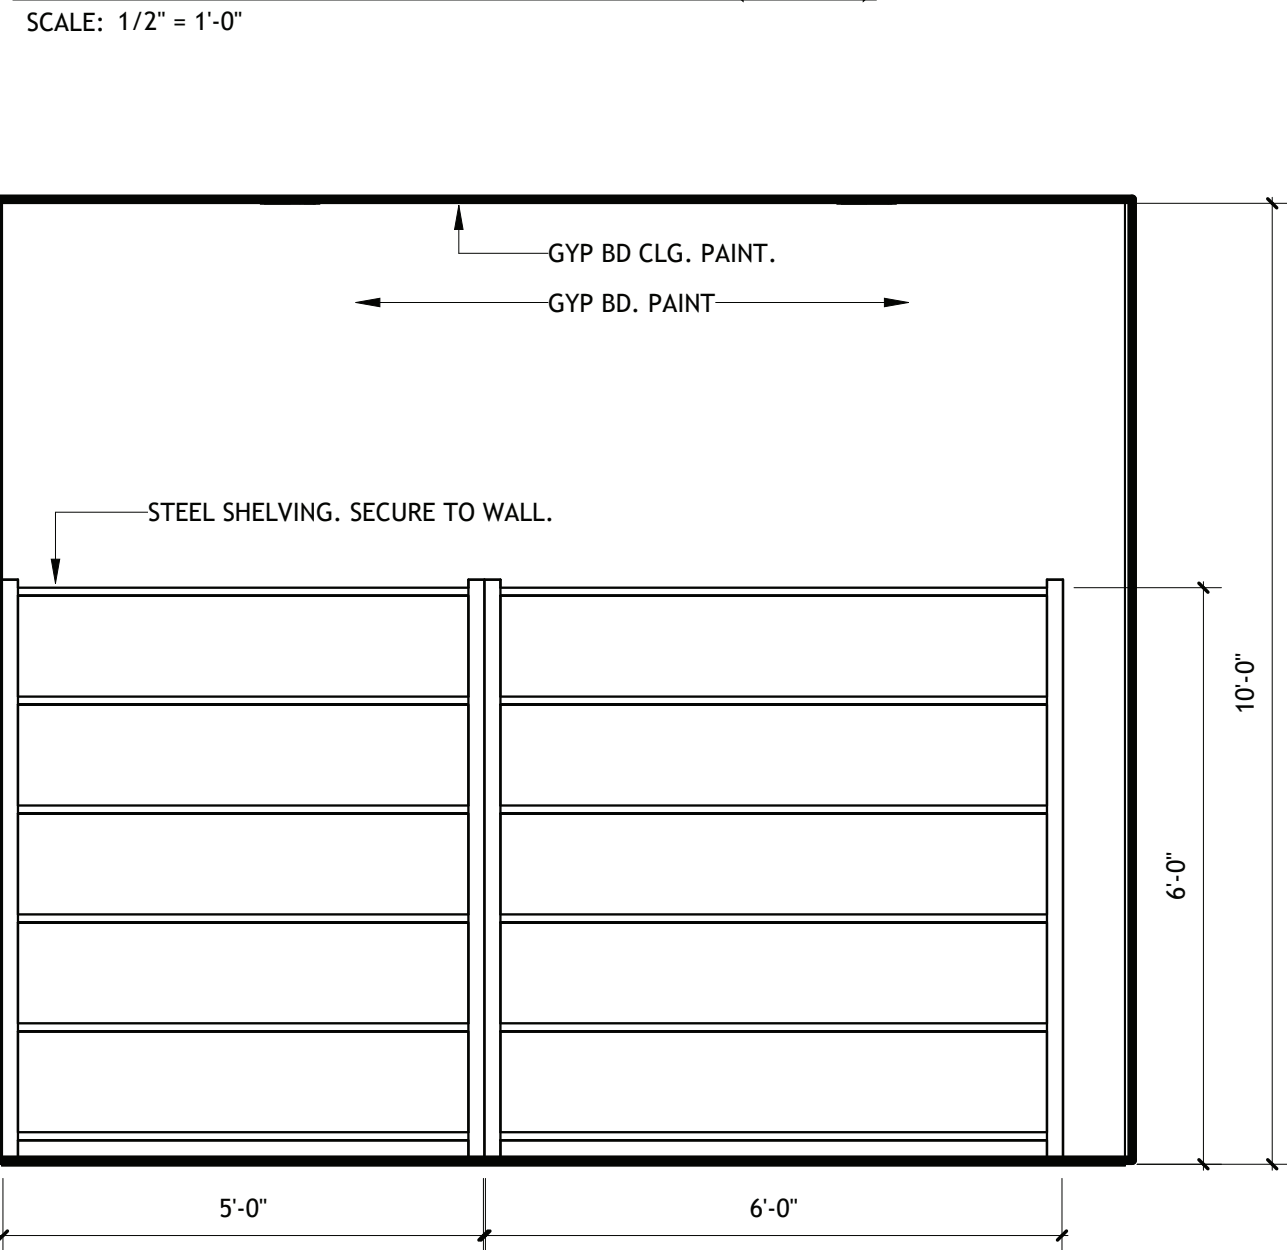


5 ENLARGED FLOOR PLAN- COMM STORAGE

SCALE: 1/2" = 1'-0"
NOTE: STEEL SHELVING TO BE ULINE 84" HEAVY-DUTY STEEL SHELVING
H-4858/H-3122/H-4863/H-3123

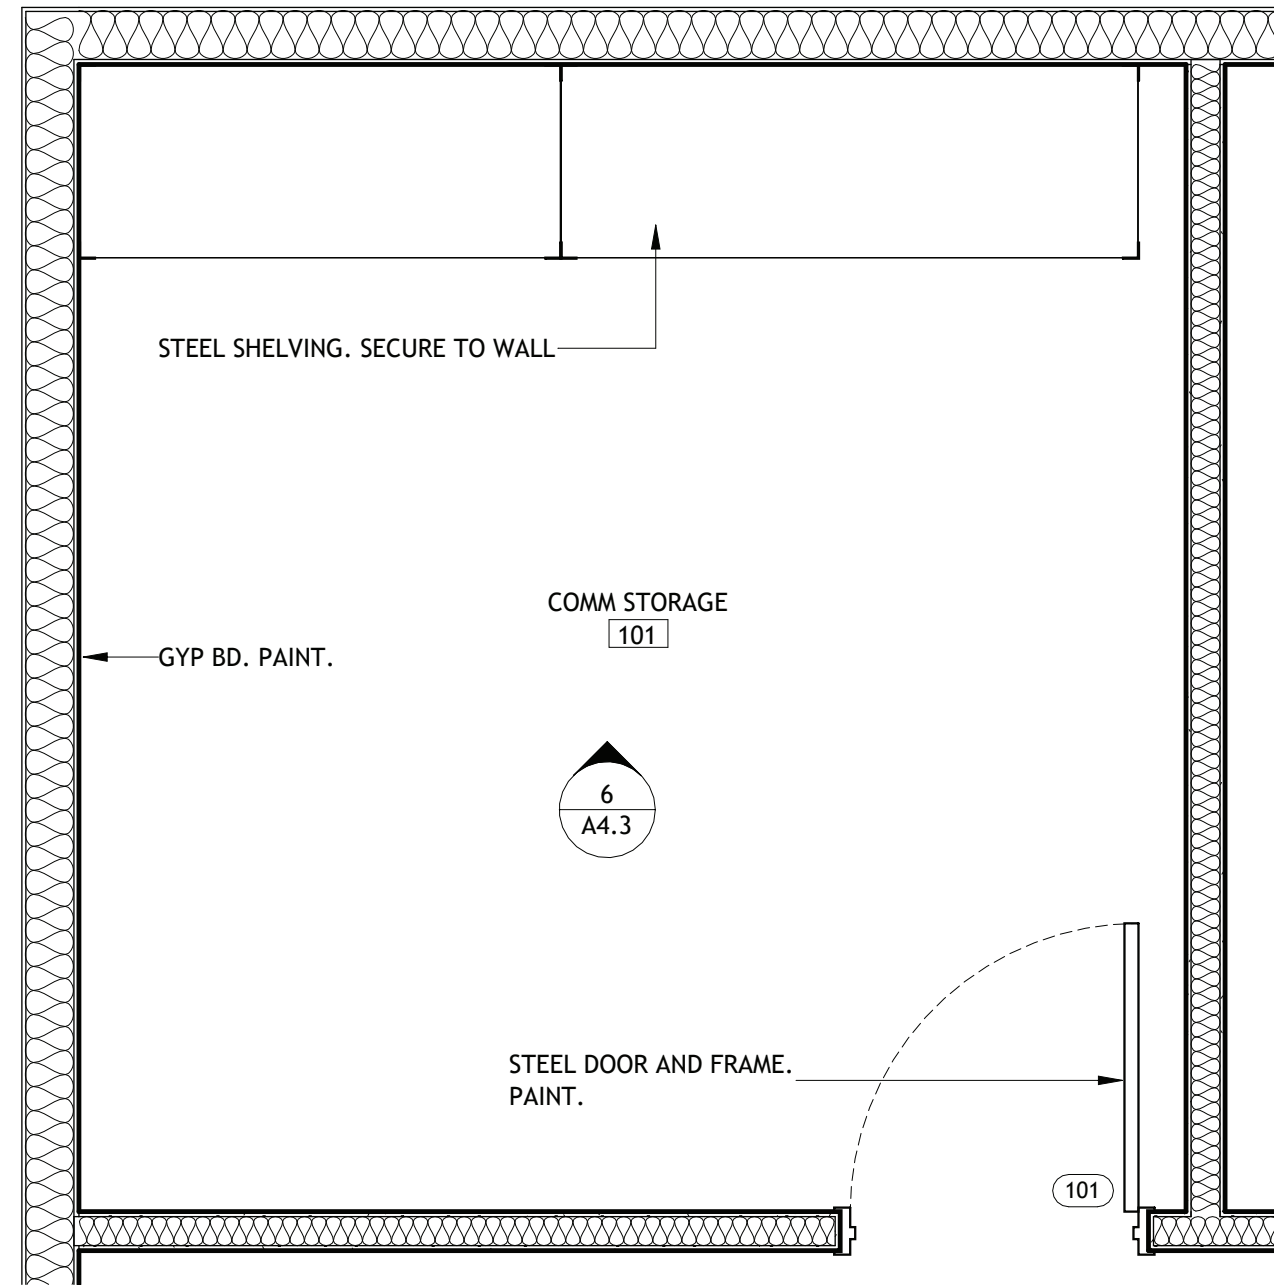


6 INT ELEVATION- COMM STORAGE


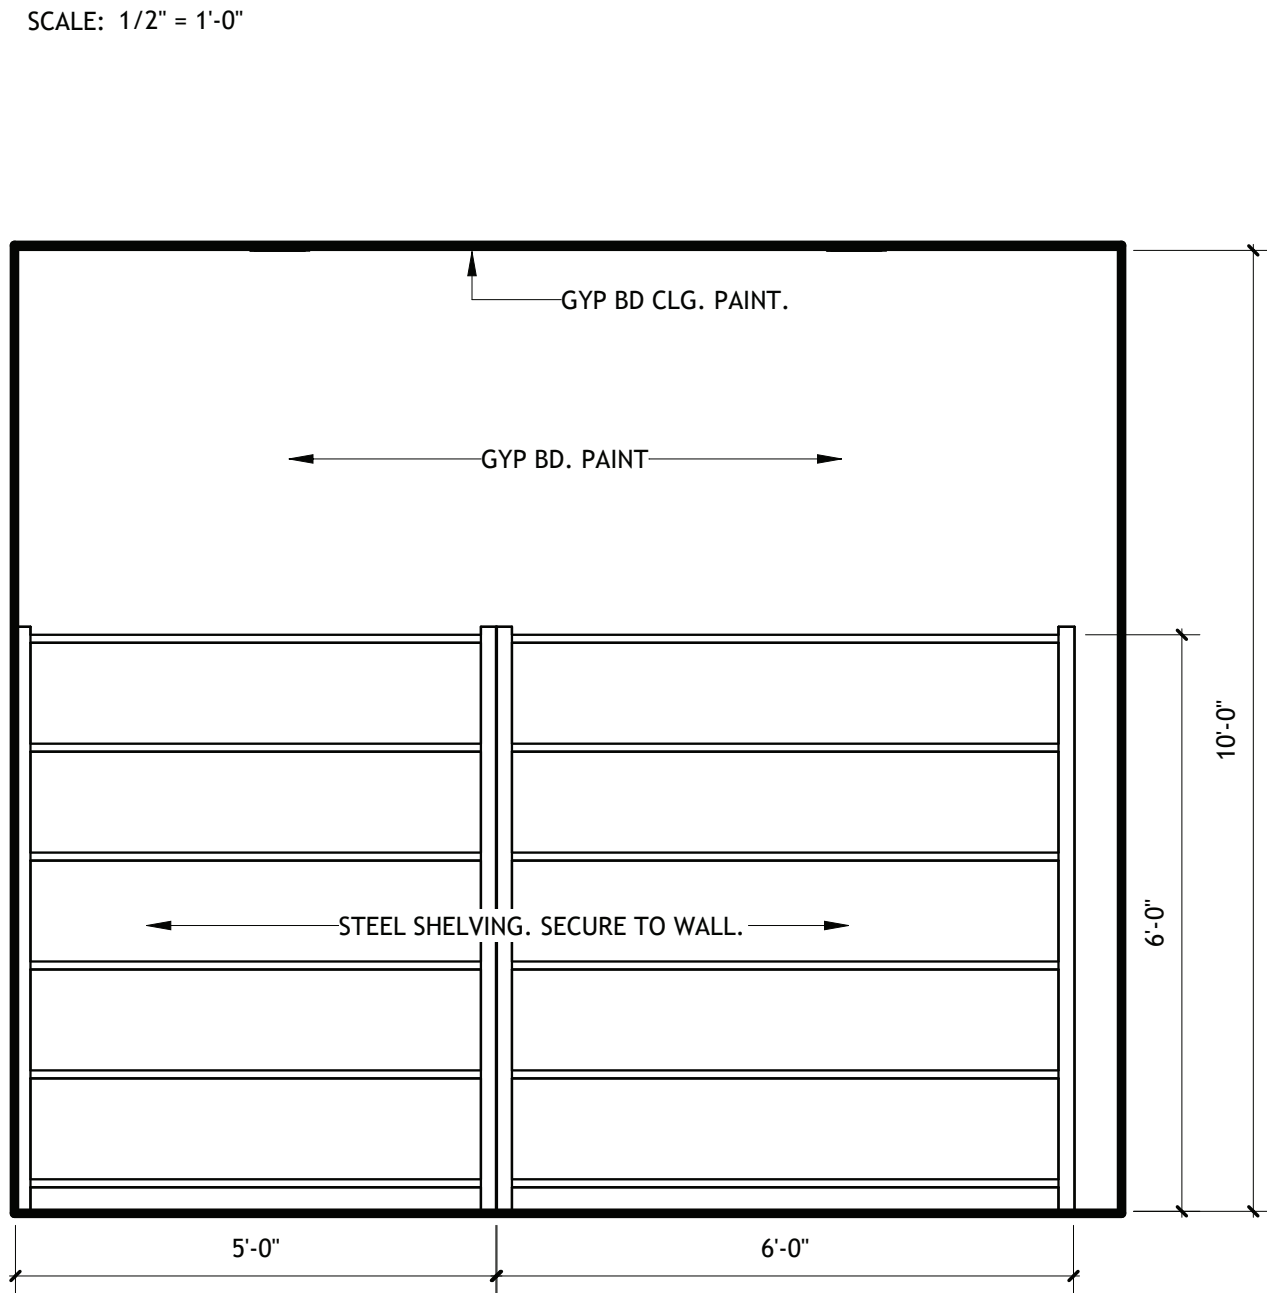


7 ENLARGED FLOOR PLAN- SIGN STORAGE 111

SCALE: 1/2" = 1'-0"
NOTE: STEEL SHELVING TO BE ULINE 84" HEAVY-DUTY STEEL SHELVING
H-4858/H-3122/H-4863/H-3123

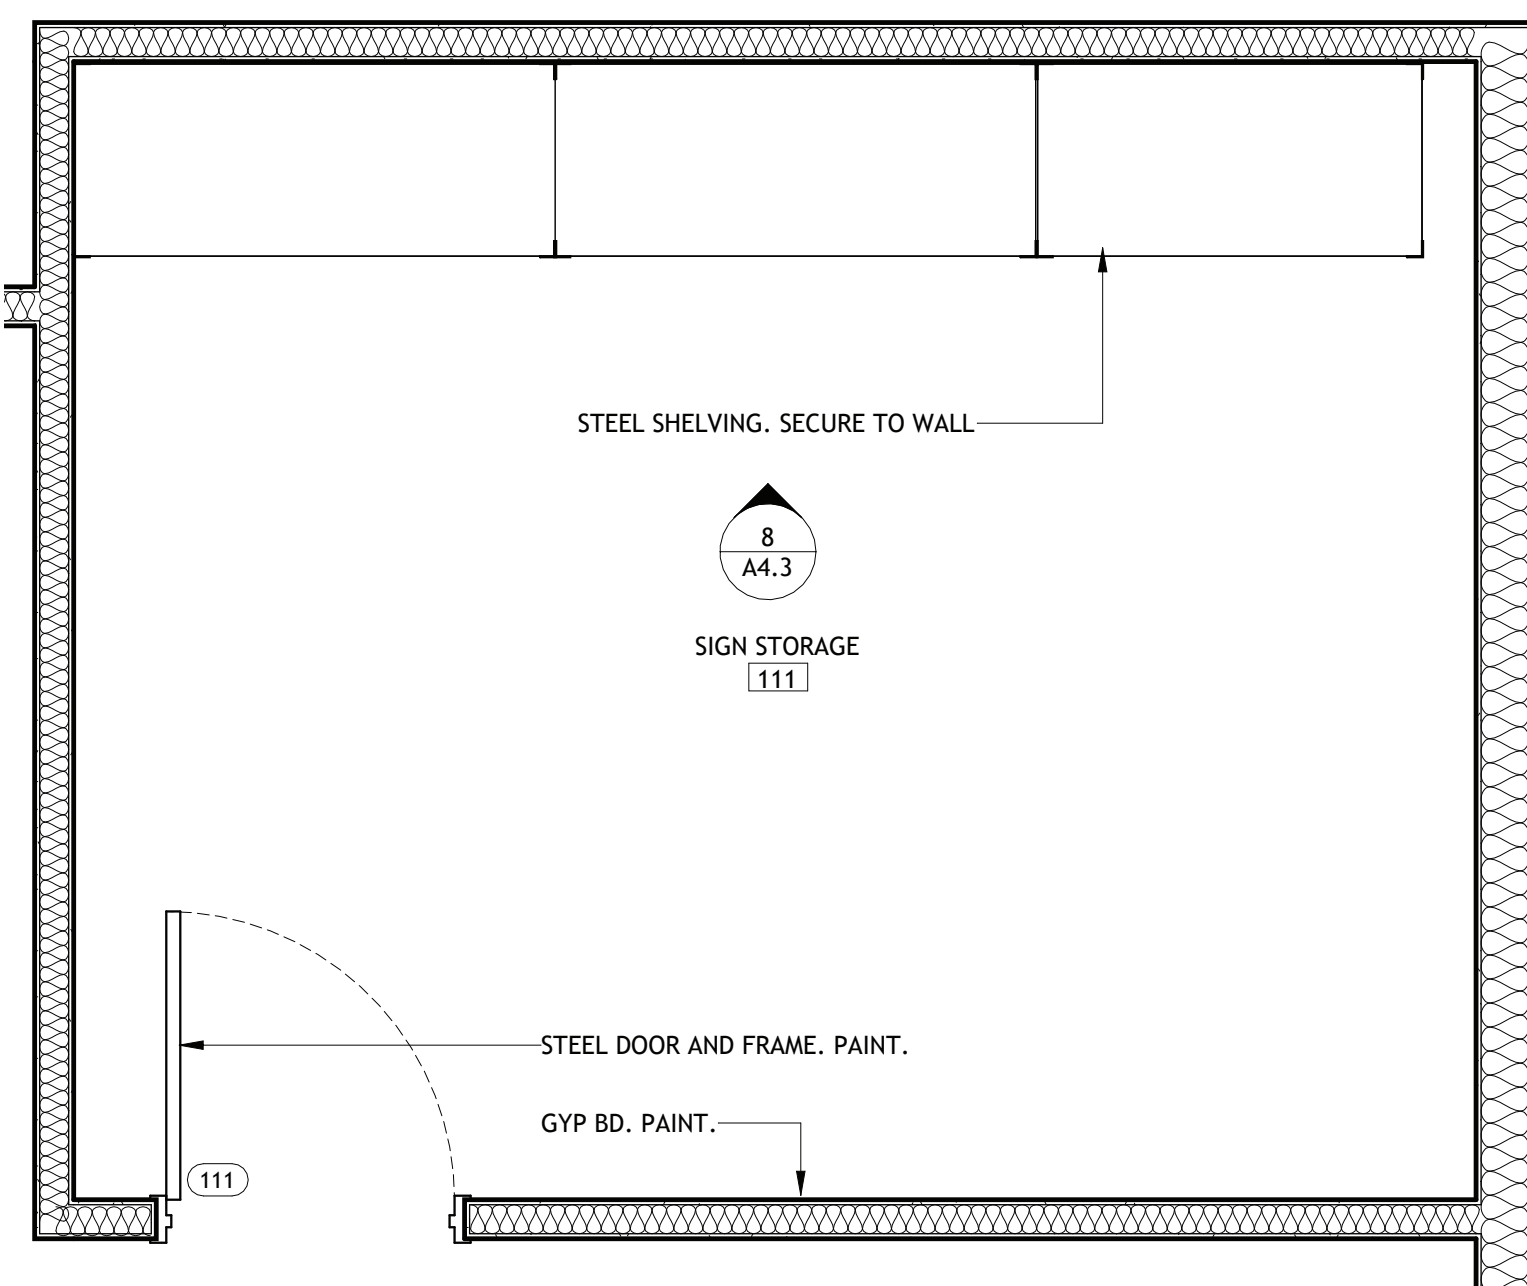

8 INT ELEVATION- SIGN STORAGE

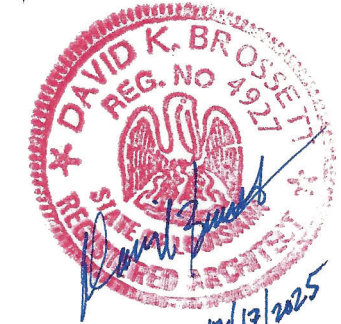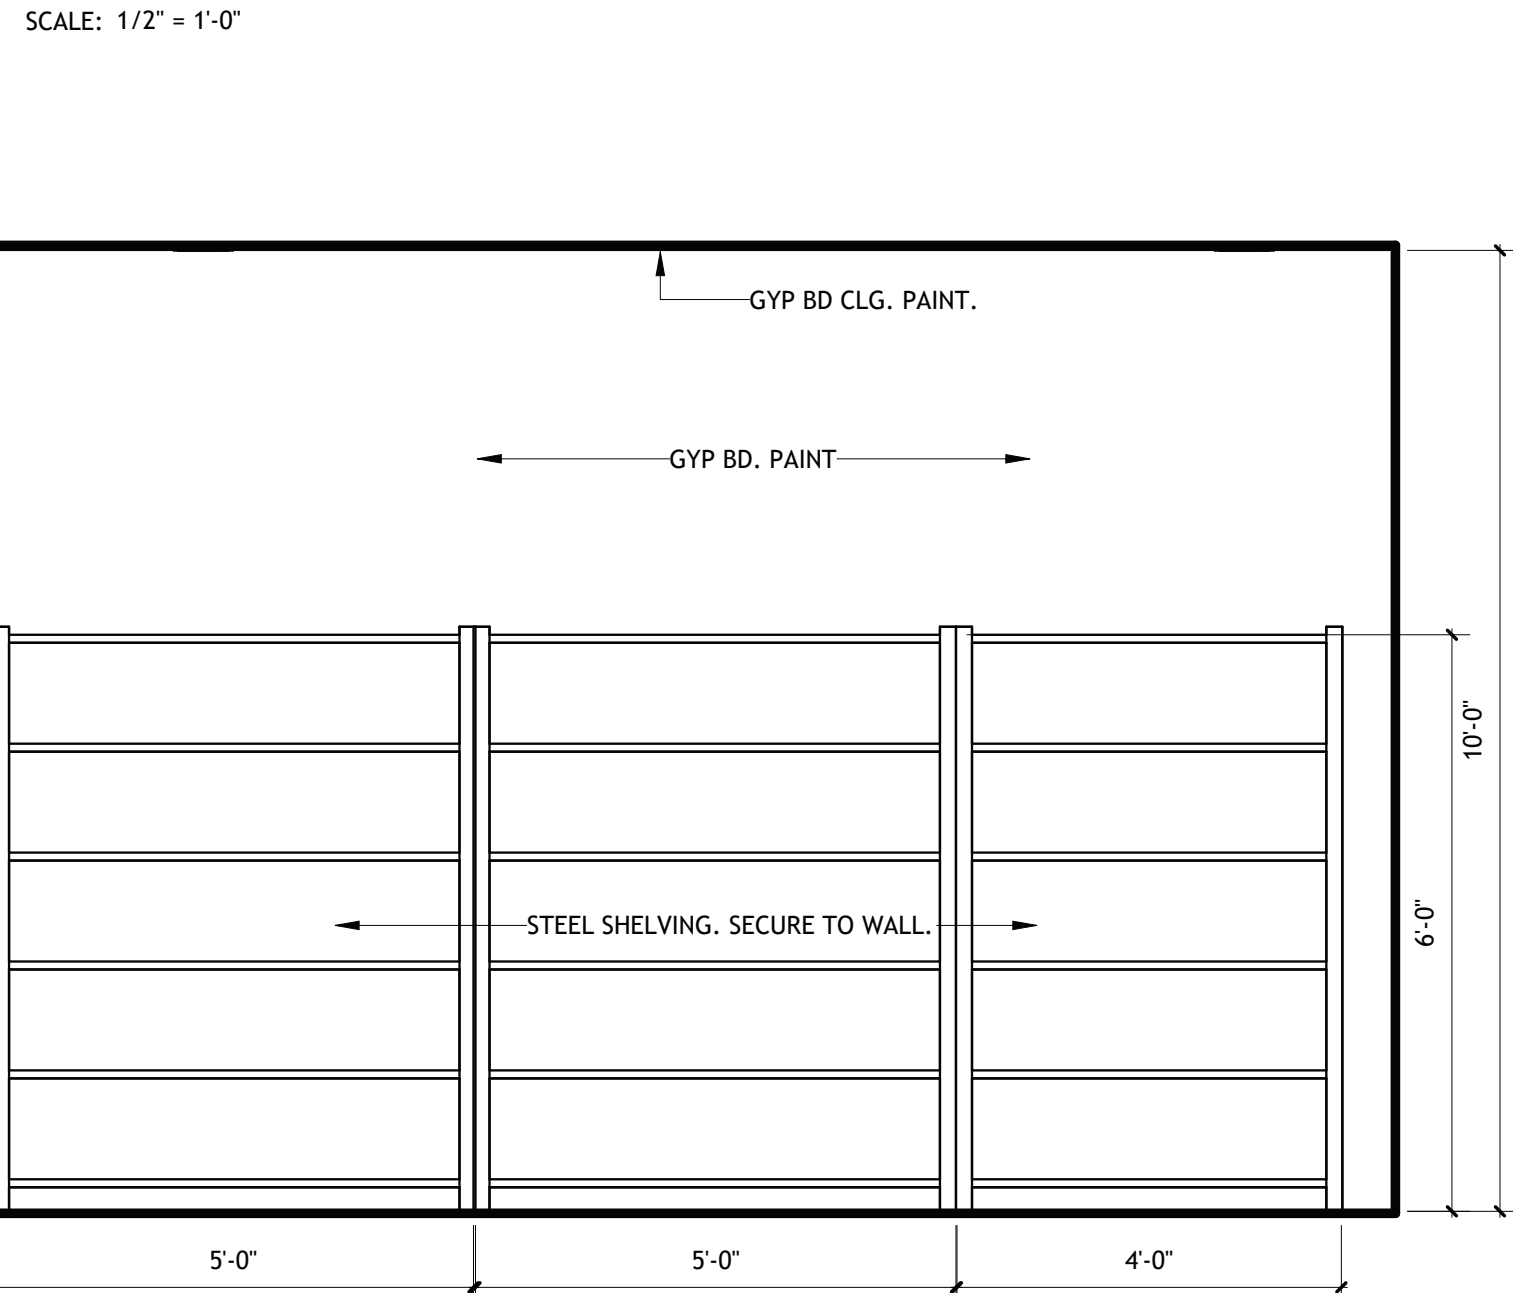

Brossett
Architect



Brossett Architect, LLC · 414 Pujo St., Lake Charles, LA 70601

LAKE CHARLES PUBLIC WORKS
NEW FACILITY PHASE 2

4200 BROAD STREET
LAKE CHARLES, LA 70615

ENLARGED FLOOR PLANS AND ELEVATIONS- CREW BUILDING

SHEET NO.
A4.3


ARCH #24009 BA

VER.	DATE	DESCRIPTION
0	12/20/2025	BID DOCUMENTS

© COPYRIGHT 2025,
Brossett Architect, LLC
All Rights Reserved.
This document shall not be
copied or reproduced
without written permission.


1 ENLARGED FLOOR PLAN- CARPENTRY EQUIPMENT 134

SCALE: 1/2" = 1'-0"
NOTE: STEEL SHELVING TO BE ULINE 84" HEAVY-DUTY STEEL SHELVING
H-4858/H-3122/H-4863/H-3123

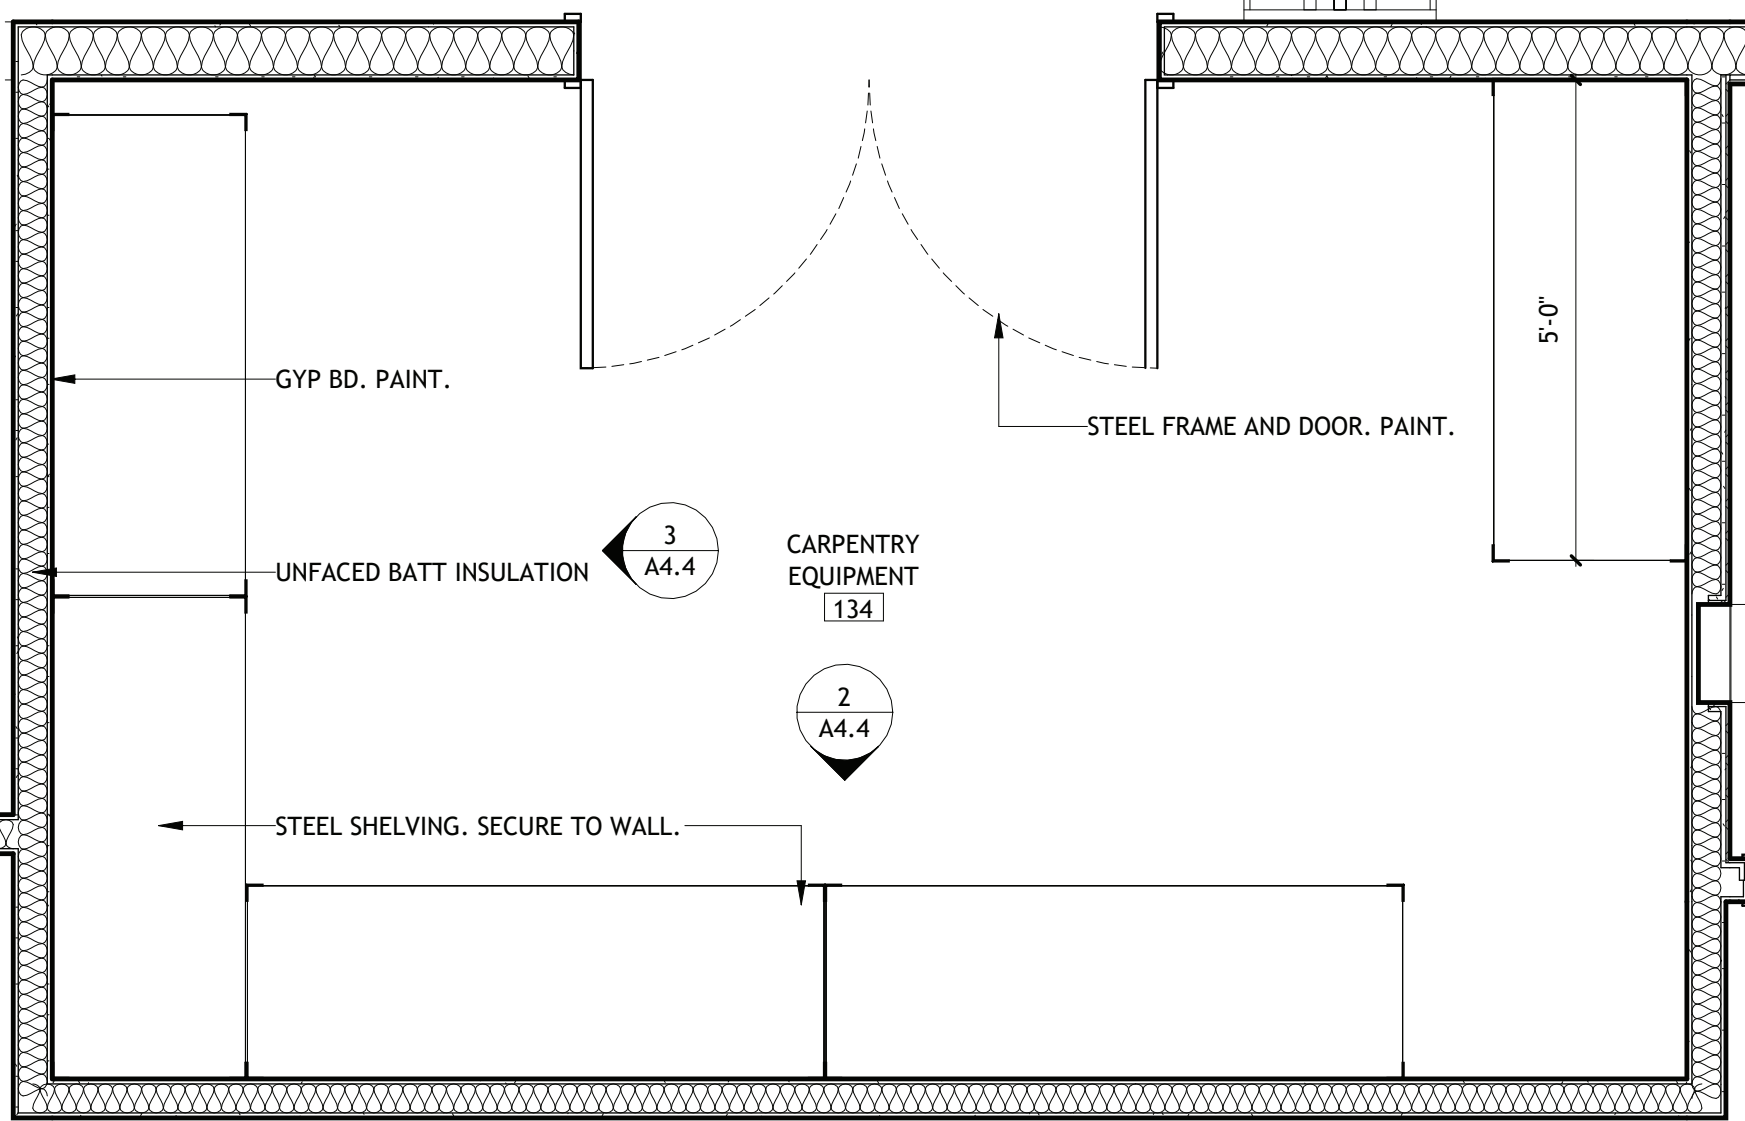


2 INT ELEVATION- CARPENTRY EQUIP 124 (SOUTH)

SCALE: 1/2" = 1'-0"

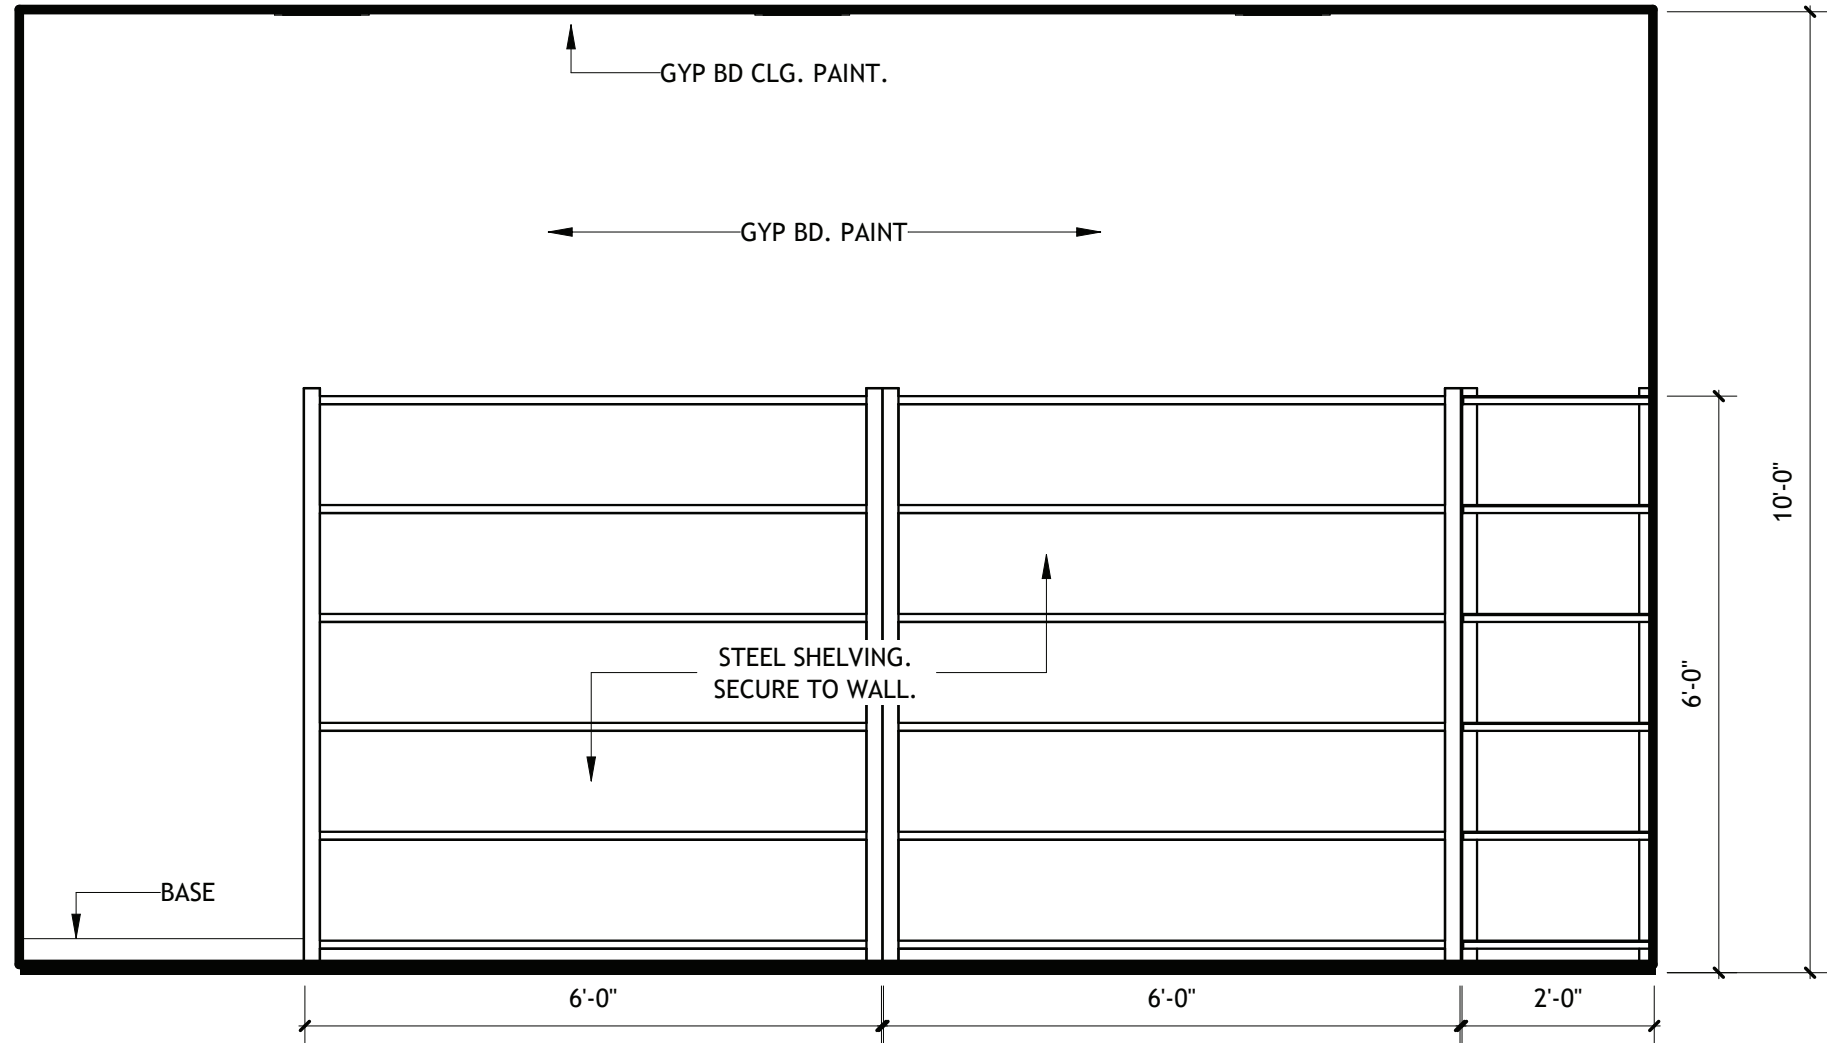


3 INT ELEVATION- CARPENTRY EQUIP 124 (WEST)

SCALE: 1/2" = 1'-0"

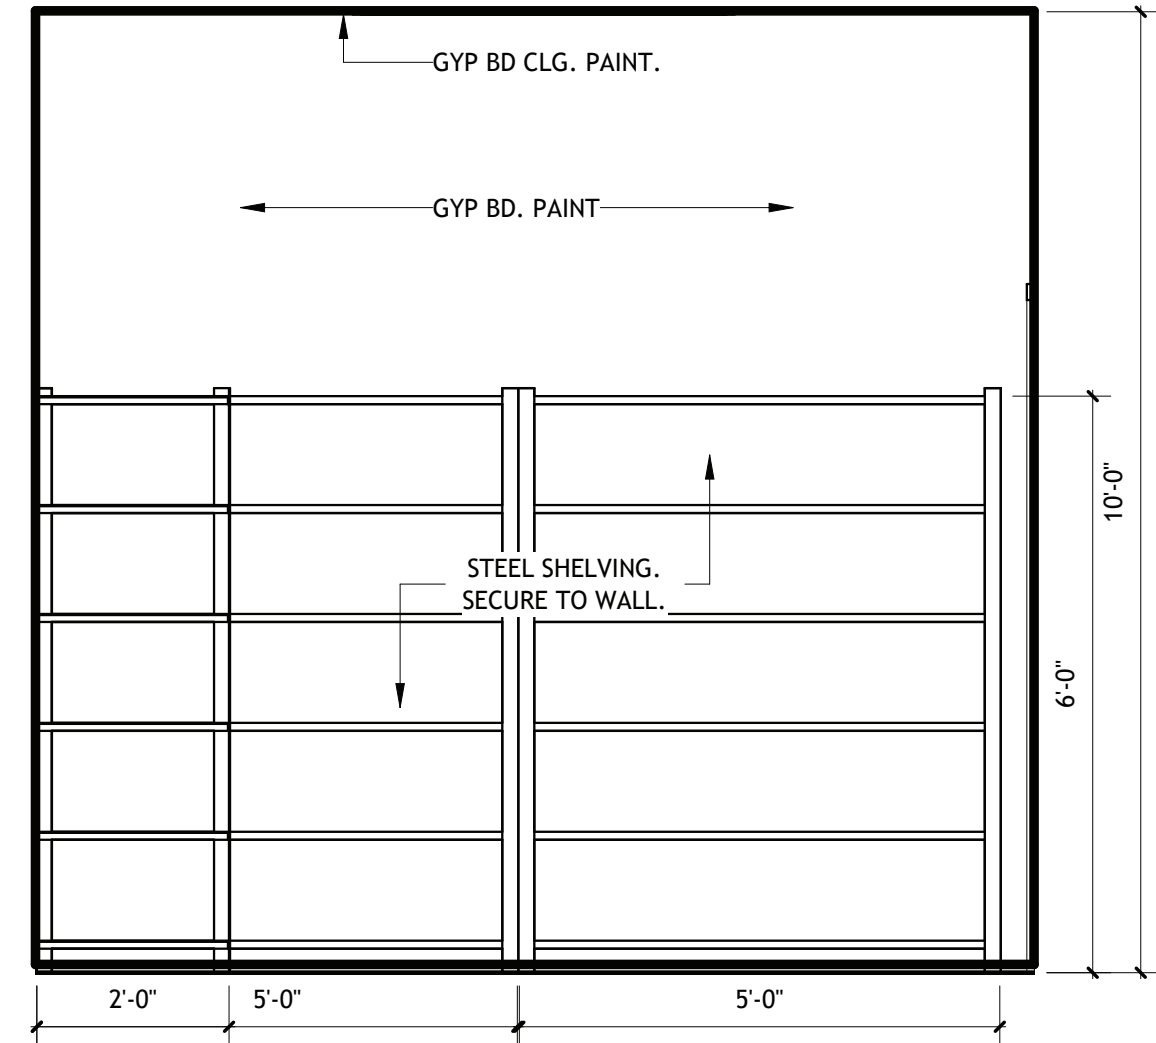


4 ENLARGED FLOOR PLAN- PAINT EQUIPMENT 109

SCALE: 1/2" = 1'-0"
NOTE: STEEL SHELVING TO BE ULINE 84" HEAVY-DUTY STEEL SHELVING
H-4858/H-3122/H-4863/H-3123

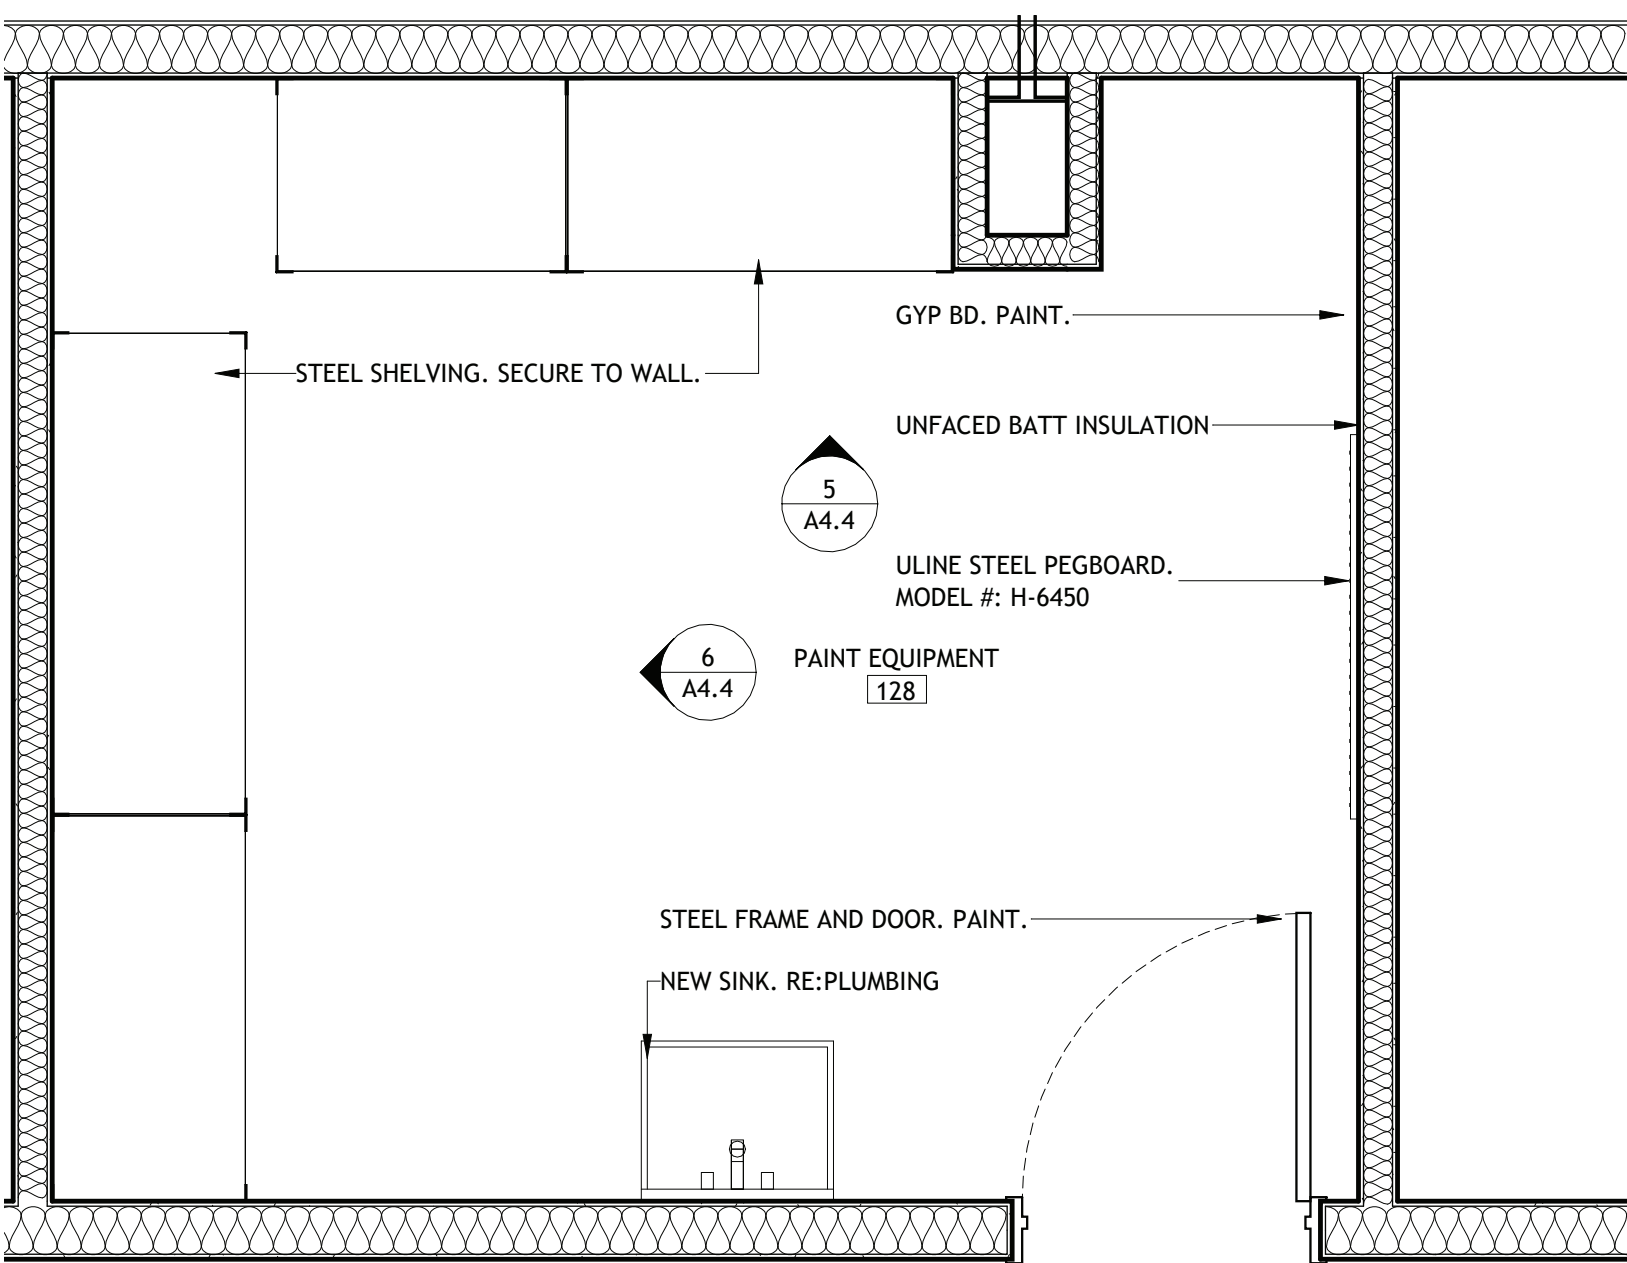


5 INT ELEVATION- PAINT EQUIPMENT 128 (NORTH)

SCALE: 1/2" = 1'-0"

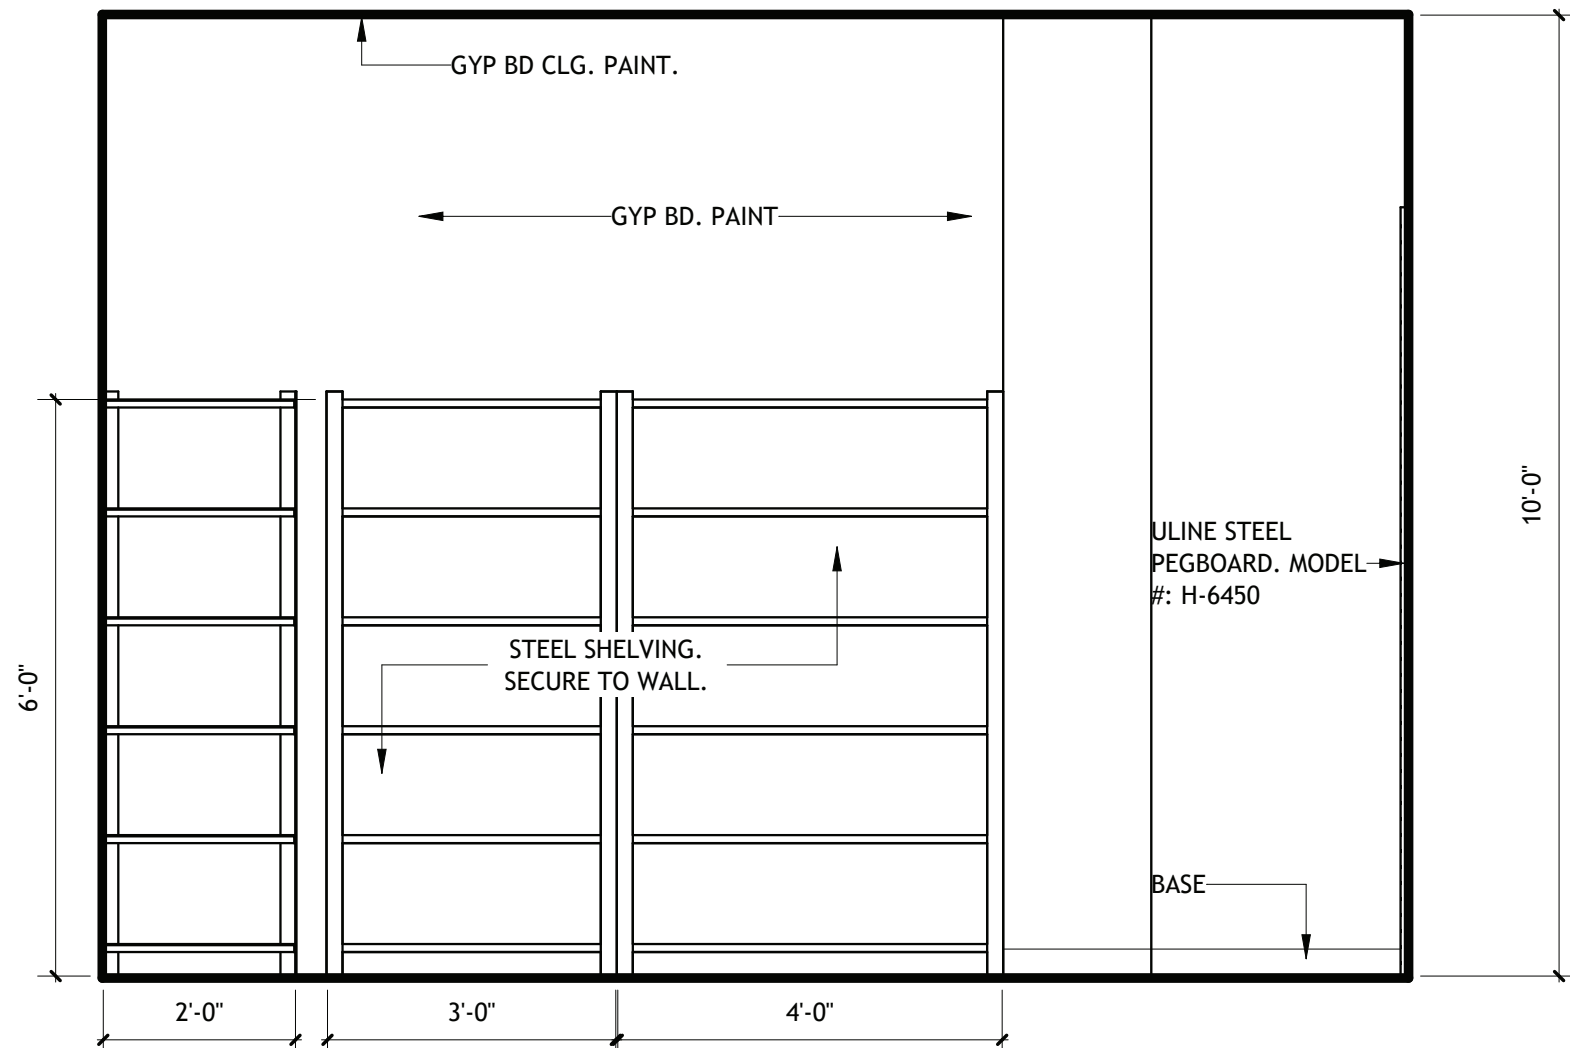


6 INT ELEVATION- PAINT EQUIPMENT 128 (WEST)

SCALE: 1/2" = 1'-0"

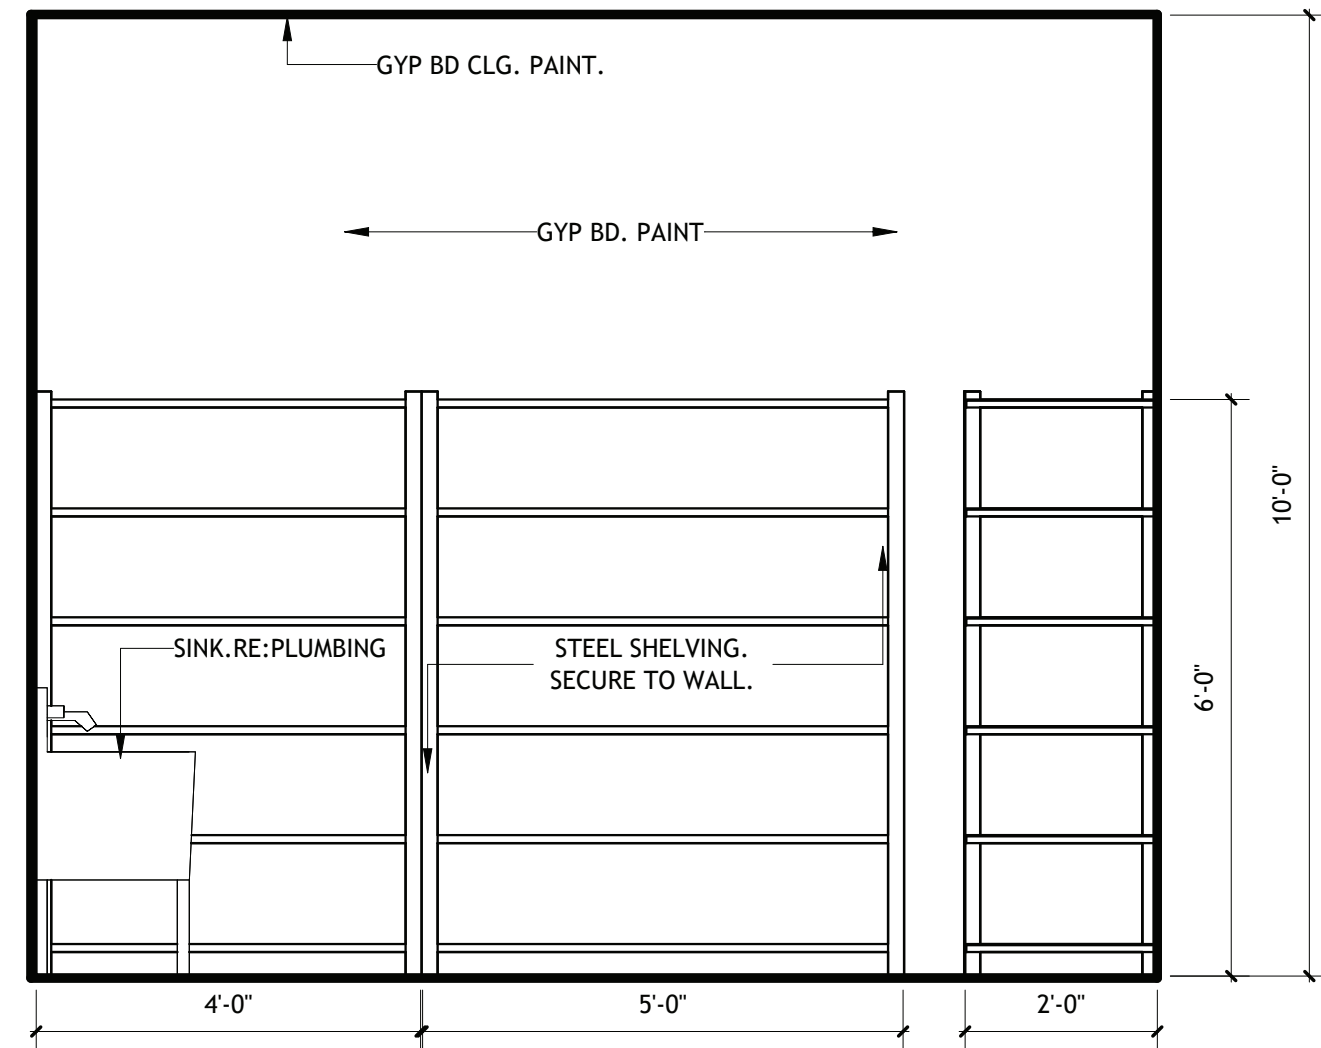


7 ENLARGED FLOOR PLAN- LAUNDRY 107

SCALE: 1/2" = 1'-0"
NOTE: WASHER/DRYER COMBO TO BE FRIGIDAIRE ELECTRIC WASHER/DRYER LAUNDRY CENTER.
MODEL #: FLCE7522AW

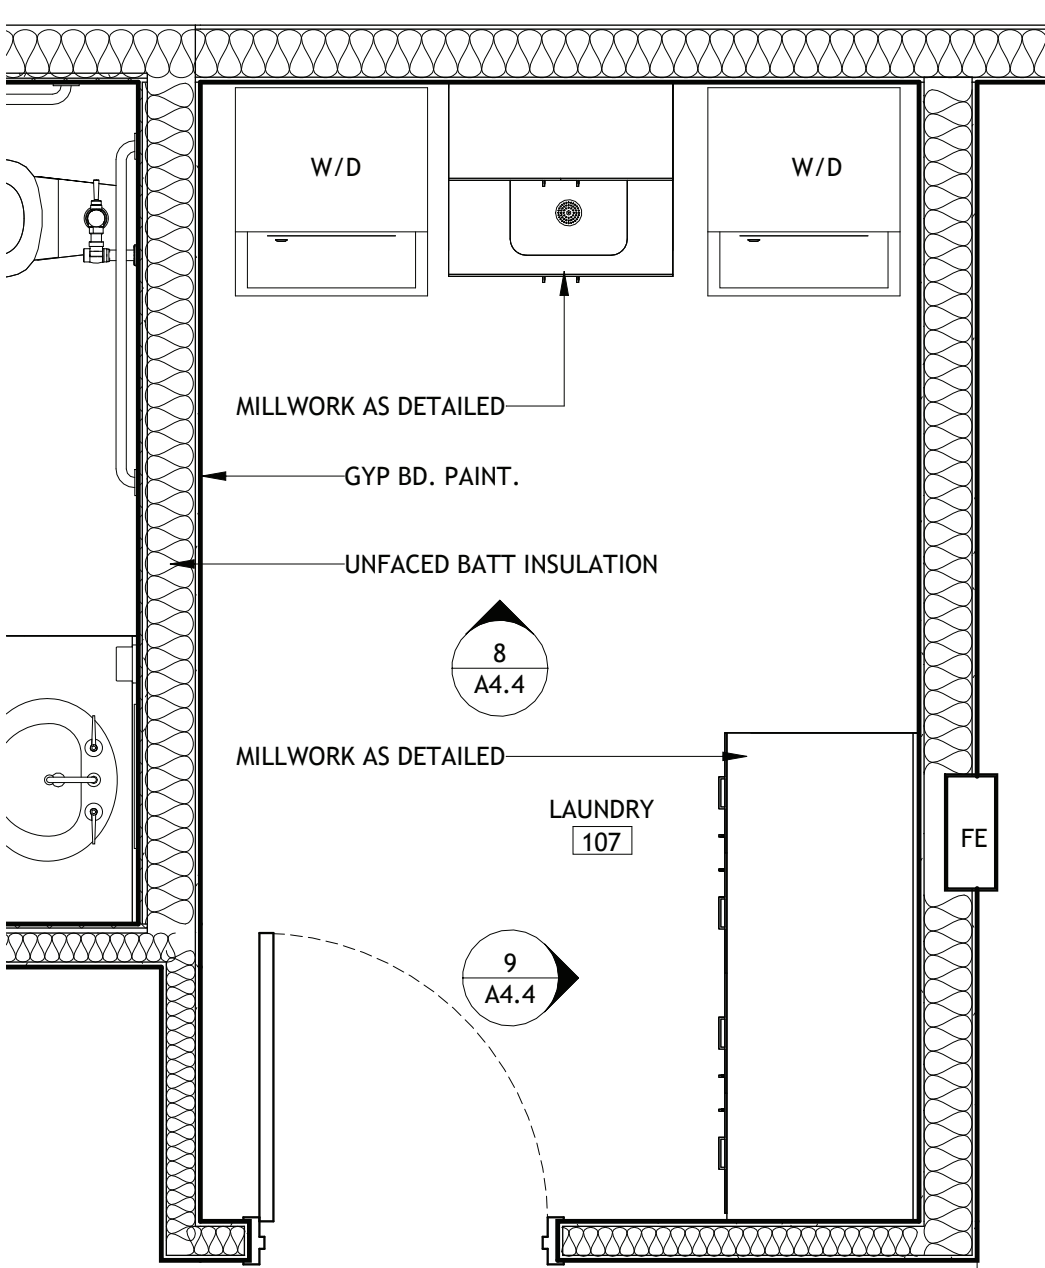



8 INT ELEVATION- LAUNDRY 107 (NORTH)

SCALE: 1/2" = 1'-0"

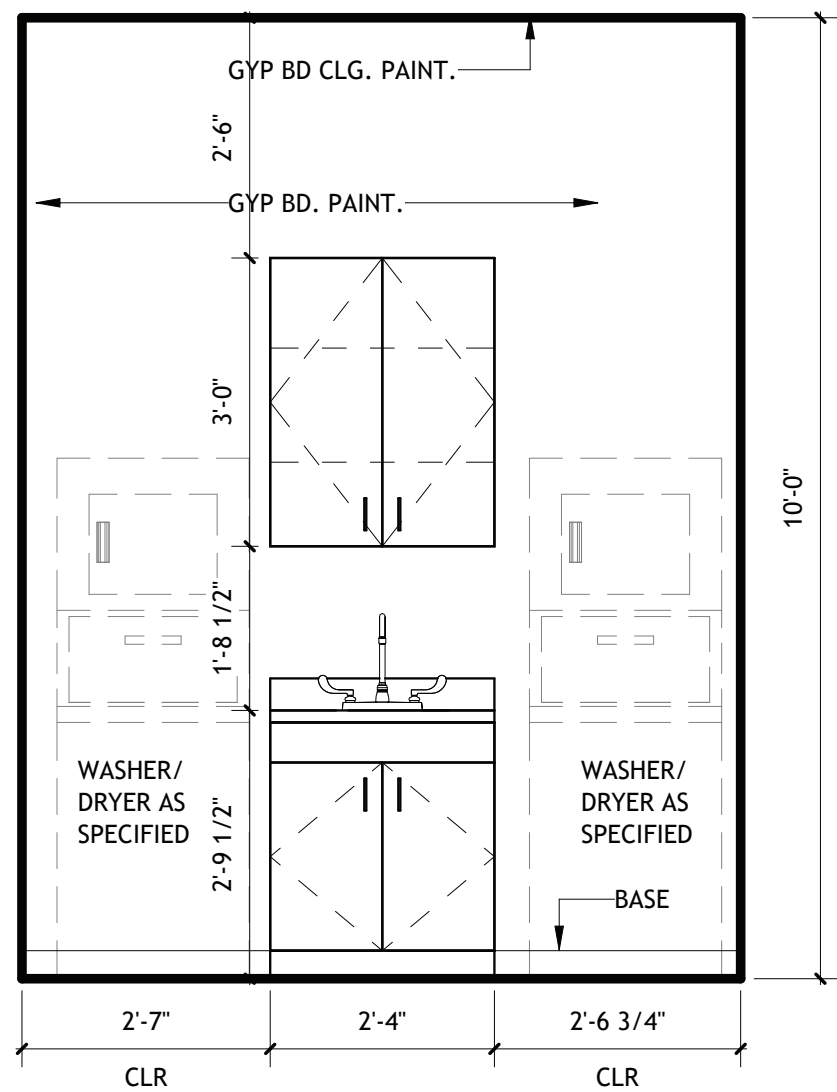


9 INT ELEVATION- LAUNDRY 107 (EAST)

SCALE: 1/2" = 1'-0"

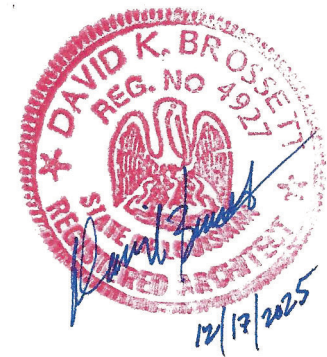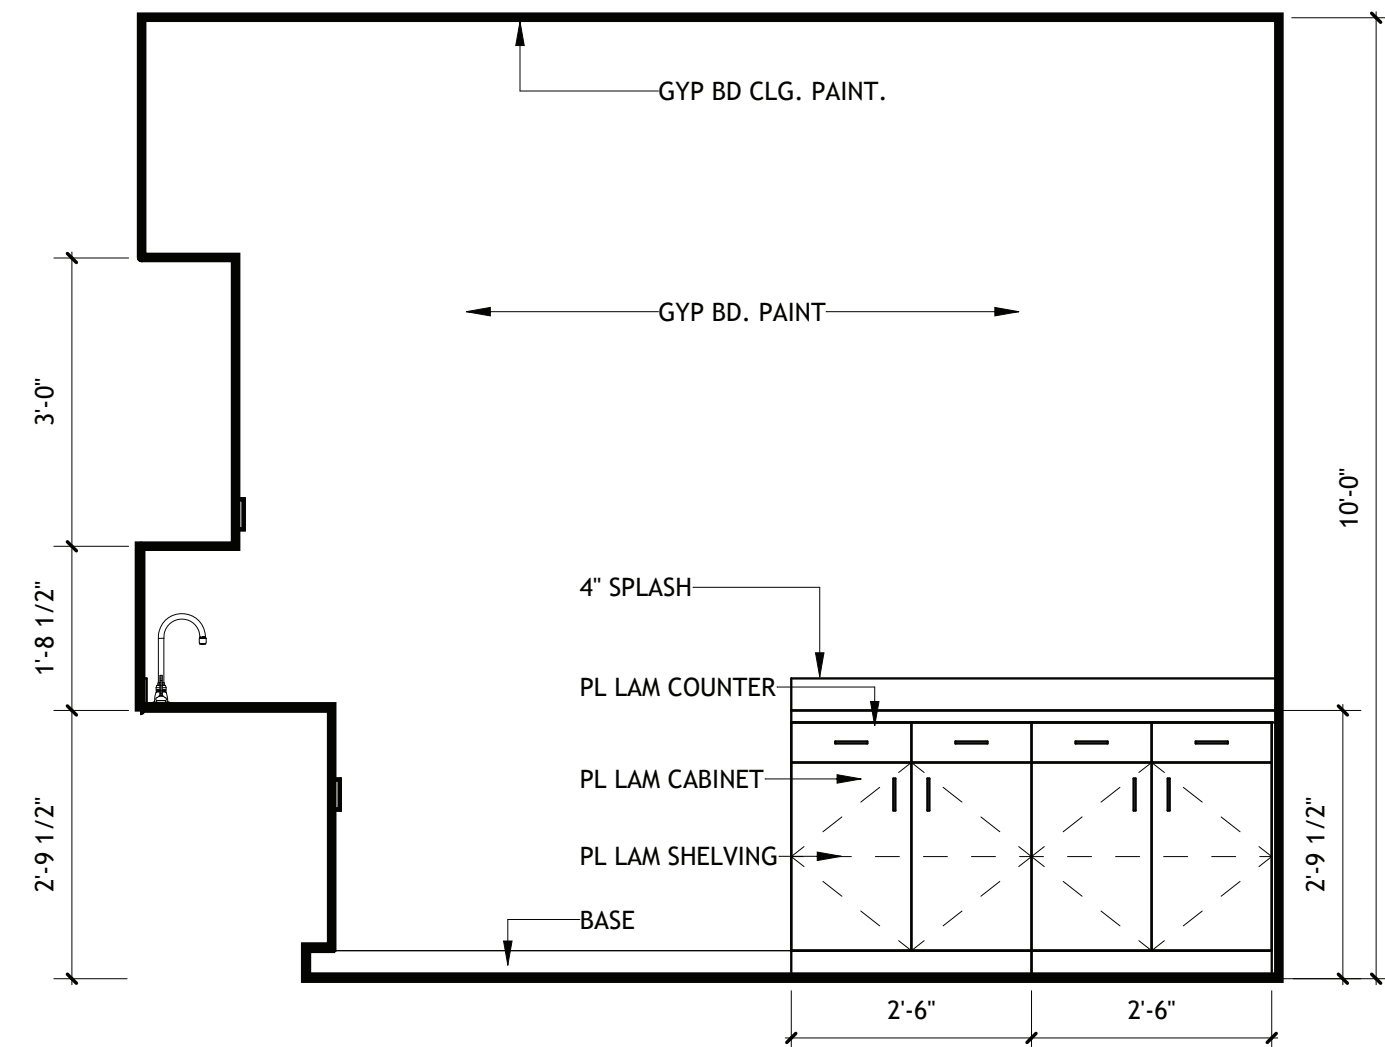

Brossett
Architect

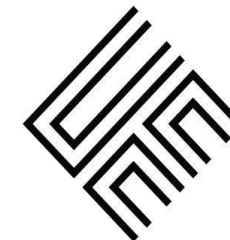

Brossett Architect, LLC · 414 Pujo St., Lake Charles, LA 70601

LAKE CHARLES PUBLIC WORKS
NEW FACILITY PHASE 2

4200 BROAD STREET
LAKE CHARLES, LA 70615

ENLARGED FLOOR PLANS AND ELEVATIONS- CREW BUILDING

SHEET NO.

A4.4


ARCH #24009 BA

VER.	DATE	DESCRIPTION
0	12/20/2025	BID DOCUMENTS

© COPYRIGHT 2025,
Brossett Architect, LLC
All Rights Reserved.
This document shall not be
copied or reproduced
without written permission.


1 ENLARGED FLOOR PLAN- ELEC AND MECH EQUIPMENT

SCALE: 1/2" = 1'-0"
NOTE: STEEL SHELVING TO BE ULINE 84" HEAVY-DUTY STEEL SHELVING
H-4858/H-3122/H-4863/H-3123

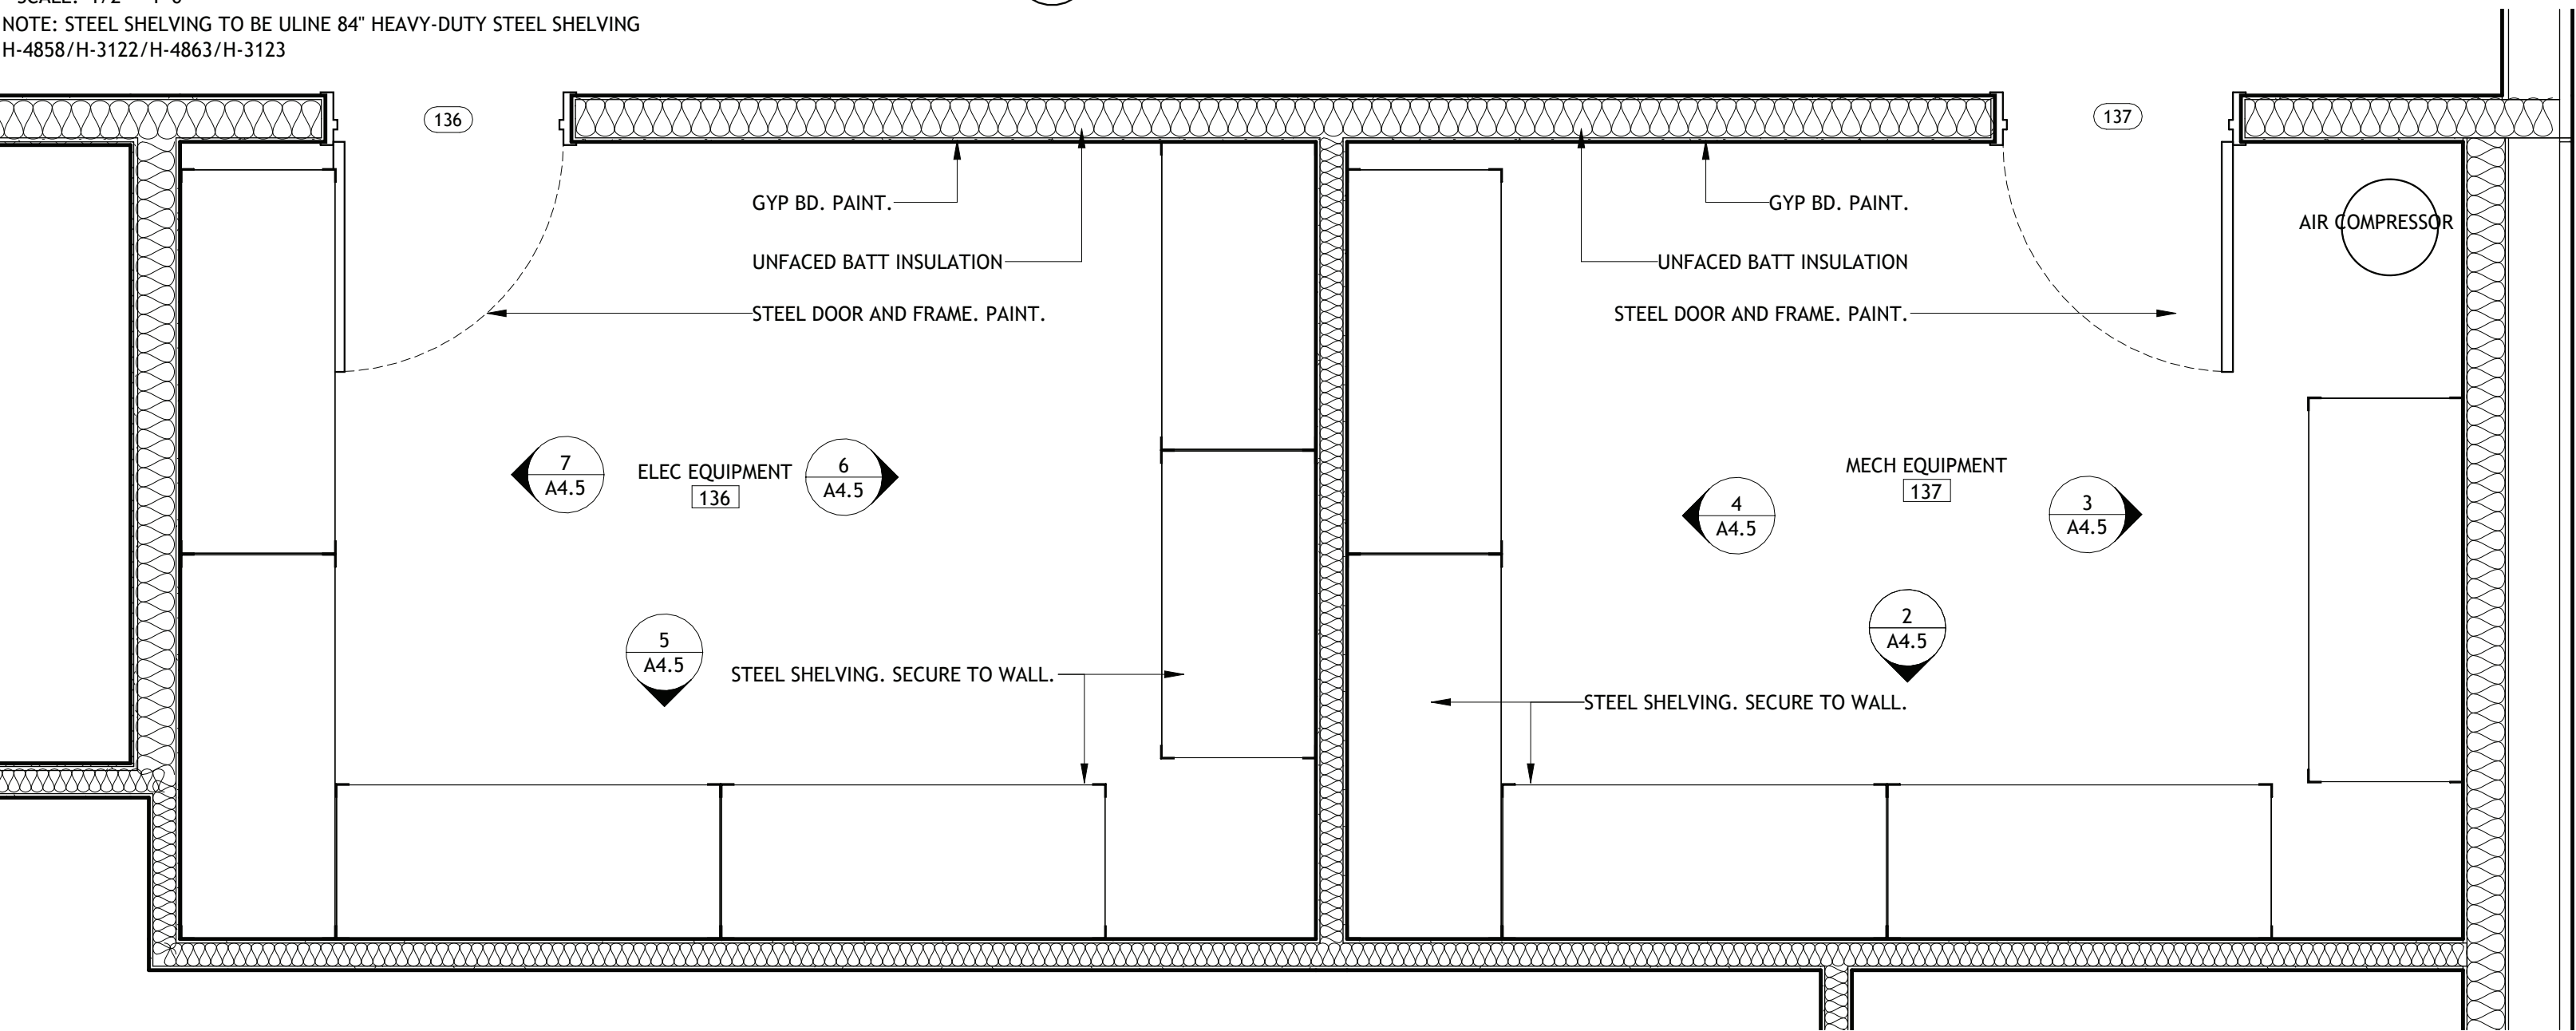


2 INT ELEVATION- MECH 137 (SOUTH)

SCALE: 1/2" = 1'-0"

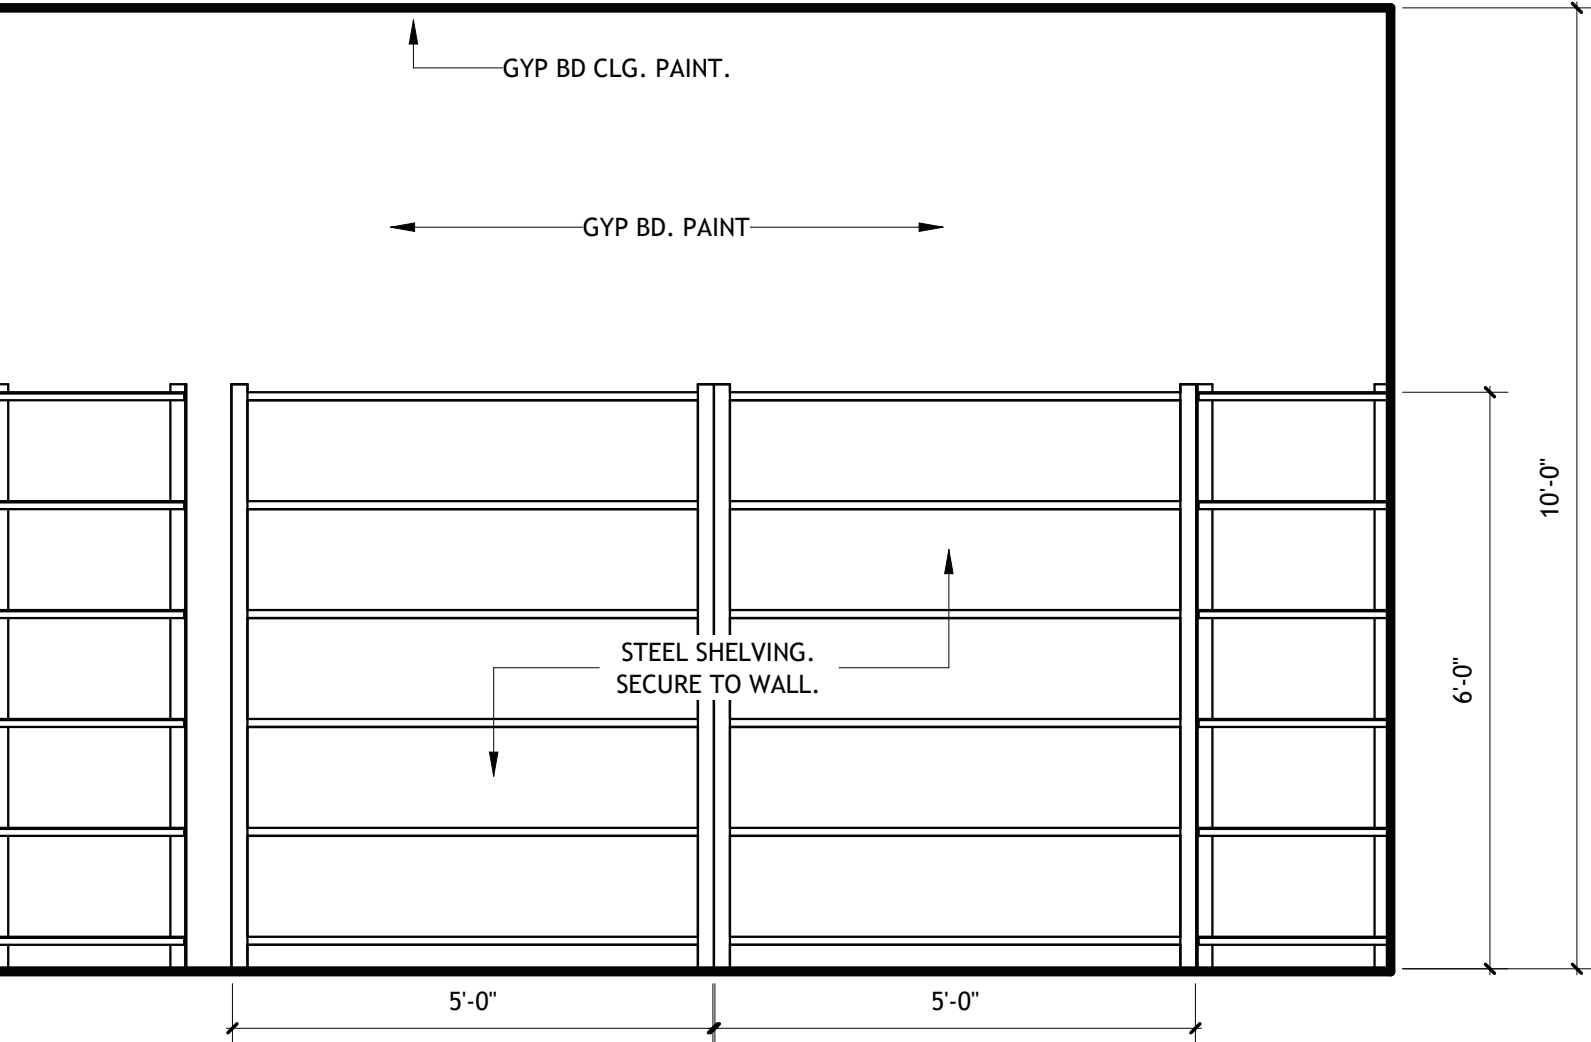


3 INT ELEVATION- MECH EQUIPMENT 137 (EAST)

SCALE: 1/2" = 1'-0"

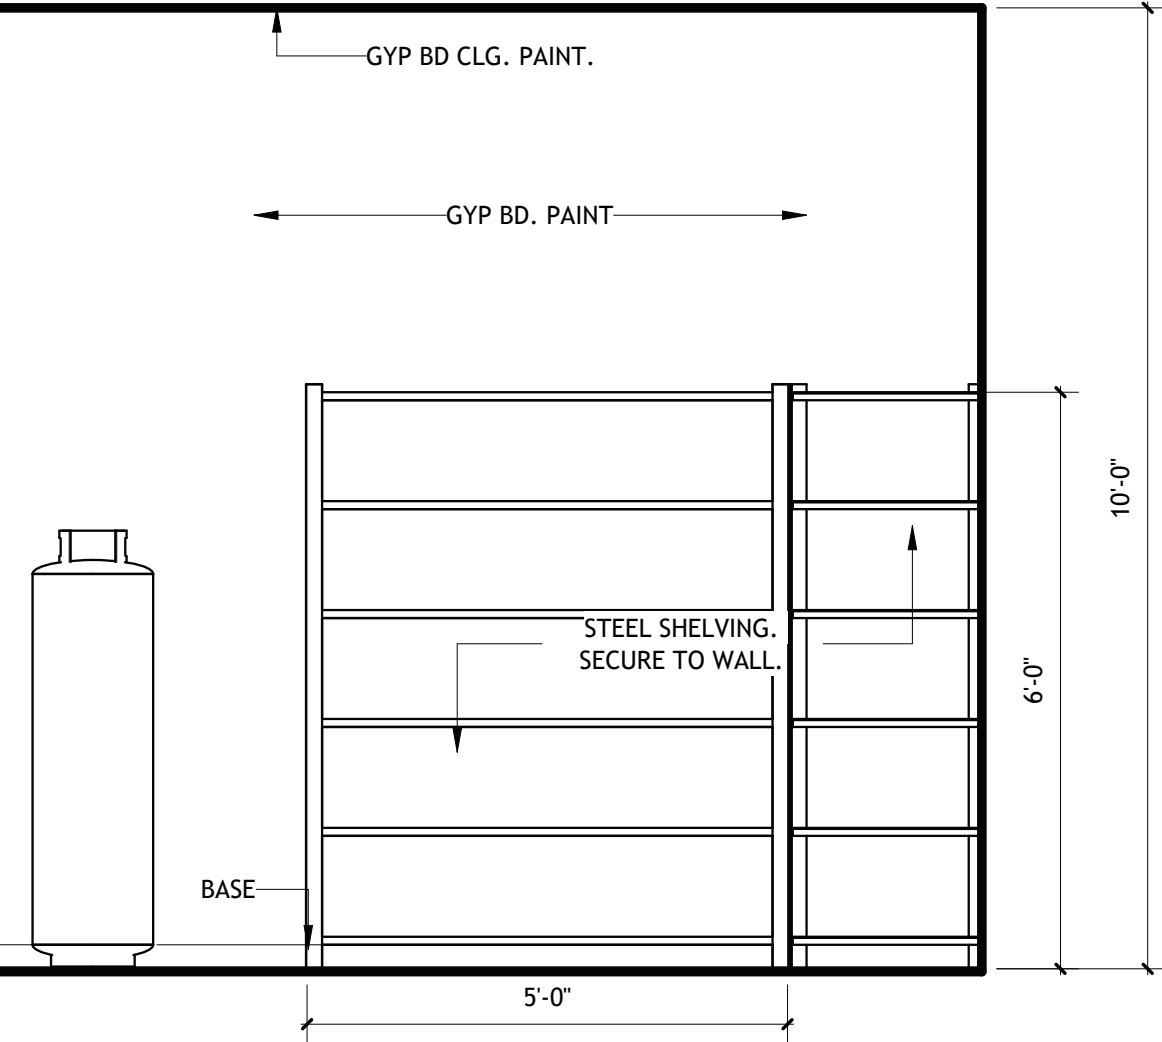


4 INT ELEVATION- MECH EQUIPMENT 137 (WEST)

SCALE: 1/2" = 1'-0"

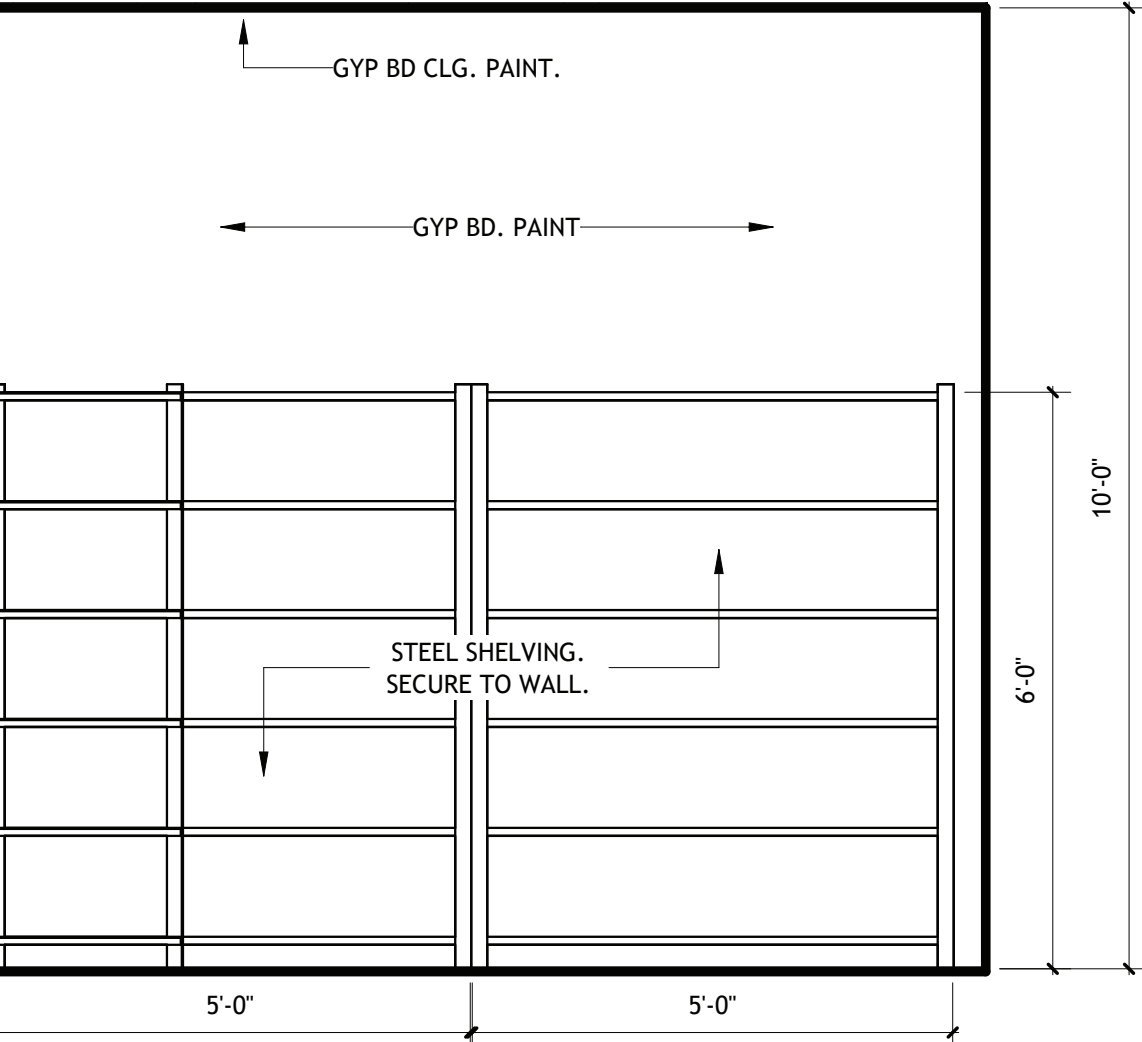


5 INT ELEVATION- ELEC EQUIPMENT 136(SOUTH)

SCALE: 1/2" = 1'-0"

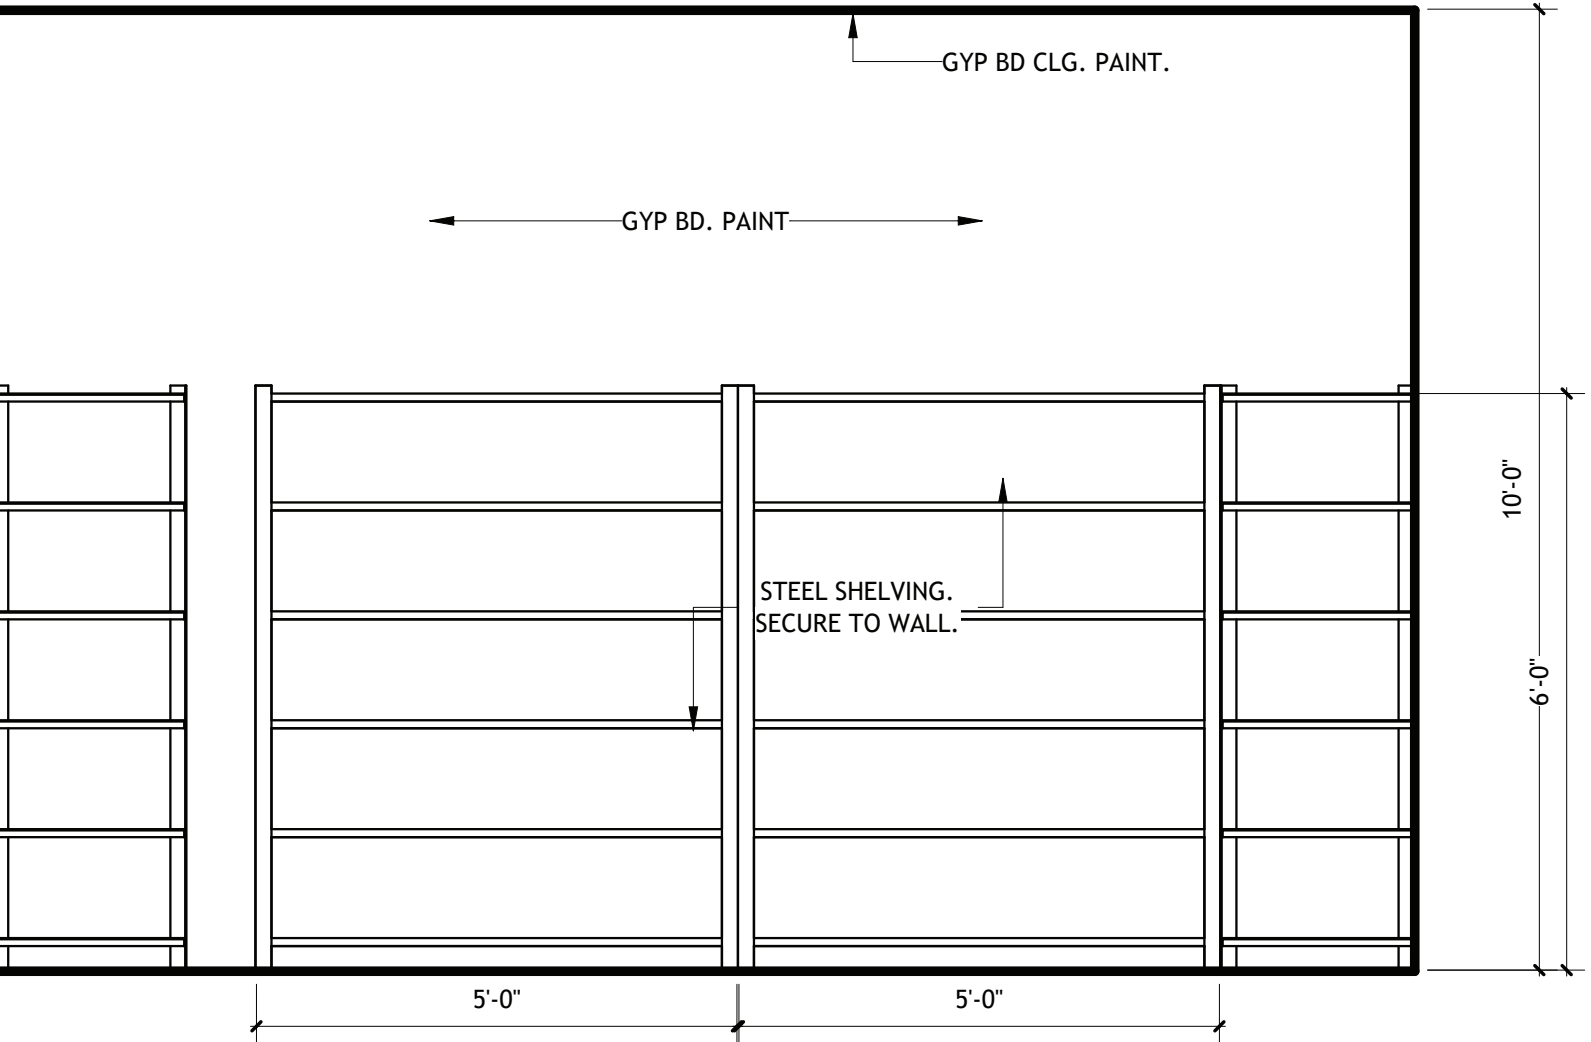



6 INT ELEVATION- ELEC EQUIPMENT 136 (EAST)

SCALE: 1/2" = 1'-0"

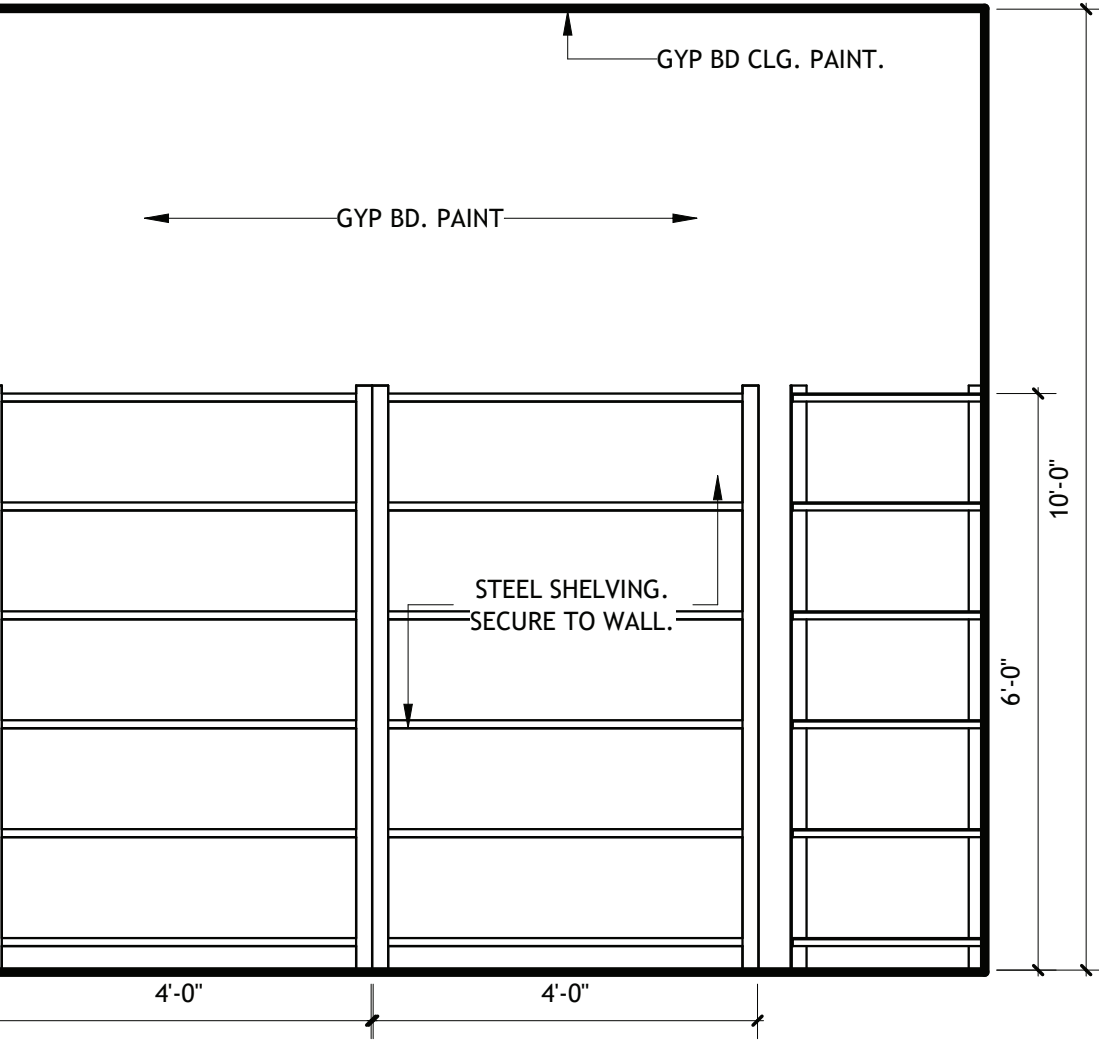


7 INT ELEVATION- ELEC EQUIPMENT 136 (WEST)

SCALE: 1/2" = 1'-0"

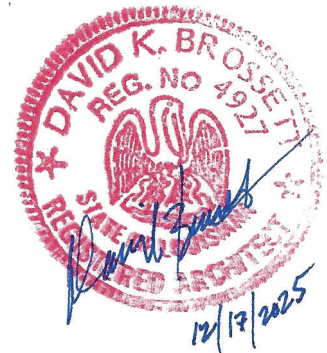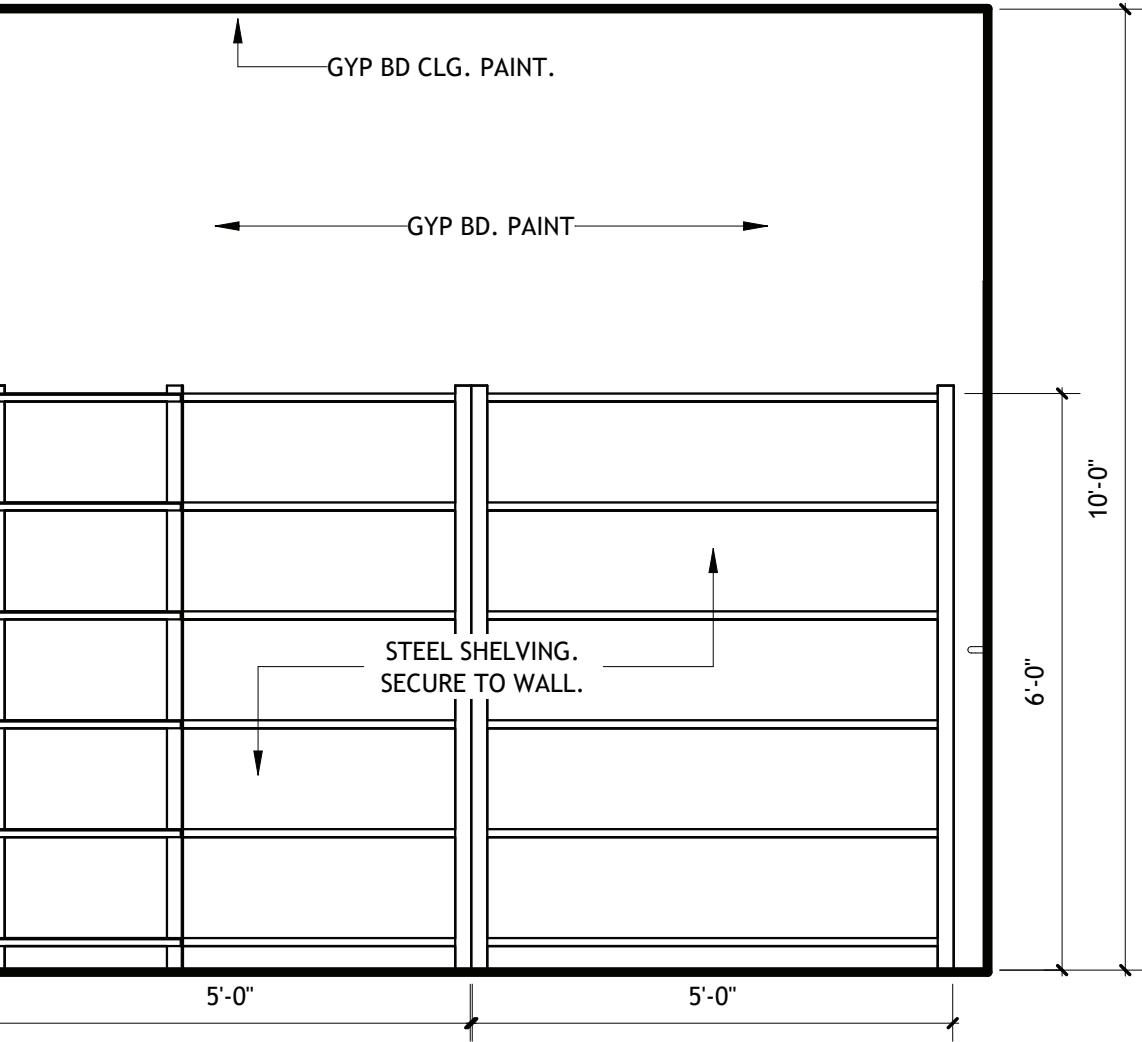

Brossett
Architect

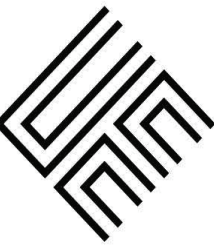

Brossett Architect, LLC · 414 Pujo St., Lake Charles, LA 70601

LAKE CHARLES PUBLIC WORKS
NEW FACILITY PHASE 2

4200 BROAD STREET
LAKE CHARLES, LA 70615

ENLARGED FLOOR PLANS AND ELEVATIONS- CREW BUILDING

SHEET NO.

A4.5


ARCH #24009 BA

VER.	DATE	DESCRIPTION
0	12/20/2025	BID DOCUMENTS

© COPYRIGHT 2025,
Brossett Architect, LLC
All Rights Reserved.
This document shall not be
copied or reproduced
without written permission.


1 ENLARGED FLOOR PLAN- BREAK ROOM 201

SCALE: 1/2" = 1'-0"

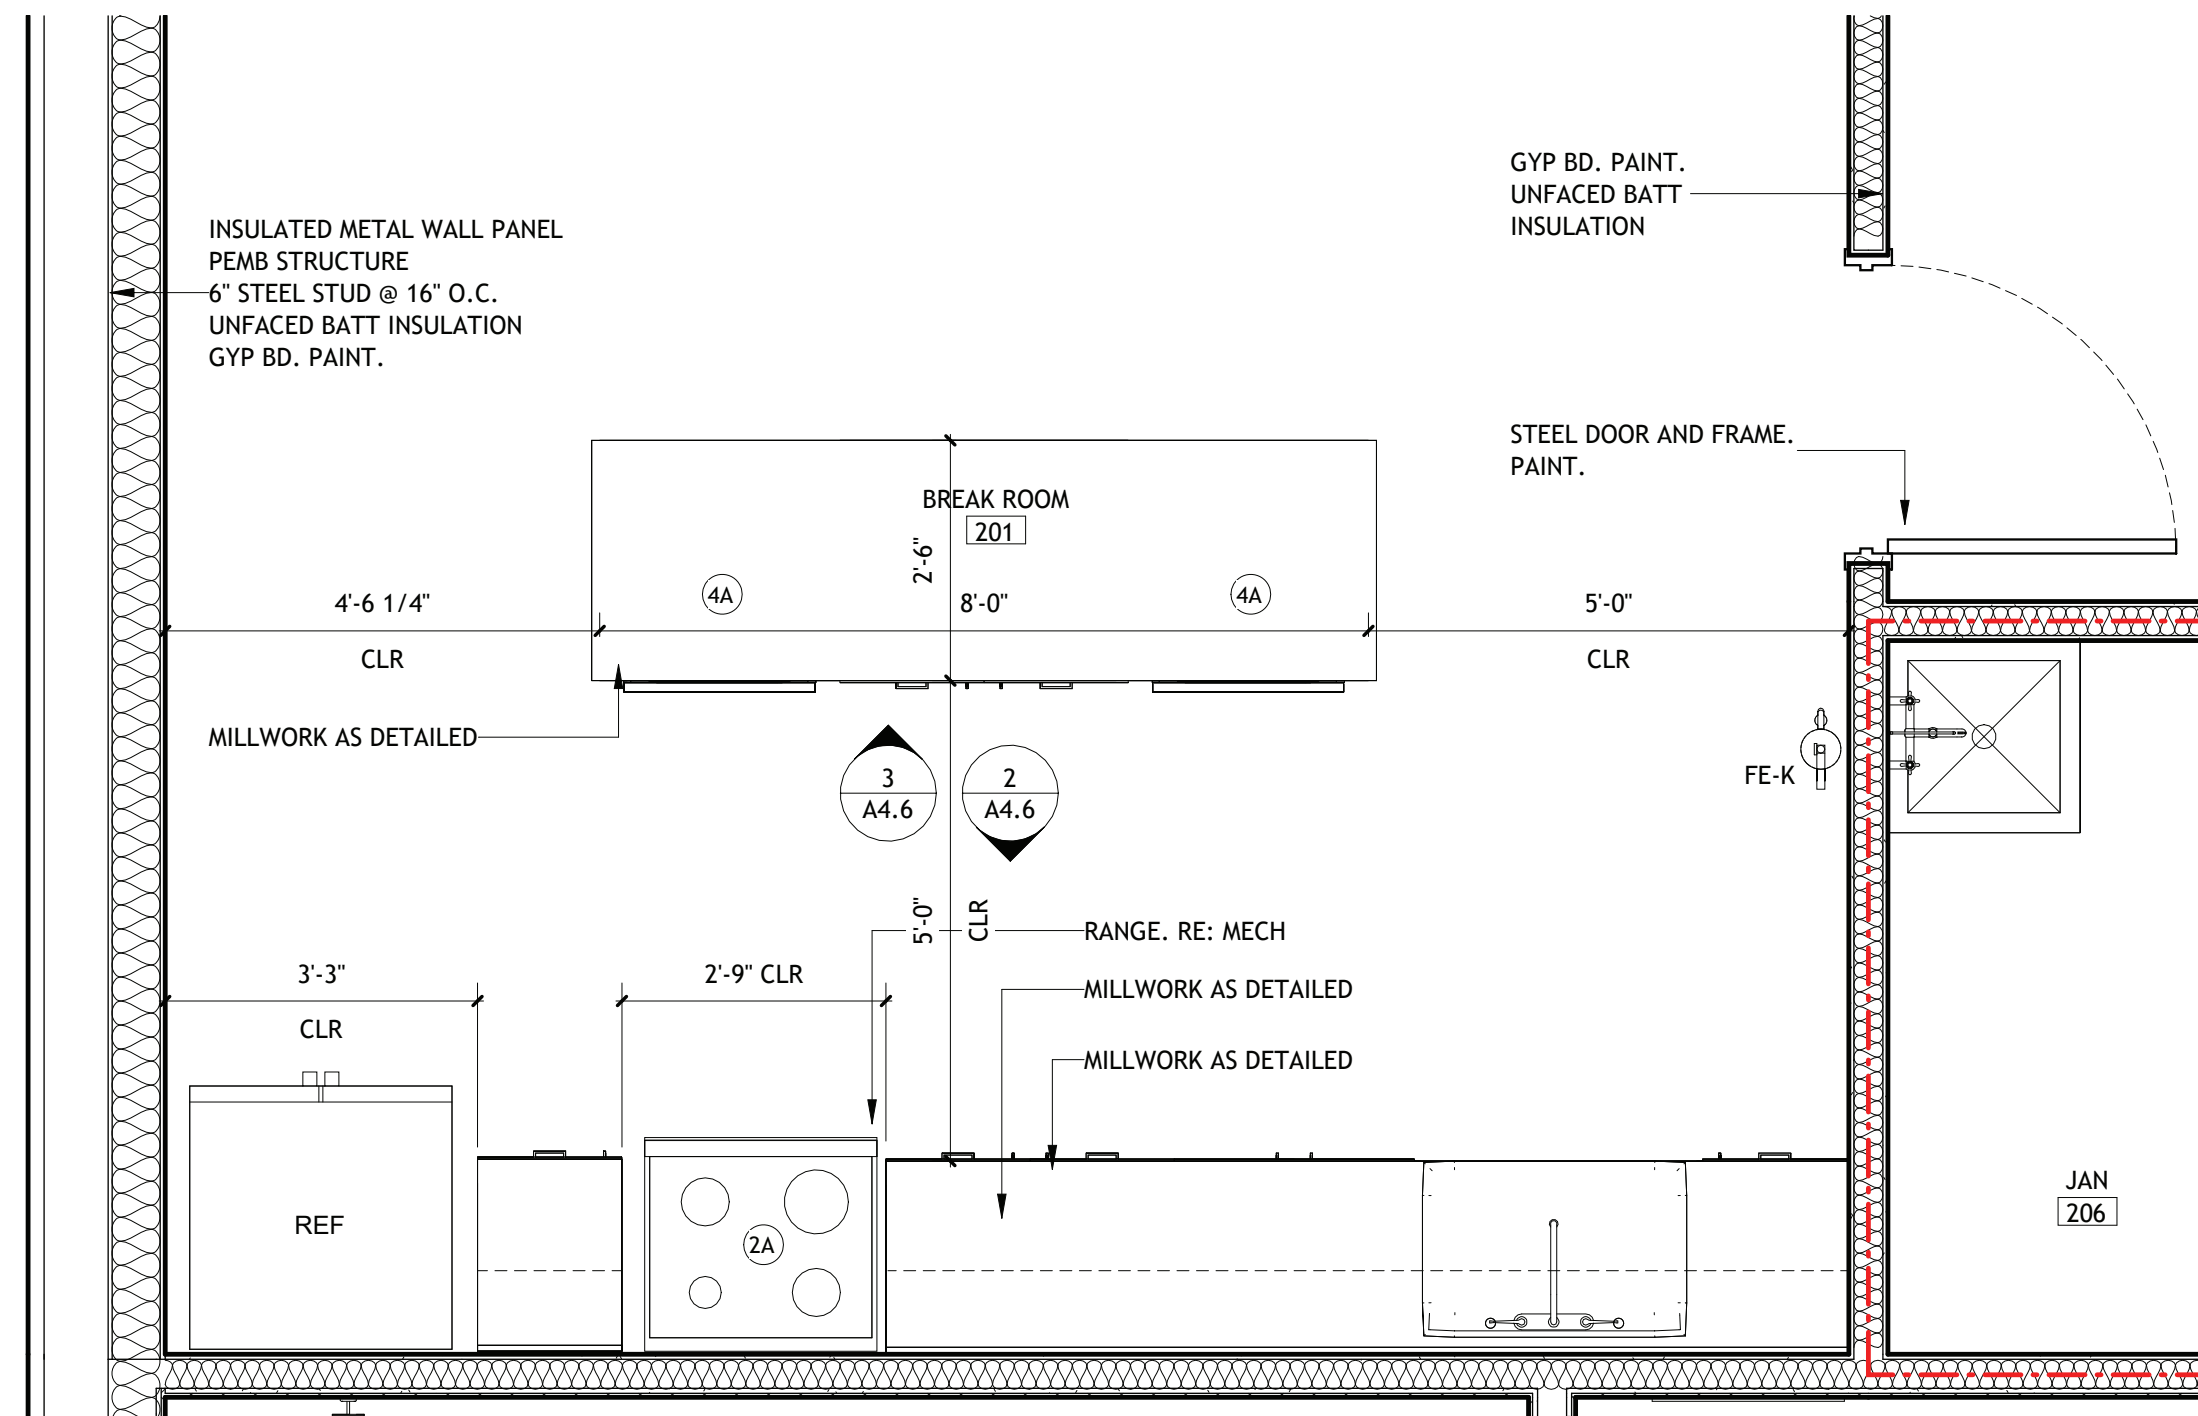


2 INT ELEVATION- BREAK ROOM 201 (SOUTH)

SCALE: 1/2" = 1'-0"

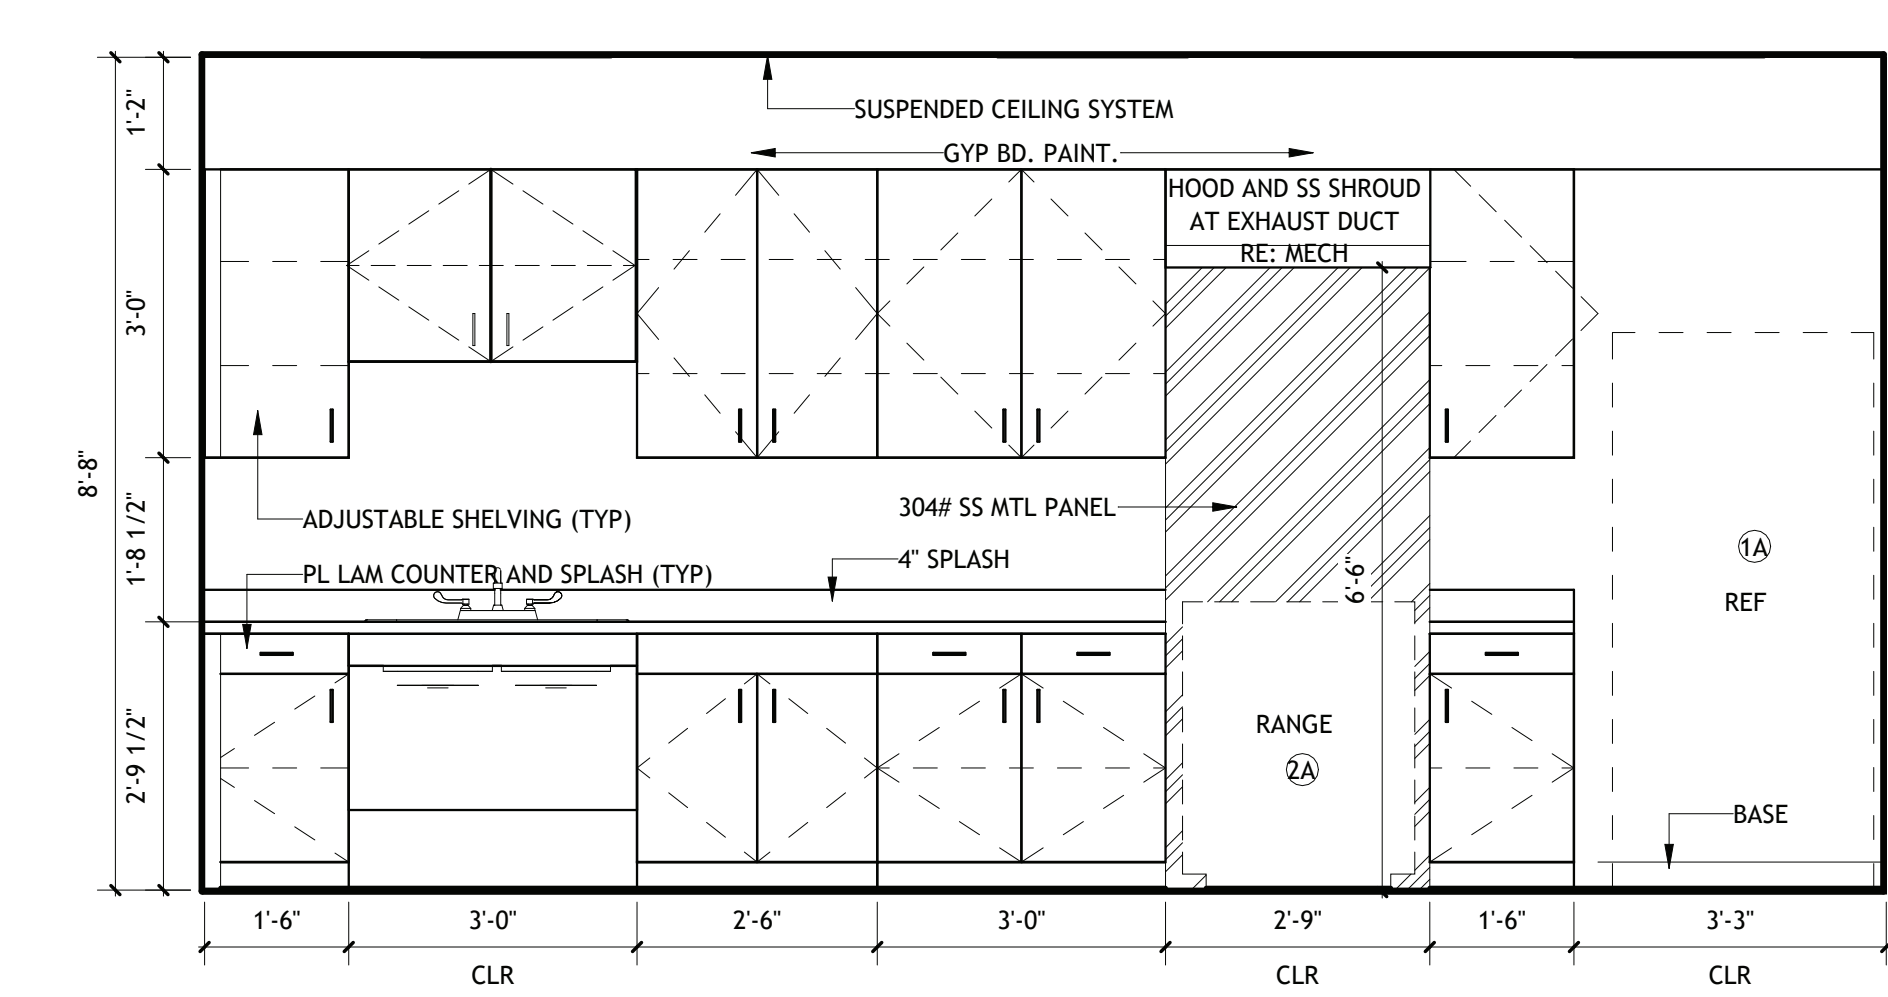


3 INT ELEVATION- BREAK ROOM 201 (NORTH)

SCALE: 1/2" = 1'-0"

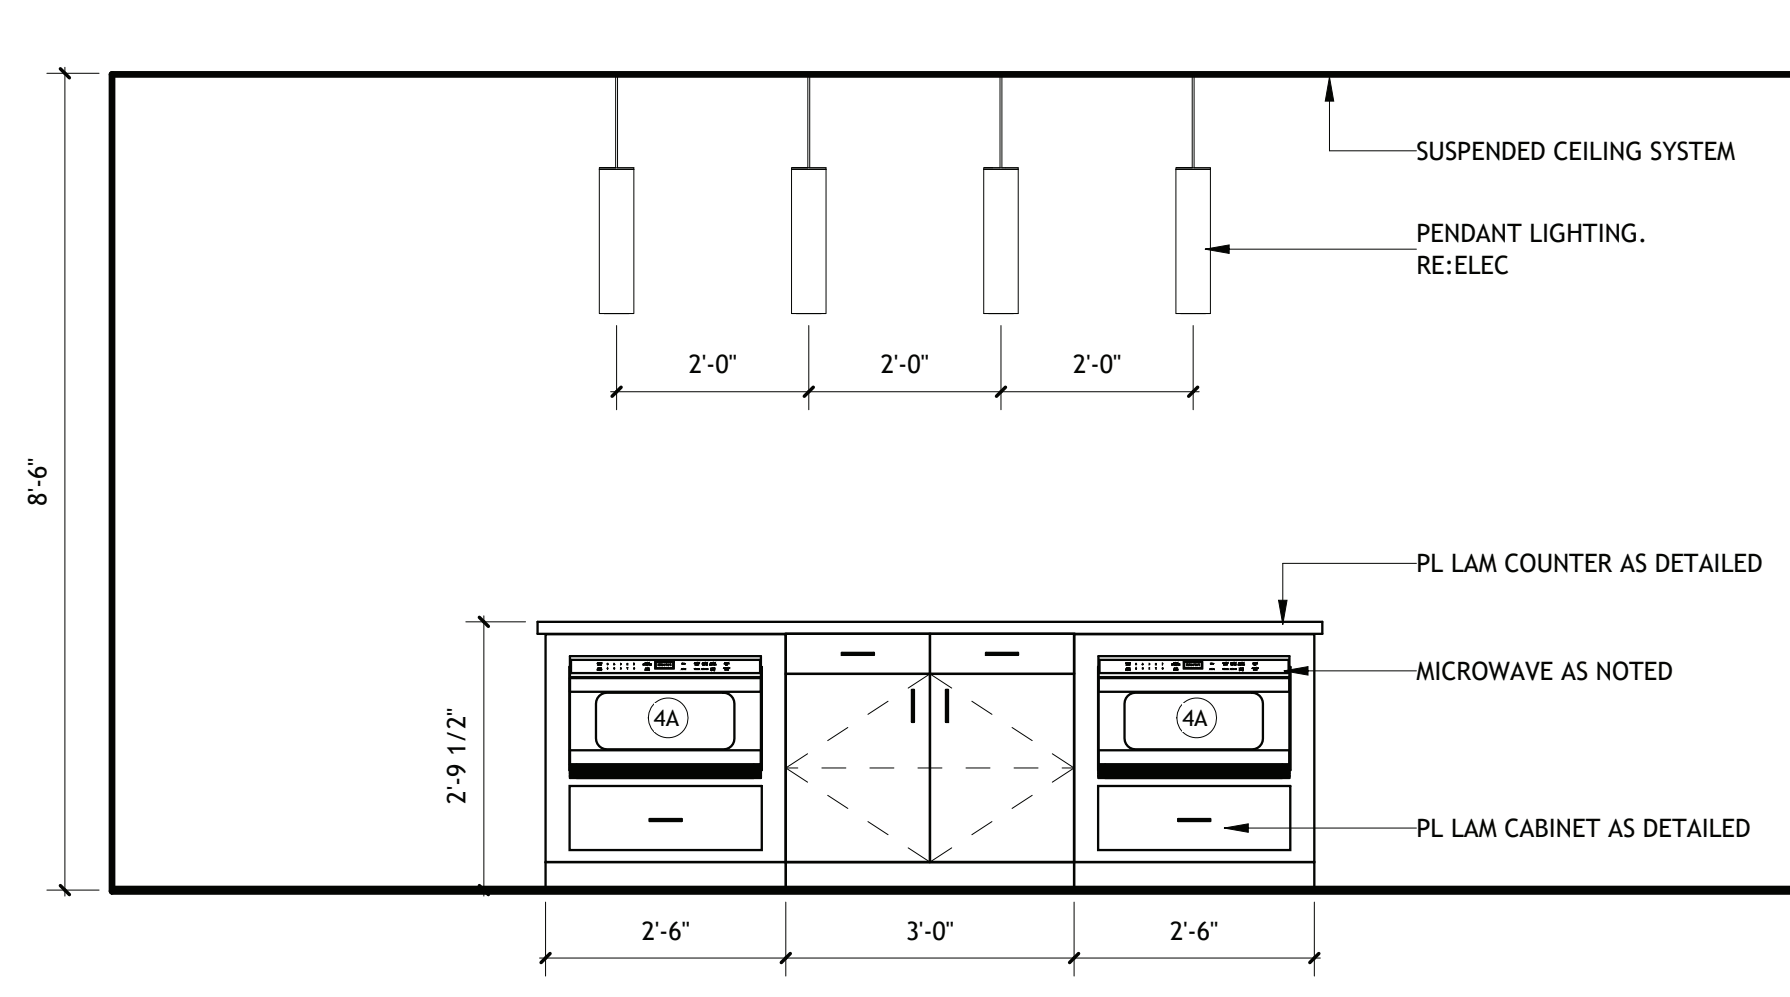


4 ENLARGED FLOOR PLAN- BREAK ROOM 223

SCALE: 1/2" = 1'-0"

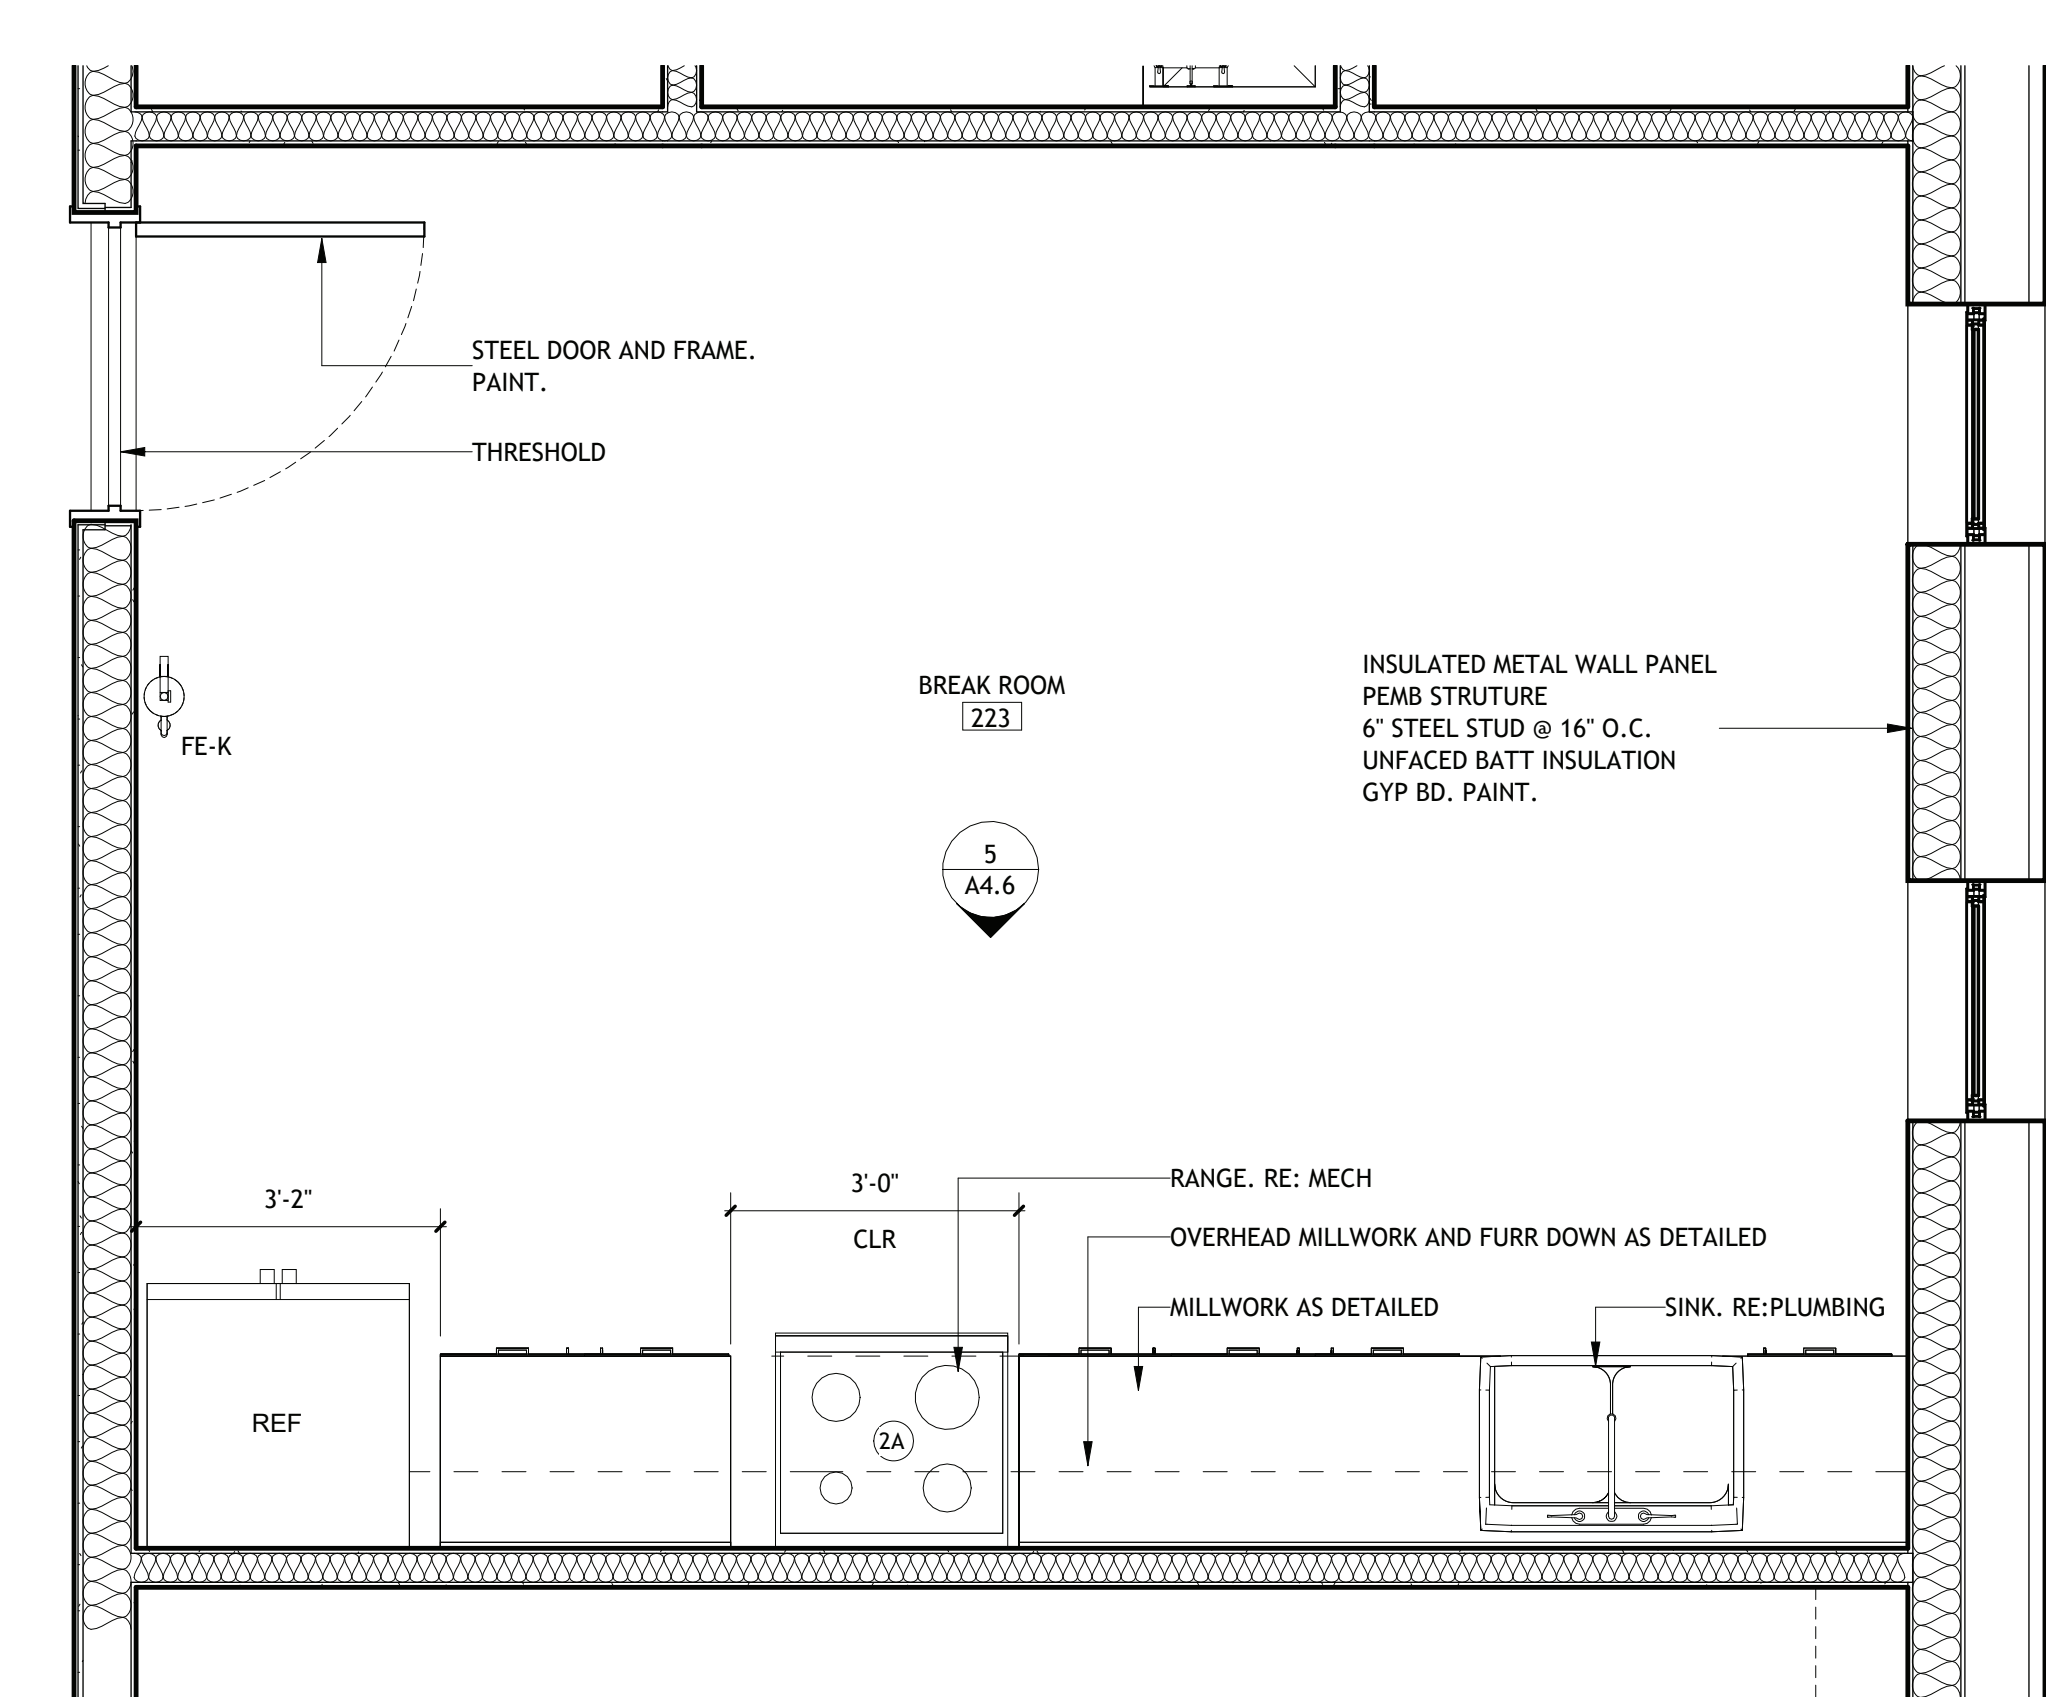

5 INT ELEVATION- BREAK ROOM 223 (SOUTH)

SCALE: 1/2" = 1'-0"


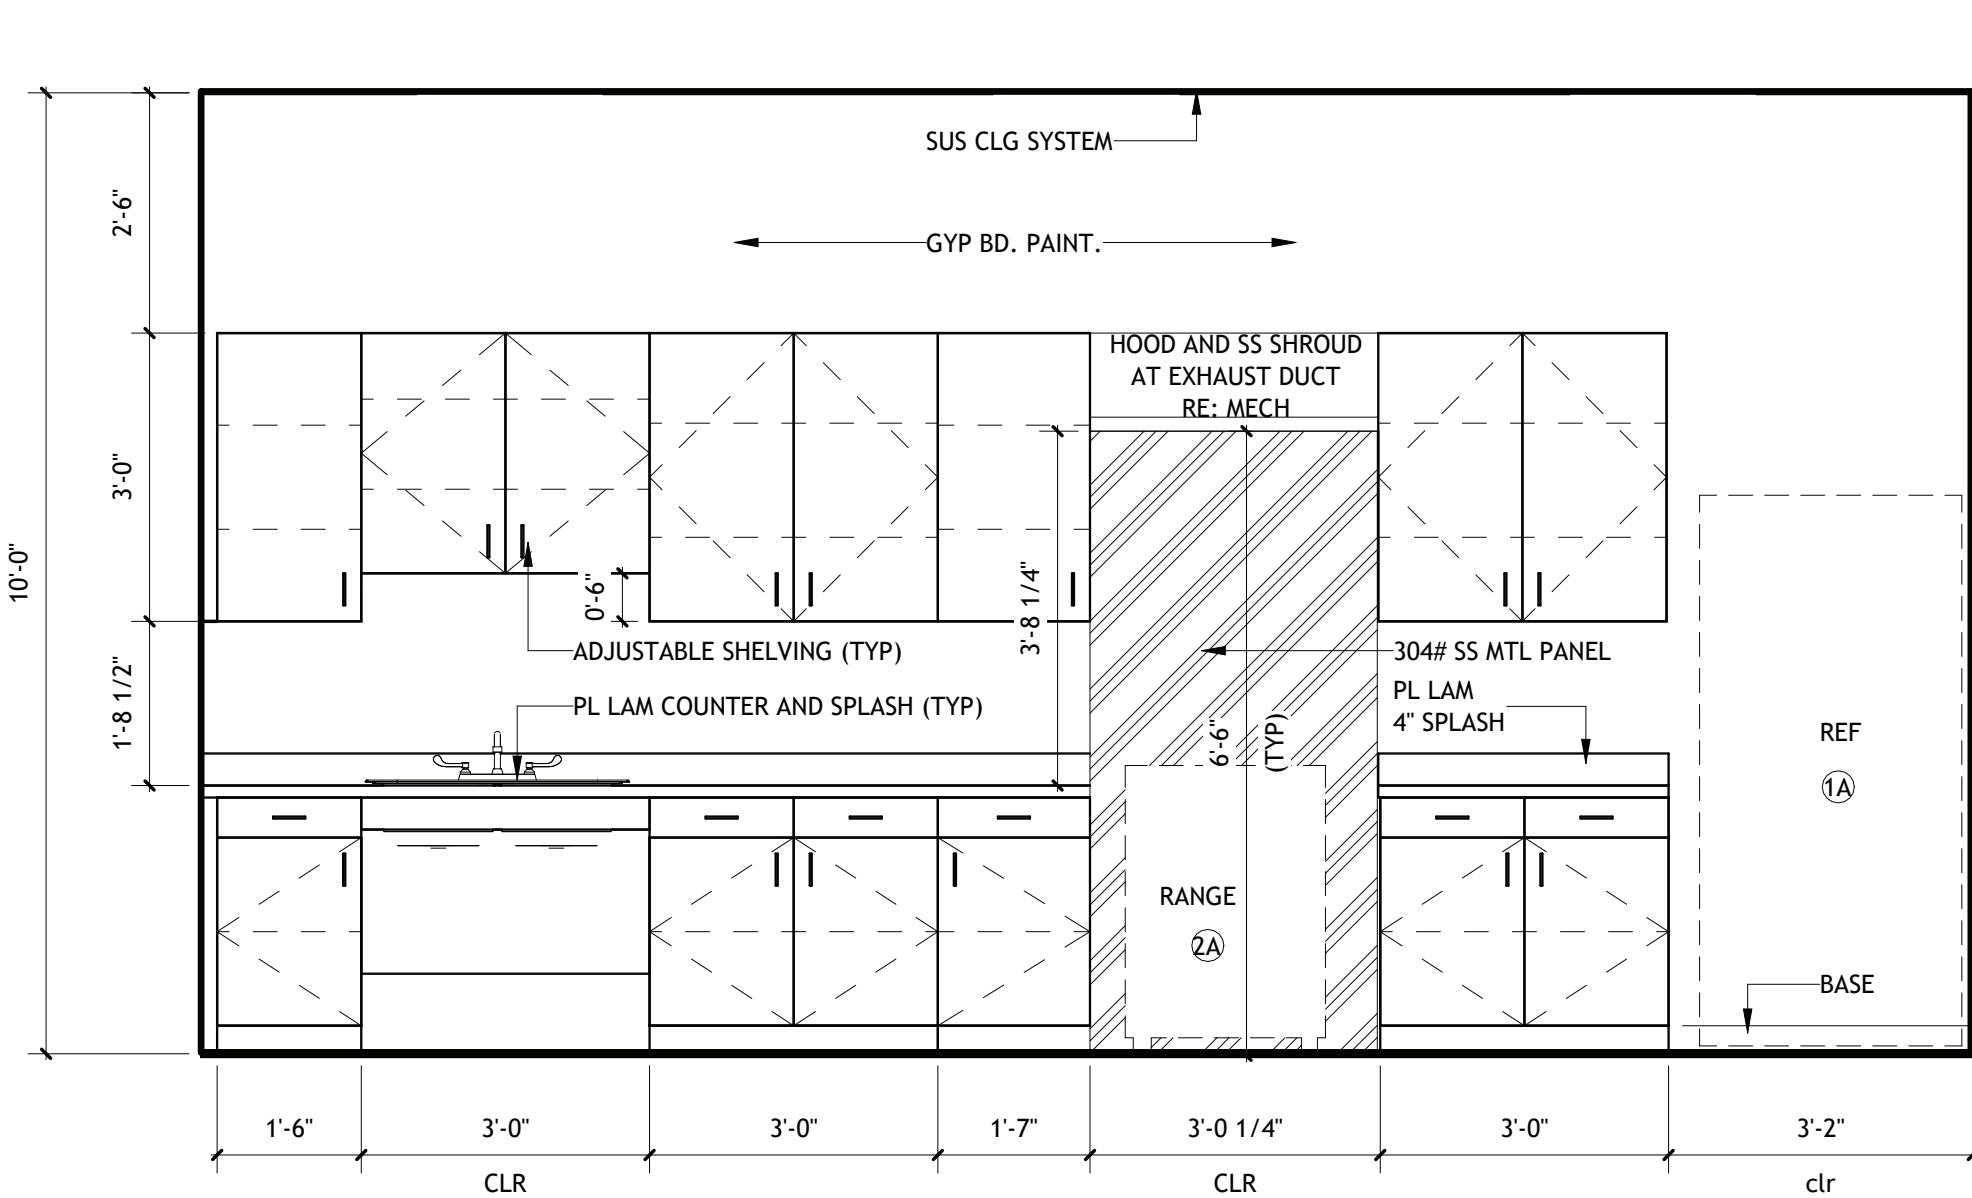


7 KITCHEN/BREAKROOM EQUIPMENT AND ACCESSORIES LIST

- 1A REFRIGERATOR: FRIGIDAIRE 27.8 CU. FT. FRENCH DOOR REFRIGERATOR IN SS (MODEL #: GRF52853AF)
- 2A ELECTRIC RANGE: FRIGIDAIRE 30" FRONT CONTROL ELETRIC RANGE WIH TOTAL CONVECTION IN SS (MODEL #:FCFE3083AS)
- 3A RANGE HOOD: RE: MECH
- 4A UNDER COUNTER MICROWAVE: SUMMIT APPLIANCE STAINLESS STELL 1000-WATT BUILT-IN MICROWAVE DRAWER (MODEL #: MODEL # MDR2455S)
- 5A ICE MACHINE: MANITOWOC IT300 ICE CUBE MACHINE (MODEL #: IDT0300A)
- 6A COUNTER ICE / WATER DISPENSER: FOLLETT SYMPHONY PLUS ICE AND WATER DISPENSER (12 CI SERIES COUNTERTOP WITH CHEWBLET ICE MACHINE)

6 KITCHEN FIXTURES AND ACCESSORIES

SCALE: 1/2" = 1'-0"

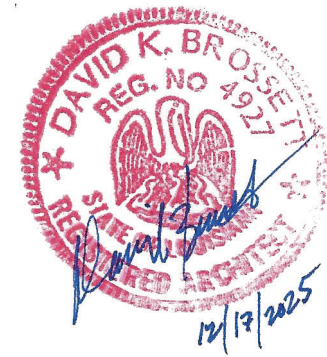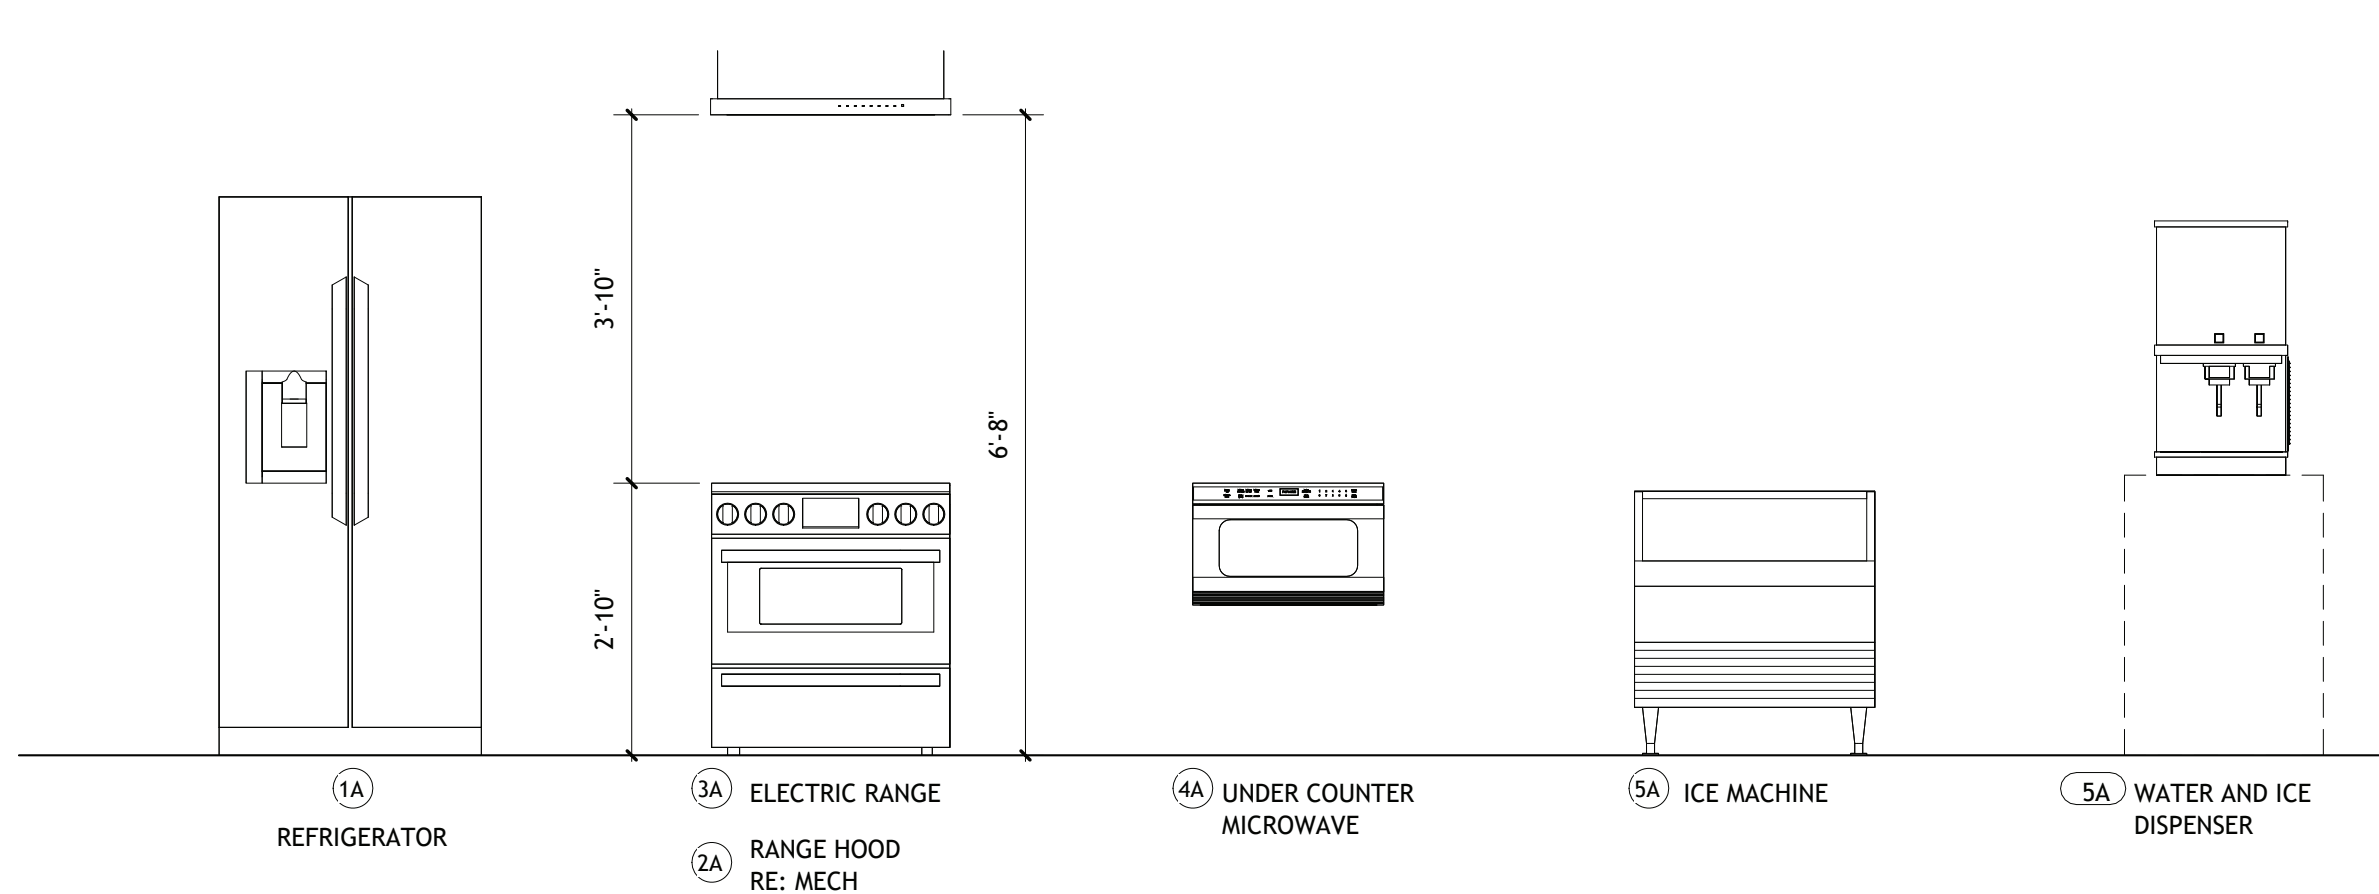

Brossett
Architect



Brossett Architect, LLC • 414 Pujo St., Lake Charles, LA 70601

LAKE CHARLES PUBLIC WORKS
NEW FACILITY PHASE 2

4200 BROAD STREET
LAKE CHARLES, LA 70615

ENLARGED FLOOR PLANS AND ELEVATIONS- VEHICLE MAINTENANCE



SHEET NO.
A4.6

ARCH #24009 BA


VER.	DATE	DESCRIPTION
0	12/20/2025	BID DOCUMENTS

© COPYRIGHT 2025,
Brossett Architect, LLC
All Rights Reserved.
This document shall not be
copied or reproduced
without written permission.

NOTE: STEEL SHELVING TO BE ULINE 84" HEAVY-DUTY STEEL SHELVING
MODEL #: H-4858/H-3122/H-4863/H-3123.
TIRE RACKS TO BE ULINE TIRE RACKS.
MODEL#:H-4882

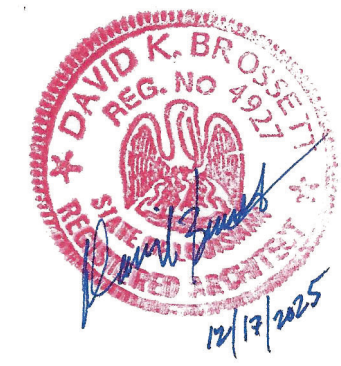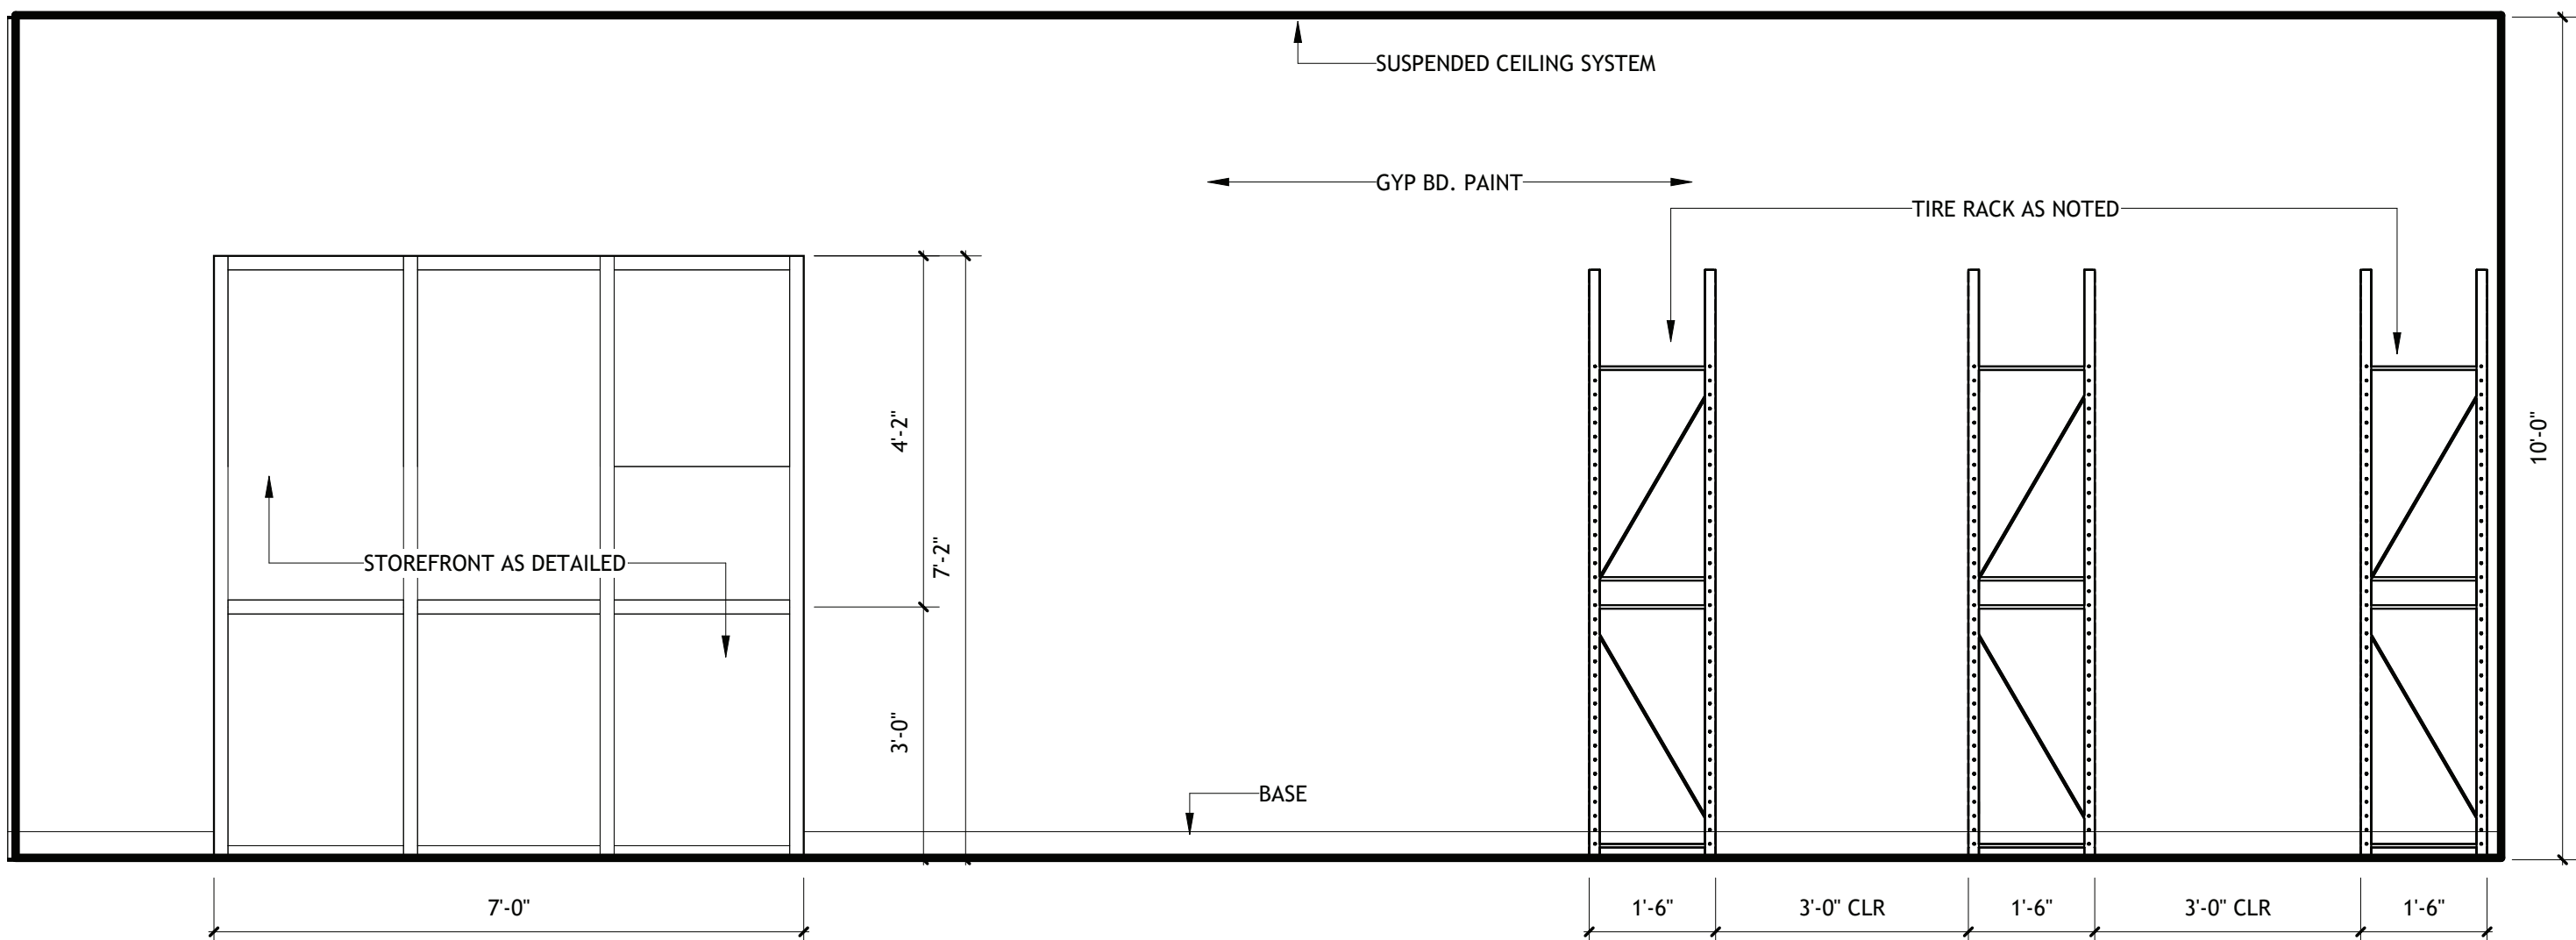

Brossett
Architect

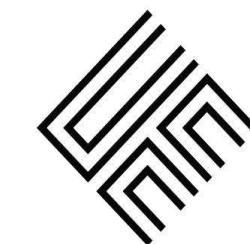

Brossett Architect, LLC • 414 Pujo St., Lake Charles, LA 70601

**LAKE CHARLES PUBLIC WORKS
NEW FACILITY PHASE 2**

4200 BROAD STREET

LAKE CHARLES, LA 70615
ENLARGED FLOOR PLANS AND ELEVATIONS- VEHICLE MAINTENANCE

SHEET NO.


A4.7

ARCH #24009 BA

VER.	DATE	DESCRIPTION
0	12/20/2025	BID DOCUMENTS


© COPYRIGHT 2025,
Brossett Architect, LLC
All Rights Reserved.
This document shall not be
copied or reproduced
without written permission.

SCALE: 1/2" = 1'-0"

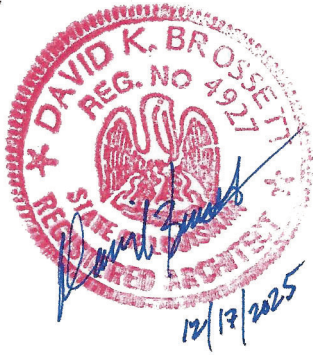


Brossett Architect, LLC • 414 Pujó St., Lake Charles, LA 70601


SCALE: 1/2" = 1'-0"

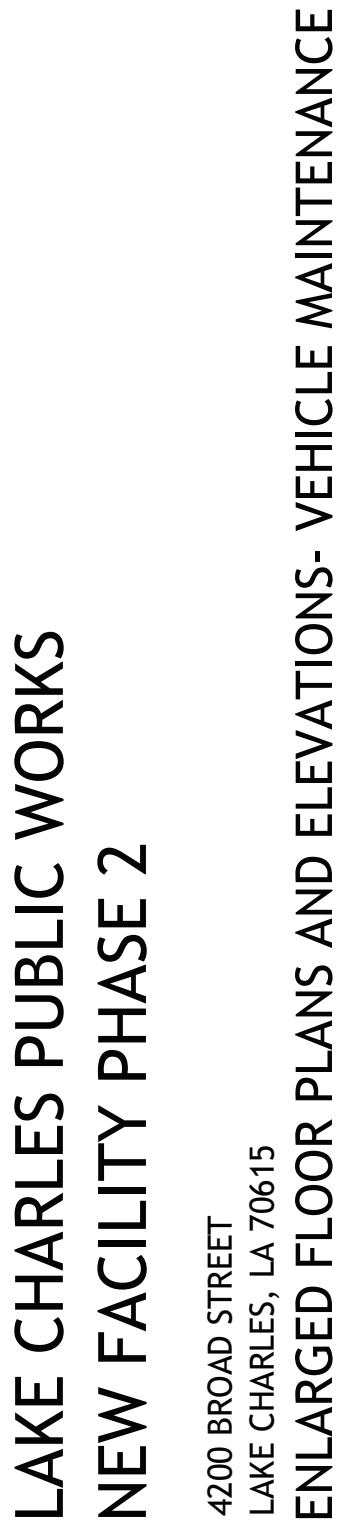

SCALE: 1/2" = 1'-0"

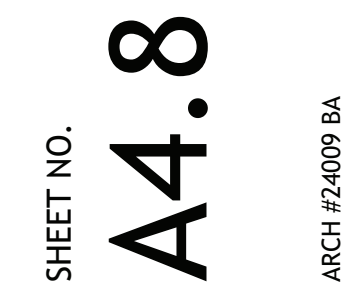


SCALE: 1/2" = 1'-0"

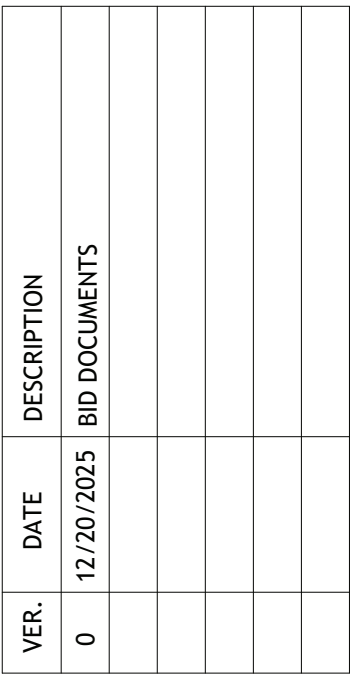


ARCH #24009 BA

1 ENLARGED FLOOR PLAN- VEHICLE MAINTENANCE

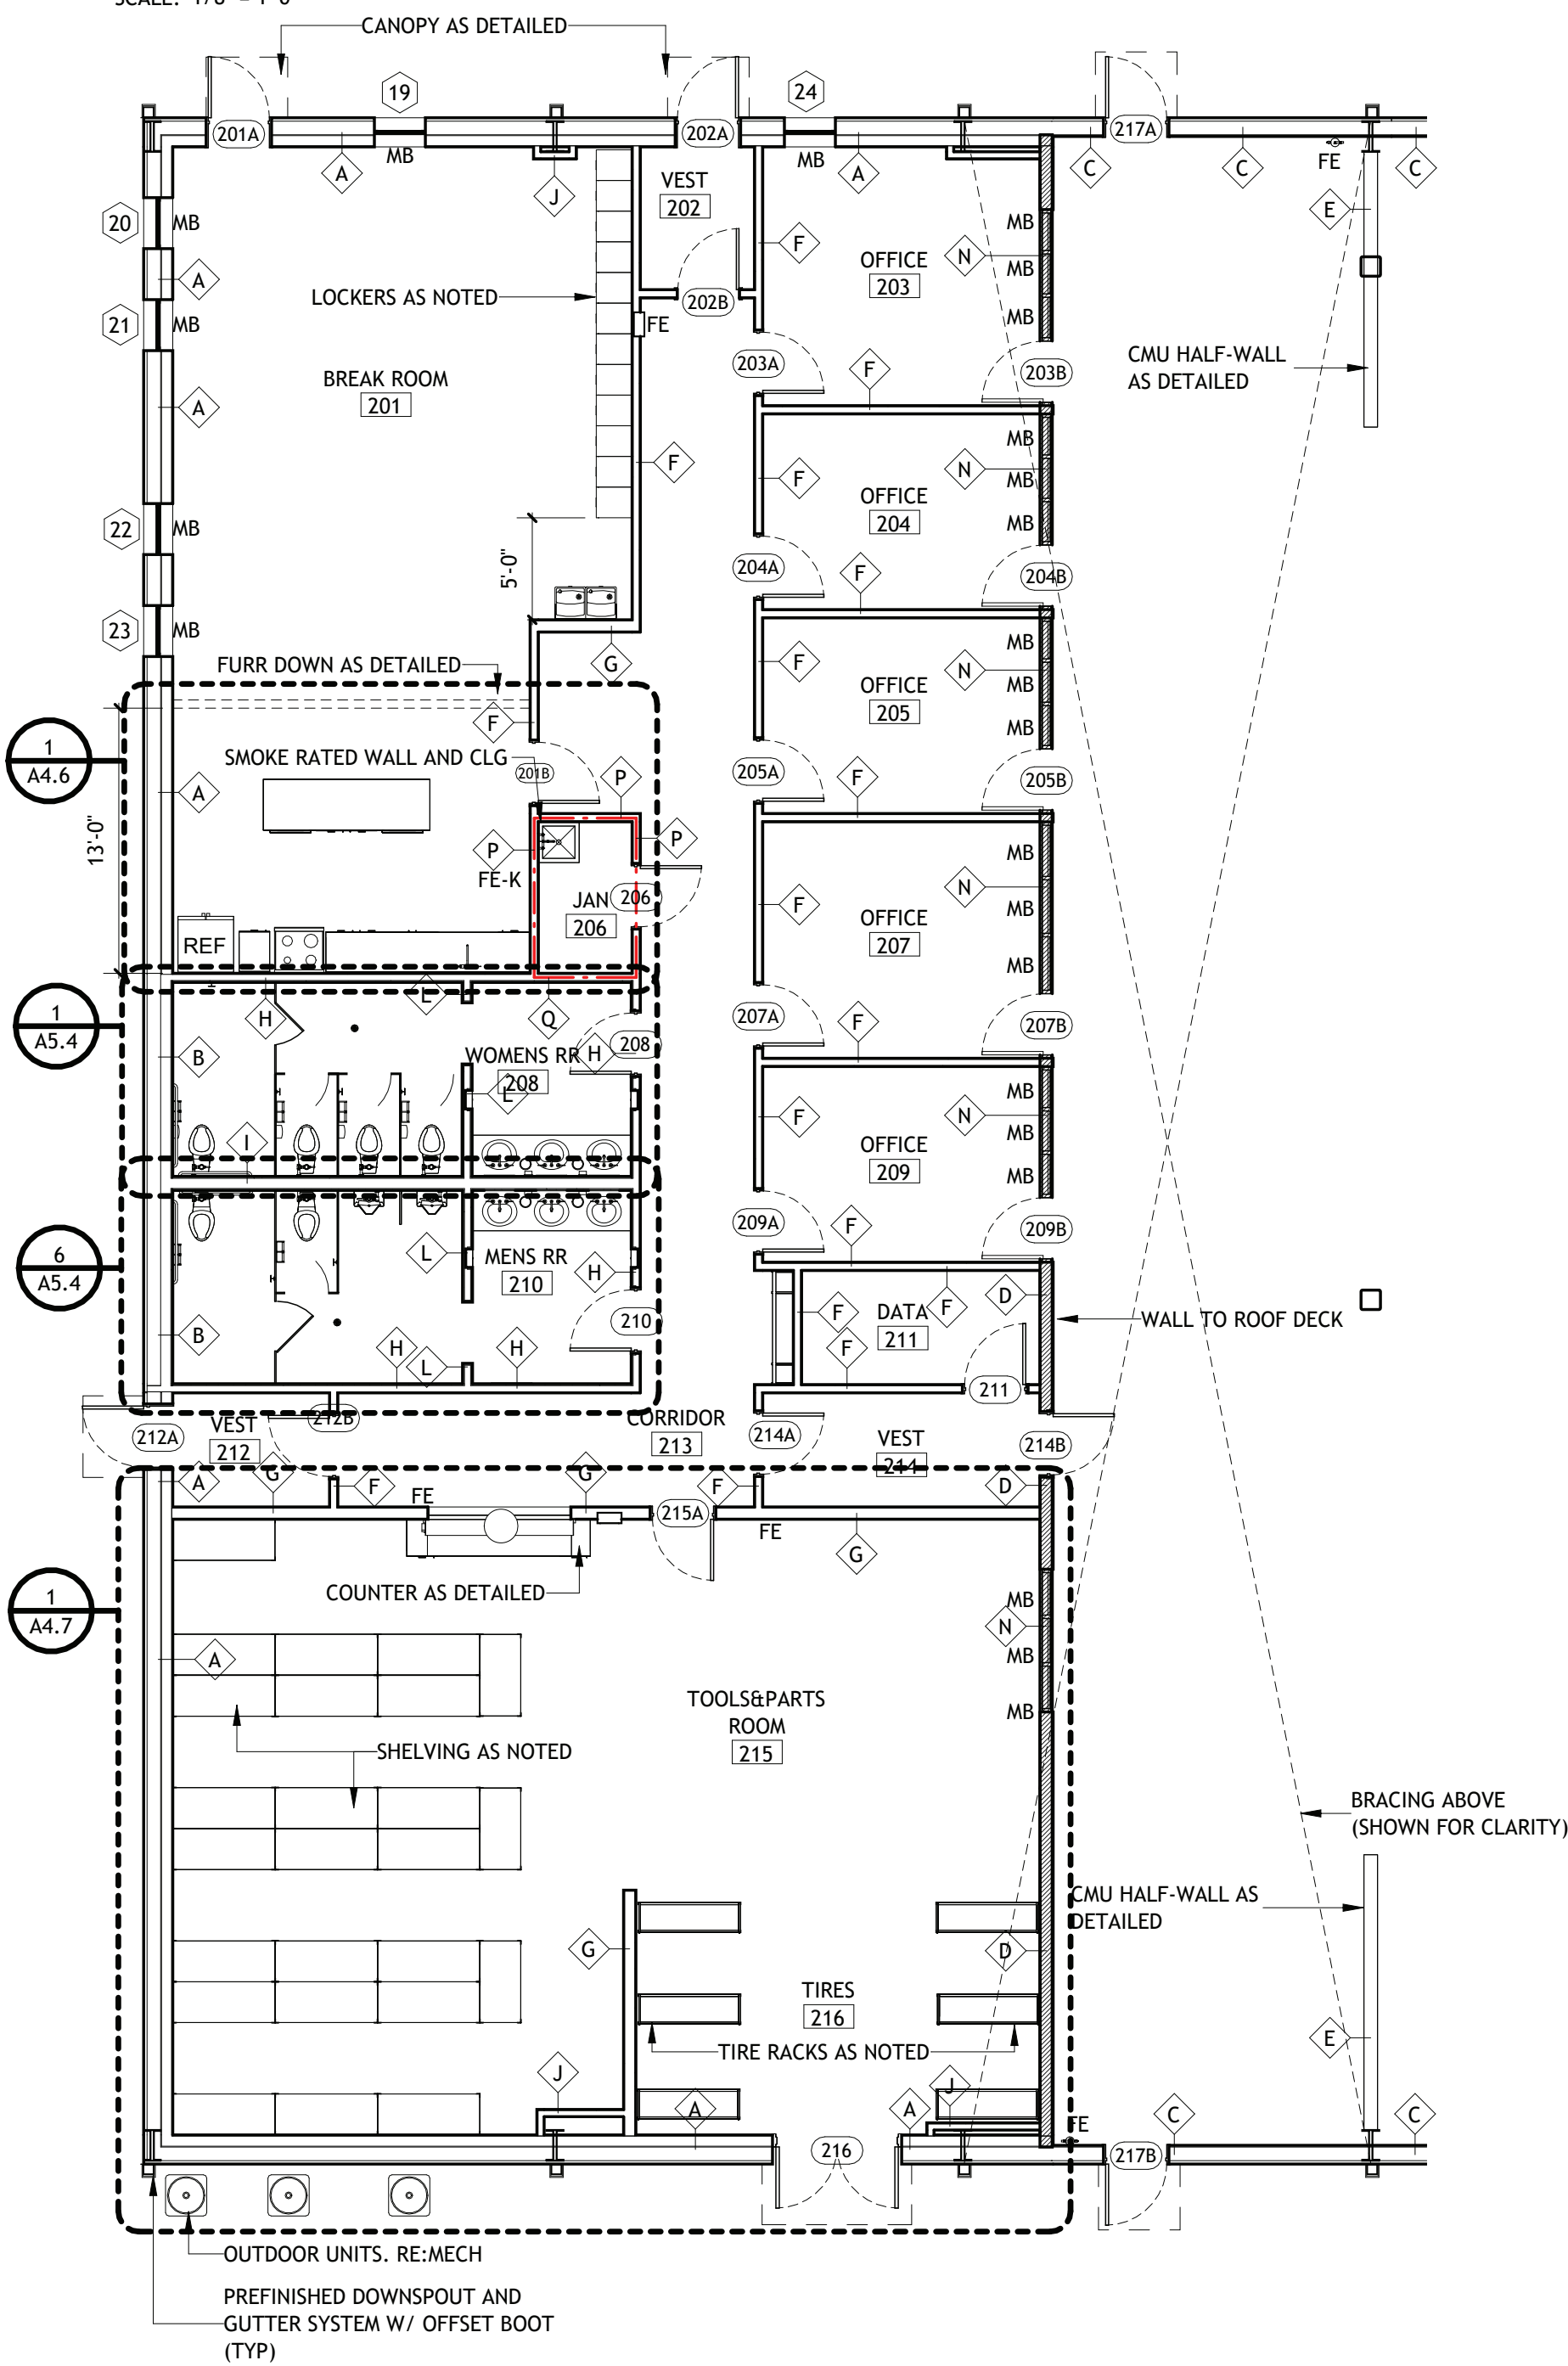


2 ENLARGED FLOOR PLAN- FIRE MAINTENANCE

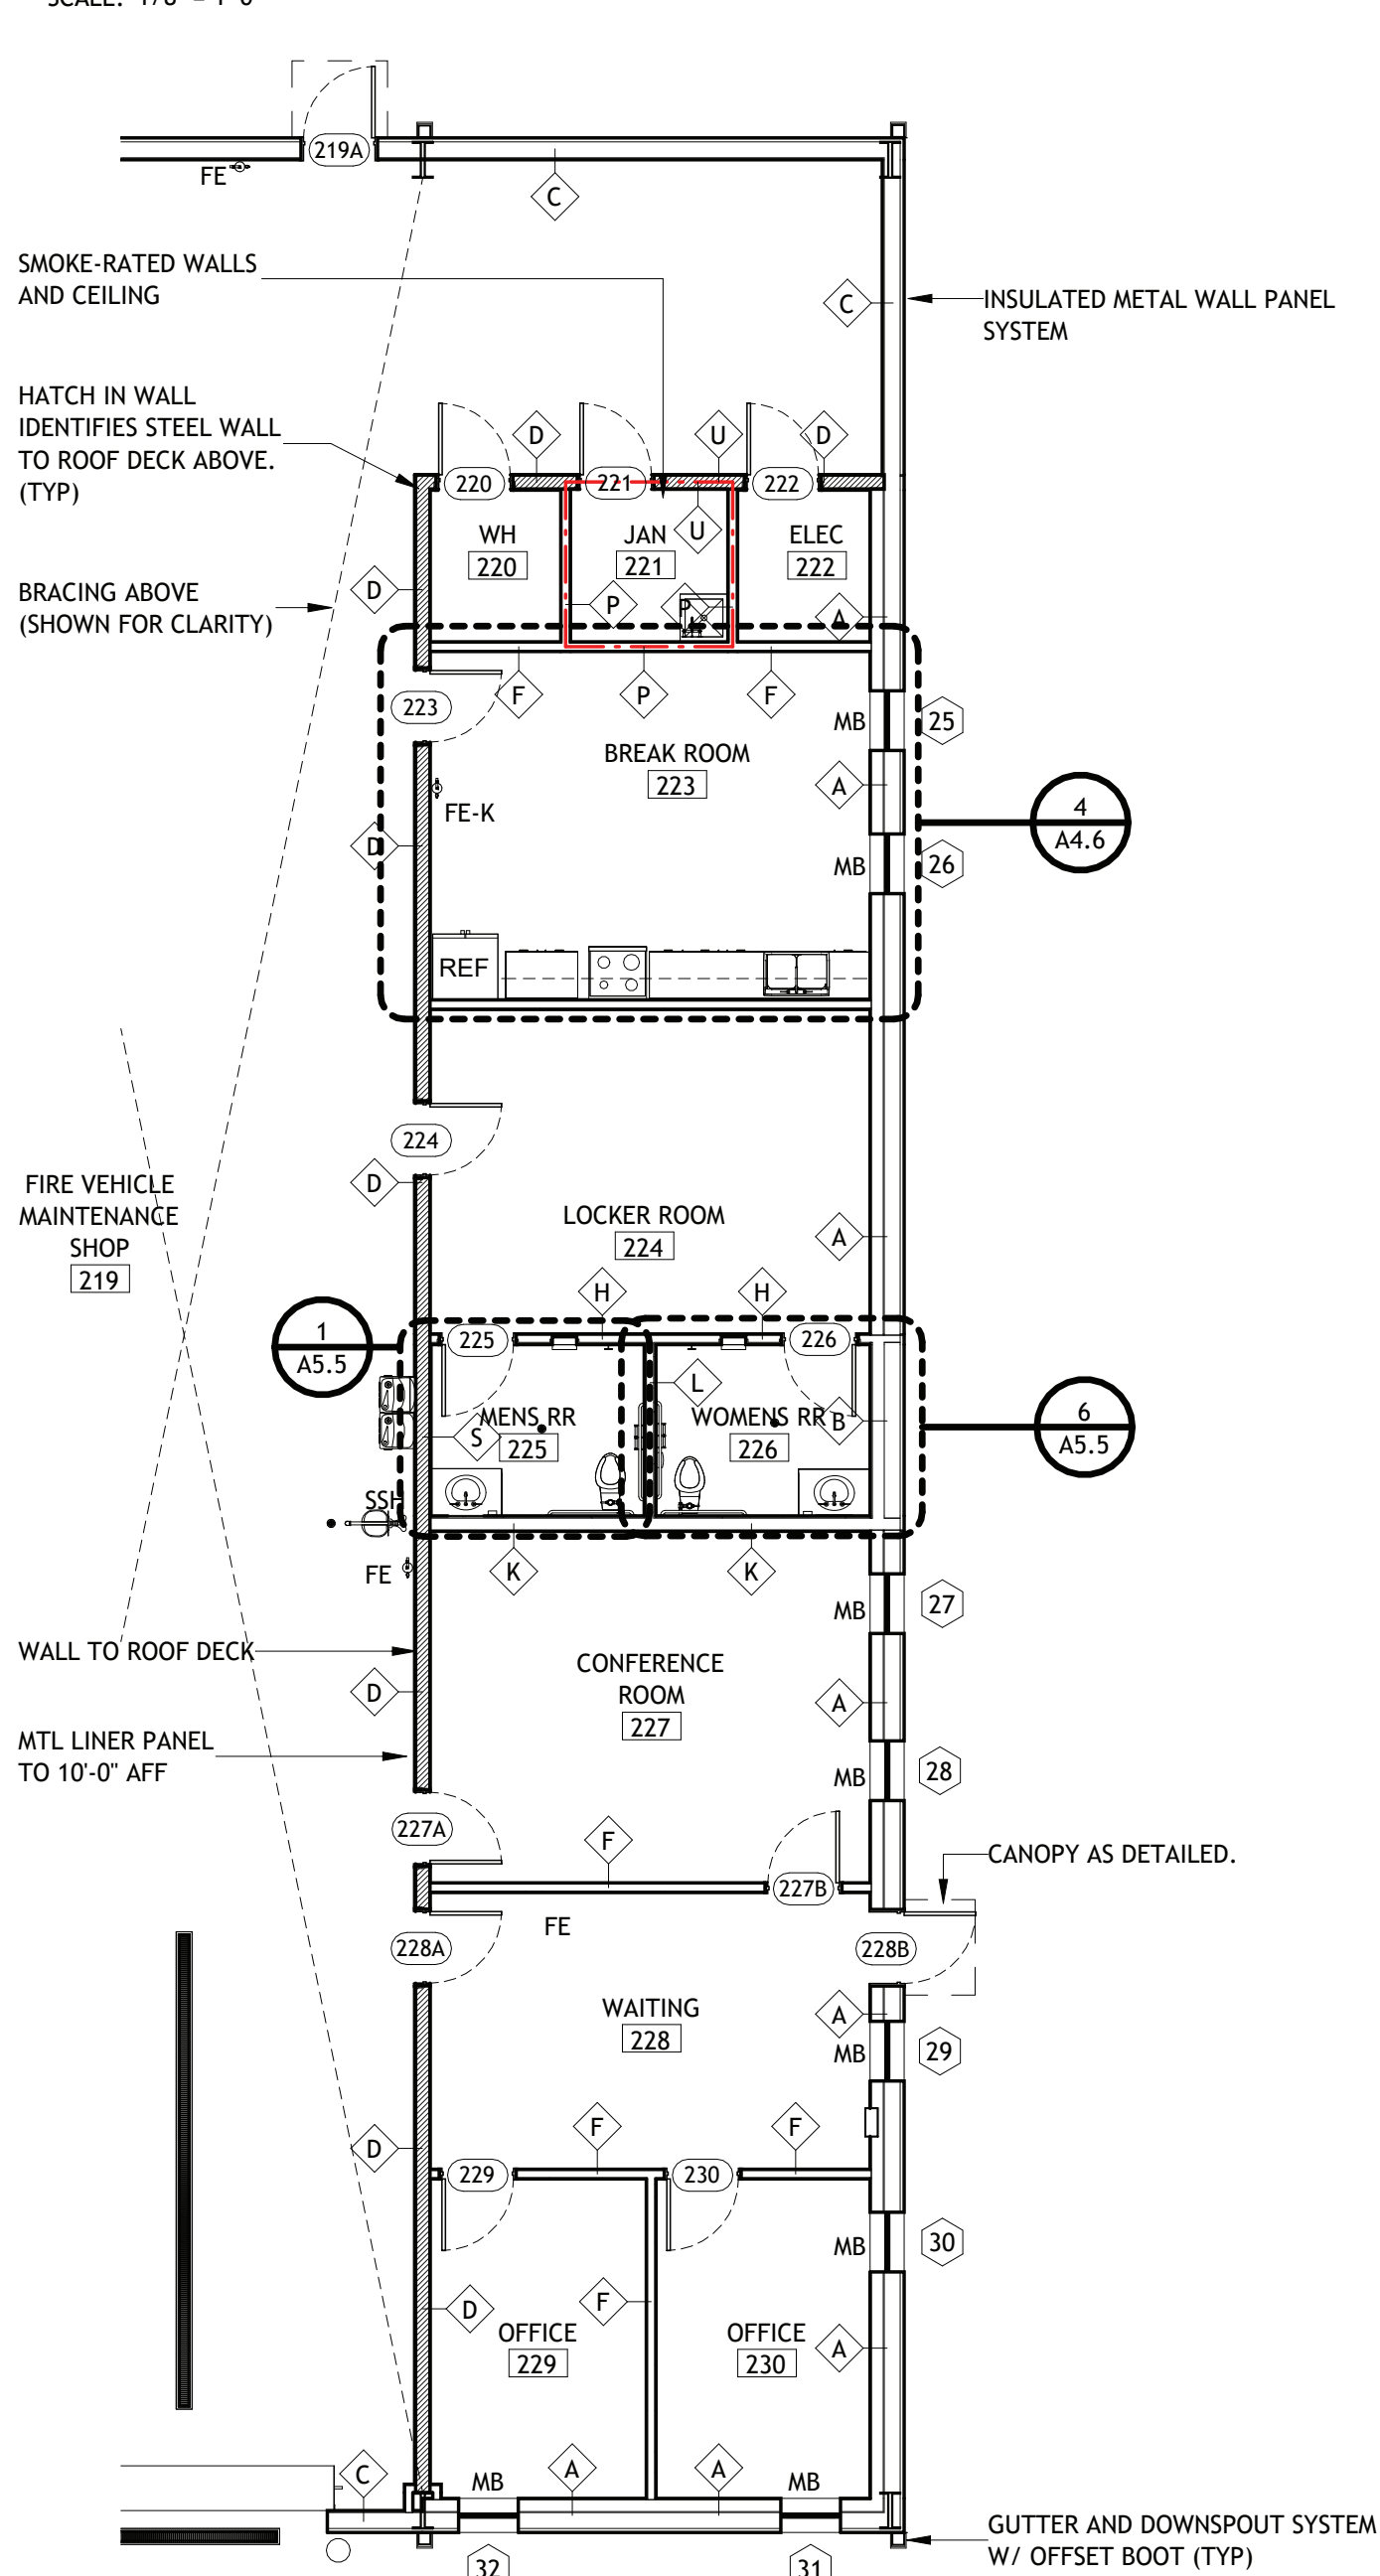




3 WALL TYPES

- A INSULATED METAL WALL PANEL, PEMB STRUCTURE, 6\"

5 BREAK ROOM 201 FURR DOWN

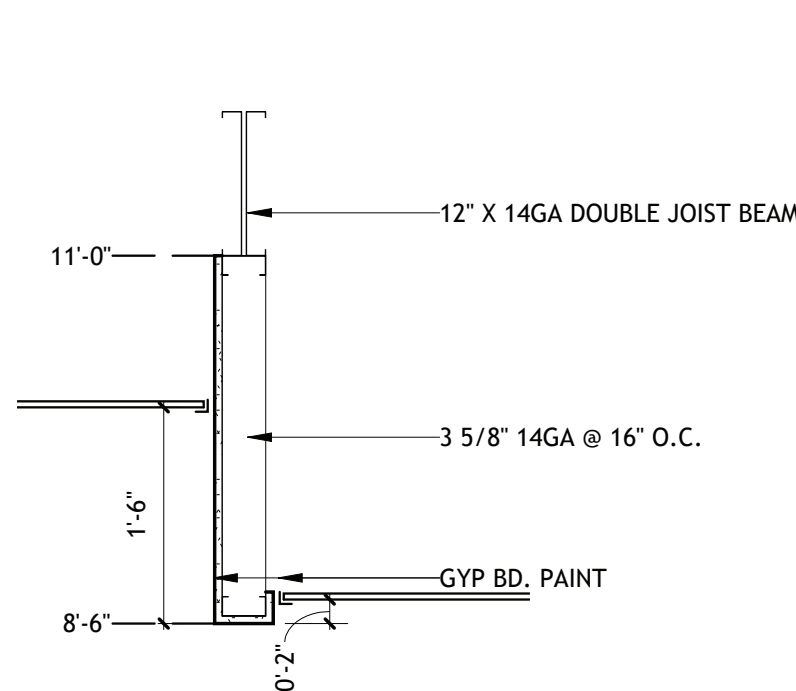


4 INT ELEVATION- VEHICLE MAINT OFFICES (WEST)

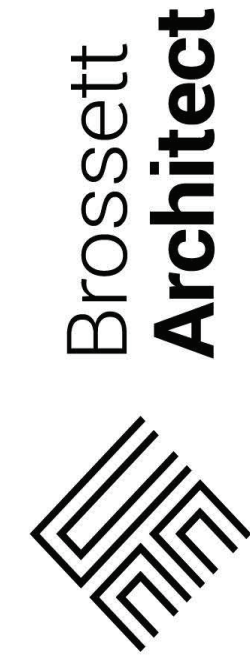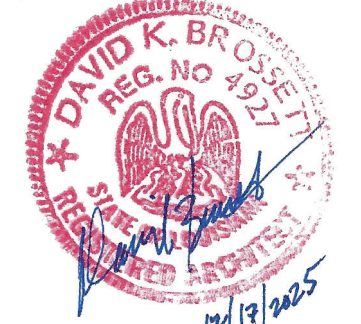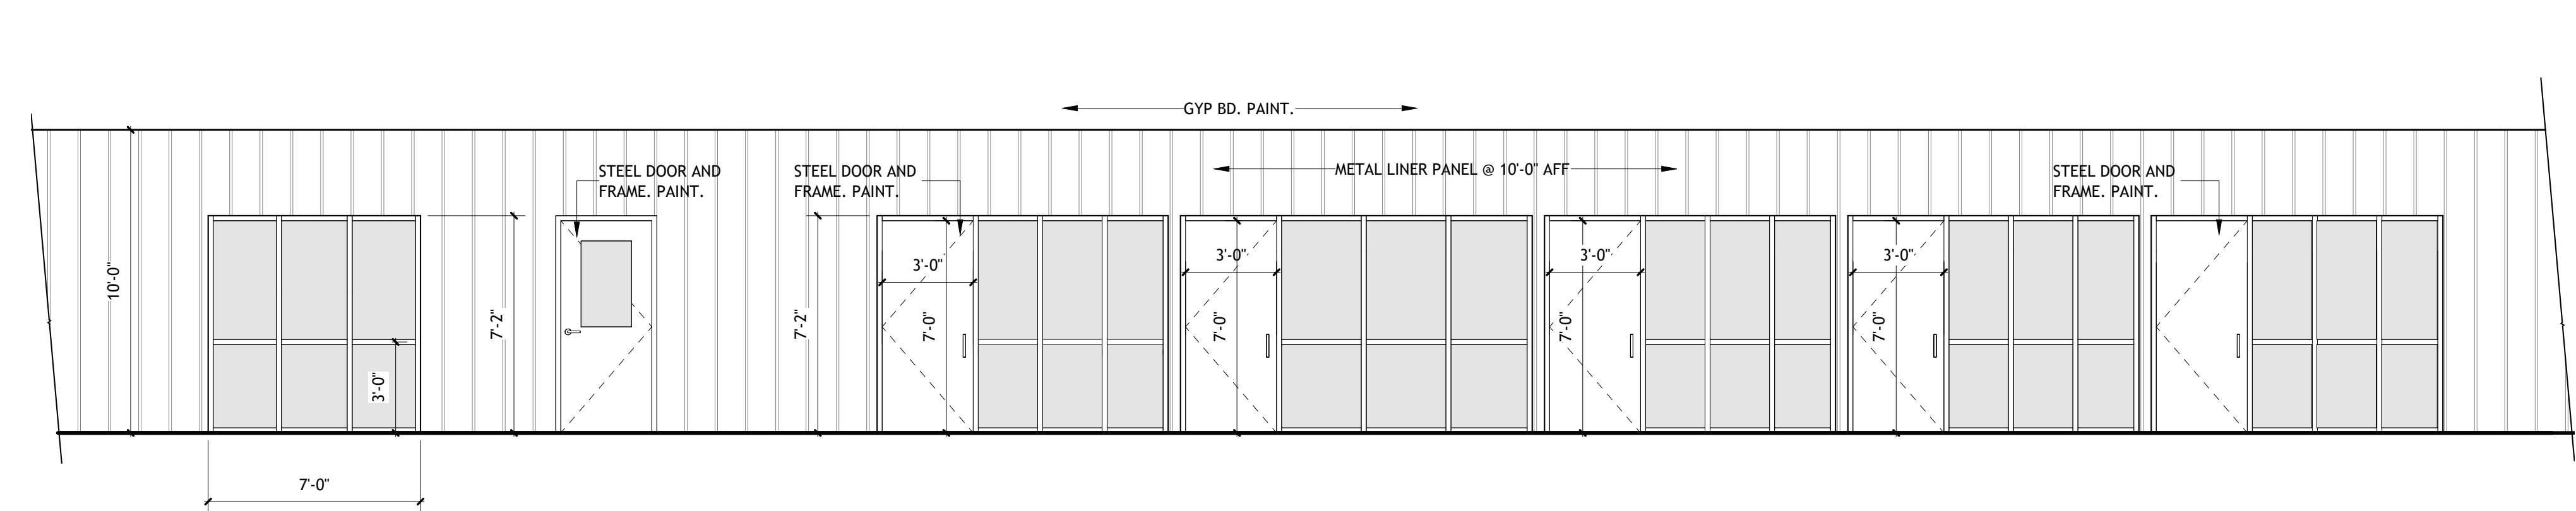

VER.	DATE	DESCRIPTION
0	12/20/2025	BID DOCUMENTS


1 ENLARGED FLOOR PLAN- OIL CHANGE PIT

SCALE: 1/2" = 1'-0"

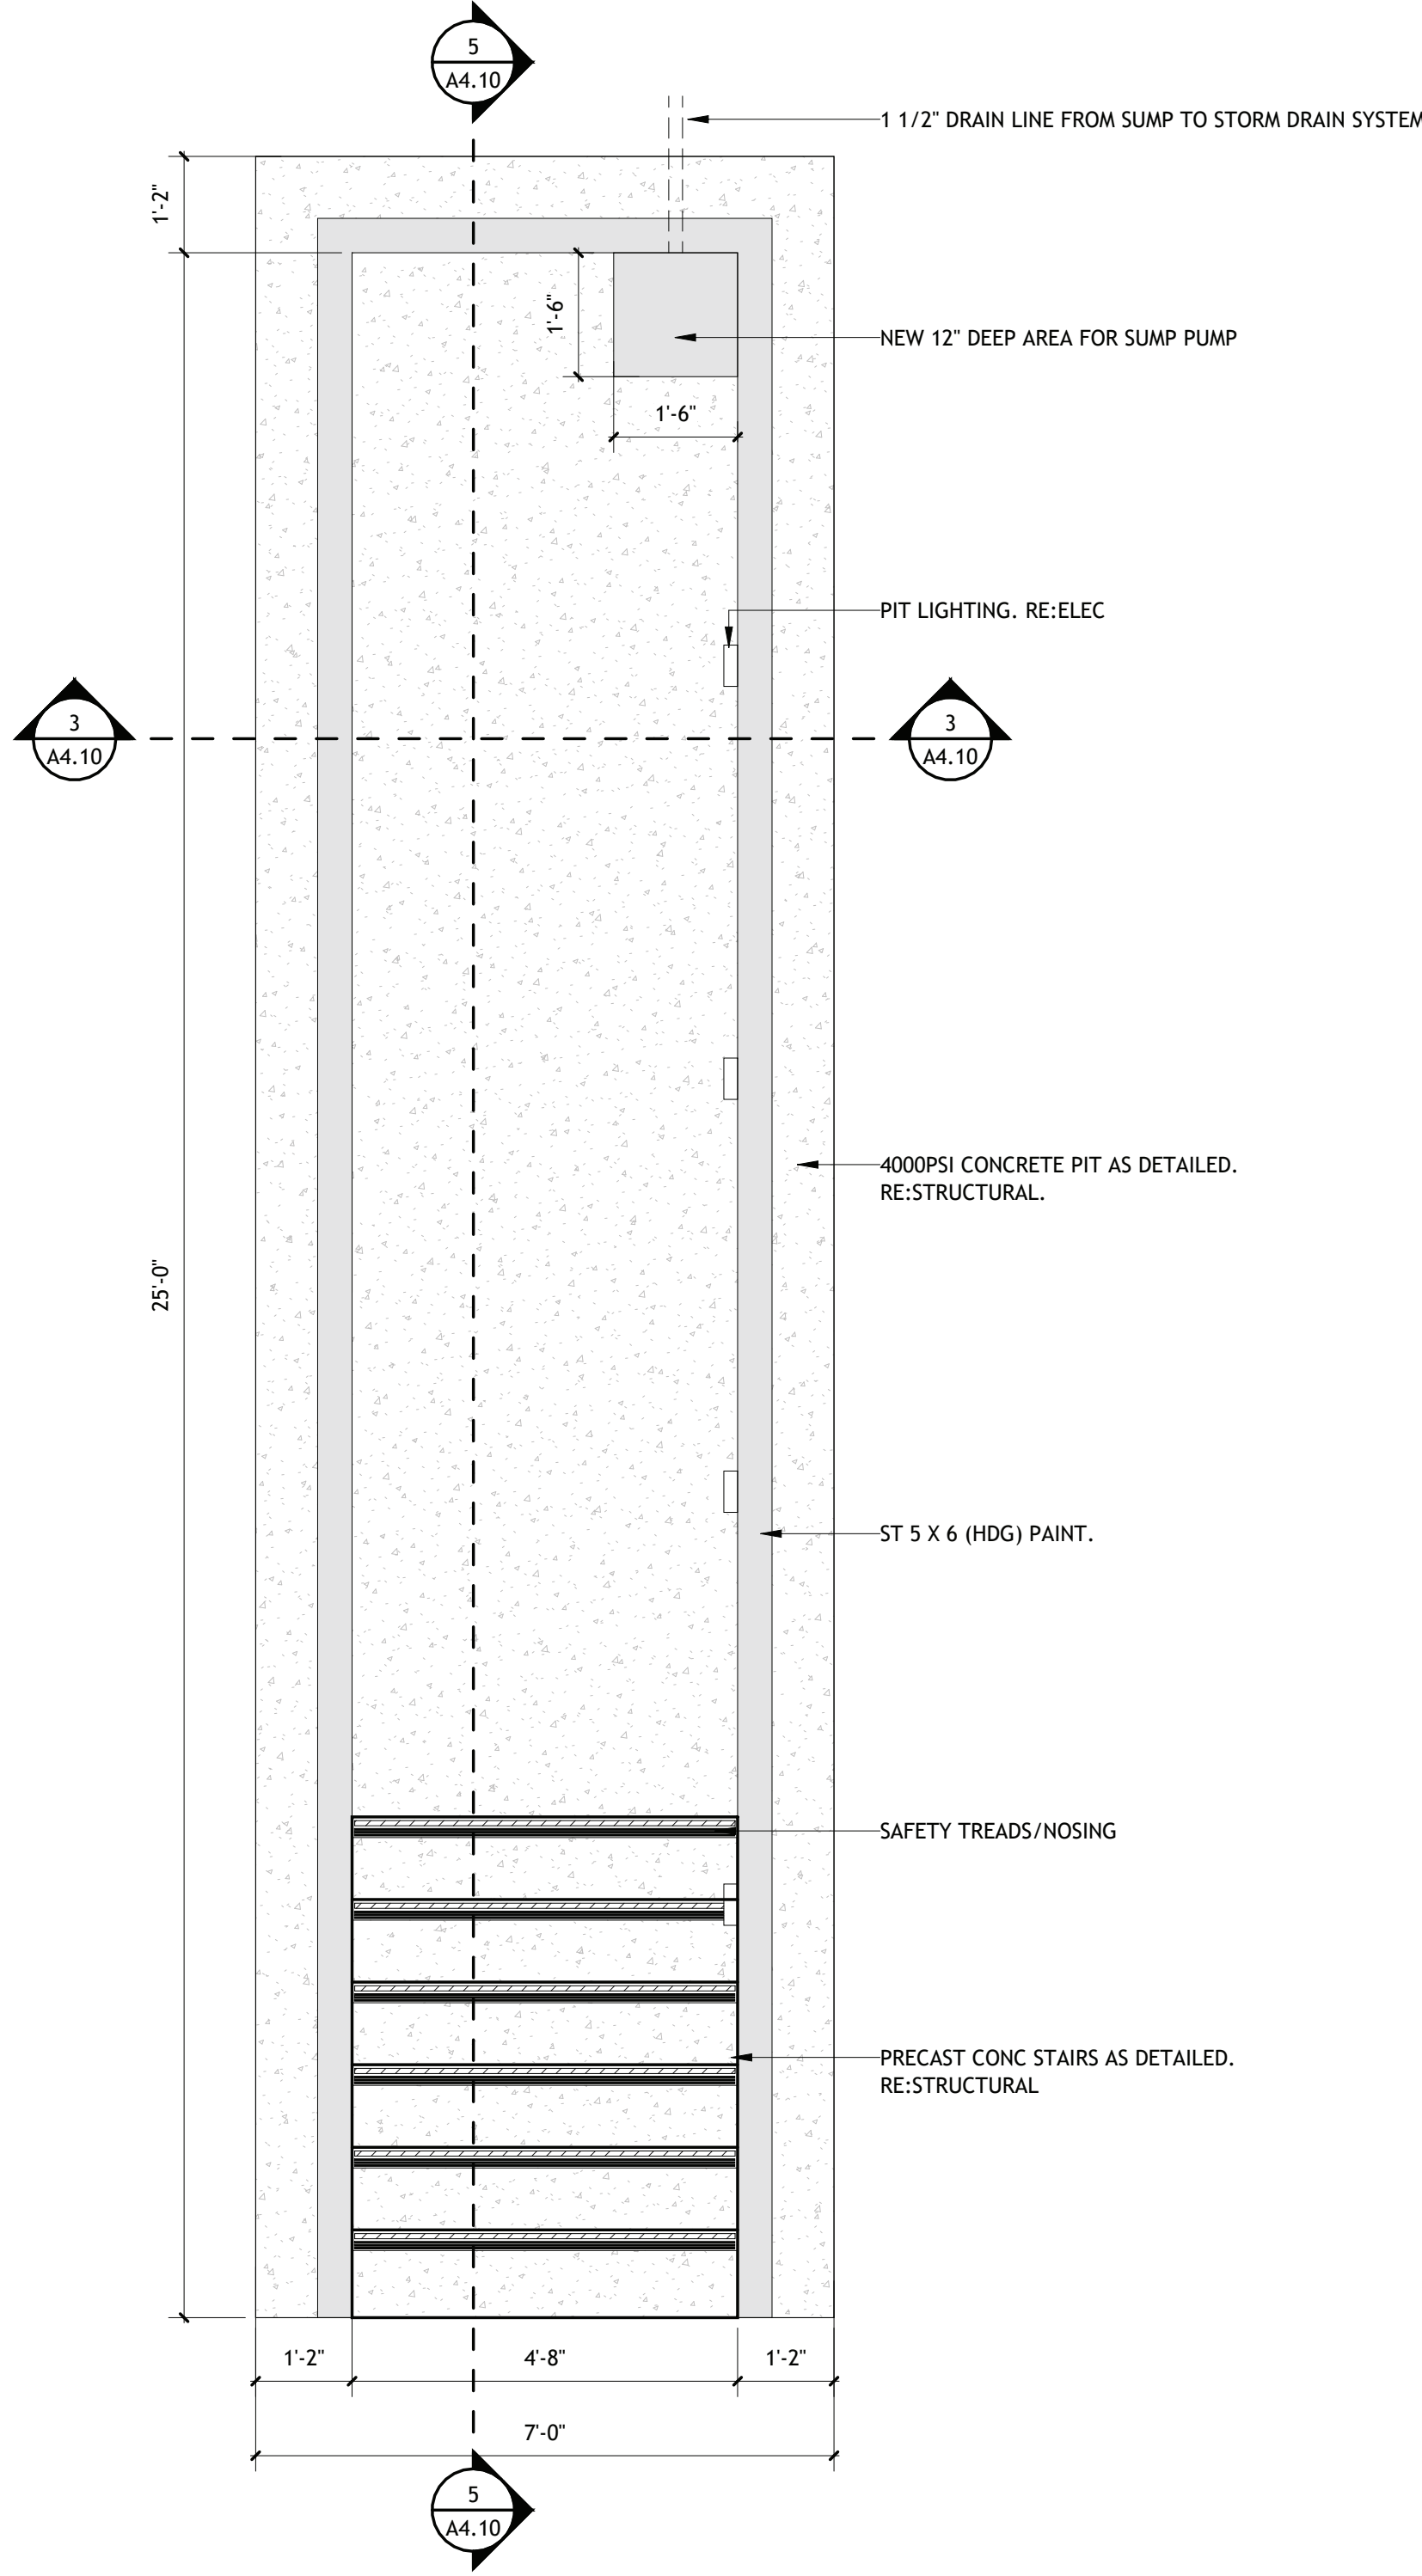


2 ENLARGED FLOOR PLAN- OIL CHANGE PIT COVER

SCALE: 1/2" = 1'-0"

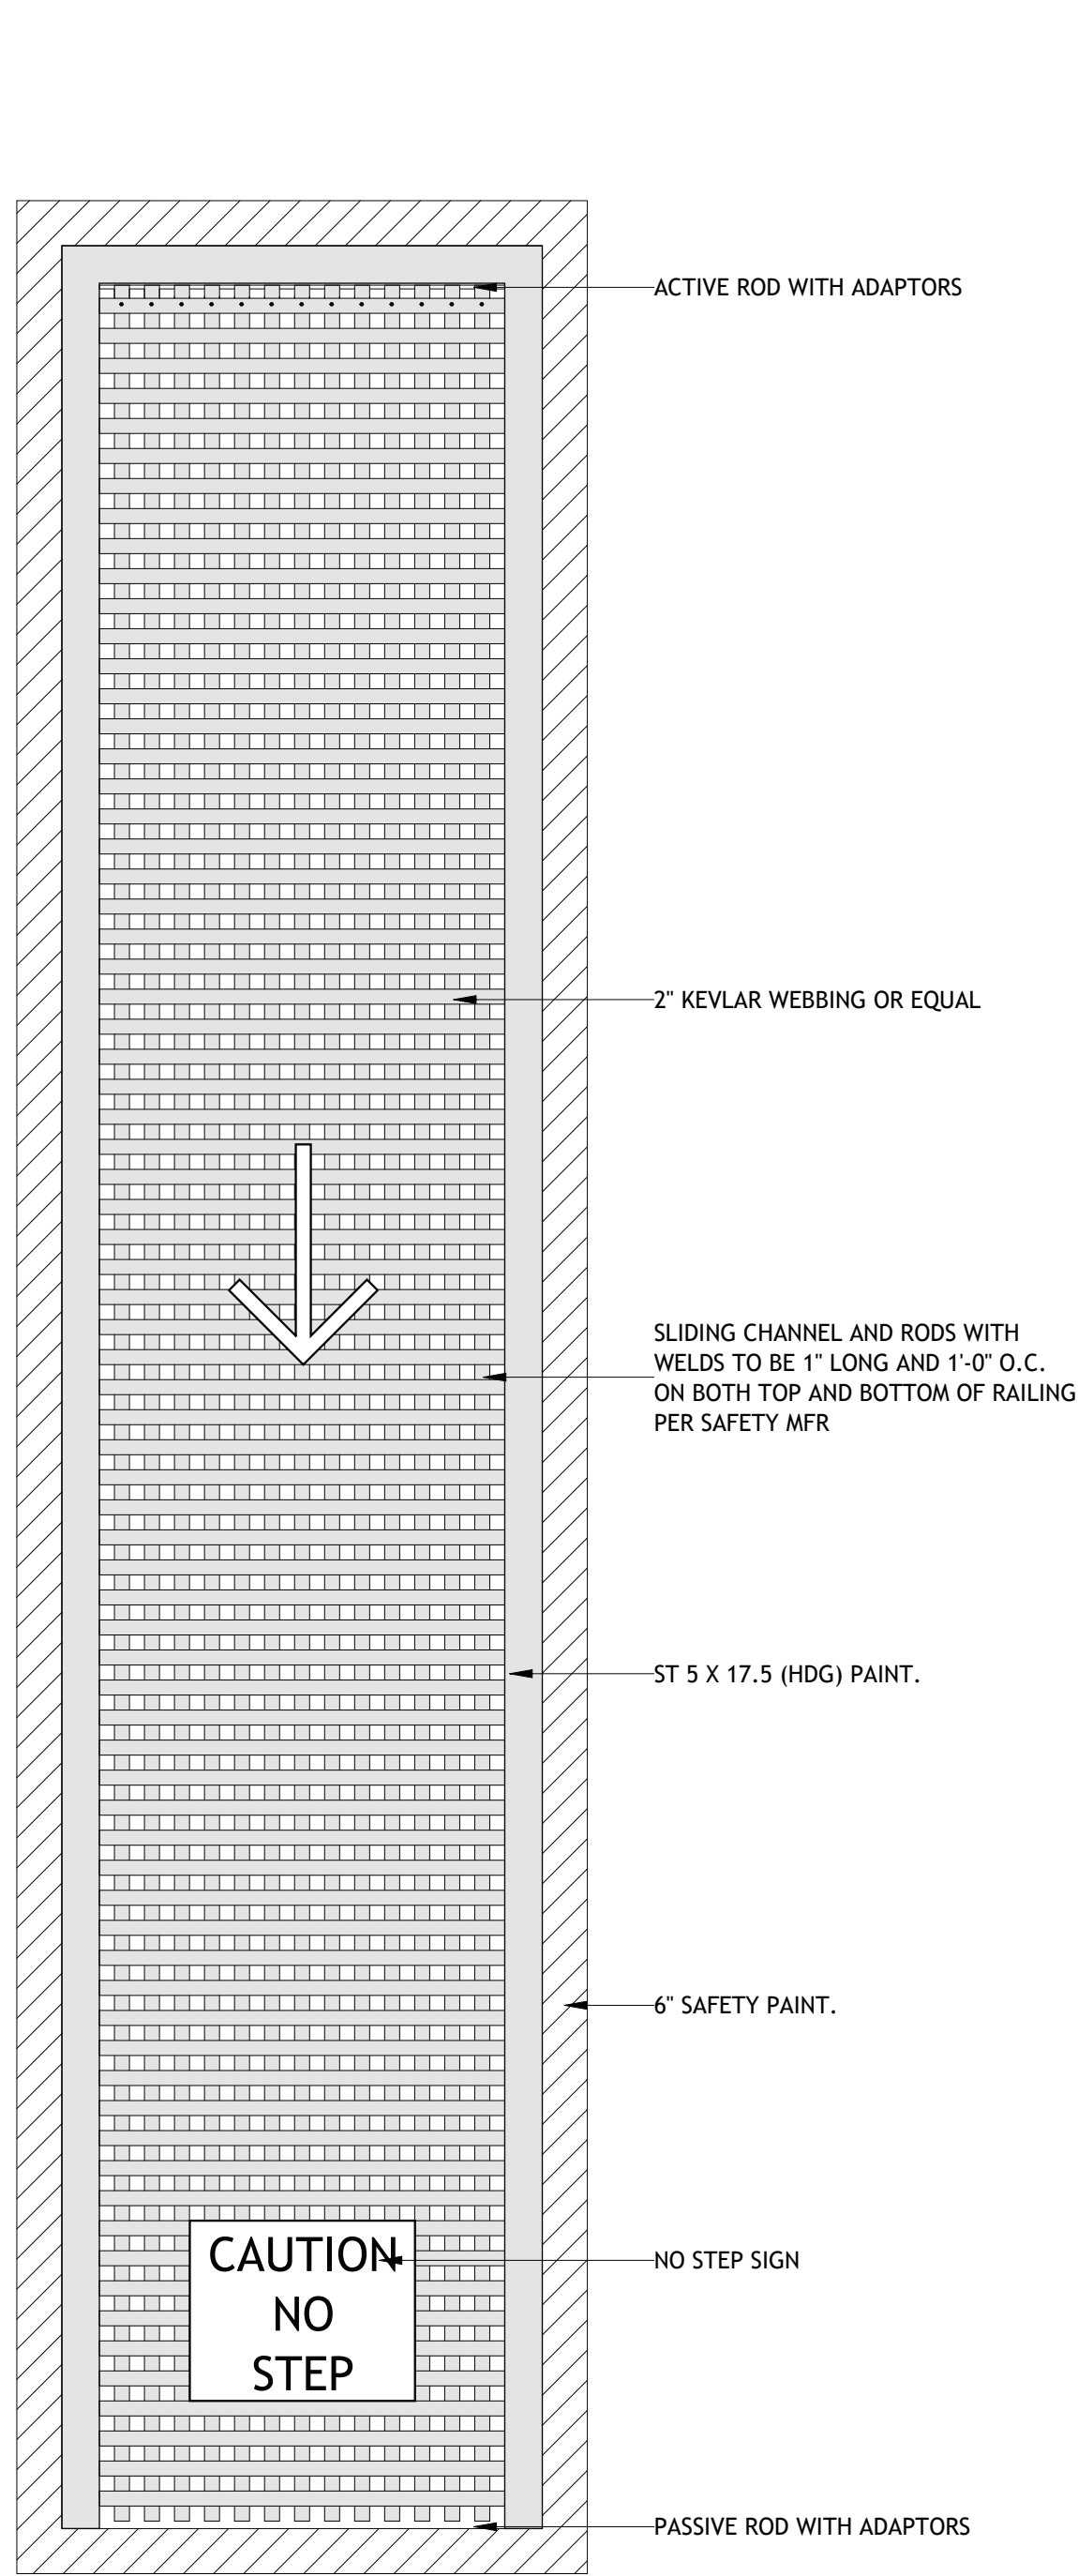


3 SECTION- OIL PIT

SCALE: 1" = 1'-0"

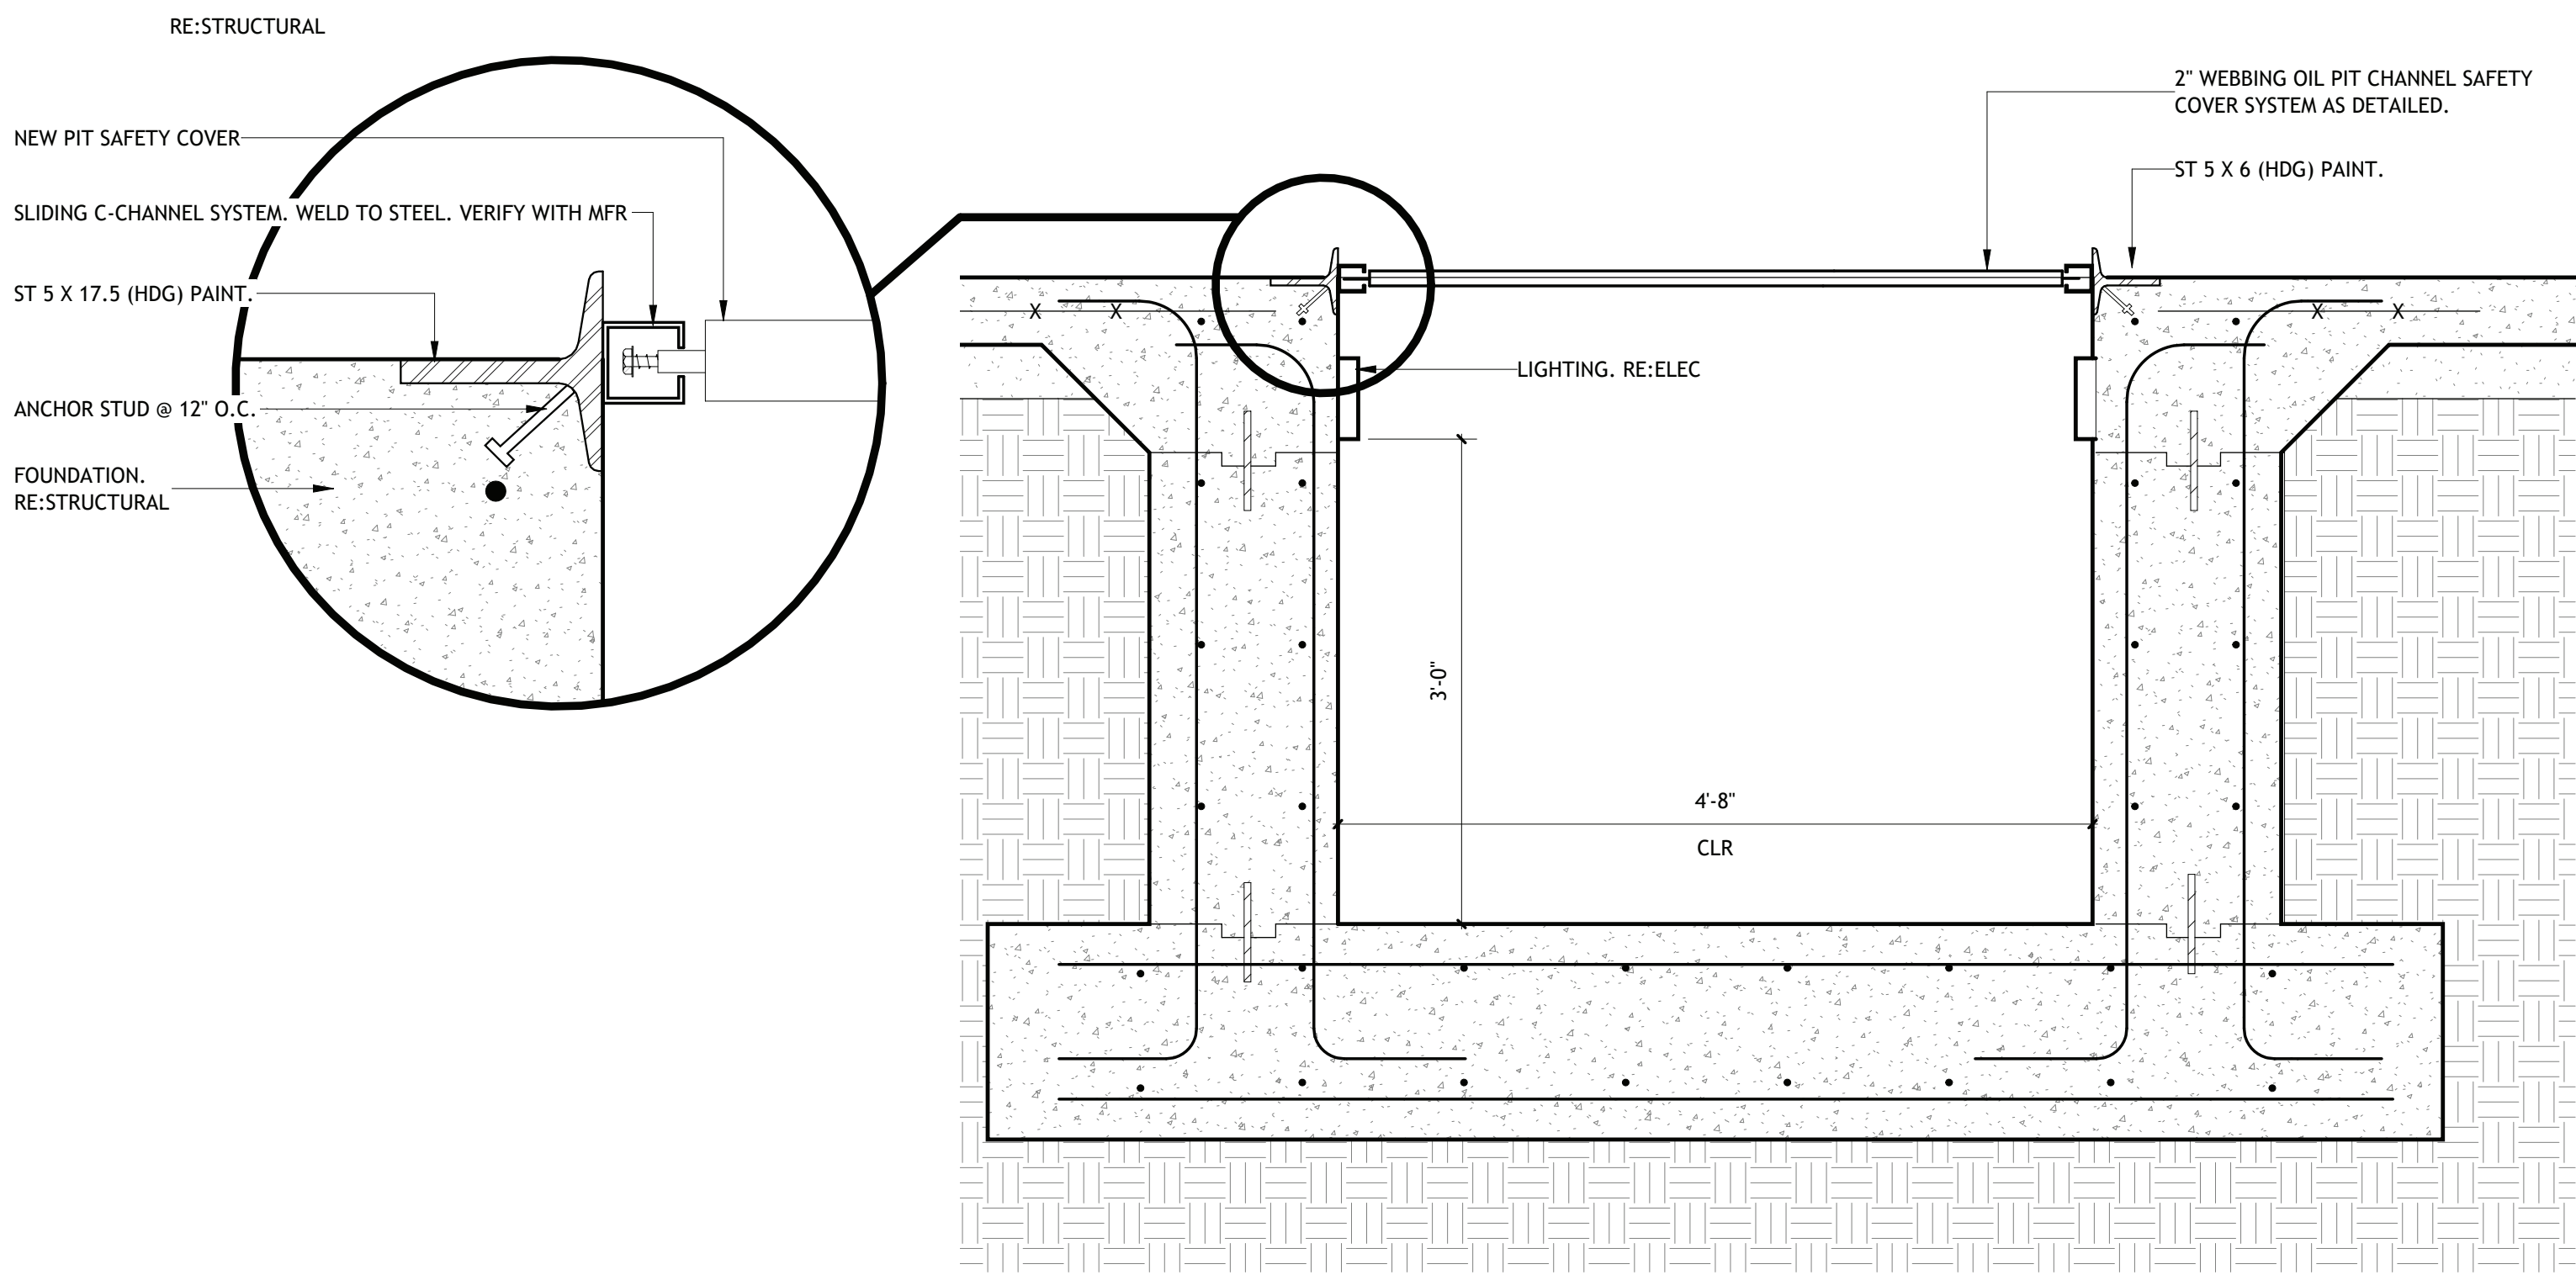


4 ENLARGED SECTION- PIT STAIRS

SCALE: 1" = 1'-0"

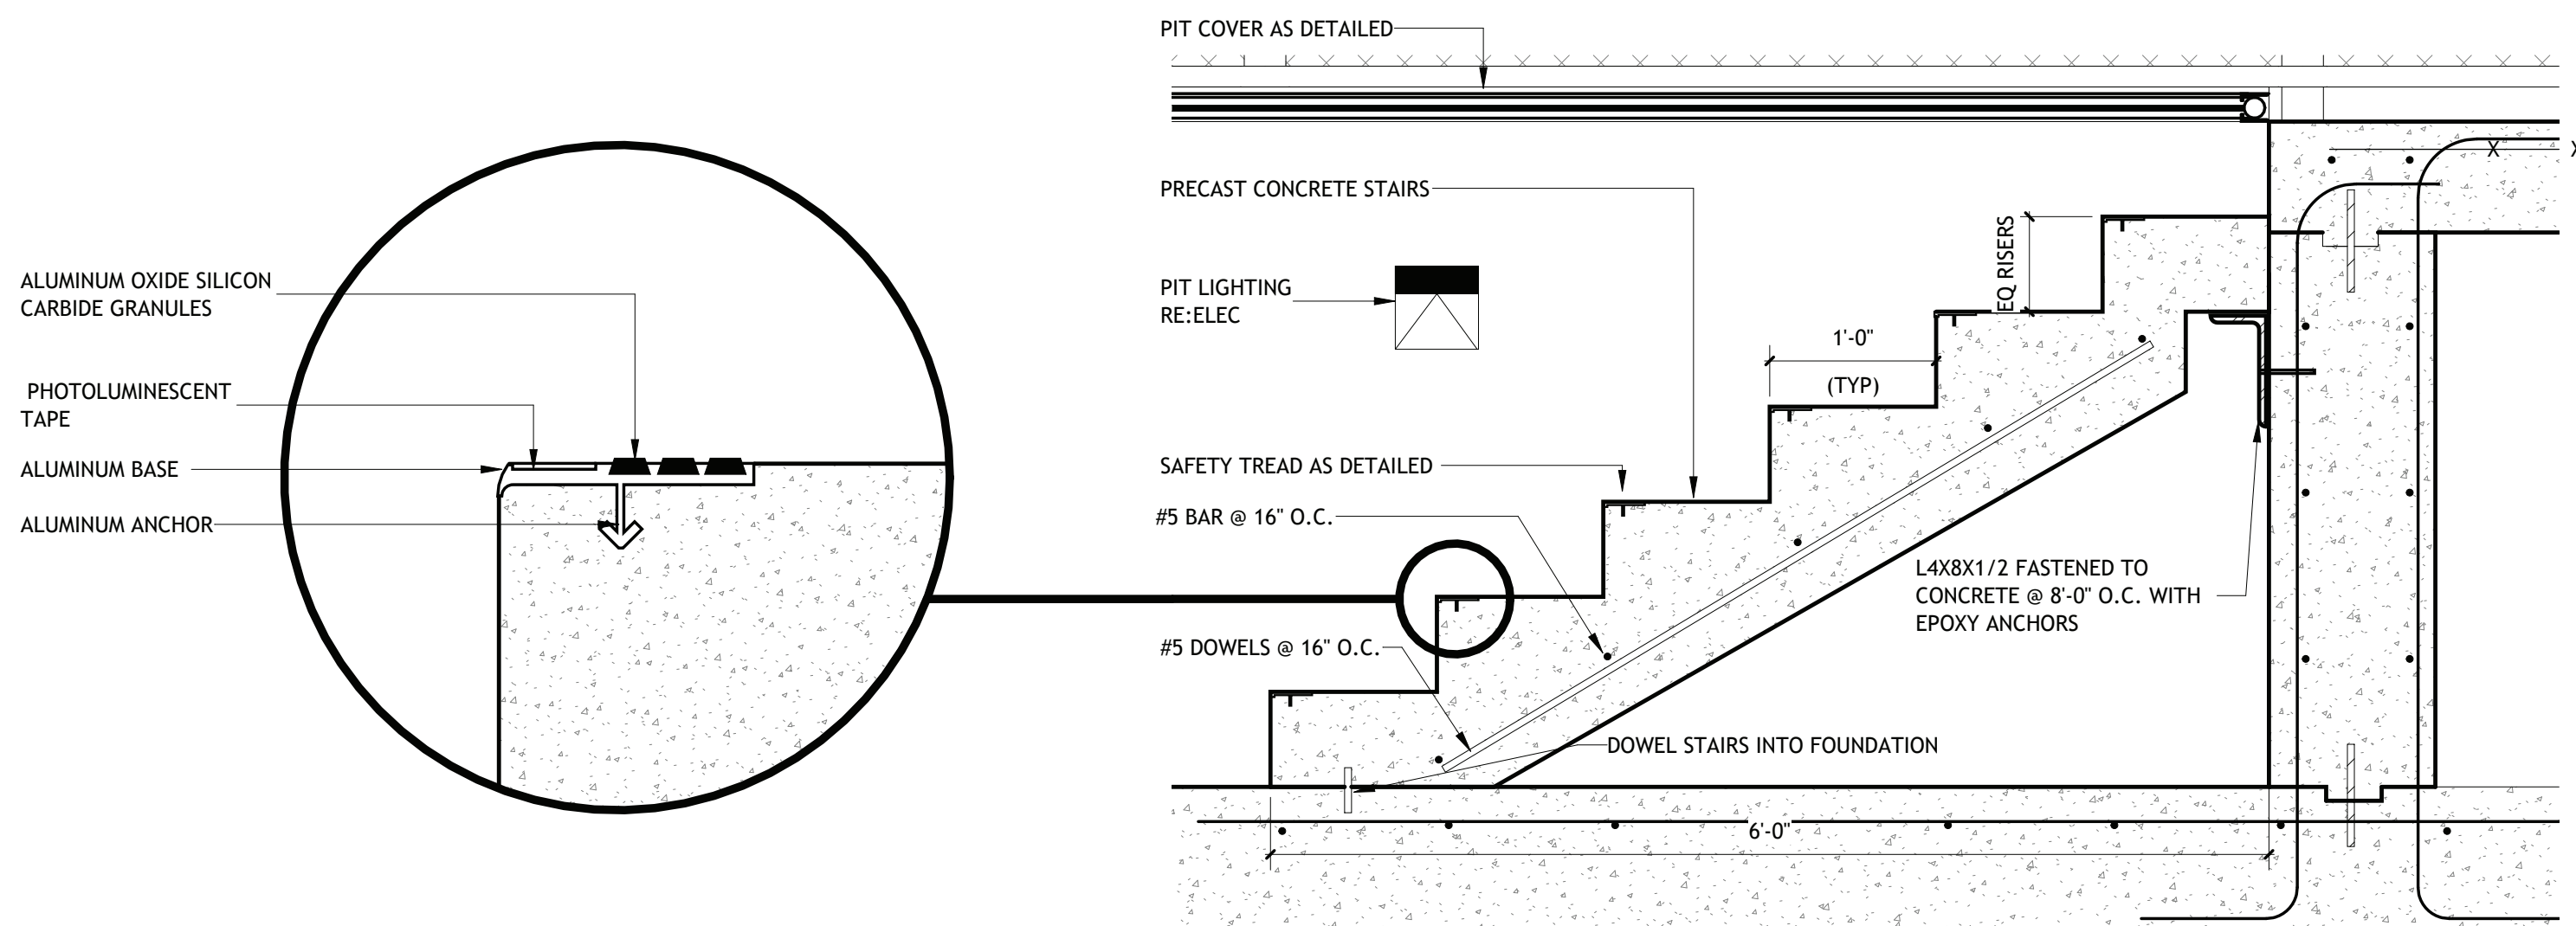


5 SECTION 2- OIL PIT

SCALE: 1/2" = 1'-0"

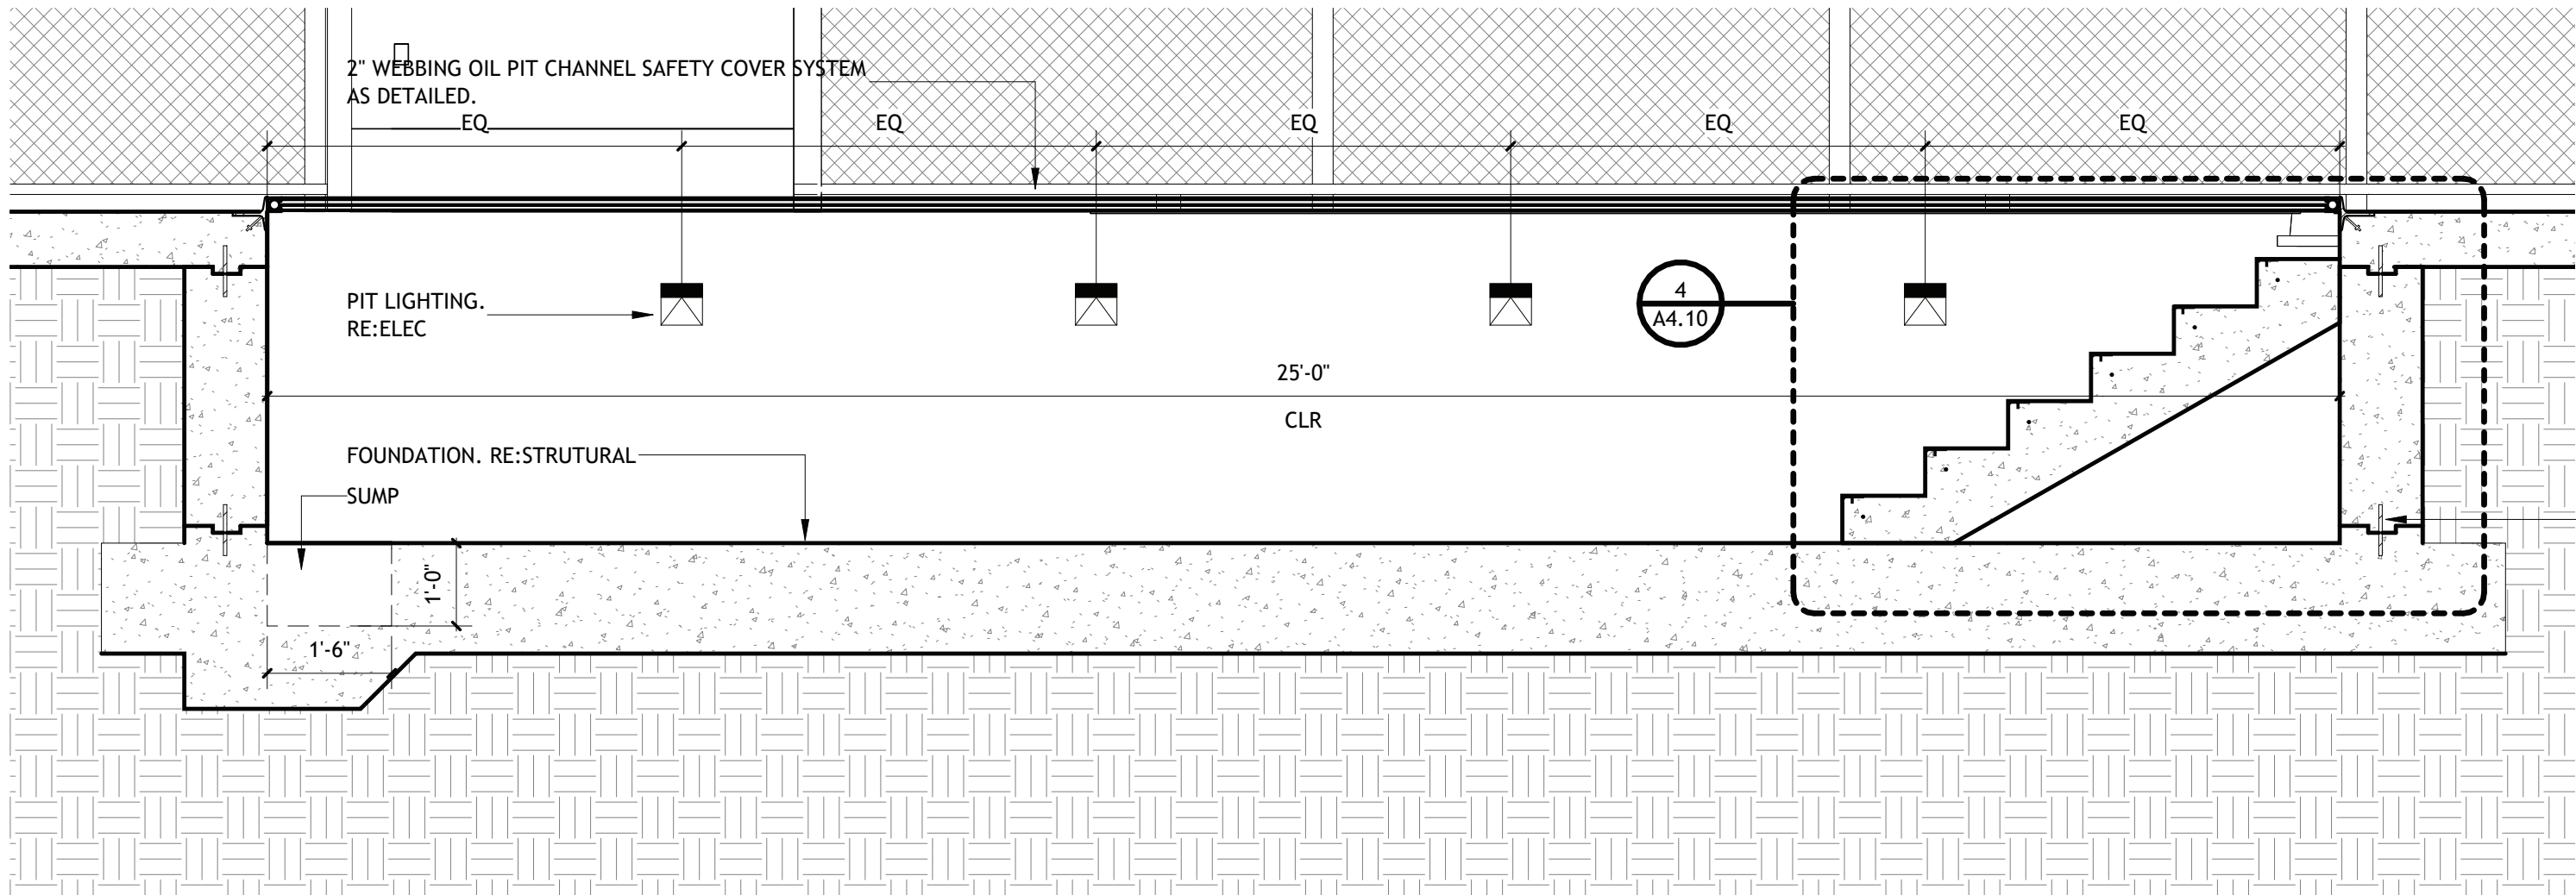

SIKA FLAT RIBBED 646 WATER STOP. CONTINUOUS

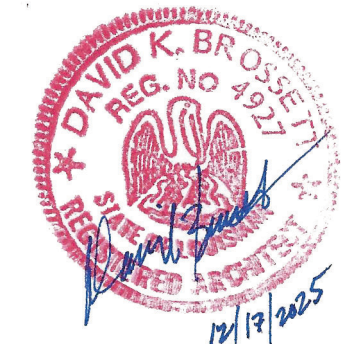

Brossett
Architect

LAKE CHARLES PUBLIC WORKS
NEW FACILITY PHASE 2
4200 BROAD STREET
LAKE CHARLES, LA 70615
ENLARGED FLOOR PLANS AND ELEVATIONS- VEHICLE MAINTENANCE

SHEET NO.

A4.10


ARCH #24009 BA

VER.	DATE	DESCRIPTION
0	12/20/2025	BID DOCUMENTS

© COPYRIGHT 2025,
Brossett Architect, LLC
All Rights Reserved.
This document shall not be
copied or reproduced
without written permission.


1 ENLARGED FLOOR PLAN- VEHICLE MAINTENANCE BRIDGE CRANE

SCALE: 1/8" = 1'-0"

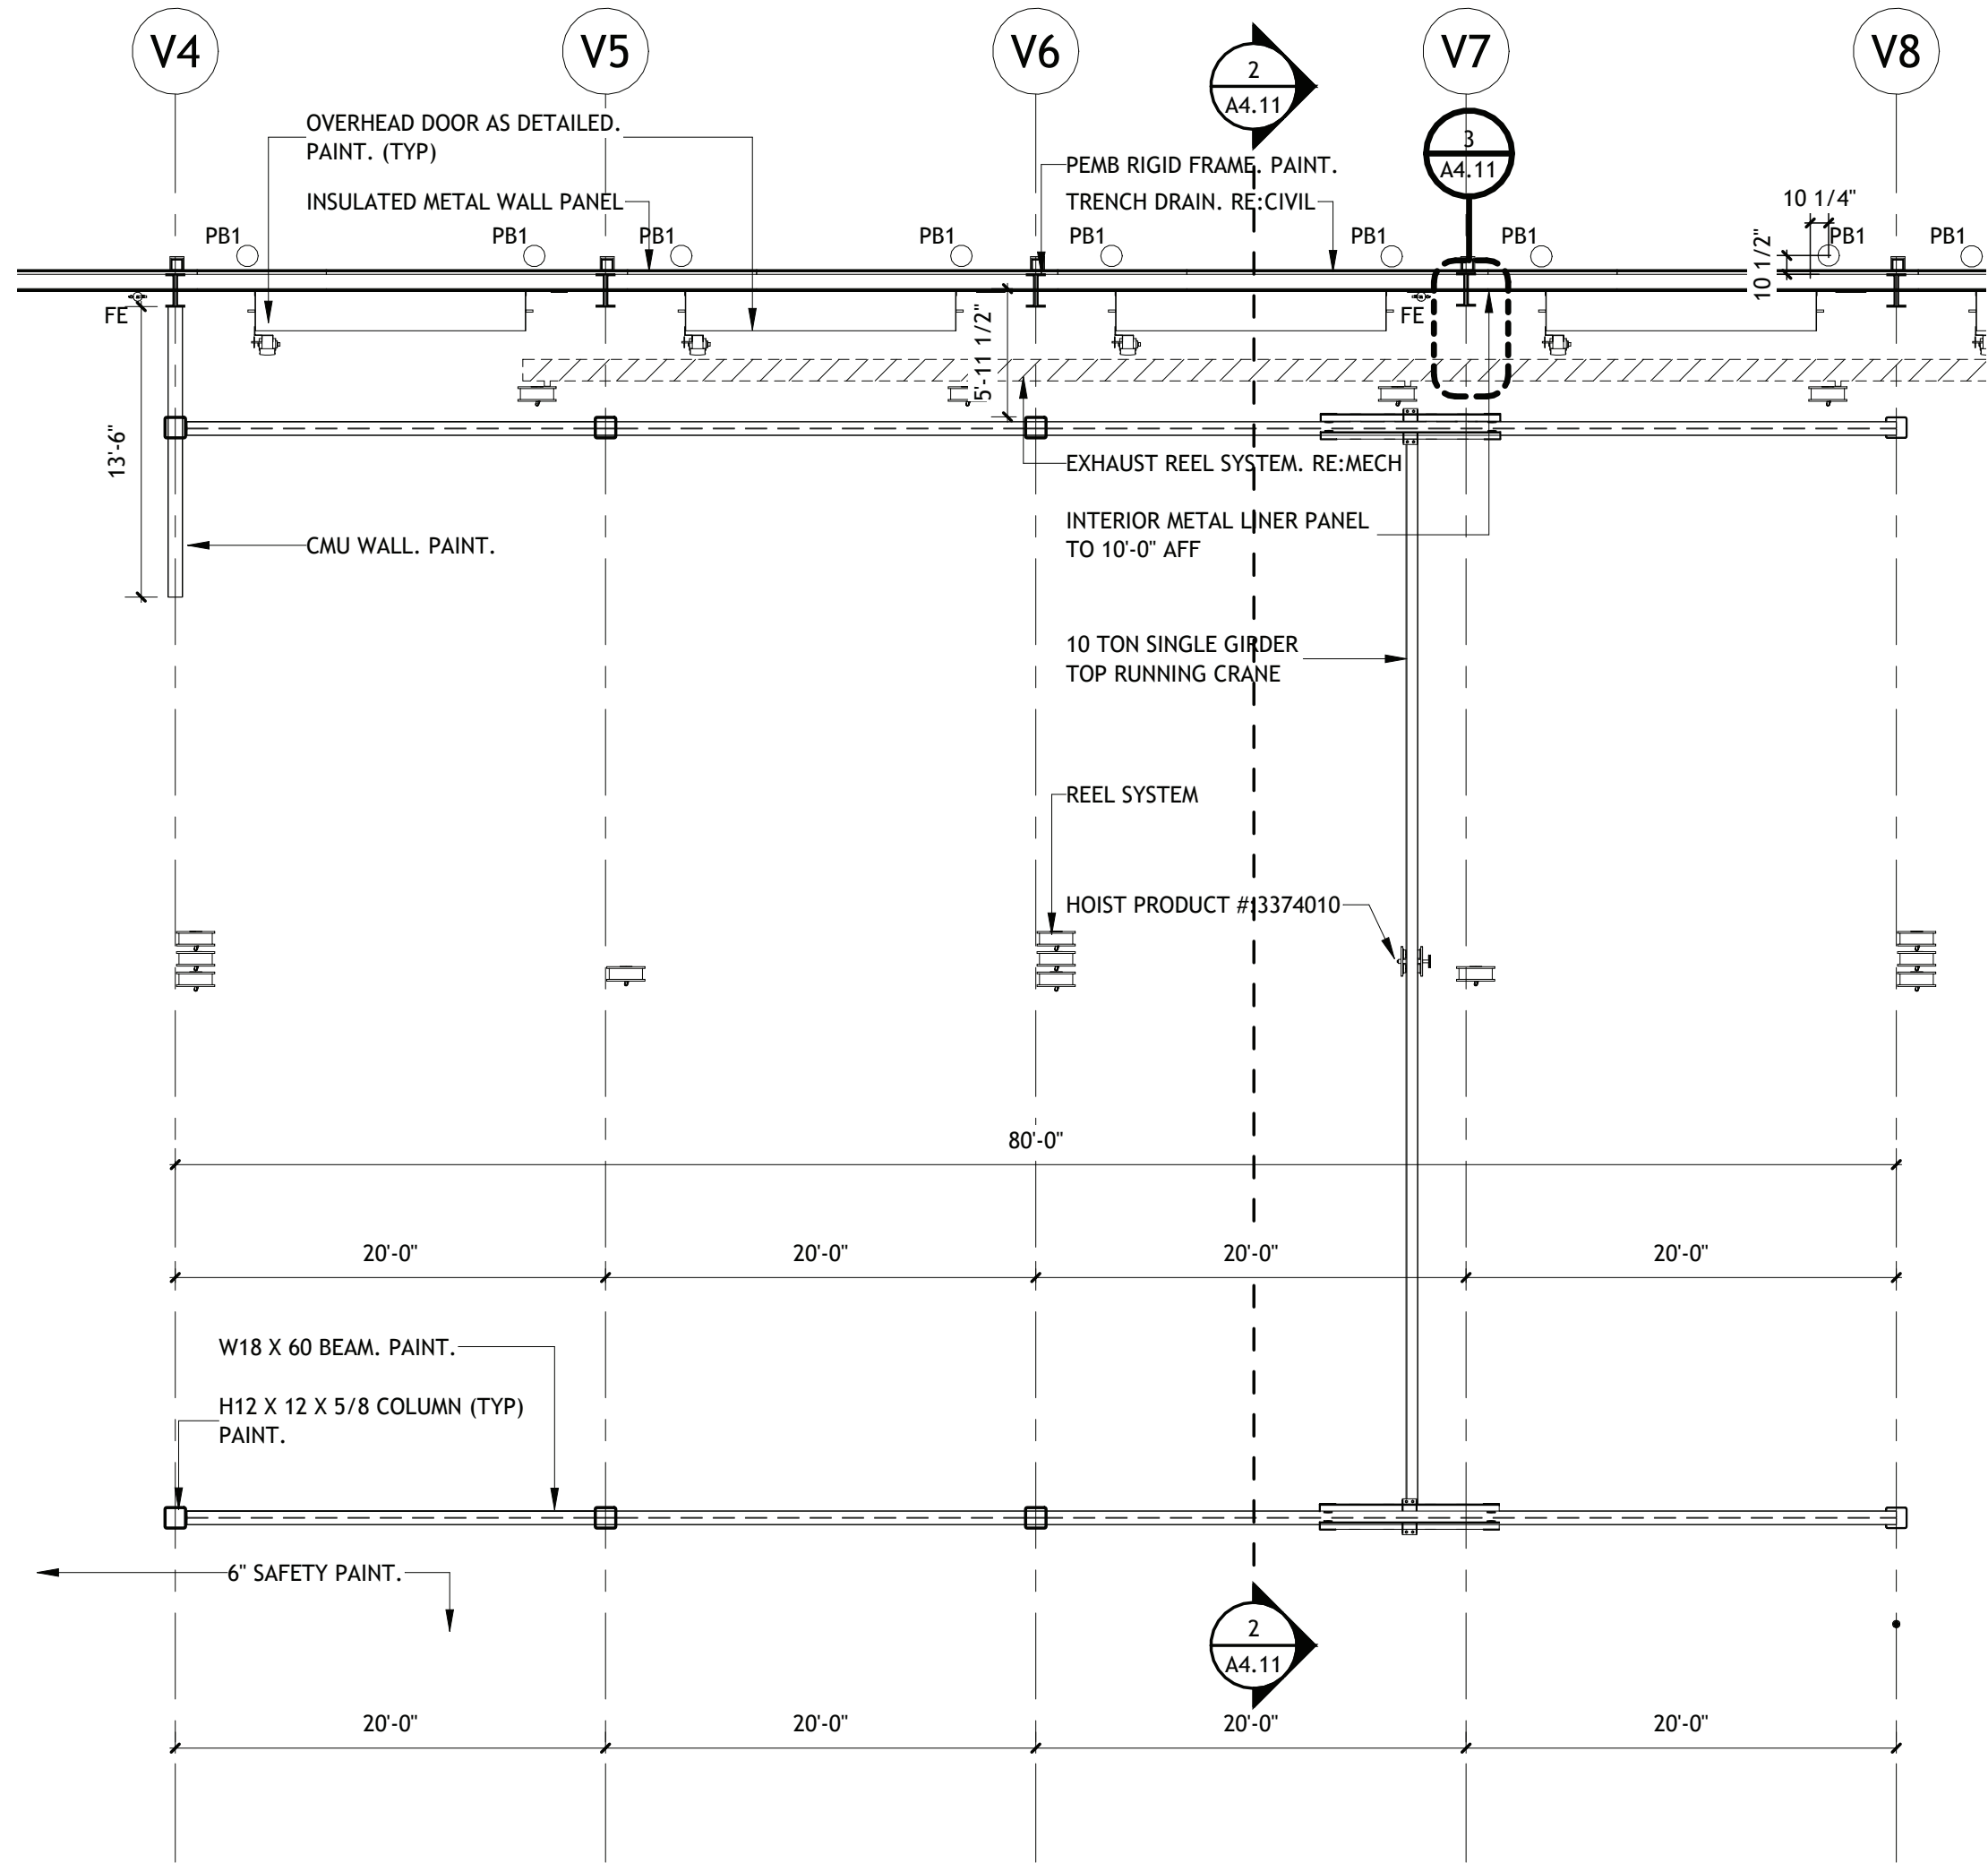


2 SECTION- VEHICLE MAINT BRIDGE CRANE

SCALE: 1/4" = 1'-0"

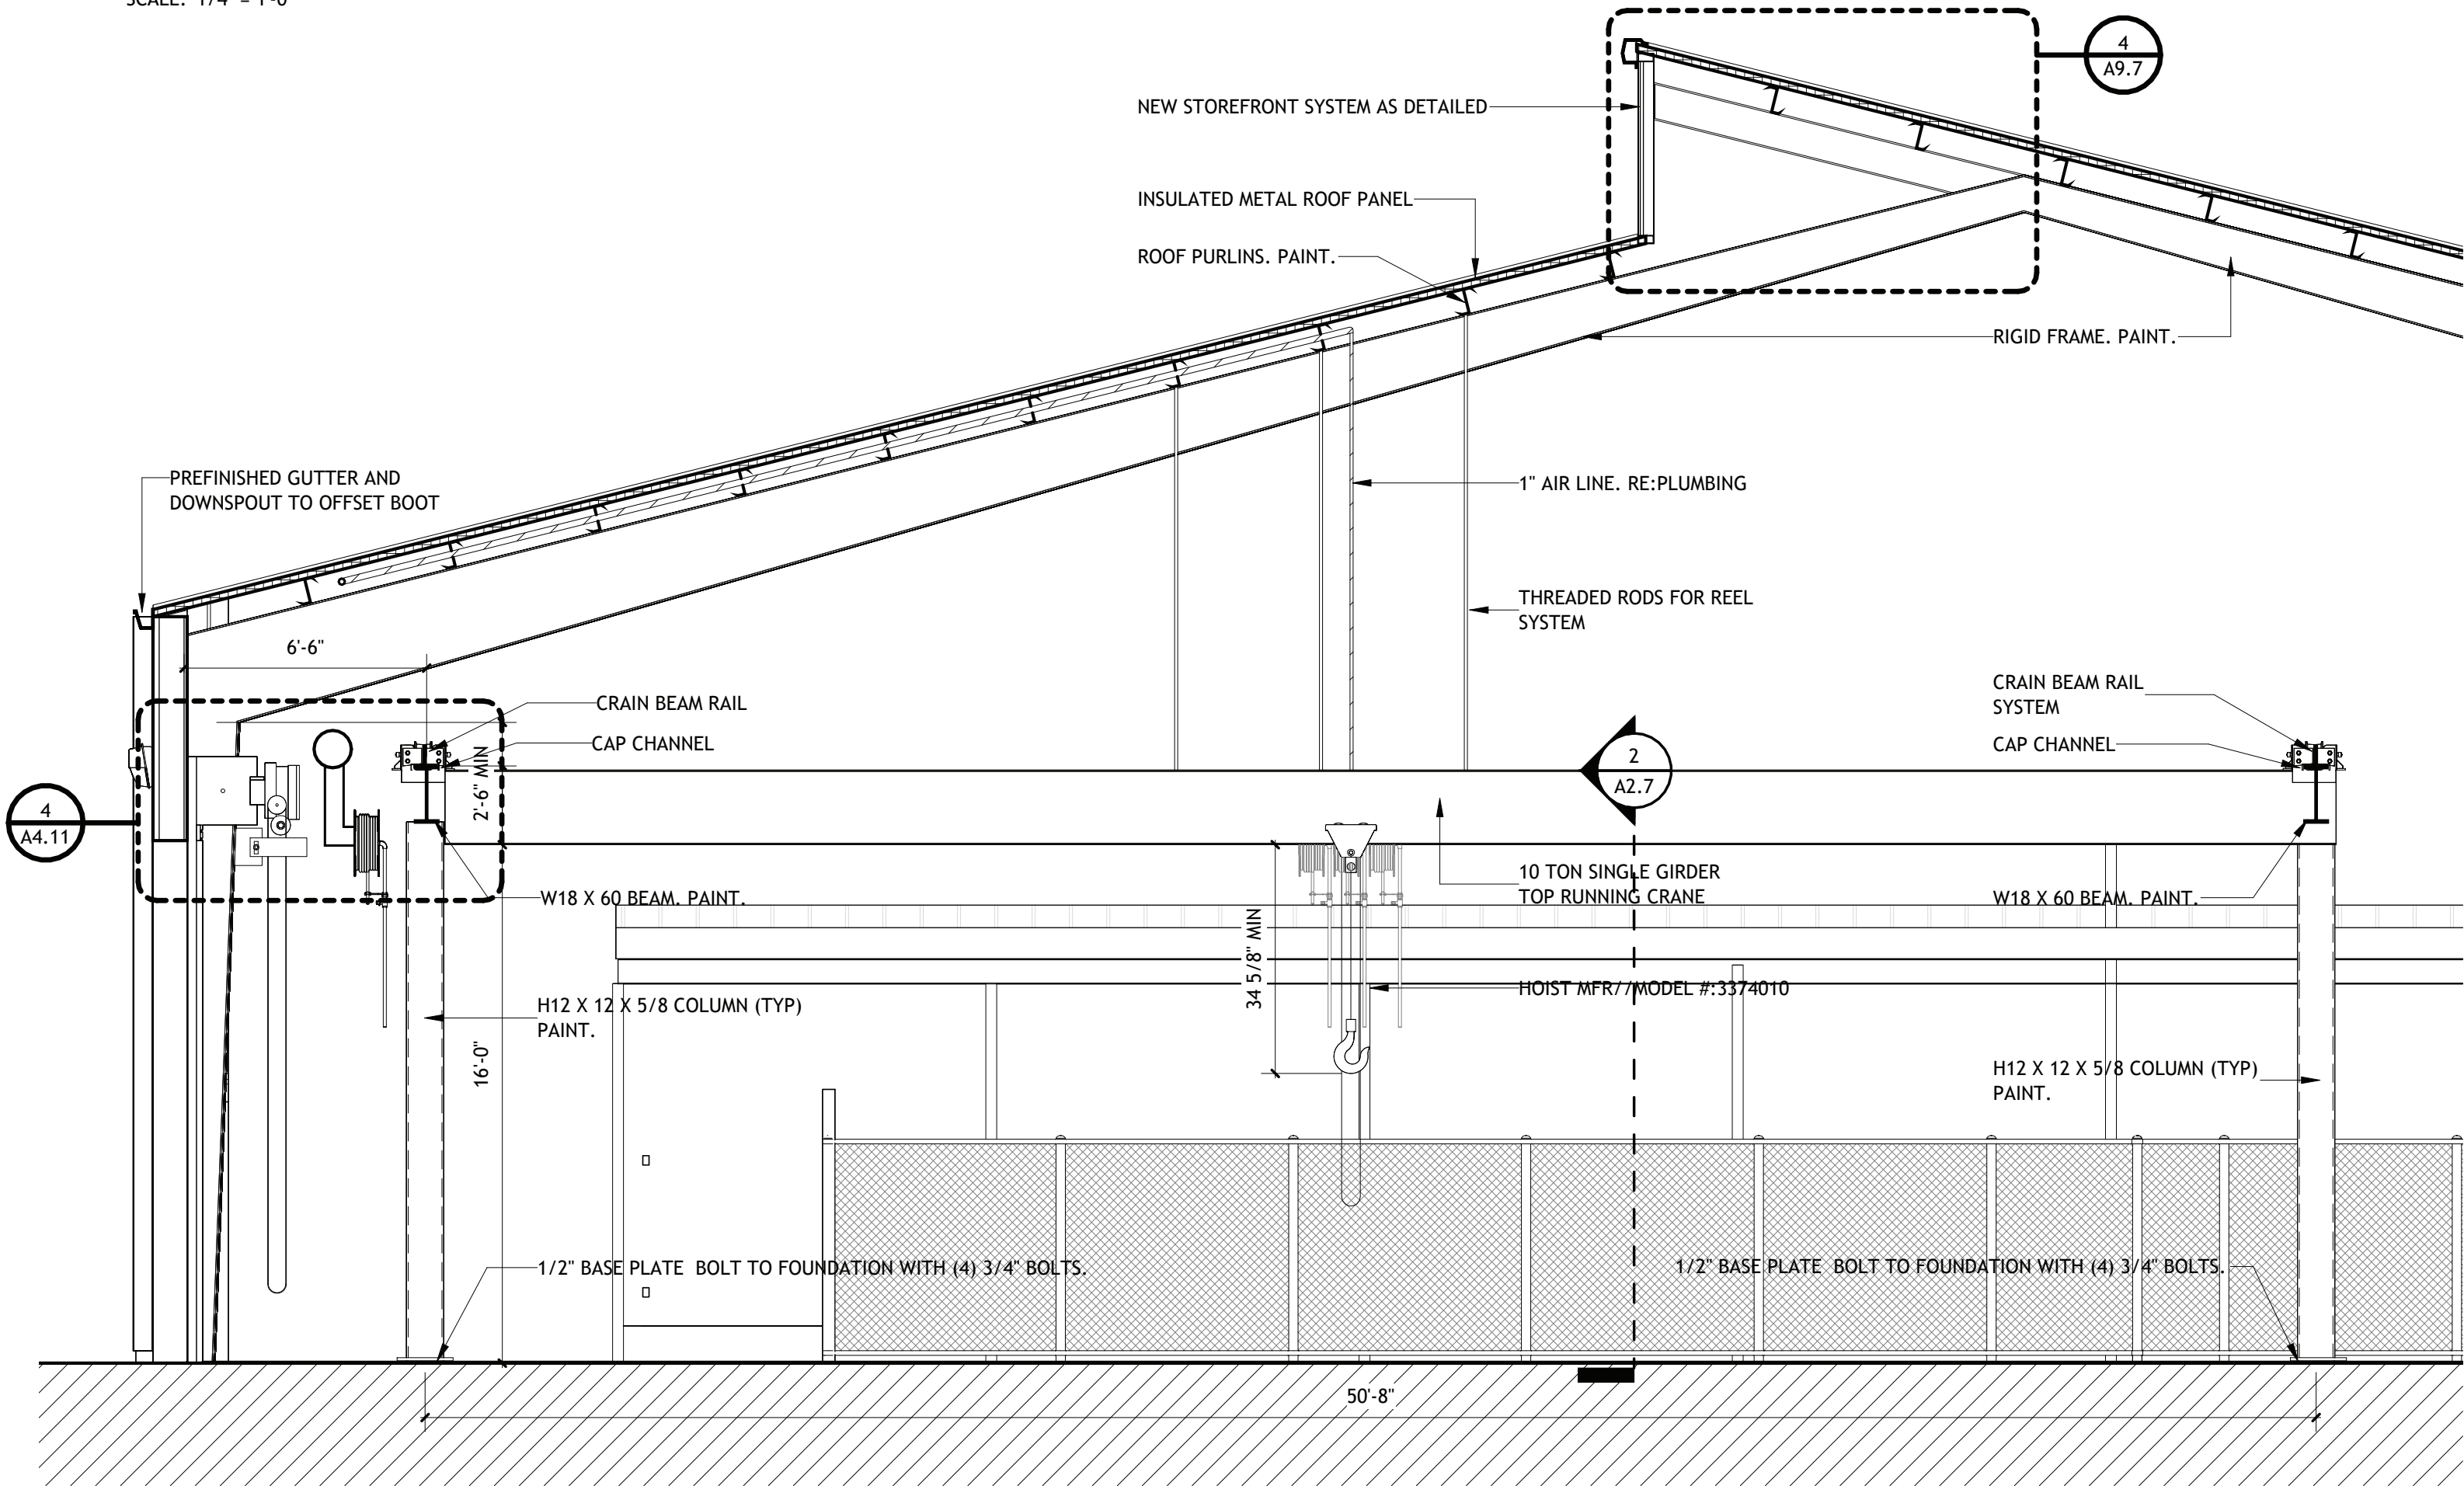



3 WALL DETAIL @ CRANE

SCALE: 1 1/2" = 1'-0"

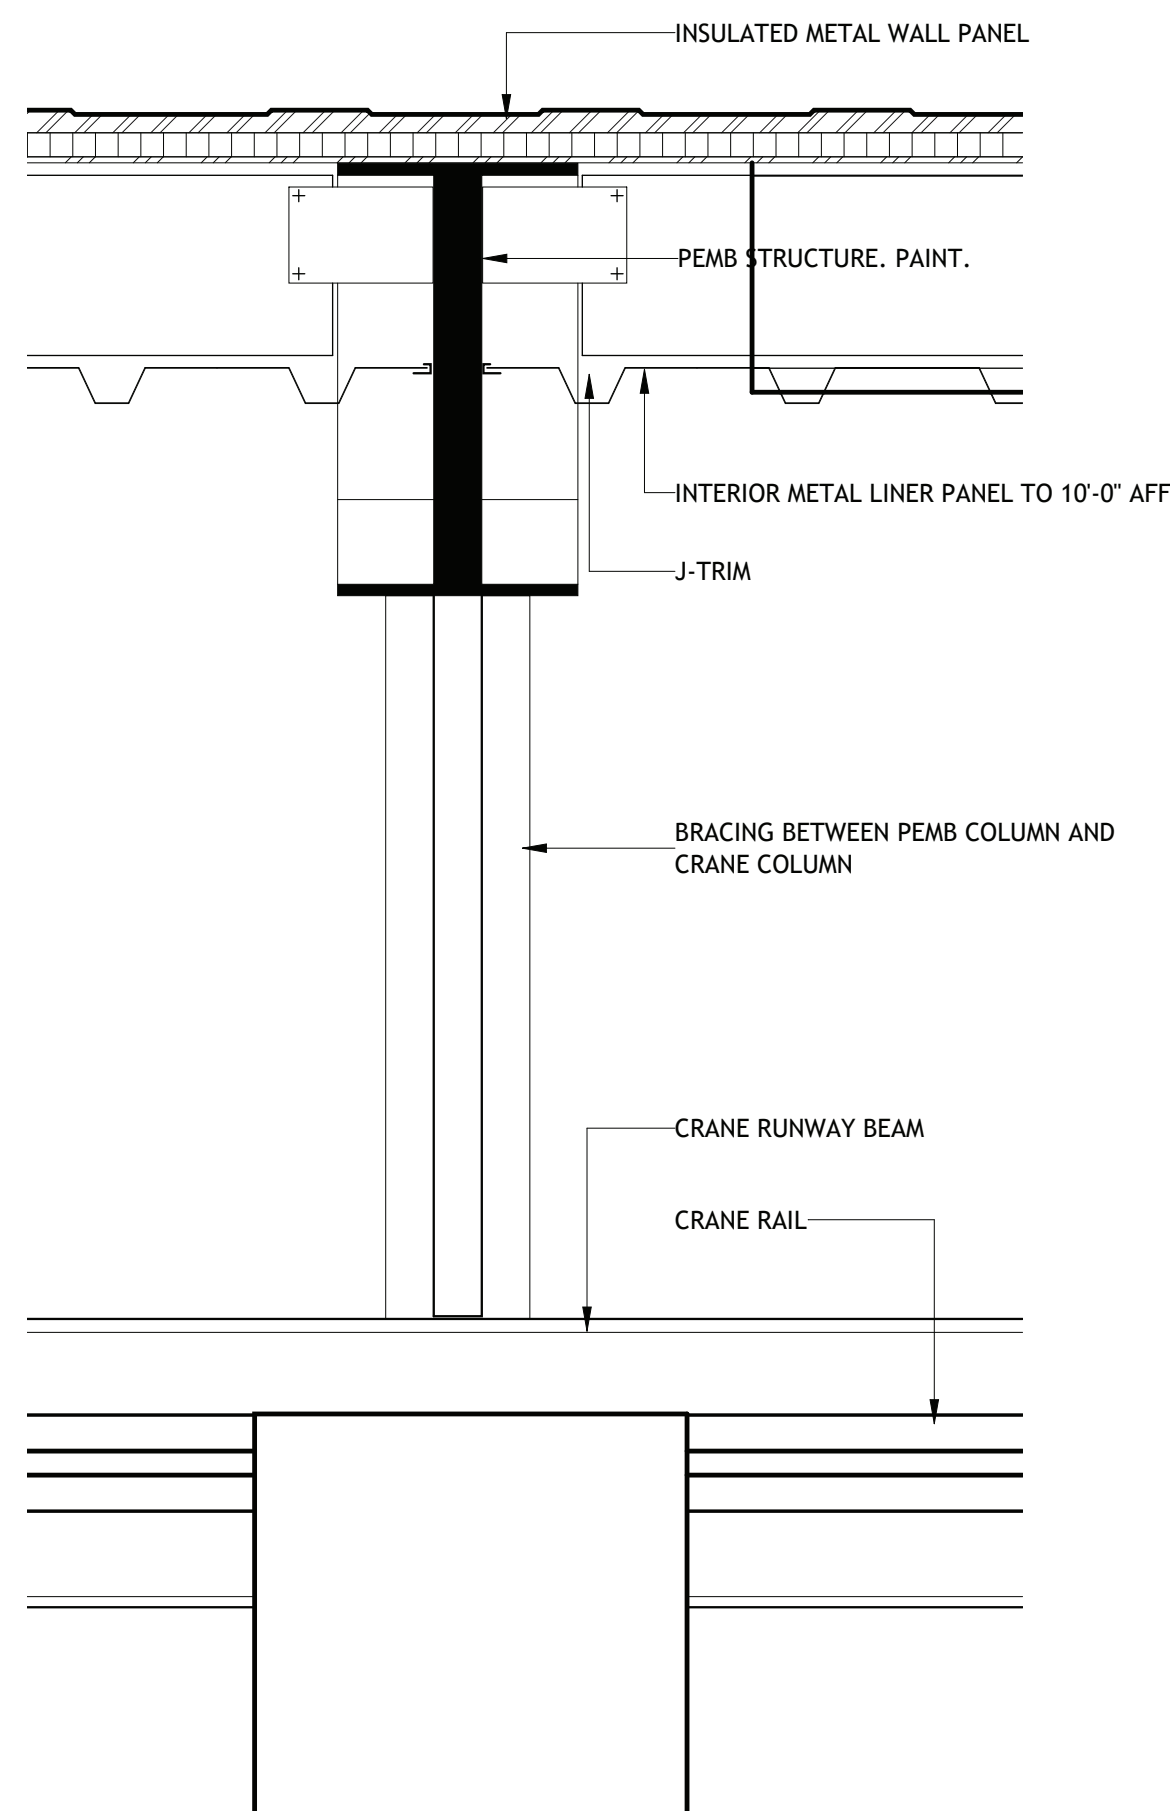


4 ENLARGED SECTION @ CRANE

SCALE: 1 1/2" = 1'-0"

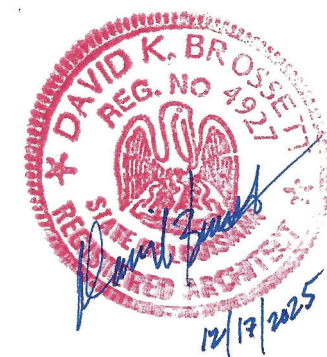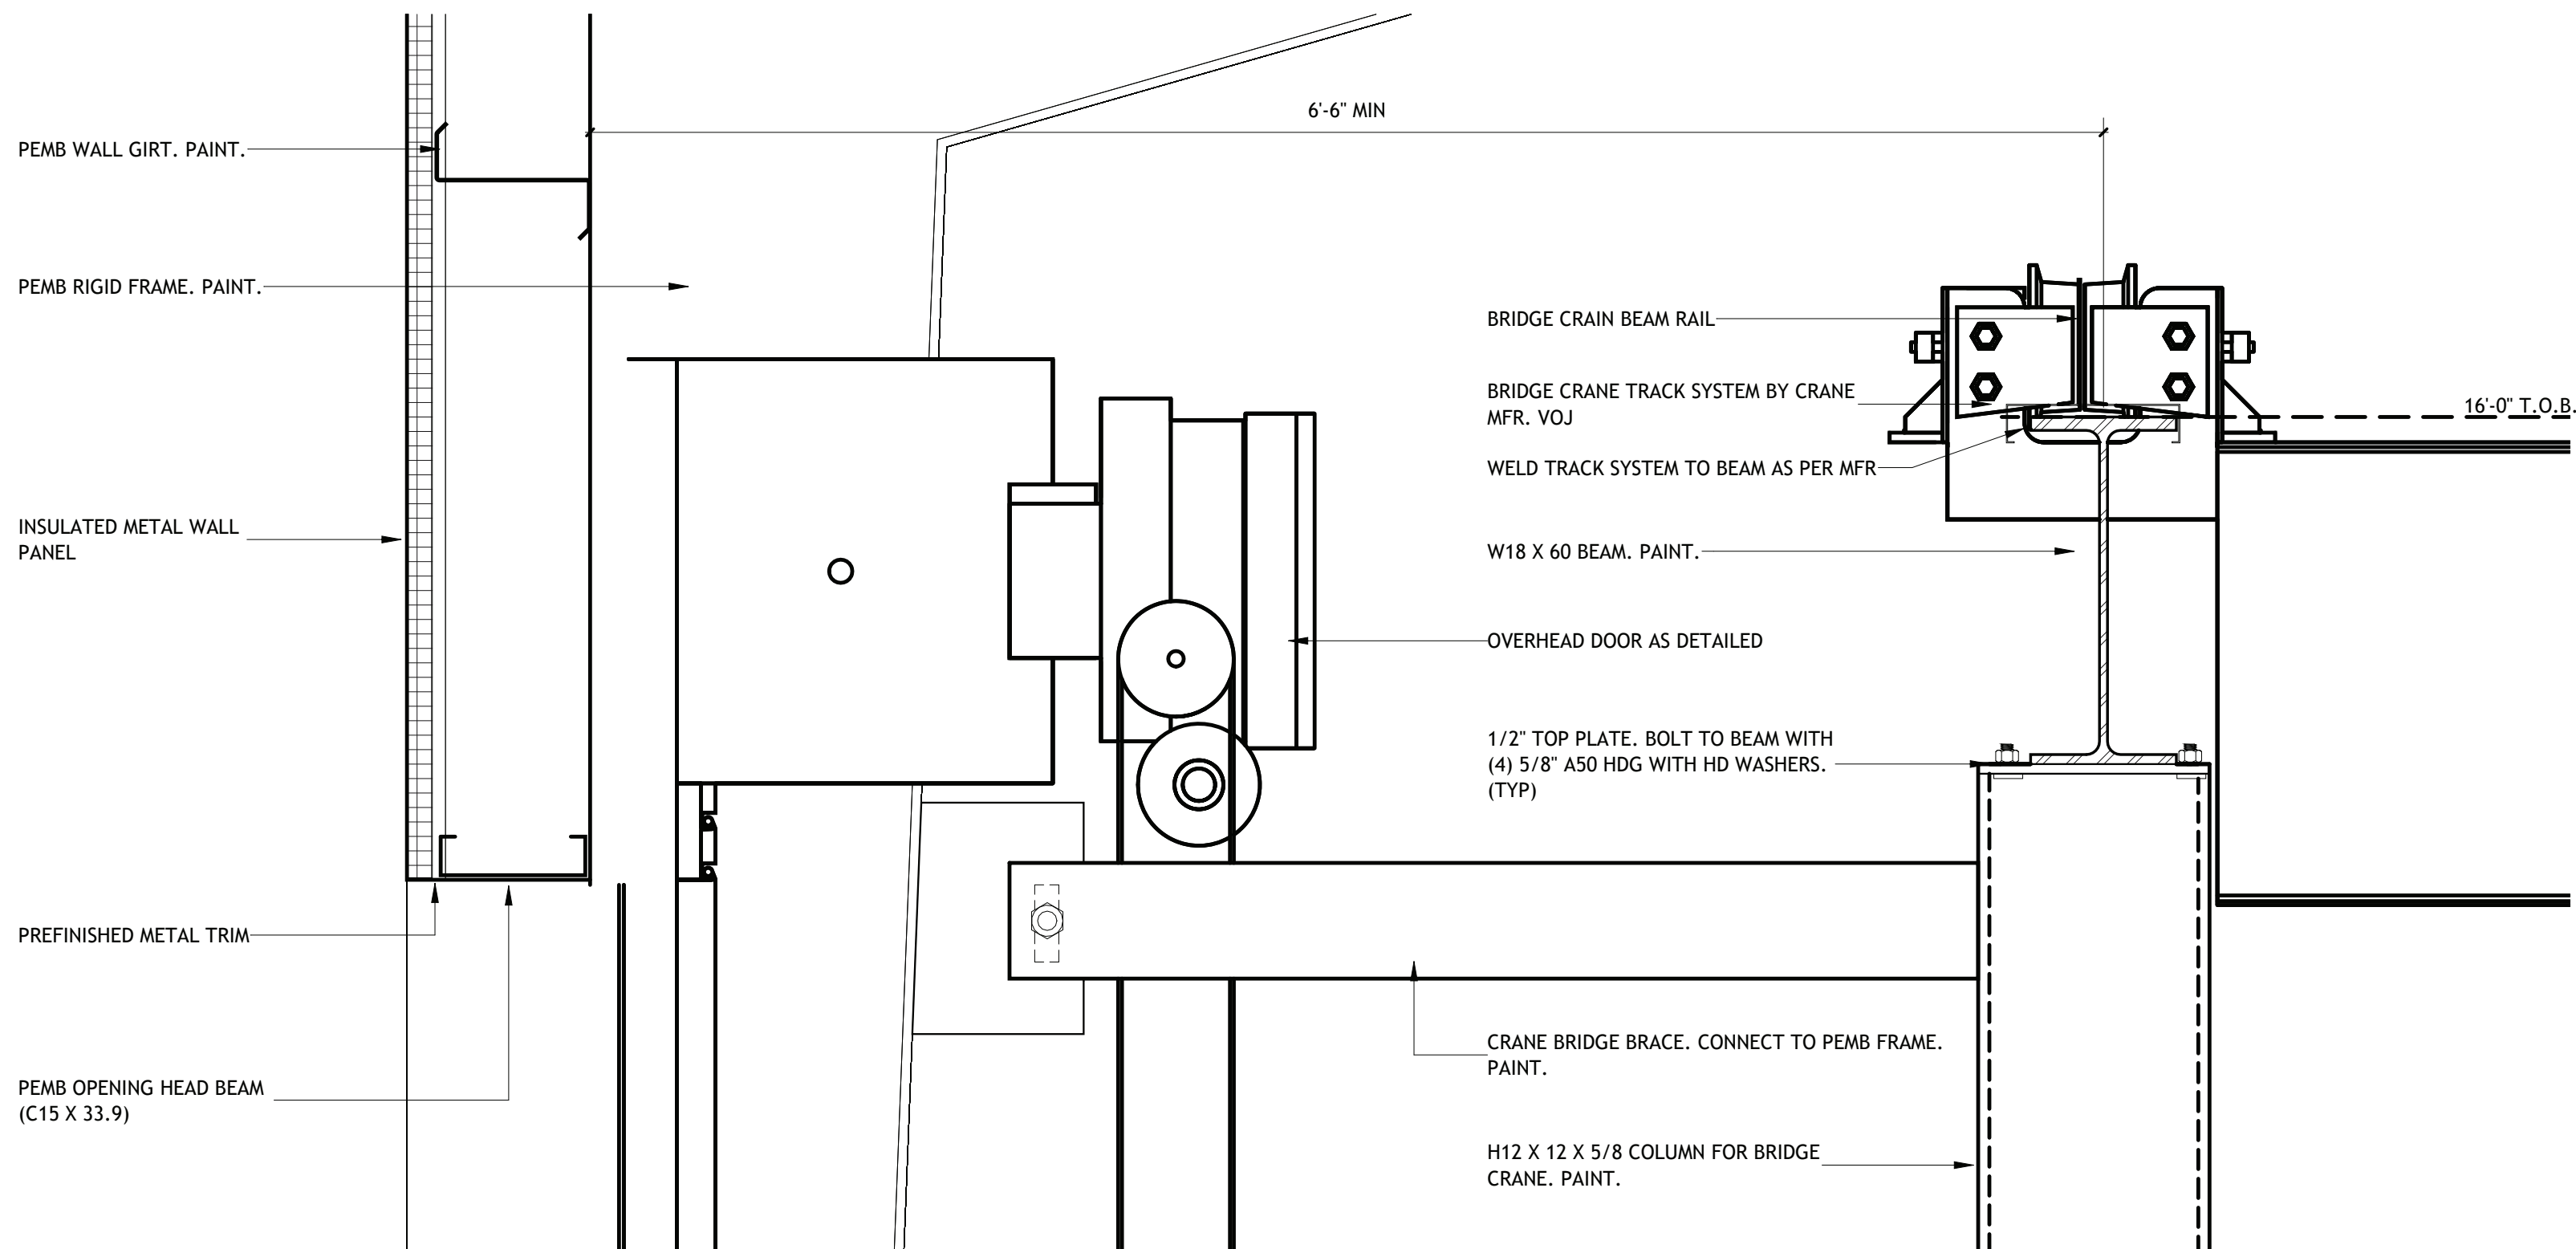

Brossett
Architect

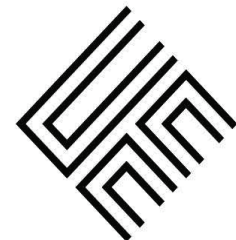

Brossett Architect, LLC • 414 Pujò St., Lake Charles, LA 70601

LAKE CHARLES PUBLIC WORKS
NEW FACILITY PHASE 2

A4.11

4200 BROAD STREET
LAKE CHARLES, LA 70615

ENLARGED FLOOR PLANS AND ELEVATIONS- VEHICLE MAINTENANCE

ARCH #24009 BA


SHEET NO.

VER. DATE DESCRIPTION
0 12/20/2025 BID DOCUMENTS

© COPYRIGHT 2025,
Brossett Architect, LLC
All Rights Reserved.
This document shall not be
copied or reproduced
without written permission.


1 MILLWORK- BASE AND UPPER

SCALE: 1 1/2" = 1'-0"

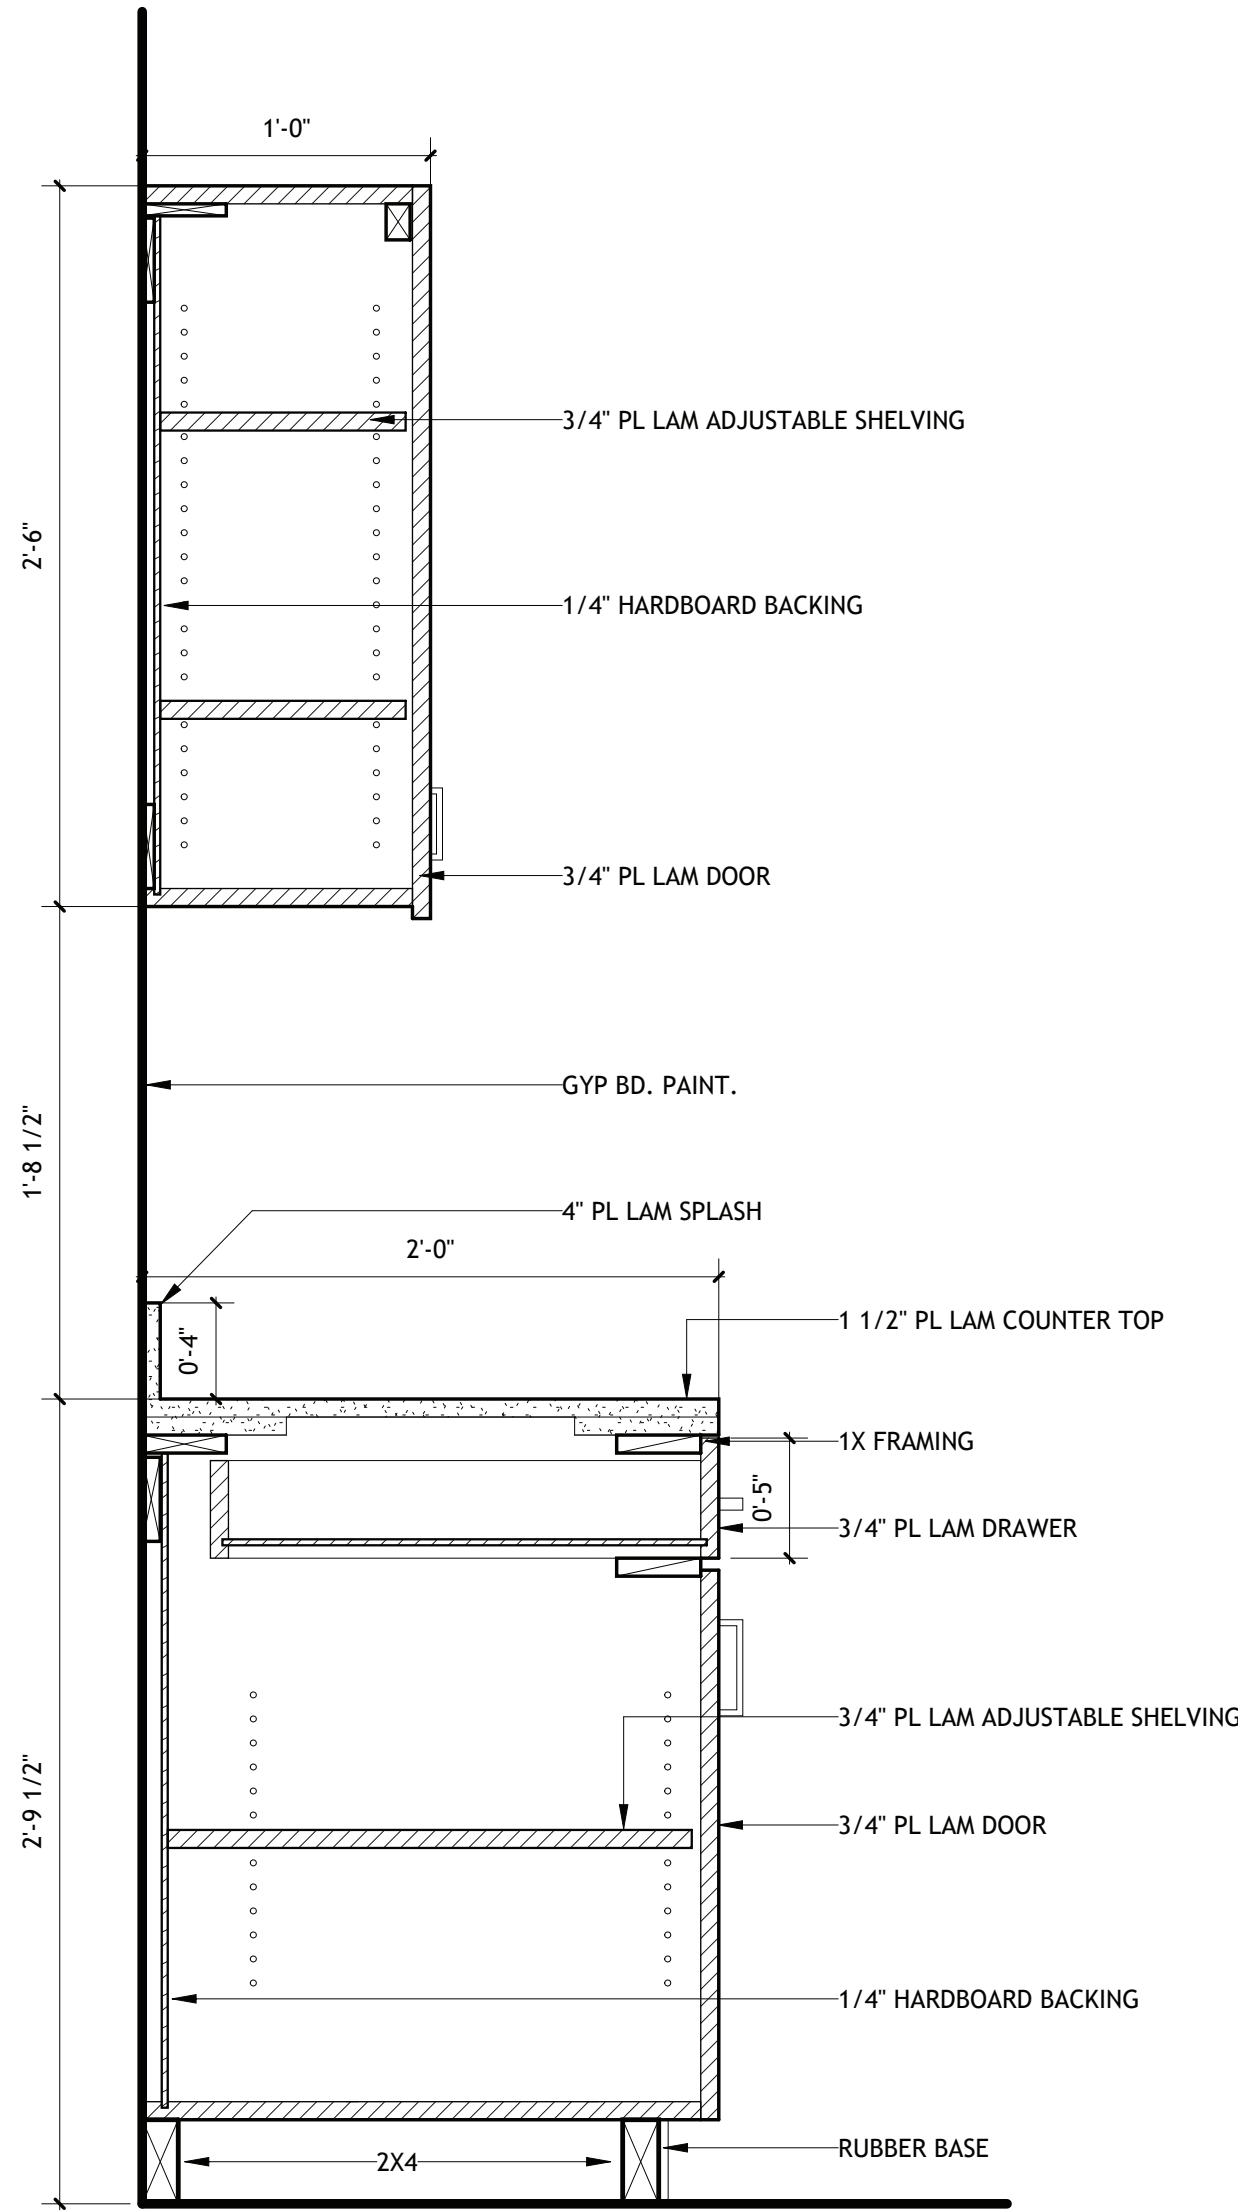


2 MILLWORK- BASE AND SHORT UPPER

SCALE: 1 1/2" = 1'-0"

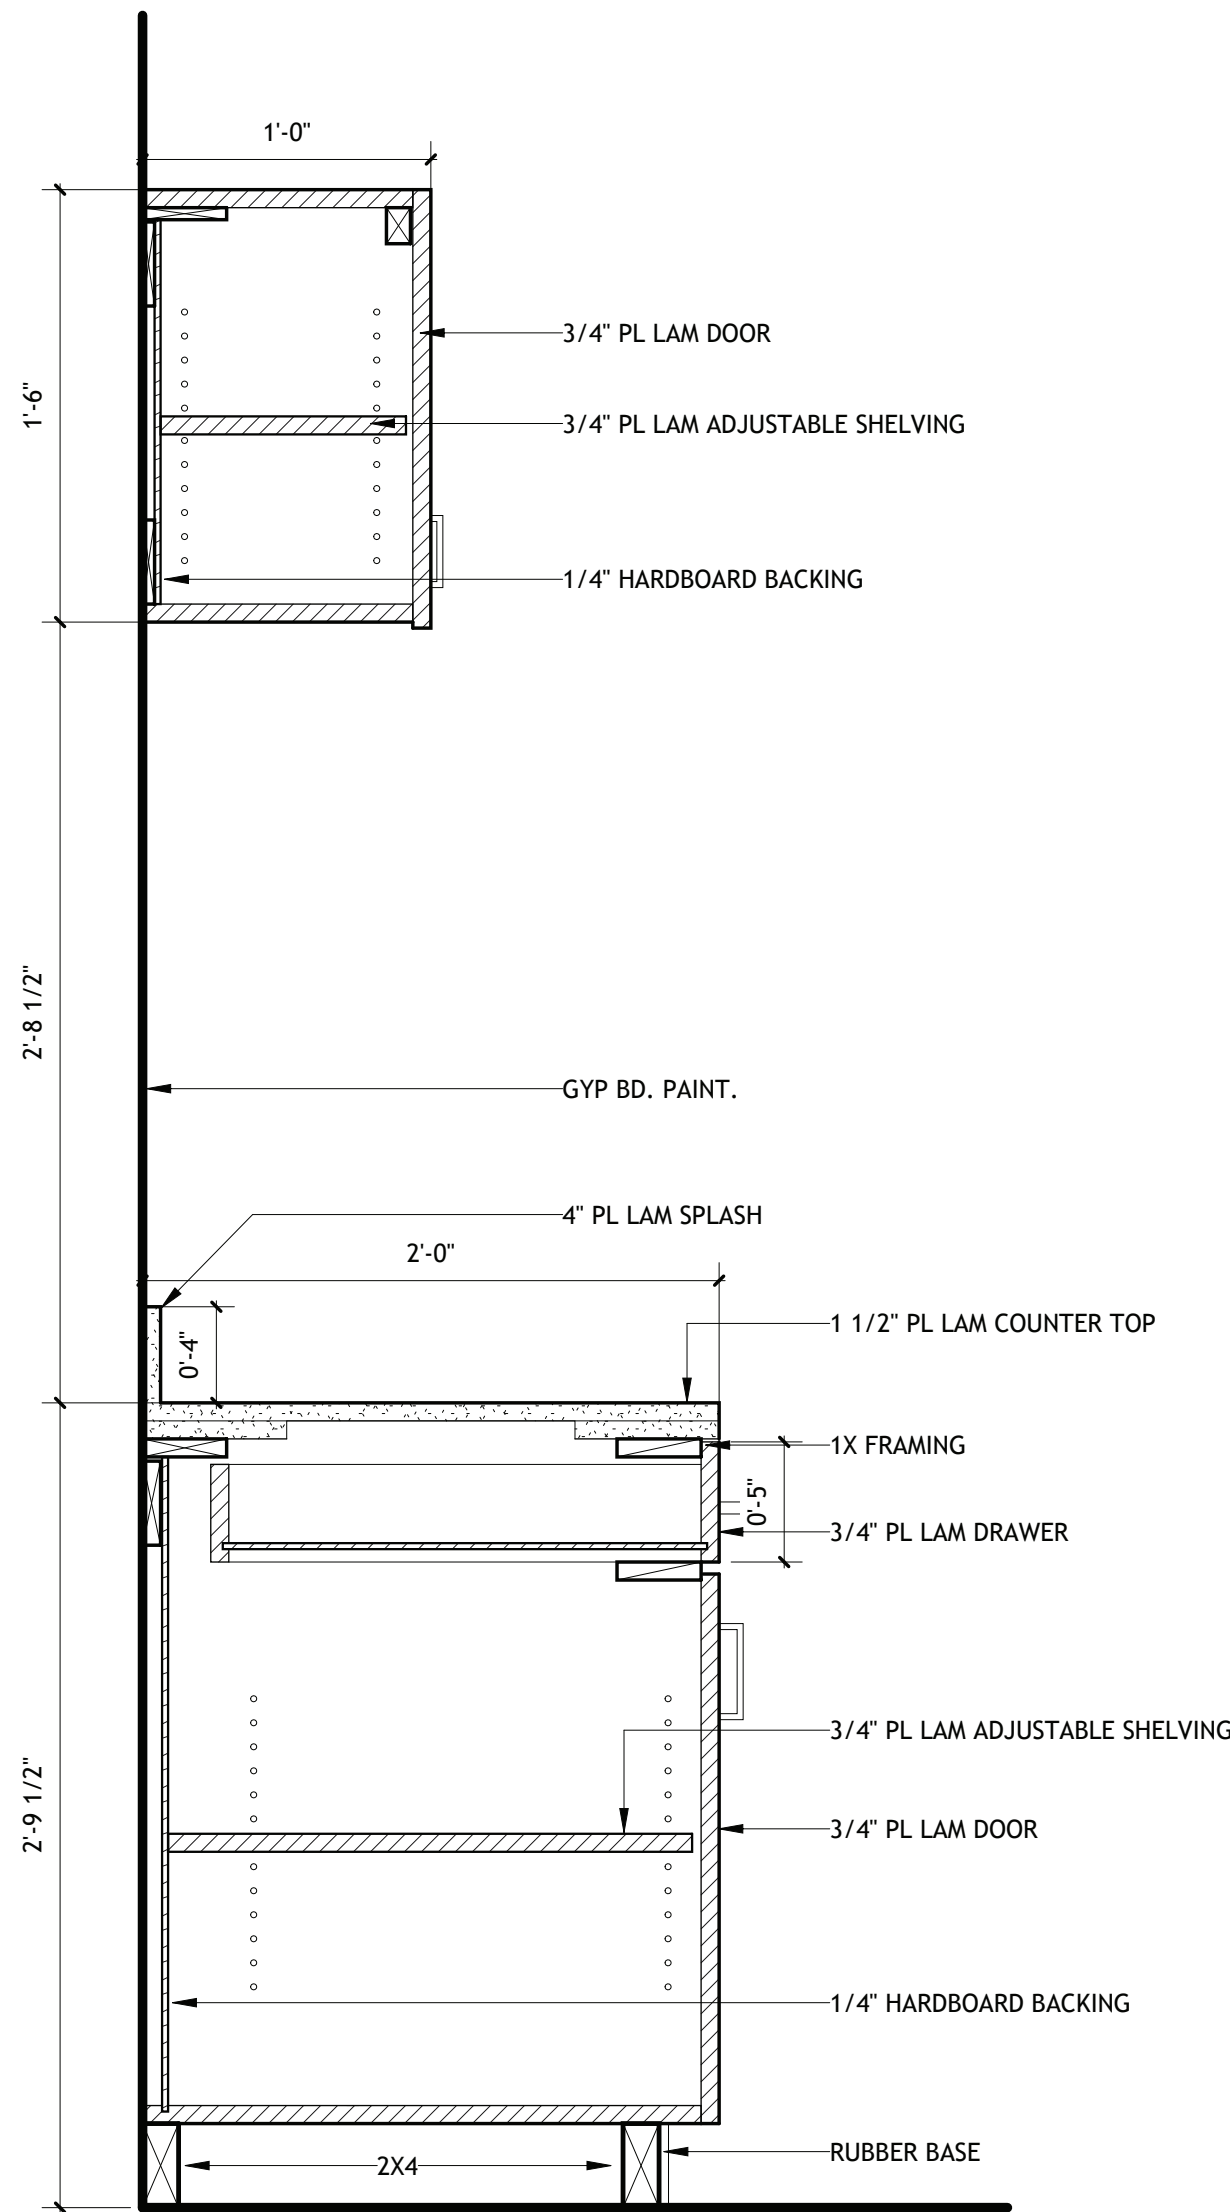


3 MILLWORK- ISLAND

SCALE: 1 1/2" = 1'-0"

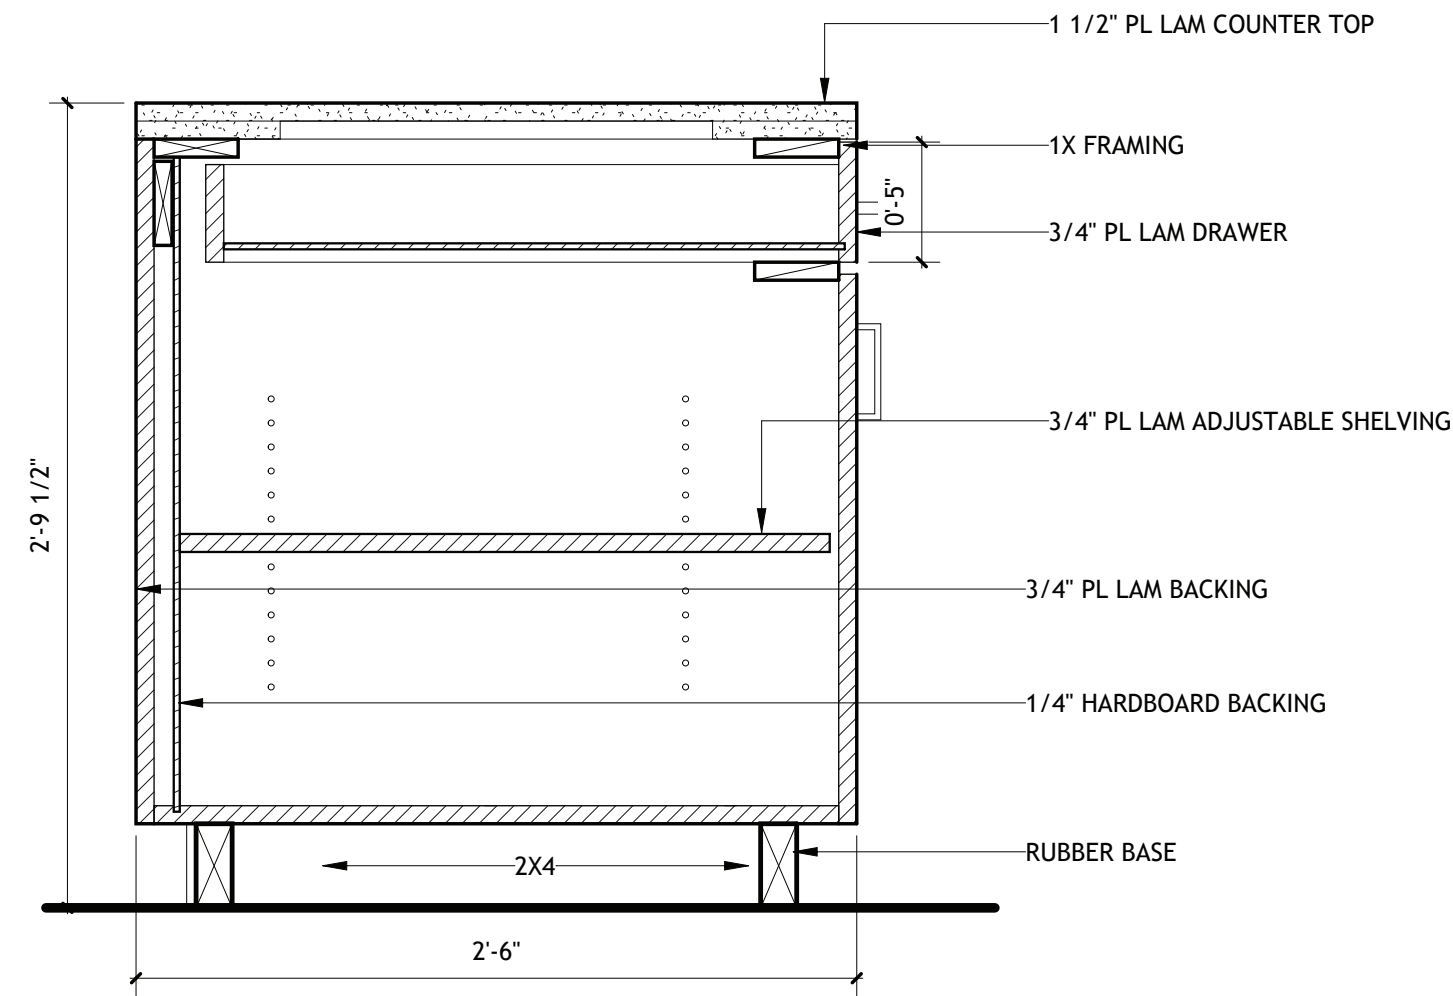


4 MILLWORK- MICROWAVE

SCALE: 1 1/2" = 1'-0"

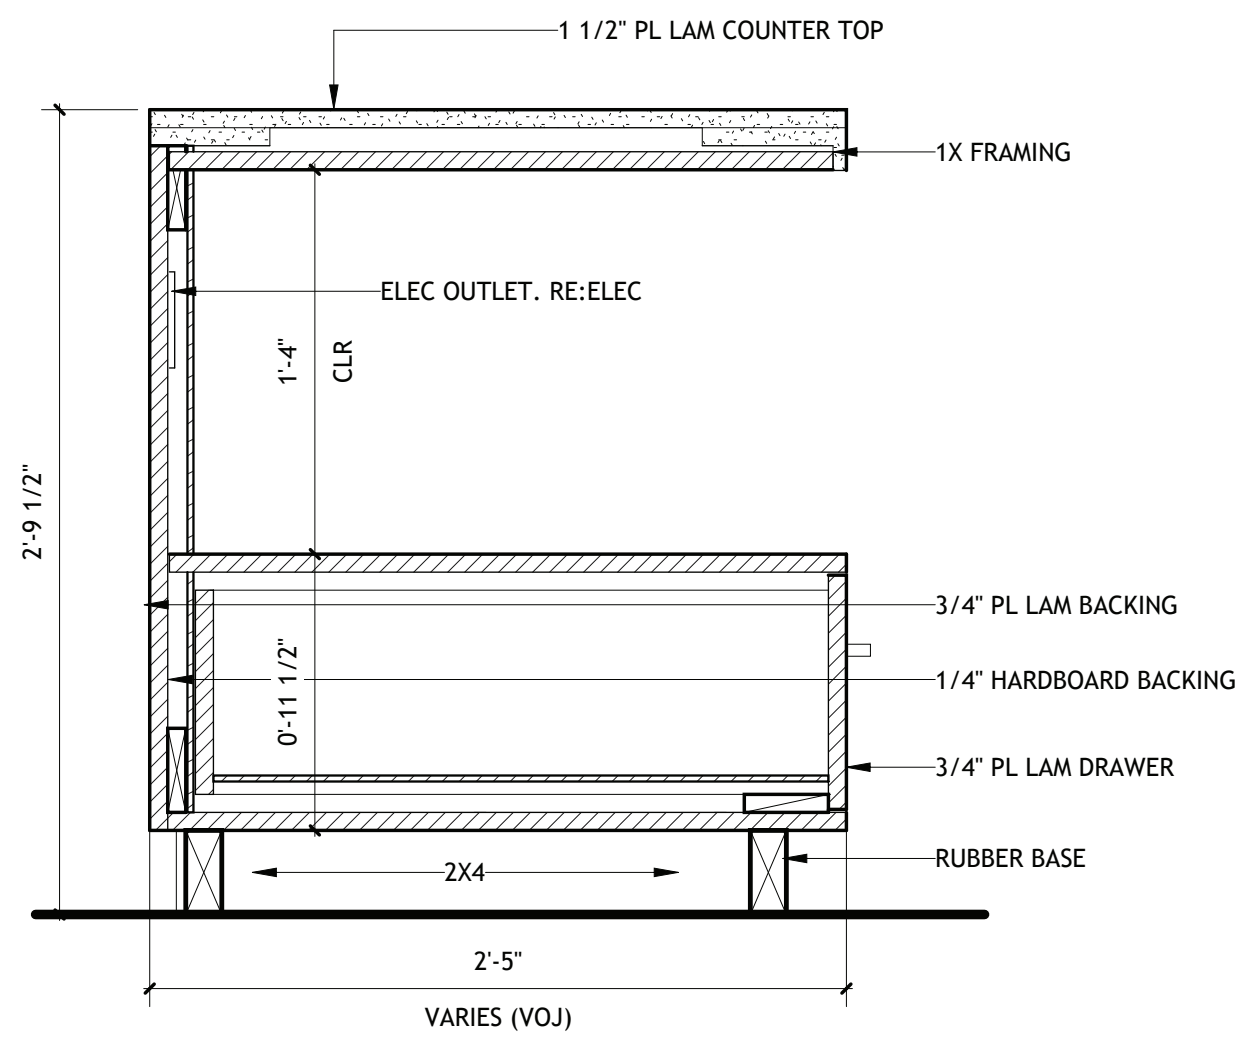


5 MILLWORK-COUNTER

SCALE: 1 1/2" = 1'-0"

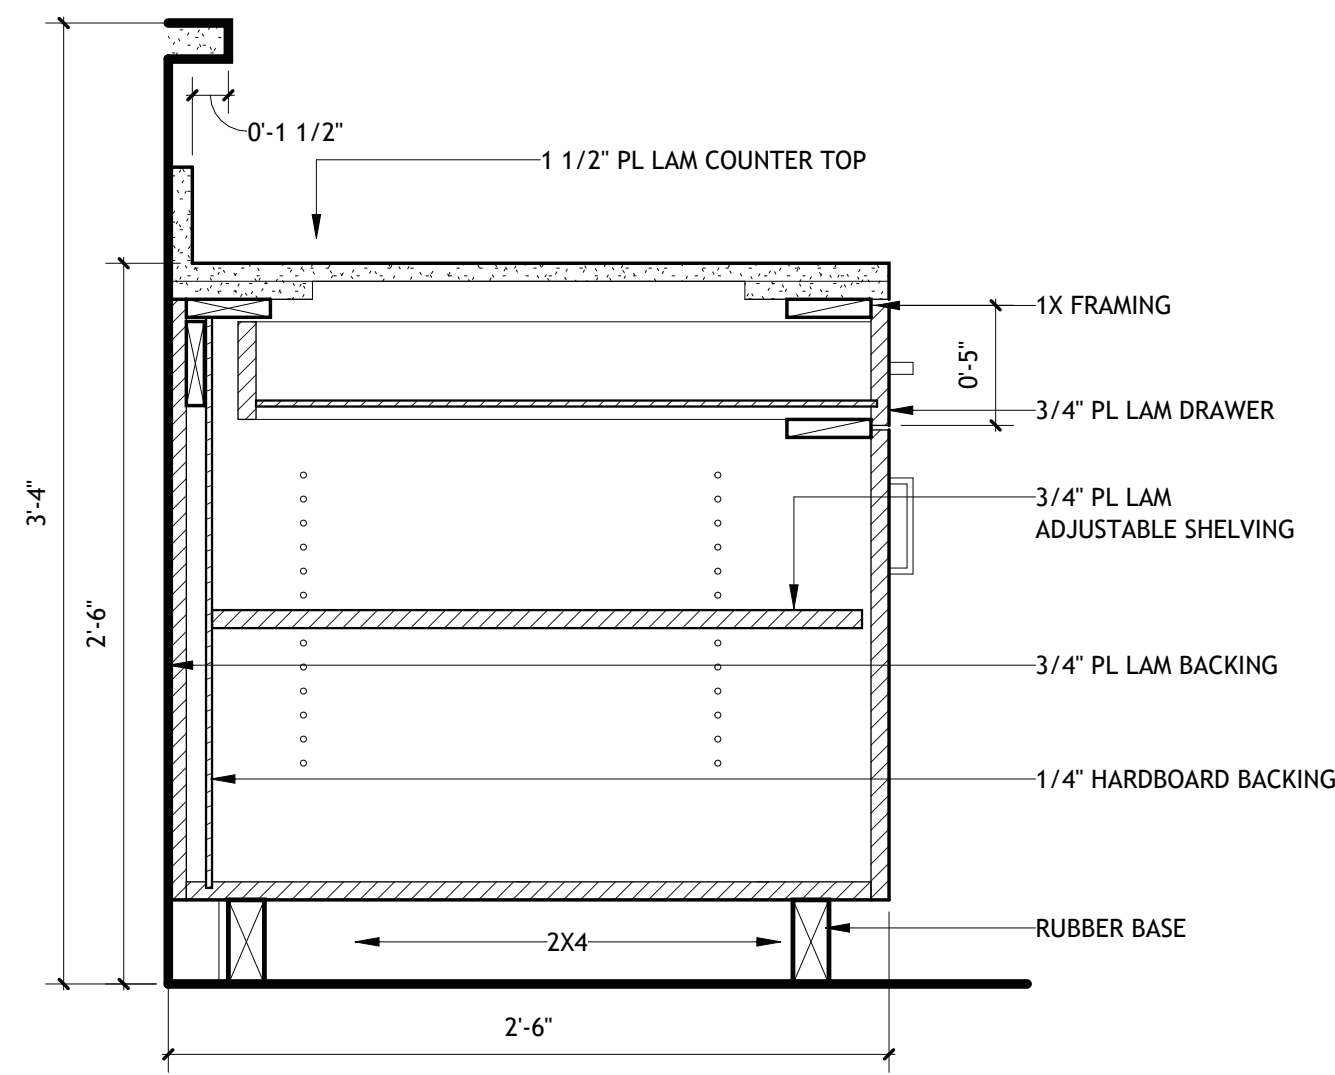


6 MILLWORK- DRAWERS

SCALE: 1 1/2" = 1'-0"

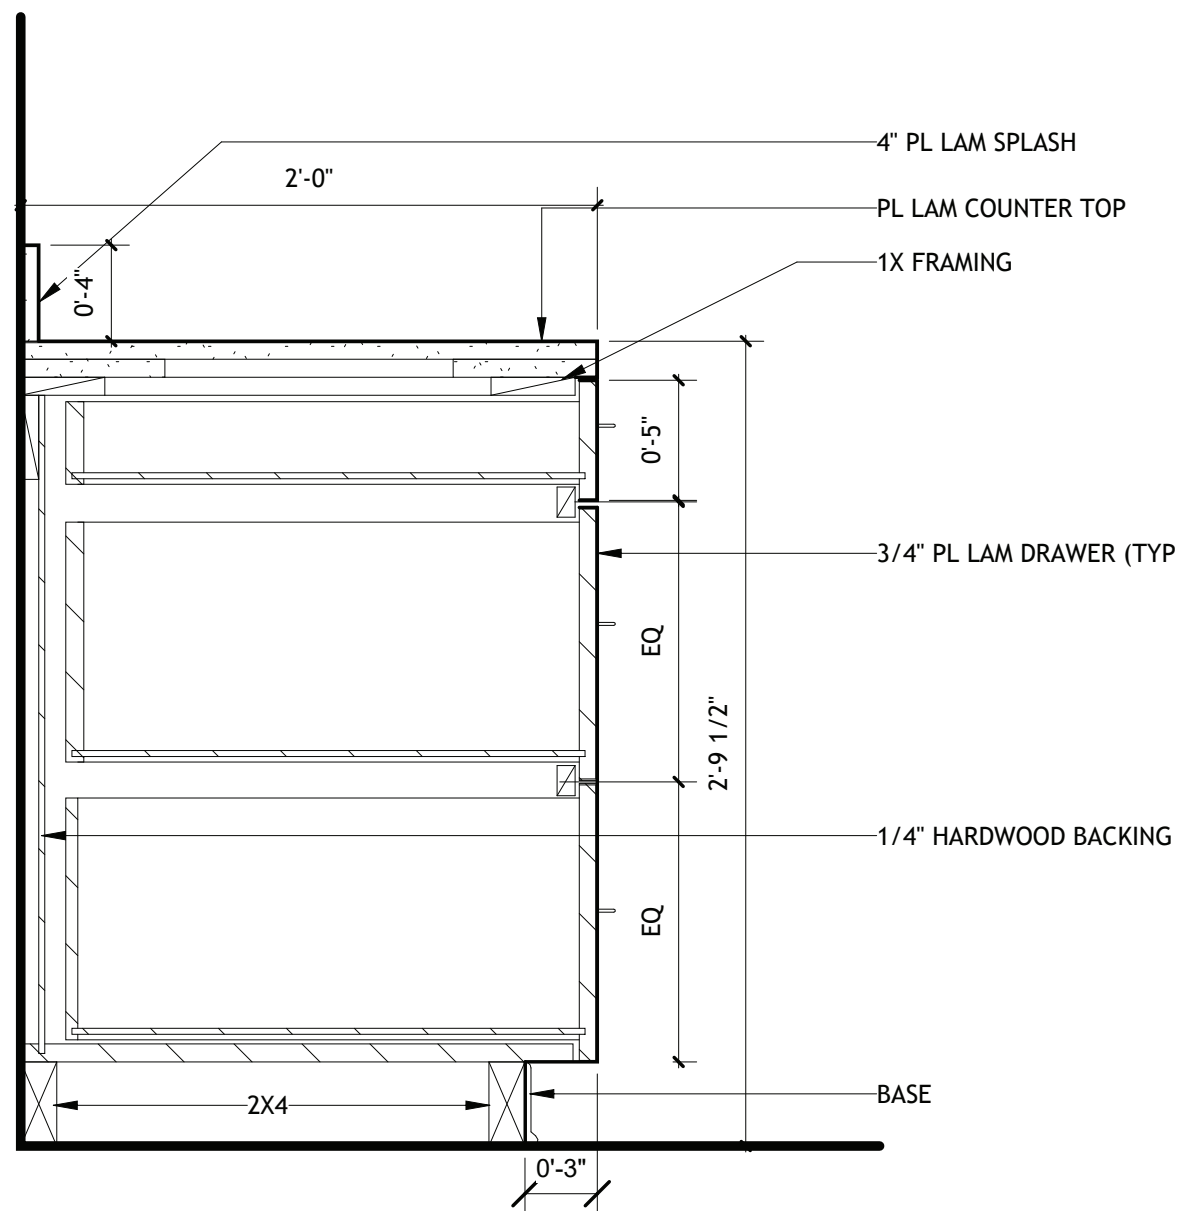


7 MILLWORK- VANITY SINK

SCALE: 1 1/2" = 1'-0"

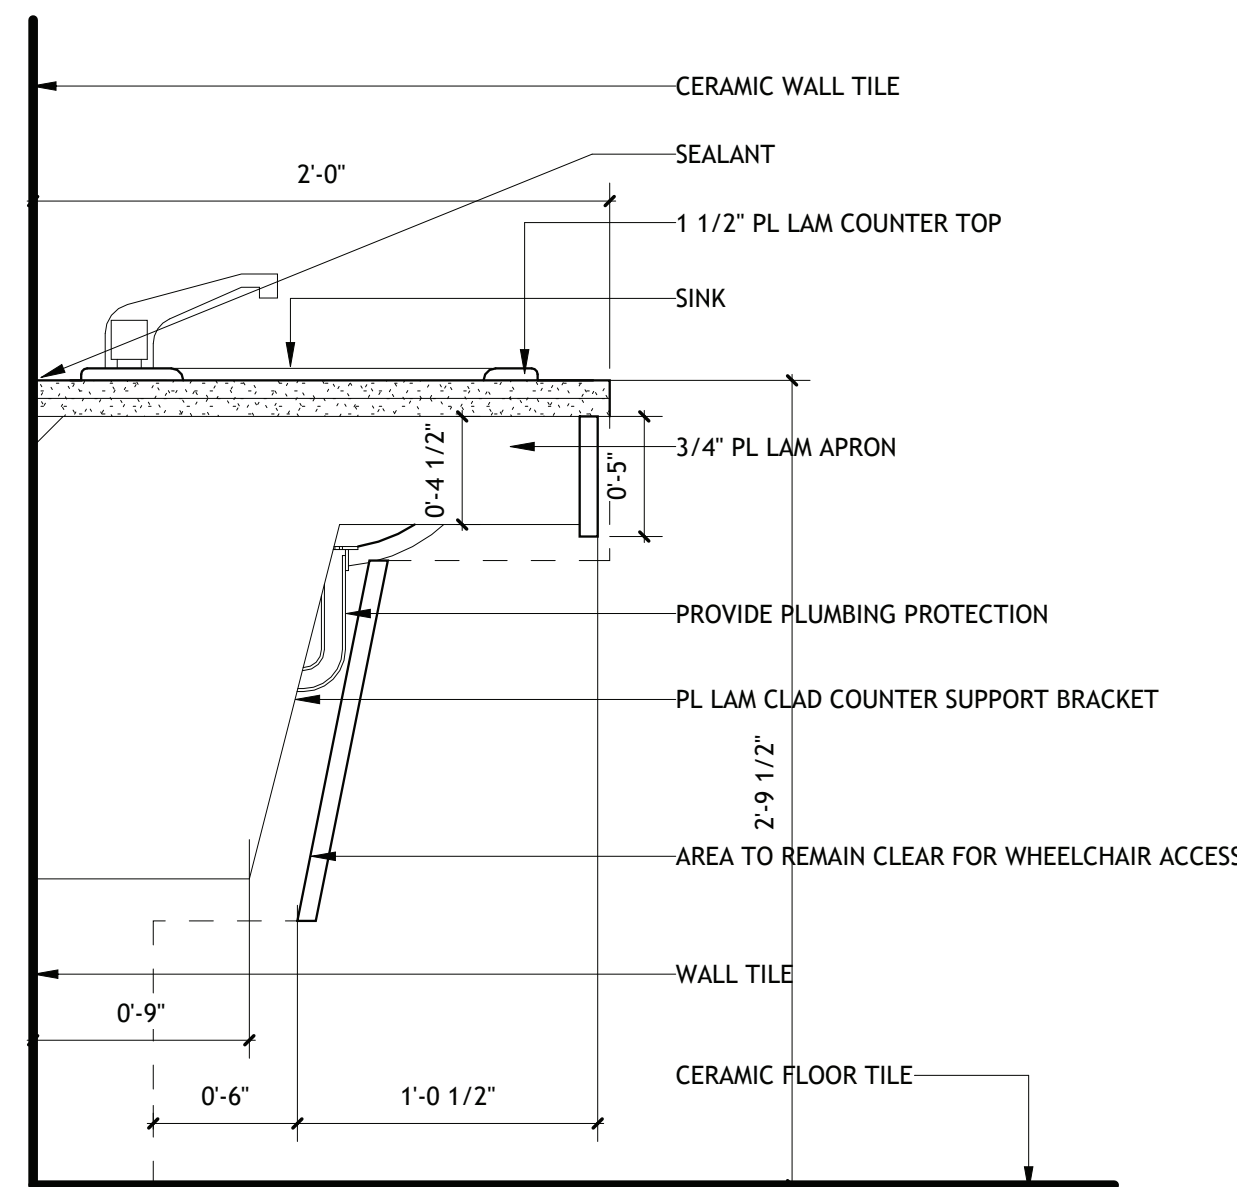



8 MILLWORK- BREAK ROOM SINK

SCALE: 1 1/2" = 1'-0"

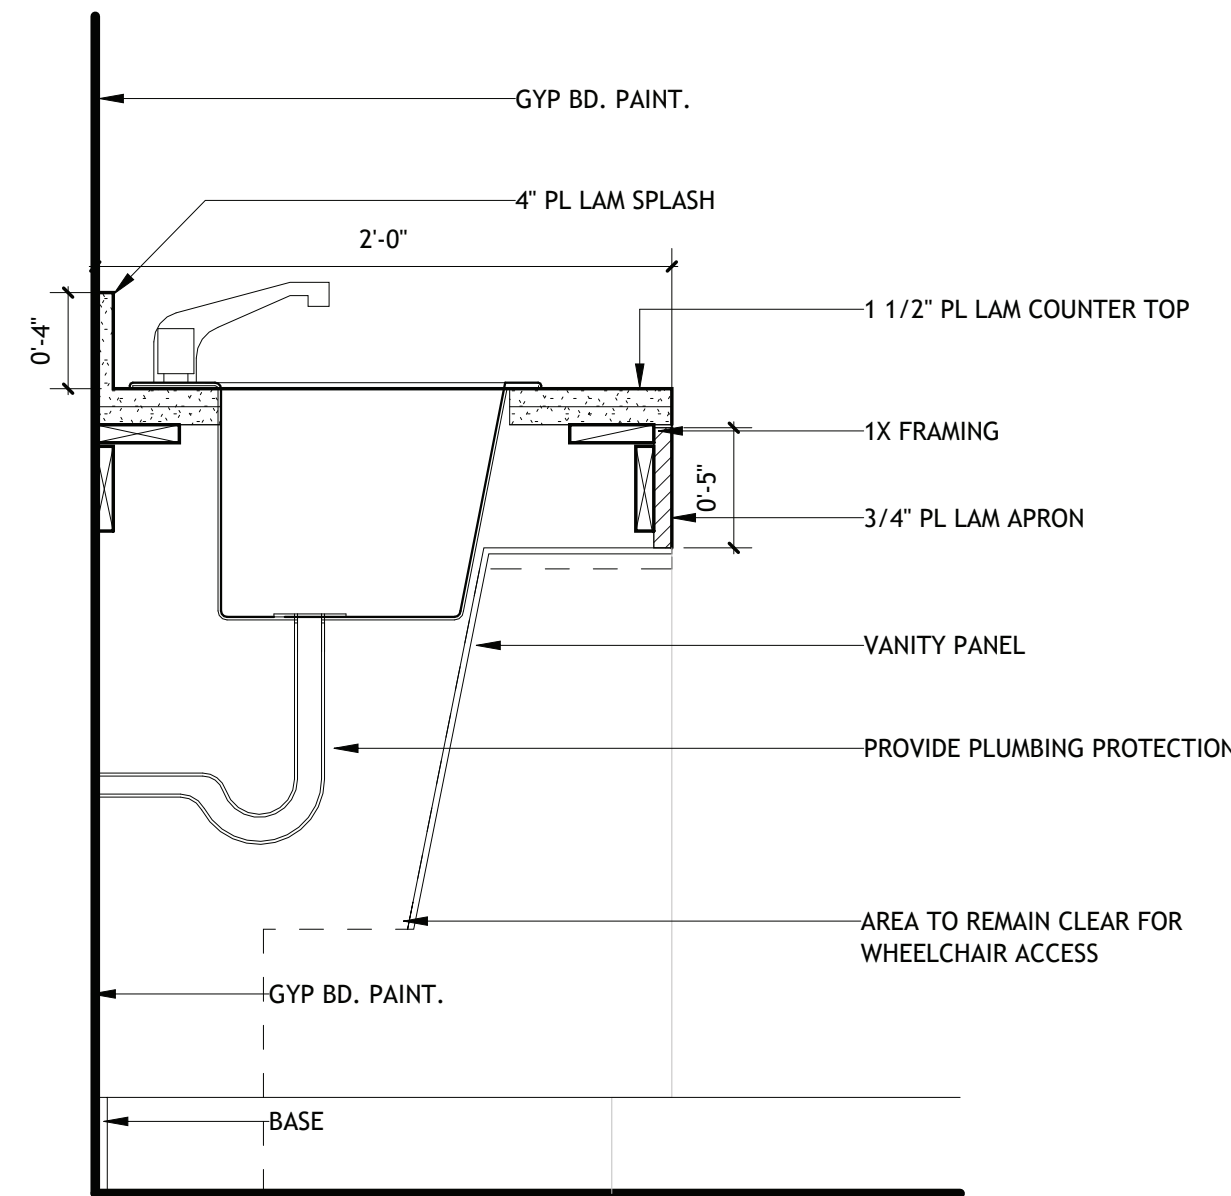


9 MILLWORK- CLOTHING ROD

SCALE: 1 1/2" = 1'-0"

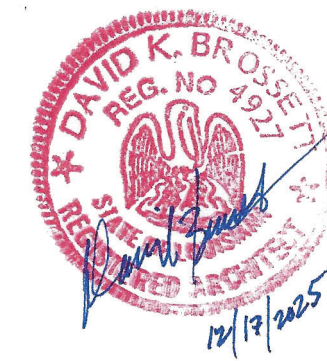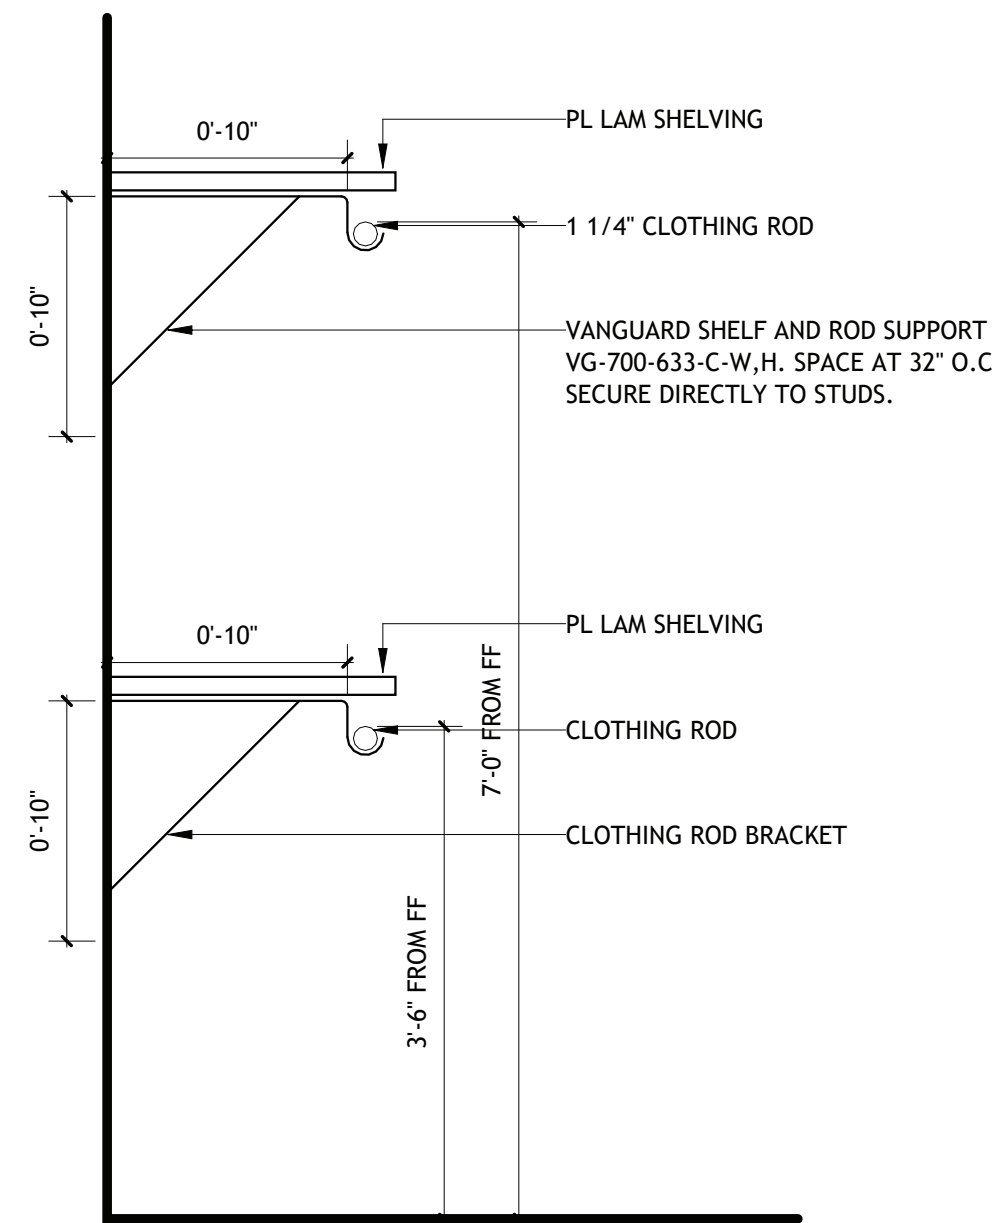

Brossett
Architect

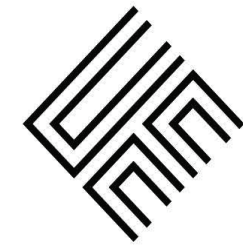

Brossett Architect, LLC · 414 Pujo St., Lake Charles, LA 70601

LAKE CHARLES PUBLIC WORKS
NEW FACILITY PHASE 2

4200 BROAD STREET
LAKE CHARLES, LA 70615
MILLWORK DETAILS

SHEET NO.

A4.12


ARCH #24009 BA

VER.	DATE	DESCRIPTION
0	12/20/2025	BID DOCUMENTS

© COPYRIGHT 2025,
Brossett Architect, LLC
All Rights Reserved.
This document shall not be
copied or reproduced
without written permission.


1 ENLARGED FLOOR PLAN- WOMENS RESTROOM 125 AND LOCKER ROOM 124

SCALE: 1/2" = 1'-0"

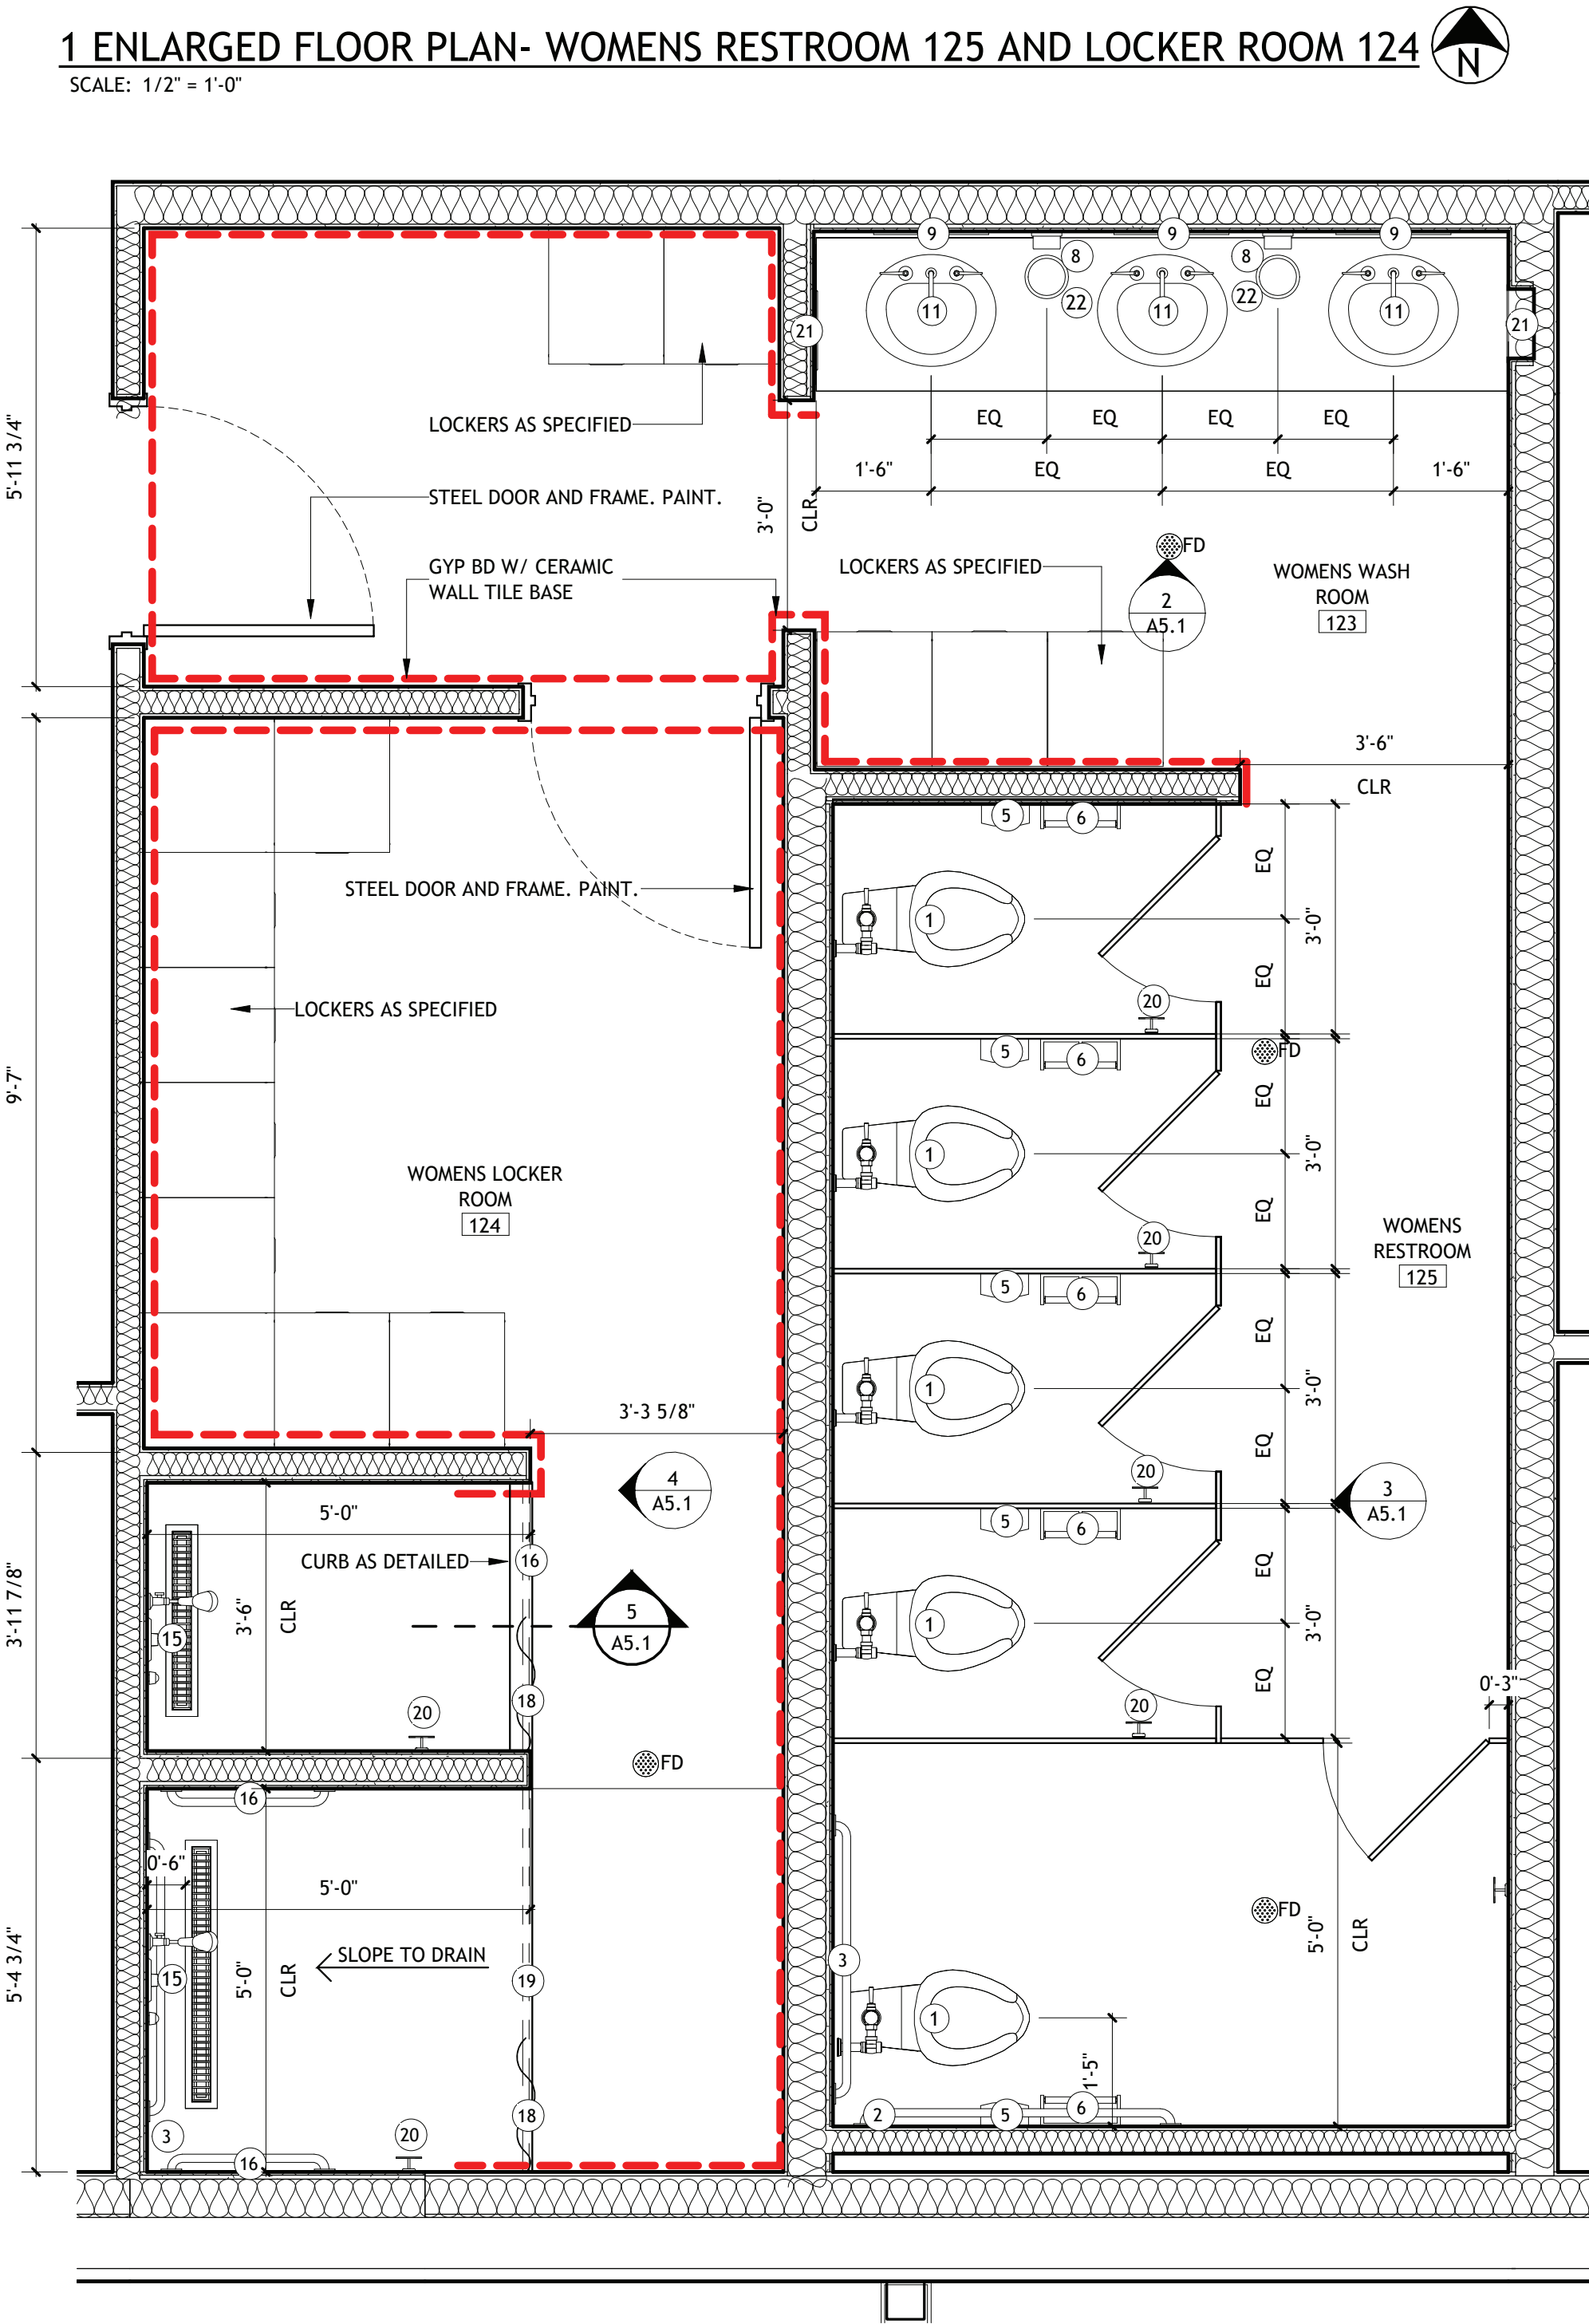


5 DETAIL- SHOWER CURB

SCALE: 1 1/2" = 1'-0"

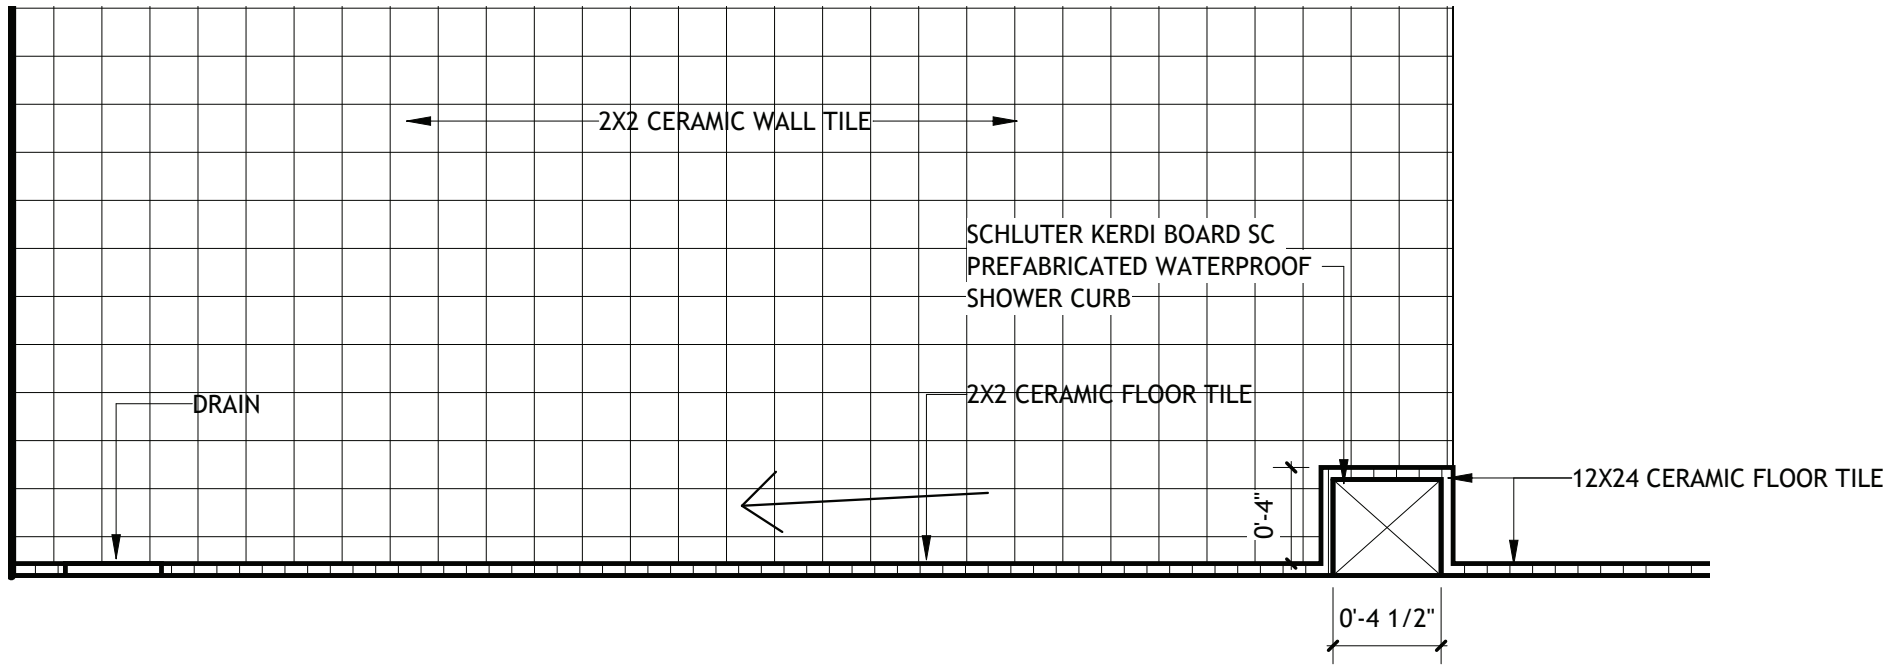


2 INT ELEVATION- WOMENS RR 126 (NORTH)

SCALE: 1/2" = 1'-0"

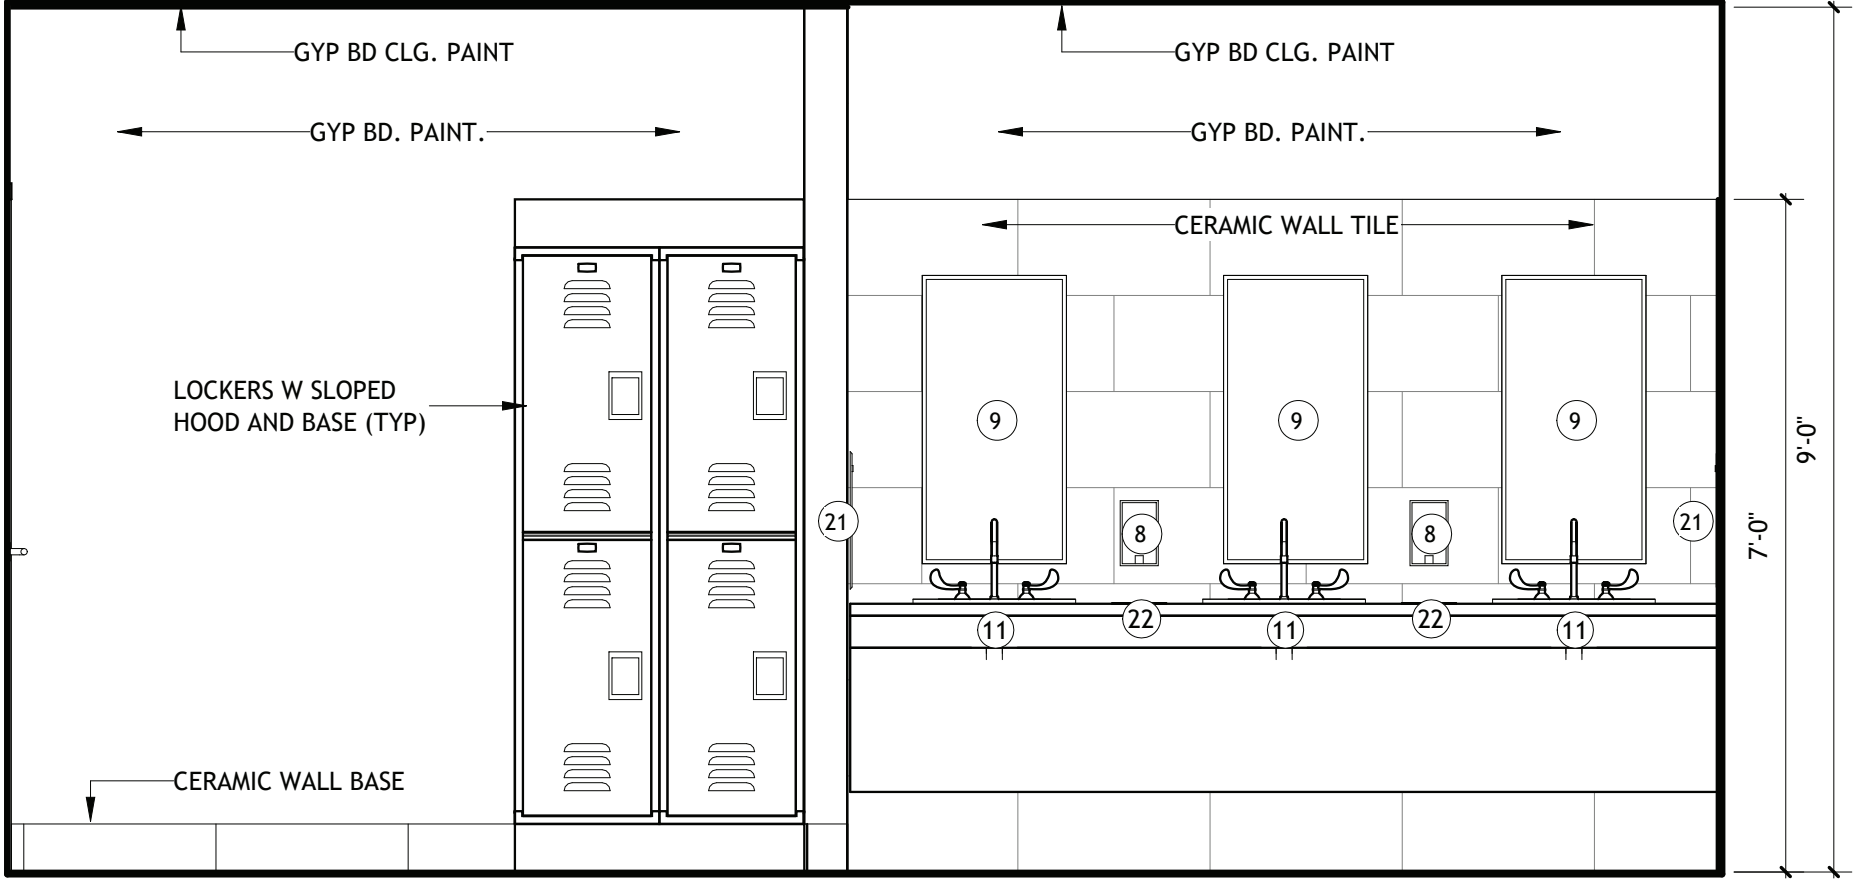



3 INT ELEVATION- WOMENS RR 125(WEST)

SCALE: 1/2" = 1'-0"

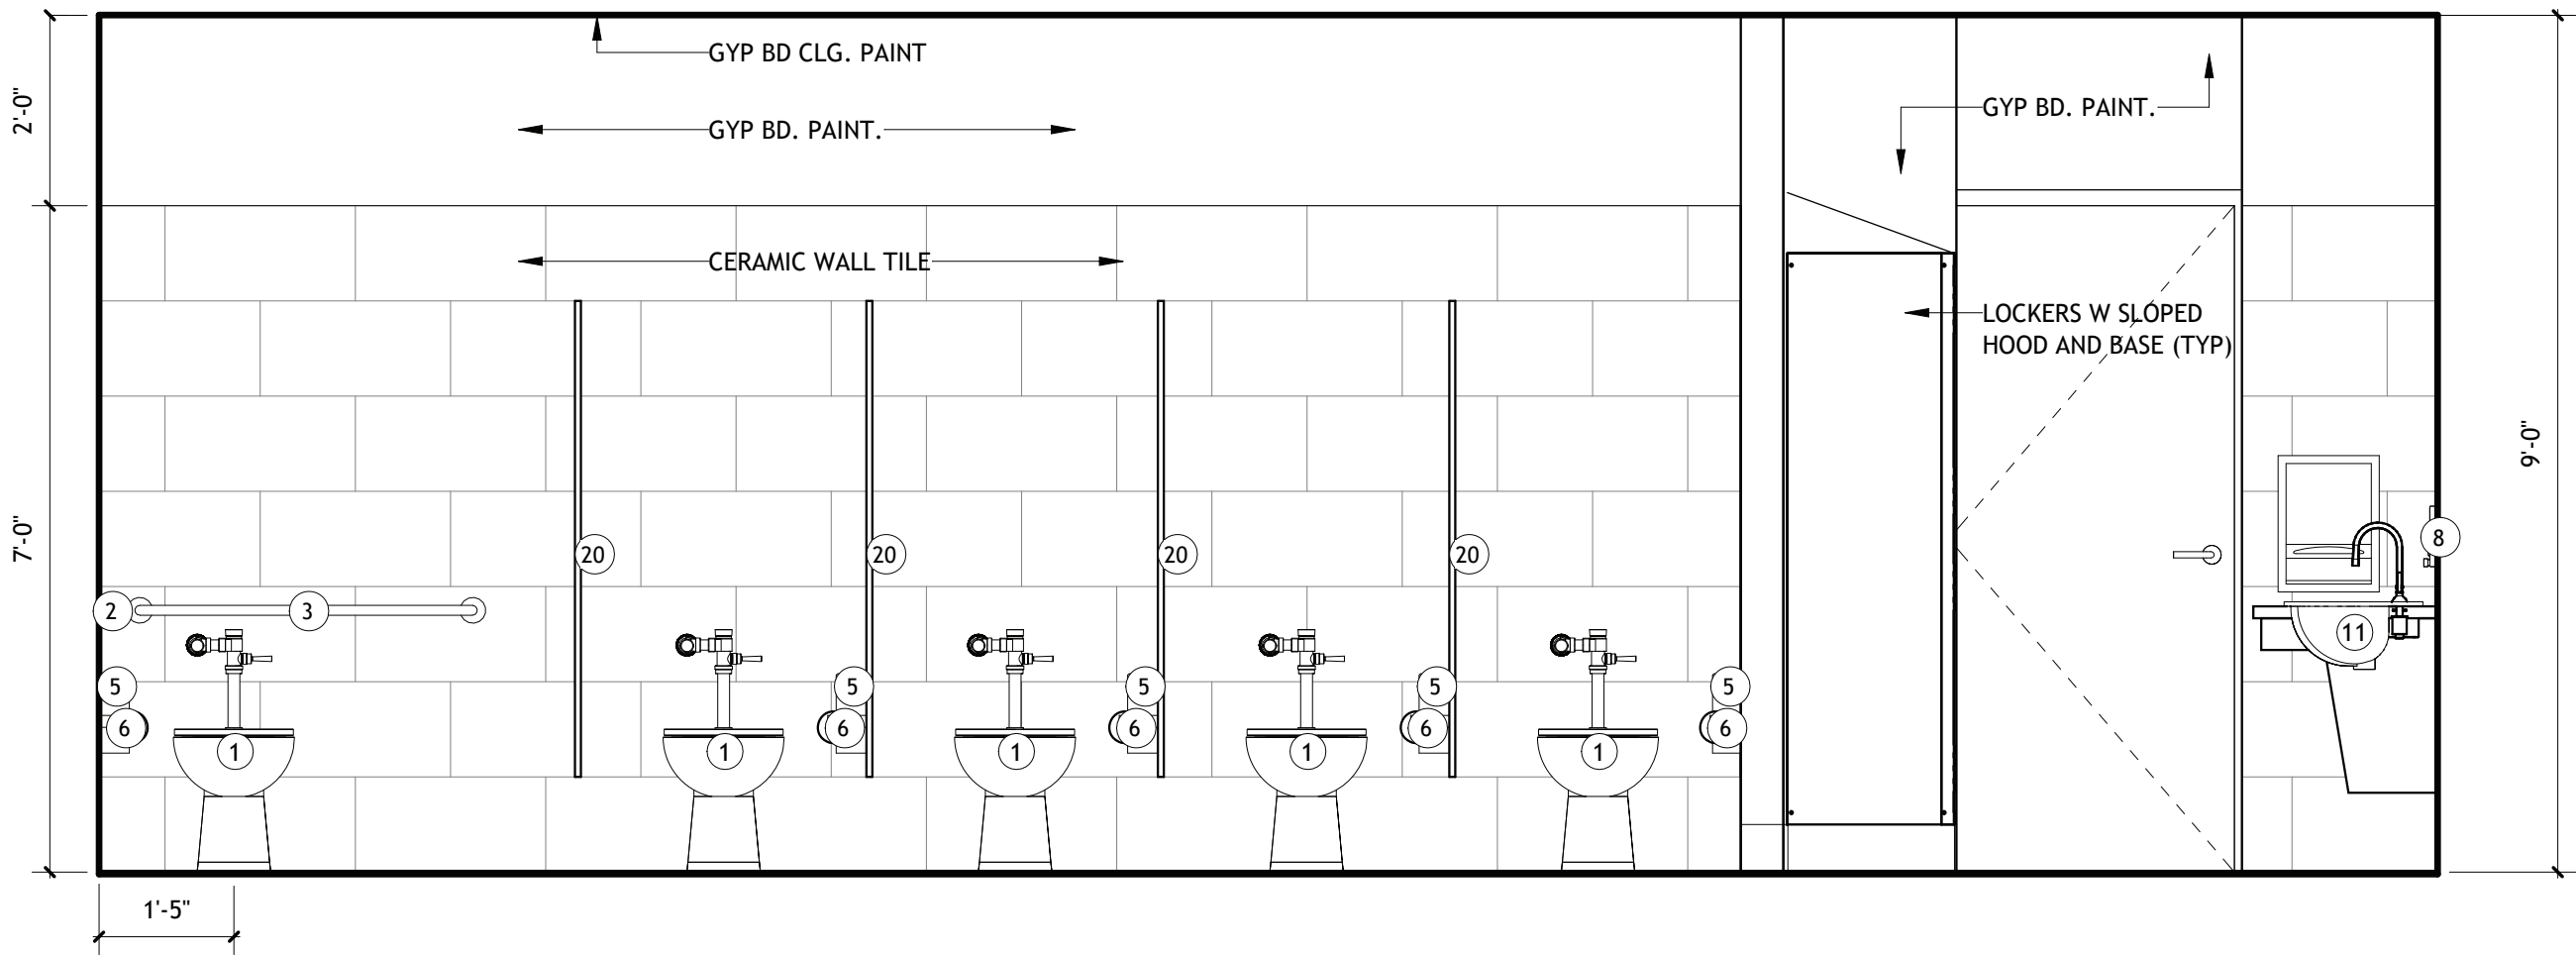

4 INT ELEVATION- LOCKER ROOM 139 (WEST)

SCALE: 1/2" = 1'-0"

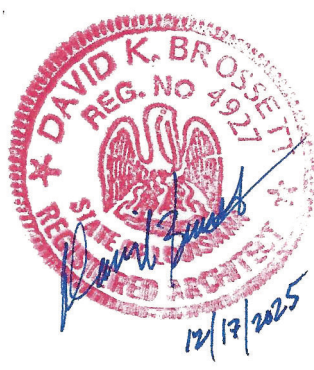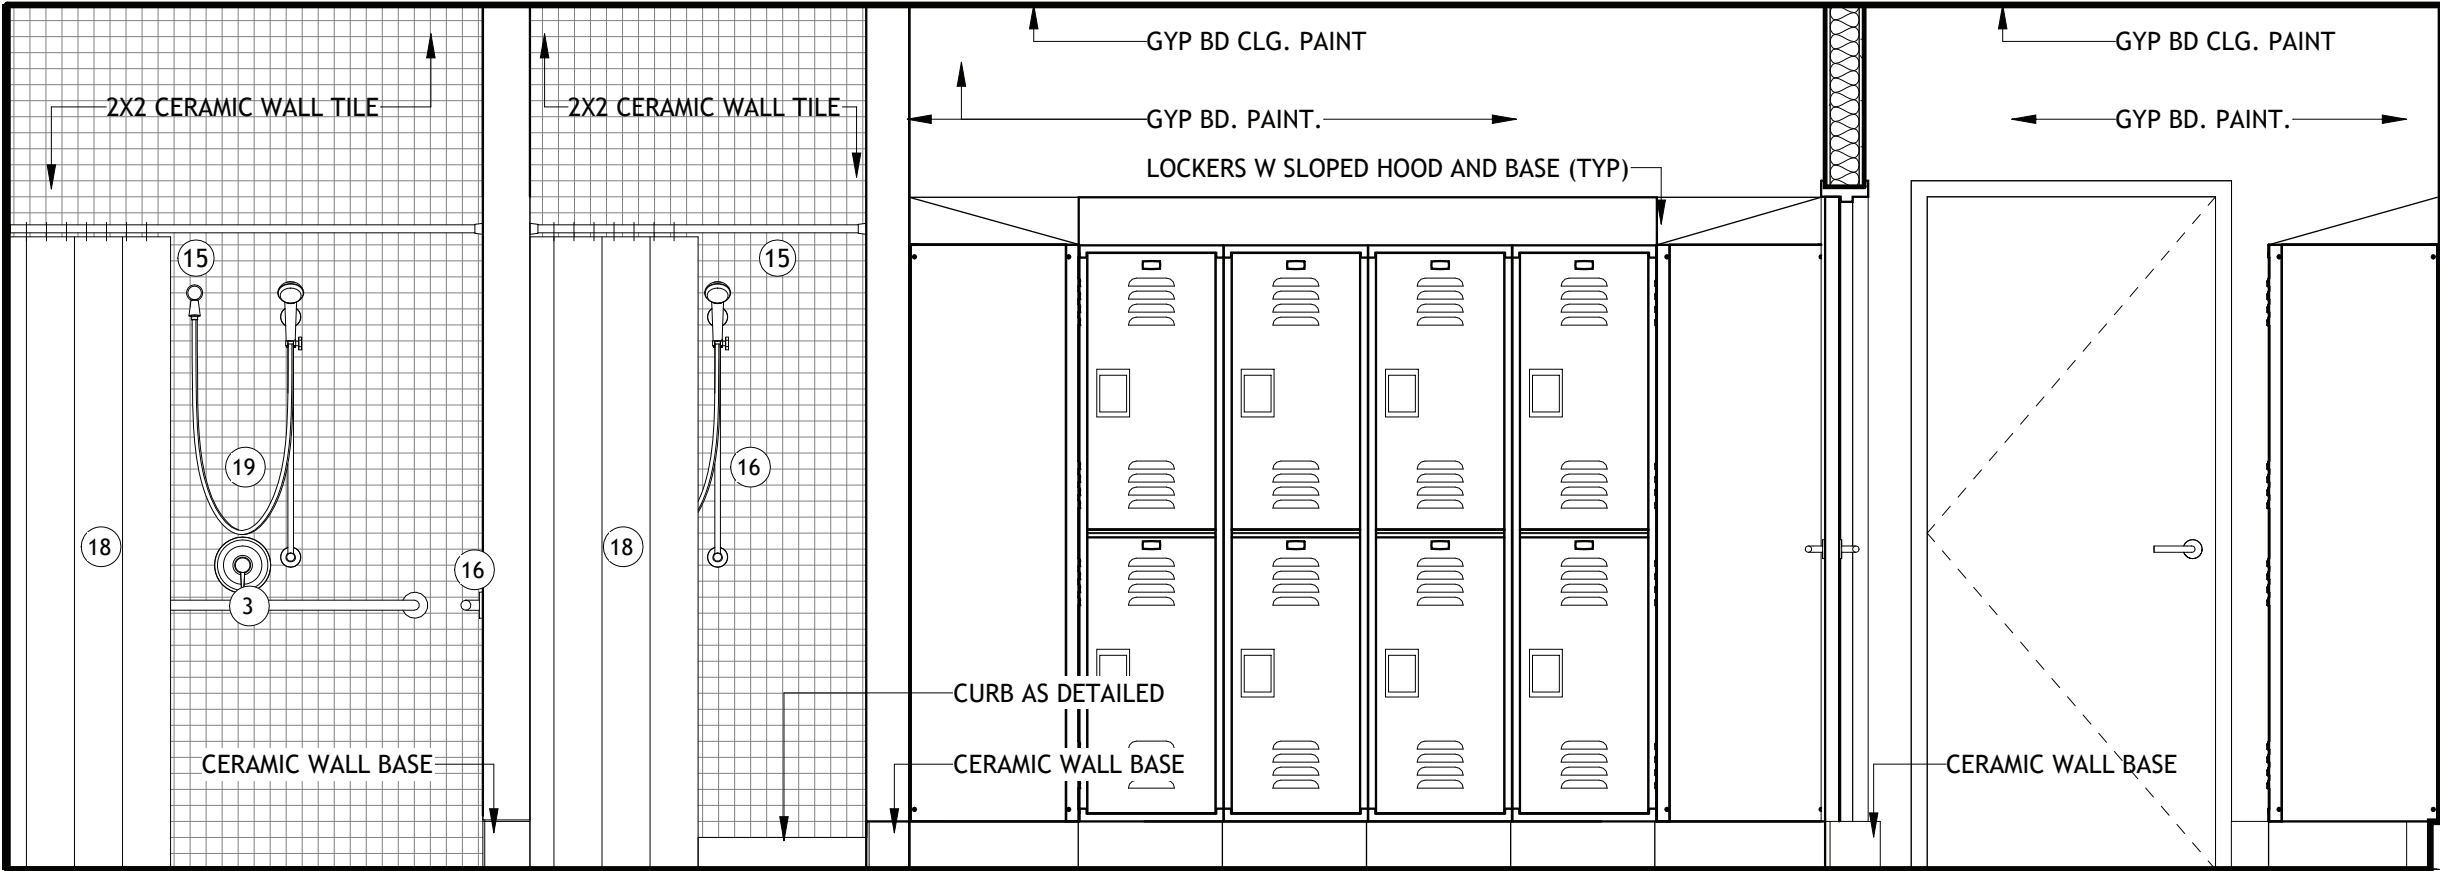

Brossett
Architect



Brossett Architect, LLC • 414 Pujo St., Lake Charles, LA 70601

LAKE CHARLES PUBLIC WORKS
NEW FACILITY PHASE 2

4200 BROAD STREET
LAKE CHARLES, LA 70615

ENLARGED FLOOR PLANS AND ELEVATIONS- CREW BUILDING

SHEET NO.


A5.1

ARCH #24009 BA

VER.	DATE	DESCRIPTION
0	12/20/2025	BID DOCUMENTS

© COPYRIGHT 2025,
Brossett Architect, LLC
All Rights Reserved.
This document shall not be
copied or reproduced
without written permission.

SCALE: 1/2" = 1'-0"

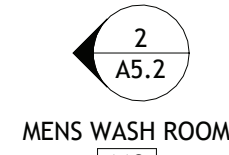

SCALE: 1/2" = 1'-0"

SCALE: 1/2" = 1'-0"

SCALE: 1/2" = 1'-0"

SCALE: 1/2" = 1'-0"

SCALE: 1/2" = 1'-0"

SCALE: 1/2" = 1'-0"



Brossett Architect, LLC • 414 Pujo St., Lake Charles, LA 70601

LAKE CHARLES PUBLIC WORKS NEW FACILITY PHASE 2

4200 BROAD STREET
LAKE CHARLES LA 70615

ENLARGED FLOOR PLANS AND ELEVATIONS- CREW BUILDING

SHEET NO.

A5.2


APCH #24009 BA

VER.	DATE	DESCRIPTION
0	12/20/2025	BID DOCUMENTS

© COPYRIGHT 2025,
Brossett Architect, LLC
All Rights Reserved.
This document shall not be
copied or reproduced
without written permission.


1 ENLARGED FLOOR PLAN- RESTROOM 106

SCALE: 1/2" = 1'-0"

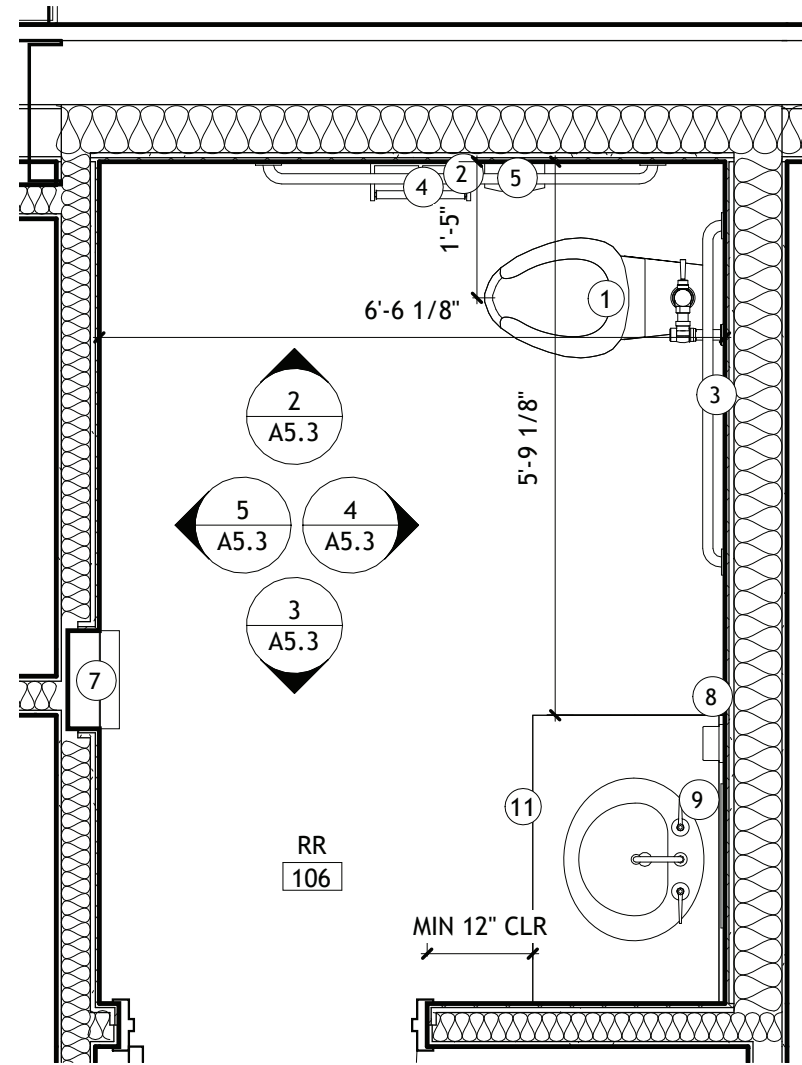


2 INT ELEVATION- RR 106 (NORTH)

SCALE: 1/2" = 1'-0"

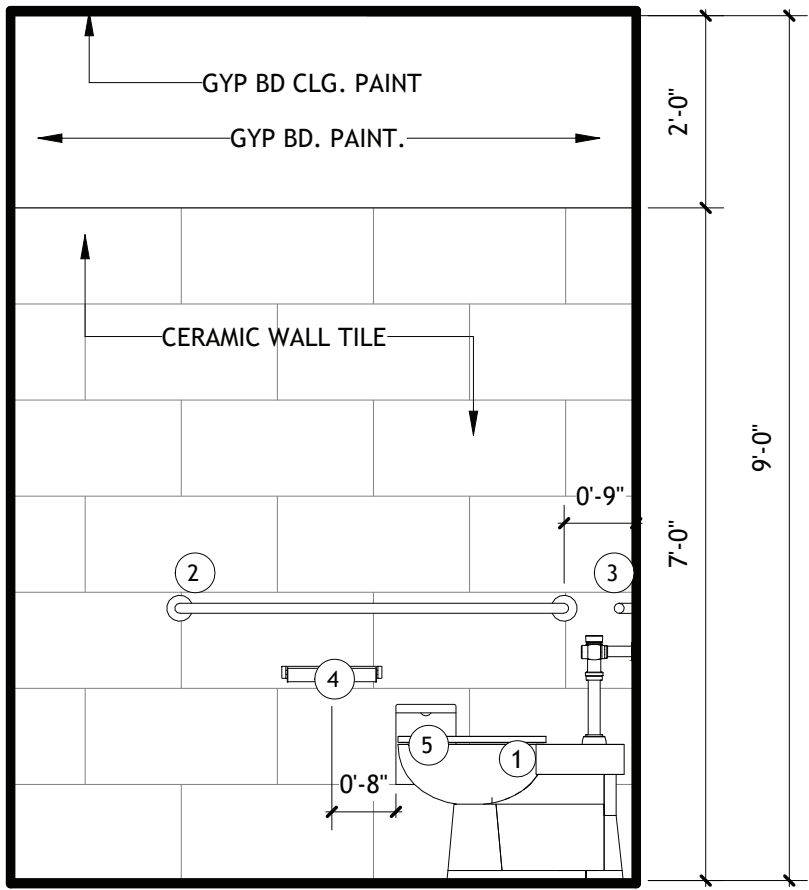


3 INT ELEVATION- RR 106 (SOUTH)

SCALE: 1/2" = 1'-0"

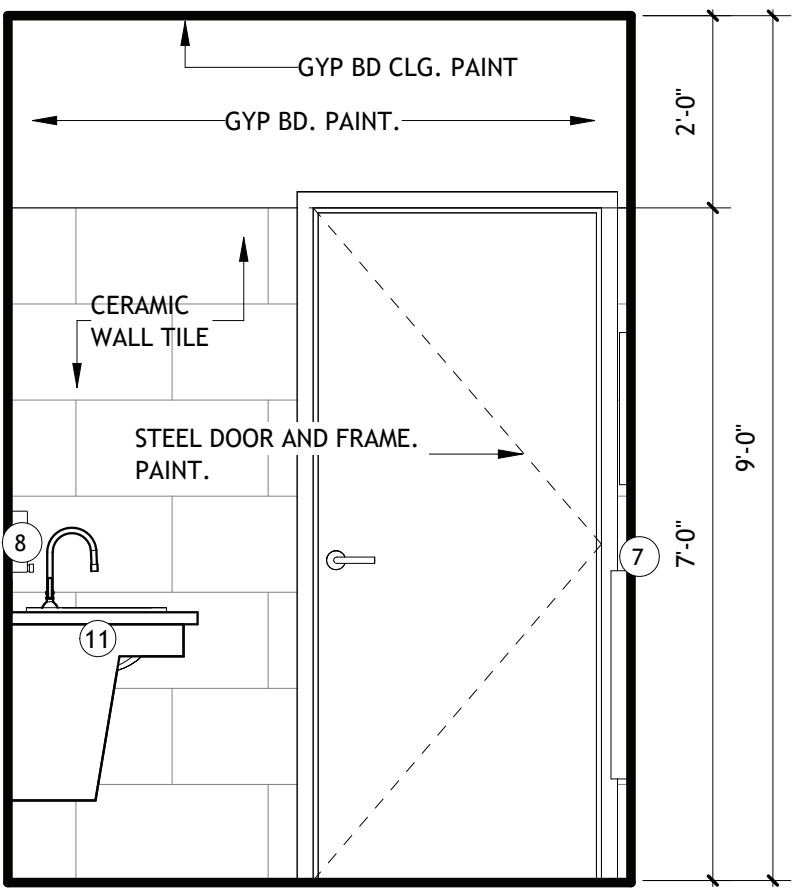


4 INT ELEVATION- RR 106 (EAST)

SCALE: 1/2" = 1'-0"

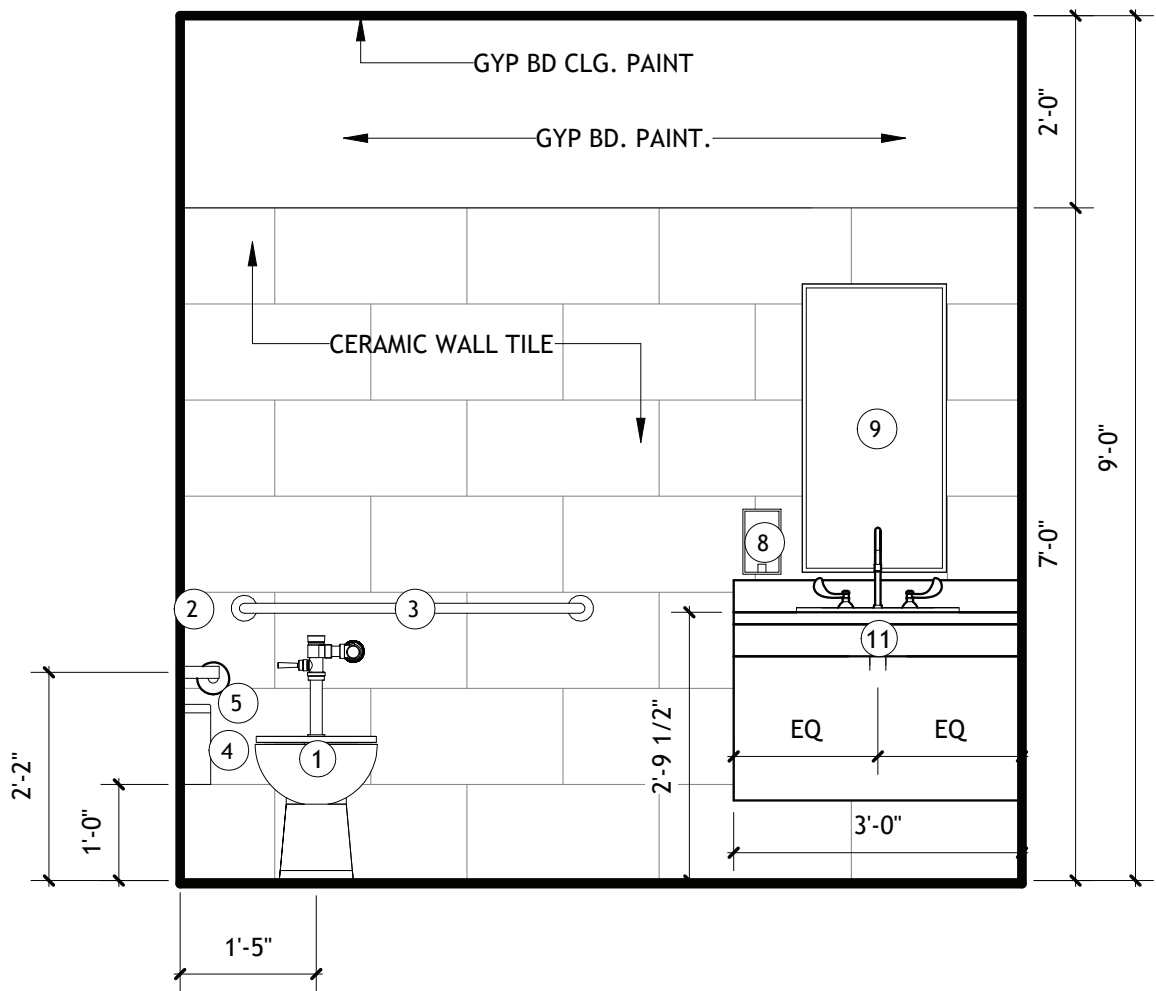


5 INT ELEVATION- RR 106 (WEST)

SCALE: 1/2" = 1'-0"

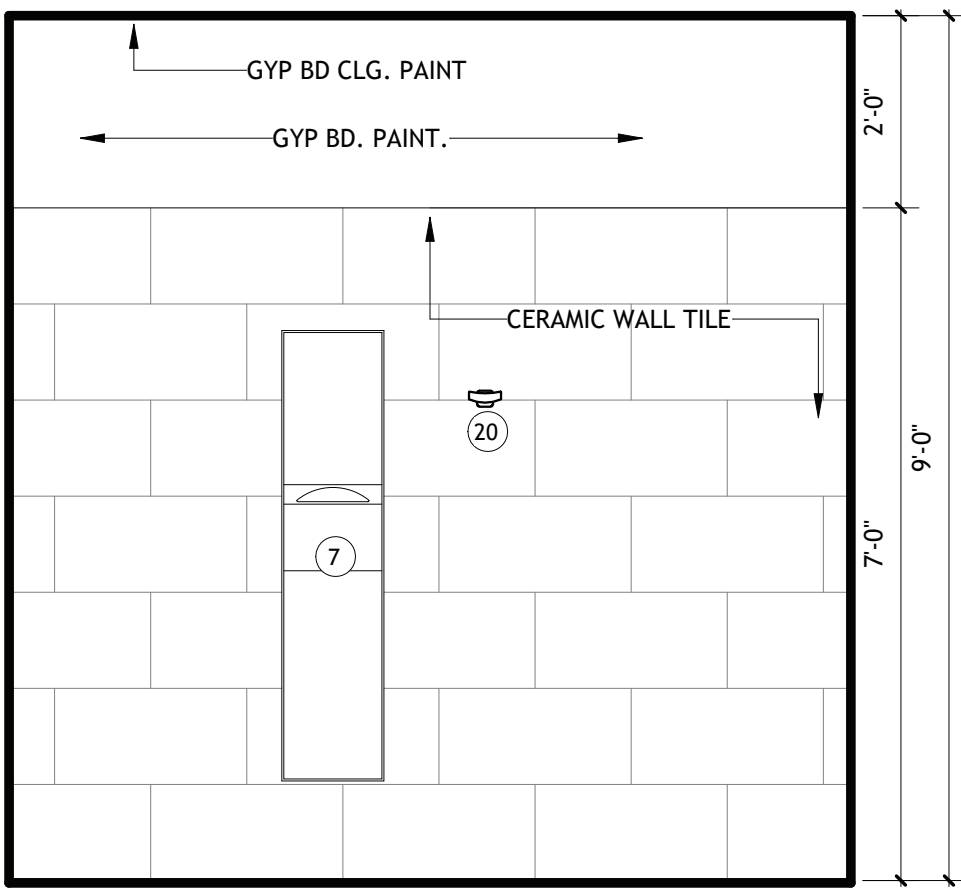


6 ENLARGED FLOOR PLAN- RESTROOM 135

SCALE: 1/2" = 1'-0"

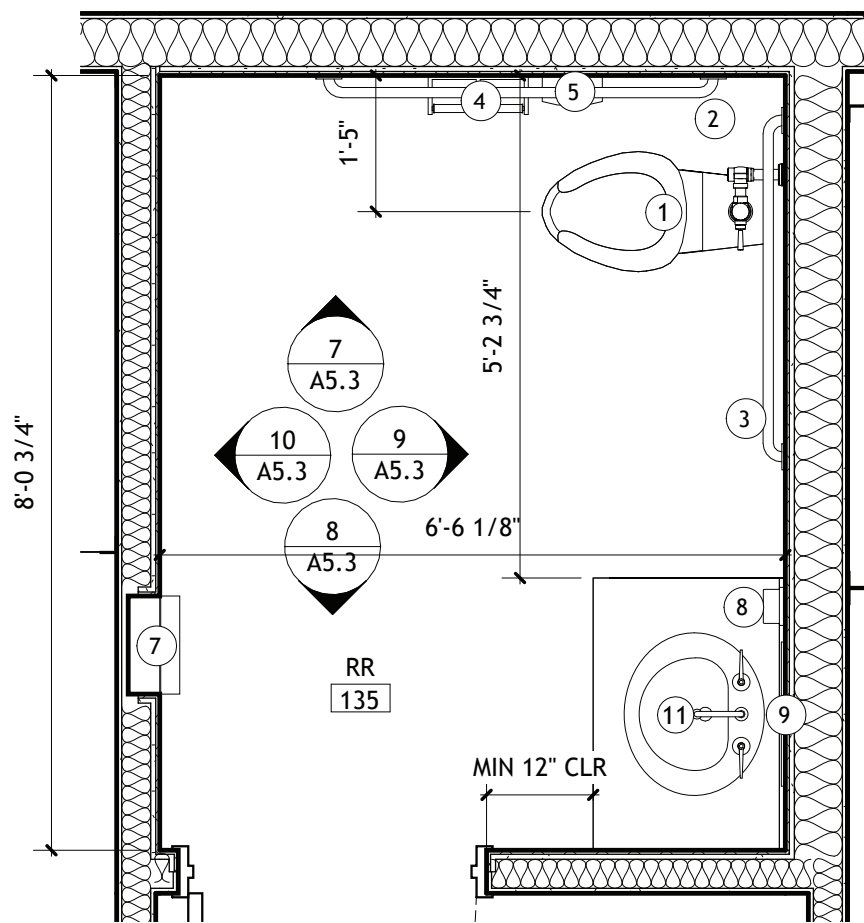


7 INT ELEVATION- RR 135 (NORTH)

SCALE: 1/2" = 1'-0"

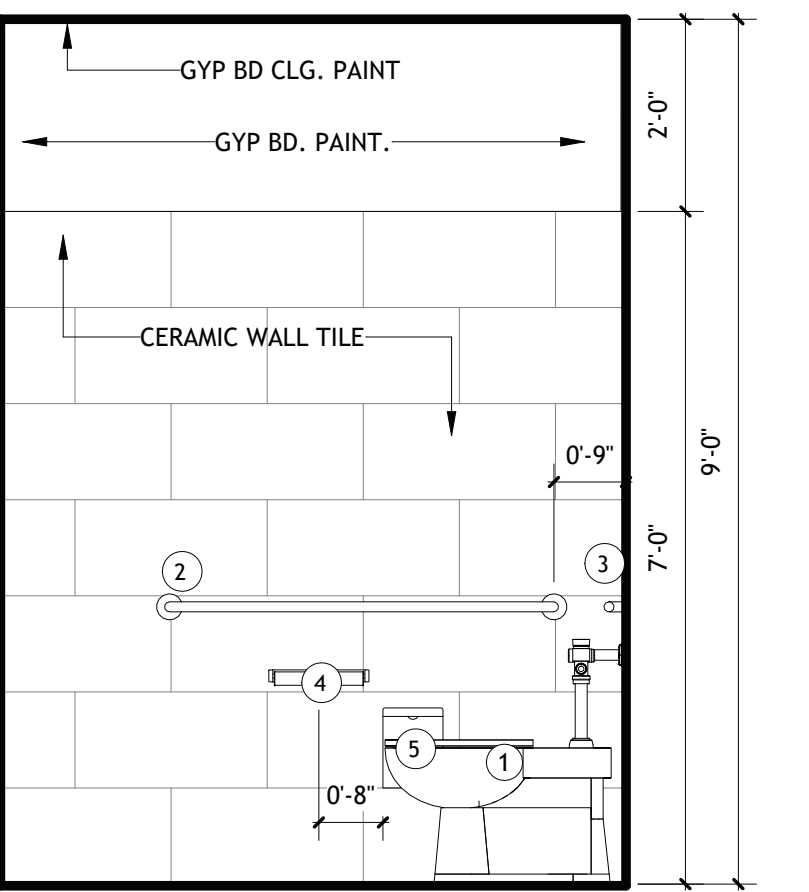


8 INT ELEVATION- RR 135 (SOUTH)

SCALE: 1/2" = 1'-0"

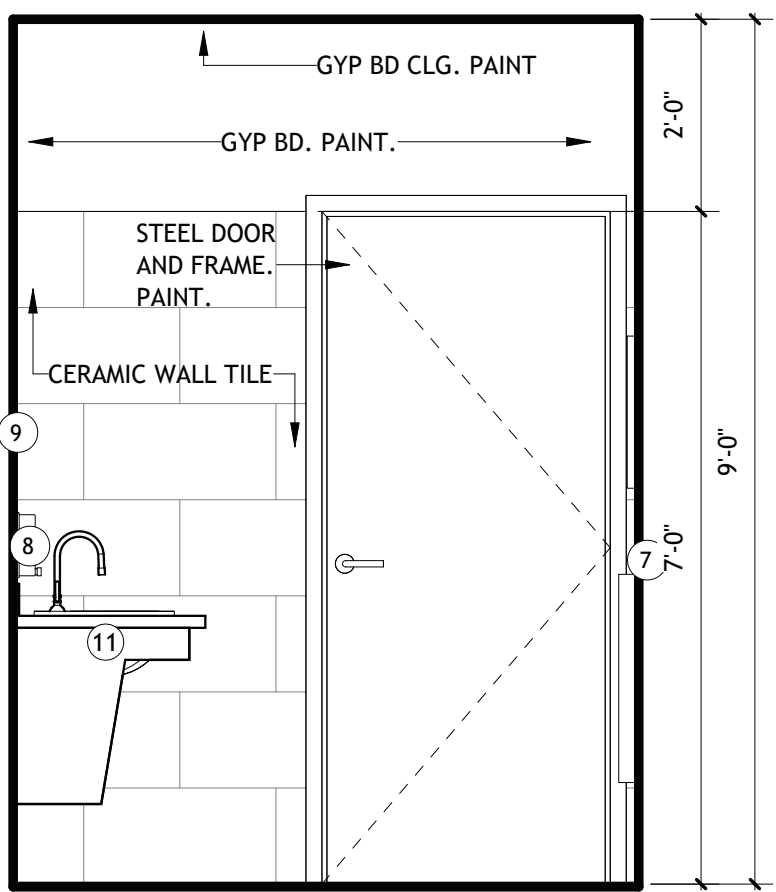


9 INT ELEVATION- RR 135 (EAST)

SCALE: 1/2" = 1'-0"

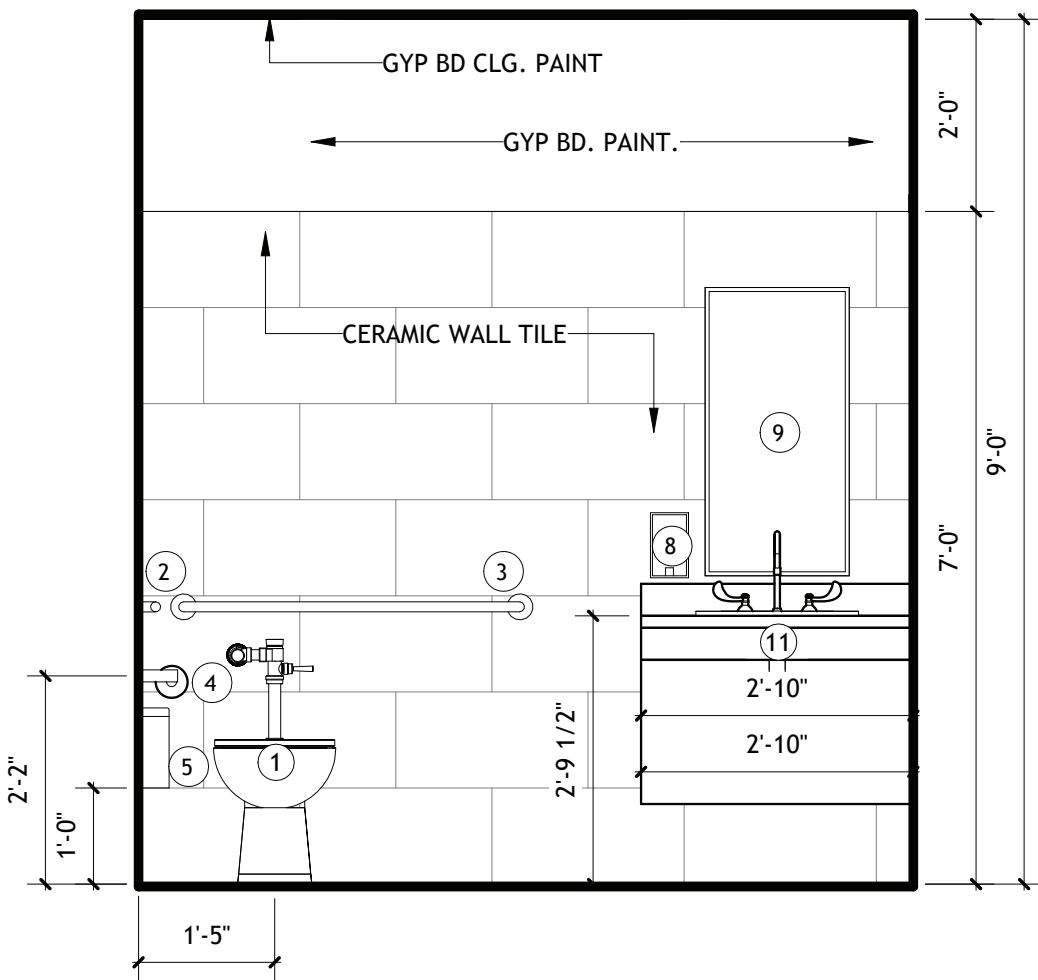


10 INT ELEVATION- RR 135 (WEST)

SCALE: 1/2" = 1'-0"

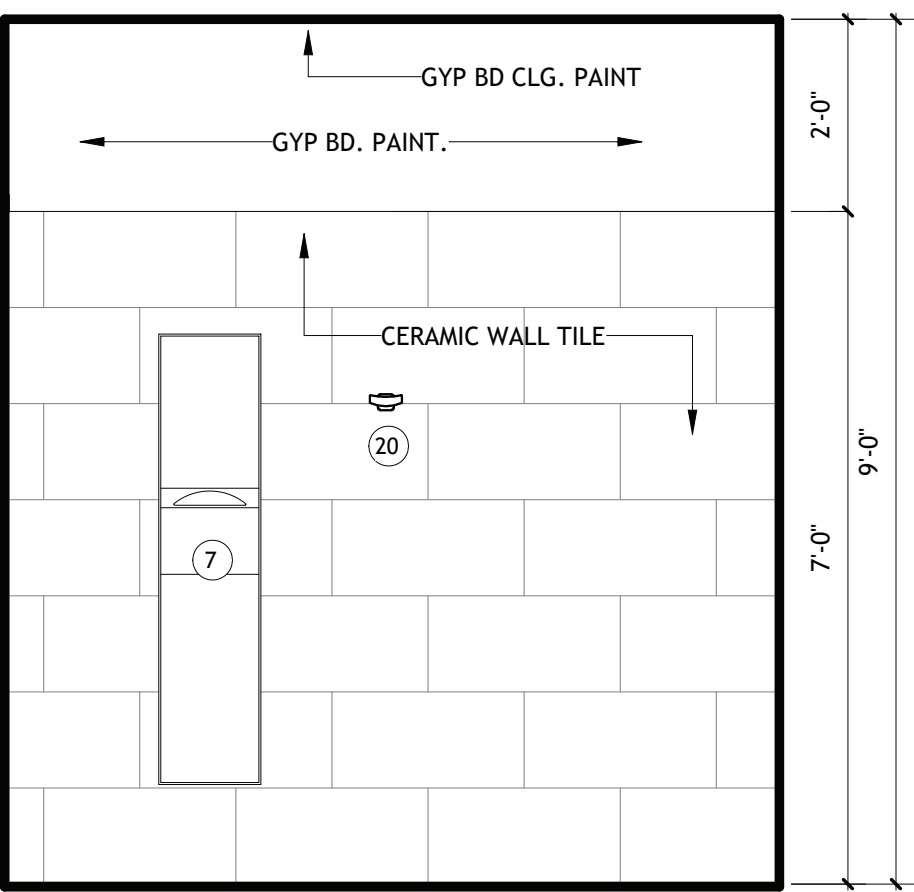


11 PLUMBING FIXTURES AND ACCESSORIES

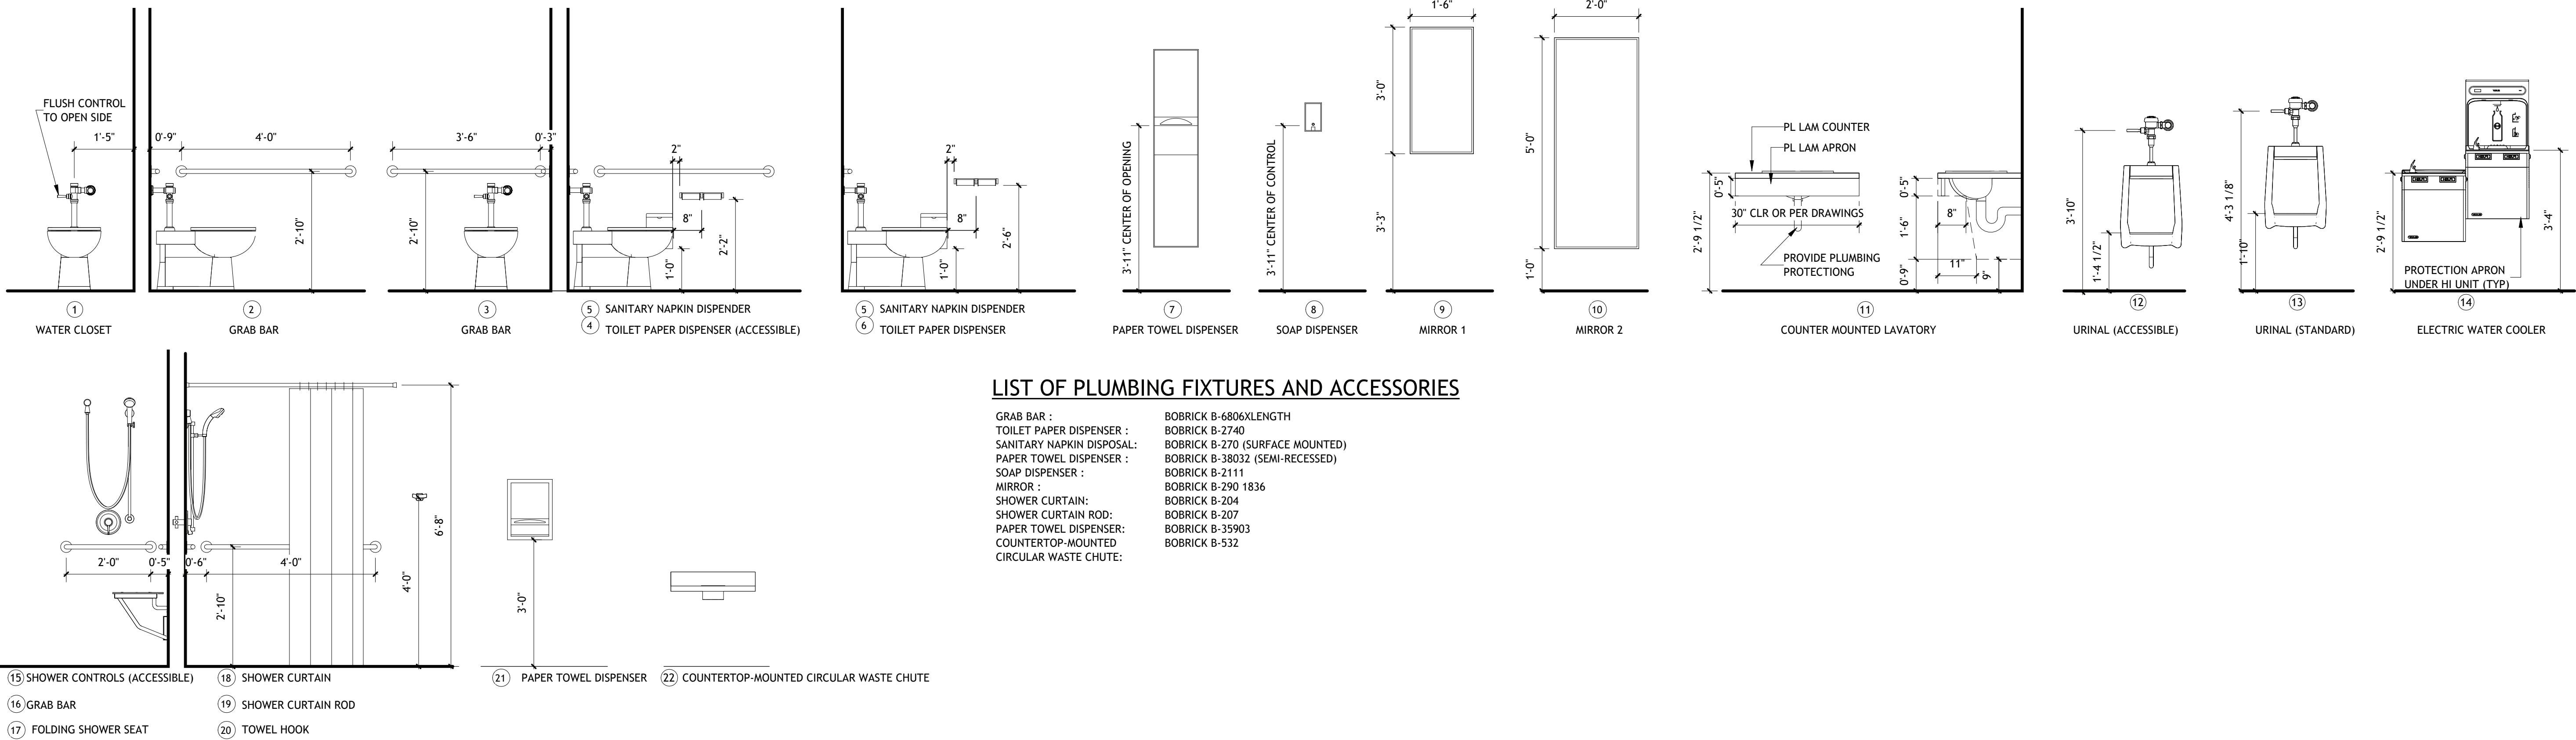

LIST OF PLUMBING FIXTURES AND ACCESSORIES

GRAB BAR :
TOILET PAPER DISPENSER :
SANITARY NAPKIN DISPOSAL:
PAPER TOWEL DISPENSER :
SOAP DISPENSER :
MIRROR :
SHOWER CURTAIN:
SHOWER CURTAIN ROD:
PAPER TOWEL DISPENSER:
COUNTERTOP-MOUNTED
CIRCULAR WASTE CHUTE:

BOBRICK B-6806XLENGTH
BOBRICK B-2740
BOBRICK B-270 (SURFACE MOUNTED)
BOBRICK B-38032 (SEMI-RECESSED)
BOBRICK B-2111
BOBRICK B-290 1836
BOBRICK B-204
BOBRICK B-207
BOBRICK B-35903
BOBRICK B-532

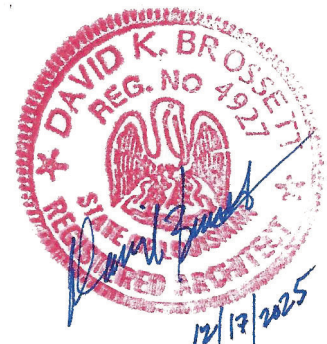

Brossett
Architect



Brossett Architect, LLC · 414 Pujo St., Lake Charles, LA 70601

LAKE CHARLES PUBLIC WORKS
NEW FACILITY PHASE 2

4200 BROAD STREET
LAKE CHARLES, LA 70615

ENLARGED FLOOR PLANS AND ELEVATIONS- CREW BUILDING

SHEET NO.


A5.3

ARCH #24009 BA


VER.	DATE	DESCRIPTION
0	12/20/2025	BID DOCUMENTS

© COPYRIGHT 2025,
Brossett Architect, LLC
All Rights Reserved.
This document shall not be
copied or reproduced
without written permission.


1 ENLARGED FLOOR PLAN- WOMENS RR 208
SCALE: 1/2" = 1'-0"

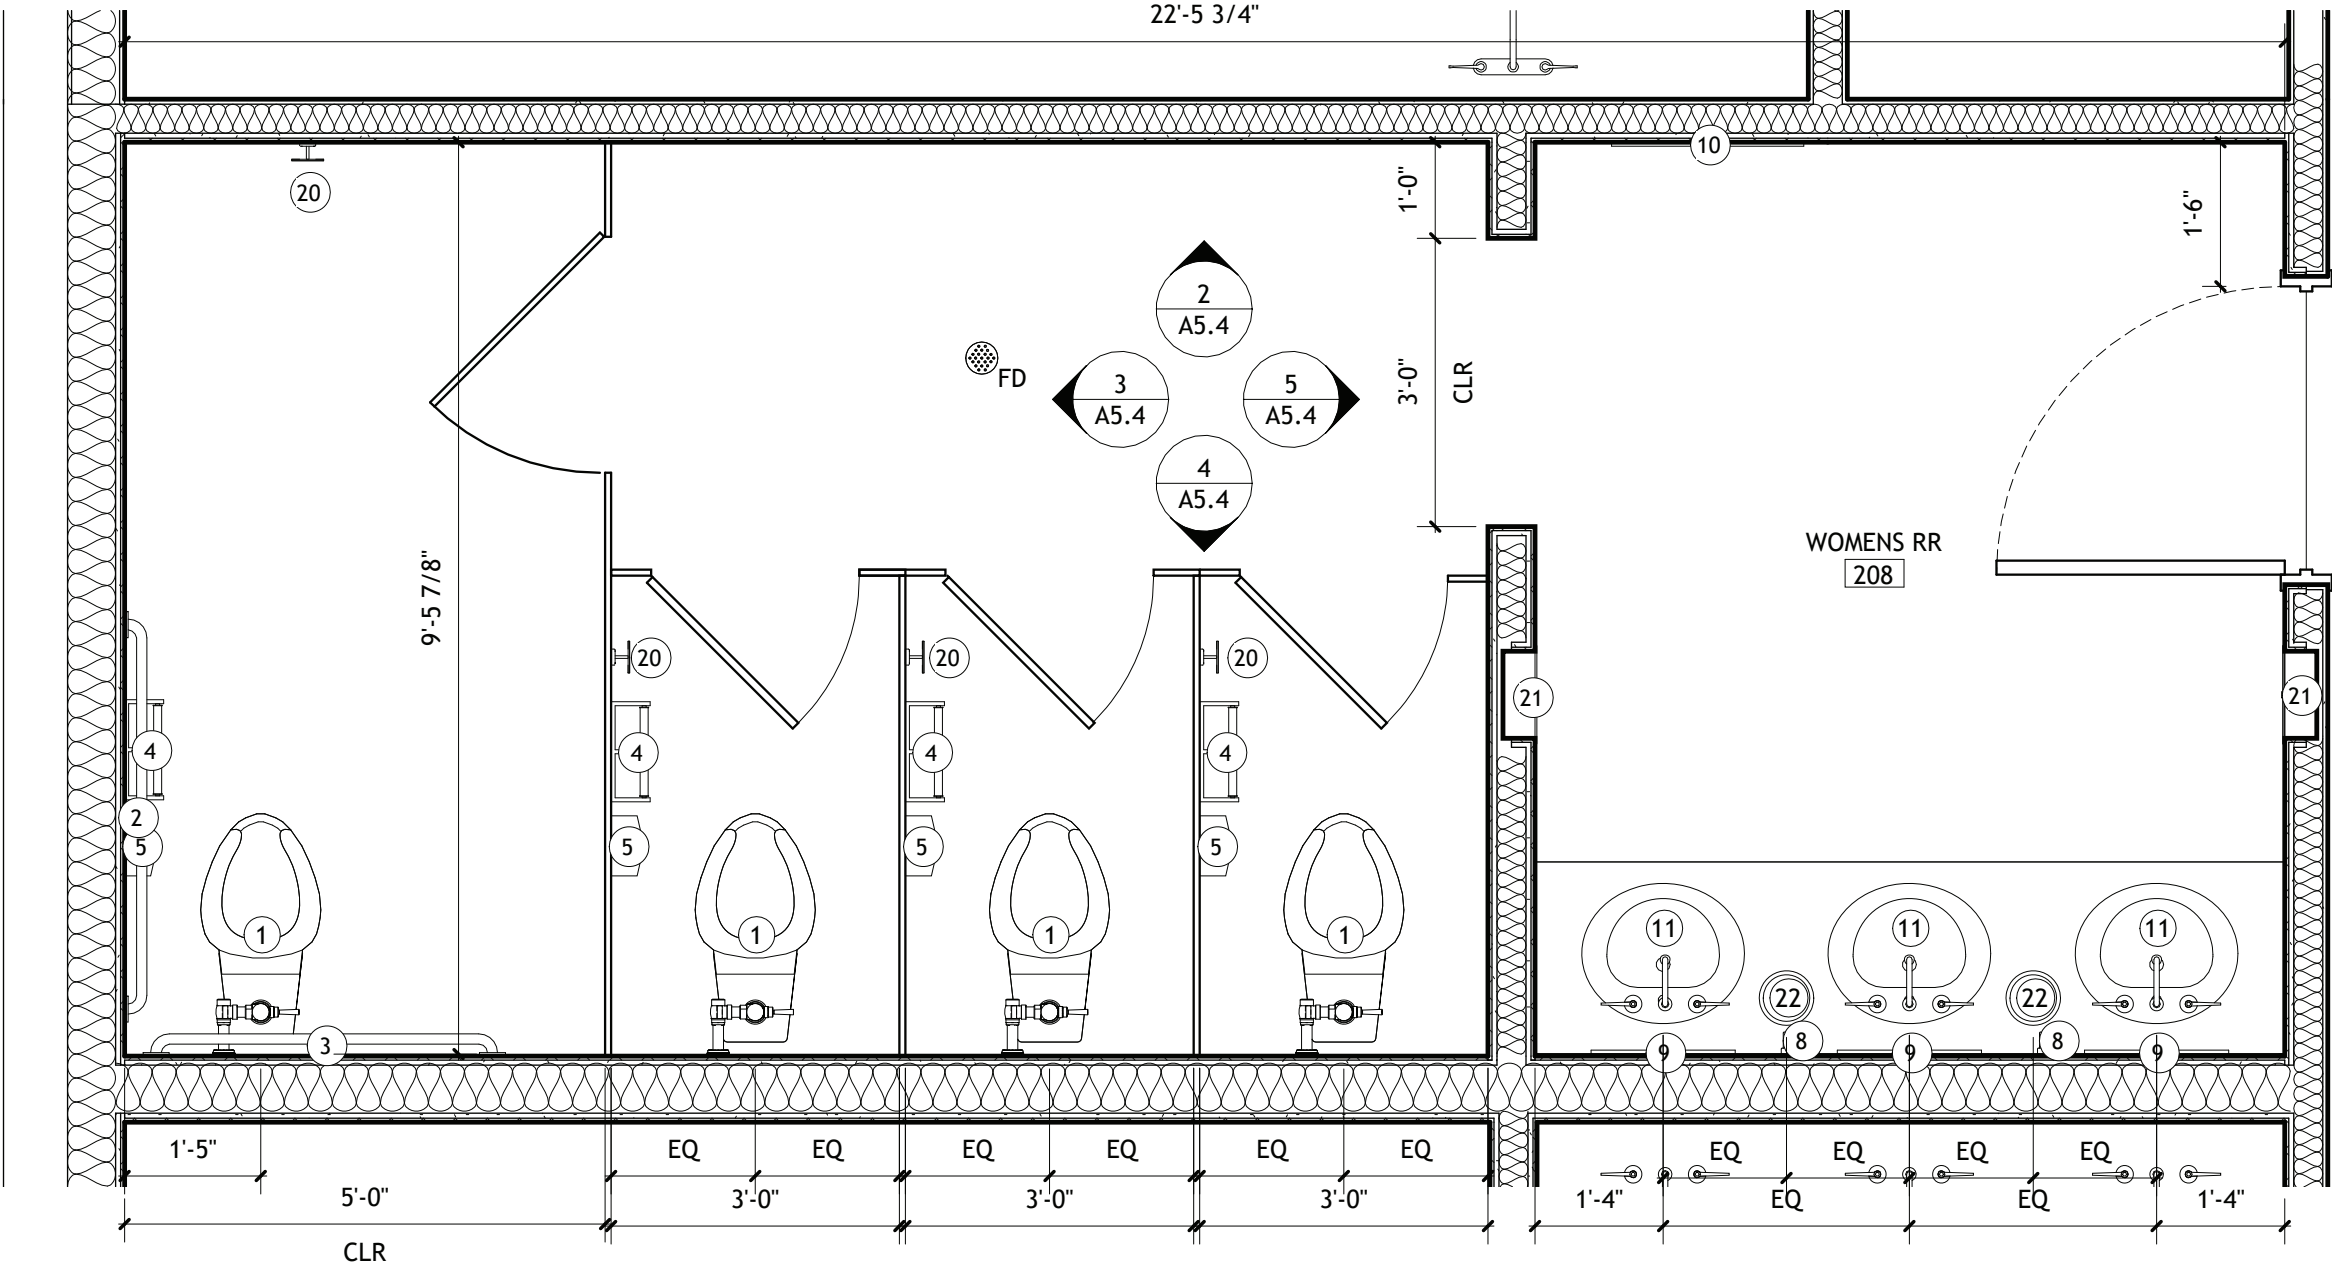


2 INT ELEVATION- WOMENS RR 208 (NORTH)
SCALE: 1/2" = 1'-0"

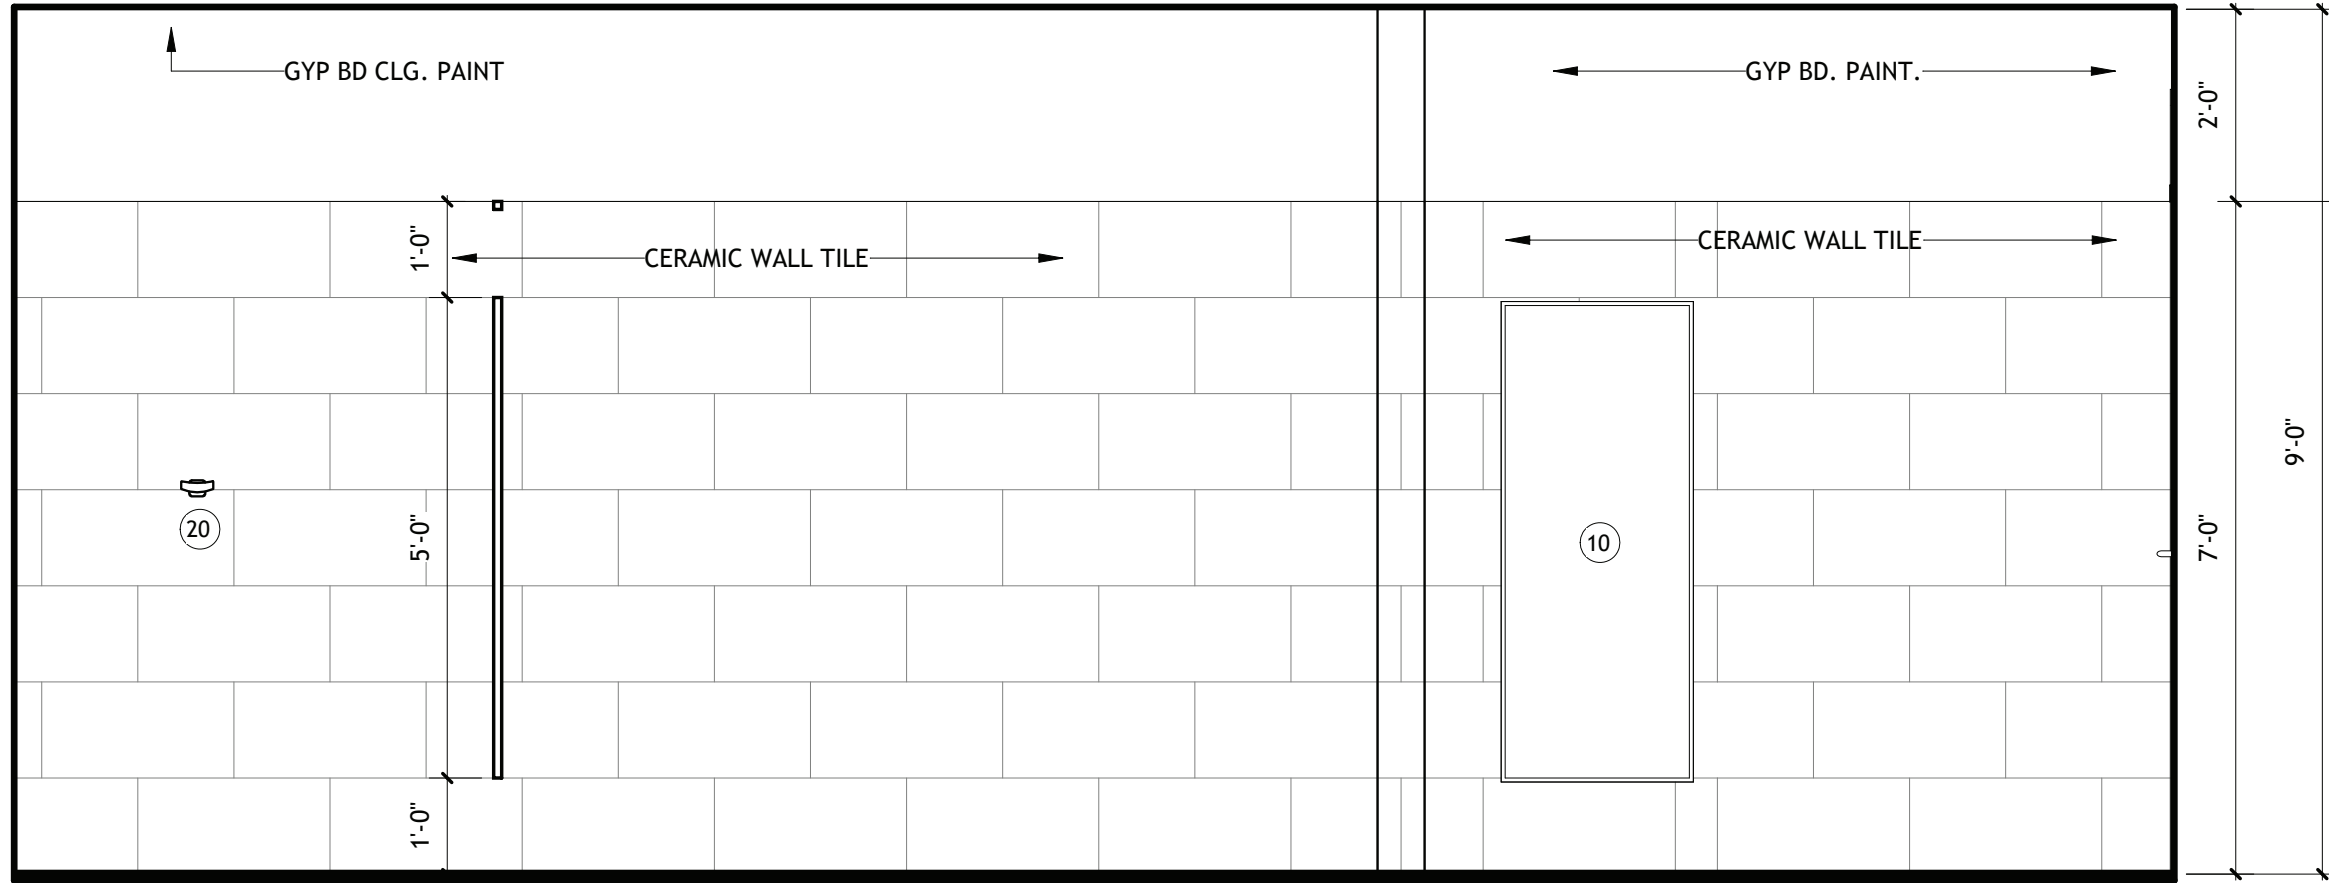


4 INT ELEVATION- WOMENS RR 208 (SOUTH)
SCALE: 1/2" = 1'-0"

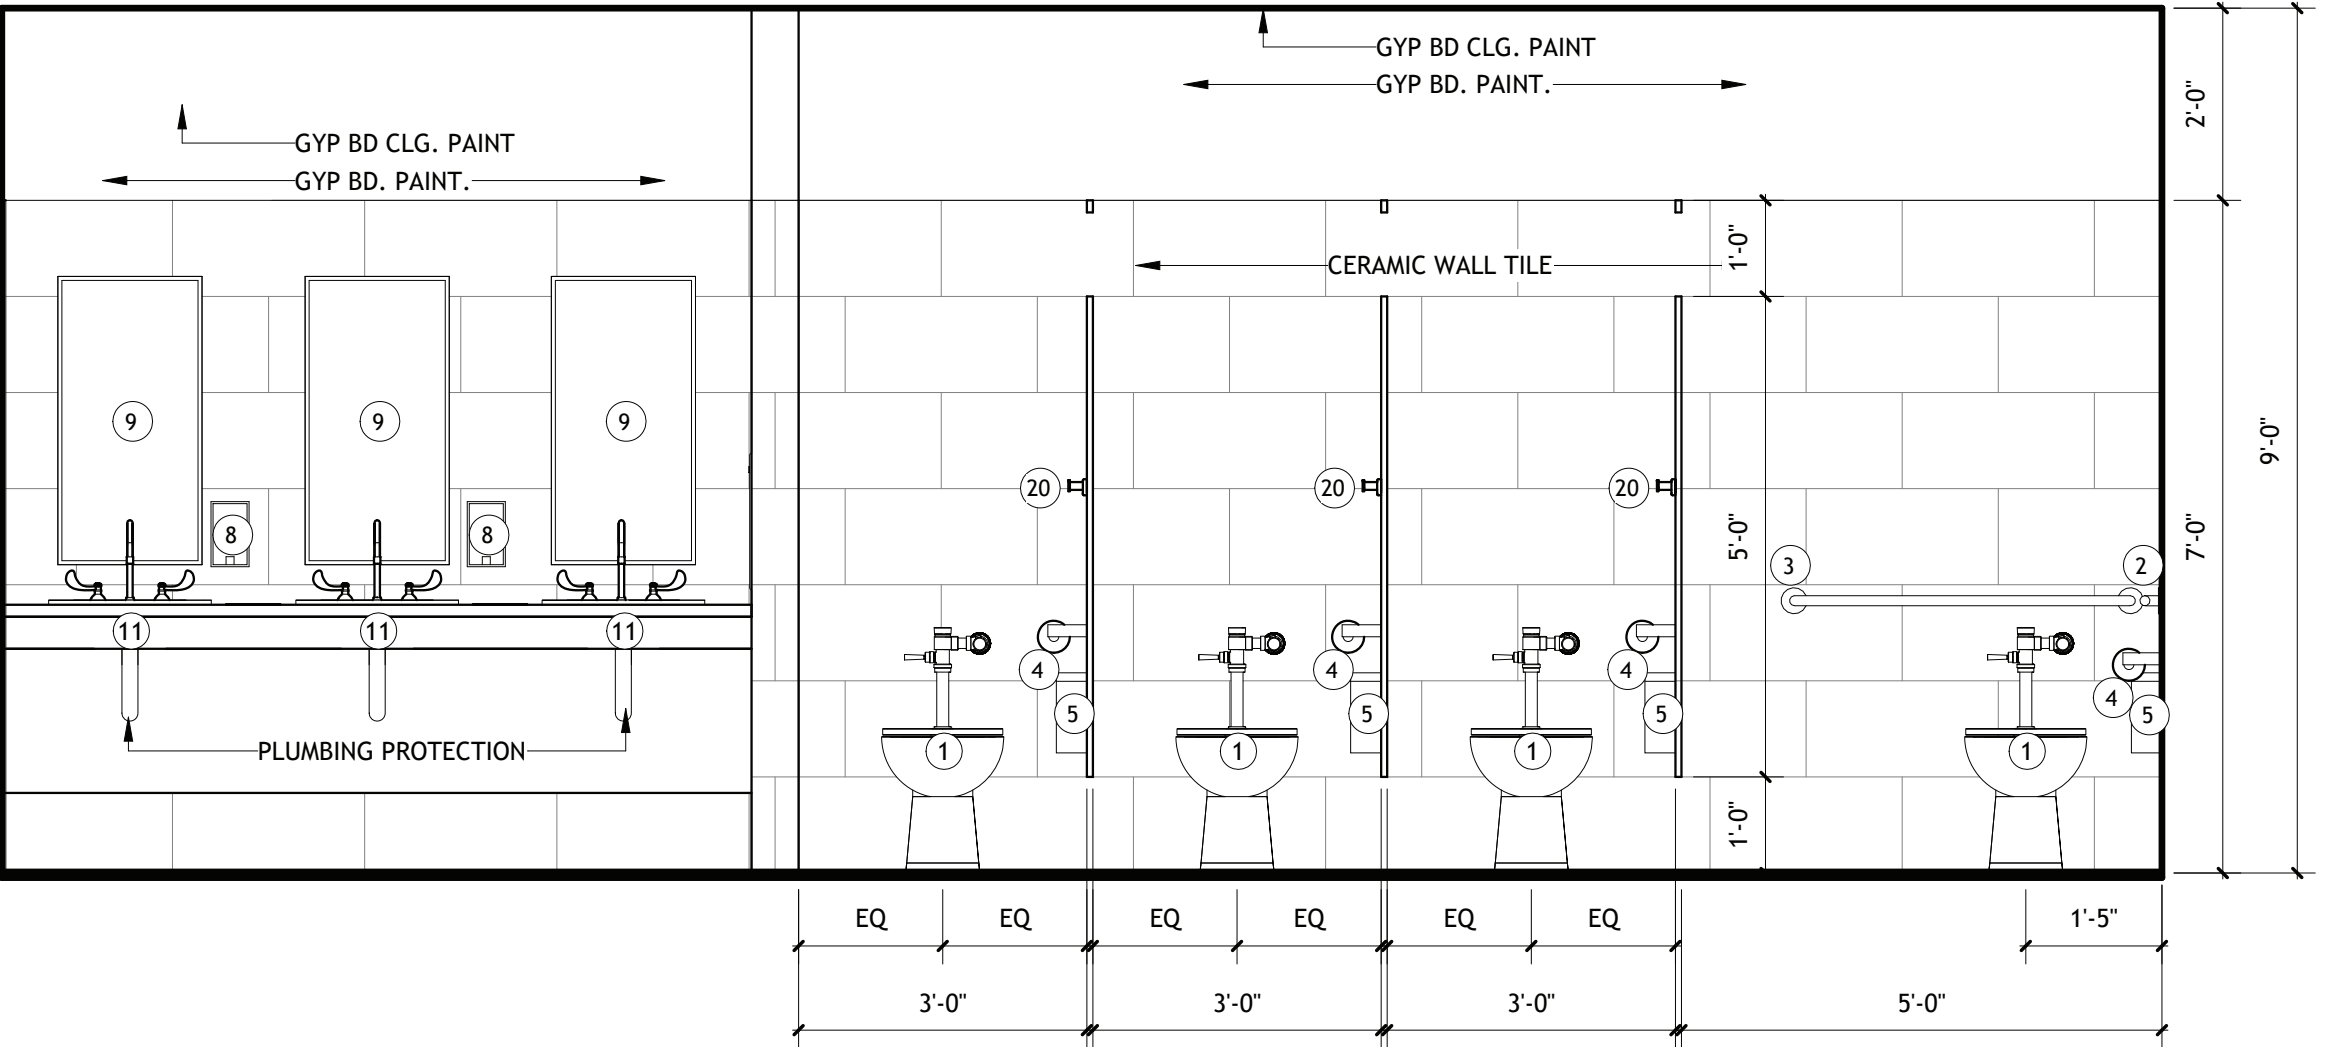


3 INT ELEVATION- WOMENS RR 208 (WEST)
SCALE: 1/2" = 1'-0"

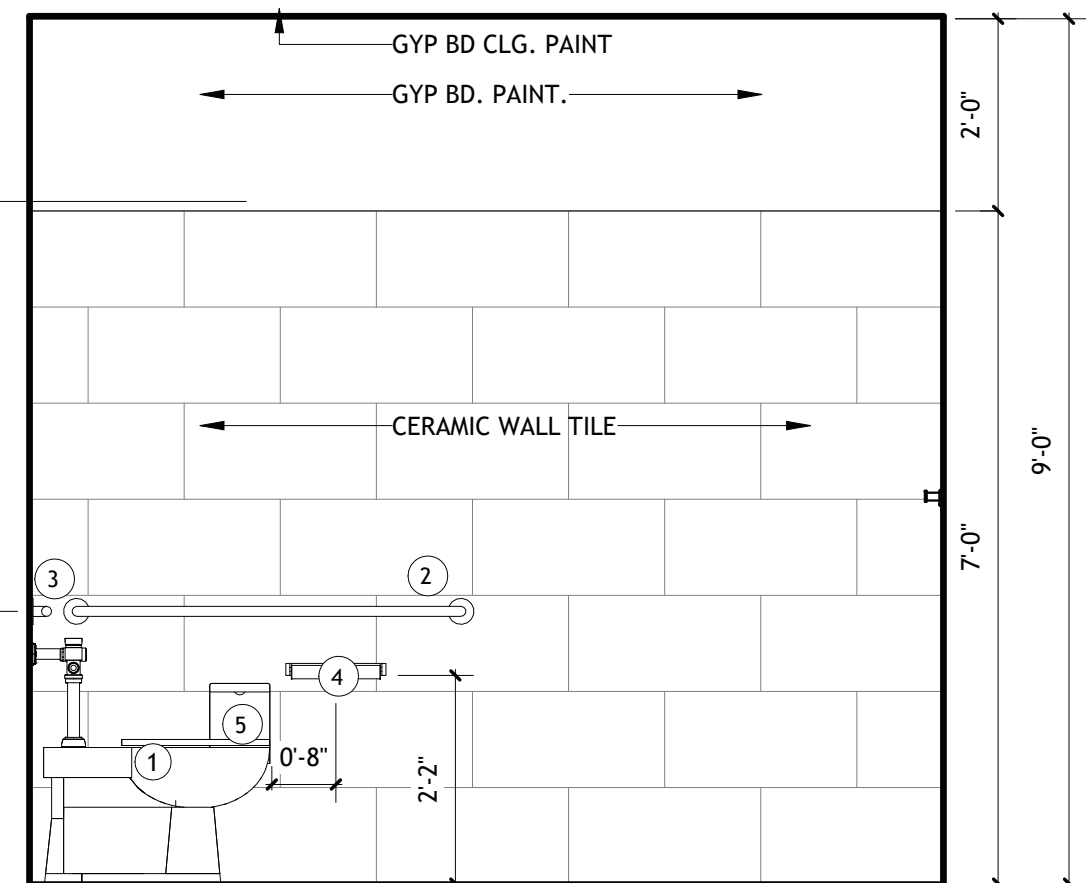


5 INT ELEVATION- WOMENS RR 208 (EAST)
SCALE: 1/2" = 1'-0"

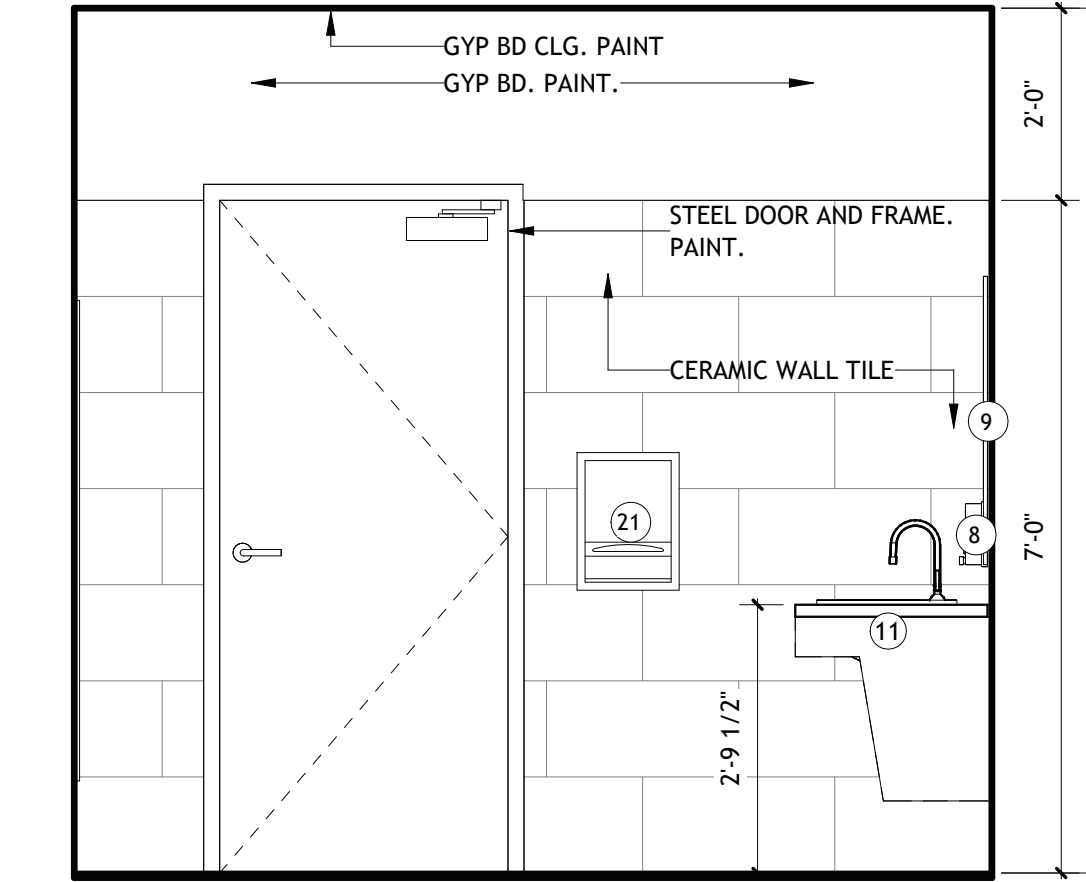


6 ENLARGED FLOOR PLAN- MENS RR 210
SCALE: 1/2" = 1'-0"

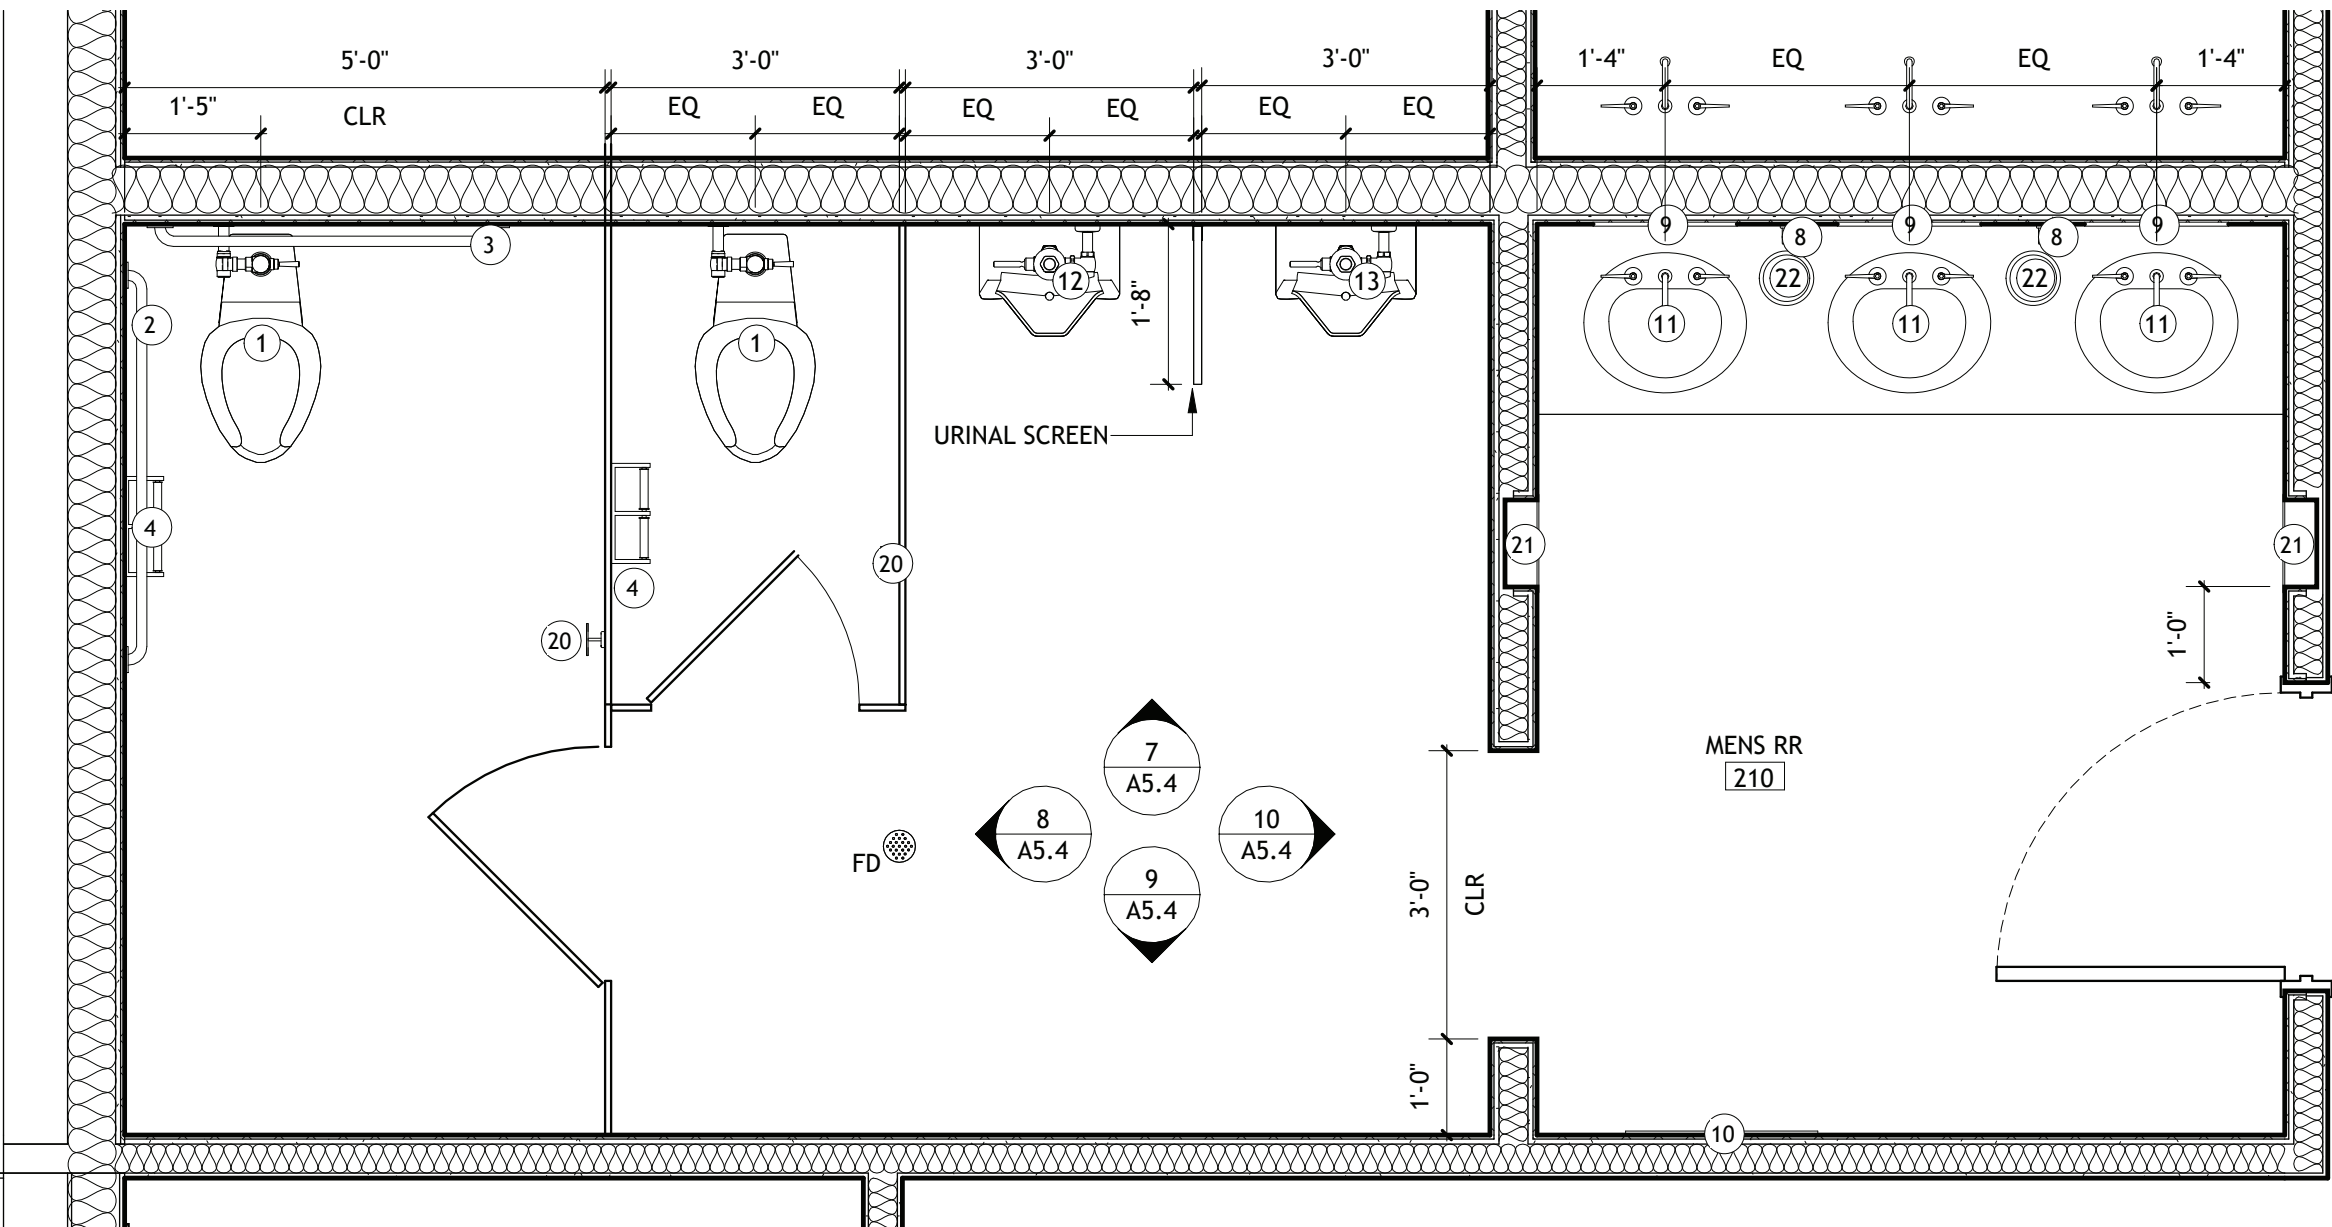


7 INT ELEVATION- MENS RR 210 (NORTH)
SCALE: 1/2" = 1'-0"

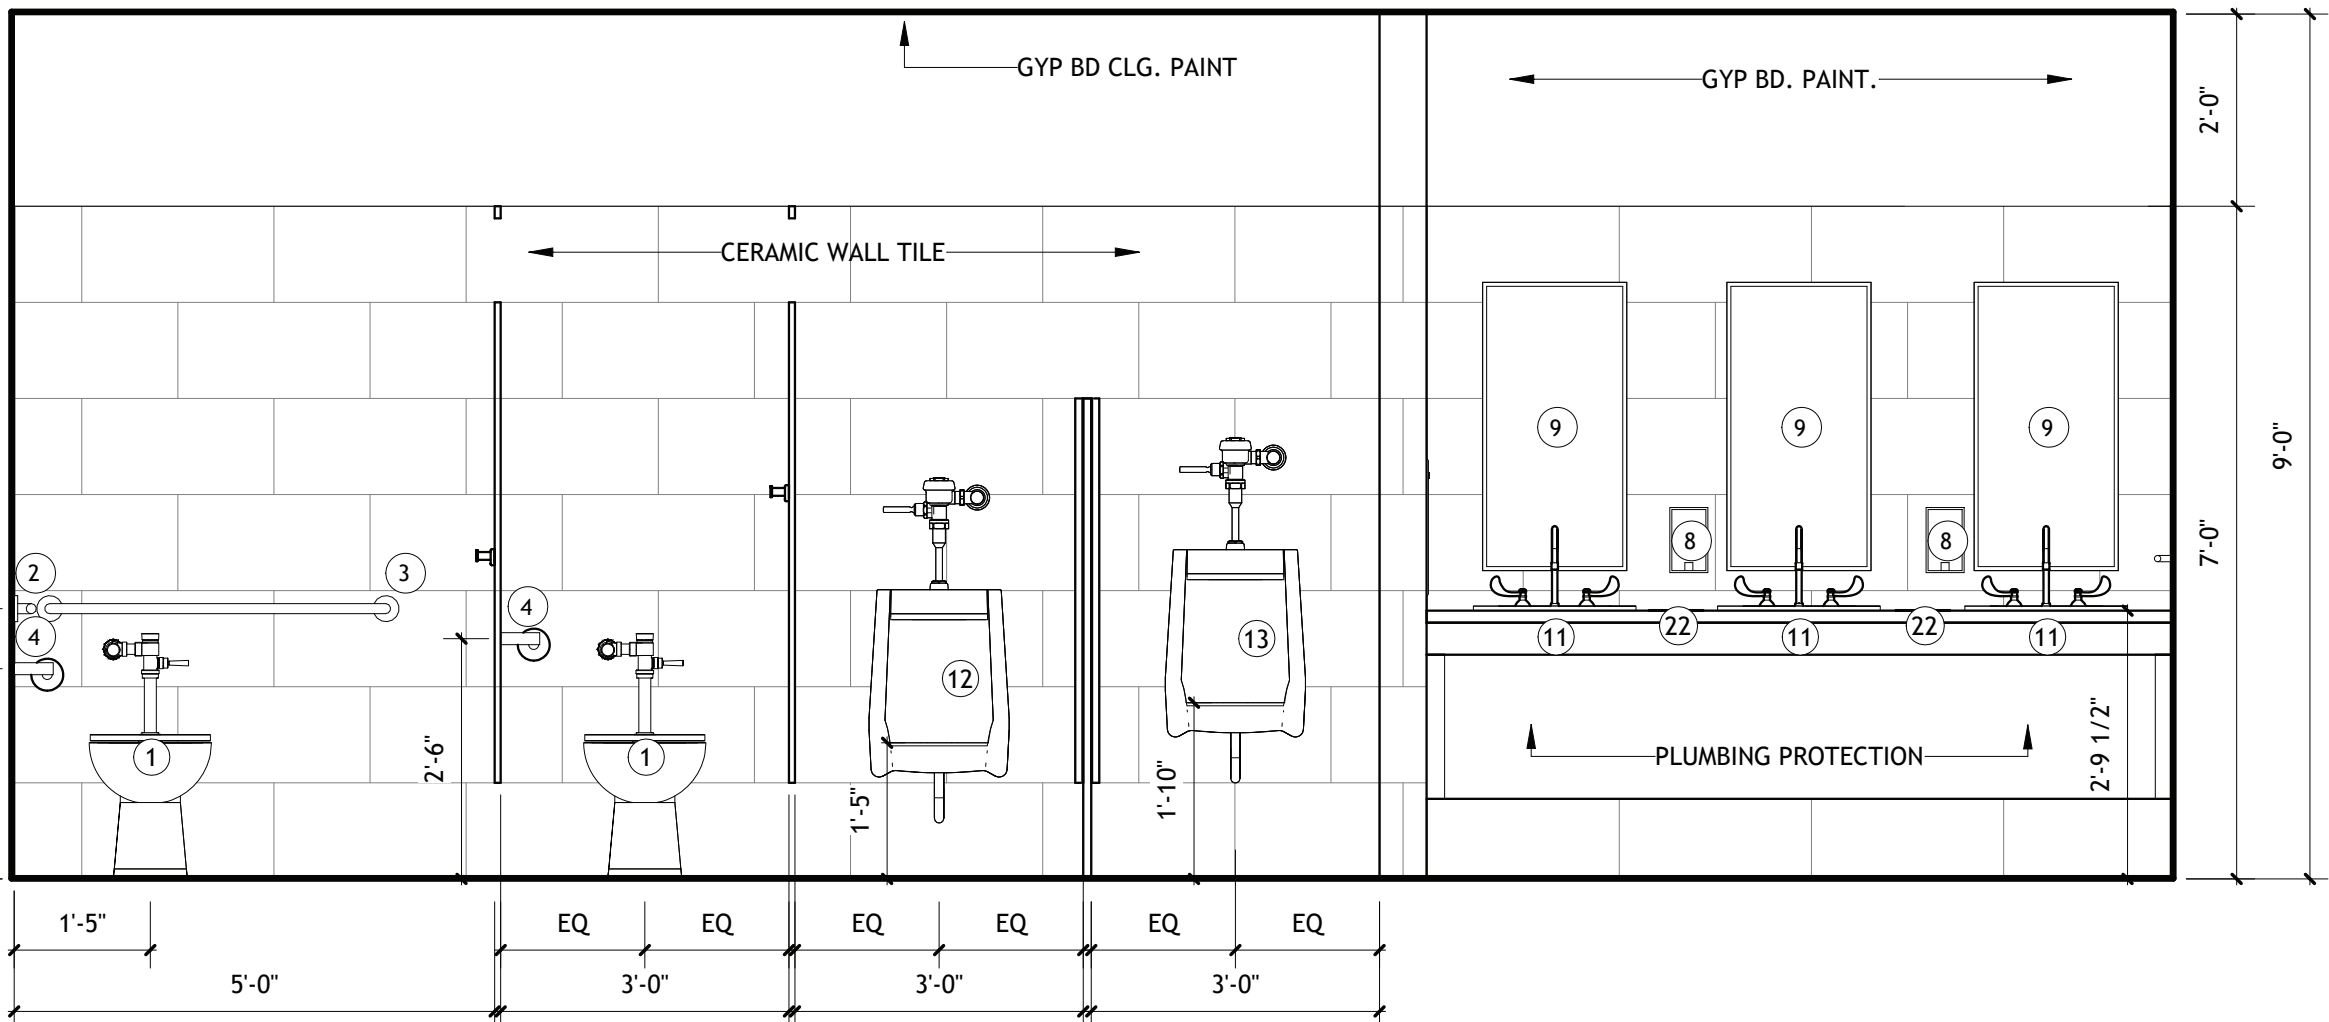


9 INT ELEVATION- MENS RR 210 (SOUTH)
SCALE: 1/2" = 1'-0"

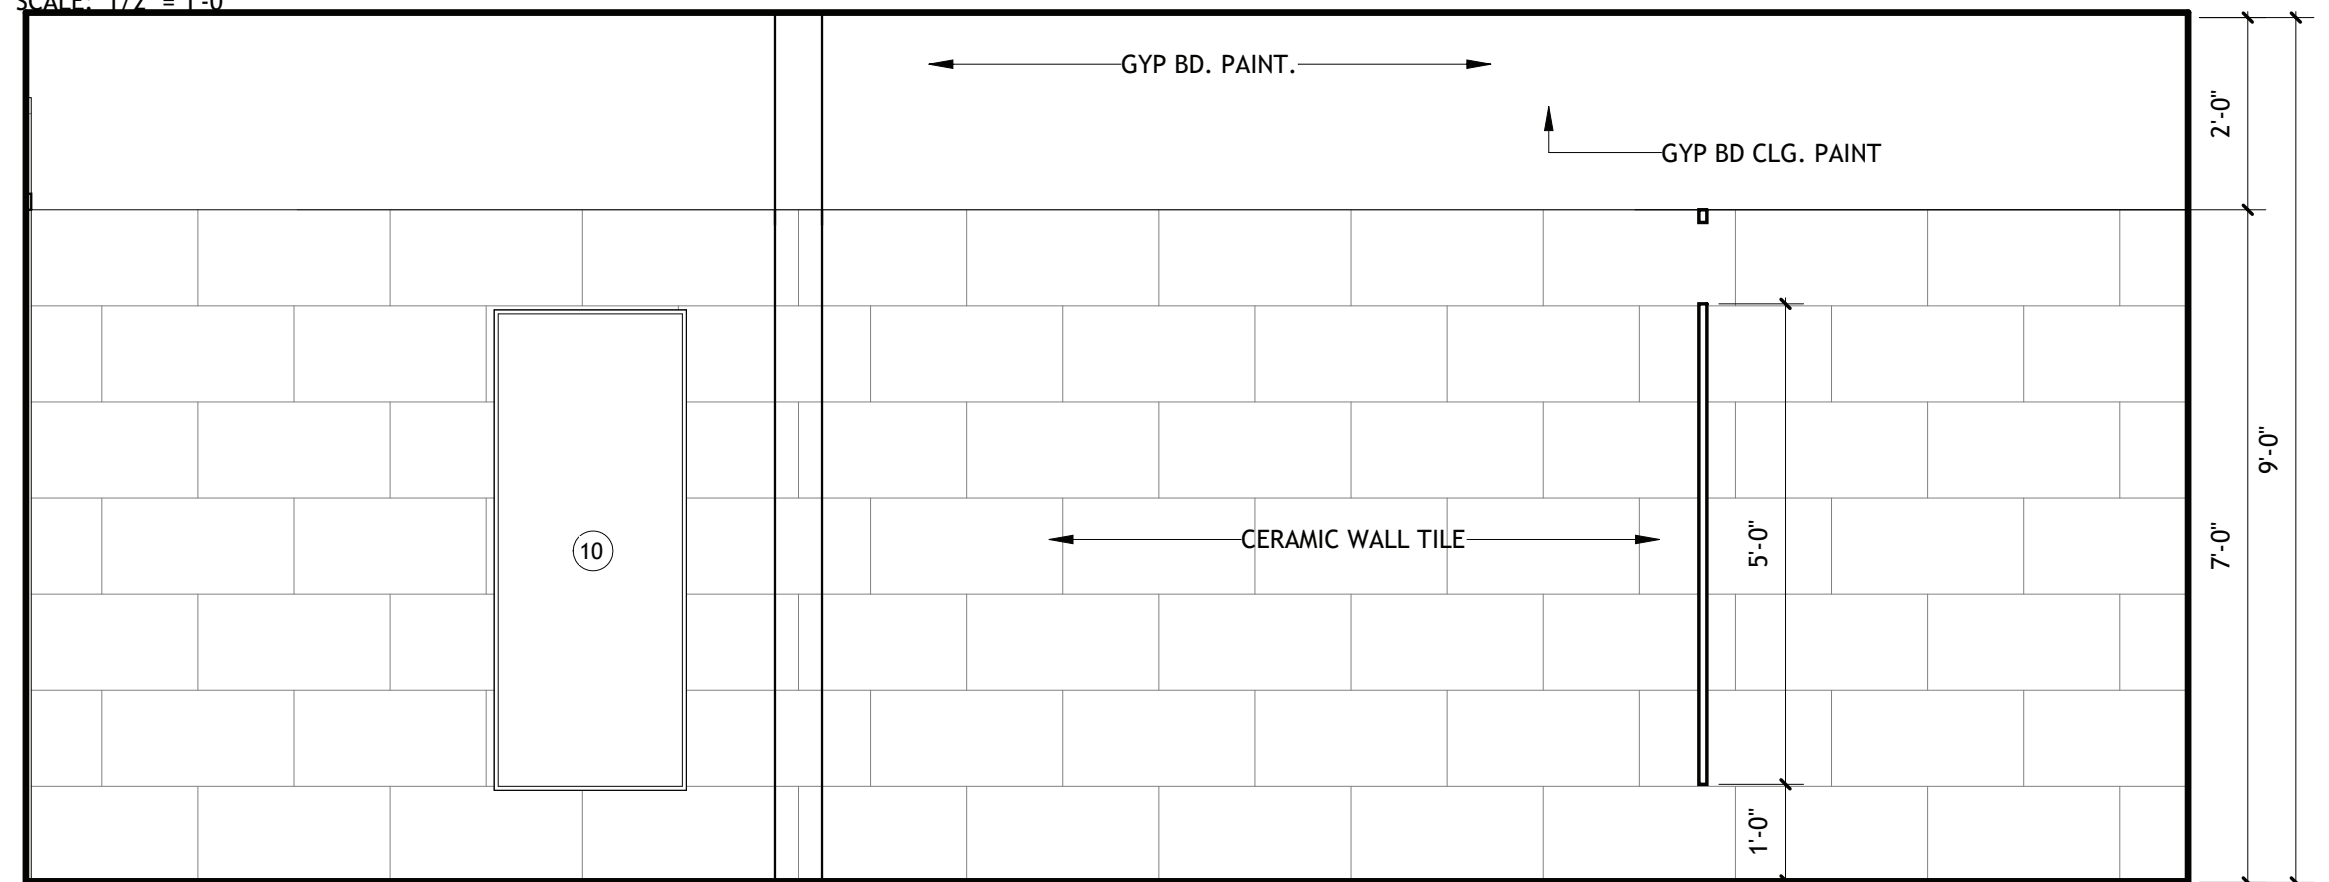

8 INT ELEVATION- MENS RR 210 (WEST)
SCALE: 1/2" = 1'-0"

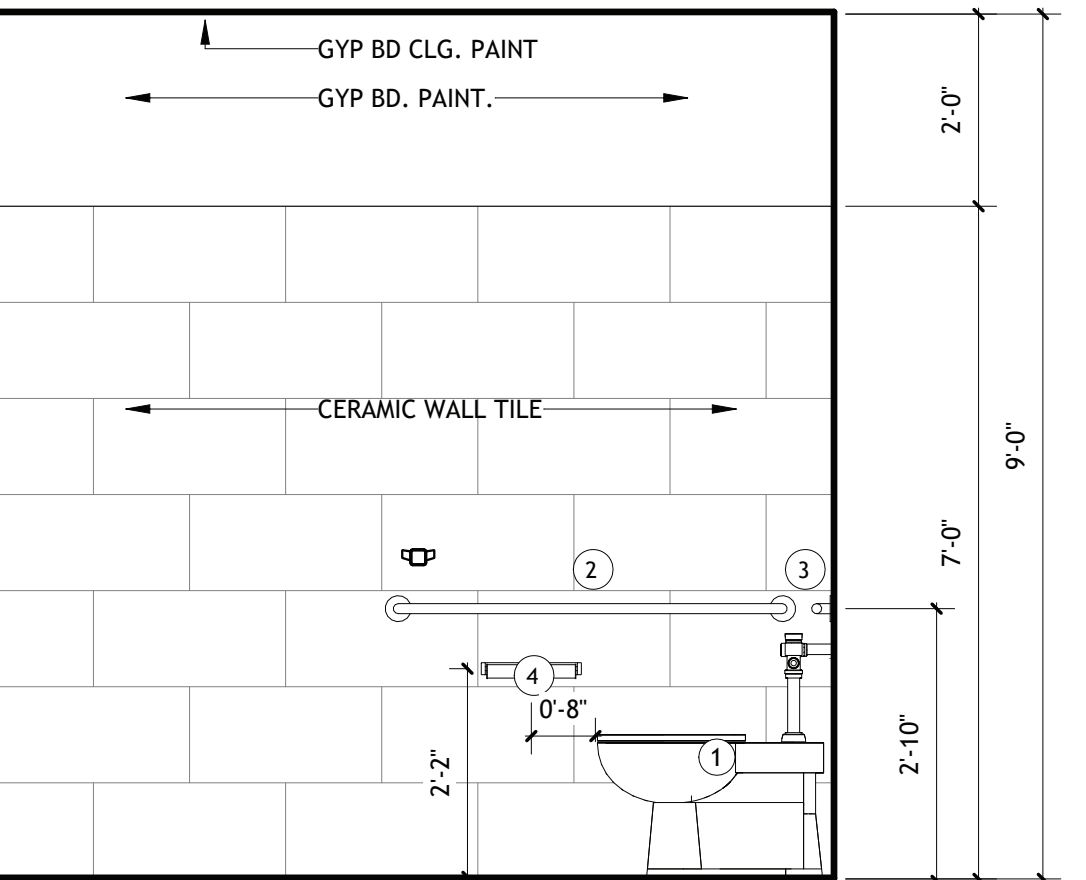


10 INT ELEVATION- MENS RR 210 (EAST)
SCALE: 1/2" = 1'-0"

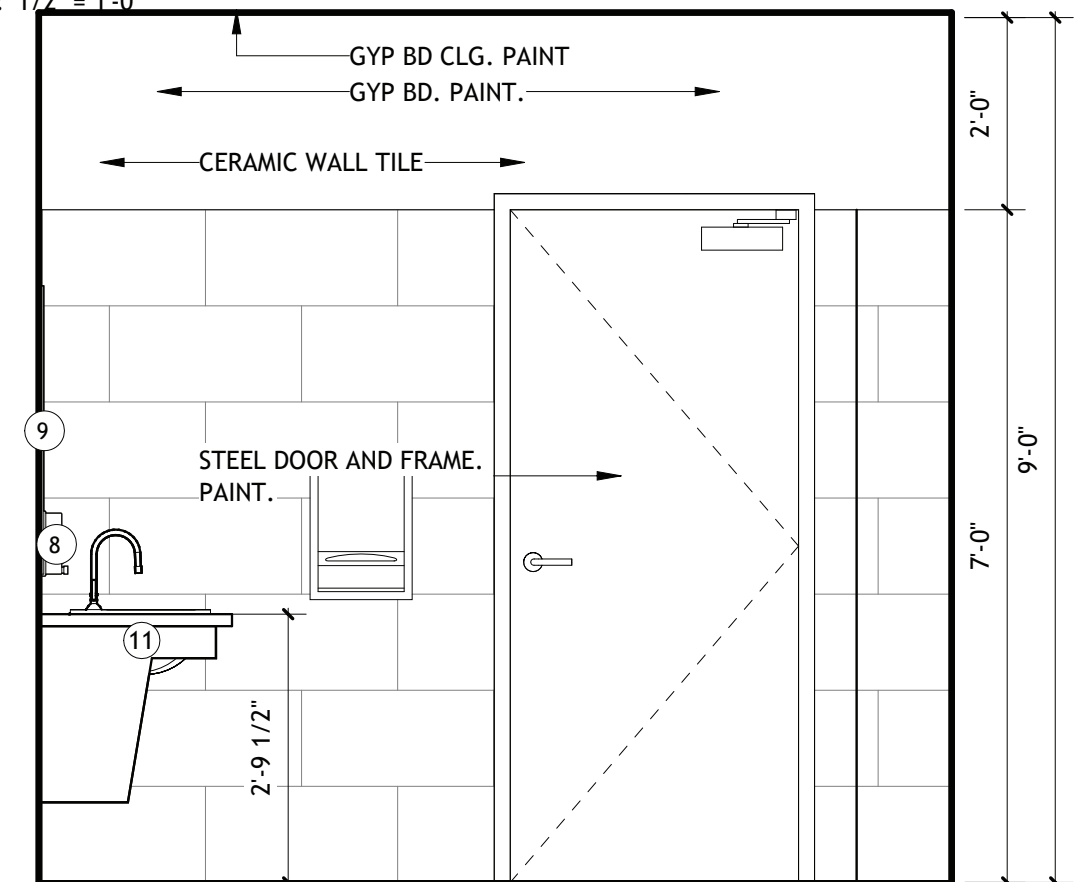


1 ENLARGED FLOOR PLAN- MENS RR 225

SCALE: 1/2" = 1'-0"

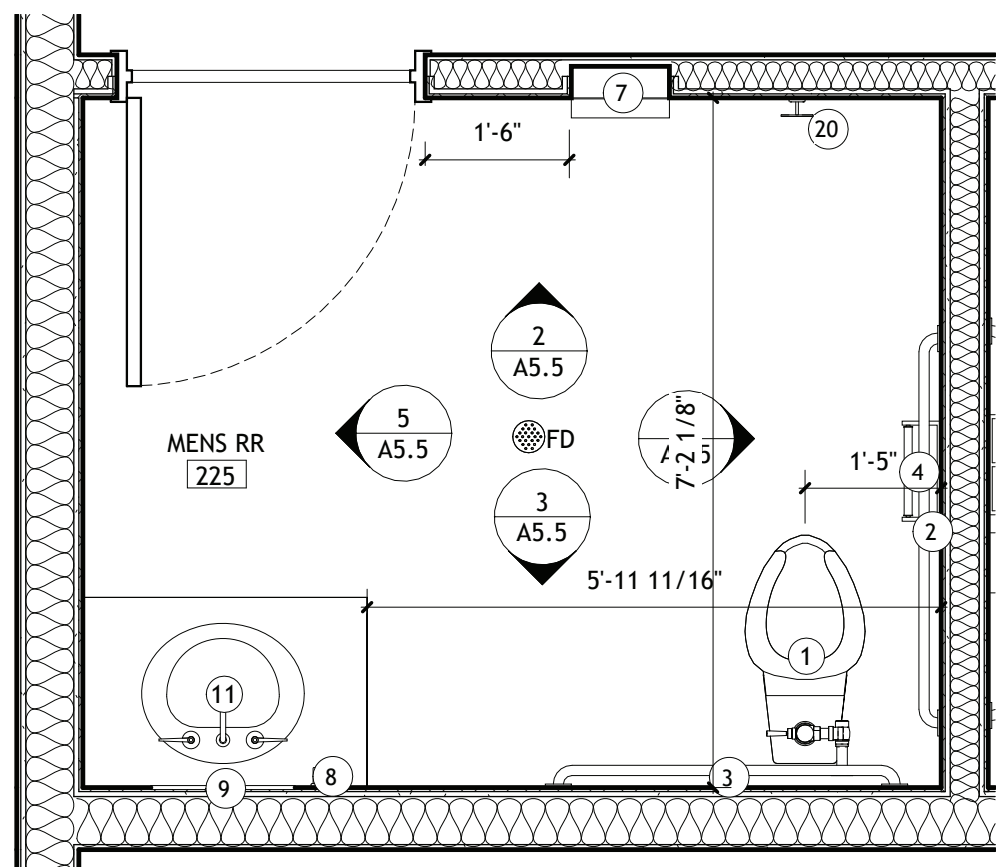


2 INT ELEVATION- MENS RR 225 (NORTH)

SCALE: 1/2" = 1'-0"

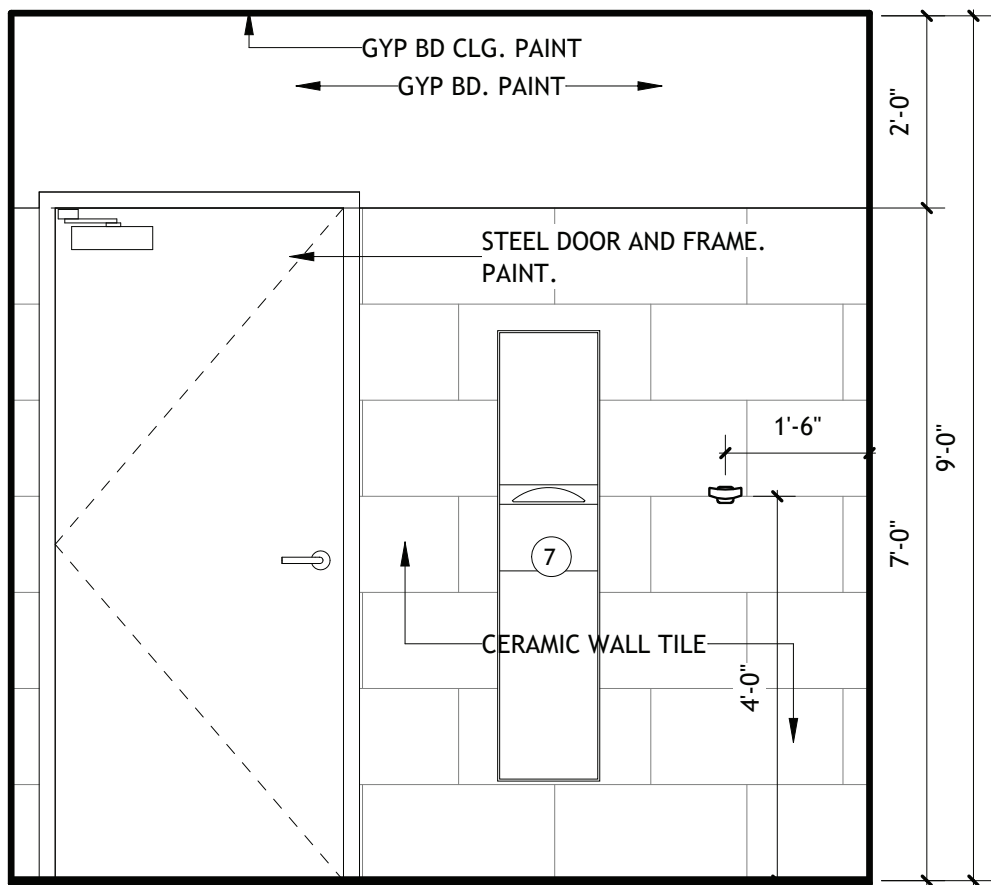


3 INT ELEVATION- MENS RR 225 (SOUTH)

SCALE: 1/2" = 1'-0"

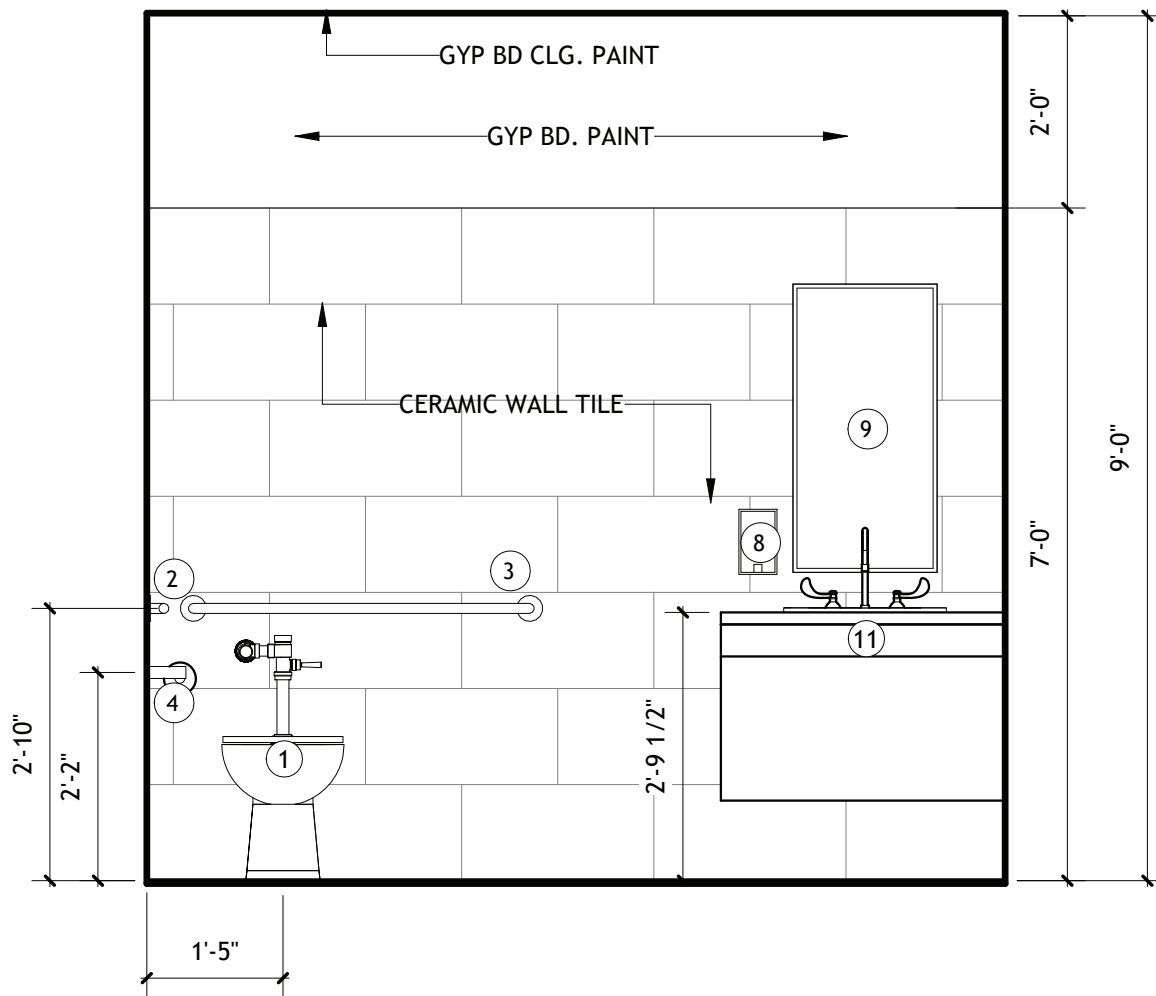


4 INT ELEVATION- MENS RR 224 (EAST)

SCALE: 1/2" = 1'-0"

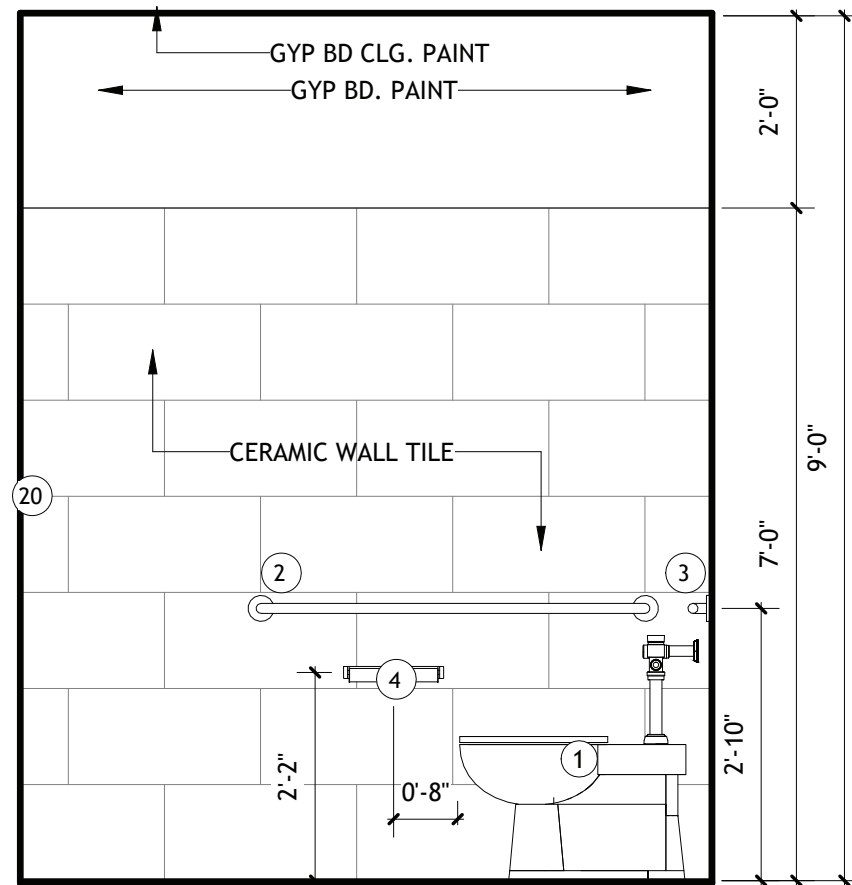


5 INT ELEVATION- MENS RR 225 (WEST)

SCALE: 1/2" = 1'-0"

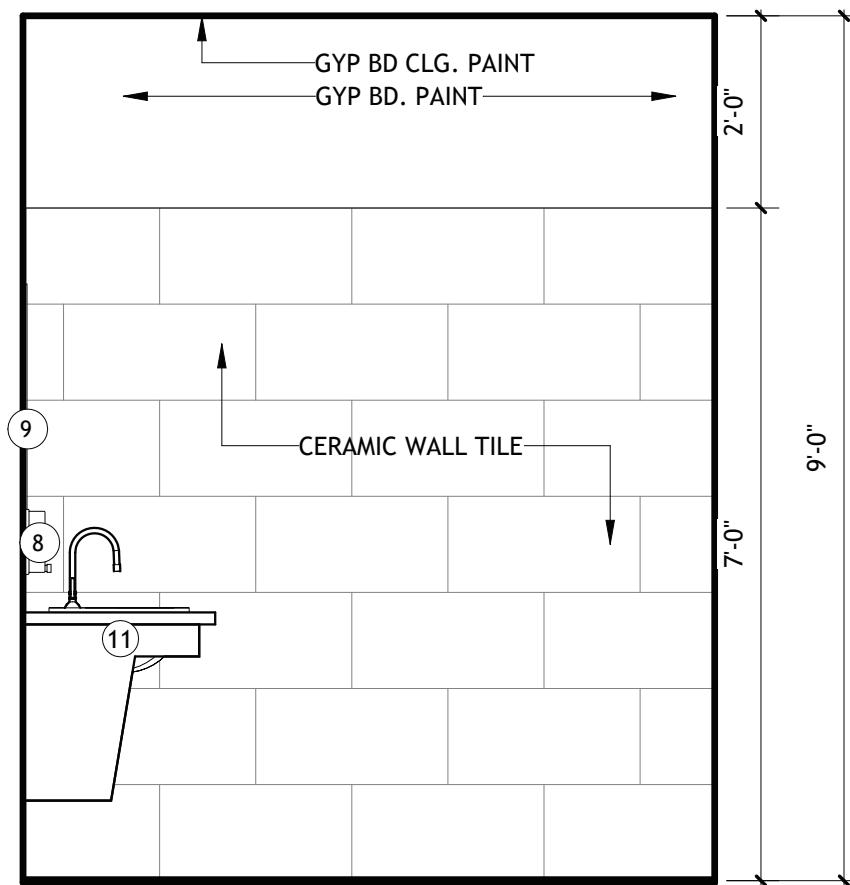


6 ENLARGED FLOOR PLAN- WOMENS RR 226

SCALE: 1/2" = 1'-0"

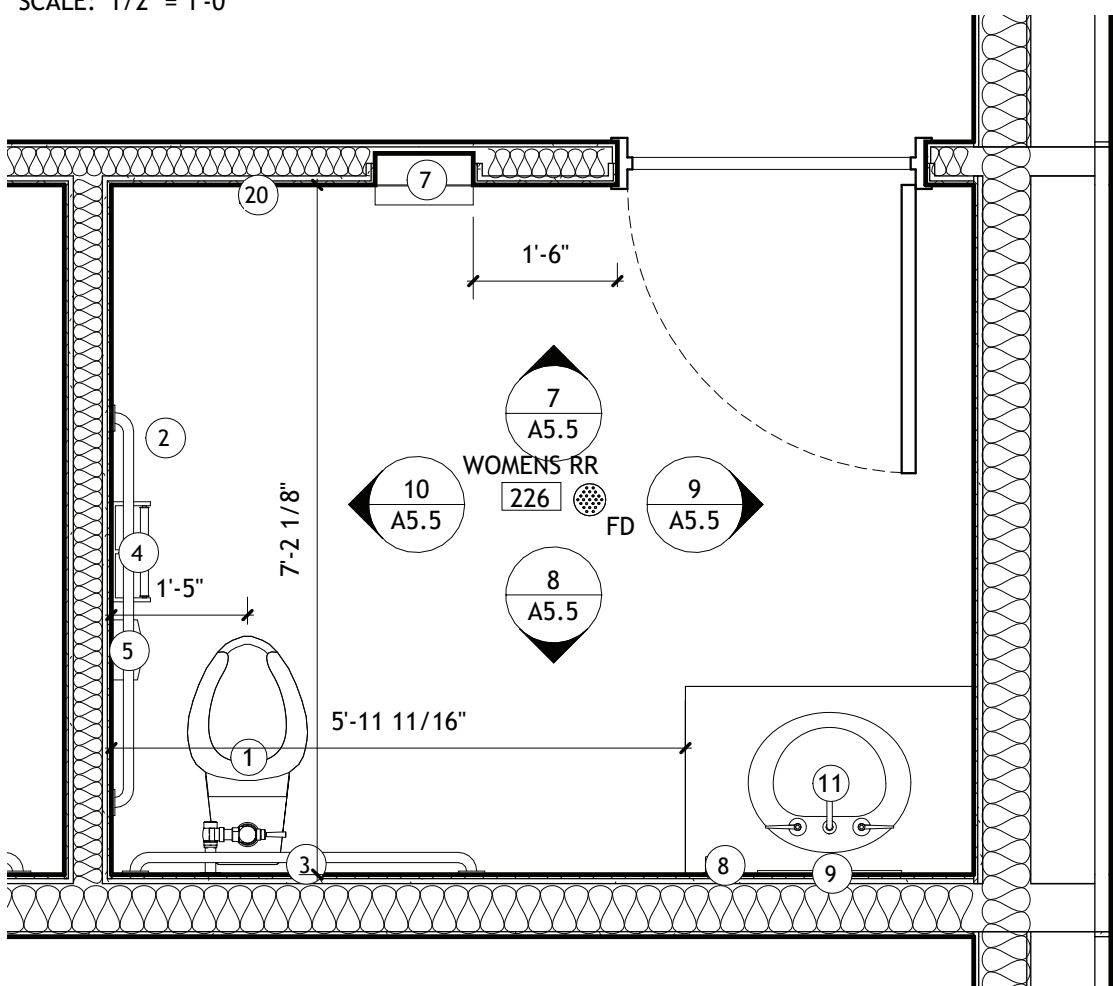


7 INT ELEVATION- WOMENS RR 226 (NORTH)

SCALE: 1/2" = 1'-0"

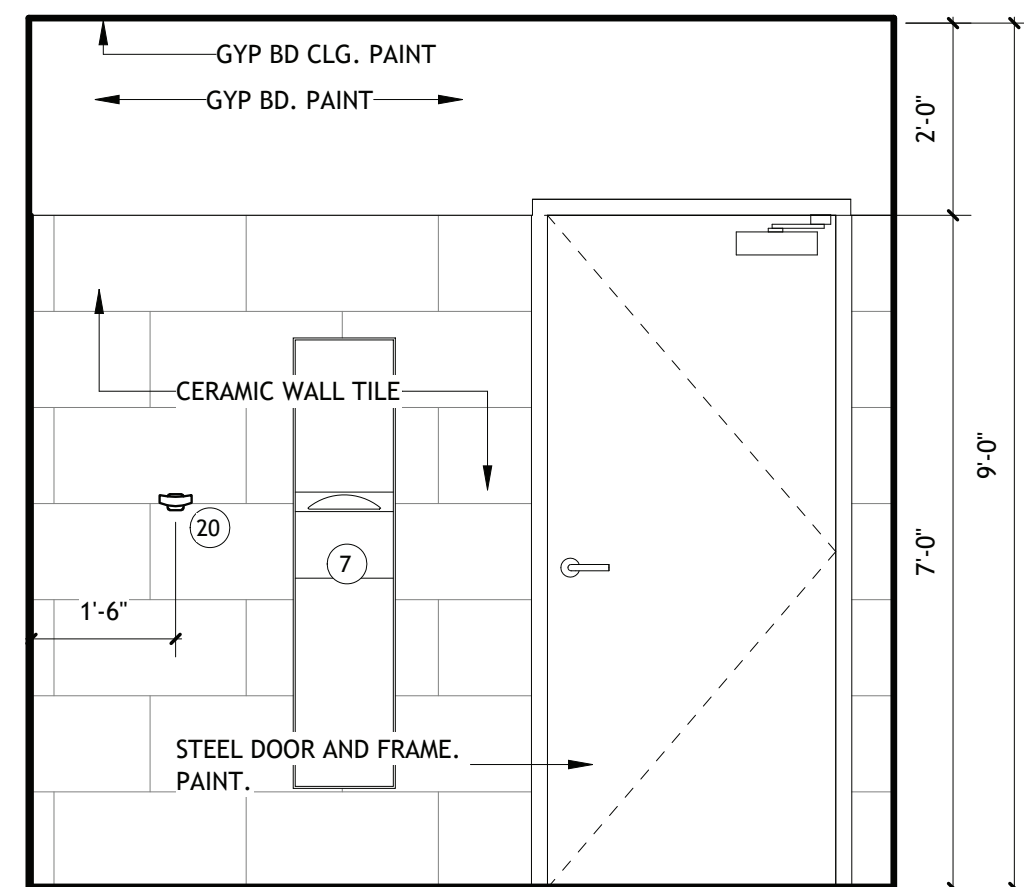


8 INT ELEVATION- WOMENS RR 226 (SOUTH)

SCALE: 1/2" = 1'-0"

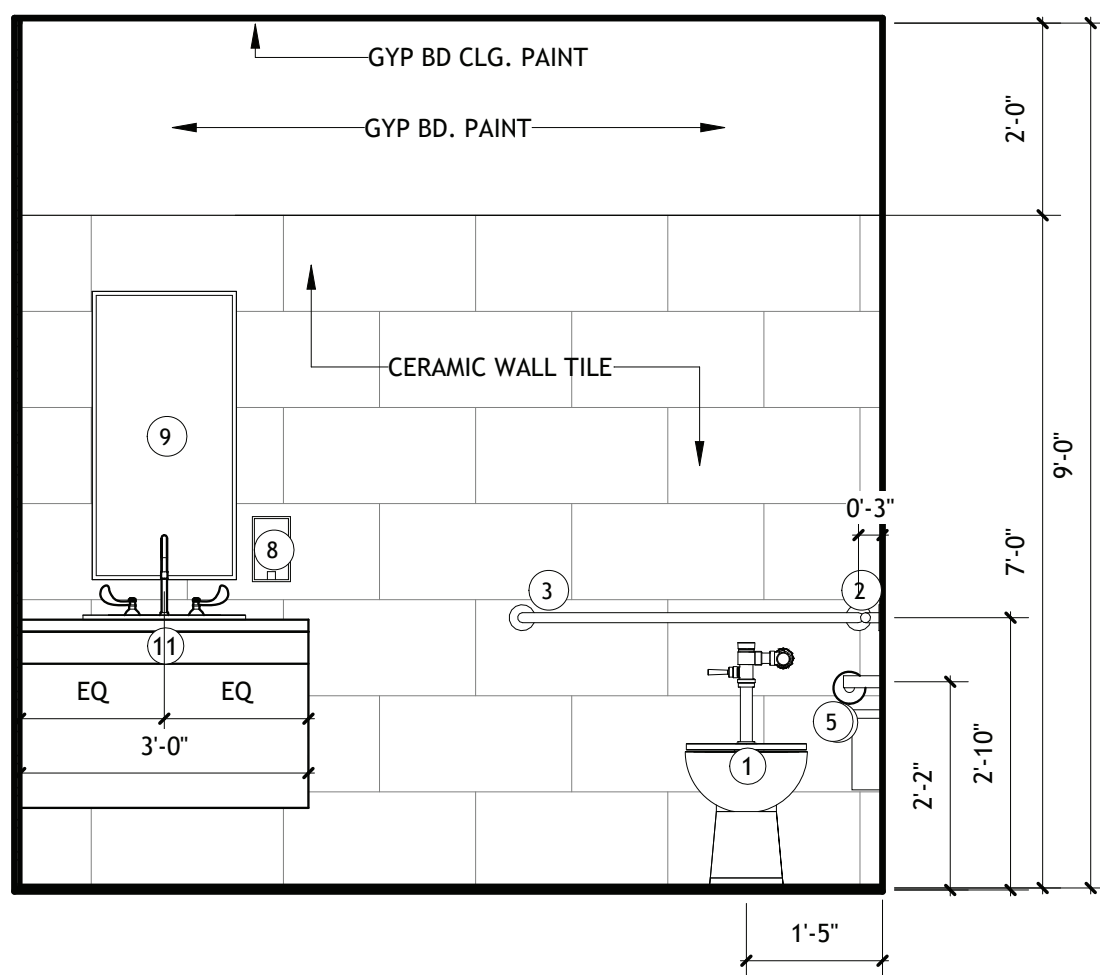


9 INT ELEVATION- WOMENS RR 226 (EAST)

SCALE: 1/2" = 1'-0"

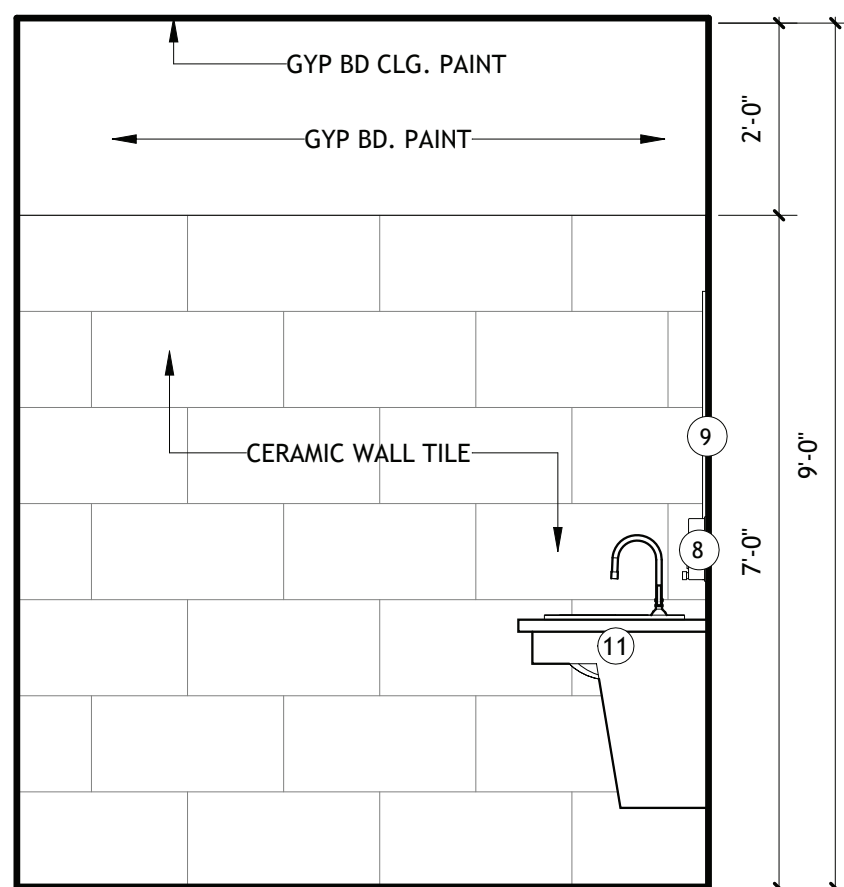


10 INT ELEVATION- WOMENS RR 225 (WEST)

SCALE: 1/2" = 1'-0"

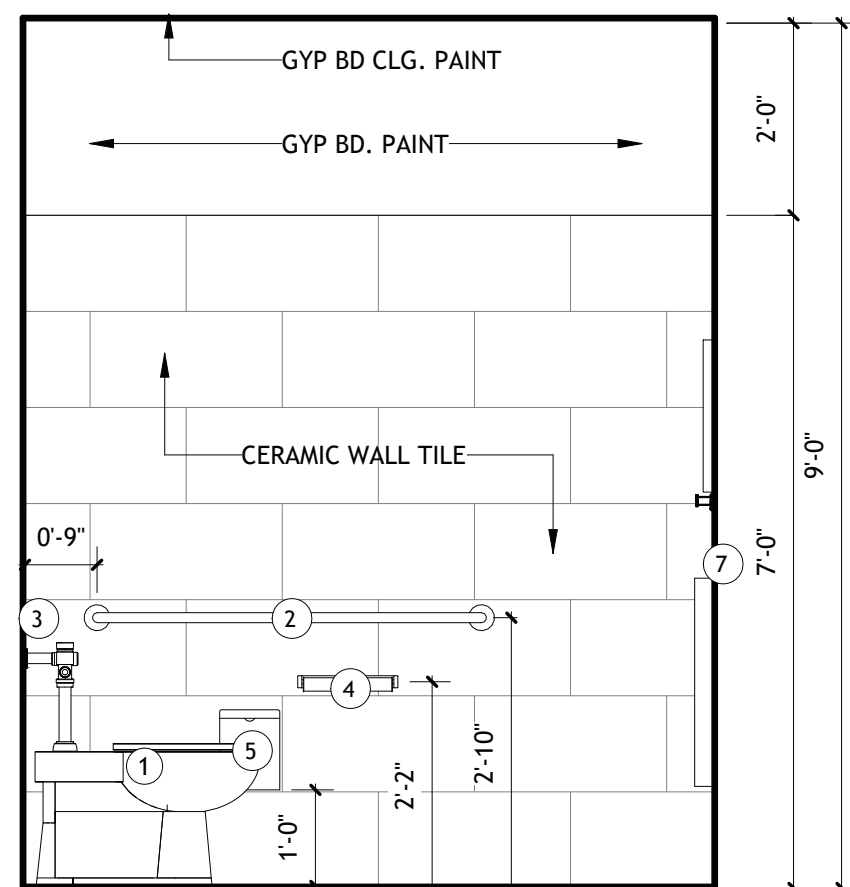


VER.	DATE	DESCRIPTION
0	12/20/2025	BID DOCUMENTS

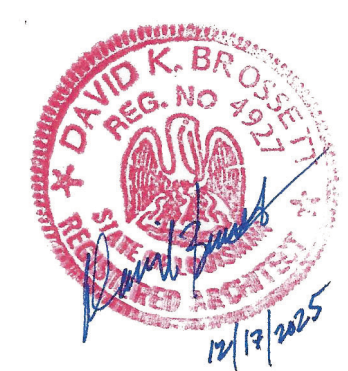


1 FLOOR FINISH PLAN- CREW BUILDING

SCALE: 1/8" = 1'-0"
NOTE: — NOTES ALL ACCENT COLOR WALLS

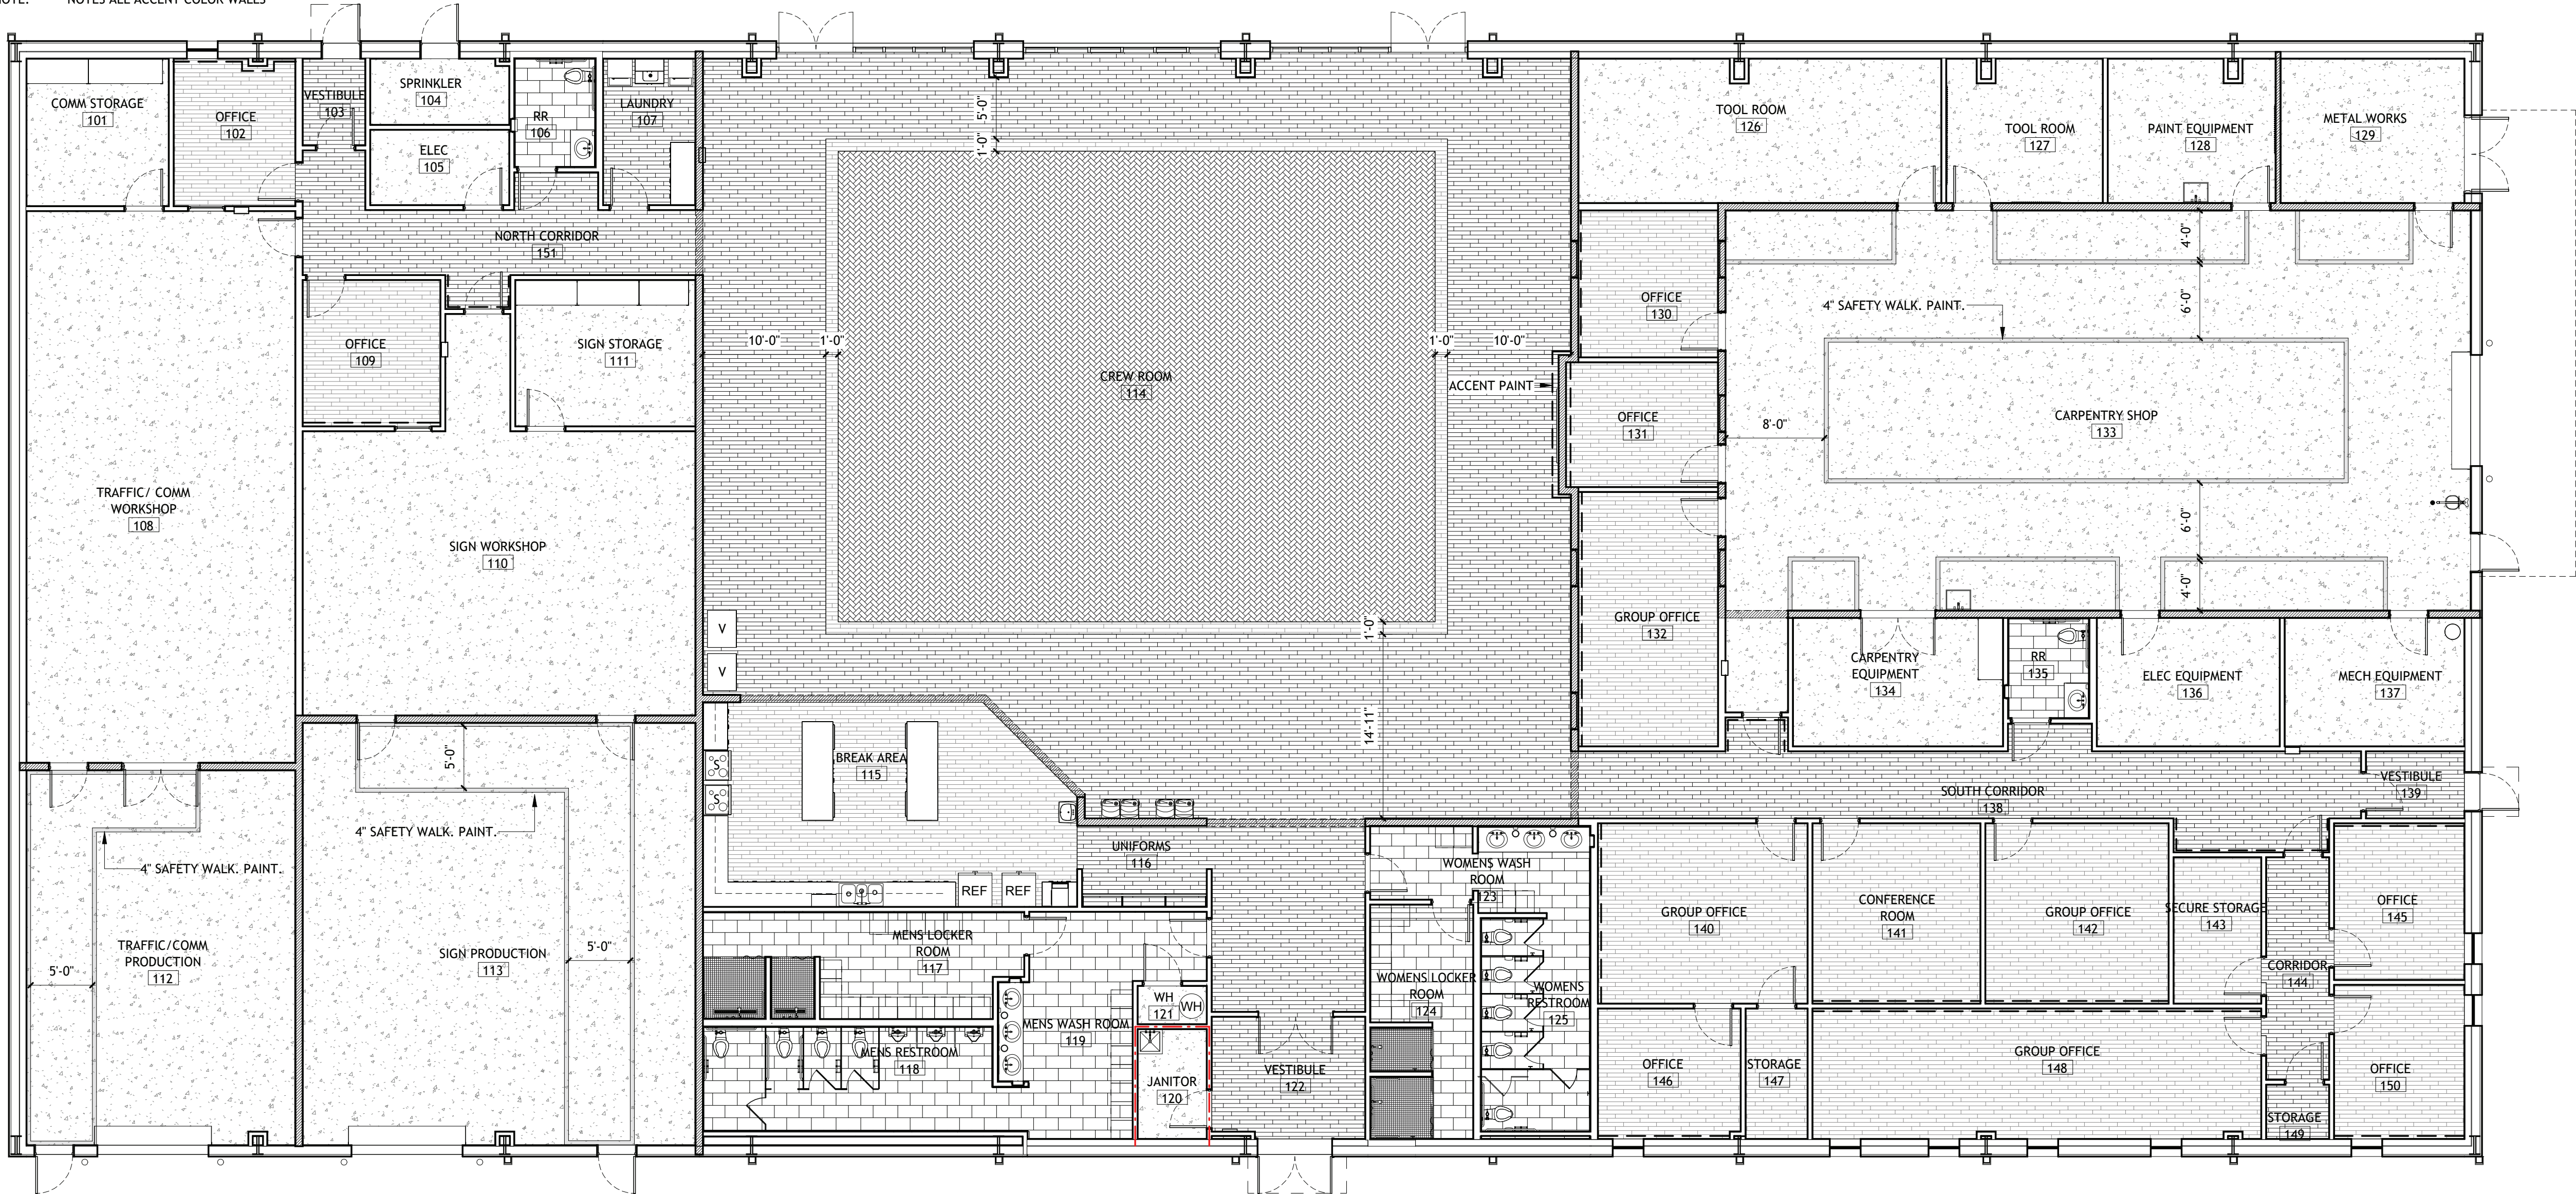

2 FLOOR FINISH LEGEND

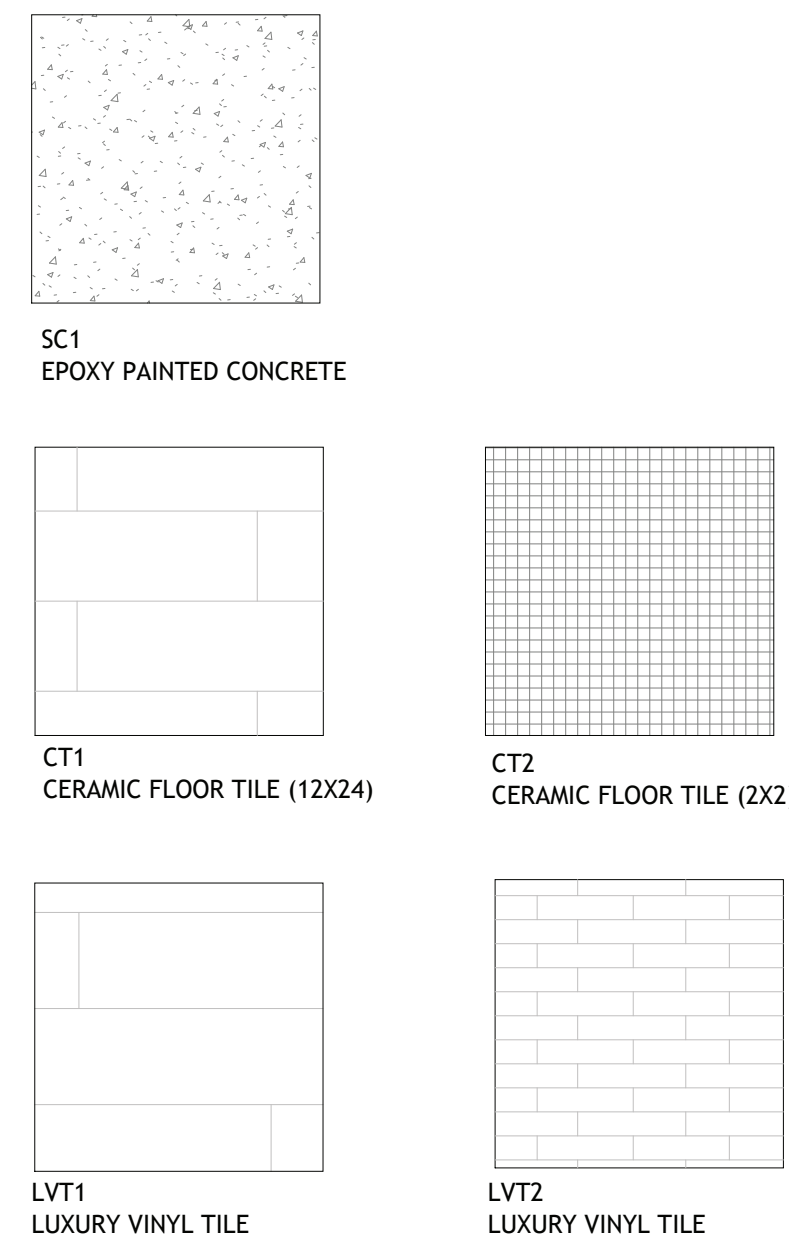

3 FINISH SCHEDULE

FINISH SCHEDULE- CREW BLDG									
ROOM NUMBER	ROOM NAME	FLOOR	BASE	WALL FINISH				CEILING FINISH	COMMENTS
101	COMM STORAGE	SC1	RB1	PT1	PT1	PT1	PT1	AC1	
102	OFFICE	LVT2	RB1	PT1	PT1	PT1	PT1	AC1	
103	VESTIBULE	CP2	RB1	PT1	PT1	PT1	PT1	PT3	
104	SPRINKLER	SC1	RB1	PT1	PT1	PT1	PT1	PT3	
105	ELEC	SC1	RB1	PT1	PT1	PT1	PT1	AC1	
106	RR	CW	NA	PT1/CT1	PT1/CT1	PT1/CT1	PT1/CT1	PT3	
107	LAUNDRY	LVT1	RB1	PT1	PT1	PT1	PT1	AC2	
108	TRAFFIC/ COMM WORKSHOP	SC1	RB1	PT1	PT1	PT1	PT1	AC1	
109	OFFICE	LVT2	RB1	PT1	PT1	PT1	PT1	AC1	
110	SIGN WORKSHOP	SC1	RB1	PT1	PT1	PT1	PT1	AC1	
111	SIGN STORAGE	SC1	RB1	PT1	PT1	PT1	PT1	AC1	
112	TRAFFIC/ COMM PRODUCTION	SC1	RB1	PT1	PT1	N/A	PT1	EXP	
113	SIGN PRODUCTION	SC1	RB1	PT1	PT1	N/A	PT1	EXP	
114	CREW ROOM	LVT1/LVT2	RB1	5F/PT1	PT1	PT1	PT1	EXP	
115	BREAK AREA	LVT1	RB1	PT1	PT1	PT1	PT1	AC1	
116	UNIFORMS	LVT1	RB1	PT1	PT1	PT1	PT1	AC1	
117	MENS LOCKER ROOM	CW	NA	PT1/CT1	PT1/CT1	PT1/CT1	PT1/CT1	PT3	
118	MENS RESTROOM	CW	NA	PT1/CT1	PT1/CT1	PT1/CT1	PT1/CT1	PT3	
119	MENS WASH ROOM	CW	NA	PT1/CT1	PT1/CT1	PT1/CT1	PT1/CT1	PT3	
120	JANITOR	SC1	RB1	PT1	PT1	PT1	PT1	PT3	
121	WH	SC1	RB1	PT1	PT1	PT1	PT1	PT3	
122	VESTIBULE	LVT1	RB1	PT1	PT1	PT1	PT1	PT3	
123	WOMENS WASH ROOM	CW	NA	PT1/CT1	PT1/CT1	PT1/CT1	PT1/CT1	PT3	
124	WOMENS LOCKER ROOM	CW	NA	PT1/CT1	PT1/CT1	PT1/CT1	PT1/CT1	PT3	

FINISH SCHEDULE- CREW BLDG									
ROOM NUMBER	ROOM NAME	FLOOR	BASE	WALL FINISH				CEILING FINISH	COMMENTS
125	WOMENS RESTROOM	CW	NA	PT1/CT1	PT1/CT1	PT1/CT1	PT1/CT1	PT3	
126	TOOL ROOM	SC1	RB1	PT1	PT1	PT1	PT1	PT3	
127	TOOL ROOM	SC1	RB1	PT1	PT1	PT1	PT1	PT3	
128	PAINT EQUIPMENT	SC1	RB1	PT1	PT1	PT1	PT1	PT3	
129	METAL WORKS	SC1	RB1	PT1	PT1	PT1	PT1	PT3	
130	OFFICE	LVT2	RB1	PT1	PT1	PT1	PT1	AC1	
131	OFFICE	LVT2	RB1	PT1	PT1	PT1	PT1	AC1	
132	GROUP OFFICE	LVT2	RB1	PT1	PT1	PT1	PT1	AC1	
133	CARPENTRY SHOP	SC1	RB1	PT1	EXP	PT1	PT1	EXP	
134	CARPENTRY EQUIPMENT	SC1	RB1	PT1	PT1	PT1	PT1	PT3	
135	RR	CW	NA	PT1/CT1	PT1/CT1	PT1/CT1	PT1/CT1	PT3	
136	ELEC EQUIPMENT	SC1	RB1	PT1	PT1	PT1	PT1	PT3	
137	MECH EQUIPMENT	SC1	RB1	PT1	PT1	PT1	PT1	PT3	
138	SOUTH CORRIDOR	LVT1	RB1	PT1	PT1	PT1	PT1	AC1	
139	VESTIBULE	LVT1	RB1	PT1	PT1	PT1	PT1	PT3	
140	GROUP OFFICE	LVT2	RB1	PT1	PT1	PT1	PT1	AC1	
140	TRANSPORTATION OFFICE	LVT2	RB1	PT1	PT1	PT1	PT1	AC1	
141	CONFERENCE ROOM	LVT2	RB1	PT1	PT1	PT1	PT1	AC1	
142	GROUP OFFICE	LVT2	RB1	PT1	PT1	PT1	PT1	AC1	
143	SECURE STORAGE	LVT2	RB1	PT1	PT1	PT1	PT1	AC1	
144	CORRIDOR	LVT1	RB1	PT1	PT1	PT1	PT1	AC1	

4 FINISH NOTES

SCALE: 1 1/2" = 1'-0"

FINISH NOTES:

1. CONTRACT SHOULD INCLUDE FINISHES ON ALL EXPOSED SURFACES OF FLOORS, WALLS, CEILINGS, TRIM, ACCESS PANELS, EQUIPMENT EXPOSED TO VIEW, AND OTHER ITEMS, UNLESS NOTED OTHERWISE.

2. WALLS AND OTHER APPLICABLE SURFACES TO BE FINISHED PRIOR TO INSTALLATION OF FIXTURES AND EQUIPMENT: CC TO COORDINATE INSTALLATION, AND REPAIR WALL SURFACES AND FINISH SYSTEMS DAMAGED DURING CONSTRUCTION OR INSTALLATION OF FIXTURES AND EQUIPMENT AT NO ADDITIONAL COST TO OWNER.

3. ALL PARTITIONS AND GYPSUM BOARD SURFACES TO BE TAPED, BEDDED, AND PREPARED TO RECEIVE FINISH SYSTEM SPECIFIED PER MANUFACTURER'S RECOMMENDATIONS.

4. ALL ELECTRICAL OUTLET COVERPLATES AND DEVICES ARE TO BE COLOR AS SELECTED BY ARCHITECT.

FLOOR FINISH SCHEDULE:

SC1	SEALED CONCRETE	COLOR, TBD
SC2	FLOOR COATING	COLOR, TBD
CT1	CERAMIC FLOOR TILE (12" X 24")	COLOR, TBD
CT2	CERAMIC FLOOR TILE (2" X 2")	COLOR, TBD
LVT1	VINYL TILE	COLOR, TBD
RB1	RUBBER BASE (4")	COLOR, TBD

WALL AND MILLWORK FINISH SCHEDULE:


PT1	PAINT, EGGSHELL (GYP. BD.)	COLOR, TBD
PT2	EPOXY PAINT, EGGSHELL, (GYP. BD.)	COLOR, TBD
CW1	CERAMIC WALL TILE (12" X 24")	COLOR, TBD
CWG1	CERAMIC WALL TILE GROUT	COLOR, TBD
CW2	CERAMIC WALL TILE (2" X 2")	COLOR, TBD

CEILING FINISH SCHEDULE:

PT3	PAINT, FLAT (GYP. BD.)	COLOR, TBD
AC1	24" X 24" SUSPENDED STEEL GRID SYSTEM WITH ACOUSTICAL TILE	COLOR, TBD
EXP	EXPOSED TO DECK	COLOR, TBD

1 FLOOR FINISH PLAN- VEHICLE MAINTENANCE

SCALE: 1/16" = 1'-0"
NOTE: --- NOTES ALL ACCENT COLOR WALLS

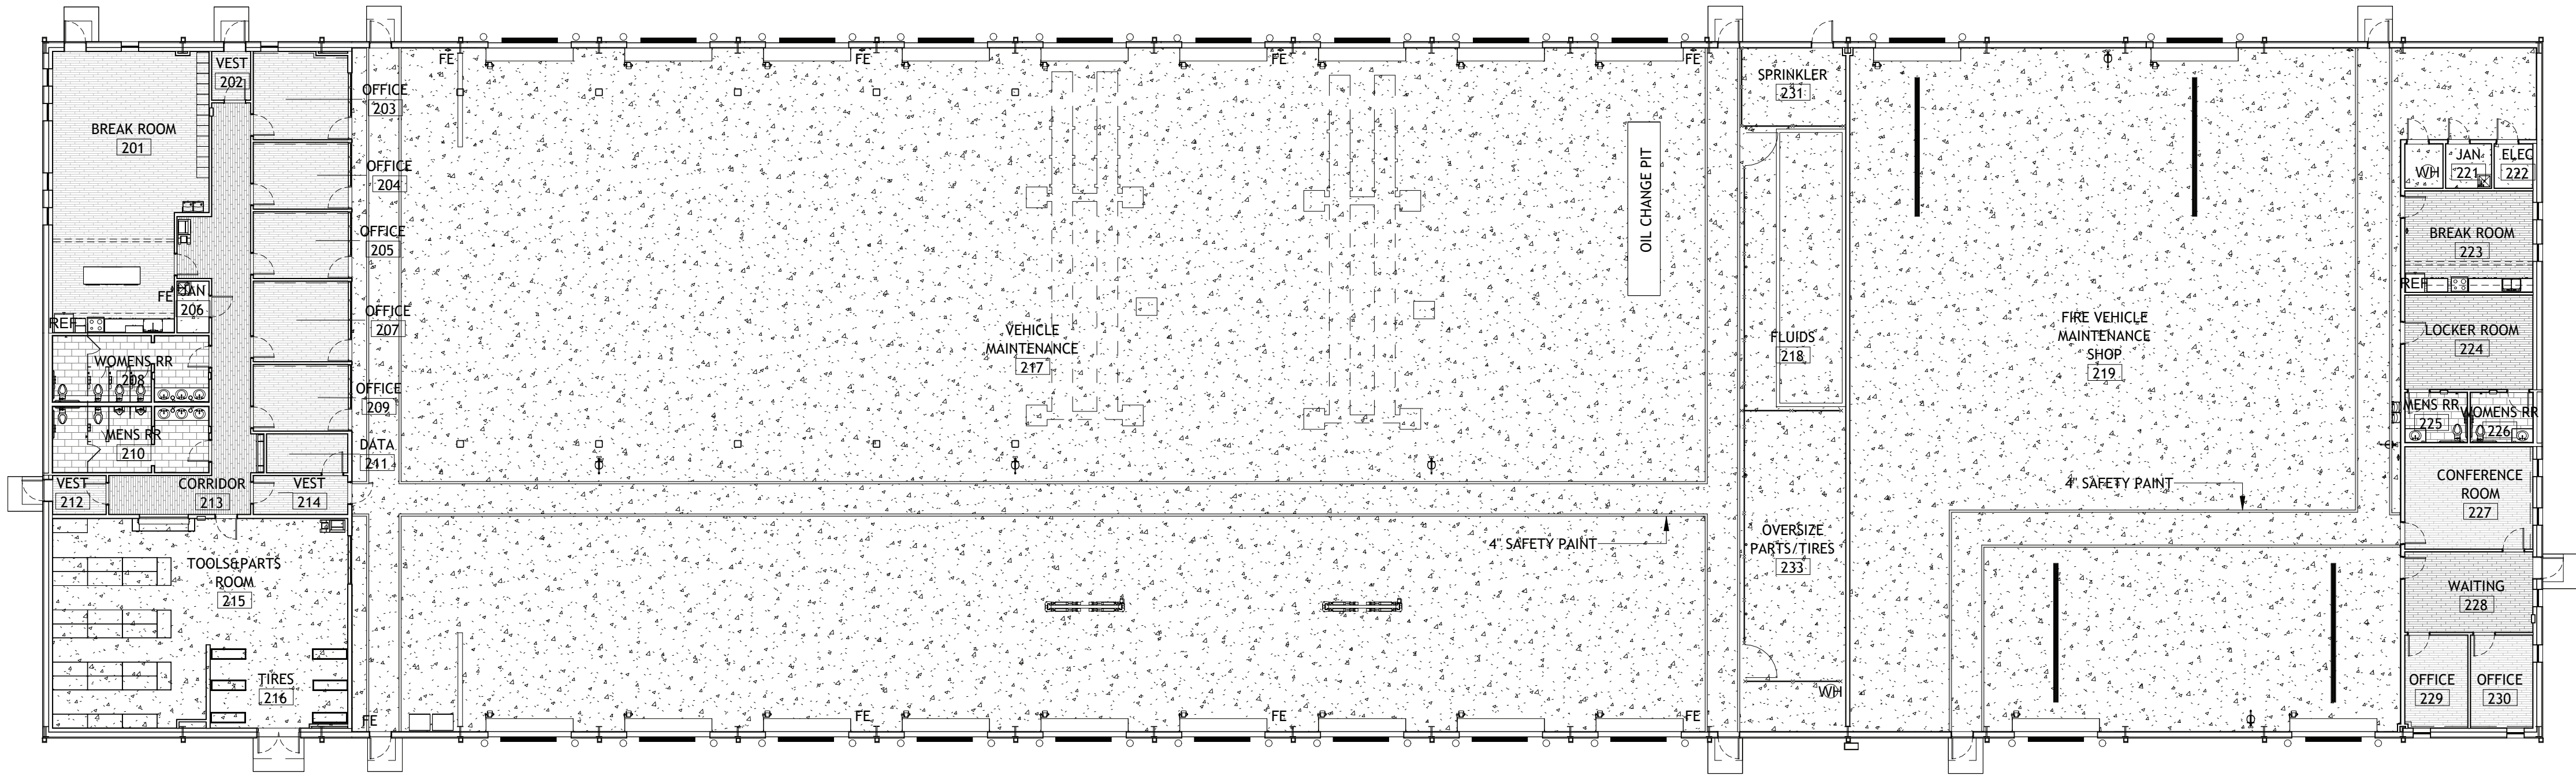

2 FLOOR FINISH LEGEND




3 FINISH SCHEDULE-VEHICLE MAINTENANCE

FINISH SCHEDULE- VEHICLE MAINTENANCE									
ROOM NUMBER	ROOM NAME	FLOOR	BASE	WALL FINISH				CEILING FINISH	COMMENTS
				NORTH	EAST	SOUTH	WEST		
201	BREAK ROOM	LVT1	RB1	PT1	PT1	PT1	PT1	AC1	
202	VEST	LVT1	RB1	PT1	PT1	PT1	PT1	PT3	
203	OFFICE	LVT1	RB1	PT1	PT1/SF	PT1	PT1	AC1	
204	OFFICE	LVT1	RB1	PT1	PT1/SF	PT1	PT1	AC1	
205	OFFICE	LVT1	RB1	PT1	PT1/SF	PT1	PT1	AC1	
206	JAN	SC1	RB1	PT1	PT1	PT1	PT1	AC1	
207	OFFICE	LVT1	RB1	PT1	PT1/SF	PT1	PT1	AC1	
208	WOMENS RR	CT1	NA	CW1/PT1	CW1/PT1	CW1/PT1	CW1/PT1	PT3	
209	OFFICE	LVT1	RB1	PT1	PT1/SF	PT1	PT1	AC1	
210	MENS RR	CT1	NA	CW1/PT1	CW1/PT1	CW1/PT1	CW1/PT1	PT3	
211	DATA	LVT2	RB1	PT1	PT1	PT1	PT1	AC1	
212	VEST	LVT1	RB1	PT1	PT1	PT1	PT1	PT3	
213	CORRIDOR	LVT1	RB1	PT1	PT1	PT1	PT1	AC1	
214	VEST	LVT1	RB1	PT1	PT1	PT1	PT1	PT3	
215	TOOLS&PARTS ROOM	SC1	RB1	PT1	PT1	PT1	PT1	AC1	
216	TIRES	SC1	RB1	PT1	PT1	PT1	PT1	AC1	
217	VEHICLE MAINTENANCE	SC2	N/A	MP	MP	MP	MP	EXP	PAINT ALL STRUCTURES
218	FLUIDS	SC1	N/A	MP	MP	MP	MP	EXP	PAINT ALL STRUCTURES
219	FIRE VEHICLE MAINTENANCE SHOP	SC2	N/A	MP	MP	MP	MP	EXP	PAINT ALL STRUCTURES
220	WH	SC1	RB1	PT1	PT1	PT1	PT1	AC1	
221	JAN	SC1	RB1	PT1	PT1	PT1	PT1	AC1	
222	ELEC	SC1	RB1	PT1	PT1	PT1	PT1	AC1	
223	BREAK ROOM	LVT1	RB1	PT1	PT1	PT1	PT1	AC1	
224	LOCKER ROOM	LVT1	RB1	PT1	PT1	PT1	PT1	AC1	
225	MENS RR	CT1	NA	CW1/PT1	CW1/PT1	CW1/PT1	CW1/PT1	PT3	
226	WOMENS RR	CT1	NA	CW1/PT1	CW1/PT1	CW1/PT1	CW1/PT1	PT3	
227	CONFERENCE ROOM	LVT	RB1	PT1	PT1	PT1	PT1	AC1	
228	WAITING	LVT1	RB1	PT1	PT1	PT1	PT1	AC1	
229	OFFICE	LVT1	RB1	PT1	PT1	PT1	PT1	AC1	


4 TRANSITION- CERAMIC FLOOR TO WALL

SCALE: 3" = 1'-0"

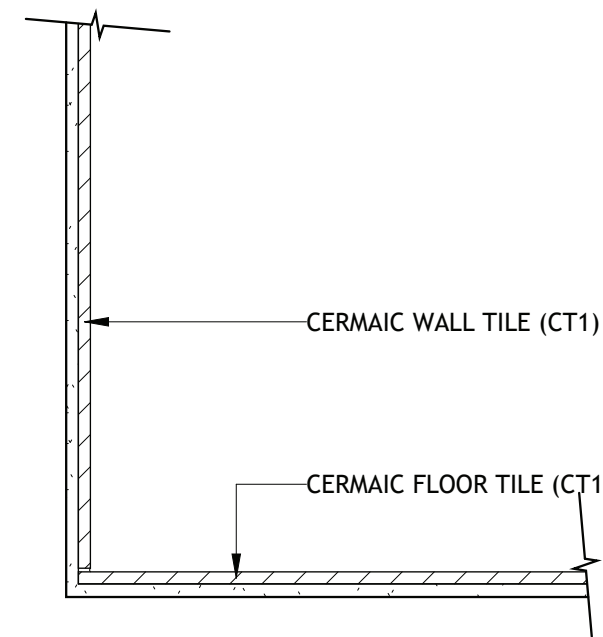



5 TRANSITION- LVT TO CERAMIC FLOOR TILE

SCALE: 3" = 1'-0"

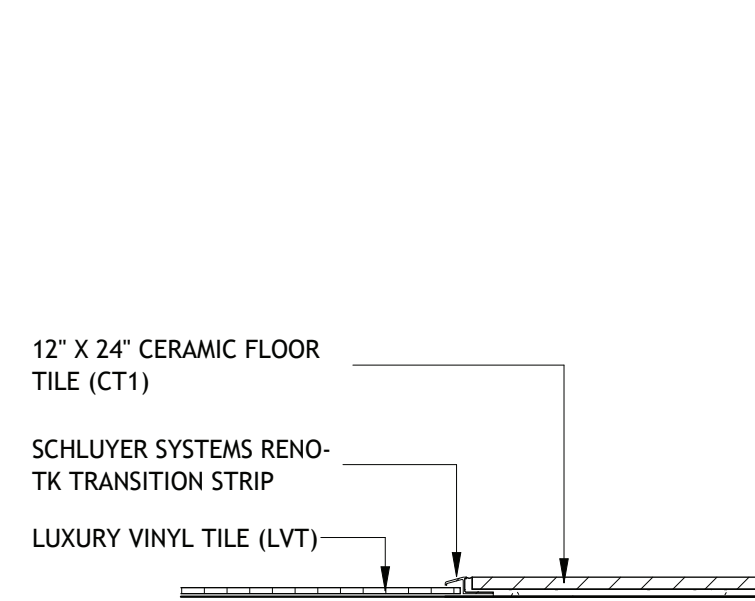

6 TRANSITION- LVT TO CONCRETE

SCALE: 3" = 1'-0"

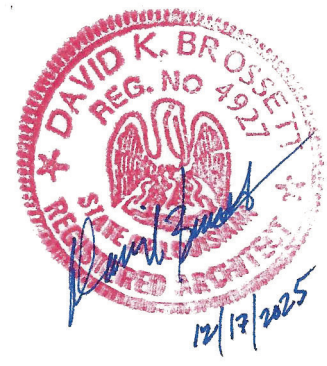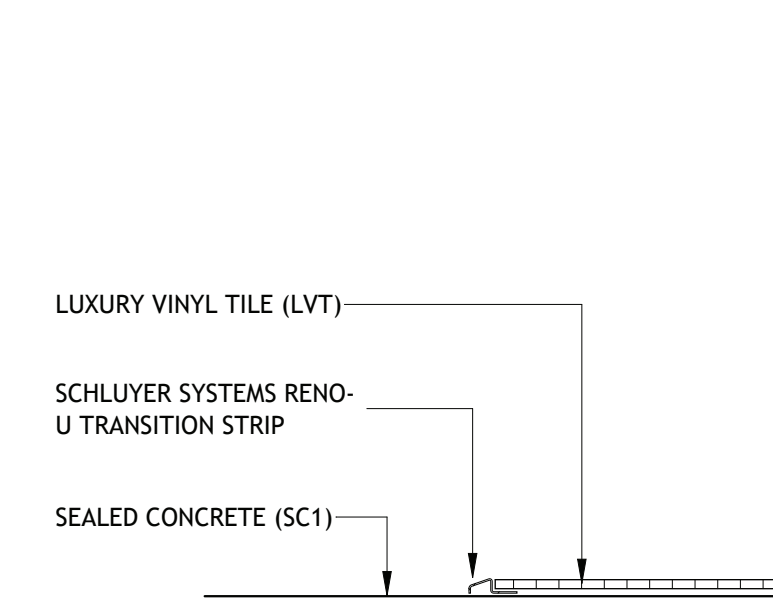

Brossett
Architect

Brossett Architect, LLC · 414 Pujo St., Lake Charles, LA 70601

LAKE CHARLES PUBLIC WORKS
NEW FACILITY PHASE 2

4200 BROAD STREET
LAKE CHARLES, LA 70615
FLOOR FINISH PLAN- VEHICLE MAINTENANCE

SHEET NO.
A6.2

ARCH #24009 BA


VER.	DATE	DESCRIPTION
0	12/20/2025	BID DOCUMENTS

© COPYRIGHT 2025,
Brossett Architect, LLC
All Rights Reserved.
This document shall not be
copied or reproduced
without written permission.

NOTES:


1. LIGHT FIXTURES AND MECHANICAL ARE SHOWN FOR REFERENCE.
NOTIFY ARCHITECT IF RCP DIFFERS FROM MEP DRAWINGS IMMEDIATELY

2. ALL CEILING GRIDS SHOULD BE CENTERED IN ROOM UNLESS OTHERWISE NOTED.

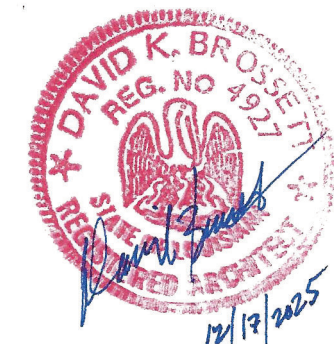


Brossett Architect, LLC • 414 Pujo St., Lake Charles, LA 70601


SCALE: 1/4" = 1'-0"

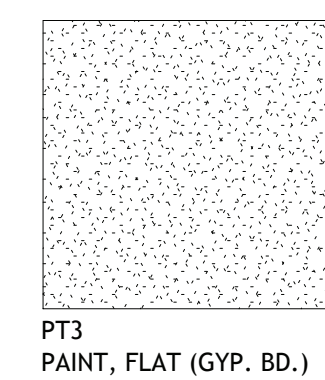


PAINT, FLAT (GYP. BD.)

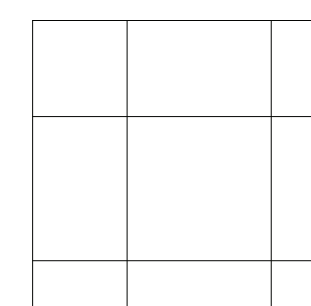

AC1
24" X 24" SUSPENDED
STEEL GRID SYSTEM WITH
ACOUSTICAL TILE

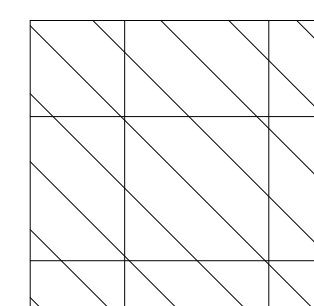

AC3
24" X 24"
DISINFECTABILITY CEILING
TILE

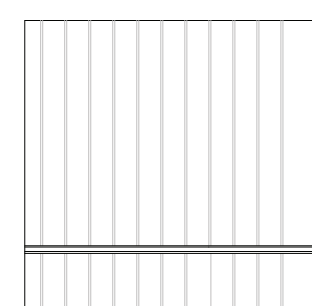

EXP
EXPOSED TO DECK

4200 BROAD STREET
LAKE CHARLES LA 70615

LAKE CHARLES, LA 70615
REFLECTED CEILING PLAN - CREW BUILDING

SHEET NO.

A6.3




ARCH #24009 BA

VER.	DATE	DESCRIPTION
0	12/20/2025	BID DOCUMENTS

© COPYRIGHT 2025,
Brossett Architect, LLC
All Rights Reserved.
This document shall not be
copied or reproduced
without written permission.


1. LIGHT FIXTURES AND MECHANICAL ARE SHOWN FOR REFERENCE.
NOTIFY ARCHITECT IF RCP DIFFERS FROM MEP DRAWINGS IMMEDIATELY.

2. ALL CEILING GRIDS SHOULD BE CENTERED IN ROOM UNLESS OTHERWISE NOTED.

 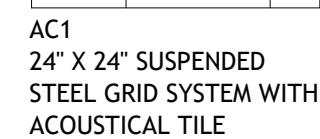 


NOTE: ALL REELS TO BE MOUNTED 9'-0" AFF.
(REFER TO MEP FOR REEL MFR/MODEL)

- 1 OVERHEAD REEL-ELECTRICAL
- 2 OVERHEAD REEL-AIR
- 3 OVERHEAD REEL-HYDRAULIC FLUID
- 4 OVERHEAD REEL- DEF FLUID
- 5 OVERHEAD REEL- AMBER MULTI-USE ANTI-FREEZE (GAS AND DIESEL ENG)
- 6 OVERHEAD REEL- PURPLE ANTI-FREEZE (DIESEL ENGINE ONLY)
- 7 OVERHEAD REEL- HYDRAULIC OIL
- 8 OVERHEAD REEL- 15W/40
- 9 OVERHEAD REEL- ALLISON ATF
- 10 OVERHEAD REEL- 5W/20
- 11 OVERHEAD REEL- 5W/30
- 12 OVERHEAD REEL- WATER


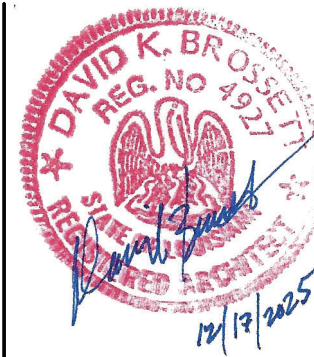


1 RCP- STORAGE

SCALE: 1/4" = 1'-0"
NOTES:
1. LIGHT FIXTURES AND MECHANICAL ARE SHOWN FOR REFERENCE.
NOTIFY ARCHITECT IF RCP DIFFERS FROM MEP DRAWINGS IMMEDIATELY.
PREFINISHED 24GA GUTTER AND DOWNSPOUT SYSTEM W OFFSET BOOT (TYP)

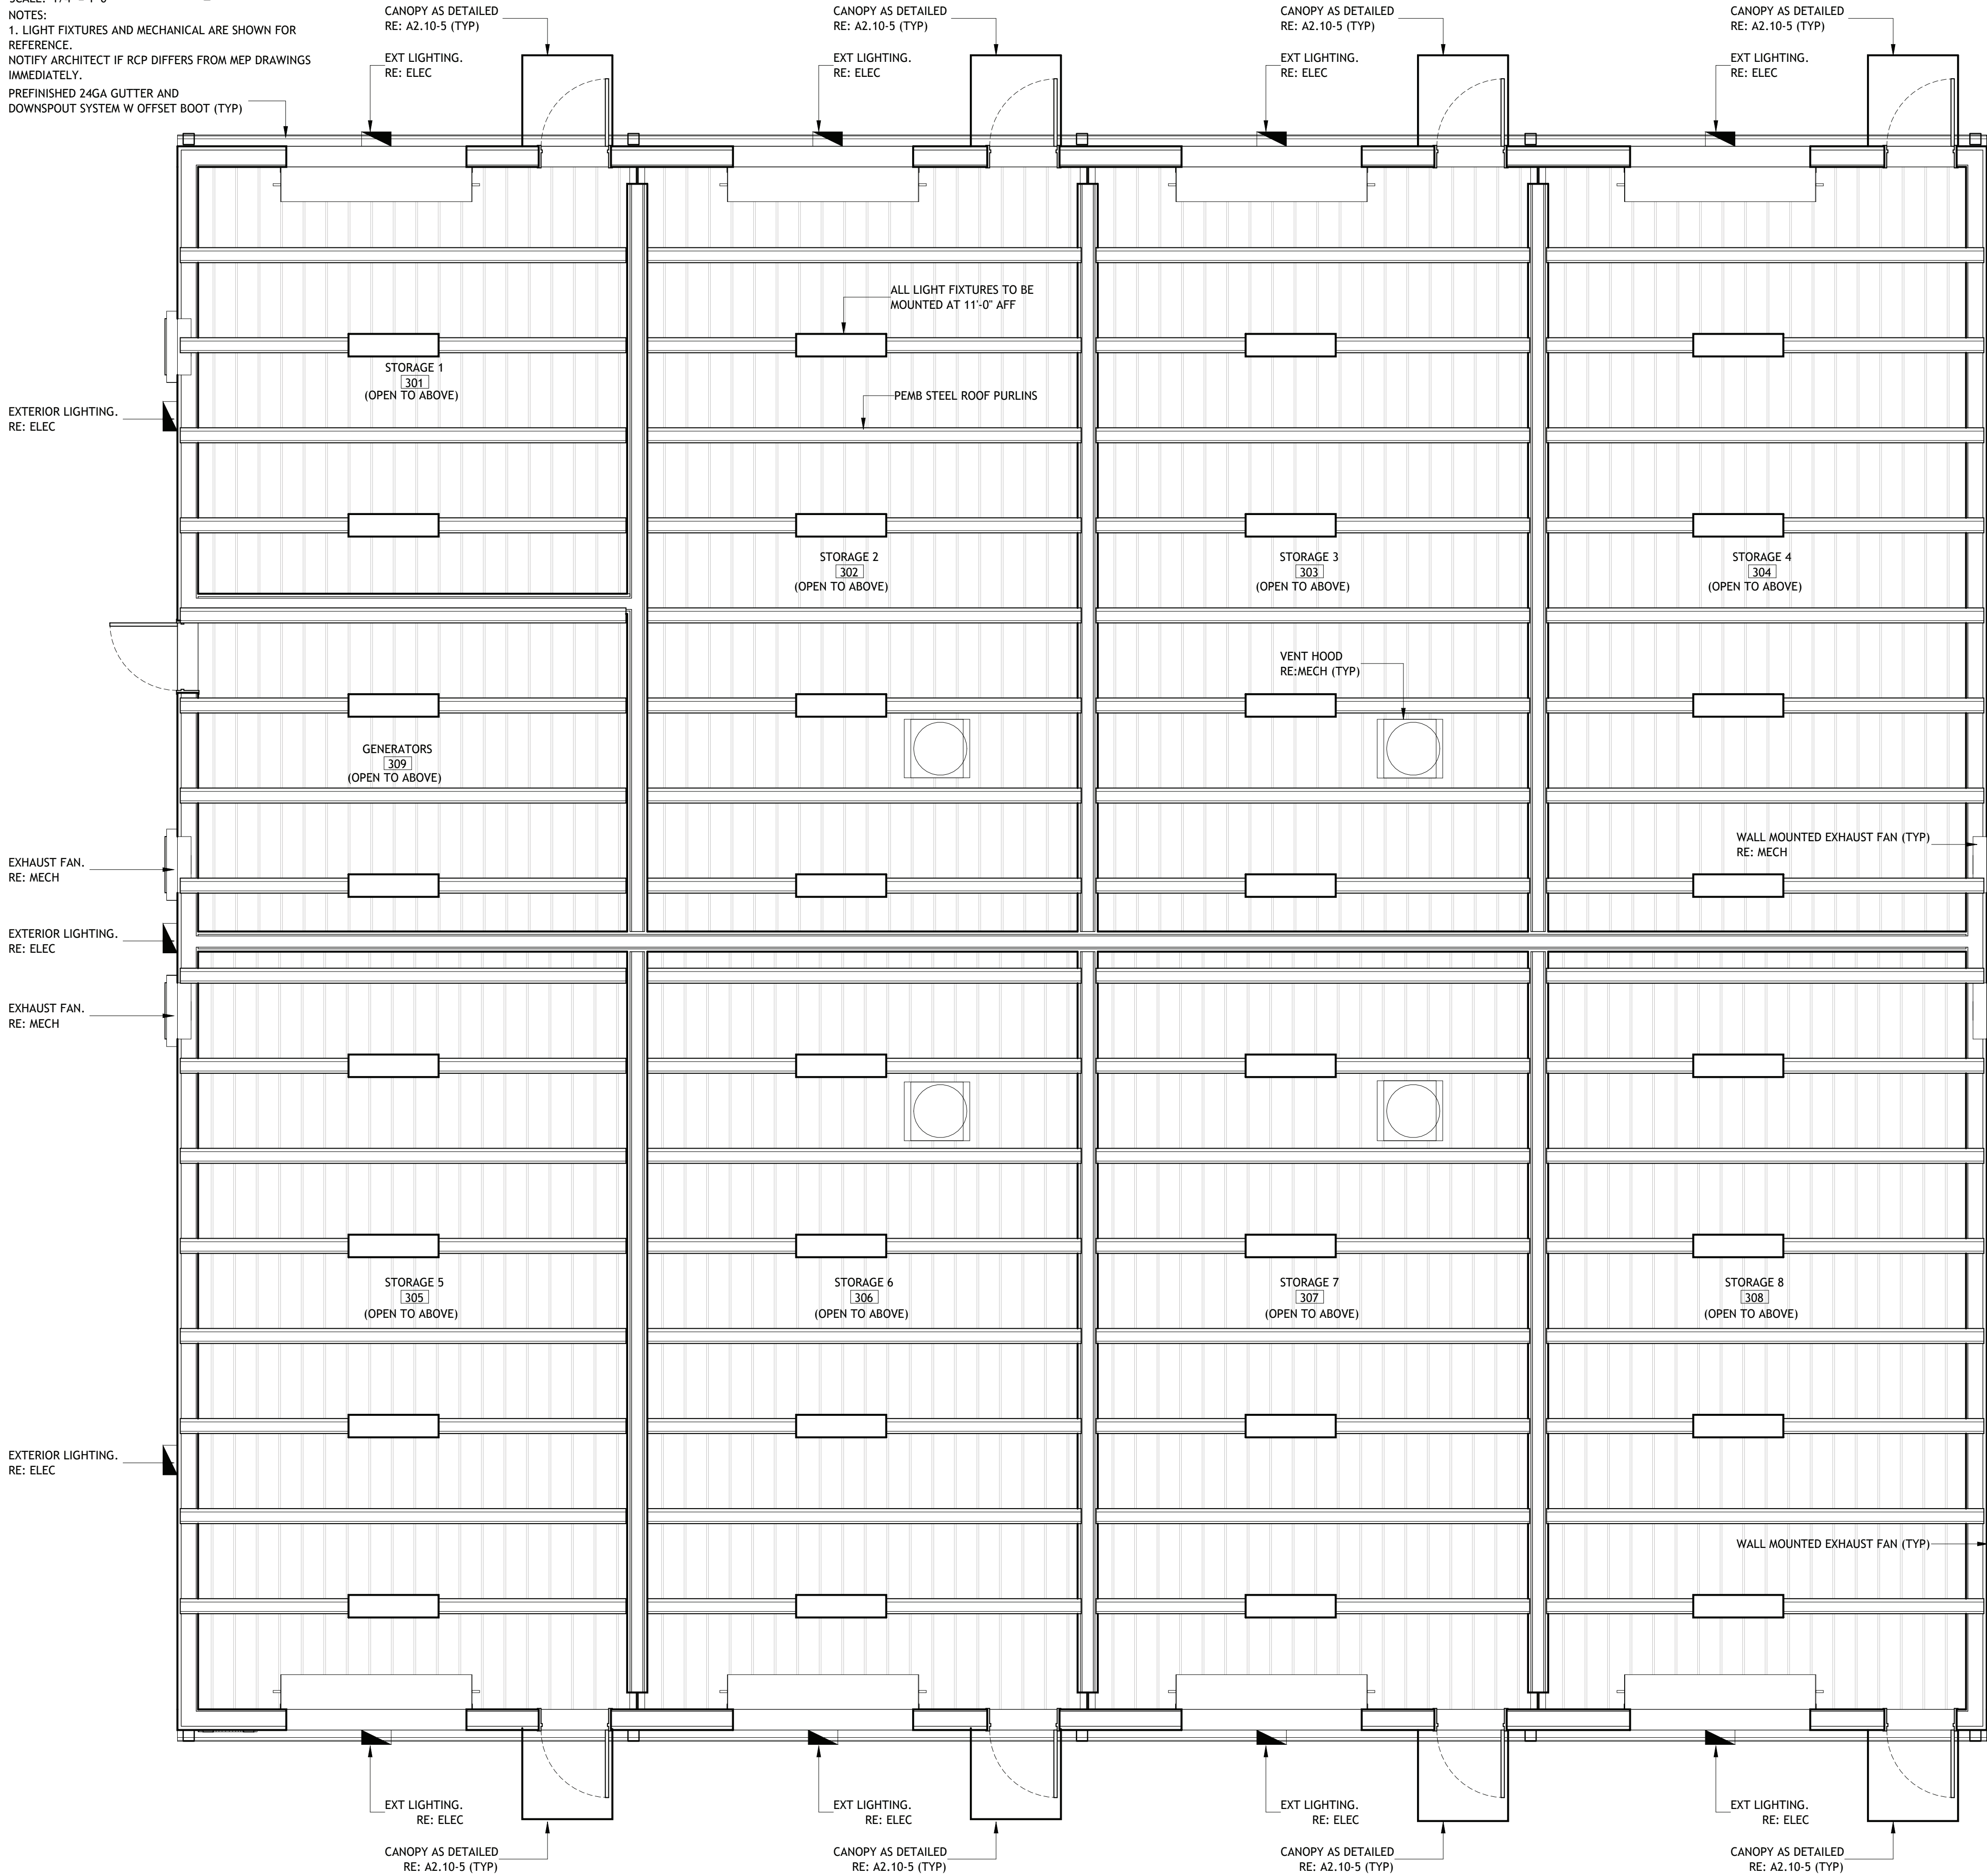

2 RCP LEGEND

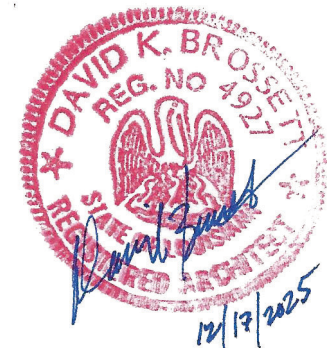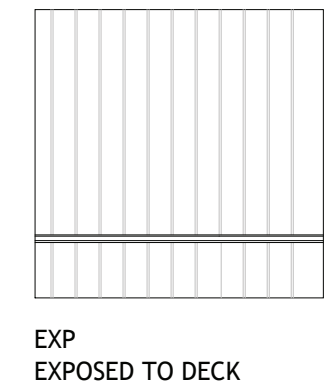

Brossett
Architect



Brossett Architect, LLC · 414 Pujo St., Lake Charles, LA 70601

LAKE CHARLES PUBLIC WORKS
NEW FACILITY PHASE 2

4200 BROAD STREET
LAKE CHARLES, LA 70615

REFLECTED CEILING PLANS-STORAGE BUILDING

SHEET NO.

A6.5


ARCH #24009 BA

VER.	DATE	DESCRIPTION
0	12/20/2025	BID DOCUMENTS

© COPYRIGHT 2025,
Brossett Architect, LLC
All Rights Reserved.
This document shall not be
copied or reproduced
without written permission.


1 SIGNAGE PLAN- ENLARGED SITE

SCALE: 1" = 50'-0"

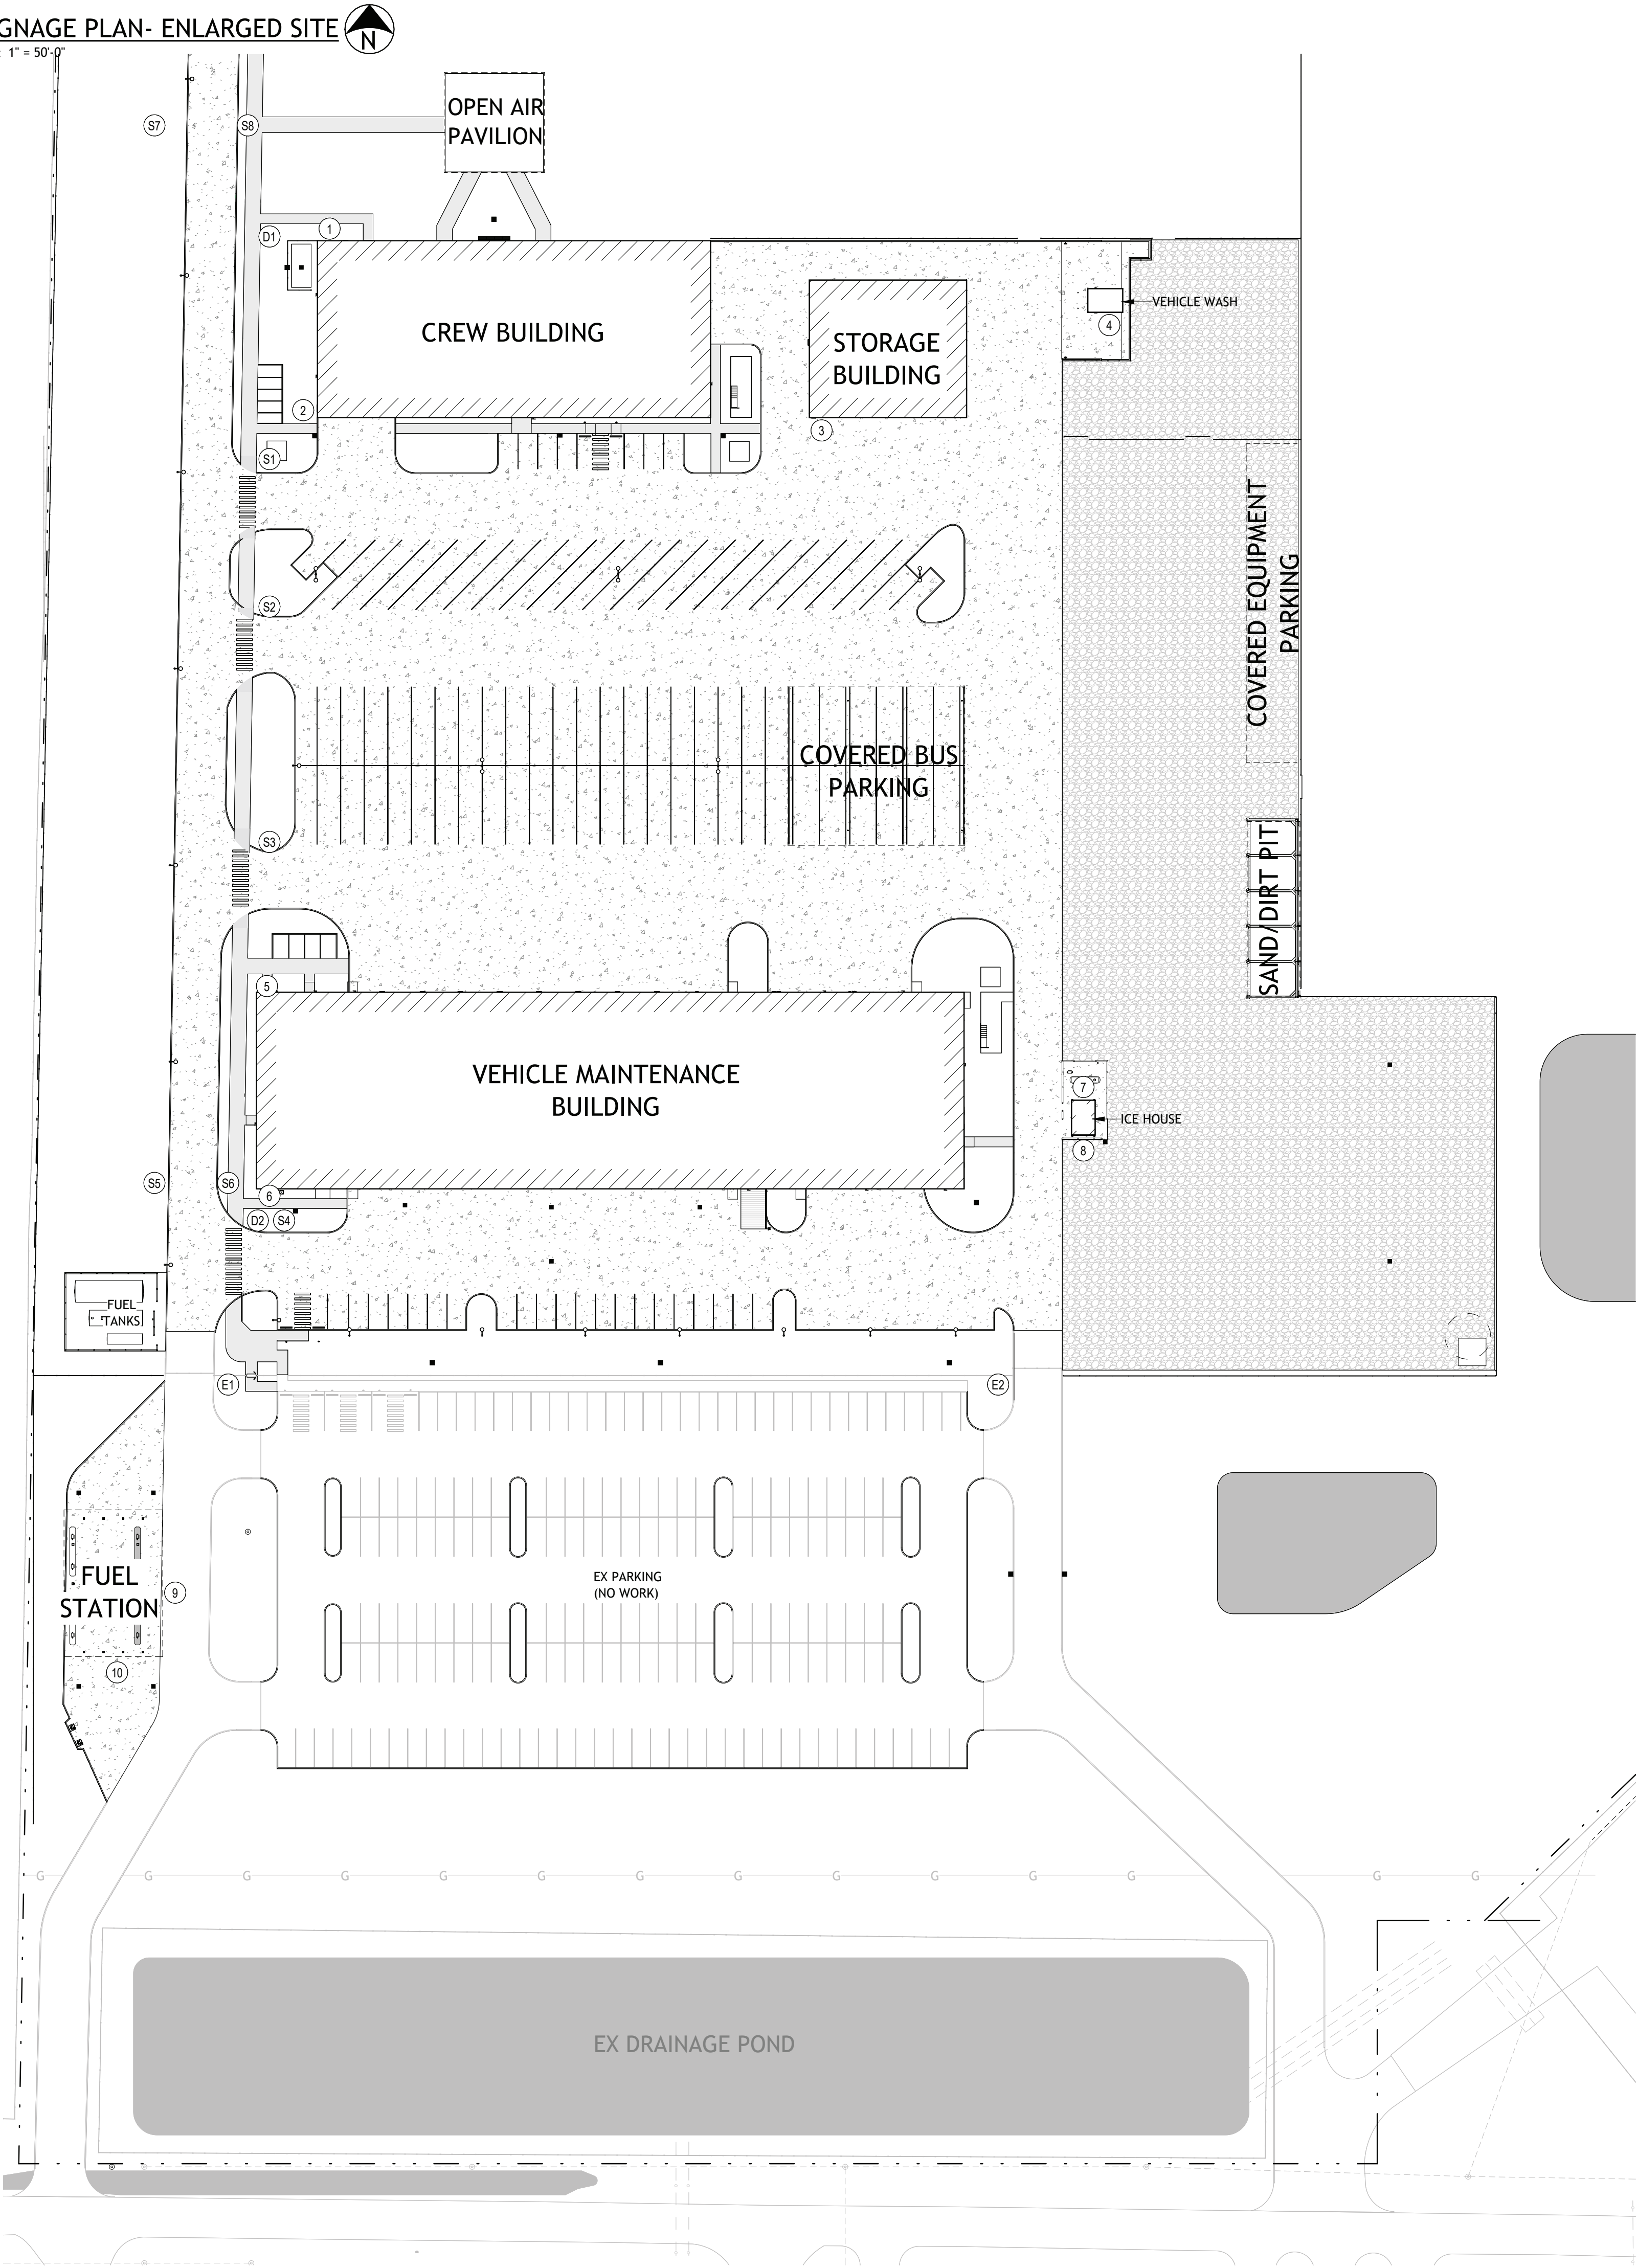

2 SIGNAGE SCHEDULE-SITE

SIGNAGE SCHEDULE- SITE PLAN	
NUMBER OF SIGN	NAME ON SIGN
1	B
2	B
3	D
4	WASH
5	C
6	C
7	ICE
8	ICE
9	LAKE CHARLES PUBLIC WORKS
10	LAKE CHARLES PUBLIC WORKS
S1	STOP
S2	STOP
S3	STOP
S4	STOP
S5	SPEED LIMIT
S6	SPEED LIMIT
D1	DIRECTIONAL SIGN- NORTH
D2	DIRECTIONAL SIGN-SOUTH
E1	ENTRY
E2	EXIT

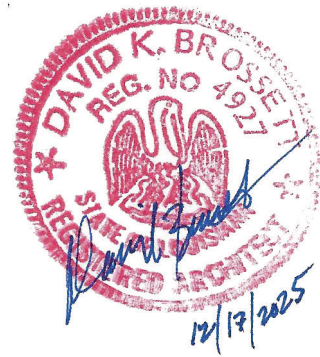

Brossett
Architect



Brossett Architect, LLC · 414 Pujo St., Lake Charles, LA 70601

LAKE CHARLES PUBLIC WORKS
NEW FACILITY PHASE 2

4200 BROAD STREET
LAKE CHARLES, LA 70615
SIGNAGE PLAN- SITE

SHEET NO.

A6.6

ARCH #24009 BA

VER.	DATE	DESCRIPTION
0	12/20/2025	BID DOCUMENTS

© COPYRIGHT 2025,
Brossett Architect, LLC
All Rights Reserved.
This document shall not be
copied or reproduced
without written permission.

SCALE: 1/8" = 1'-0"

SCALE: 12" = 1'-0"




4200 BROAD STREET
LAKE CHARLES, LA 70615
SIGNAGE PLAN- CREW BUILDING

ARCH #24009 BA

1 SIGNAGE PLAN- VEHICLE MAINTENANCE

SCALE: 1/16" = 1'-0"


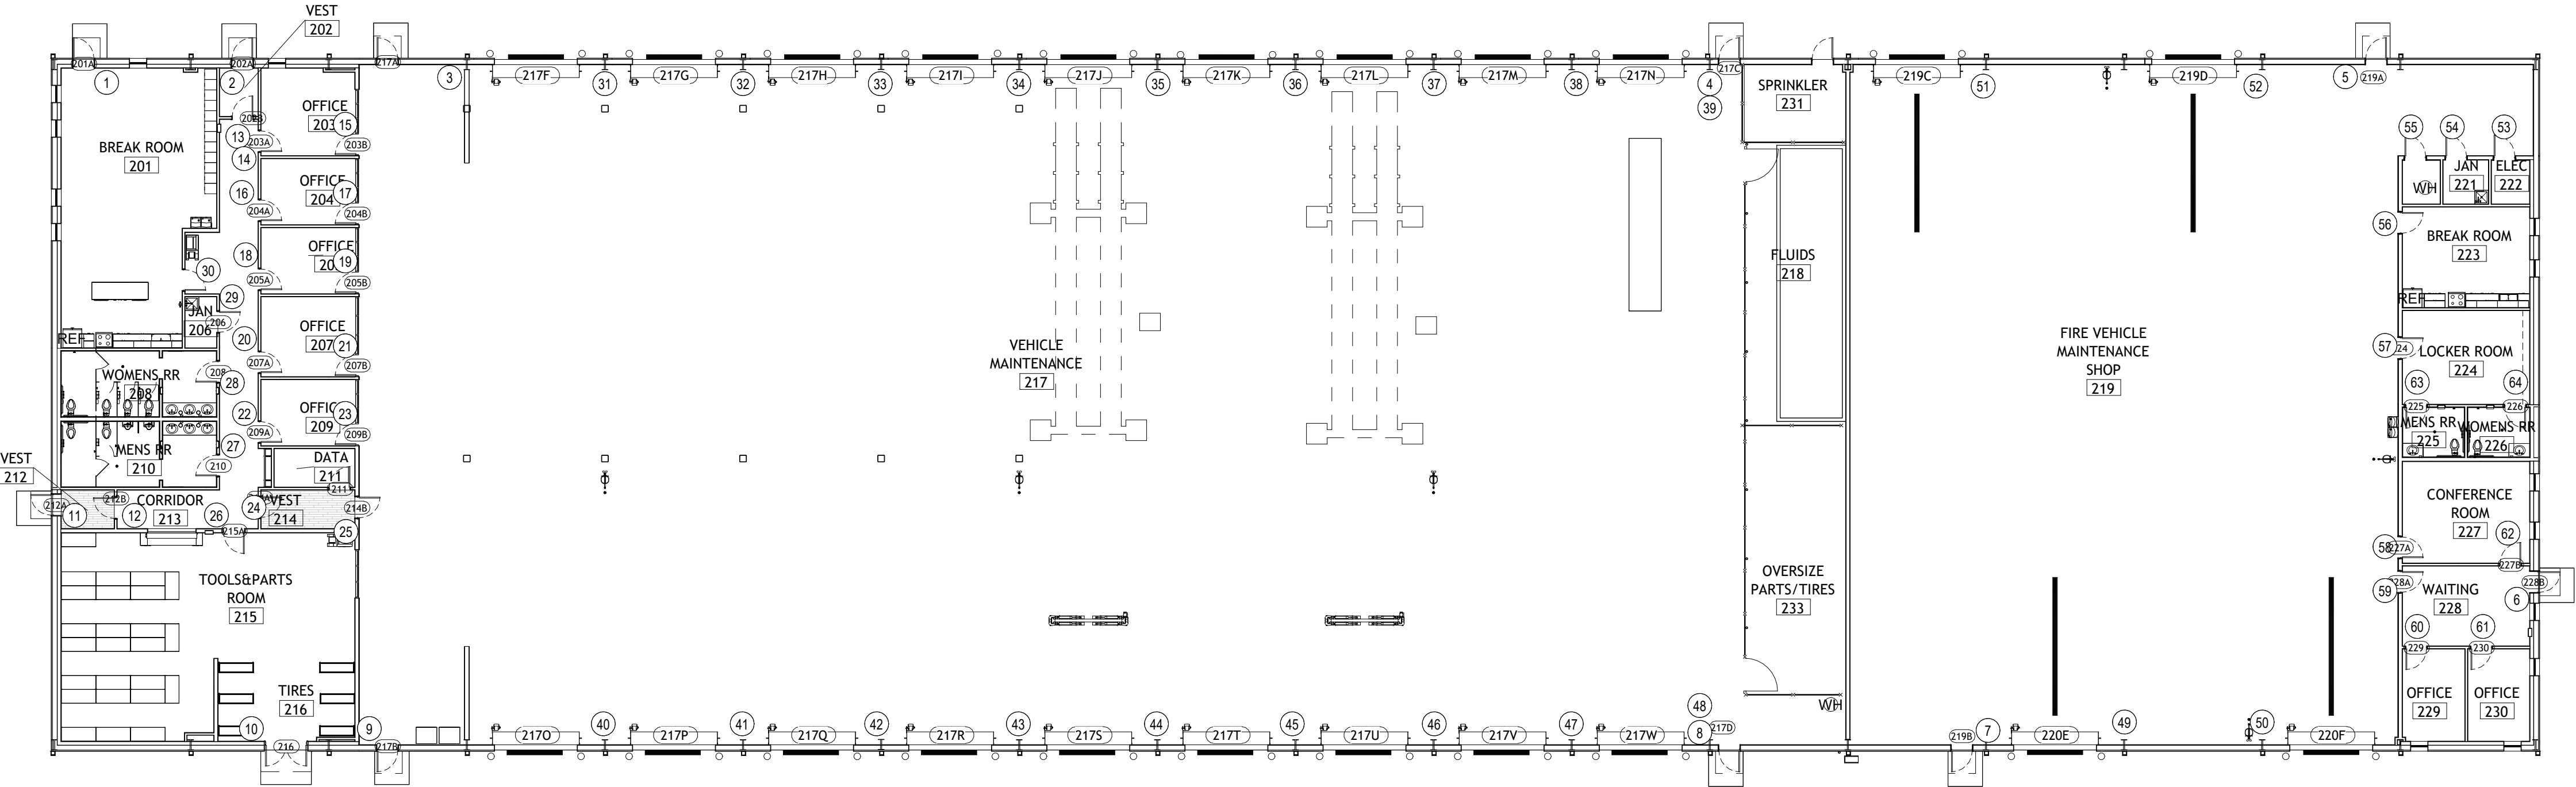


2 SIGNAGE SCHEDULE- VEHICLE MAINTENANCE

SCALE: 12" = 1'-0"

SIGNAGE SCHEDULE- VEHICLE MAINTENANCE				
NUMBER OF SIGN	DOOR NUMBER	NAME ON SIGN	NUMBER ON SIGN	SIGN TYPE
01	201A	EXIT	-	E
02	202A	EXIT	-	E
03	217A	EXIT	-	E
04	217C	EXIT	-	E
05	219A	EXIT	-	E
06	228B	EXIT	-	E
07	219B	EXIT	-	E
08	217D	EXIT	-	E
09	217B	EXIT	-	E
10	216	EXIT	-	E
11	212A	EXIT	-	E
12	212B	EXIT	-	E
13	202B	EXIT	-	E
14	203A	OFFICE	203	A
15	203B	OFFICE	203	A
16	204A	OFFICE	204	A
17	204B	OFFICE	204	A
18	205A	OFFICE	205	A
19	205B	OFFICE	205	A
20	207A	JANITOR	A	A
21	207B	OFFICE	207	A
22	209A	OFFICE	209	A
23	209B	OFFICE	209	A
24	214A	OFFICE AREA	-	E
25	214B	VEHICLE SHOP	-	E
26	215	TOOLS & PARTS	215	A
27	210	-	-	M-A
28	208	-	-	W-A
29	206	CUSTODIAN	-	E
30	108C	BREAK ROOM	-	E
31	O2	1	-	VM-1
32	O2	2	-	VM-1
33	O2	3	-	VM-1
34	O2	4	-	VM-1
35	O2	5	-	VM-1
36	O2	6	-	VM-1
37	O2	7	-	VM-1
38	O2	8	-	VM-1
39	O2	9	-	VM-1
40	O2	10	-	VM-1
41	O2	11	-	VM-1
42	O2	12	-	VM-1
43	O2	13	-	VM-1
44	O2	14	-	VM-1
45	O2	15	-	VM-1
46	O2	16	-	VM-1
47	O2	17	-	VM-1
48	O2	18	-	VM-1

SIGNAGE SCHEDULE-FIRE MAINTENANCE				
NUMBER OF SIGN	DOOR NUMBER	NAME ON SIGN	NUMBER ON SIGN	SIGN TYPE
49	O2	F3	-	VM-1
50	O2	F4	-	VM-1
51	O2	F1	-	VM-1
52	O2	F2	-	VM-1
53	222	ELEC	-	A
54	221	JANITOR	-	A
55	220	WATER HEATER	-	A
56	223	BREAK ROOM	-	A
57	224	LOCKER ROOM	-	A
58	227A	CONFERENCE	-	A
59	228A	WAITING AREA	-	A
60	229	OFFICE	229	A
61	230	OFFICE	230	A
62	227B	CONFERENCE	-	A
63	225	MEN RESTROOM	-	C
64	226	WOMEN RESTROOM	-	D

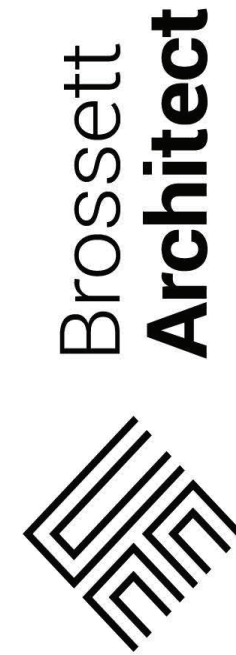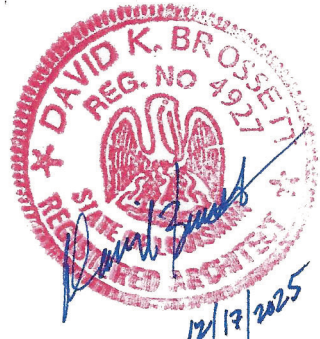

Brossett Architect, LLC • 414 Pujo St., Lake Charles, LA 70601

LAKE CHARLES PUBLIC WORKS
NEW FACILITY PHASE 2

4200 BROAD STREET
LAKE CHARLES, LA 70615

SIGNAGE PLAN- VEHICLE MAINTENANCE

SHEET NO.

A6.8


ARCH #24009 BA

VER.	DATE	DESCRIPTION
0	12/20/2025	BID DOCUMENTS


© COPYRIGHT 2025,
Brossett Architect, LLC
All Rights Reserved.
This document shall not be
copied or reproduced
without written permission.

1 INTERIOR SIGNAGE

SCALE: 3" = 1'-0"

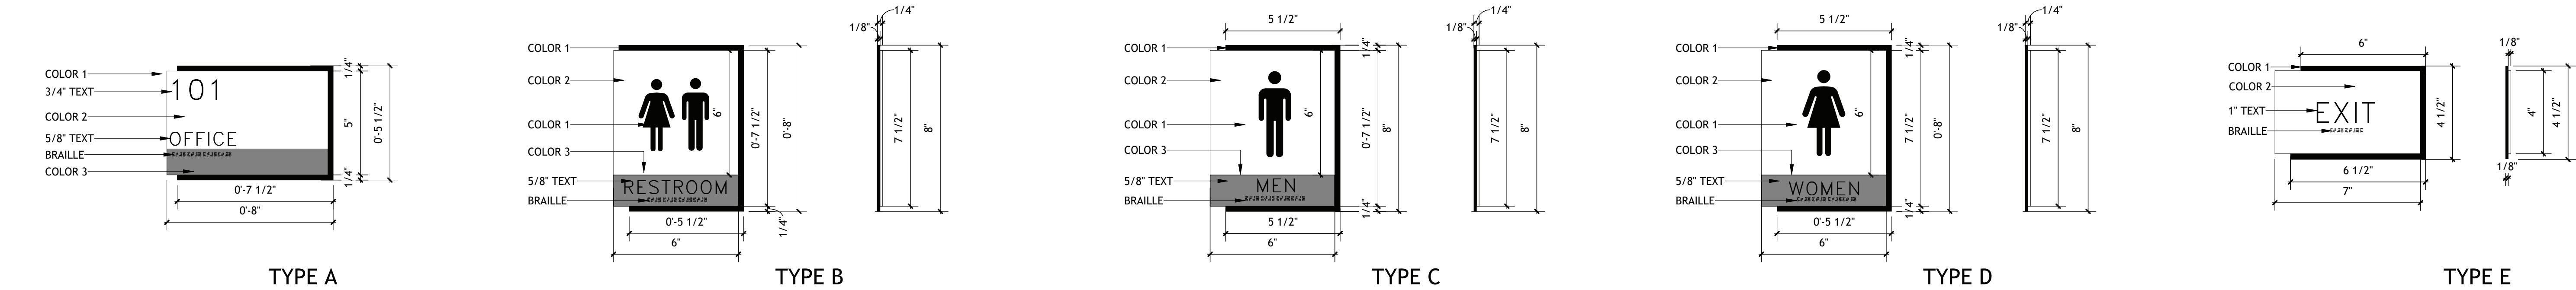


NOTES:
ICONS TO BE CAST BRONZE
OFFSET MOUNT
COLOR BY ARCHITECT

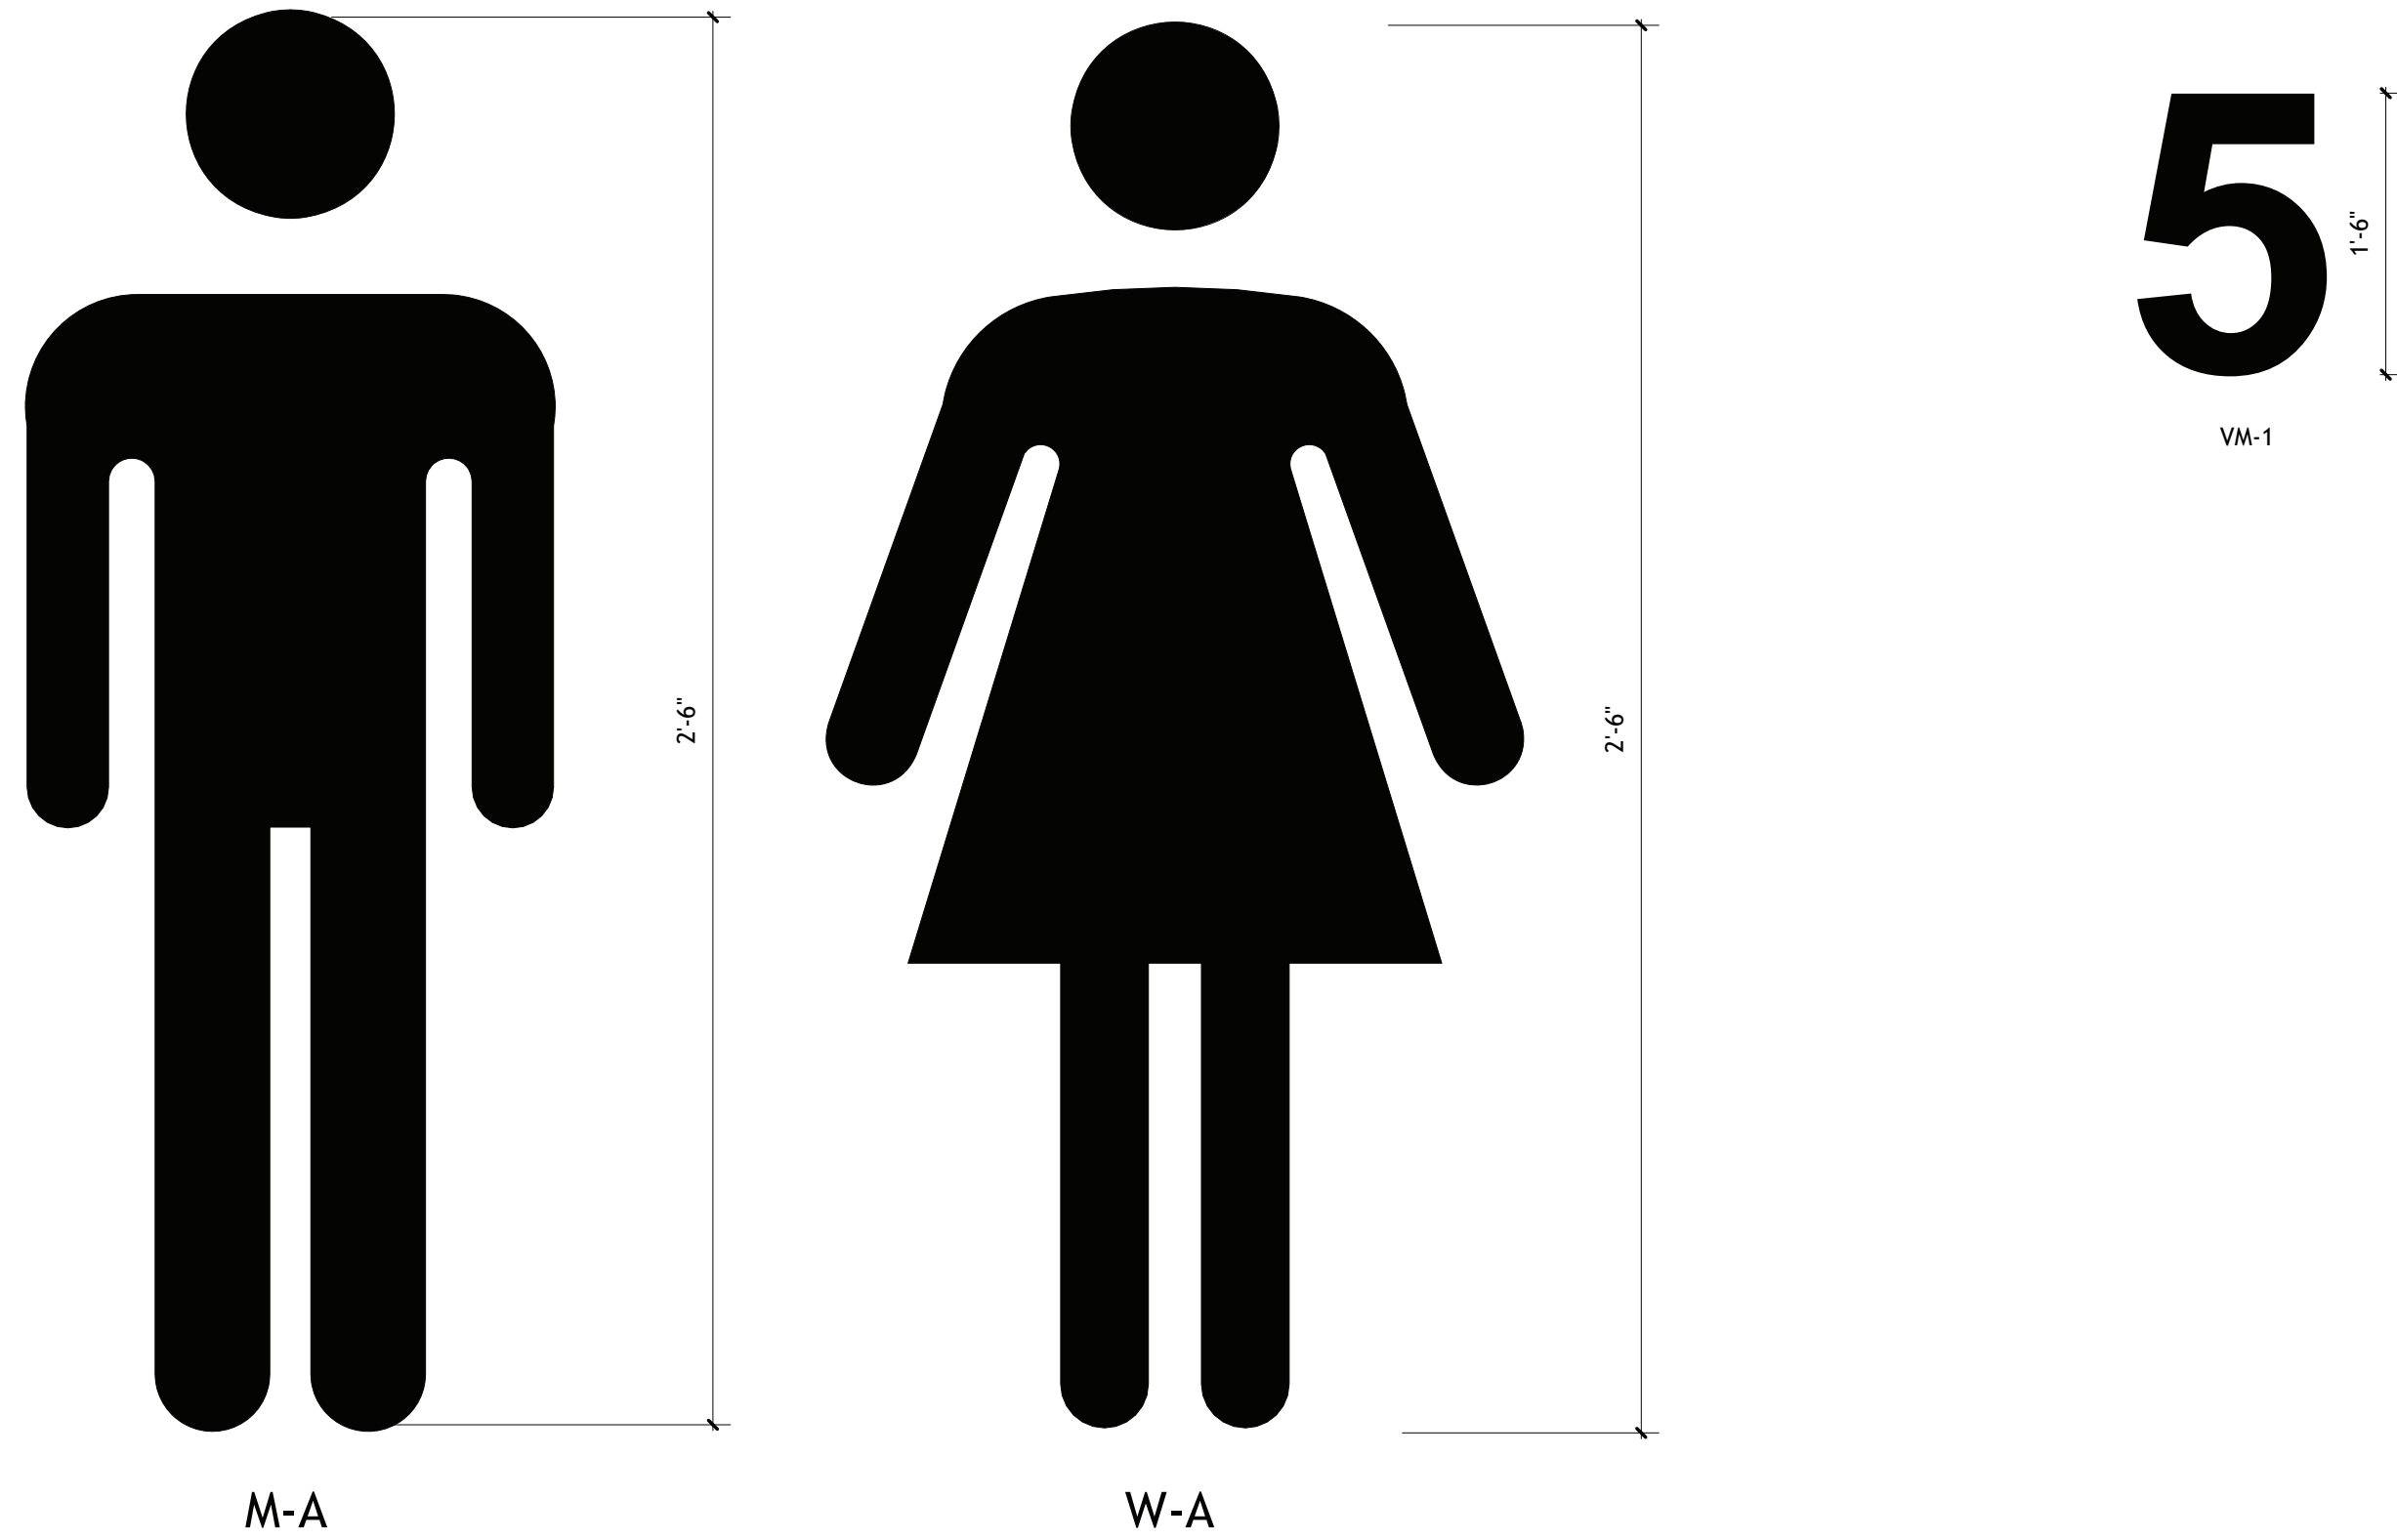



2 SIGNAGE PLACEMENT

SCALE: 3/4" = 1'-0"

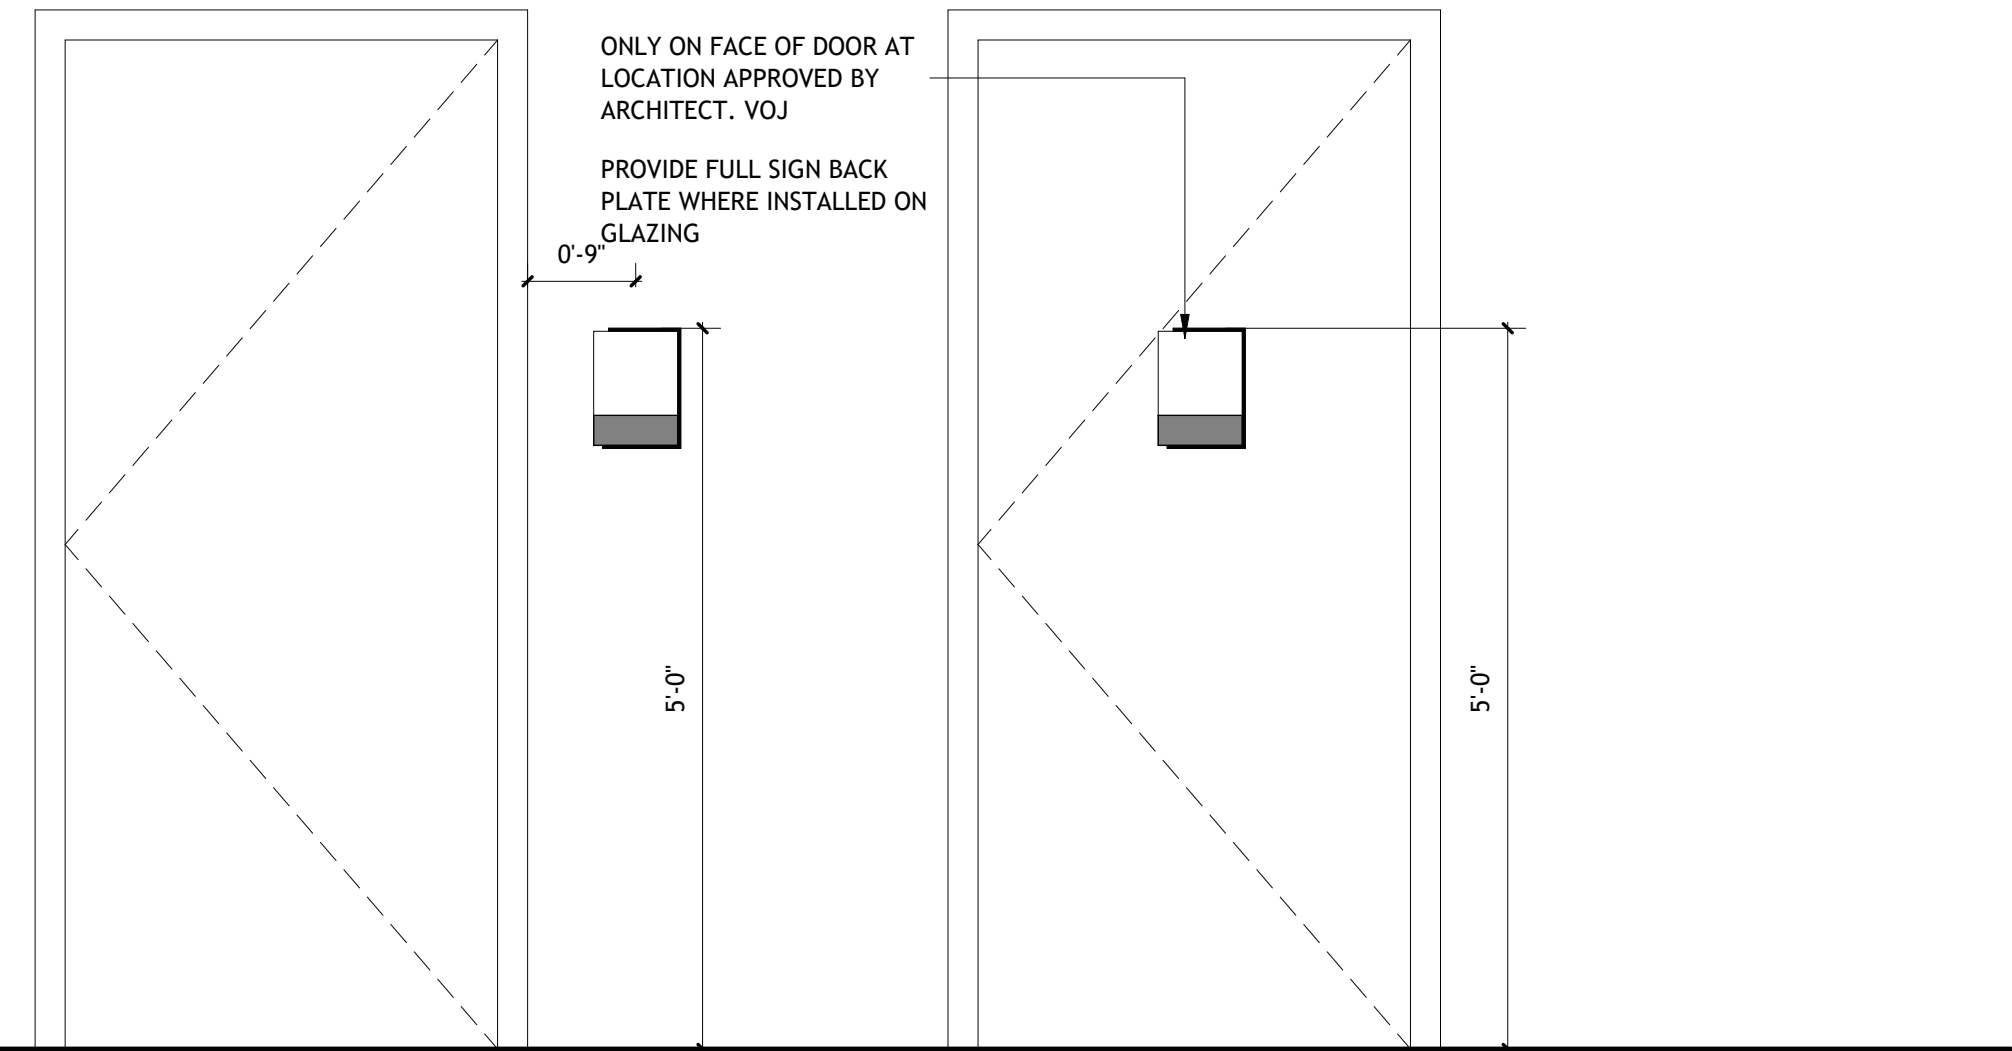


3 INTERIOR SIGNAGE- LOGO

SCALE: 1" = 1'-0"

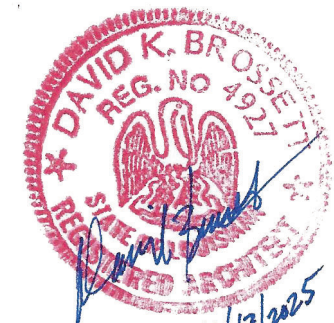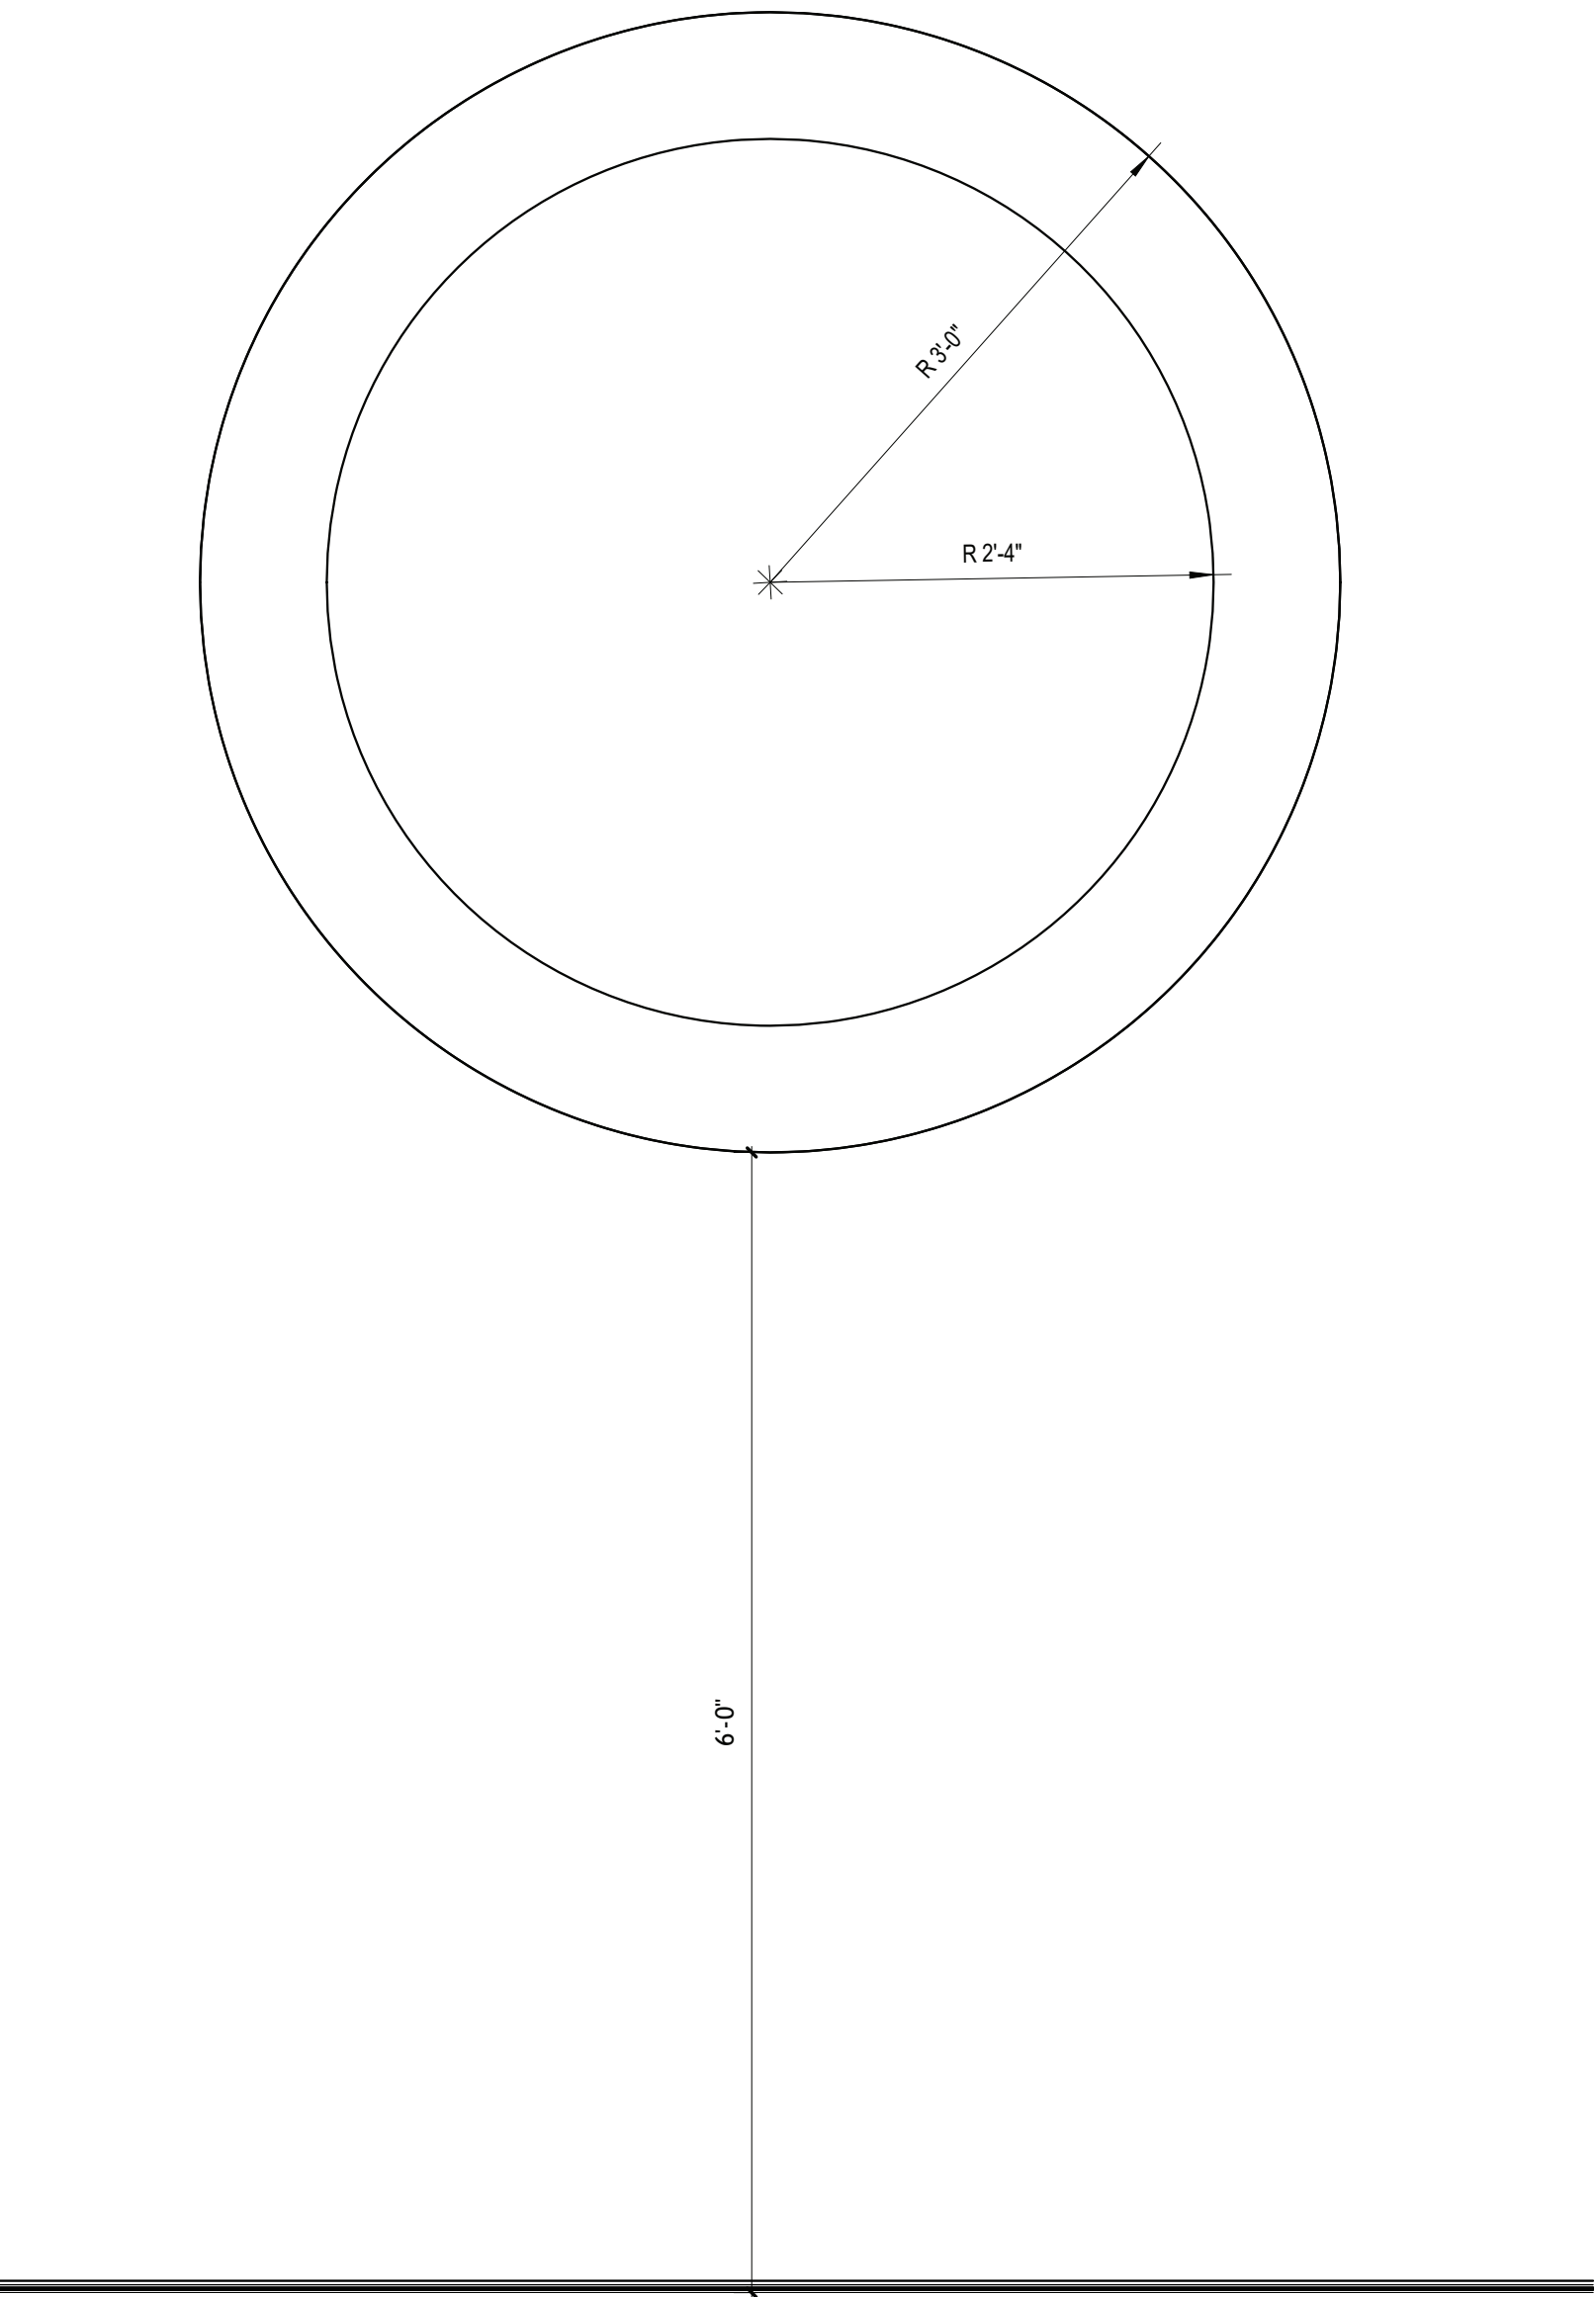

Brossett
Architect

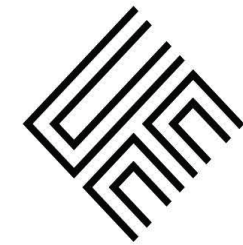

Brossett Architect, LLC · 414 Pujo St., Lake Charles, LA 70601

LAKE CHARLES PUBLIC WORKS
NEW FACILITY PHASE 2

4200 BROAD STREET
LAKE CHARLES, LA 70615
SIGNAGE DETAILS- INTERIOR

SHEET NO.
A6.9


ARCH #24009 BA

VER.	DATE	DESCRIPTION
0	12/20/2025	BID DOCUMENTS

© COPYRIGHT 2025,
Brossett Architect, LLC
All Rights Reserved.
This document shall not be
copied or reproduced
without written permission.

1 EXTERIOR SIGNAGE

SCALE: 1/4" = 1'-0"
NOTE:
EXTERIOR SIGNAGE TO BE ACRYLIC, OFF-SET MOUNT.
ARIAL FONT.

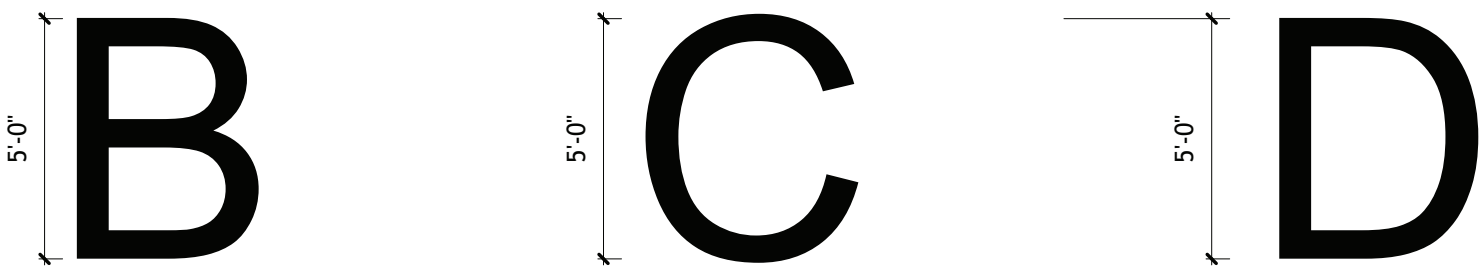


WASH


ICE

CITY OF LAKE CHARLES PUBLIC WORKS


5 EXTERIOR SIGNAGE-DIRECTIONAL SIGN (NORTH)

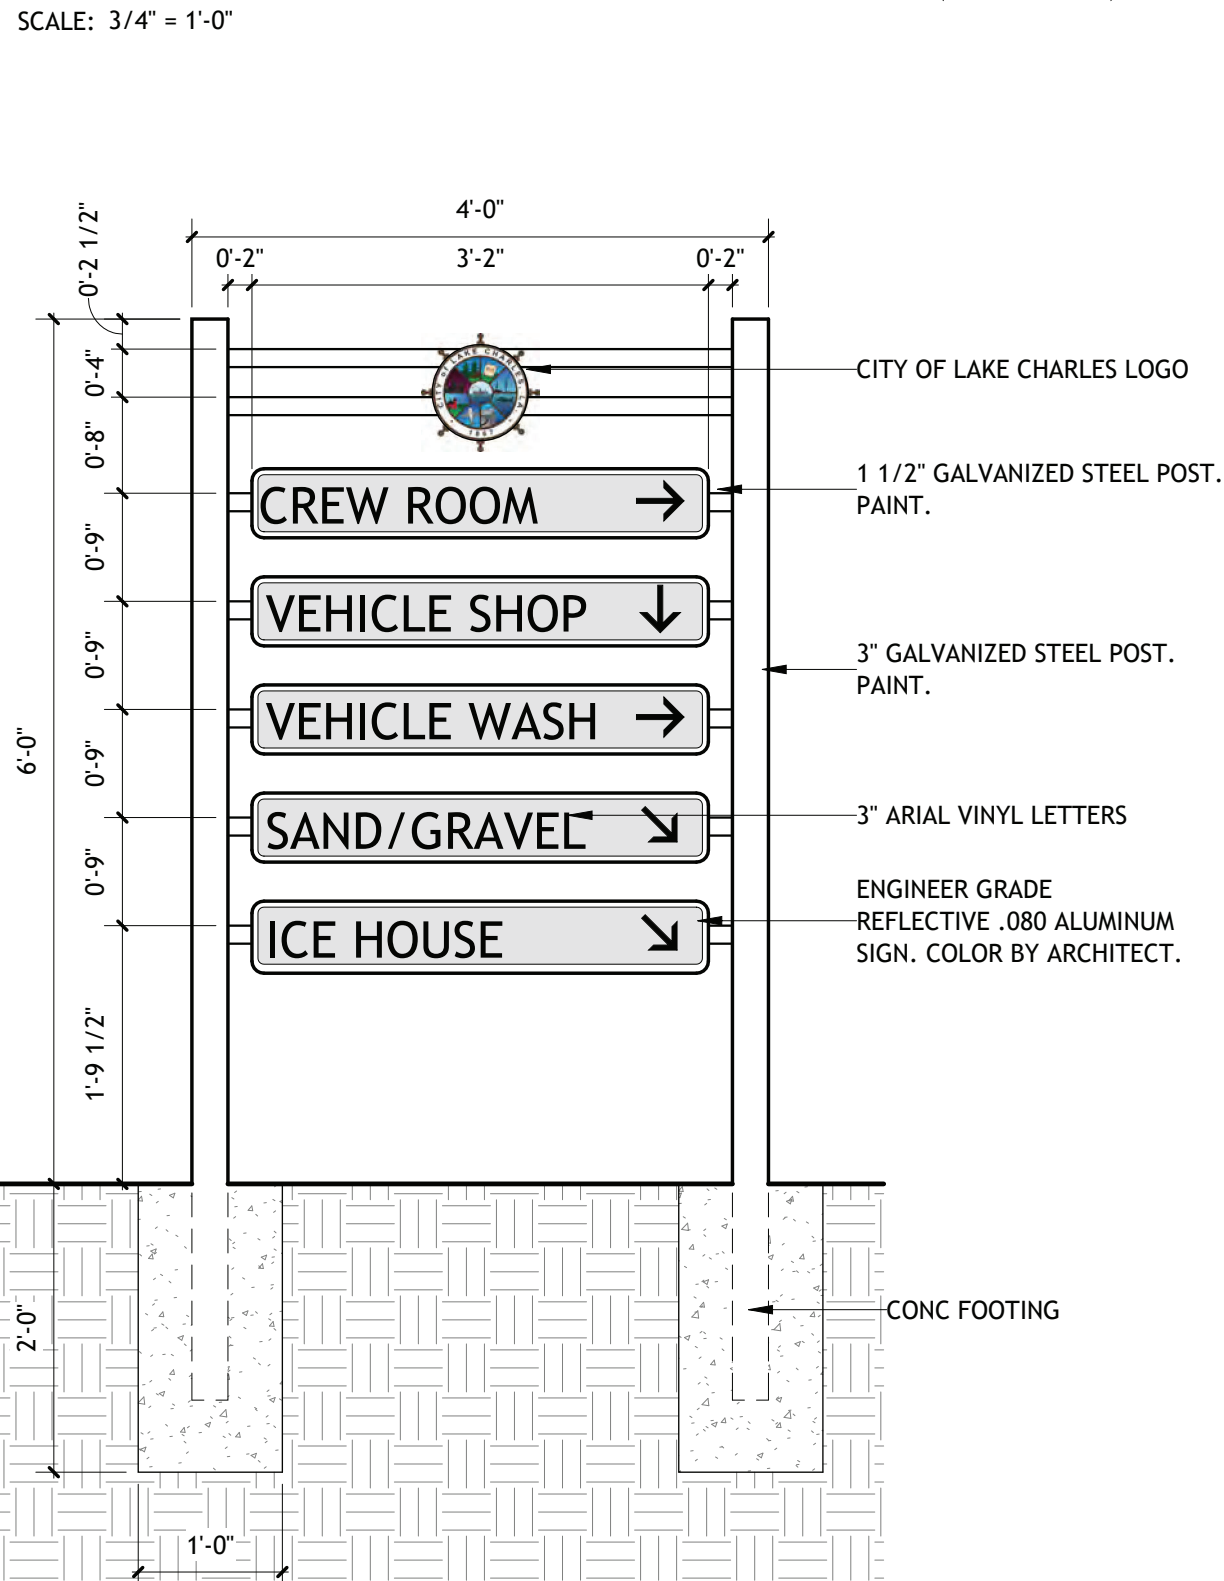


6 EXTERIOR SIGNAGE-DIRECTIONAL SIGN (SOUTH)

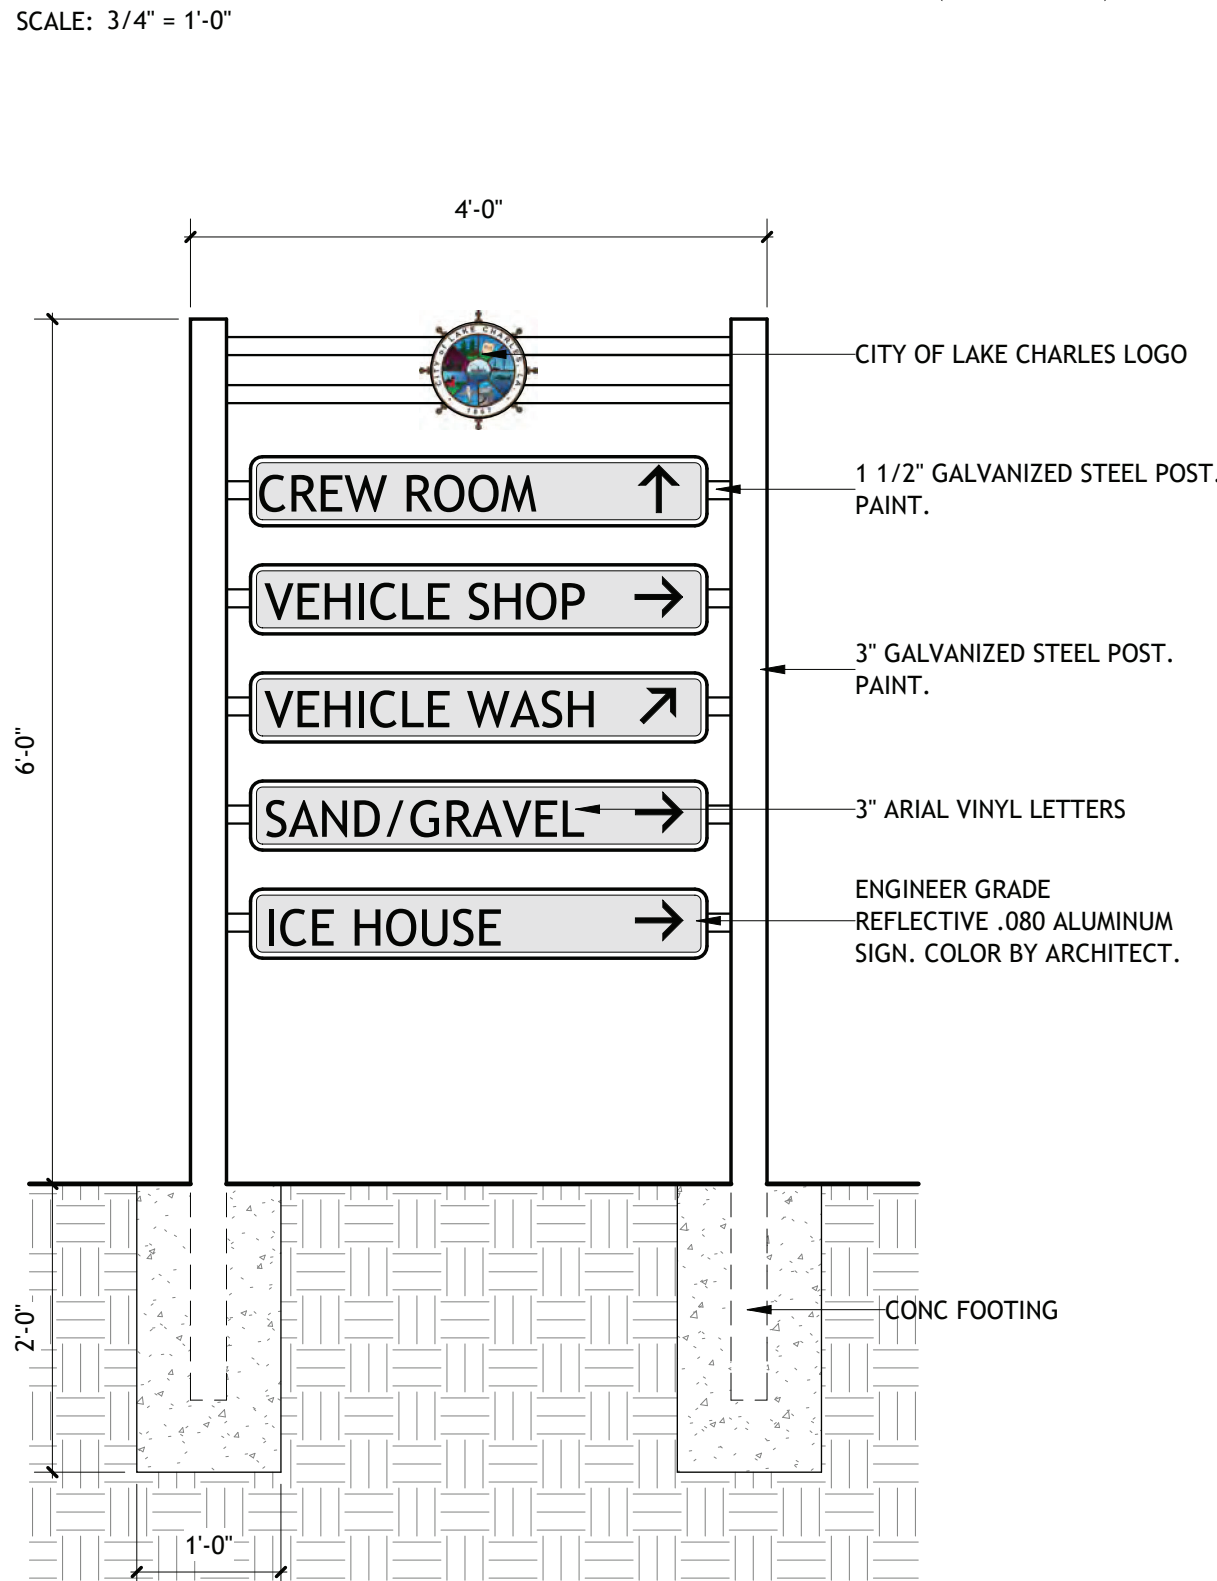


2 ACCESSIBLE PARKING SIGN

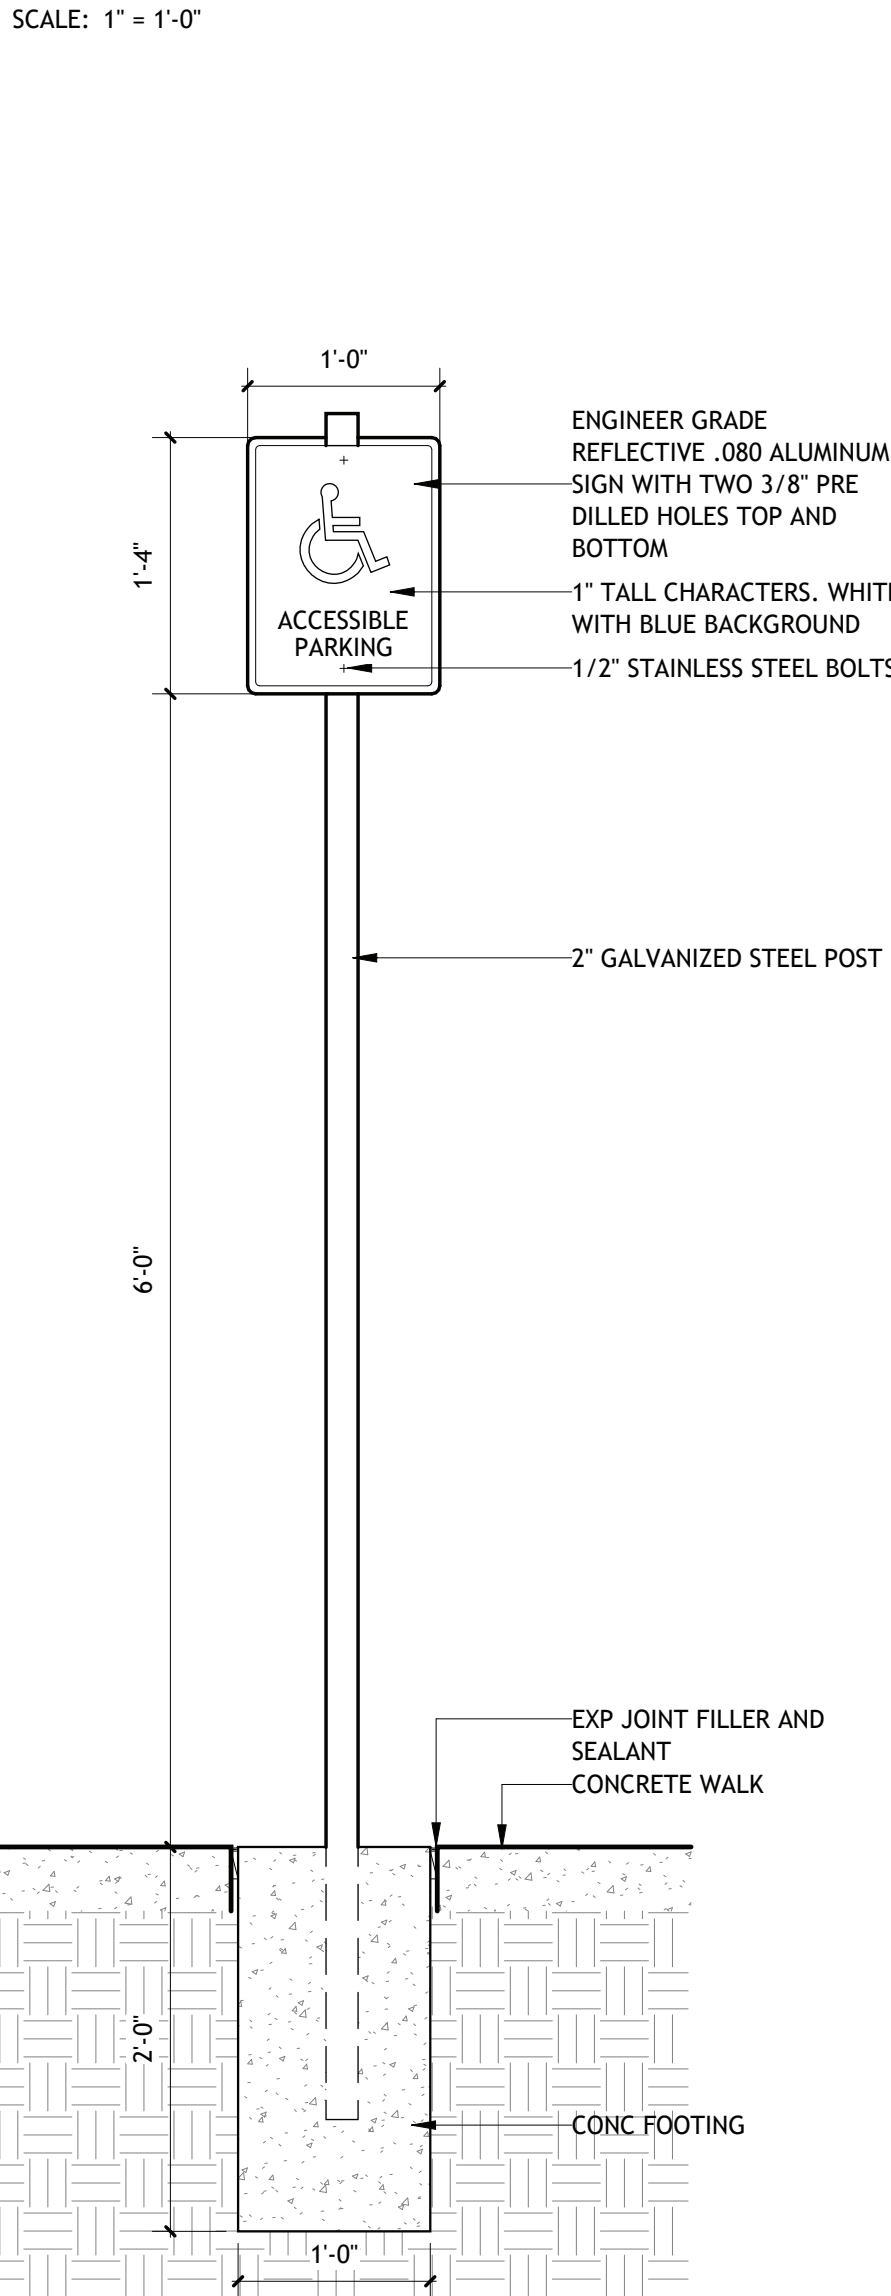


3 STOP SIGN

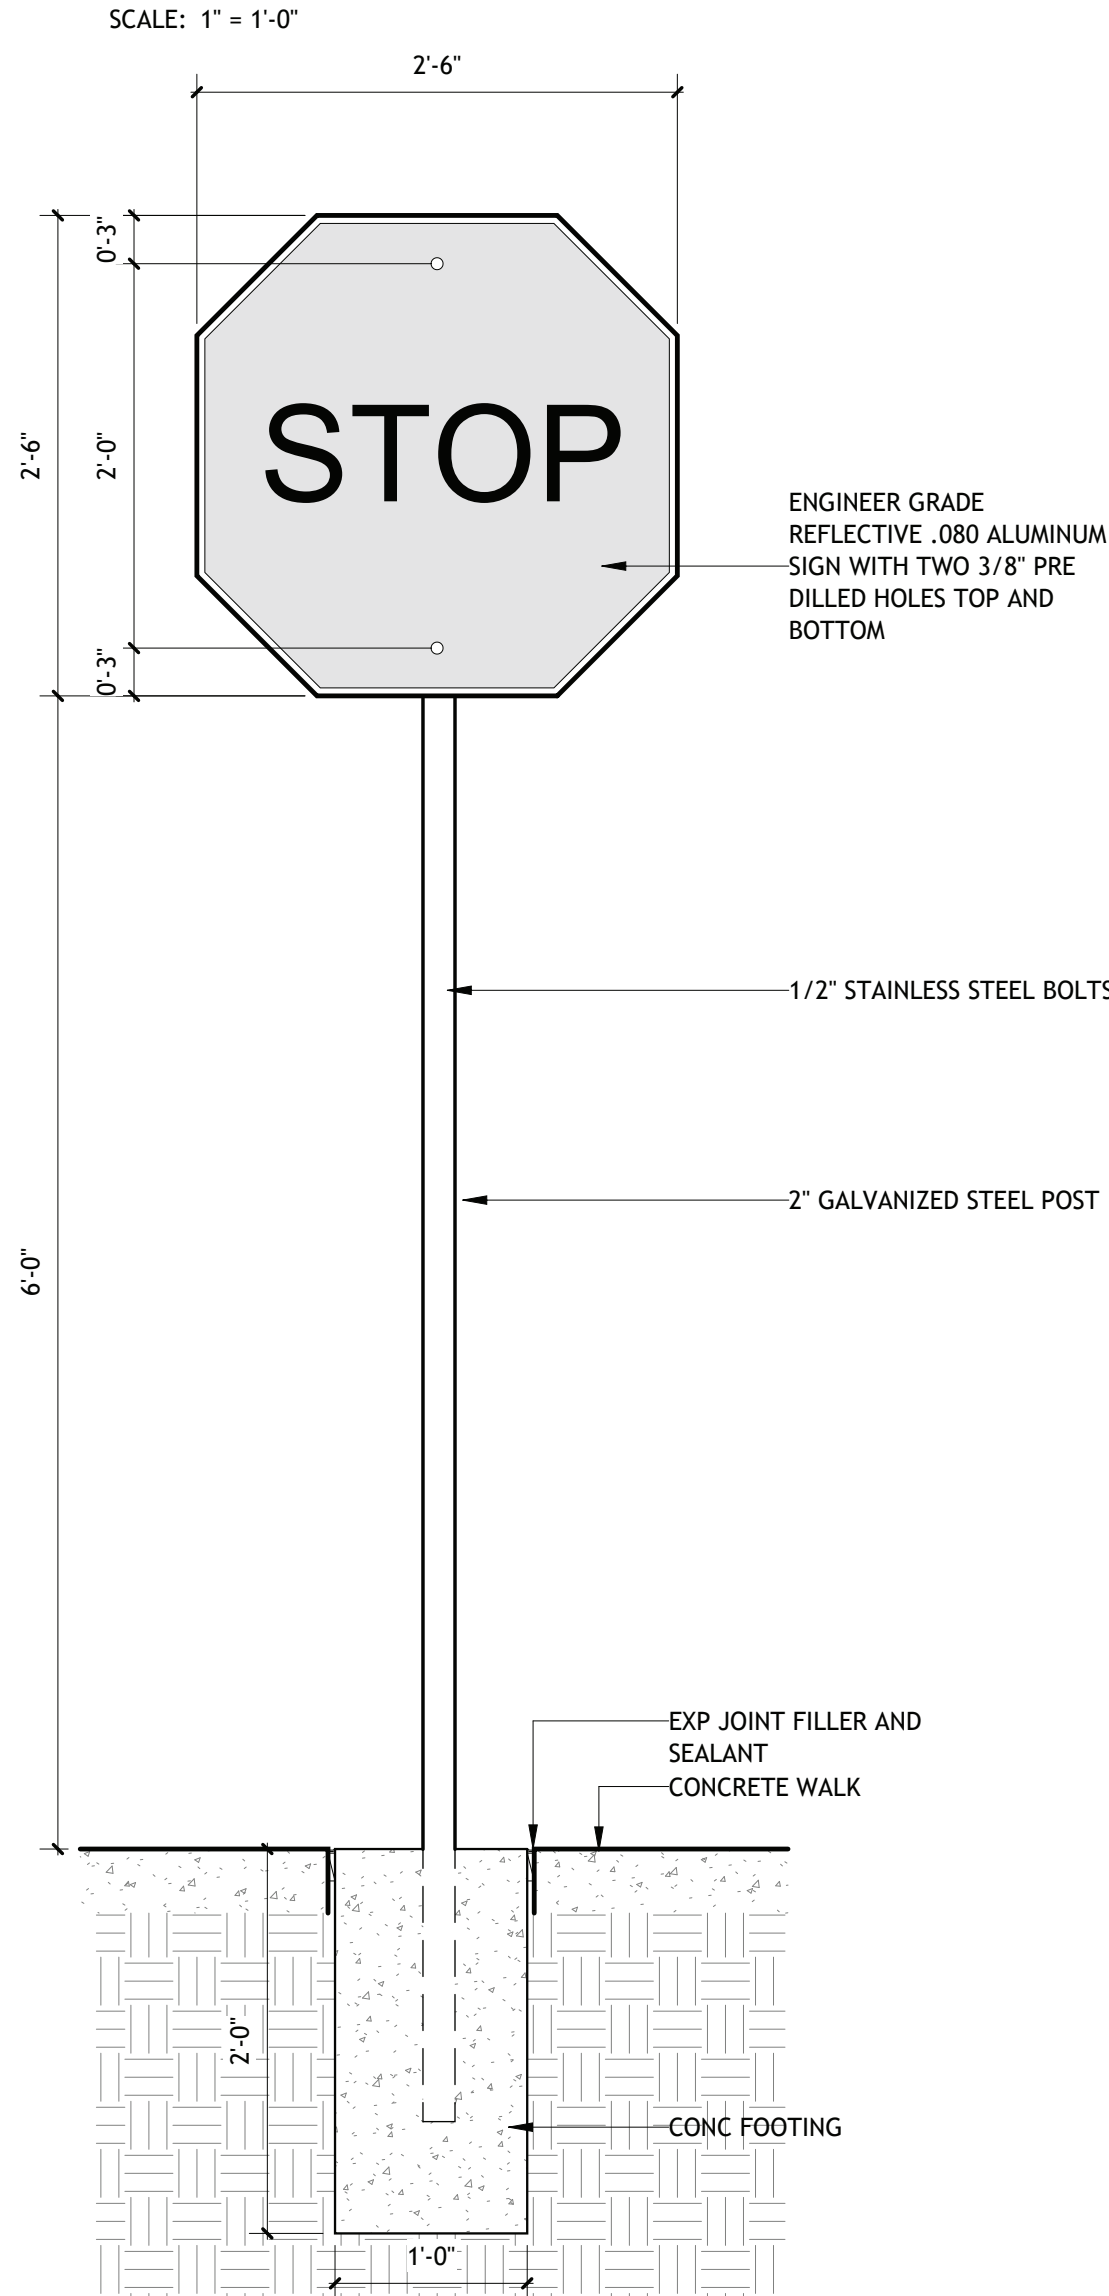



4 SPEED LIMIT SIGN

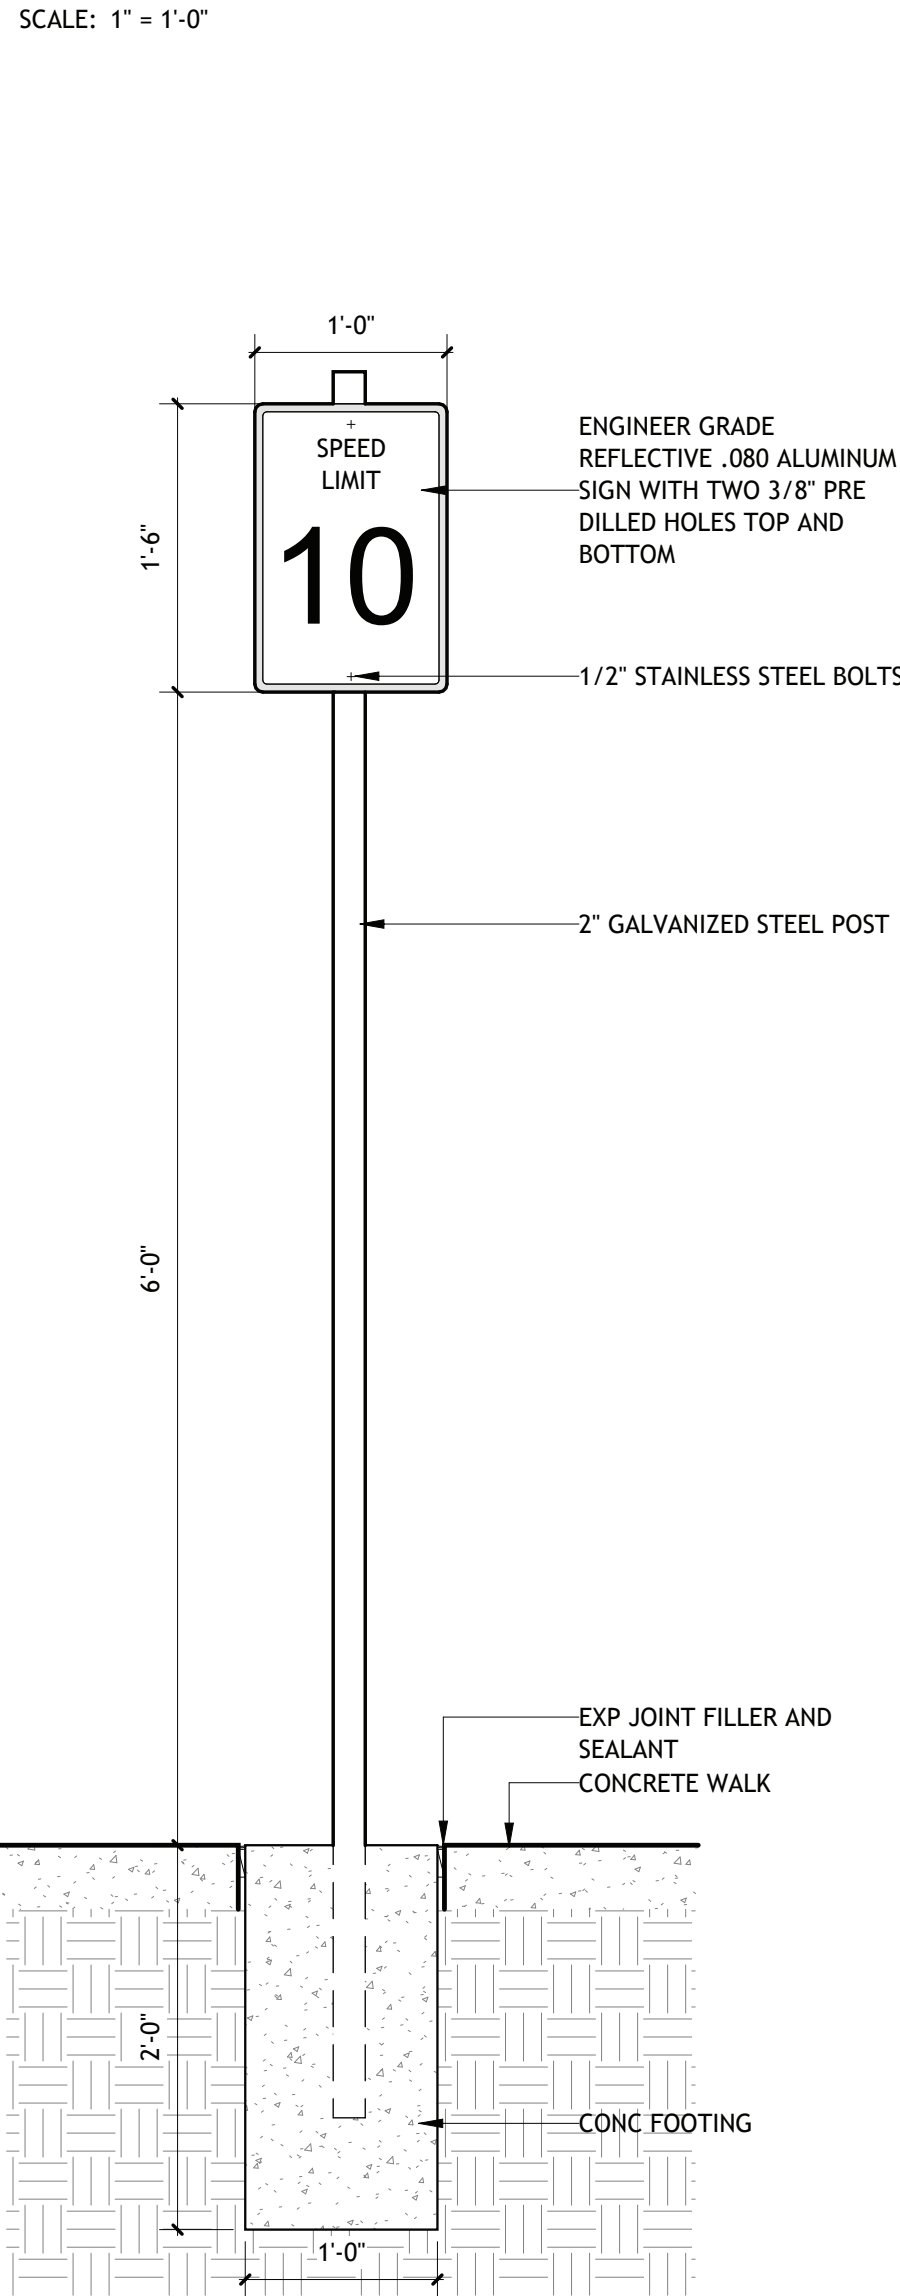


7 EXTERIOR SIGNAGE- ENTRY/EXIT SIGN

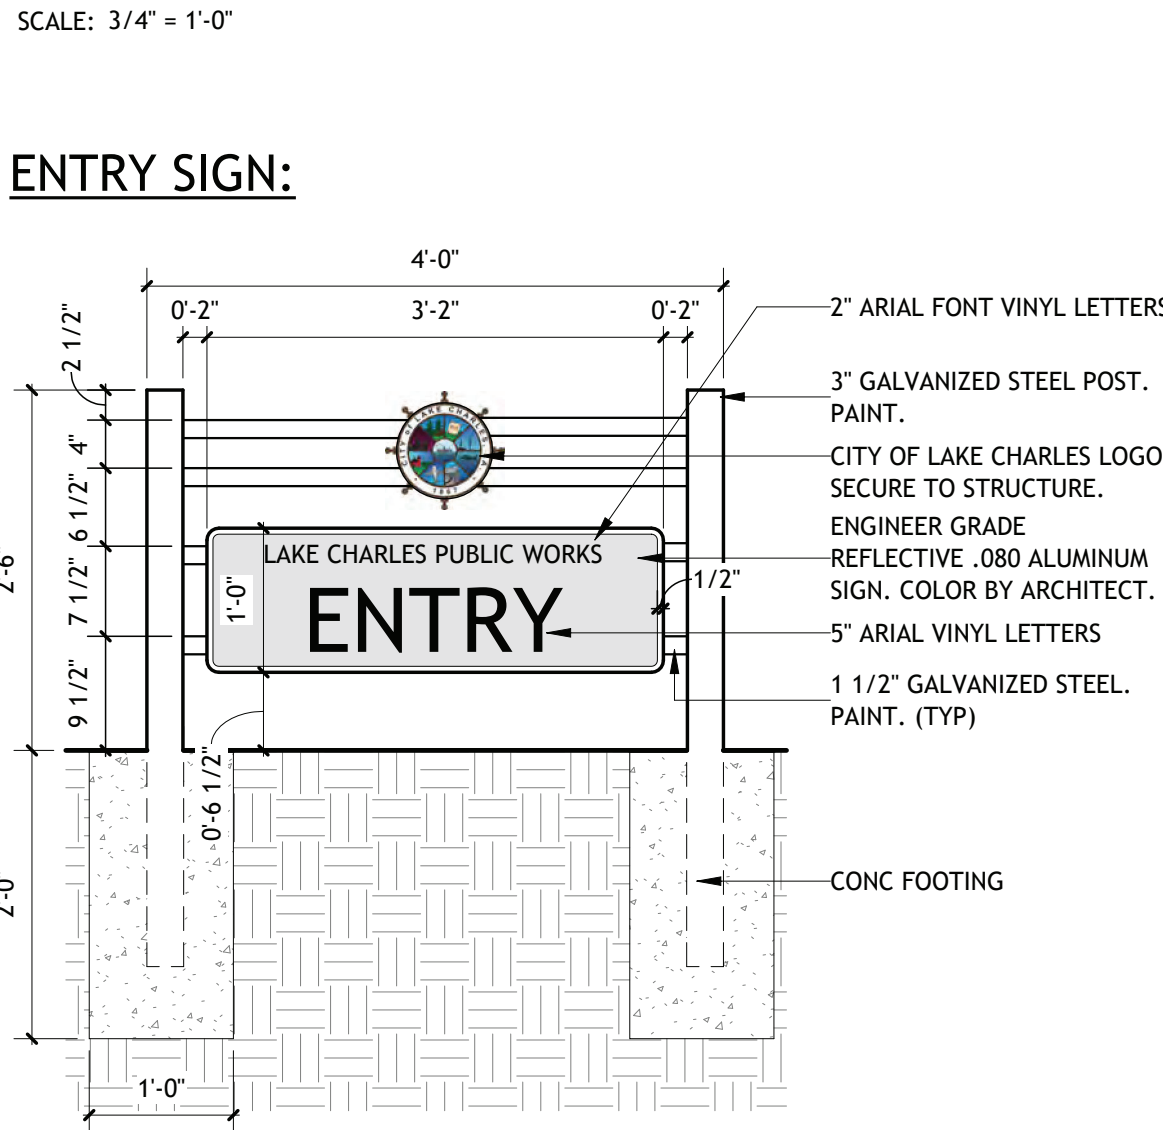

EXIT SIGN:

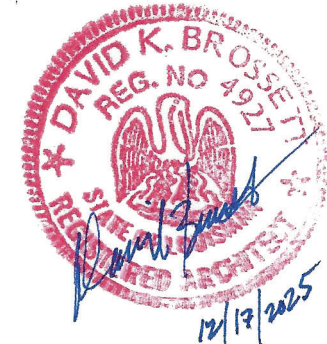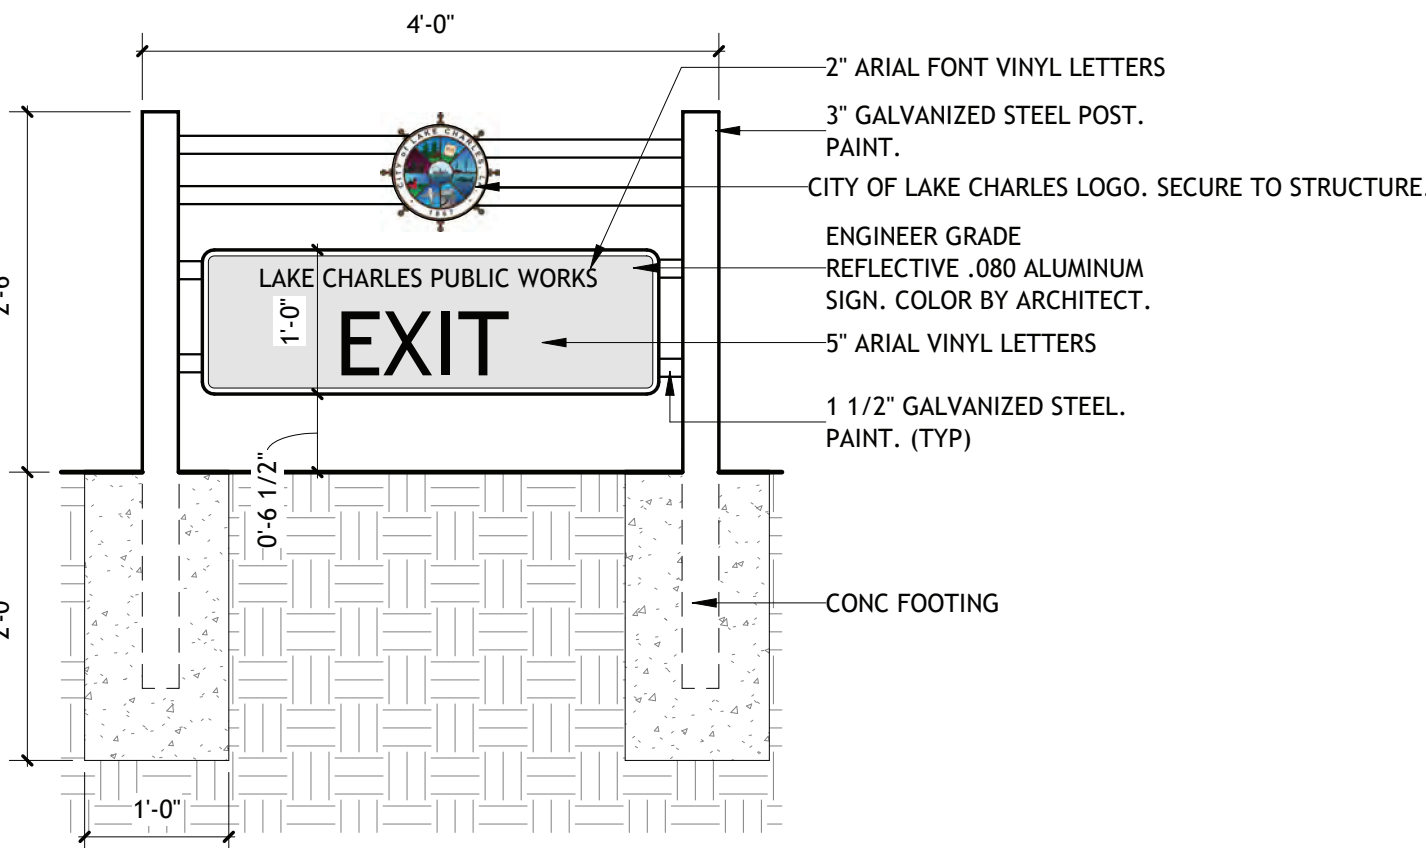

Brossett
Architect

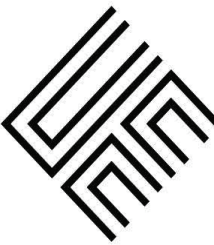

Brossett Architect, LLC · 414 Pujo St., Lake Charles, LA 70601

LAKE CHARLES PUBLIC WORKS
NEW FACILITY PHASE 2

4200 BROAD STREET
LAKE CHARLES, LA 70615

SIGNAGE DETAILS- EXTERIOR

SHEET NO.

A6.10


ARCH #24009 BA

VER.	DATE	DESCRIPTION
0	12/20/2025	BID DOCUMENTS

© COPYRIGHT 2025,
Brossett Architect, LLC
All Rights Reserved.
This document shall not be
copied or reproduced
without written permission.


1 FURNITURE PLAN- CREW BUILDING

SCALE: 1/8" = 1'-0"

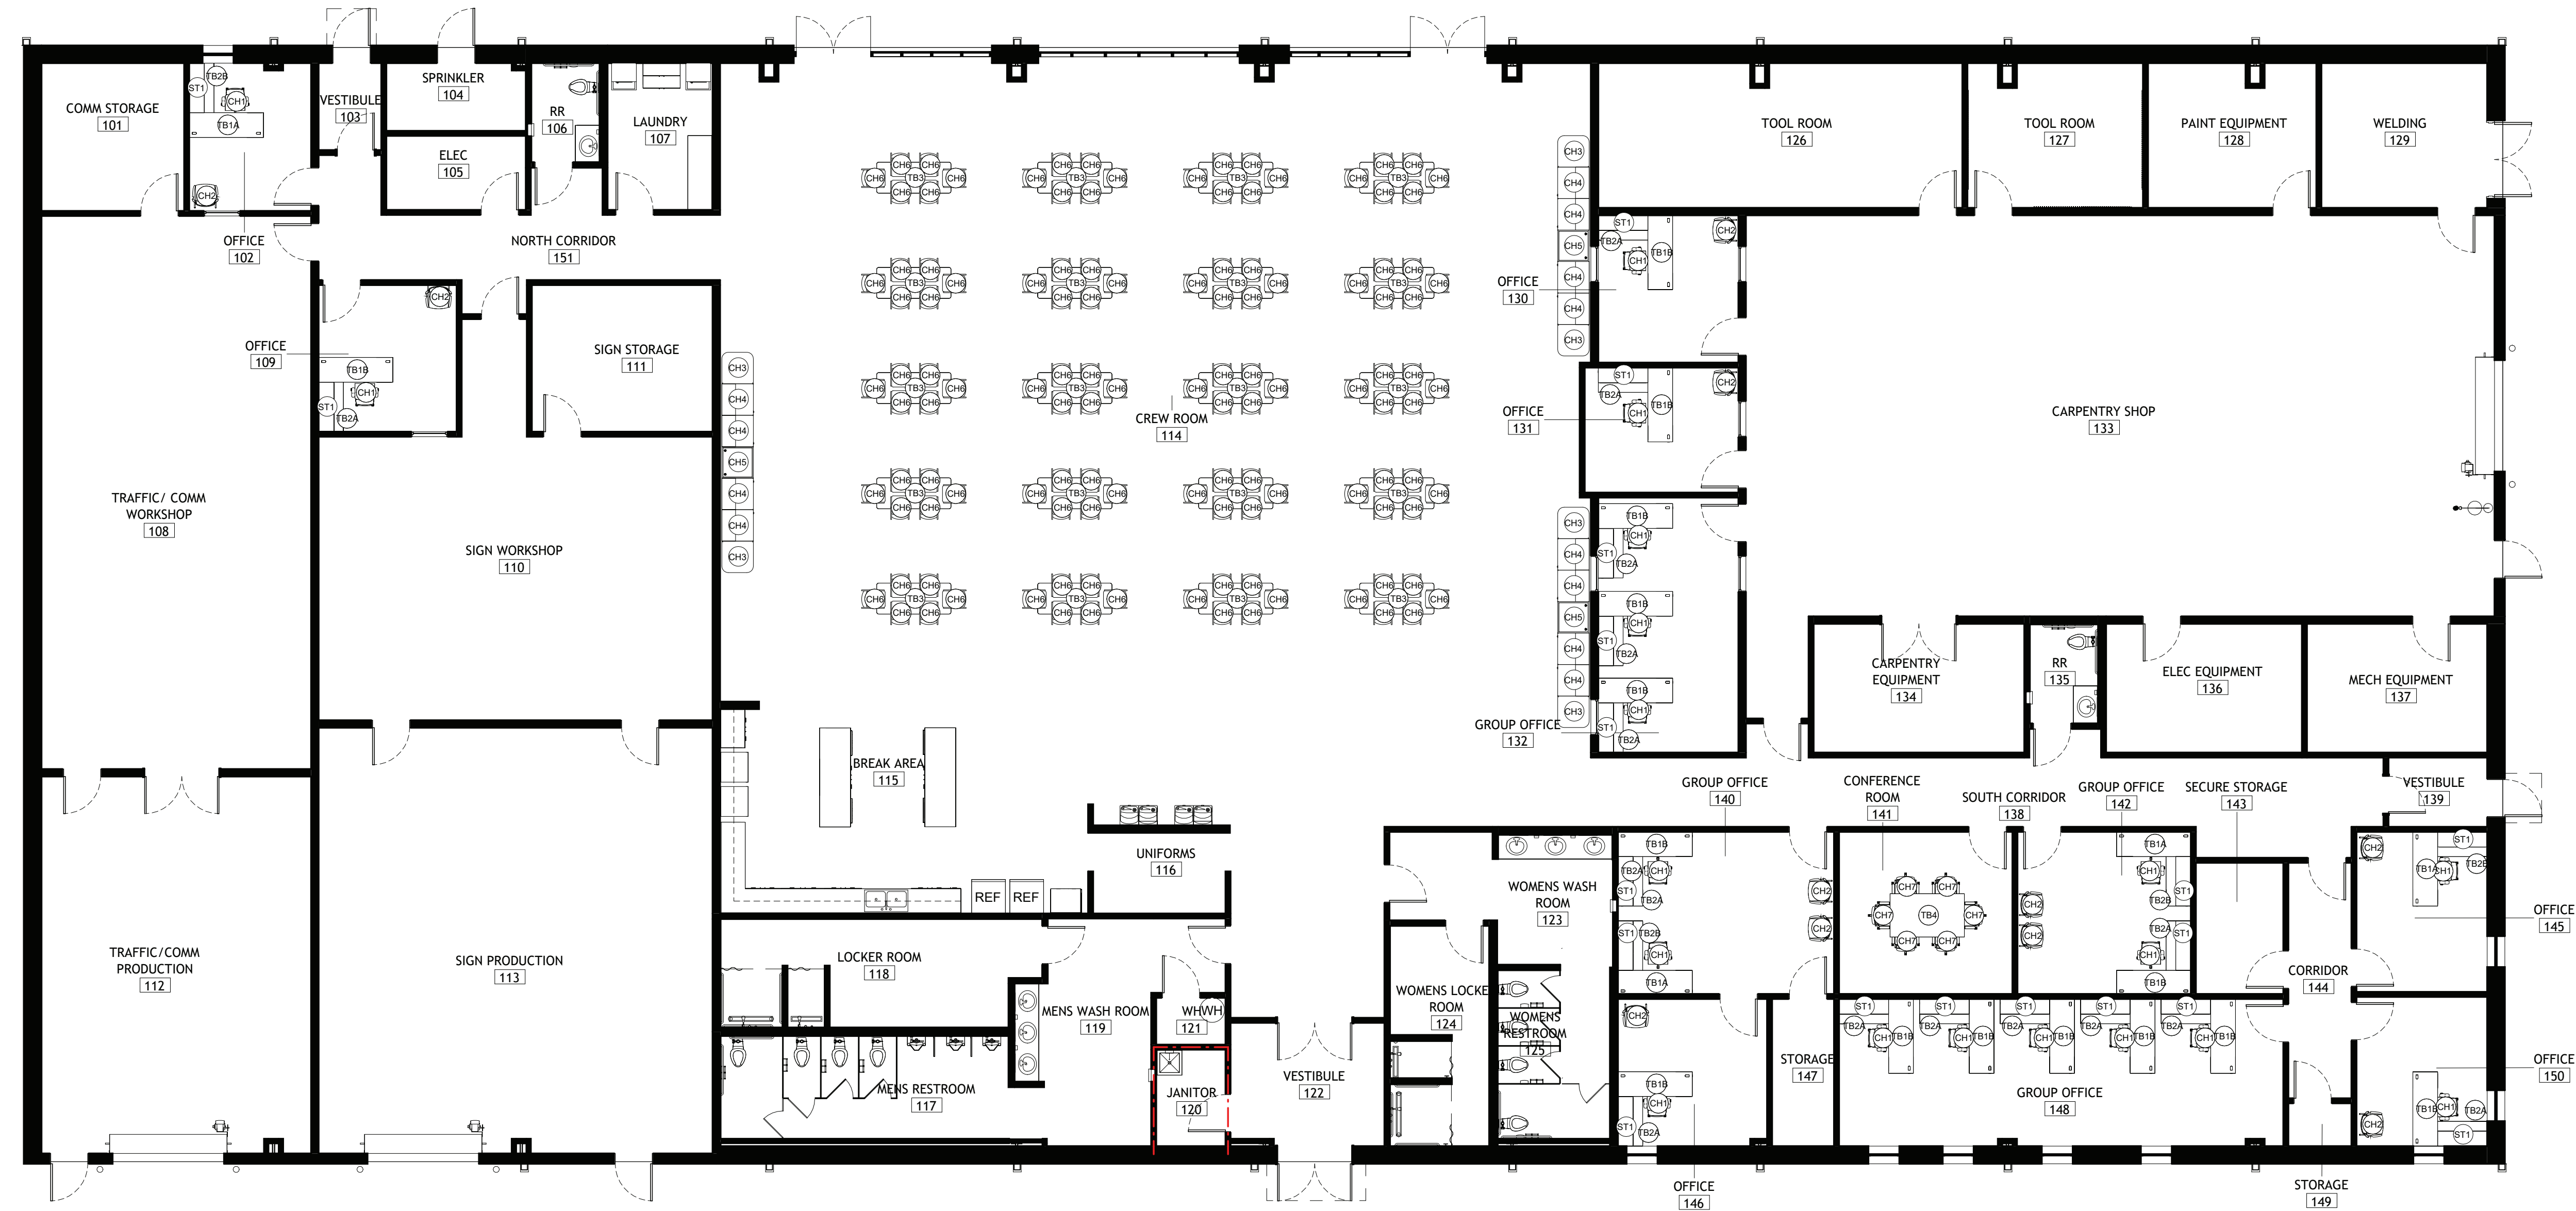

2 FURNITURE SCHEDULE- CREW BUILDING

FURNITURE SCHEDULE								
MARK	MANUFACTURER	DESCRIPTION	MODEL NO.	MATERIAL	FINISH	DIMENSIONS (W/D/H)	POWER	COMMENTS
CHAIRS								
CH1	HON	IGNITION 2.0 REACTIV LOW-BACK MULTI-PURPOSE CHAIR	HITLRA.Y2.A.TS.	MESH/UPHOLSTERY	TBD (GRADE 2)	-	-	ADVANCED SYNCHRO-TILT CONTROLS/HEIGHT AND WIDTH ADJUSTMENT/BLACK HARD CASTER
CH2	HON	IGNITION REACTIV MULTI-PURPOSE STACKING CHAIR	HIGS6.F.E.	UPHOLSTERY/ALUM	TBD (GRADE 2)	-	-	FIXED ARMS/GLIDE
CH3	HON	TANGRAM OTTOMAN-STRAIGHT END	HECS05E	UPHOLSTERY	TBD (GRADE 3-4)	31"W X 31"D X 17"H	POWER	
CH4	HON	TANGRAM MODULAR LOTUNGE-LOW BACK SQUARE	HECSMSLBMF	UPHOLSTERY	TBD (GRADE 3-4)	30"W X 30"D X 29"H	POWER	
CH5	HON	TANGRAM IN LINE TABLE-SQUARE	HECS1T5	UPHOLSTERY/LAMINATE	TBD (GRADE 3-4)	30"W X 30"D X 16"H	POWER	
CH6	ULINE	VENTILATED FOLDING CHAIRS	H-7691RT	PLASTIC	BLACK	17"W X 18"D	-	
CH7	HON	COFI EXECUTIVE HEIGHT CHAIR	H-7691RT	UPHOLSTERY/ALUM	TBD (GRADE 3-4)	-	-	WEIGHT ACTIVATED CONTROLS/STANDARD CYLINDER/POLISH ALUM ARMS/BLACK HARD CASTER/POLISHED ALUMINUM BASE
TABLES								
TB1A	HON	38000 SERIES - FLUSH RETURN BOX/BOX/FILE W LOCK	H38294L	METAL/LAMINATE	TBD	60"W X 24"D X 29 1/2"H	POWER HUB/ DATA GROMMET	BLACK FIELD INSTALLABLE GROMMET WITH ONE ACCESS HOLE
TB1B	HON	38000 SERIES - FLUSH RETURN BOX/BOX/FILE W LOCK	H38293R	METAL/LAMINATE	TBD	60"W X 24"D X 29 1/2"H	POWER HUB/ DATA GROMMET	BLACK FIELD INSTALLABLE GROMMET WITH ONE ACCESS HOLE
TB2A	HON	38000 SERIES - FLUSH RETURN BOX/BOX/FILE W LOCK	H38216L	METAL/LAMINATE	TBD	48"W X 24"D X 29 1/2"H	-	BOX/BOX/FILE-LEFT
TB2B	HON	38000 SERIES - FLUSH RETURN BOX/BOX/FILE W LOCK	H38215R	METAL/LAMINATE	TBD	48"W X 24"D X 29 1/2"H	-	BOX/BOX/FILE-RIGHT
TB3	ULINE	DELUXE FOLDING TABLES	H-2229	POLYETHYLENE	BLACK	72" W X 30"D X 29"H	-	
TB4	HON	PRESIDE CONFERENCE TABLE	HTLC4872/HT29AL72	LAMINATE	TBD	96"W X 42"D X 29"H	POWER HUB	RECTANGLE TOP/HOLLOW PANEL BASE/MODESTY PANEL/
STORAGE								
ST1	HON	10500 SERIES - STACK-ON STORAGE, FROSTED DOORS	H386548N	LAMINATE	TBD	48"W X 14 5/8"D X 37 1/8"H	-	

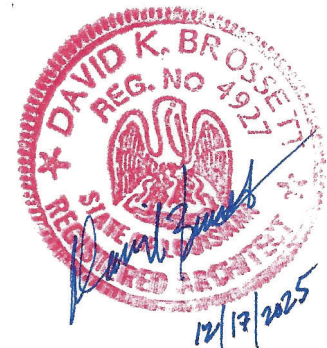

Brossett
Architect

LAKE CHARLES PUBLIC WORKS
NEW FACILITY PHASE 2

4200 BROAD STREET
LAKE CHARLES, LA 70615
FURNITURE PLAN- CREW BUILDING

SHEET NO.
A8.1


ARCH #24009 BA

VER.	DATE	DESCRIPTION
0	12/20/2025	BID DOCUMENTS

© COPYRIGHT 2025,
Brossett Architect, LLC
All Rights Reserved.
This document shall not be
copied or reproduced
without written permission.

1 FURNITURE PLAN- VEHICLE MAINTENANCE

SCALE: 1/16" = 1'-0"

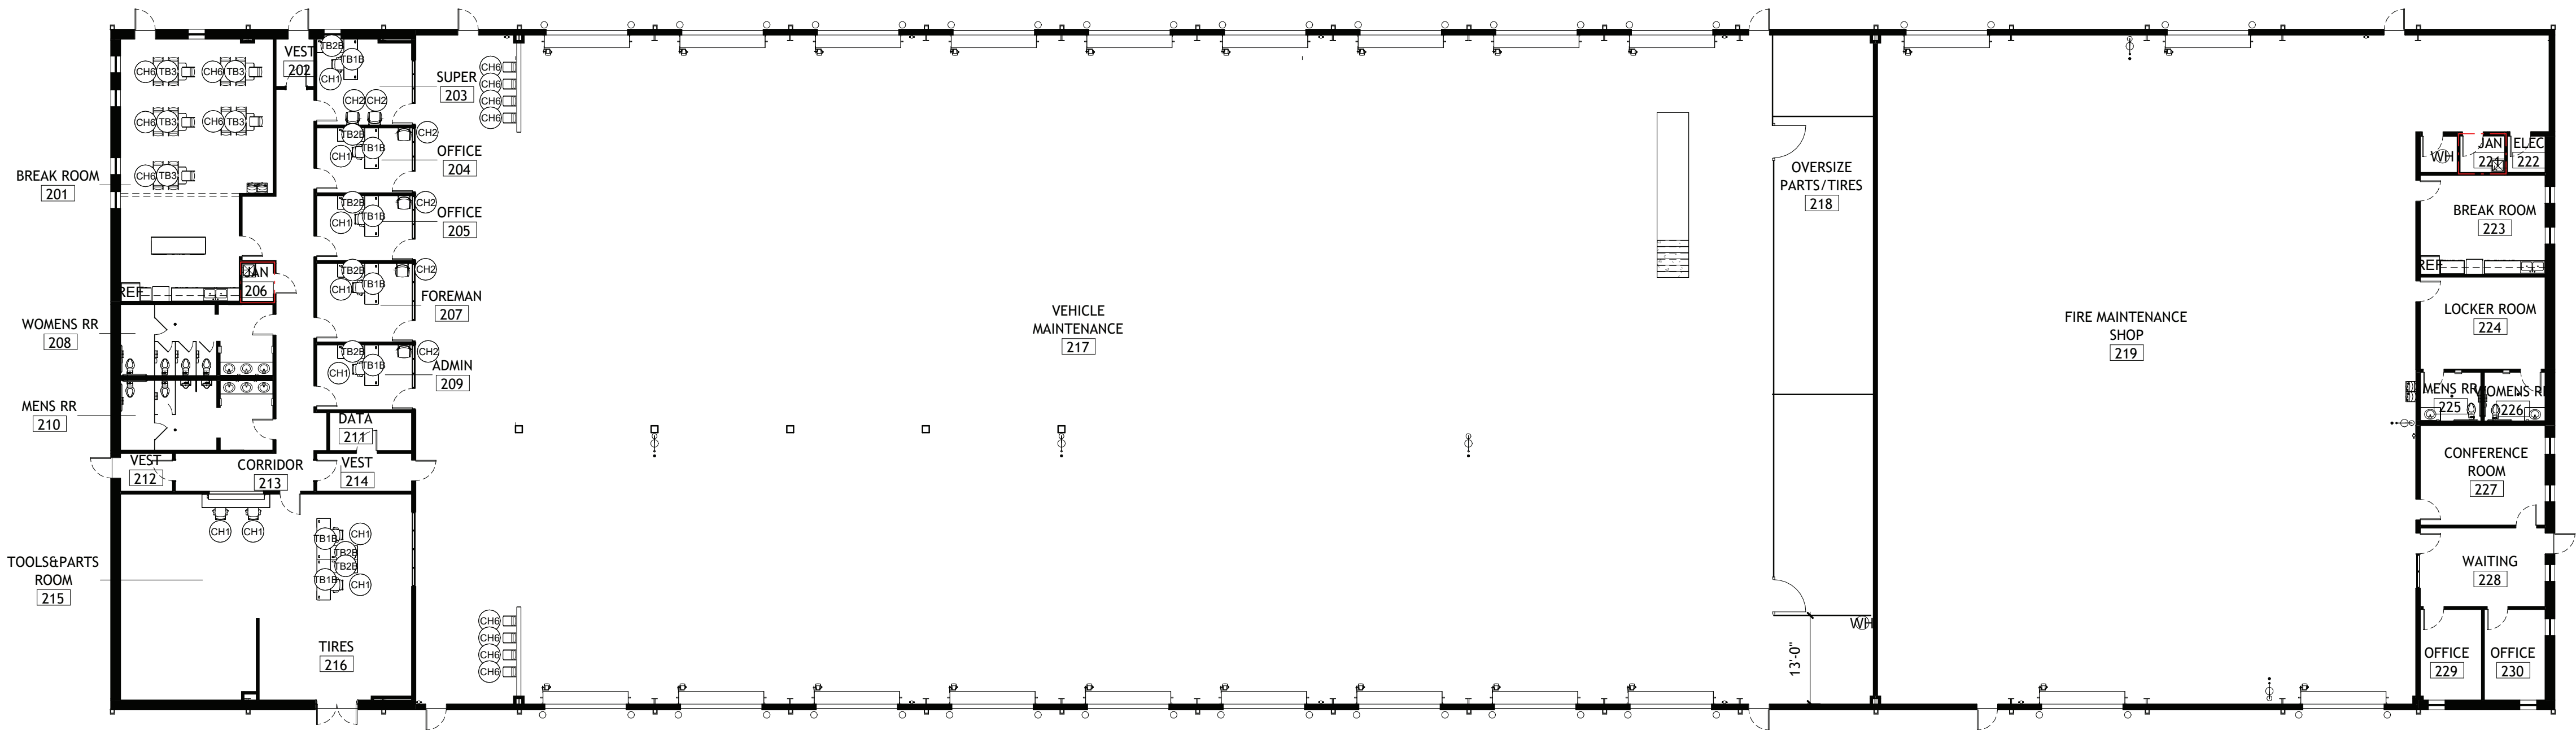

2 FURNITURE SCHEDULE- VEHICLE MAINTENANCE

FURNITURE SCHEDULE								
MARK	MANUFACTURER	DESCRIPTION	MODEL NO.	MATERIAL	FINISH	DIMENSIONS (W/D/H)	POWER	COMMENTS
CHAIRS								
CH1	HON	IGNITION 2.0 REACTIV LOW-BACK MULTI-PURPOSE CHAIR	HITLRA.Y2.A.TS.	MESH/UPHOLSTERY	TBD (GRADE 2)	-	-	ADVANCED SYNCHRO-TILT CONTROLS/HEIGHT AND WIDTH ADJUSTMENT/BLACK HARD CASTER
CH2	HON	IGNITION REACTIV MULTI-PURPOSE STACKING CHAIR	HIGS6.F.E.	UPHOLSTERY/ALUM	TBD (GRADE 2)	-	-	FIXED ARMS/GLIDE
CH3	HON	TANGRAM OTTOMAN-STRAIGHT END	HECSOSE	UPHOLSTERY	TBD (GRADE 3-4)	31"W X 31"D X 17"H	POWER	
CH4	HON	TANGRAM MODULAR LOTUNGE-LOW BACK SQUARE	HECSMSLBMF	UPHOLSTERY	TBD (GRADE 3-4)	30"W X 30"D X 29"H	POWER	
CH5	HON	TANGRAM IN LINE TABLE-SQUARE	HECSITS	UPHOLSTERY/LAMINATE	TBD (GRADE 3-4)	30"W X 30"D X 16"H	POWER	
CH6	ULINE	VENTILATED FOLDING CHAIRS	H-7691RT	PLASTIC	BLACK	17"W X 18"D	-	
CH7	HON	COFI EXECUTIVE HEIGHT CHAIR	H-7691RT	UPHOLSTERY/ALUM	TBD (GRADE 3-4)	-	-	WEIGHT ACTIVATED CONTROLS/STANDARD CYLINDER/POLISH ALUM ARMS/BLACK HARD CASTER/POLISHED ALUMINUM BASE
TABLES								
TB1A	HON	38000 SERIES - FLUSH RETURN BOX/BOX/FILE W LOCK	H38294L	METAL/LAMINATE	TBD	60"W X 24"D X 29 1/2"H	POWER HUB/ DATA GROMMET	BLACK FIELD INSTALLABLE GROMMET WITH ONE ACCESS HOLE
TB1B	HON	38000 SERIES - FLUSH RETURN BOX/BOX/FILE W LOCK	H38293R	METAL/LAMINATE	TBD	60"W X 24"D X 29 1/2"H	POWER HUB/ DATA GROMMET	BLACK FIELD INSTALLABLE GROMMET WITH ONE ACCESS HOLE
TB2A	HON	38000 SERIES - FLUSH RETURN BOX/BOX/FILE W LOCK	H38216L	METAL/LAMINATE	TBD	48"W X 24"D X 29 1/2"H	-	BOX/BOX/FILE-LEFT
TB2B	HON	38000 SERIES - FLUSH RETURN BOX/BOX/FILE W LOCK	H38215R	METAL/LAMINATE	TBD	48"W X 24"D X 29 1/2"H	-	BOX/BOX/FILE-RIGHT
TB3	ULINE	DELUXE FOLDING TABLES	H-2229	POLYETHYLENE	BLACK	72"W X 30"D X 29"H	-	
TB4	HON	PRESIDE CONFERENCE TABLE	HTLC4872/HT29AL72	LAMINATE	TBD	96"W X 42"D X 29"H	POWER HUB	RECTANGLE TOP/HOLLOW PANEL BASE/MODESTY PANEL
STORAGE								
ST1	HON	10500 SERIES - STACK-ON STORAGE, FROSTED DOORS	H386548N	LAMINATE	TBD	48"W X 14 5/8"D X 37 1/8"H	-	



Brossett
Architect



Brossett Architect, LLC • 414 Pujo St., Lake Charles, LA 70601

LAKE CHARLES PUBLIC WORKS
NEW FACILITY PHASE 2

4200 BROAD STREET
LAKE CHARLES, LA 70615

FURNITURE PLAN- VEHICLE MAINTENANCE

SHEET NO.

A8.2


ARCH #24009 BA

VER.	DATE	DESCRIPTION
0	12/20/2025	BID DOCUMENTS

© COPYRIGHT 2025,
Brossett Architect, LLC
All Rights Reserved.
This document shall not be
copied or reproduced
without written permission.


1 EXT WALL DETAIL (CREW BLDG)

SCALE: 1 1/2" = 1'-0"

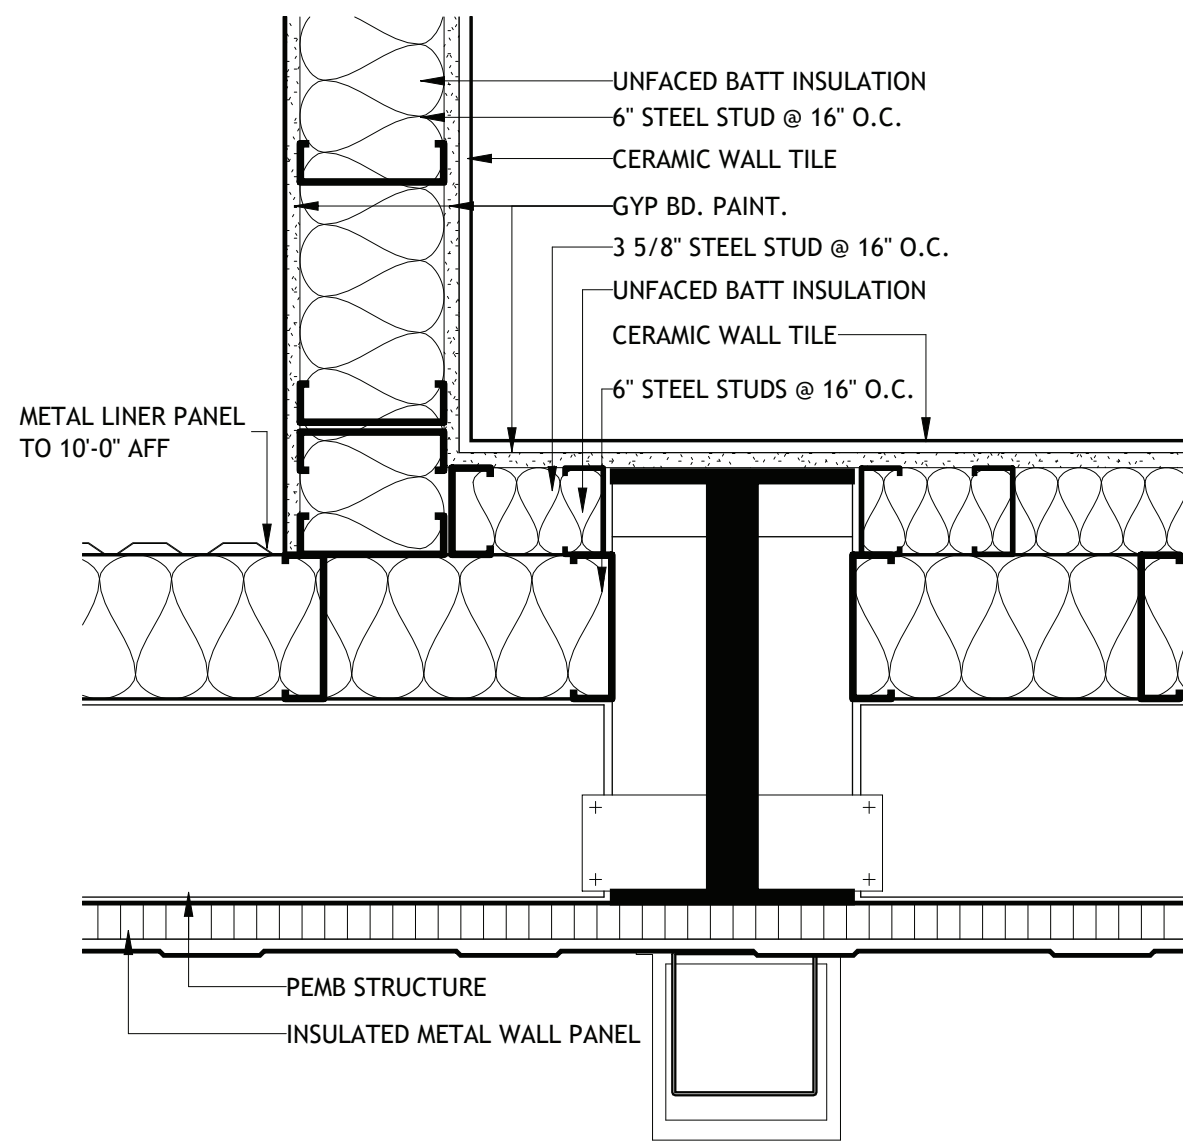


2 EXT WALL DETAIL (CREW BLDG)

SCALE: 1 1/2" = 1'-0"

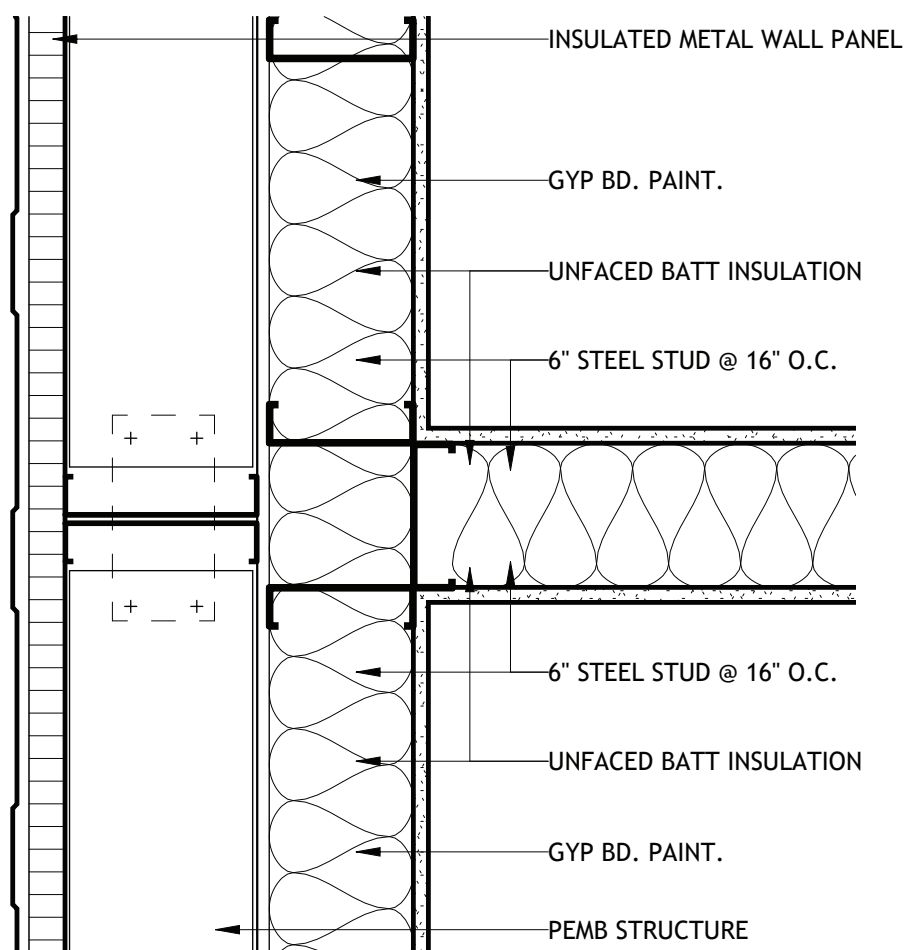


3 EXT WALL DETAIL (CREW BLDG)

SCALE: 1 1/2" = 1'-0"

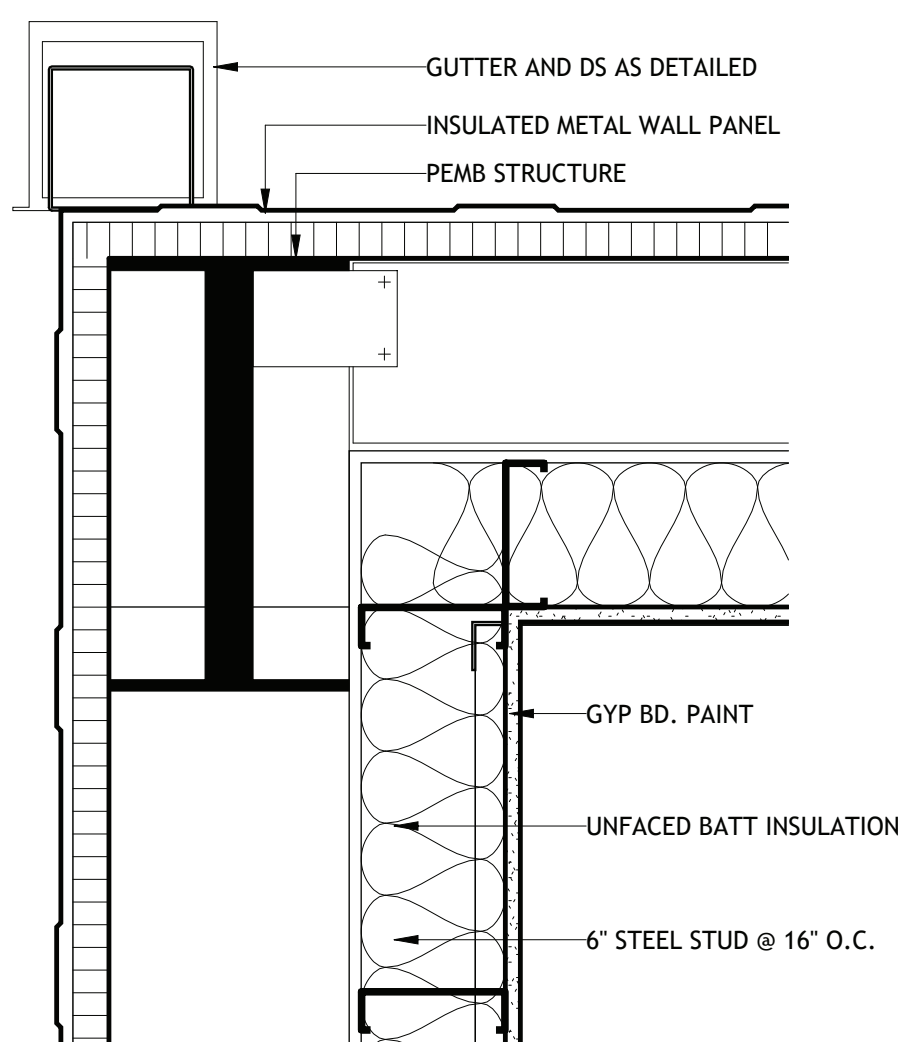


4 EXT WALL DETAIL (CREW BLDG)

SCALE: 1 1/2" = 1'-0"

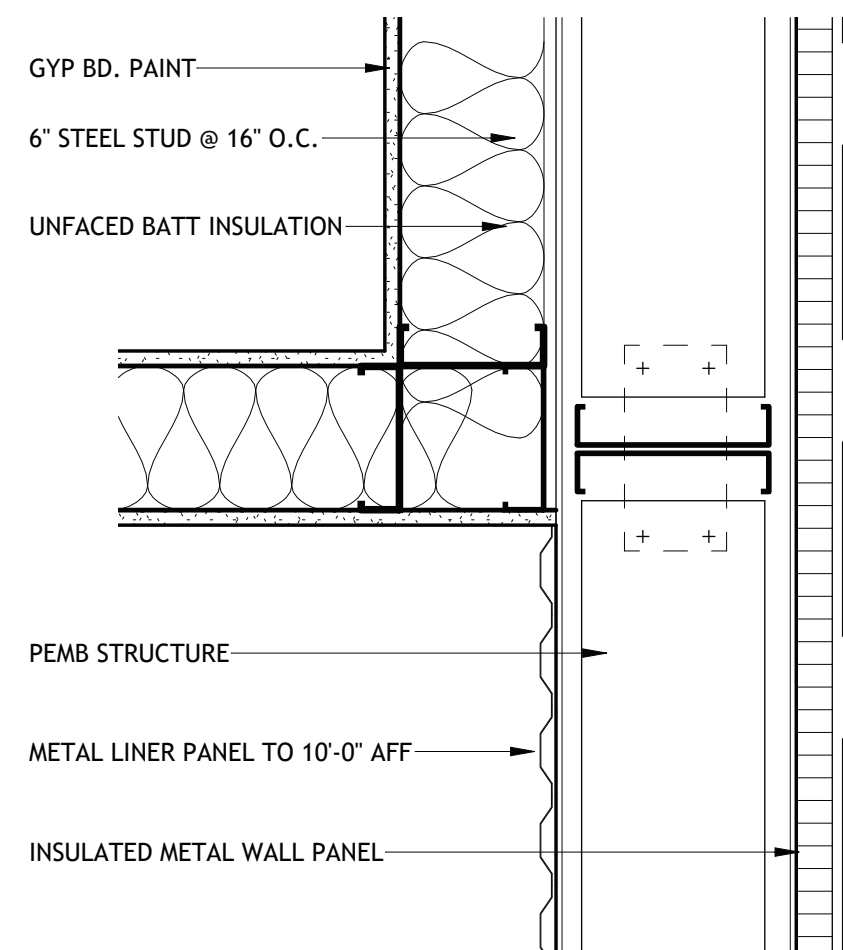


5 EXT WALL DETAIL (CREW BLDG)

SCALE: 1 1/2" = 1'-0"

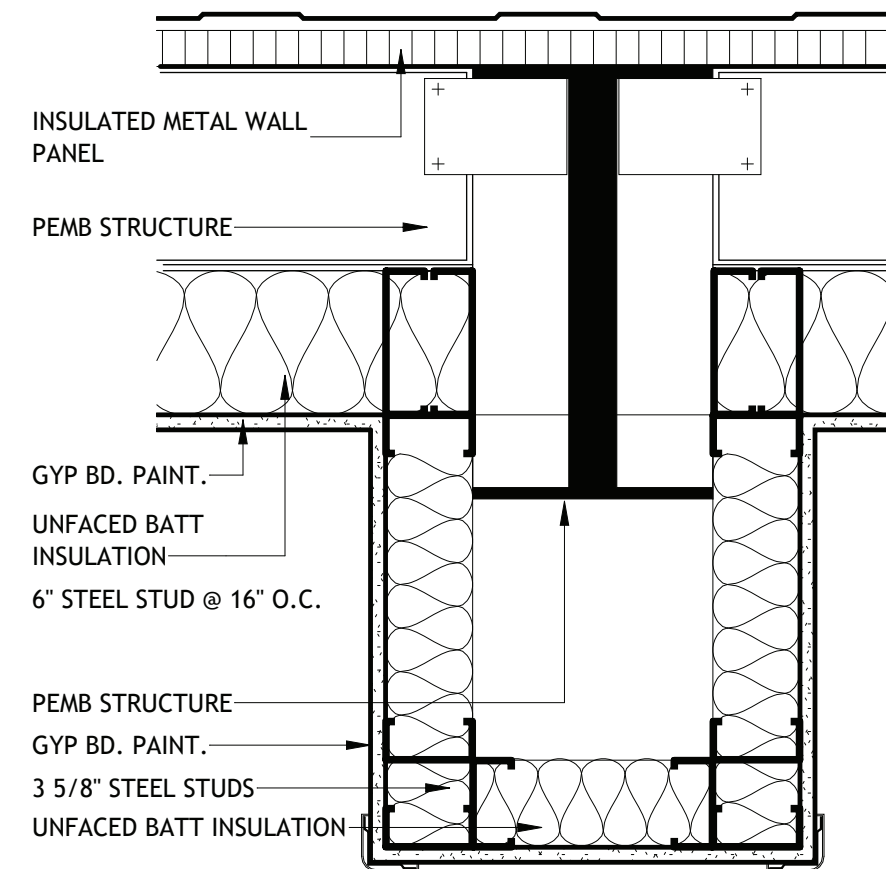


6 EXT WALL DETAIL (CREW BLDG)

SCALE: 1 1/2" = 1'-0"

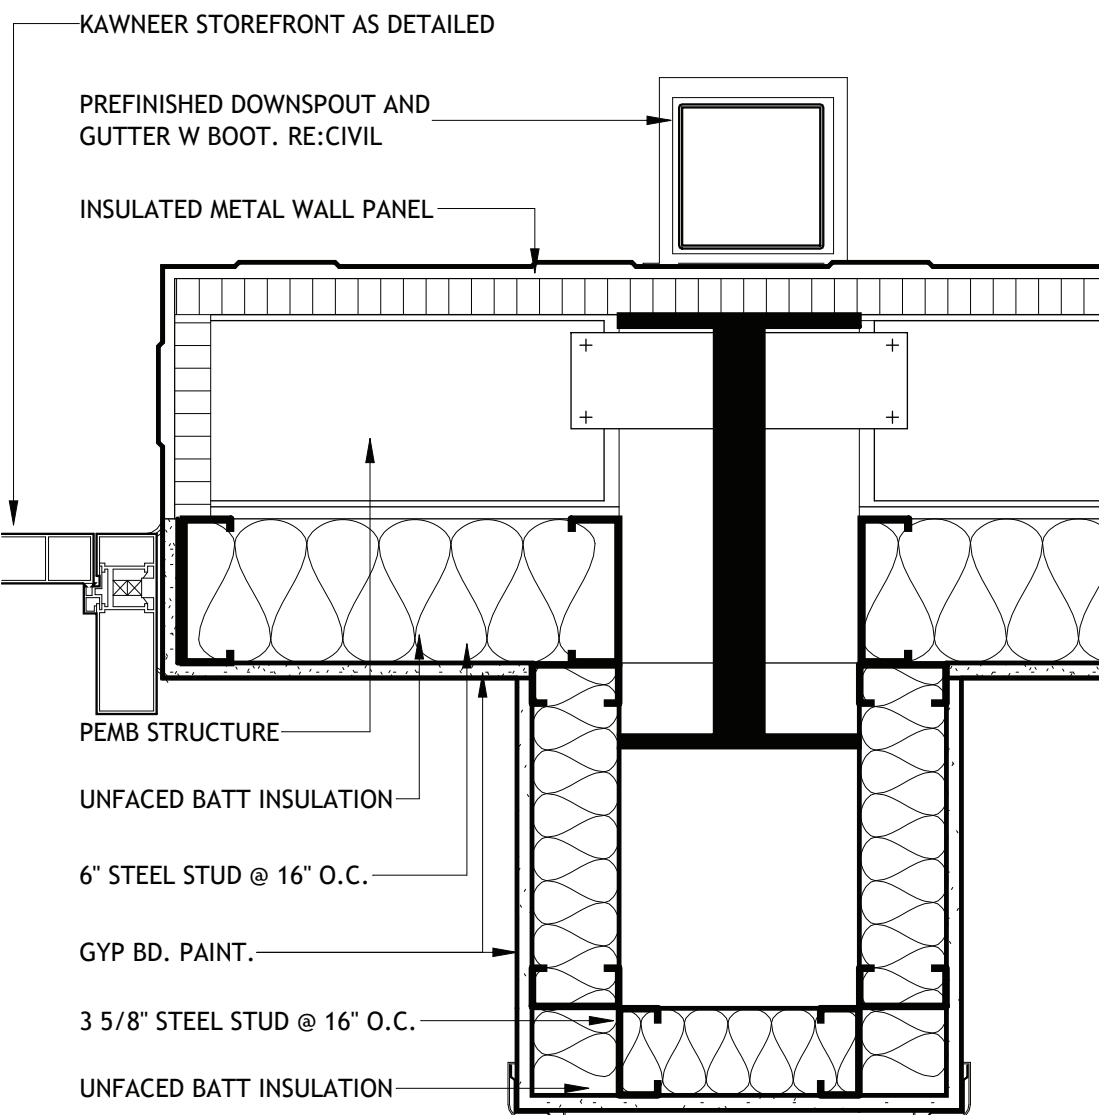


7 EXT WALL DETAIL (CREW BLDG)

SCALE: 1 1/2" = 1'-0"

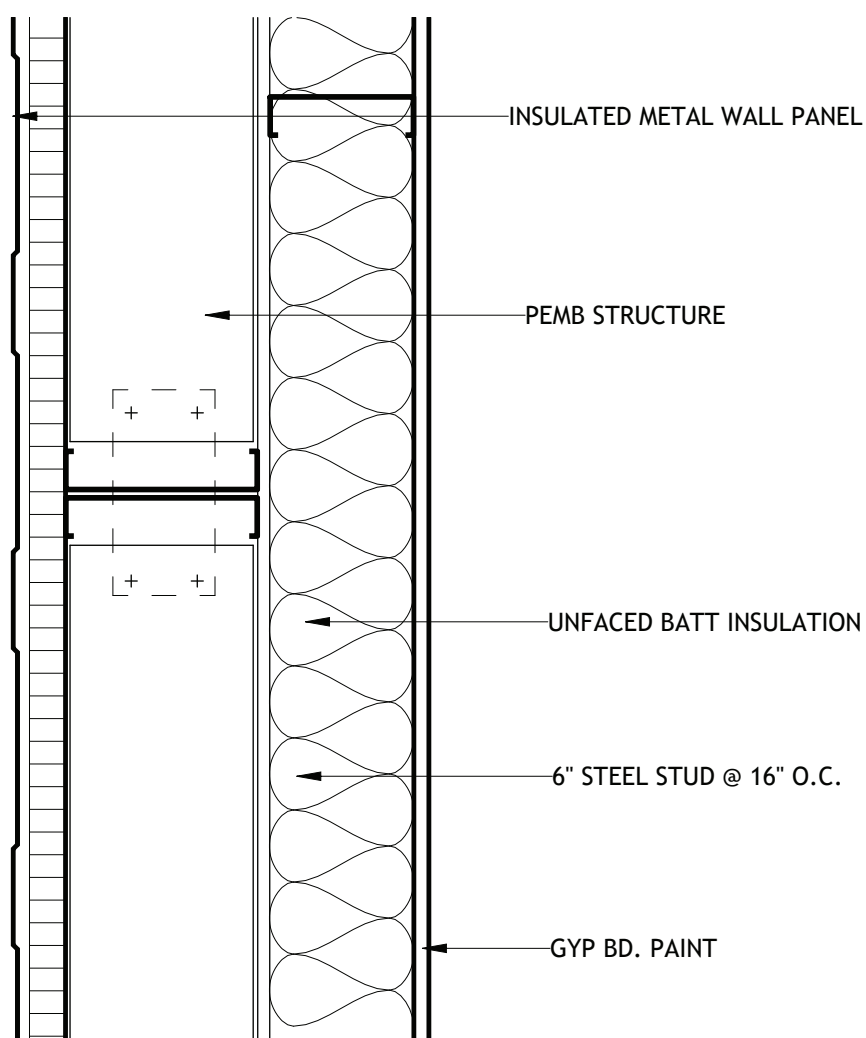


8 EXT WALL DETAIL (CREW BLDG)

SCALE: 1 1/2" = 1'-0"

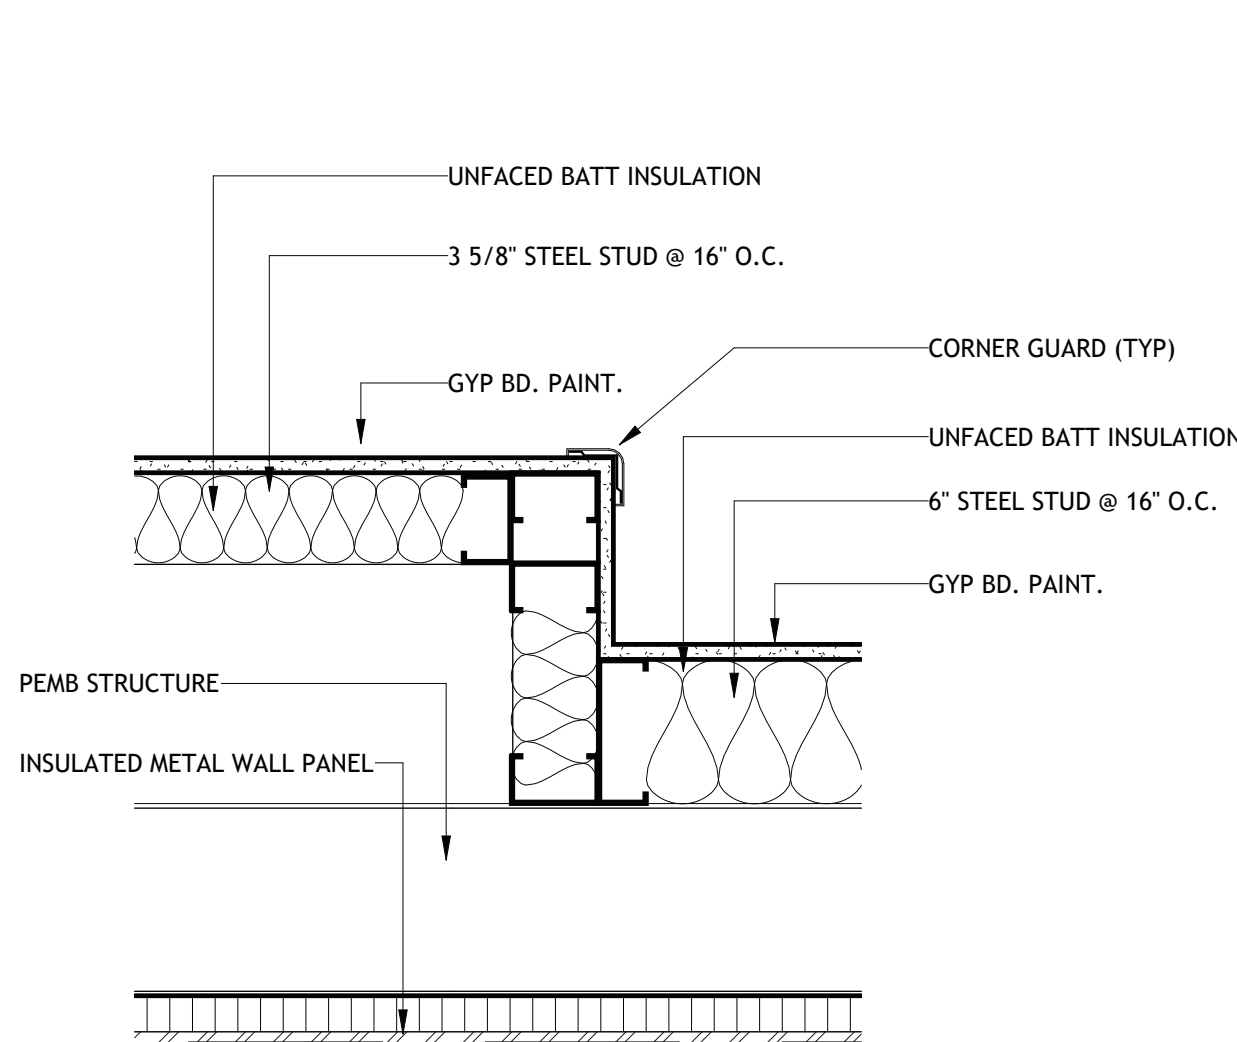


9 EXT WALL DETAIL (CREW BLDG)

SCALE: 1 1/2" = 1'-0"

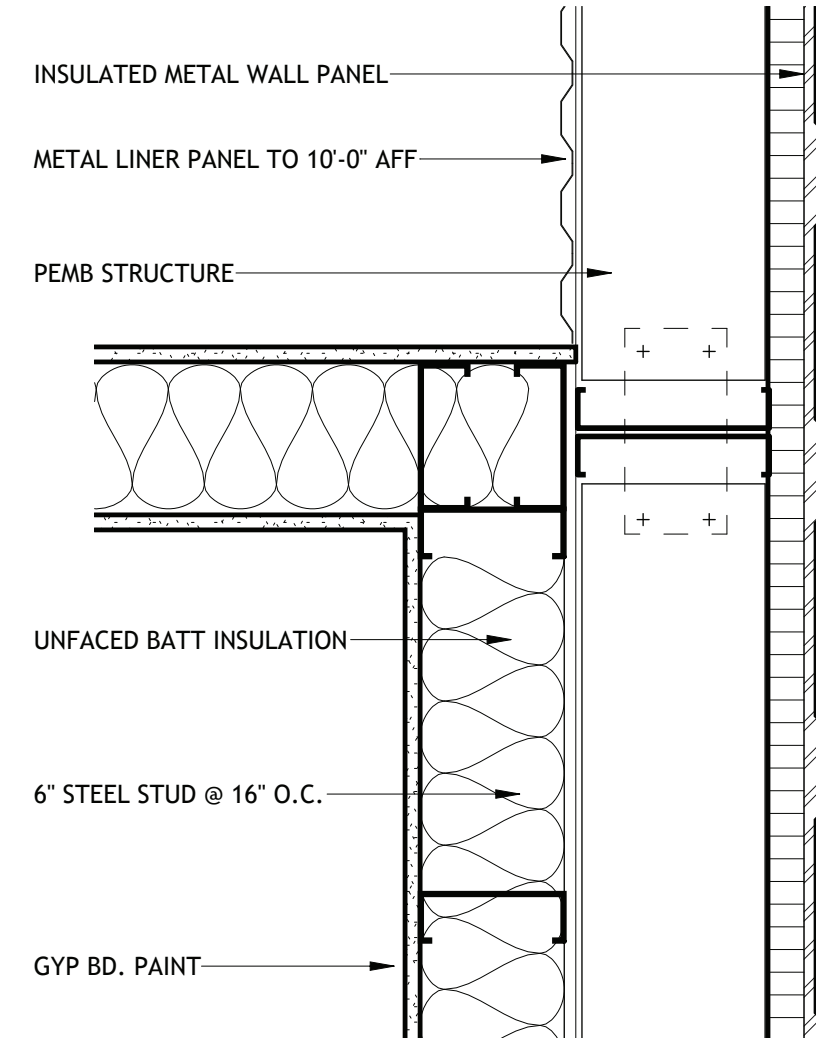


10 EXT WALL DETAIL (CREW BLDG)

SCALE: 1 1/2" = 1'-0"

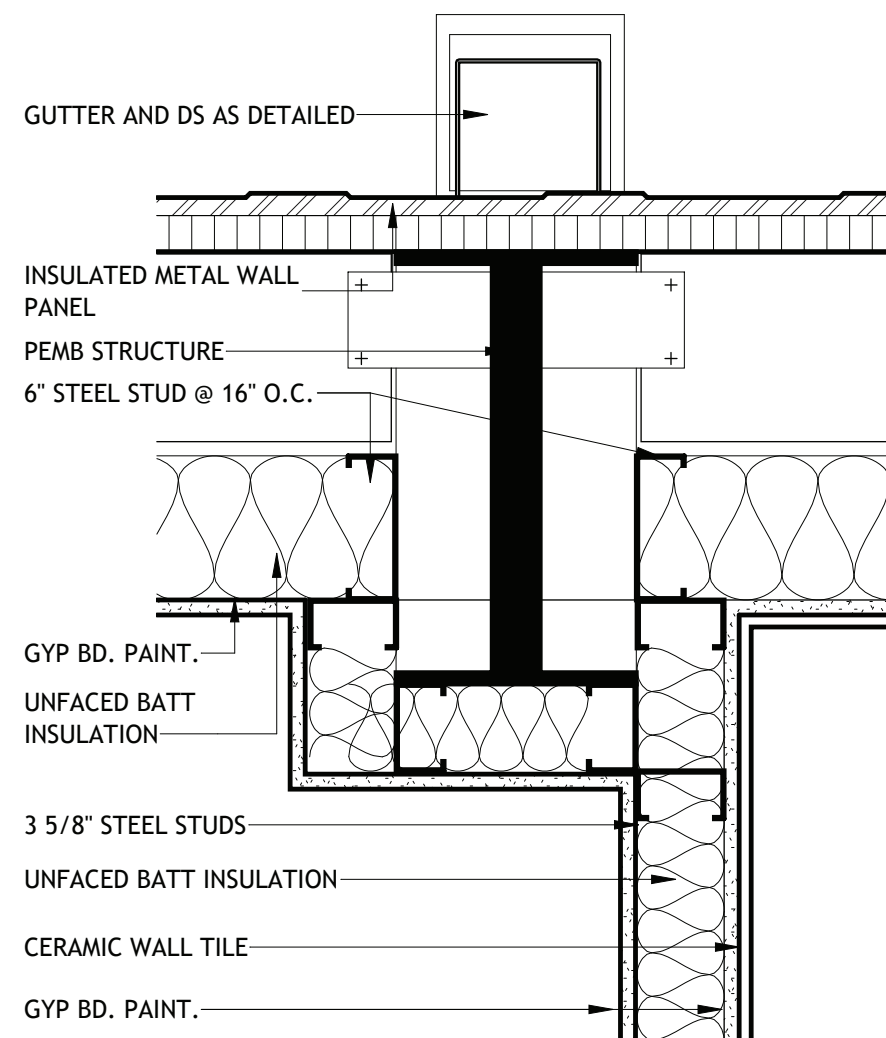


11 INT WALL DETAIL (CREW BLDG)

SCALE: 1 1/2" = 1'-0"

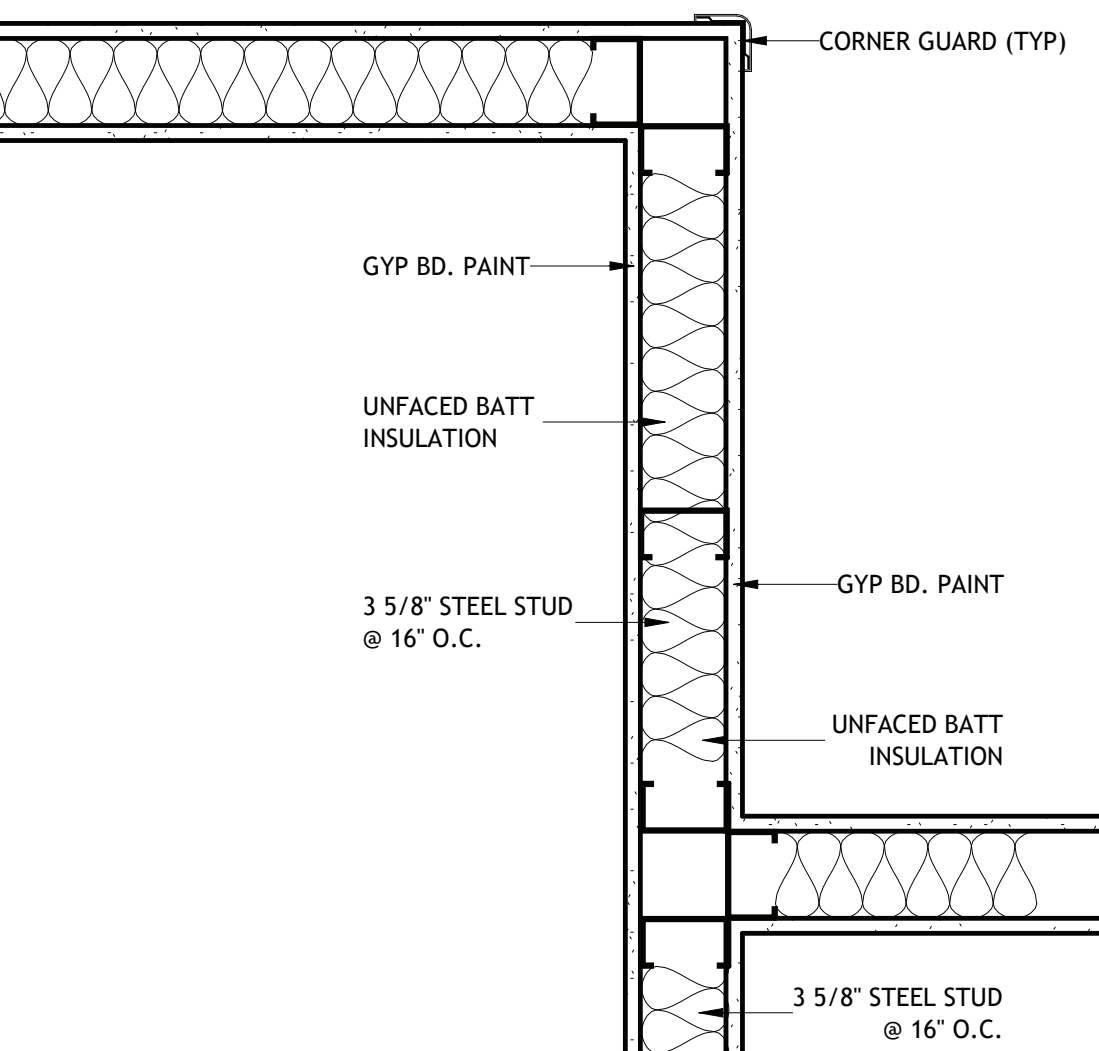


12 INT WALL DETAIL (CREW BLDG)

SCALE: 1 1/2" = 1'-0"

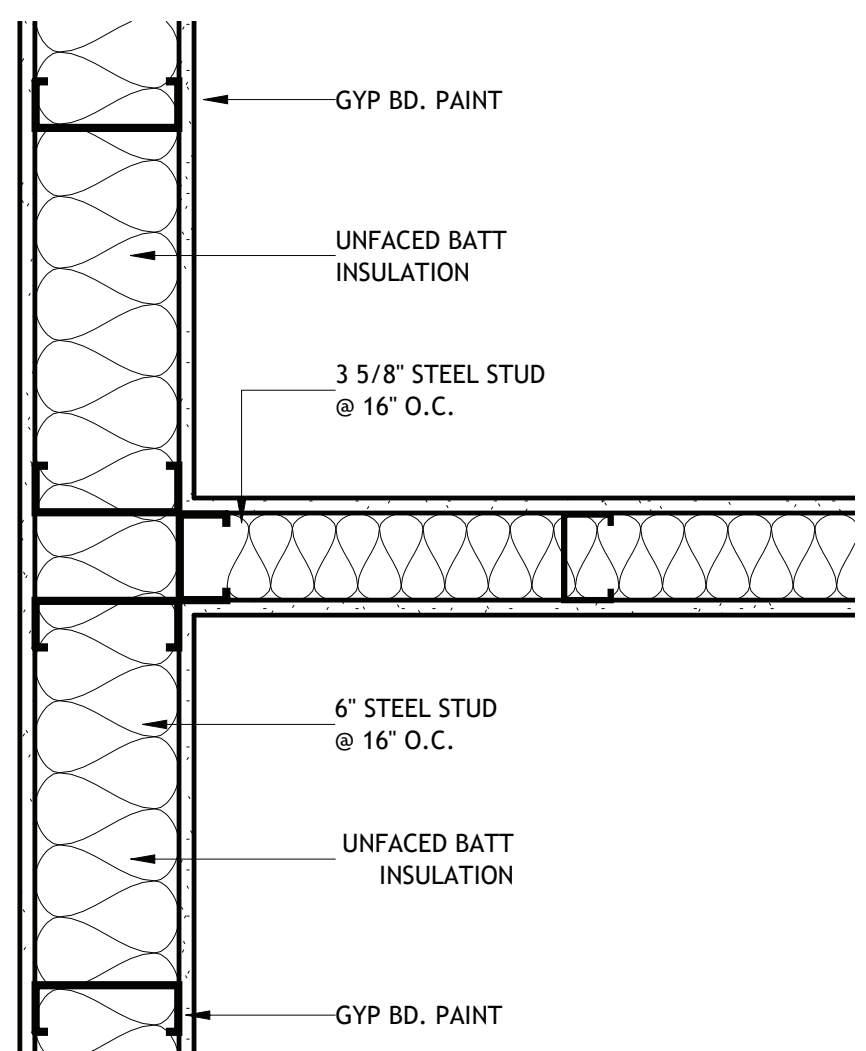


13 INT WALL DETAIL (CREW BLDG)

SCALE: 1 1/2" = 1'-0"

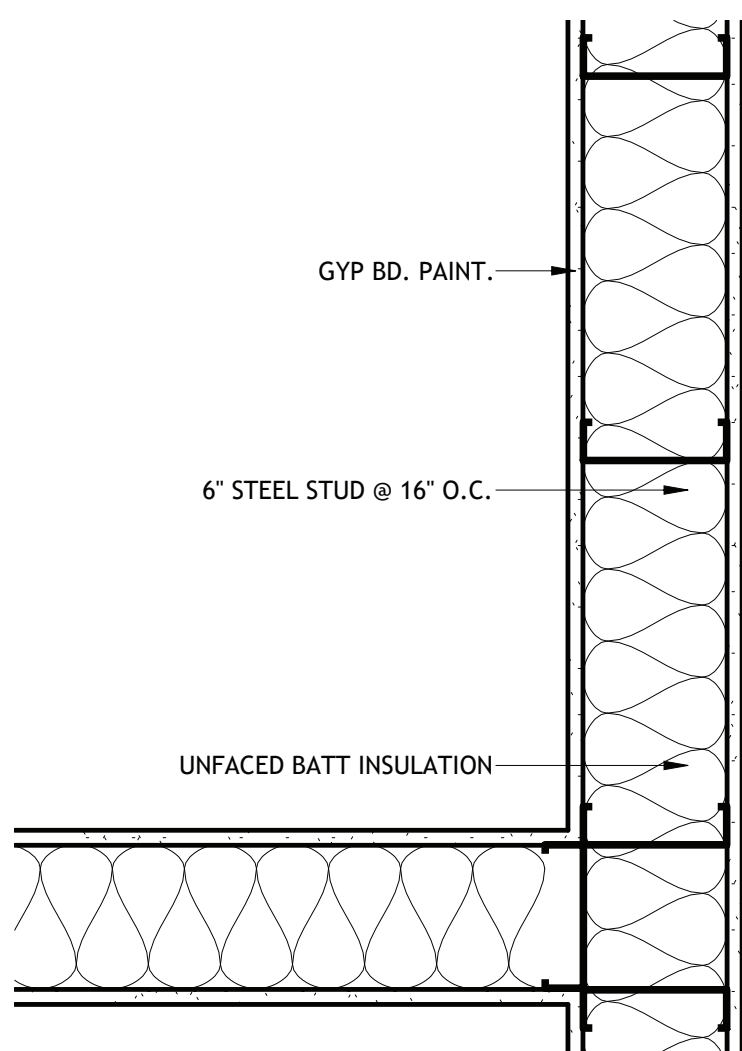



14 INT WALL DETAIL (CREW BLDG)

SCALE: 1 1/2" = 1'-0"

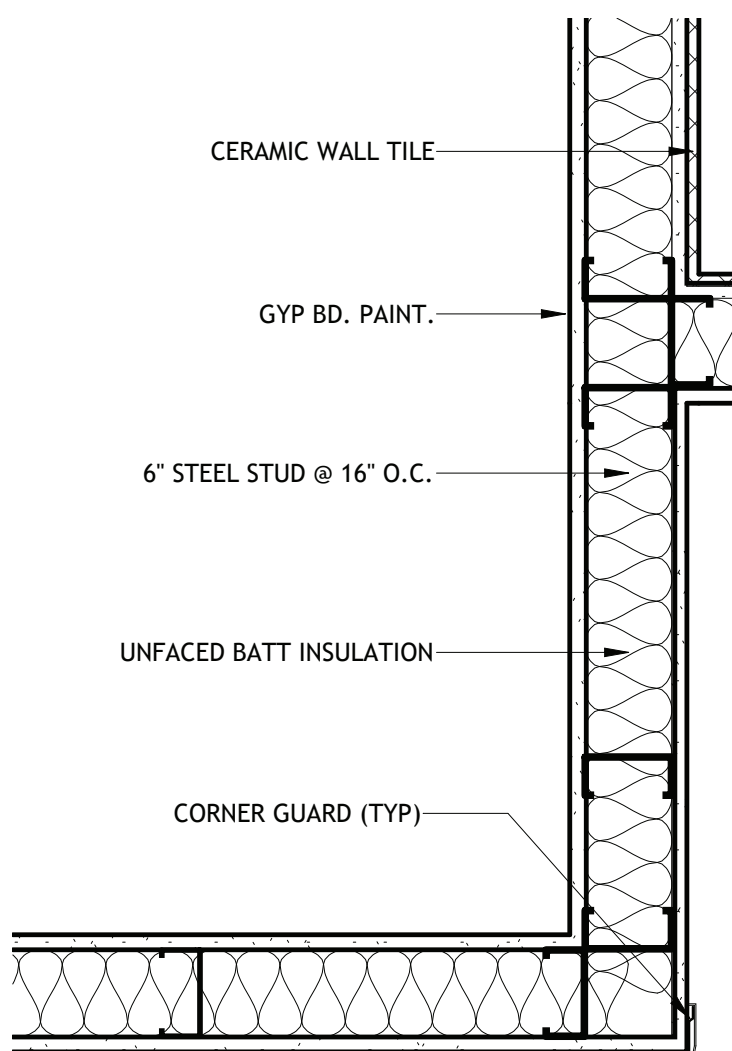


15 INT WALL DETAIL (CREW BLDG)

SCALE: 1 1/2" = 1'-0"

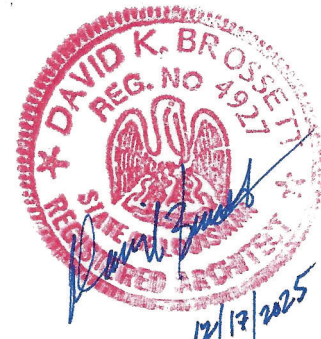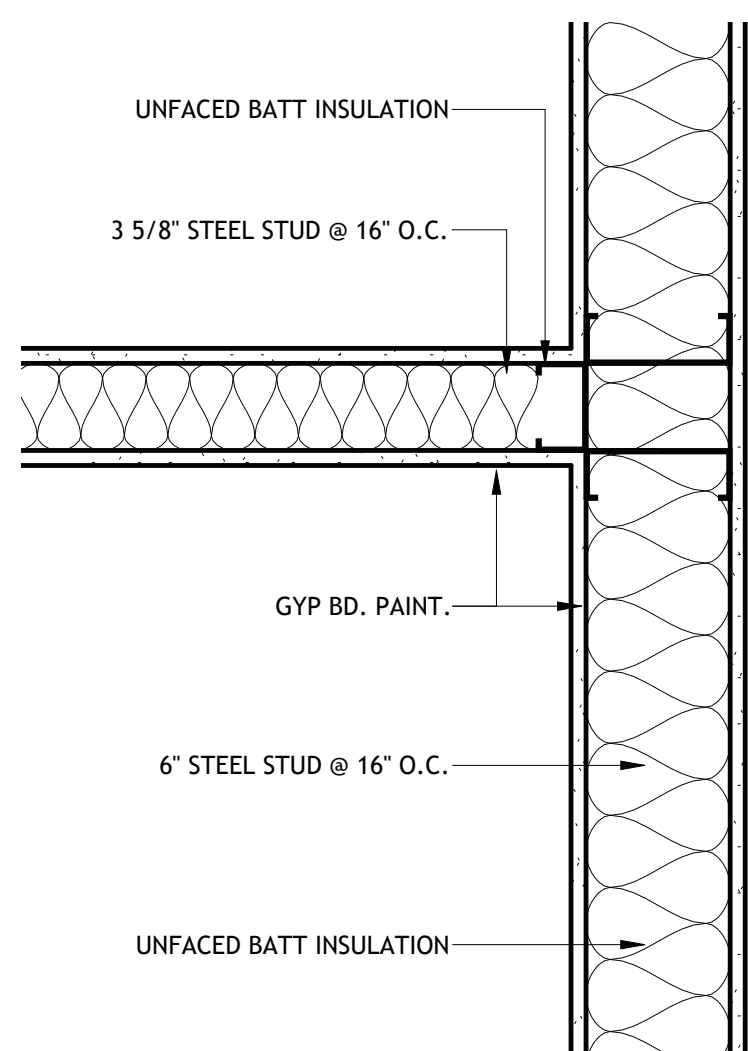

Brossett
Architect

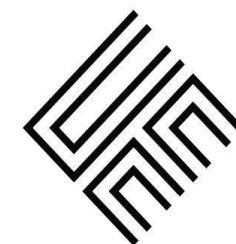

Brossett Architect, LLC • 414 Pujò St., Lake Charles, LA 70601

LAKE CHARLES PUBLIC WORKS
NEW FACILITY PHASE 2

4200 BROAD STREET
LAKE CHARLES, LA 70615
WALL DETAILS-CREW BUILDING

SHEET NO.
A9.1


ARCH #24009 BA

VER.	DATE	DESCRIPTION
0	12/20/2025	BID DOCUMENTS

© COPYRIGHT 2025,
Brossett Architect, LLC
All Rights Reserved.
This document shall not be
copied or reproduced
without written permission.


1 EXT WALL DETAIL (VEHICLE MAINTENANCE)

SCALE: 1 1/2" = 1'-0"

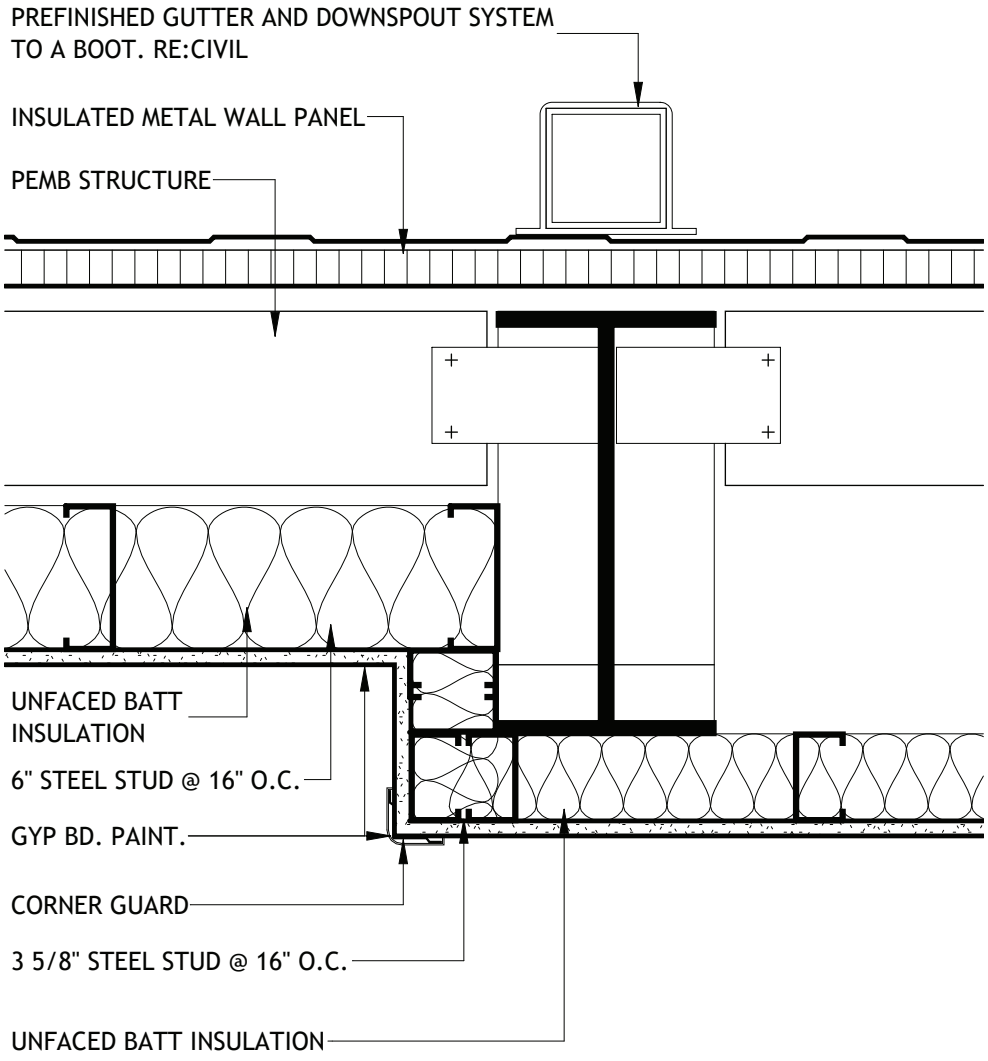


2 EXT WALL DETAIL (VEHICLE MAINTENANCE)

SCALE: 1 1/2" = 1'-0"

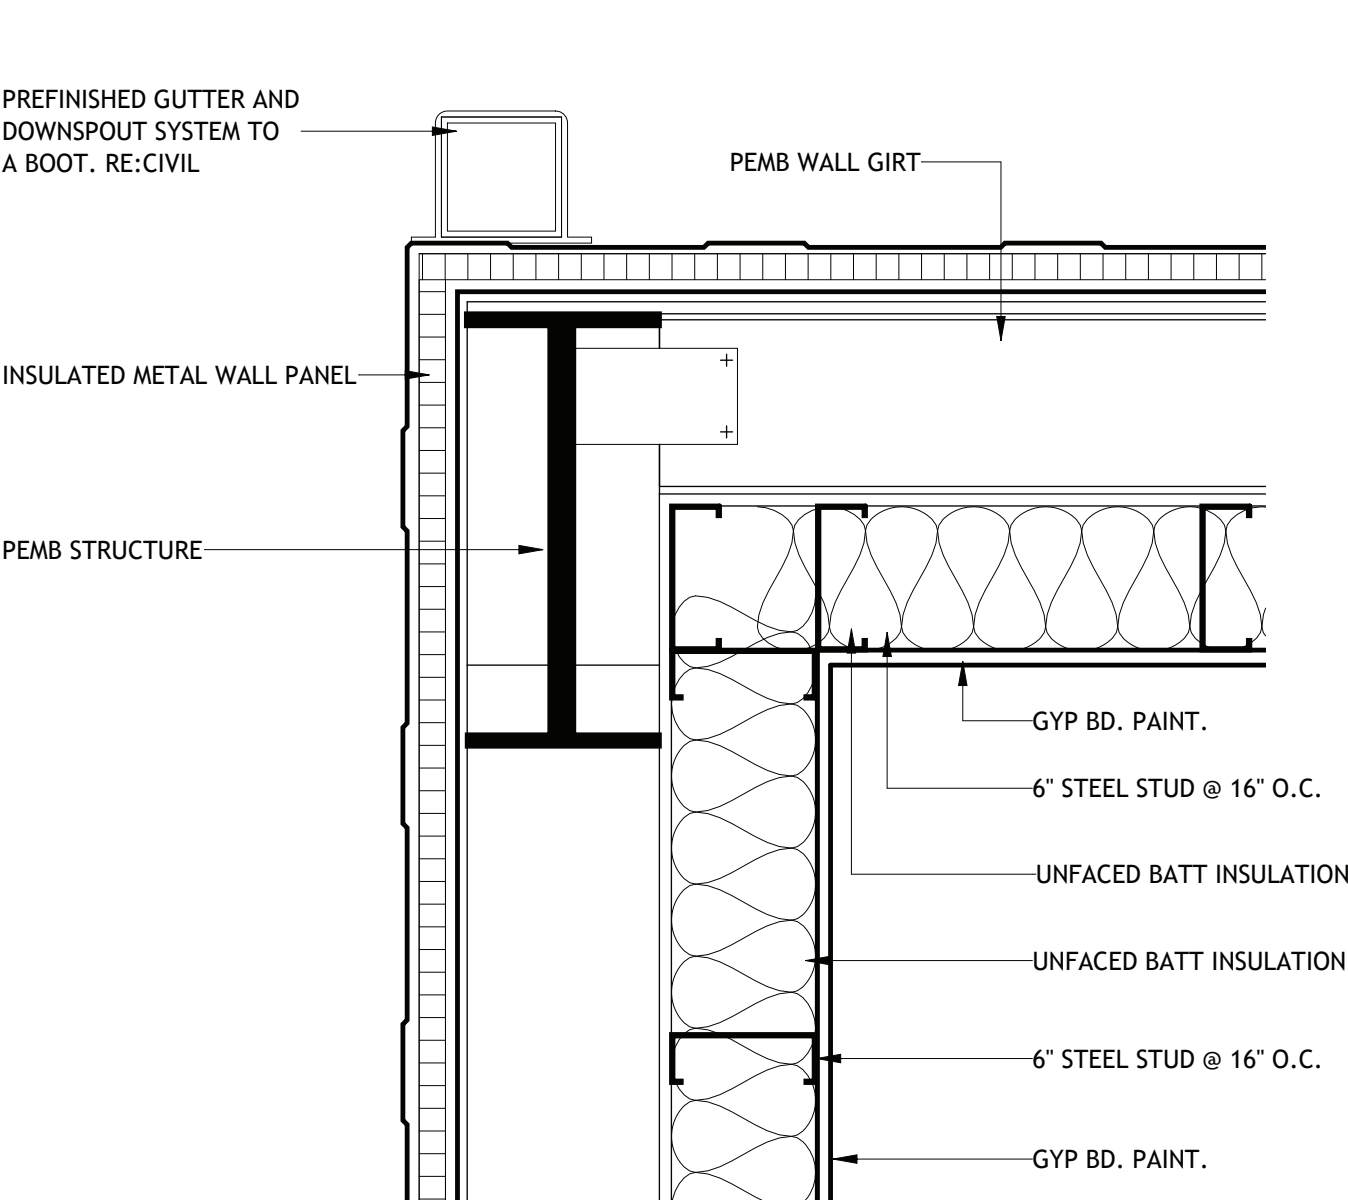


3 EXT WALL DETAIL (VEHICLE MAINTENANCE)

SCALE: 1 1/2" = 1'-0"

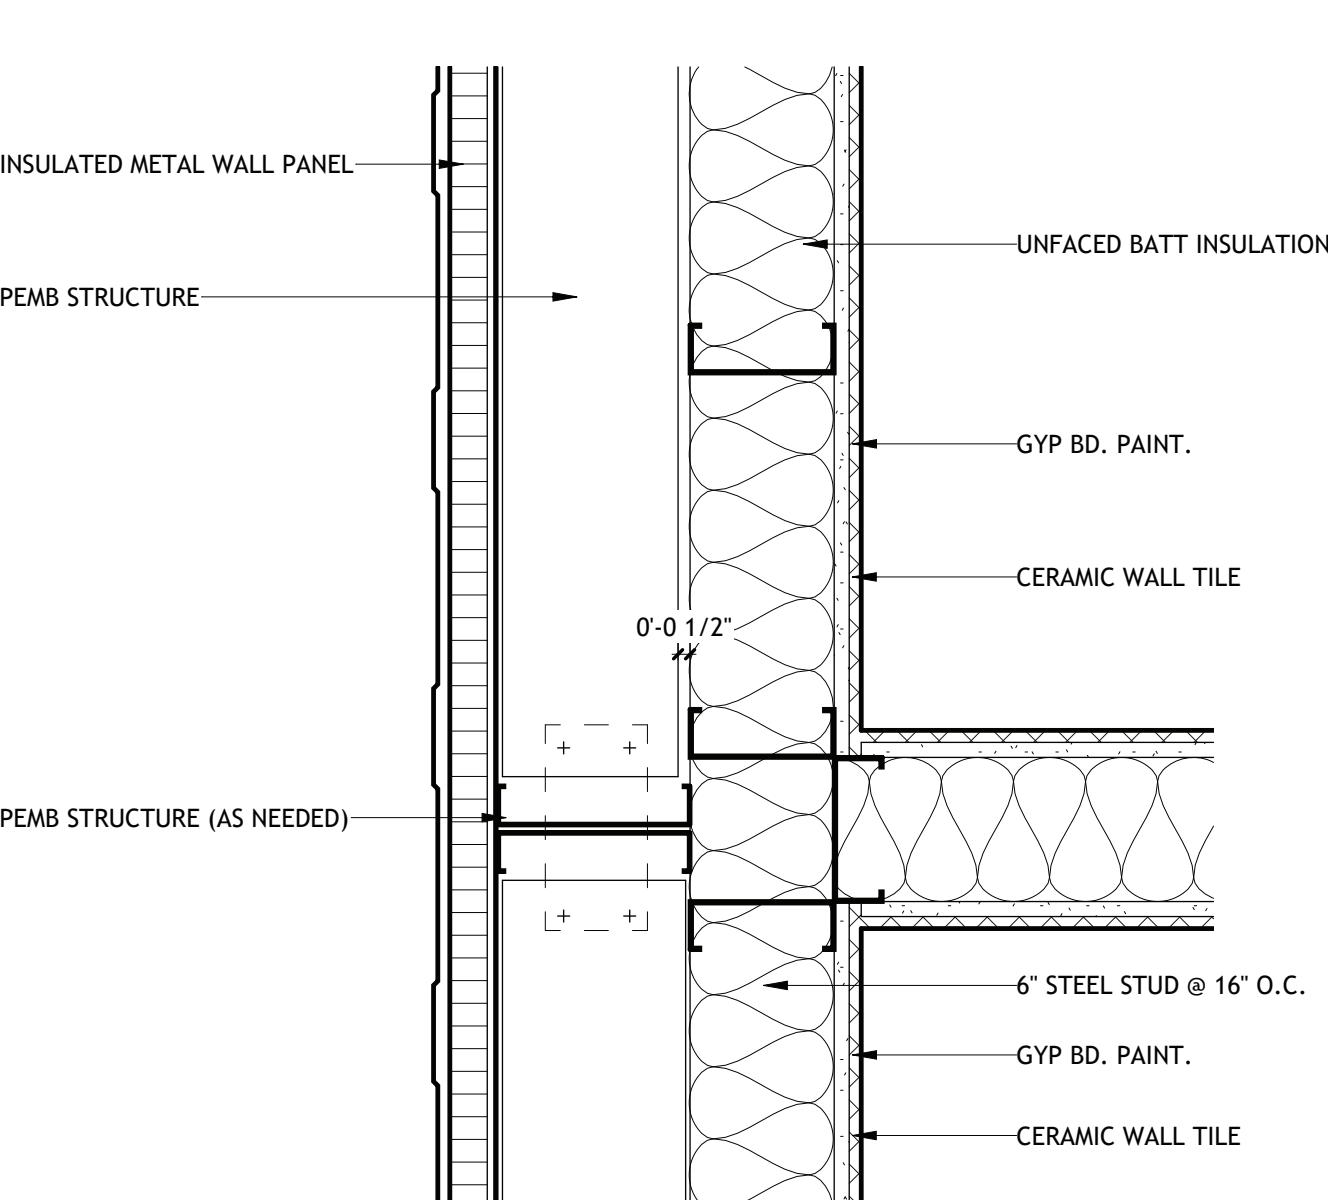


4 EXT WALL DETAIL (VEHICLE MAINTENANCE)

SCALE: 1 1/2" = 1'-0"

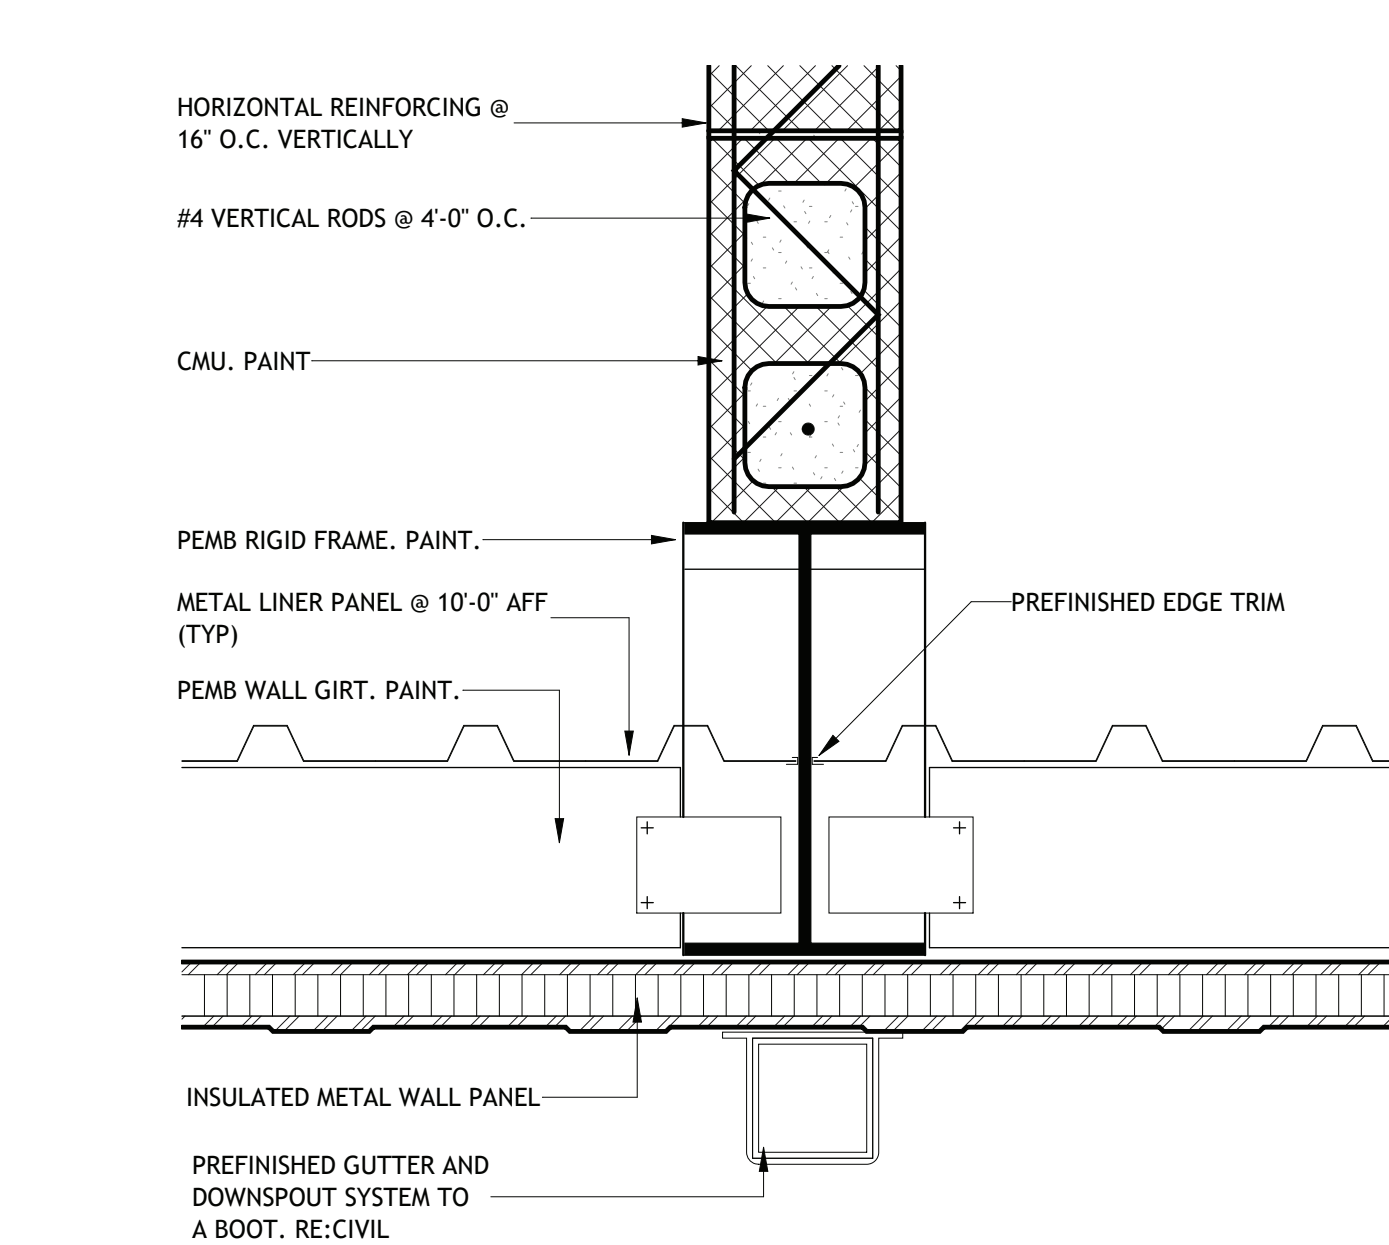


5 EXT WALL DETAIL (VEHICLE MAINTENANCE)

SCALE: 1 1/2" = 1'-0"

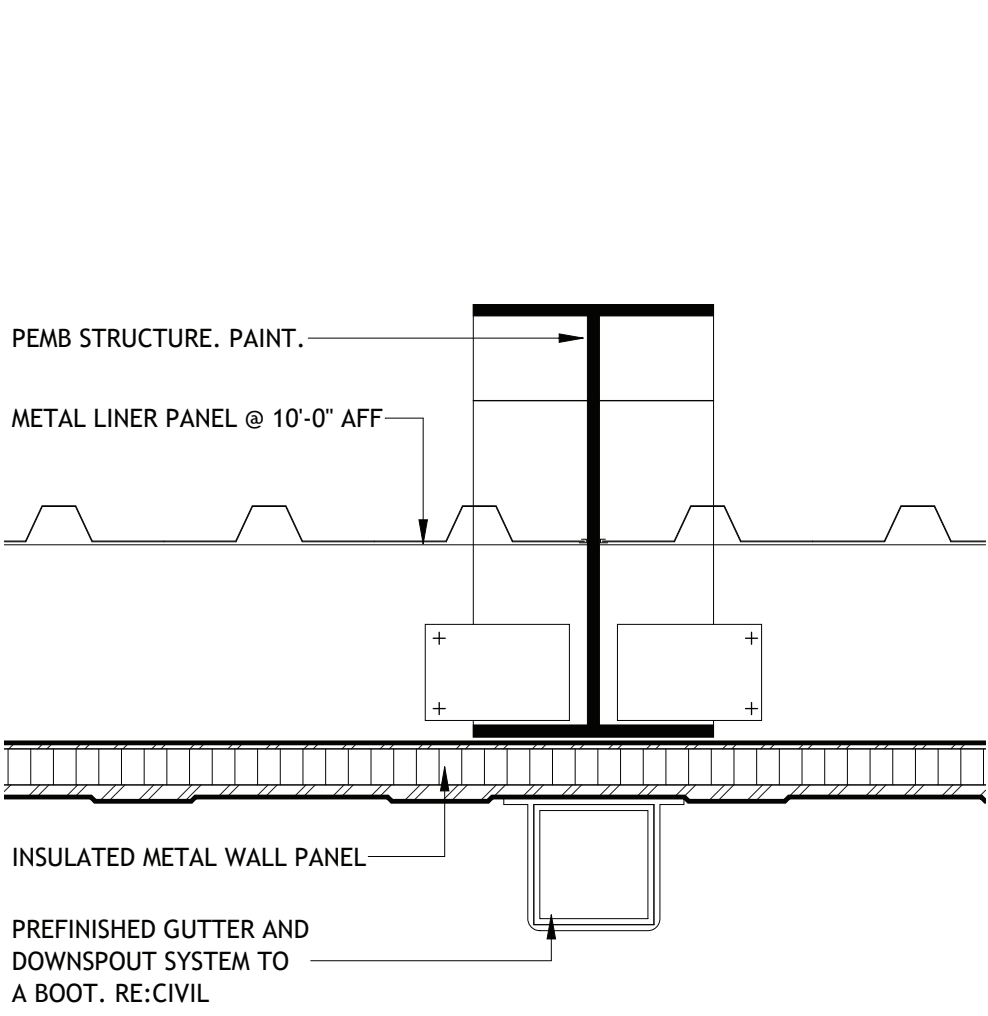


6 EXT WALL DETAIL (VEHICLE MAINTENANCE)

SCALE: 1 1/2" = 1'-0"

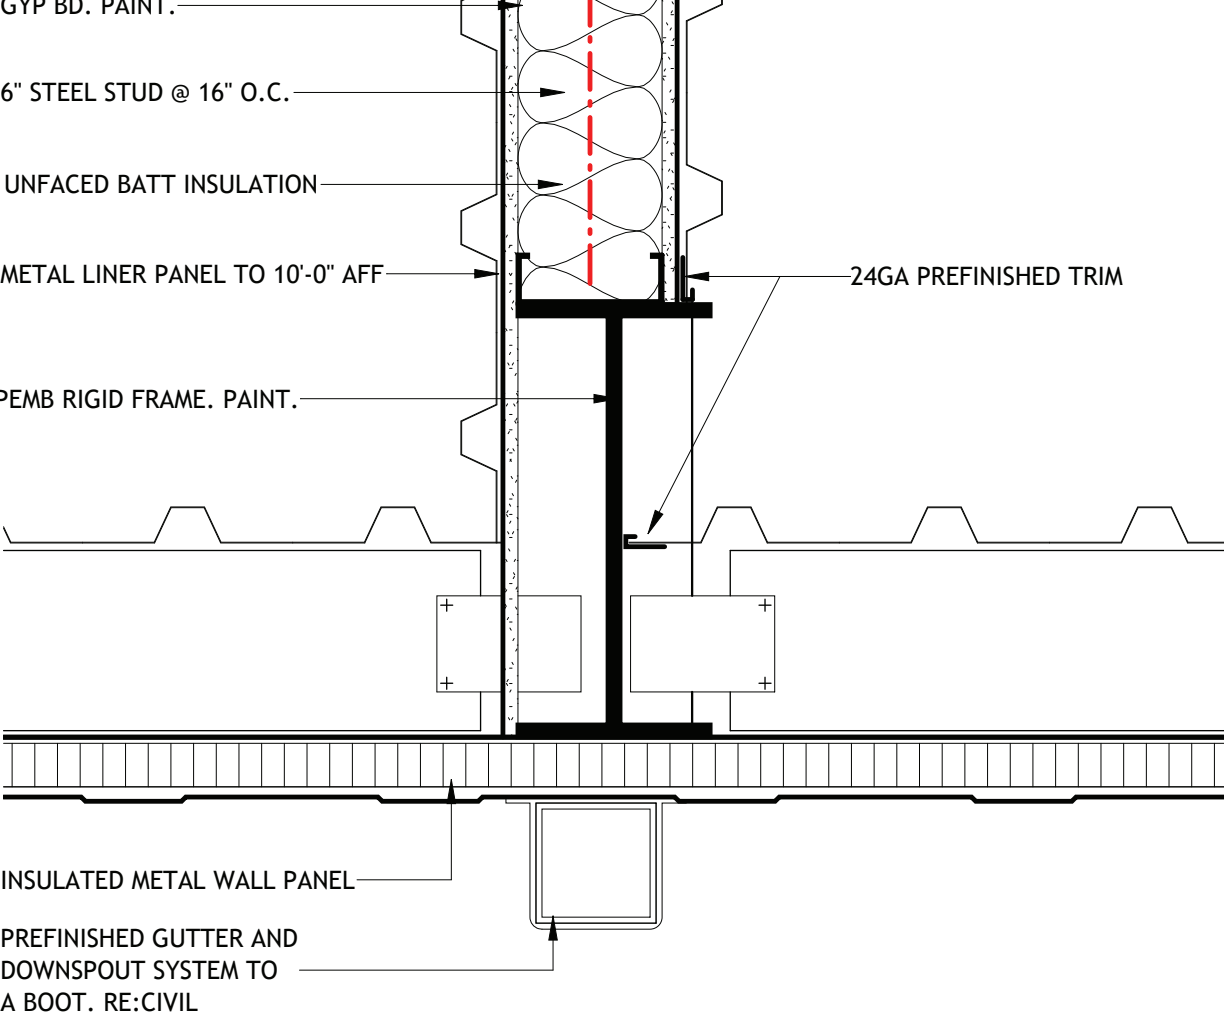


7 INT WALL DETAIL (VEHICLE MAINTENANCE)

SCALE: 1 1/2" = 1'-0"

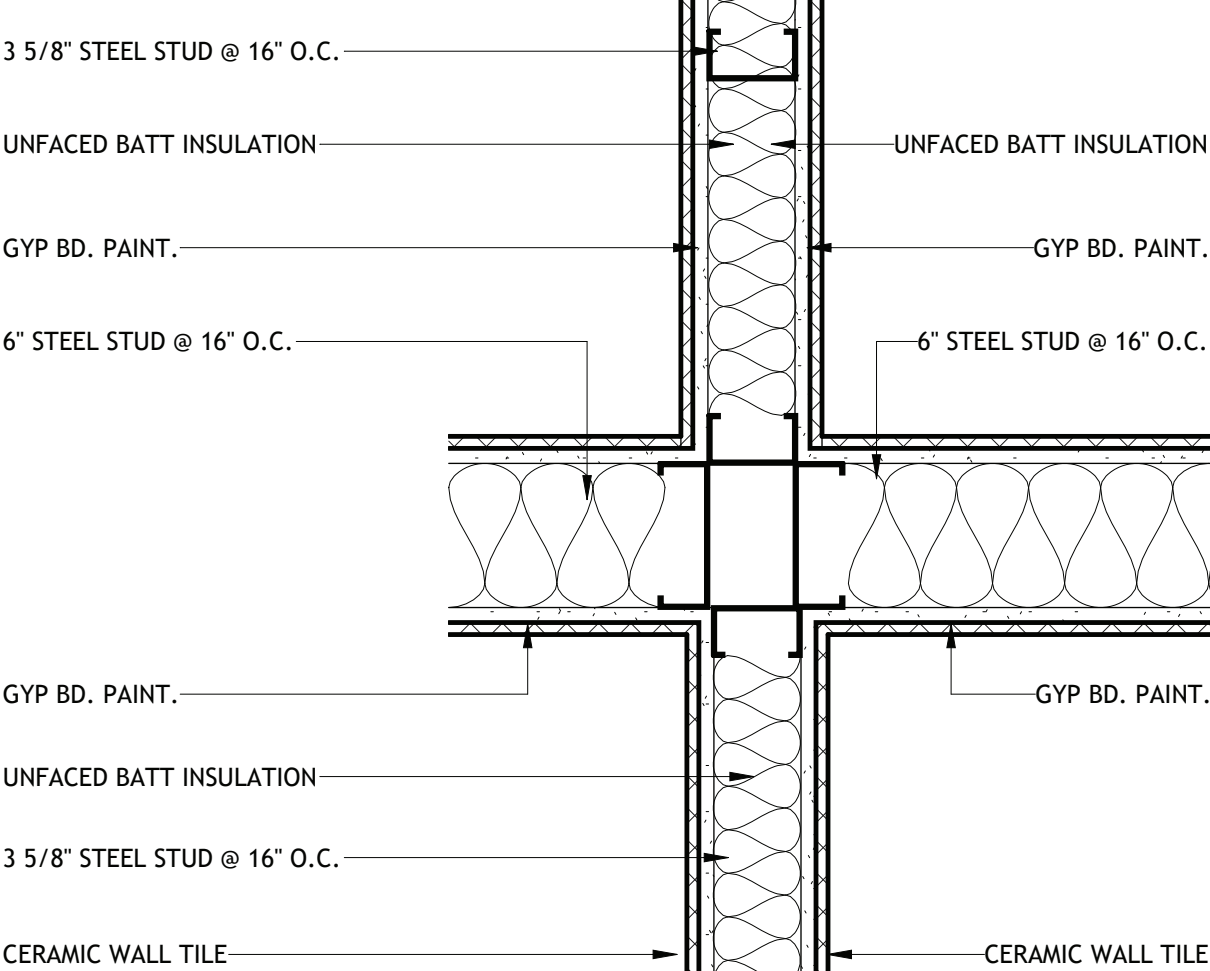


8 INT WALL DETAIL (VEHICLE MAINTENANCE)

SCALE: 1 1/2" = 1'-0"

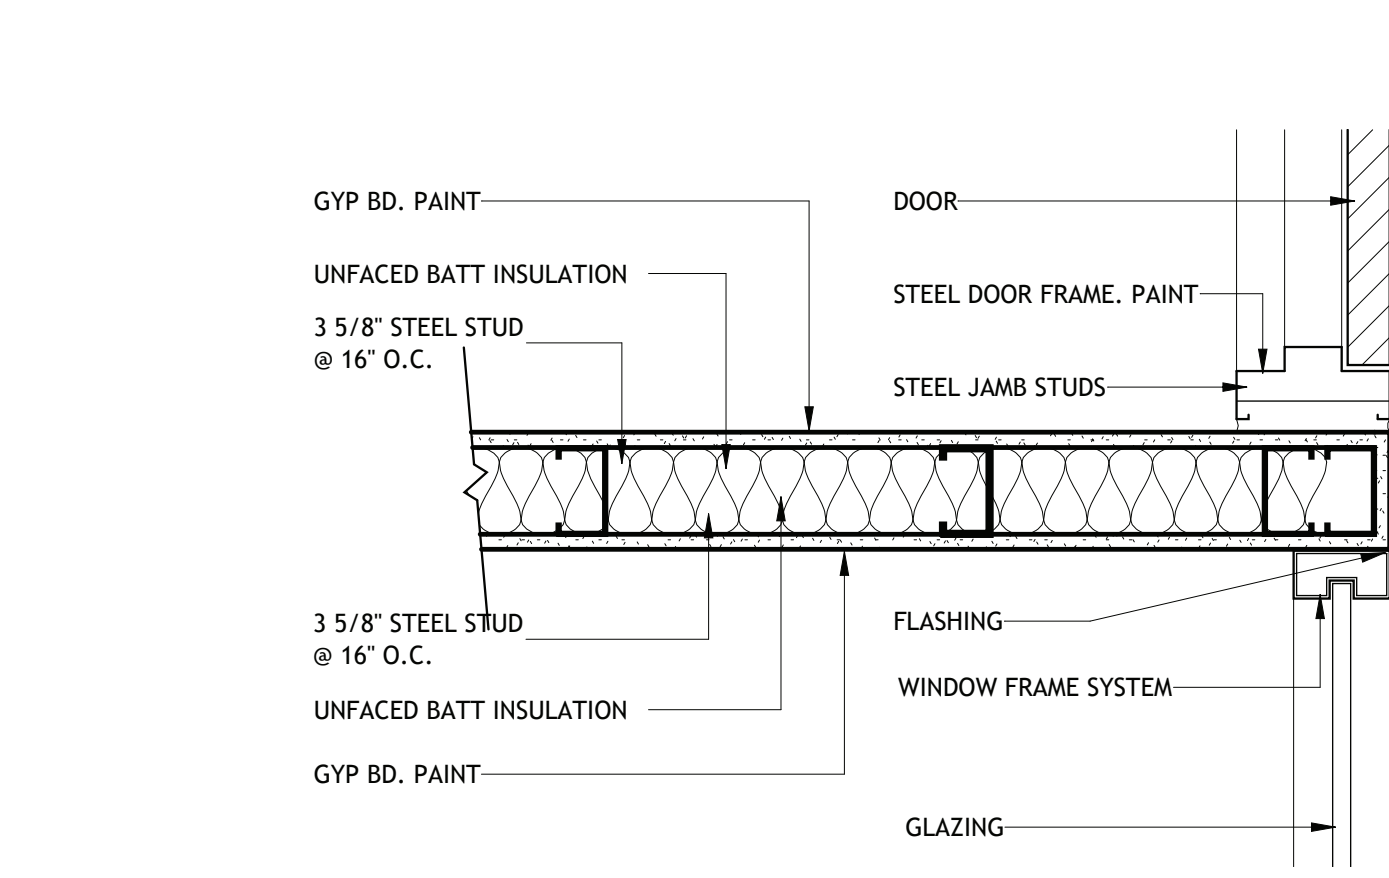


9 INT WALL DETAIL (VEHICLE MAINTENANCE)

SCALE: 1 1/2" = 1'-0"

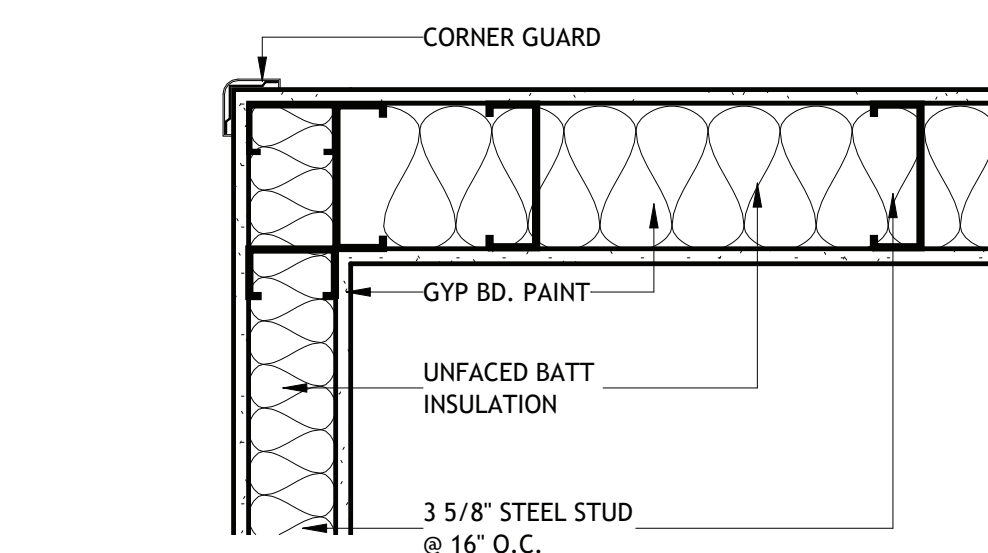


10 INT WALL DETAIL (VEHICLE MAINTENANCE)

SCALE: 1 1/2" = 1'-0"

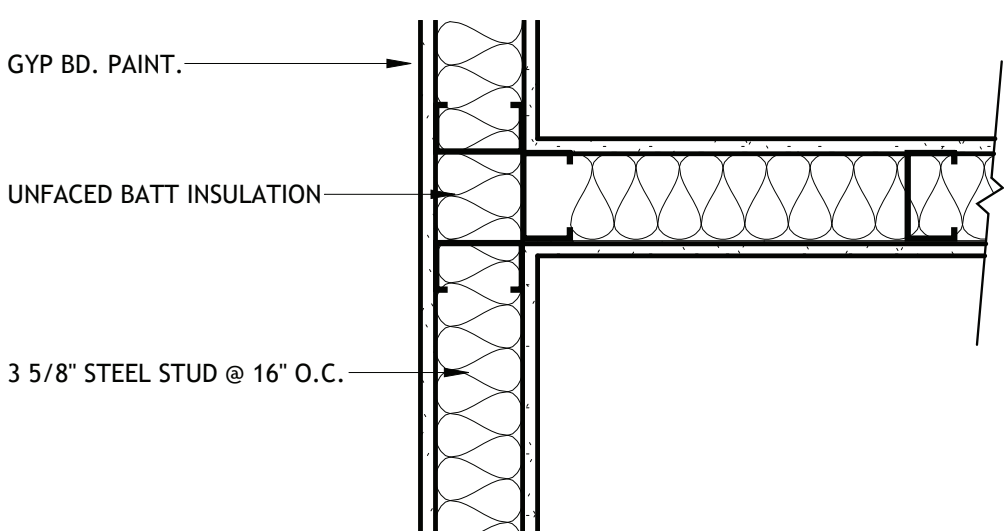


11 INT WALL DETAIL (VEHICLE MAINTENANCE)

SCALE: 1 1/2" = 1'-0"

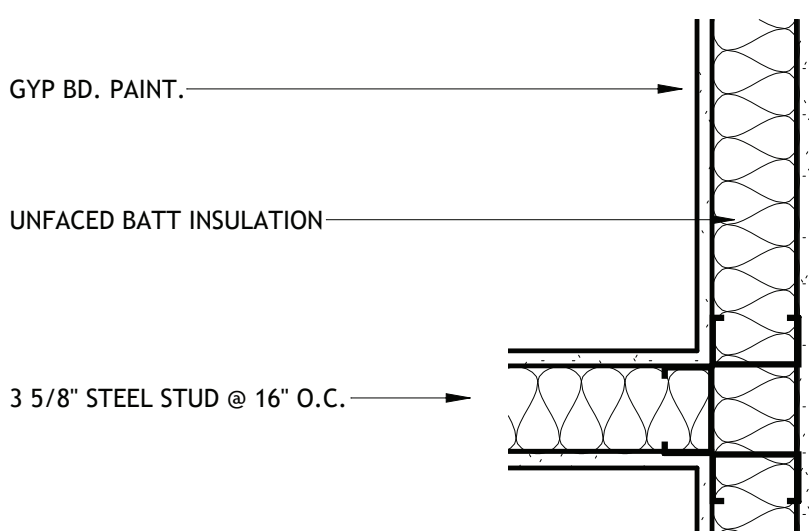


12 INT WALL DETAIL (VEHICLE MAINTENANCE)

SCALE: 1 1/2" = 1'-0"

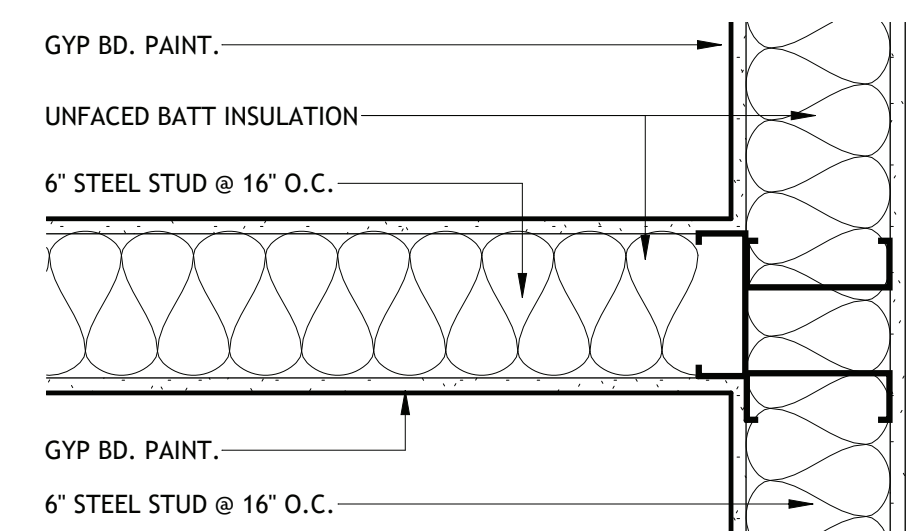


13 INT WALL DETAIL (VEHICLE MAINTENANCE)

SCALE: 1 1/2" = 1'-0"

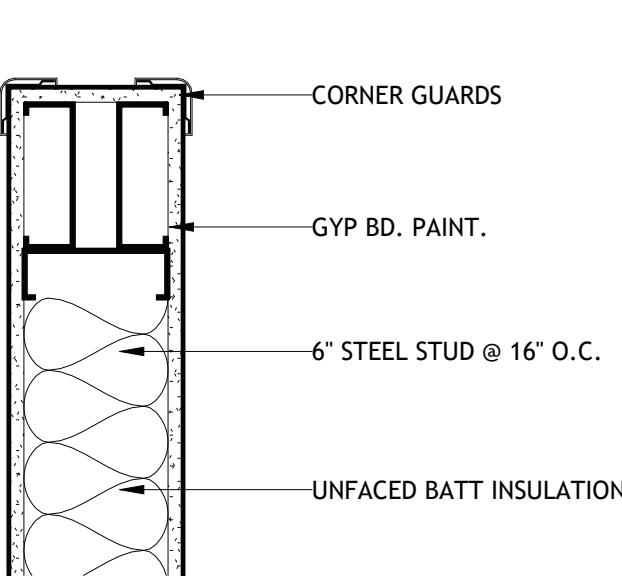


14 INT WALL DETAIL (VEHICLE MAINTENANCE)

SCALE: 1 1/2" = 1'-0"

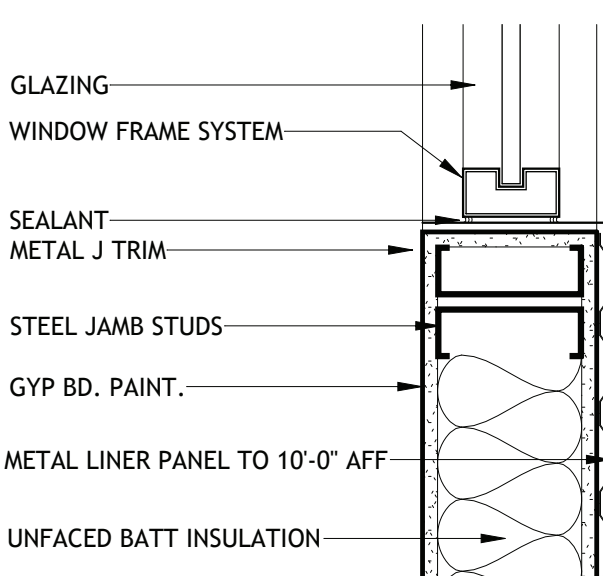



15 INT WALL DETAIL (VEHICLE MAINTENANCE)

SCALE: 1 1/2" = 1'-0"

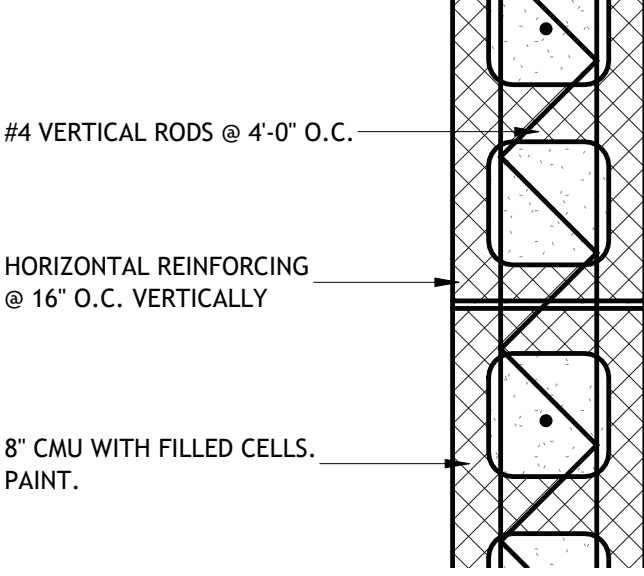


16 INT WALL DETAIL (VEHICLE MAINTENANCE)

SCALE: 1 1/2" = 1'-0"

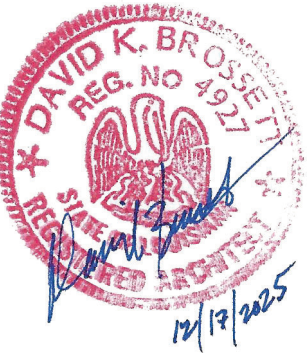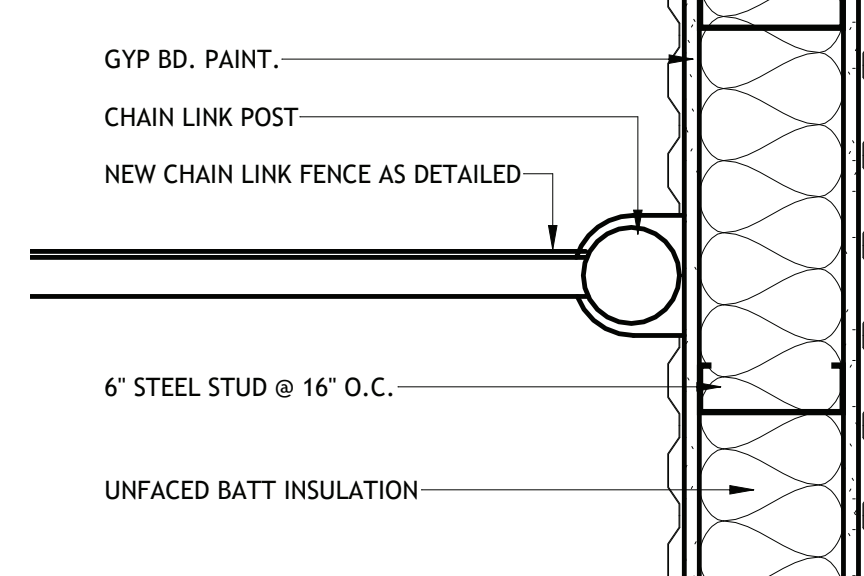

Brossett
Architect

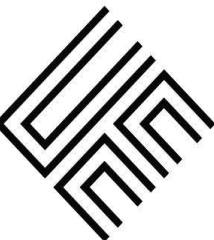

Brossett Architect, LLC • 414 Pujo St., Lake Charles, LA 70601

LAKE CHARLES PUBLIC WORKS
NEW FACILITY PHASE 2

4200 BROAD STREET
LAKE CHARLES, LA 70615
WALL DETAILS- VEHICLE MAINTENANCE

A9.2

SHEET NO.


ARCH #24009 BA

VER.	DATE	DESCRIPTION
0	12/20/2025	BID DOCUMENTS

© COPYRIGHT 2025,
Brossett Architect, LLC
All Rights Reserved.
This document shall not be
copied or reproduced
without written permission.


1 EXT WALL DETAIL (VEHICLE WASH)

SCALE: 1 1/2" = 1'-0"

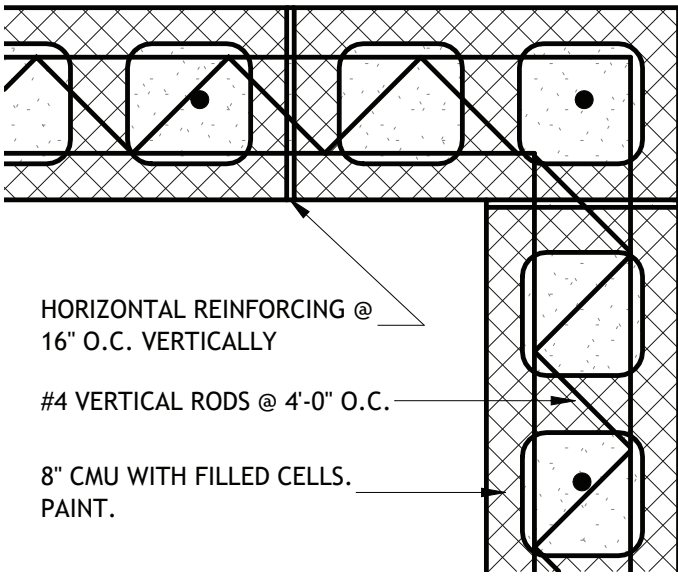


2 EXT WALL DETAIL (ICE HOUSE)

SCALE: 1 1/2" = 1'-0"



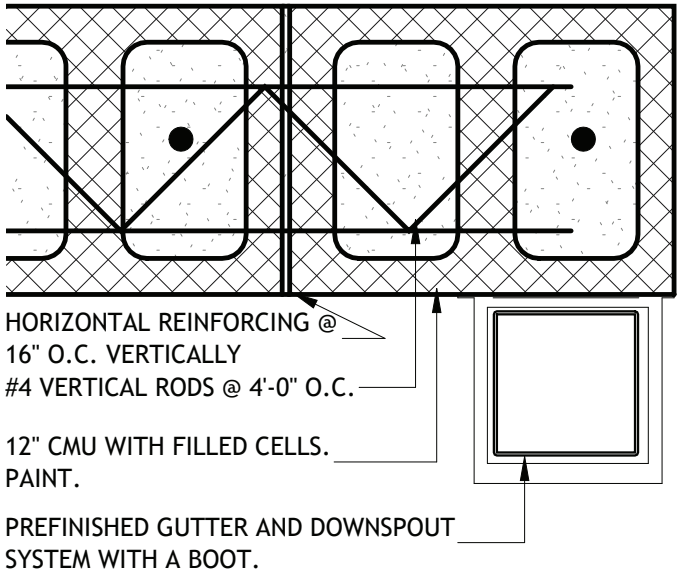


3 EXT WALL DETAIL (ICE HOUSE)

SCALE: 1 1/2" = 1'-0"

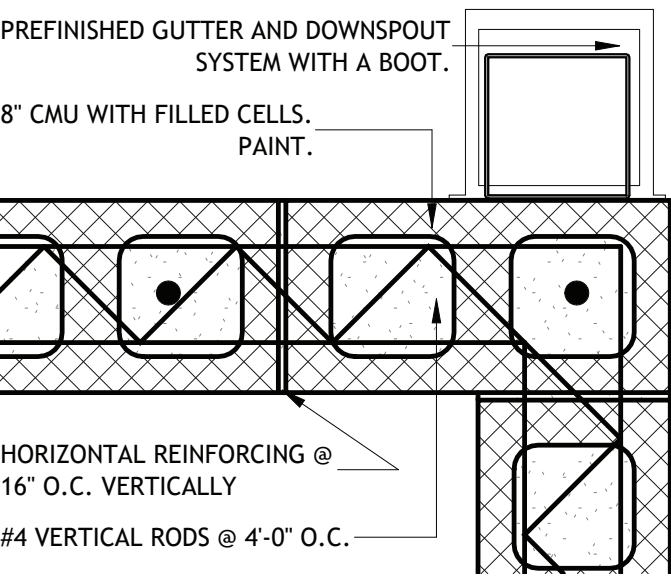


4 WALL TYPES LAYOUT

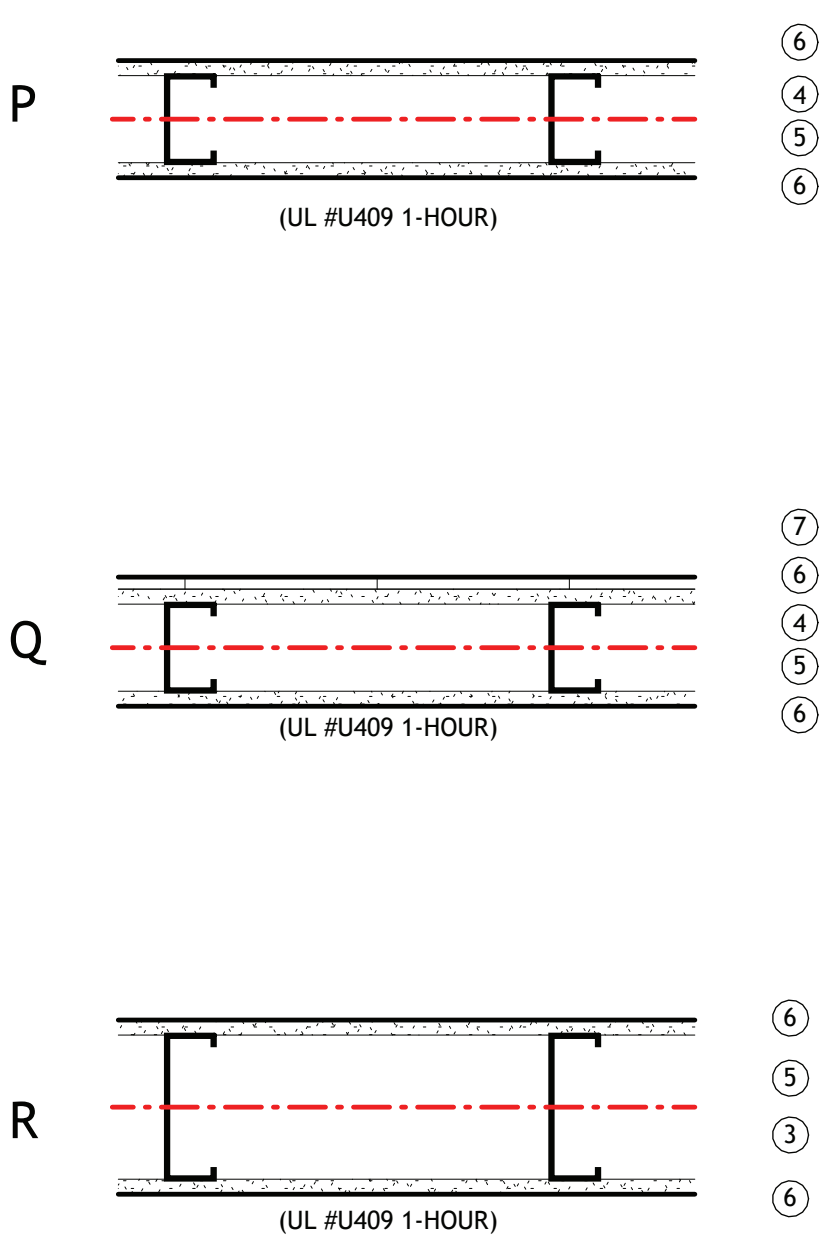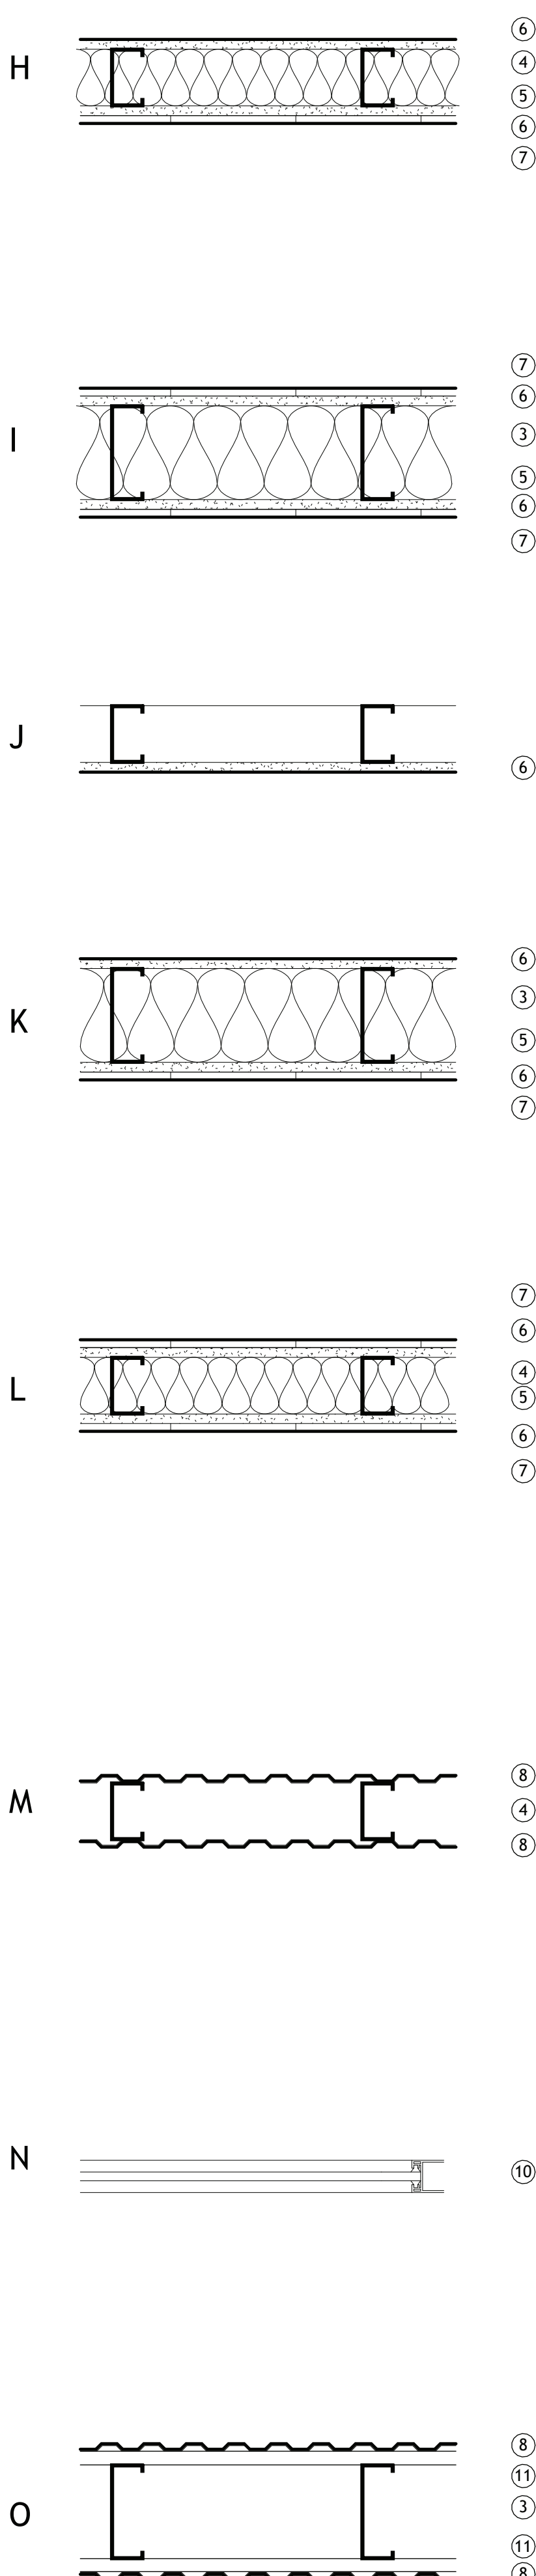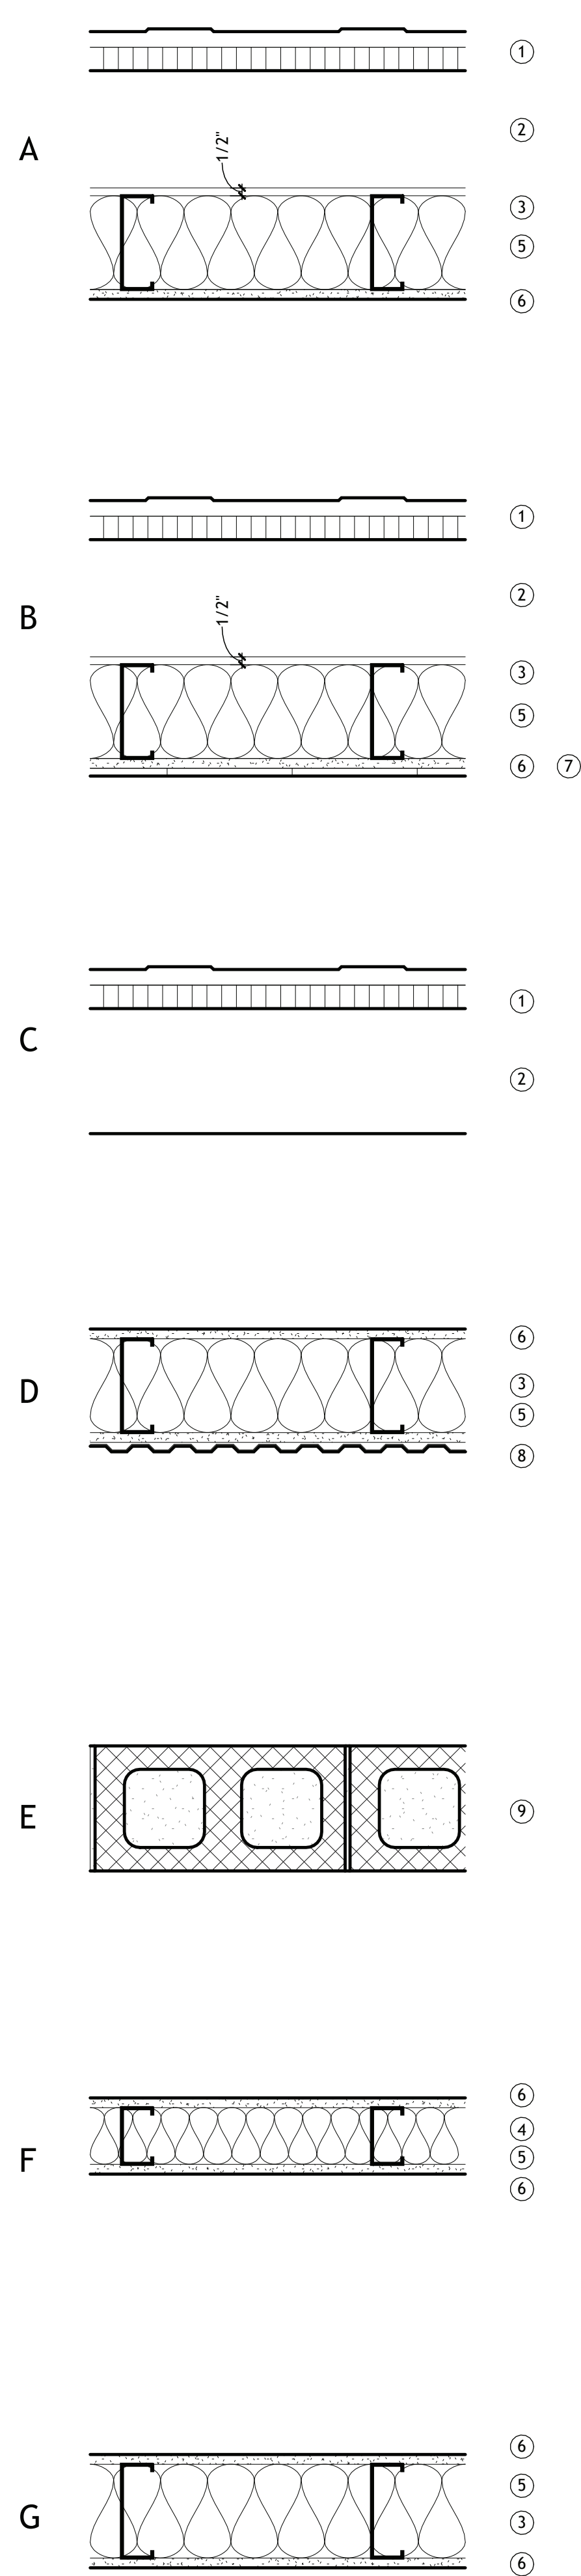

- 1 INSULATED METAL WALL PANEL
- 2 PEMB STRUCTURE
- 3 6" STEEL STUD @ 16" O.C.
- 4 3 5/8" STEEL STUD @ 16" O.C.
- 5 UNFACED BATT INSULATION
- 6 5/8" GYPSUM BOARD
- 7 CERAMIC WALL TILE
- 8 INTERIOR METAL WALL PANEL
- 9 CMU (8" OR 12" AS NOTED ON PLANS)
- 10 KAWNEER CURTAIN WALL SYSTEM
- 11 7/8" HAT CHANNEL


5 EXT WALL DETAIL (STORAGE)

SCALE: 1 1/2" = 1'-0"

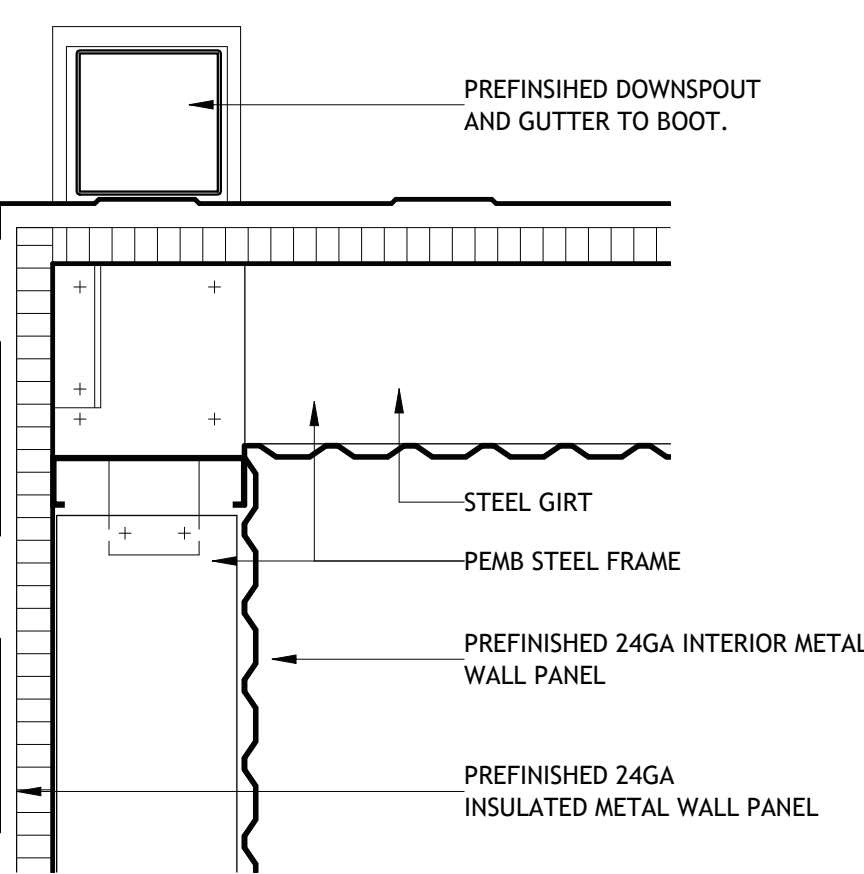


6 EXT WALL DETAIL (STORAGE)

SCALE: 1 1/2" = 1'-0"

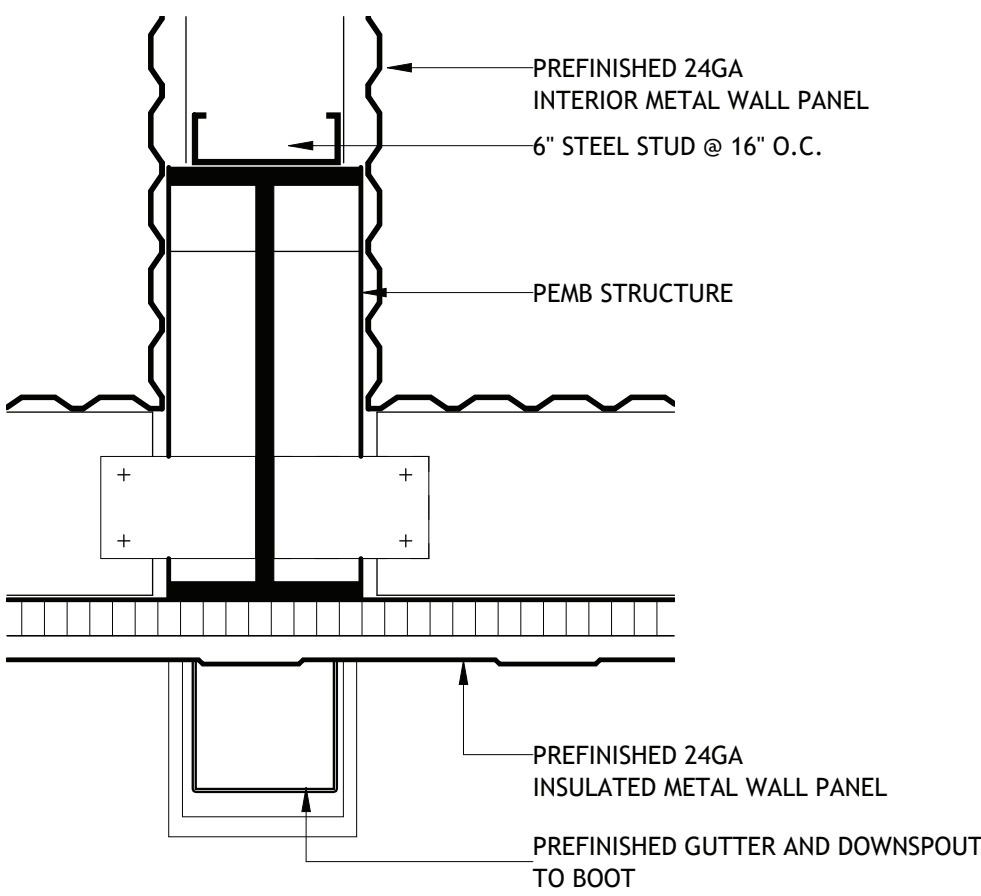


7 INT WALL DETAIL (STORAGE)

SCALE: 1 1/2" = 1'-0"

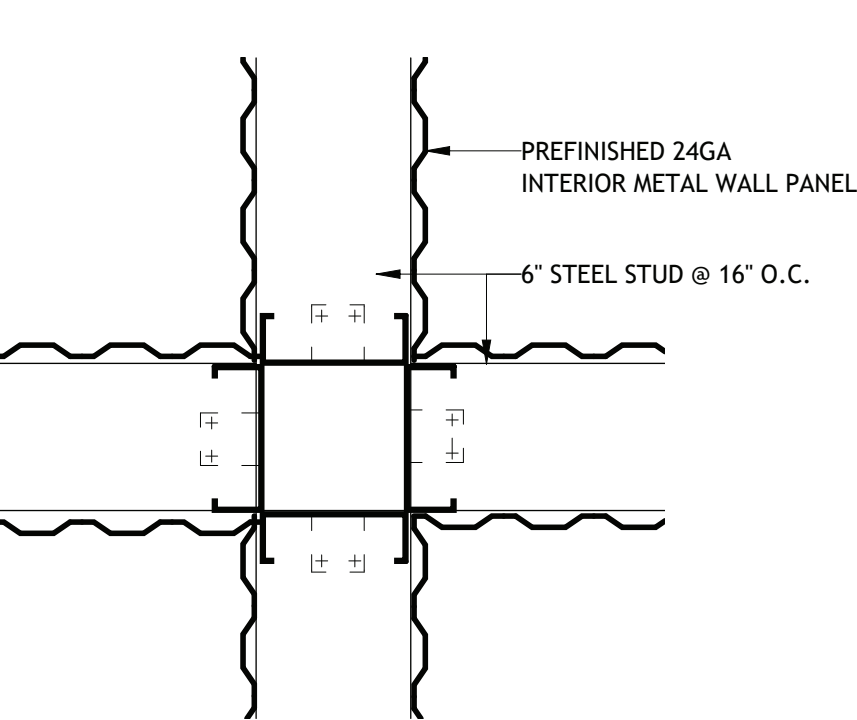



8 EXT WALL DETAIL (STORAGE BLDG) 4

SCALE: 1 1/2" = 1'-0"

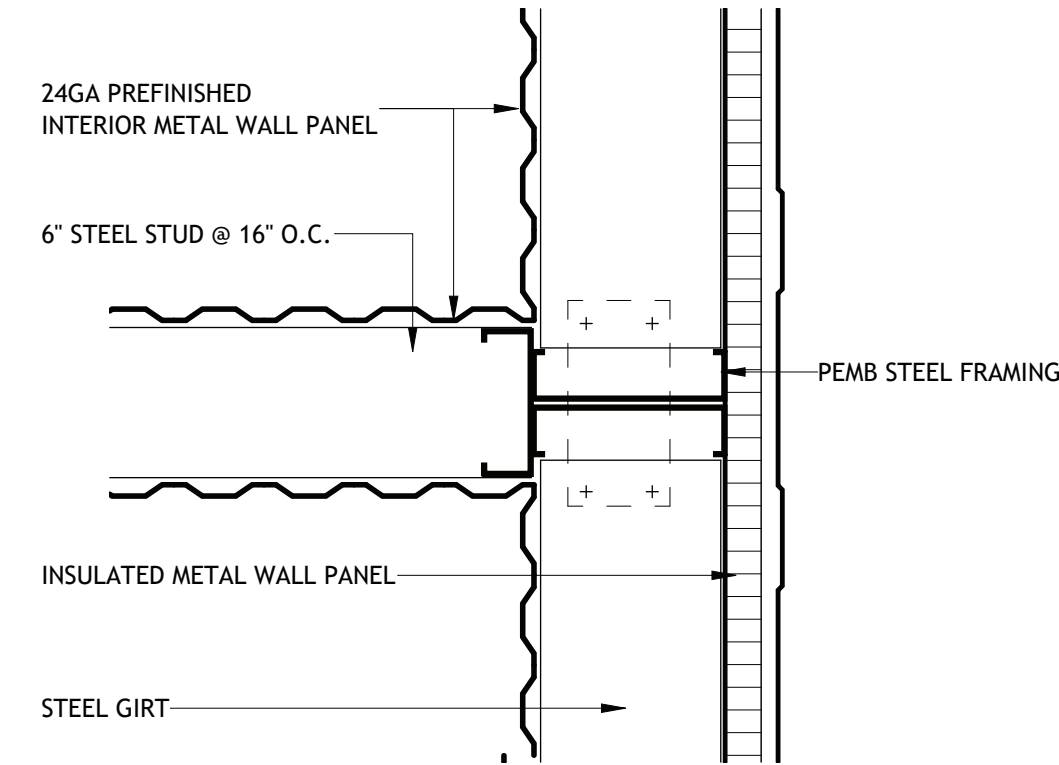

9 EXT WALL DETAIL (WASH)

SCALE: 1 1/2" = 1'-0"

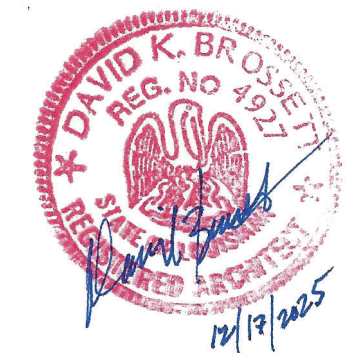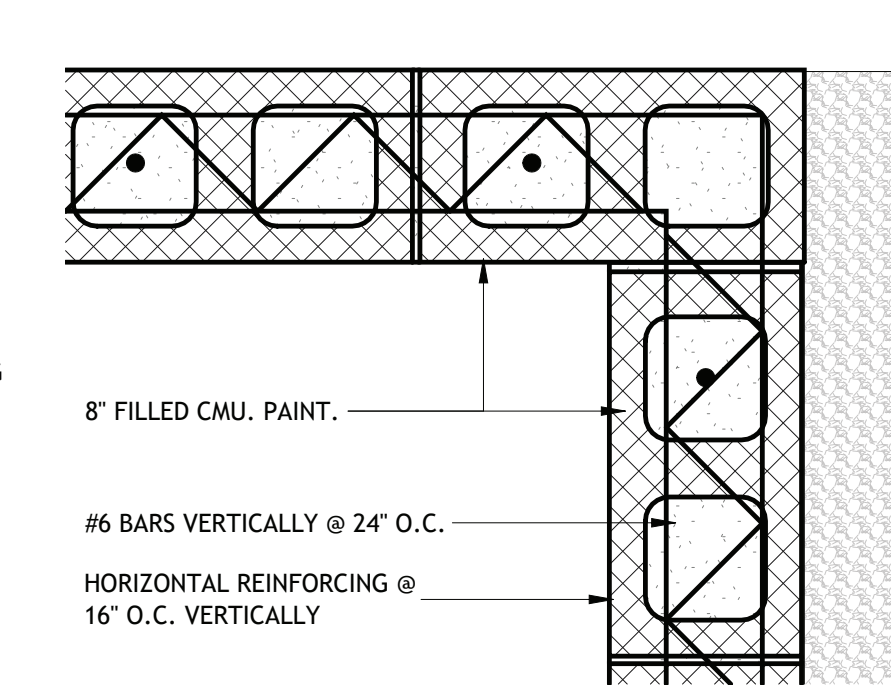

Brossett
Architect



Brossett Architect, LLC • 414 Pujo St., Lake Charles, LA 70601

LAKE CHARLES PUBLIC WORKS
NEW FACILITY PHASE 2

4200 BROAD STREET
LAKE CHARLES, LA 70615

WALL DETAILS


SHEET NO.
A9.3

ARCH #24009 BA


VER.	DATE	DESCRIPTION
0	12/20/2025	BID DOCUMENTS

© COPYRIGHT 2025,
Brossett Architect, LLC
All Rights Reserved.
This document shall not be
copied or reproduced
without written permission.


1 WALL SECTION- EXT MTL PANEL (CREW BLDG)

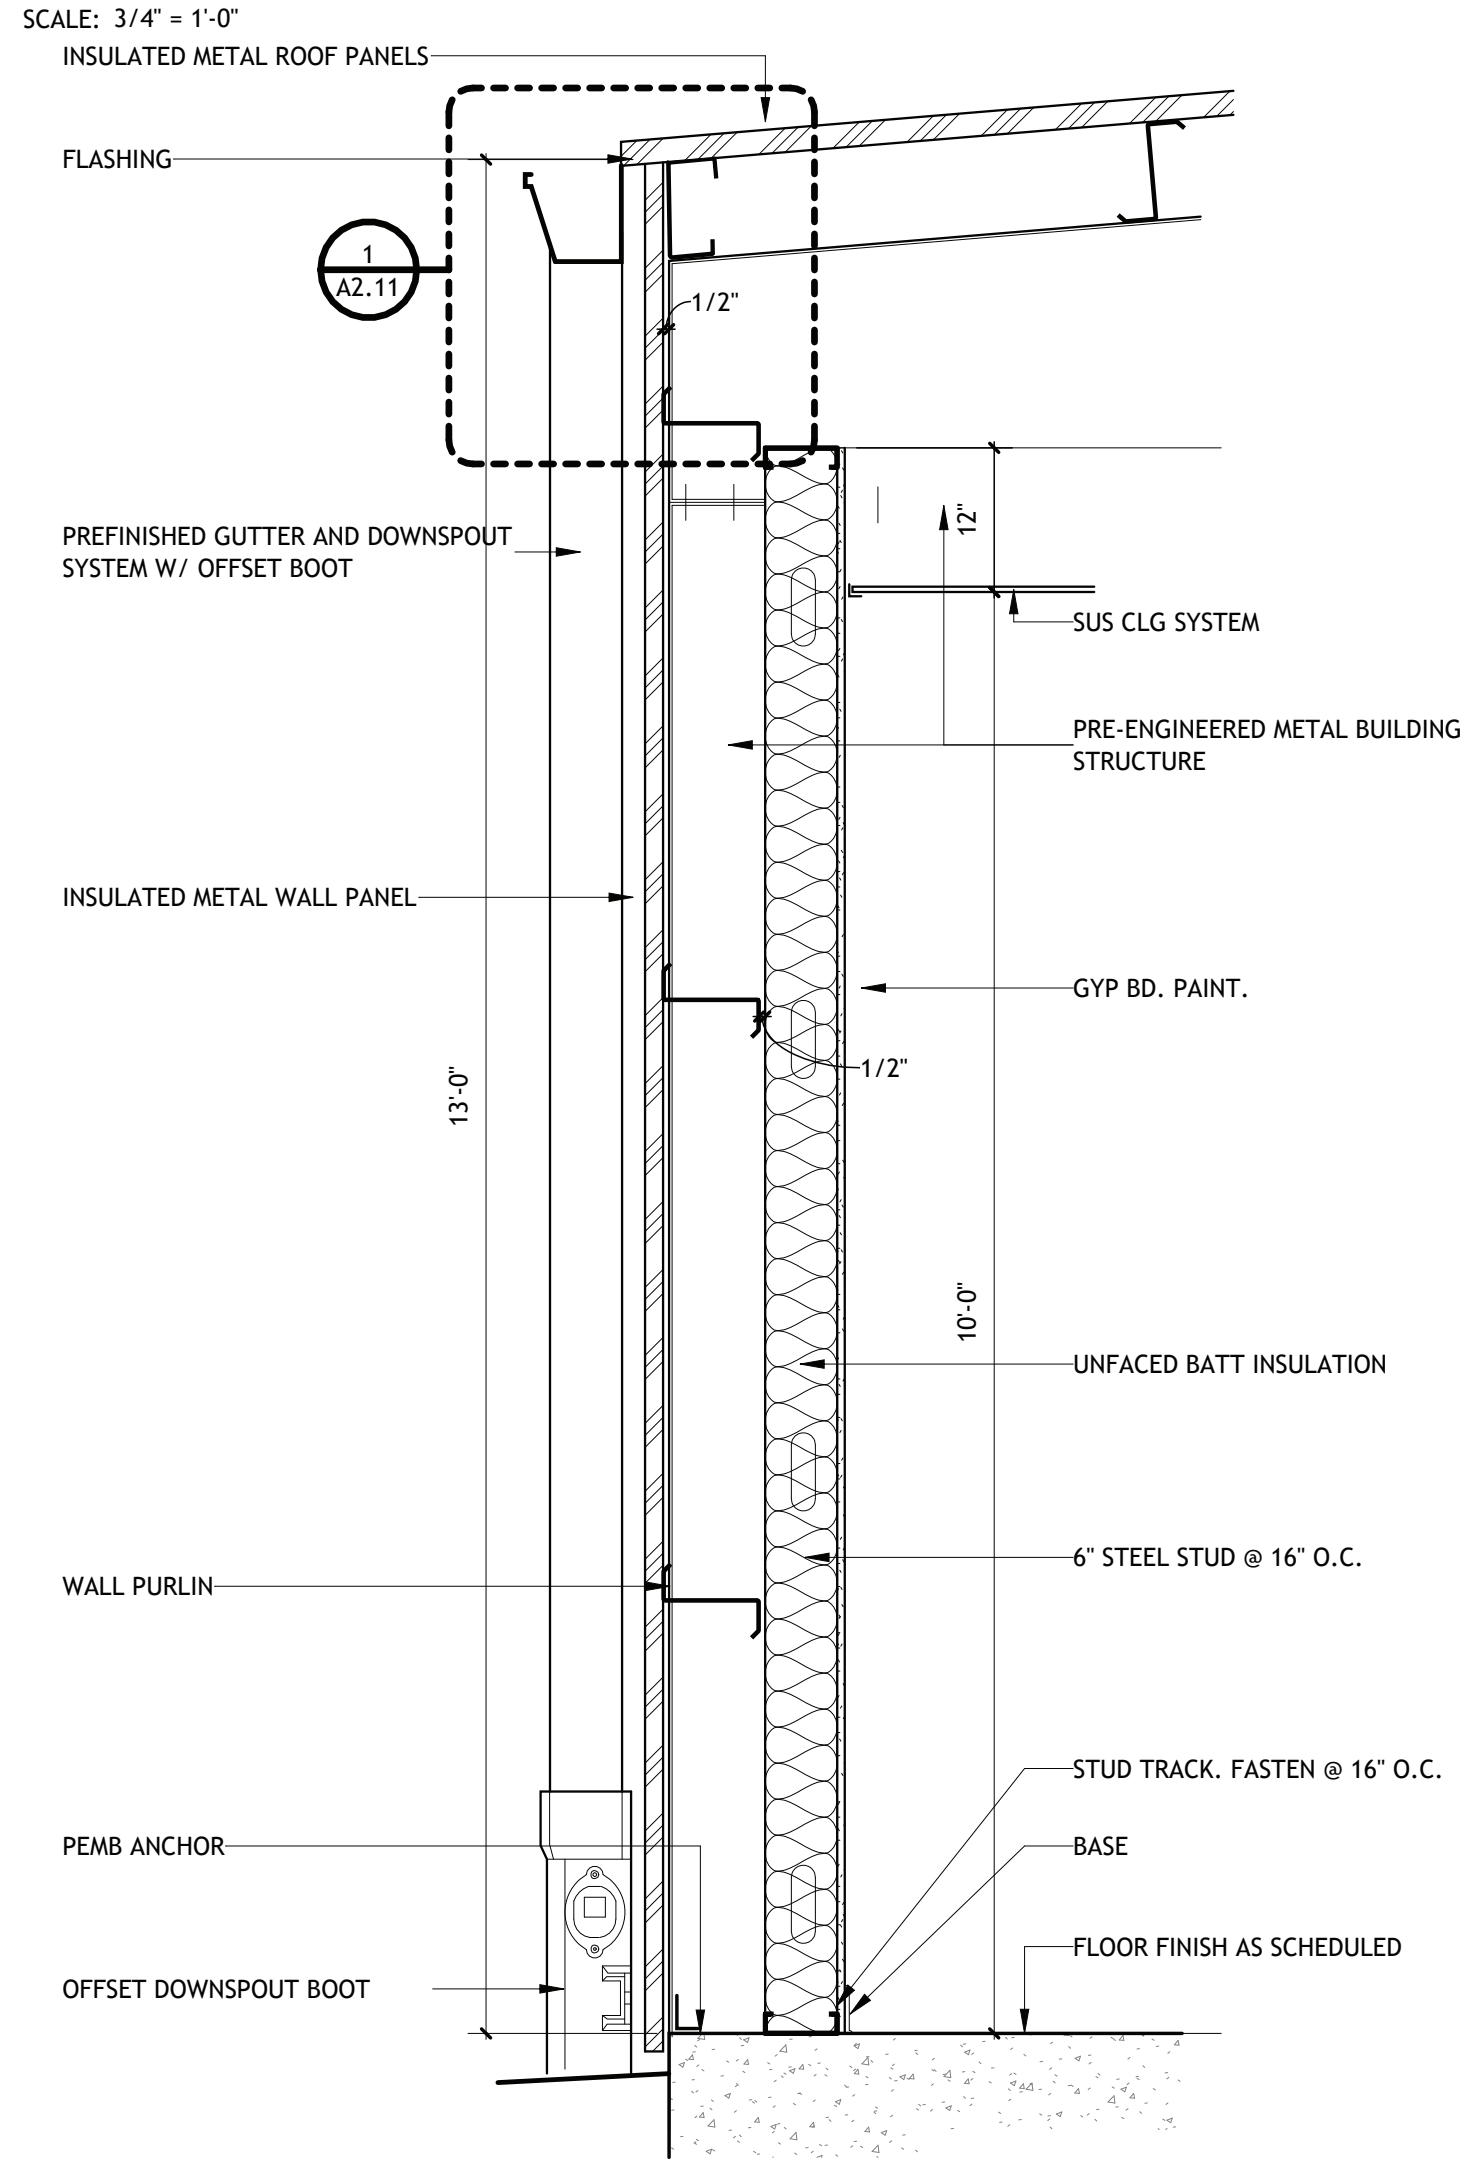


2 WALL SECTION- EXT MTL PANEL (CREW BLDG)

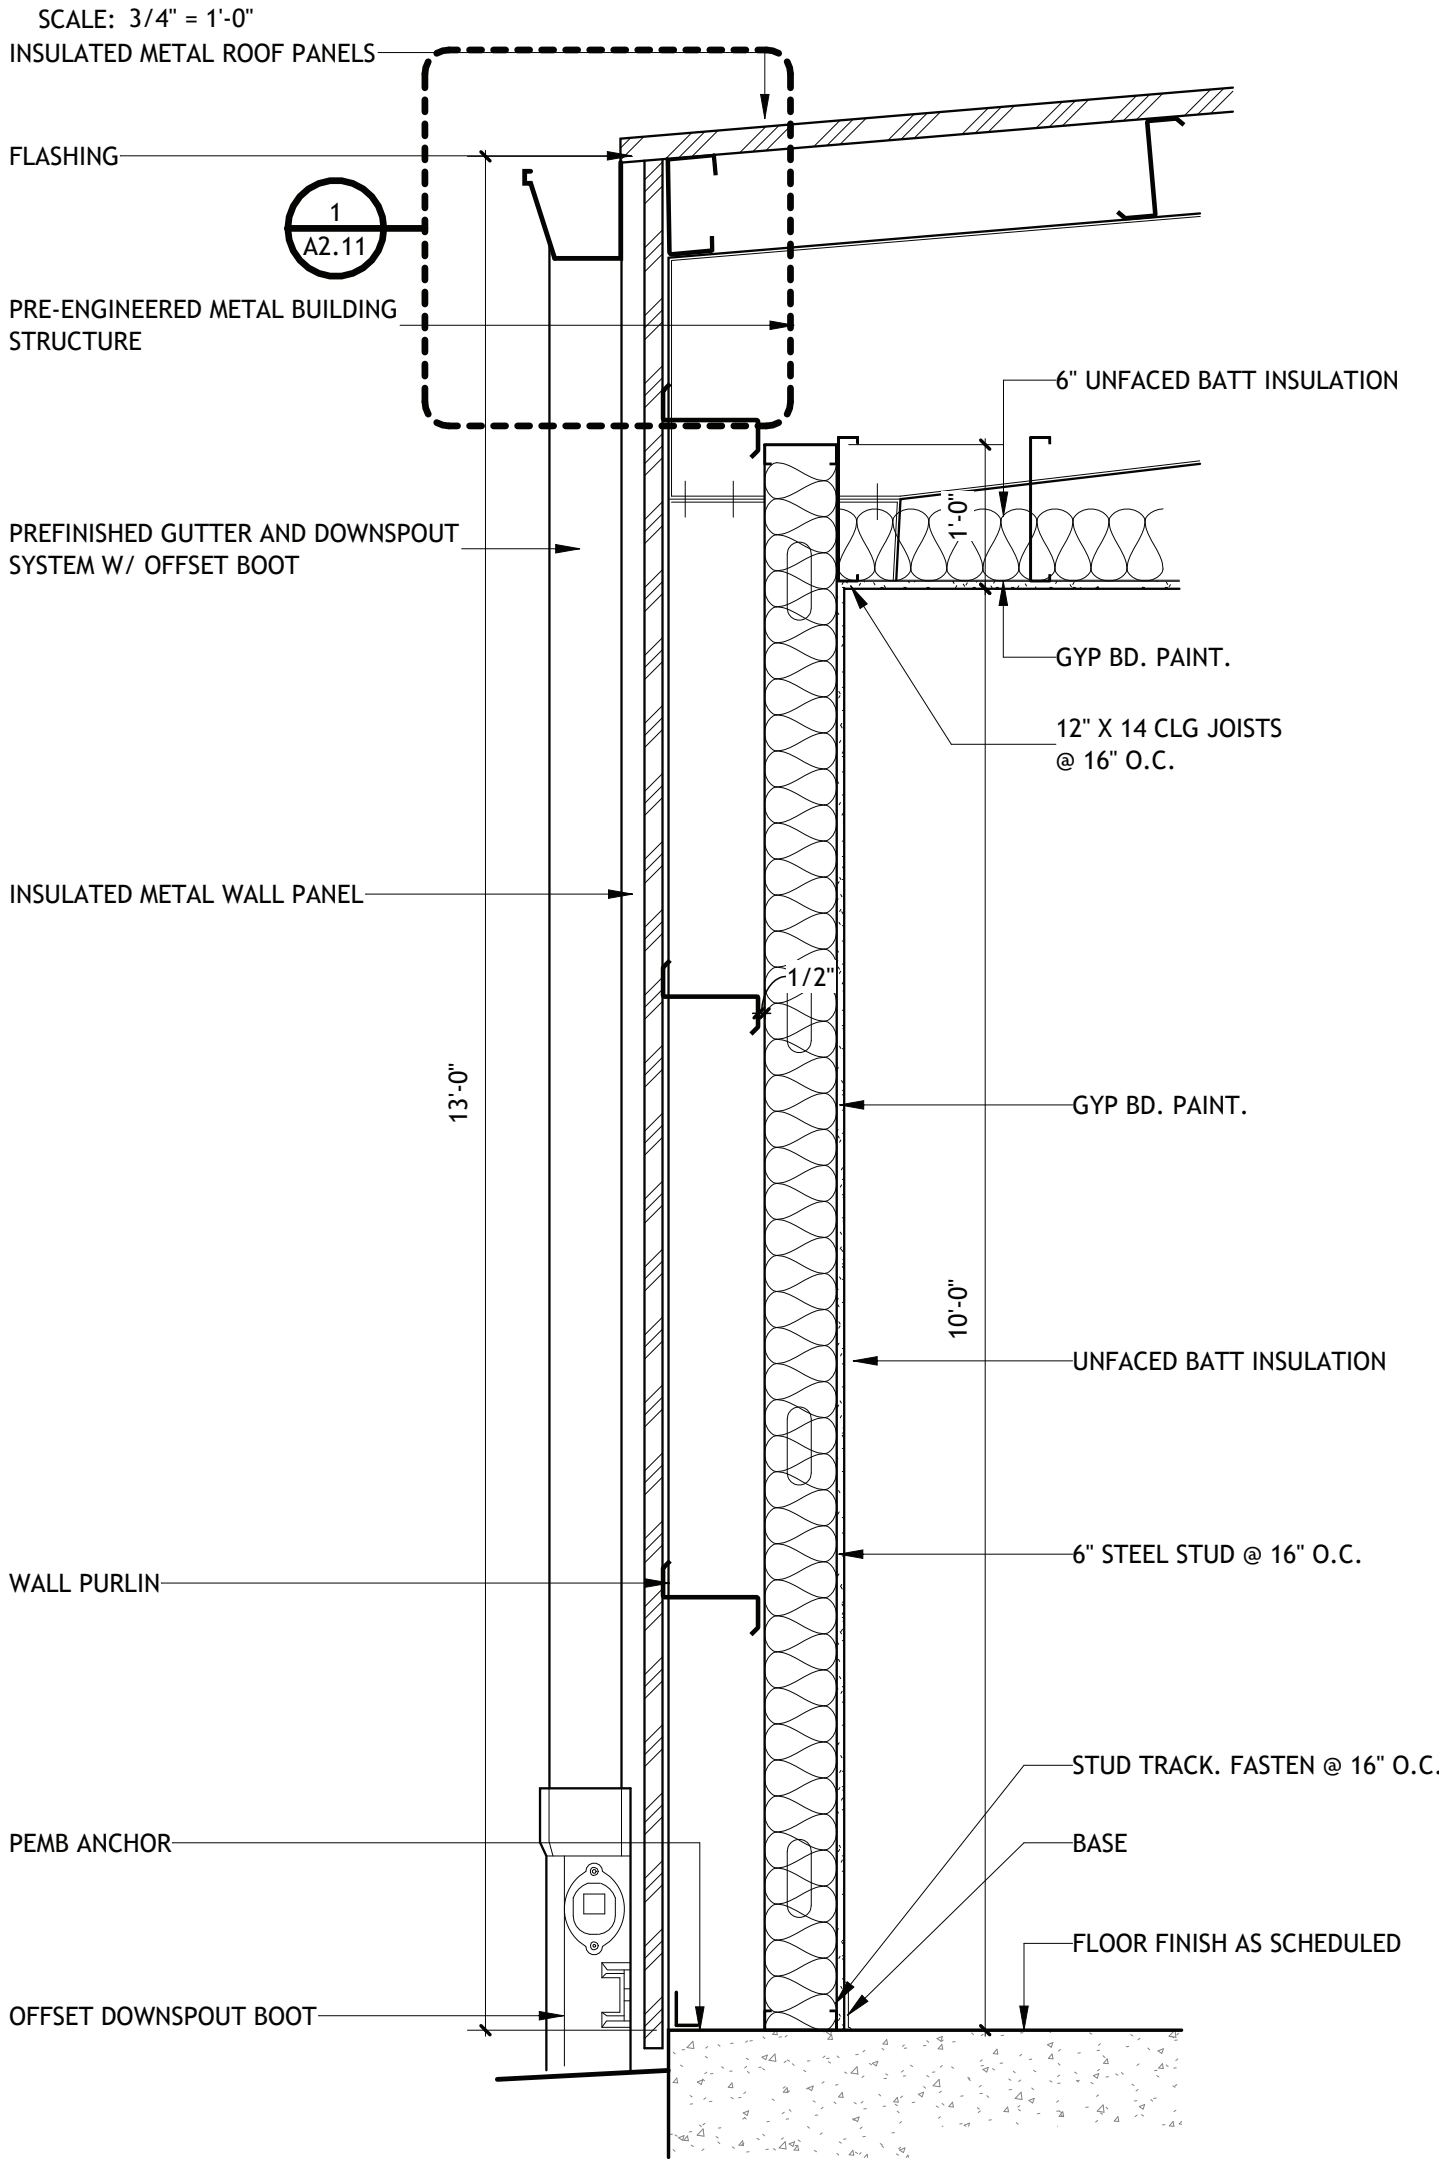


3 WALL SECTION- EXT MTL PANEL (CREW BLDG)

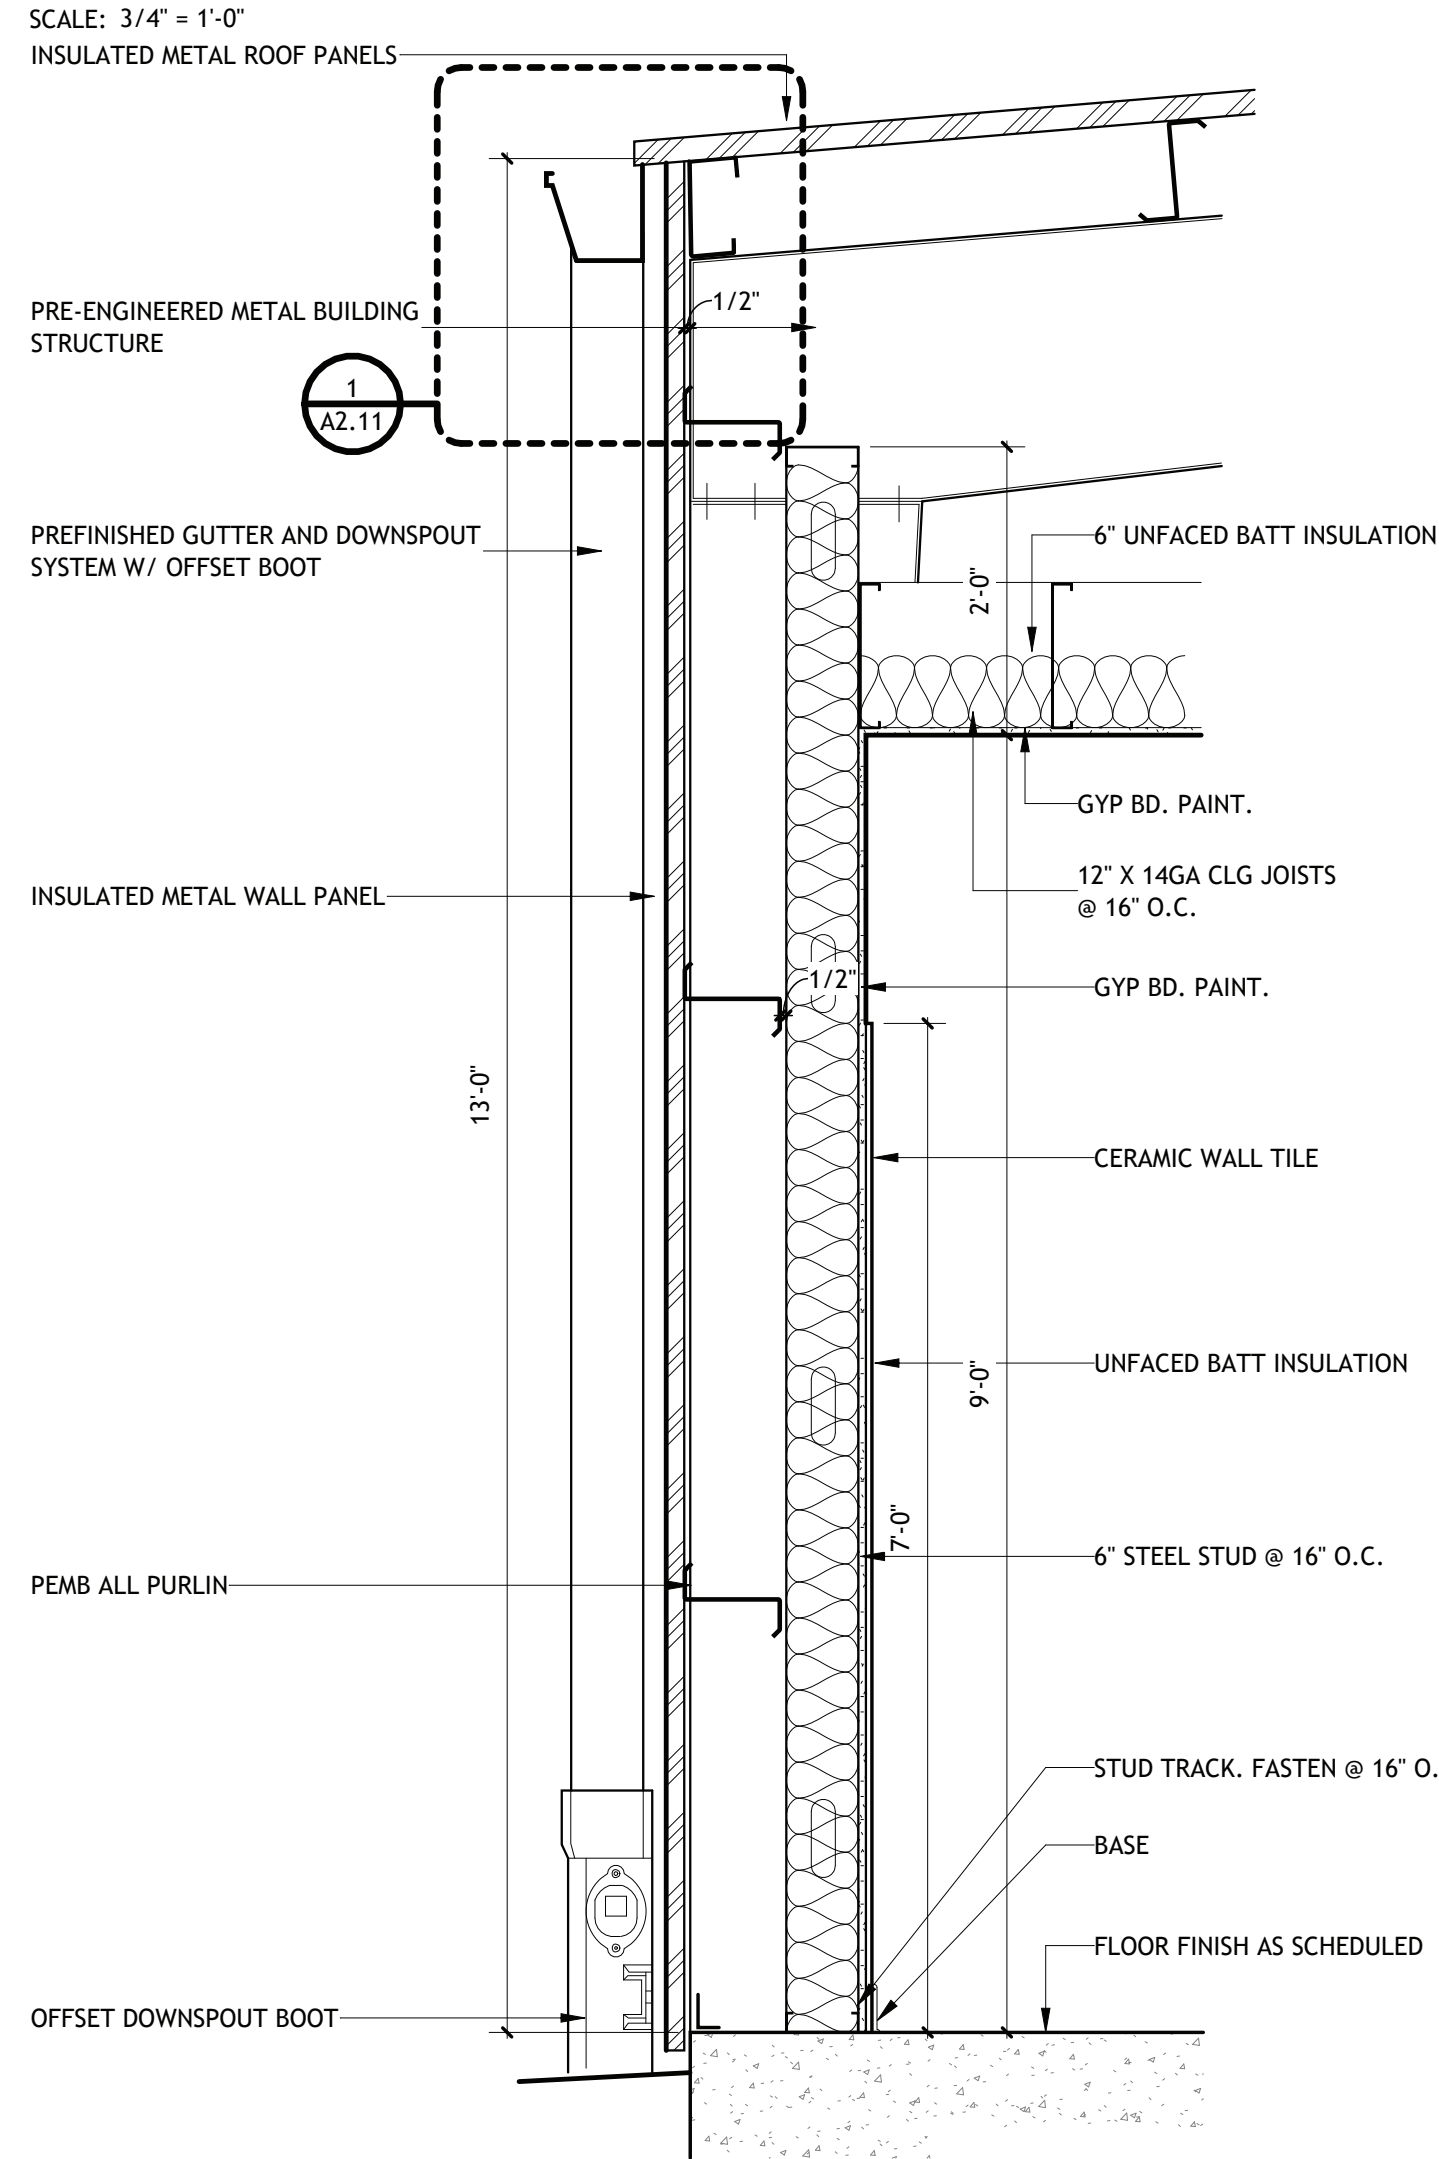


4 WALL SECTION- EXT MTL PANEL (CREW BLDG)

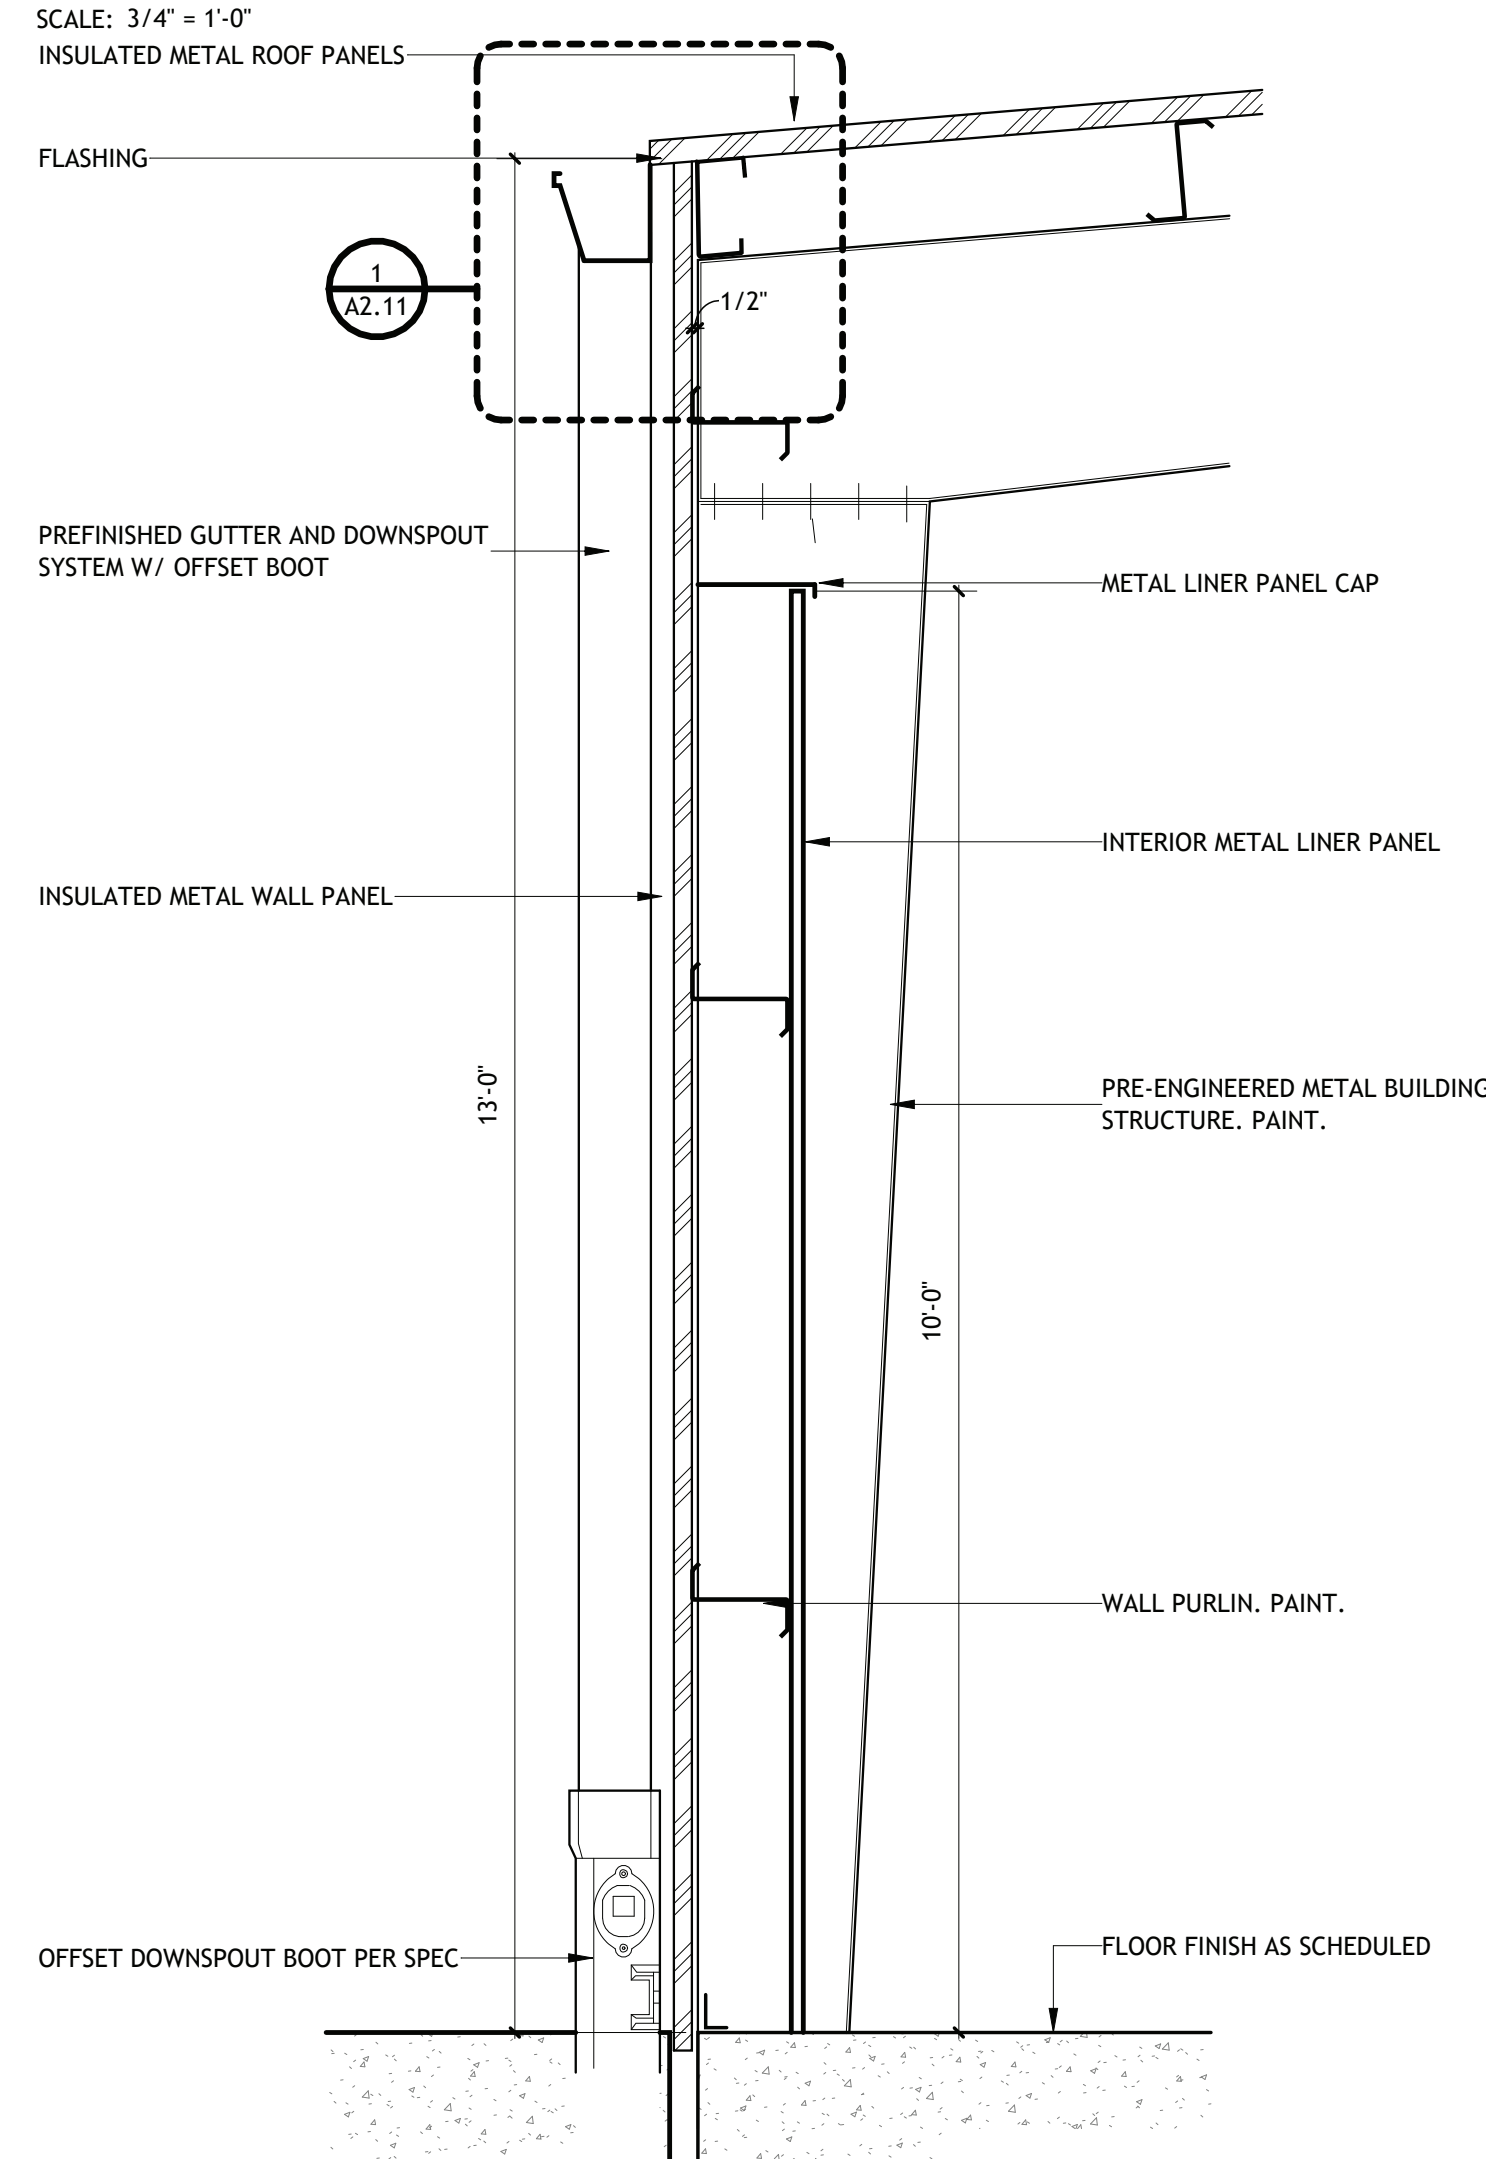


5 WALL SECTION- EXT MTL PANEL (CREW BLDG)

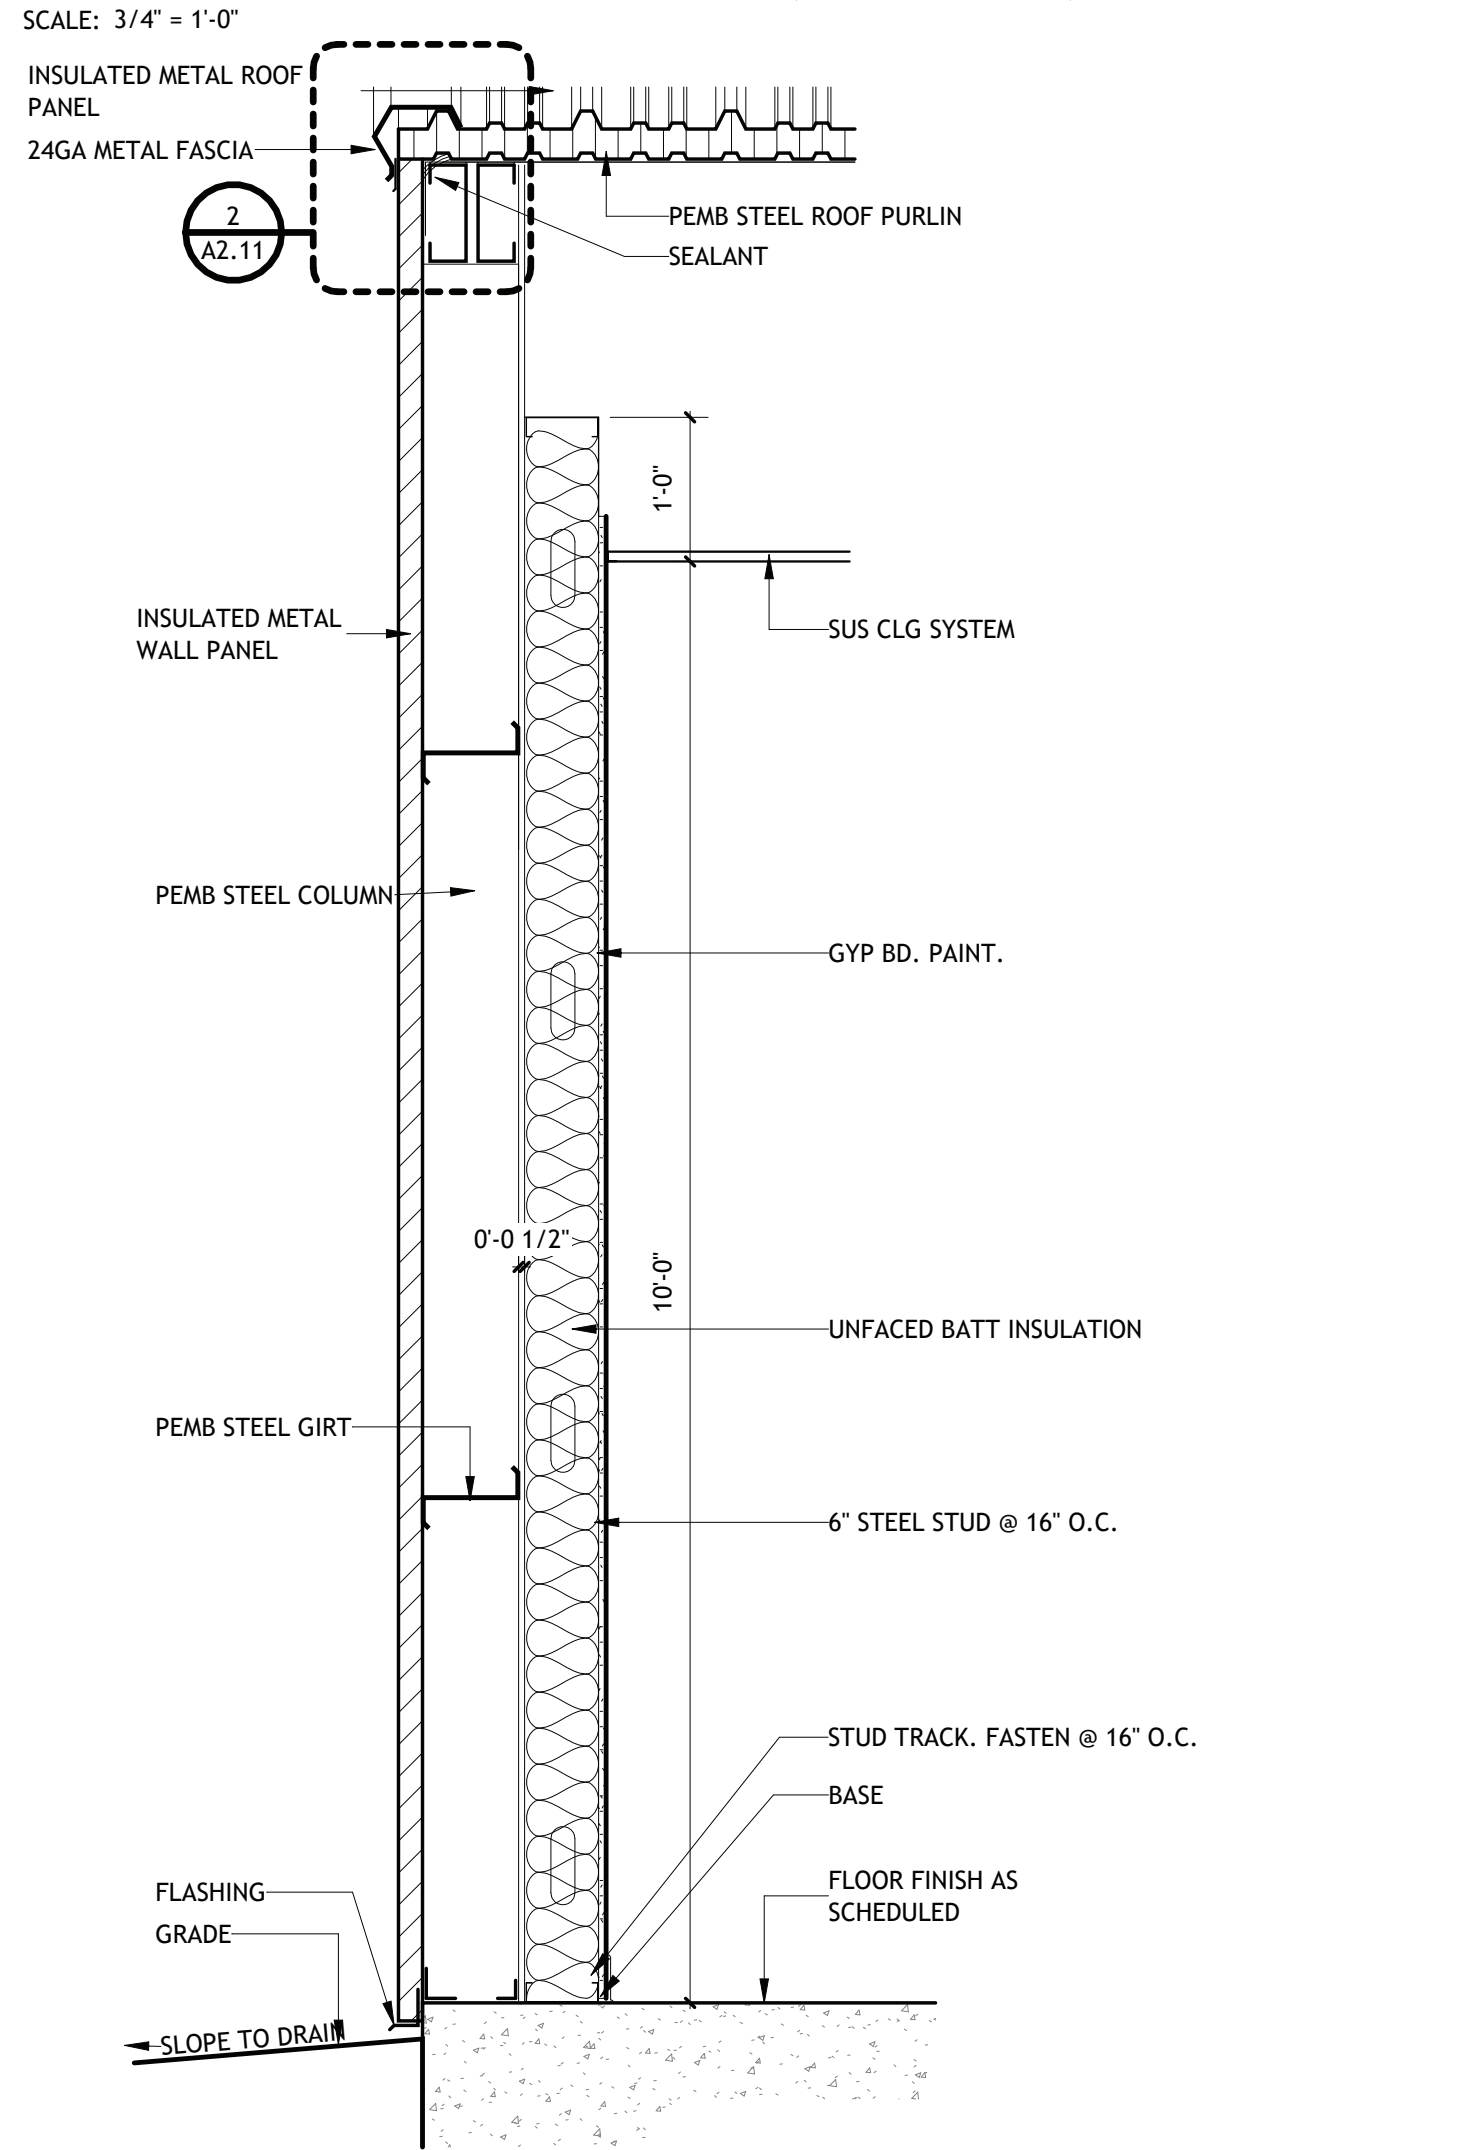


6 WALL SECTION- EXT MTL PANEL (CREW BLDG)

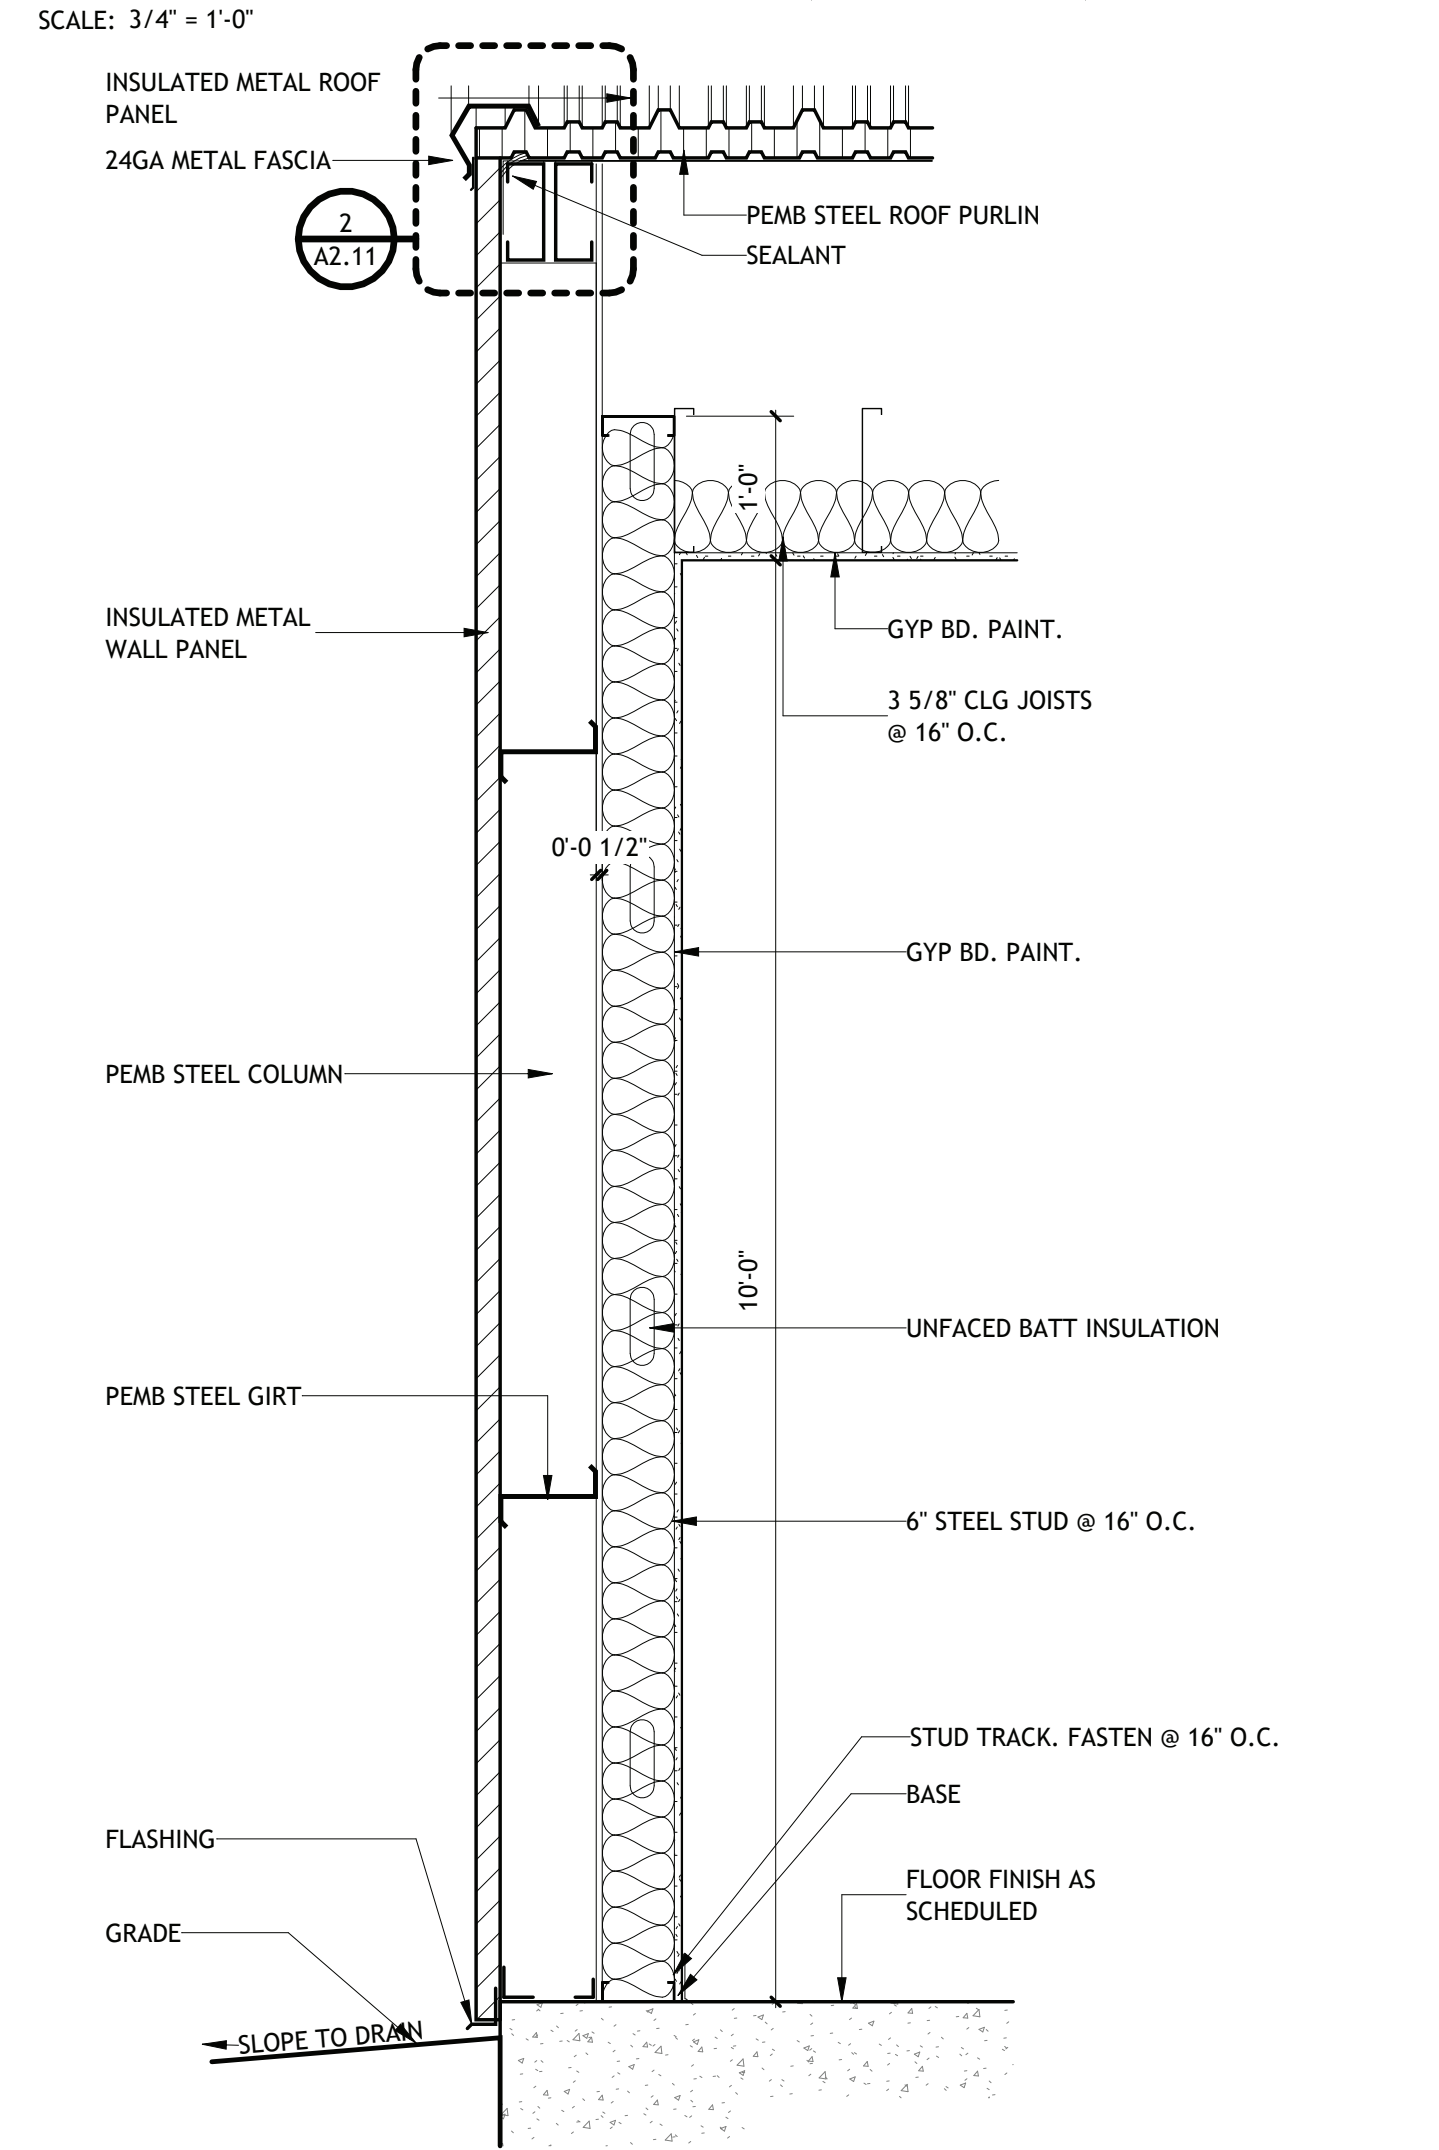



7 WALL SECTION- EXT MTL PANEL (CREW BLDG)

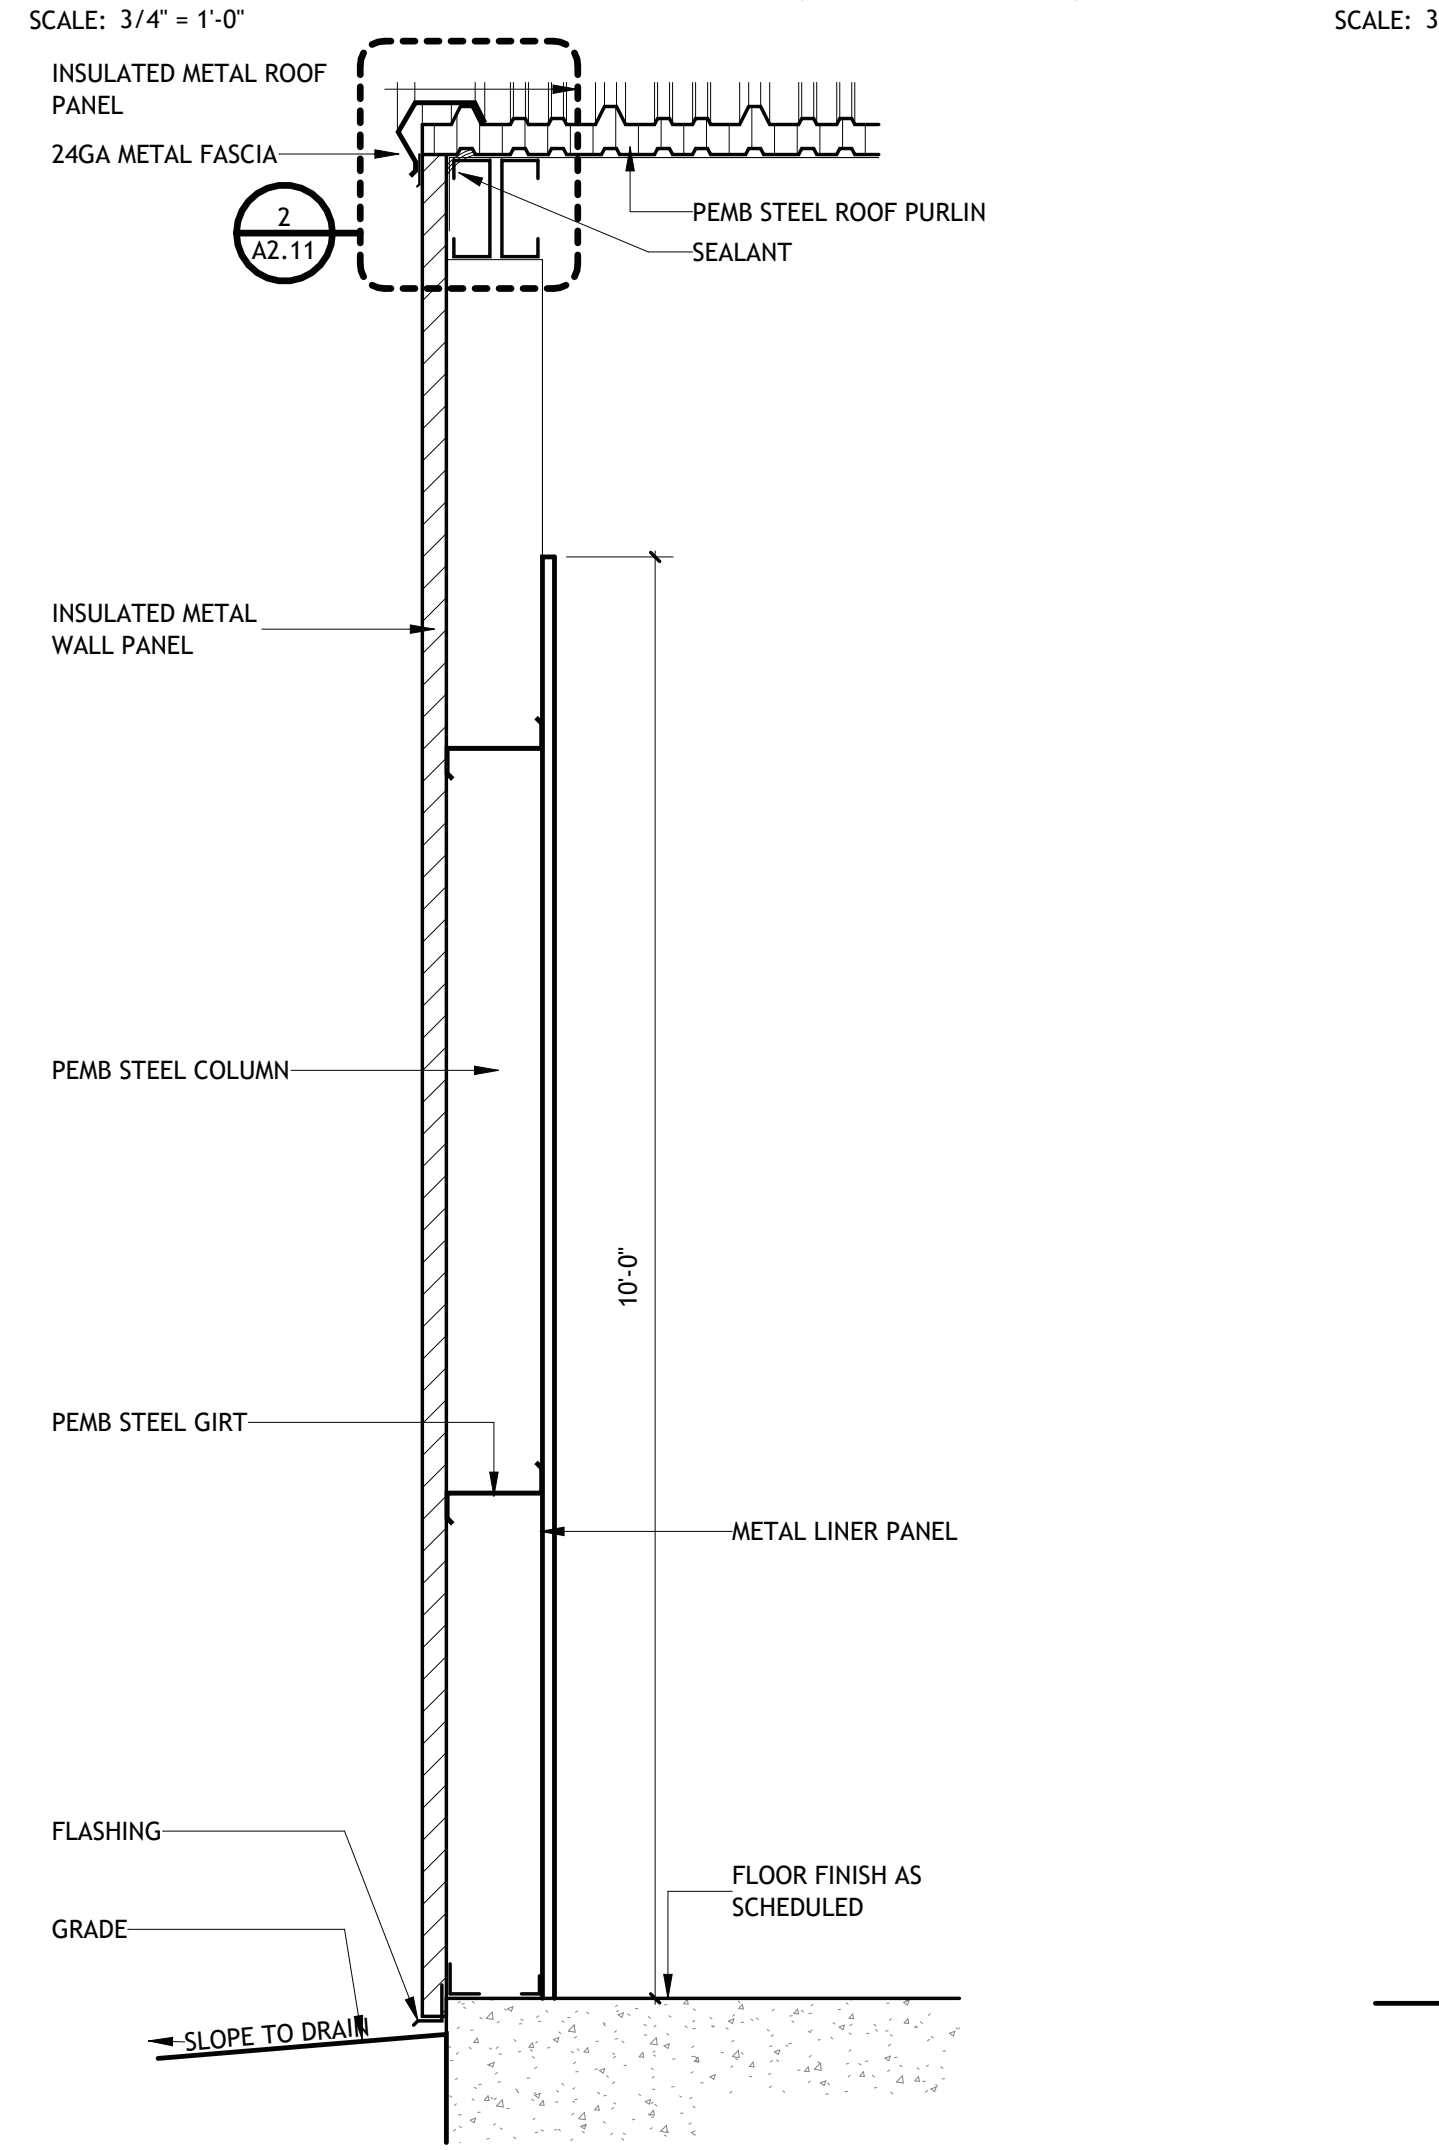

8 WALL SECTION- INT 3 5/8"

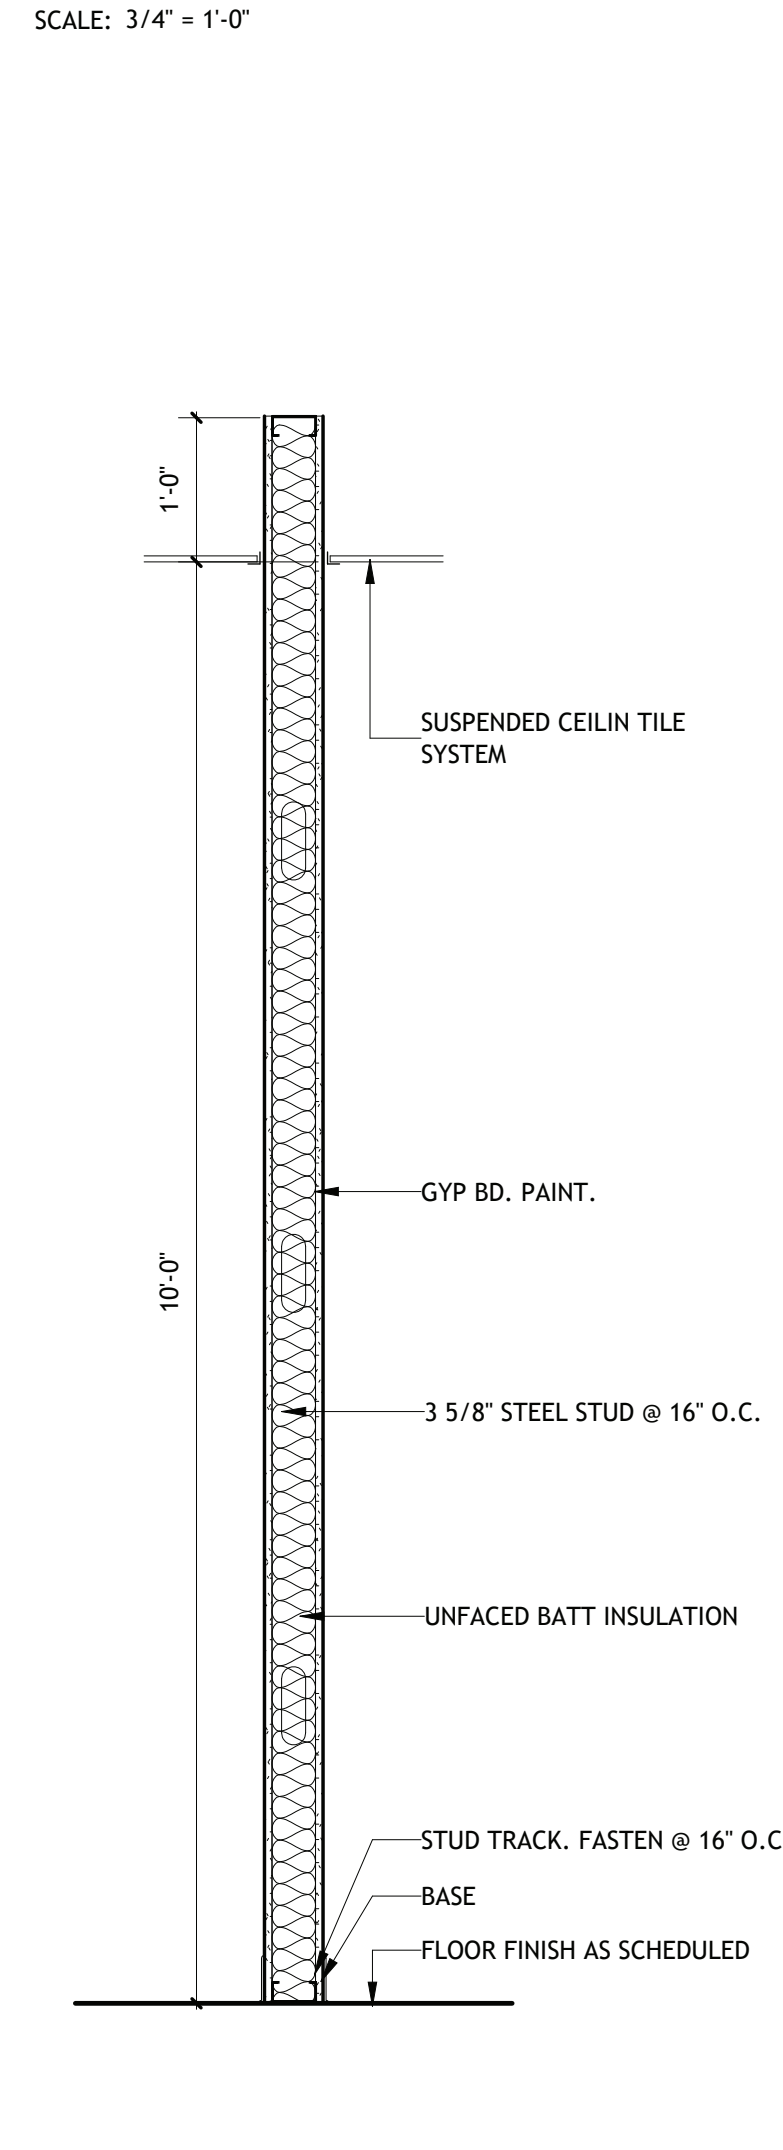

9 WALL SECTION- INT 6"

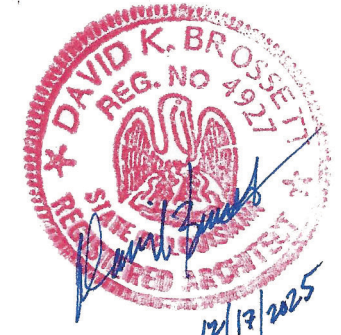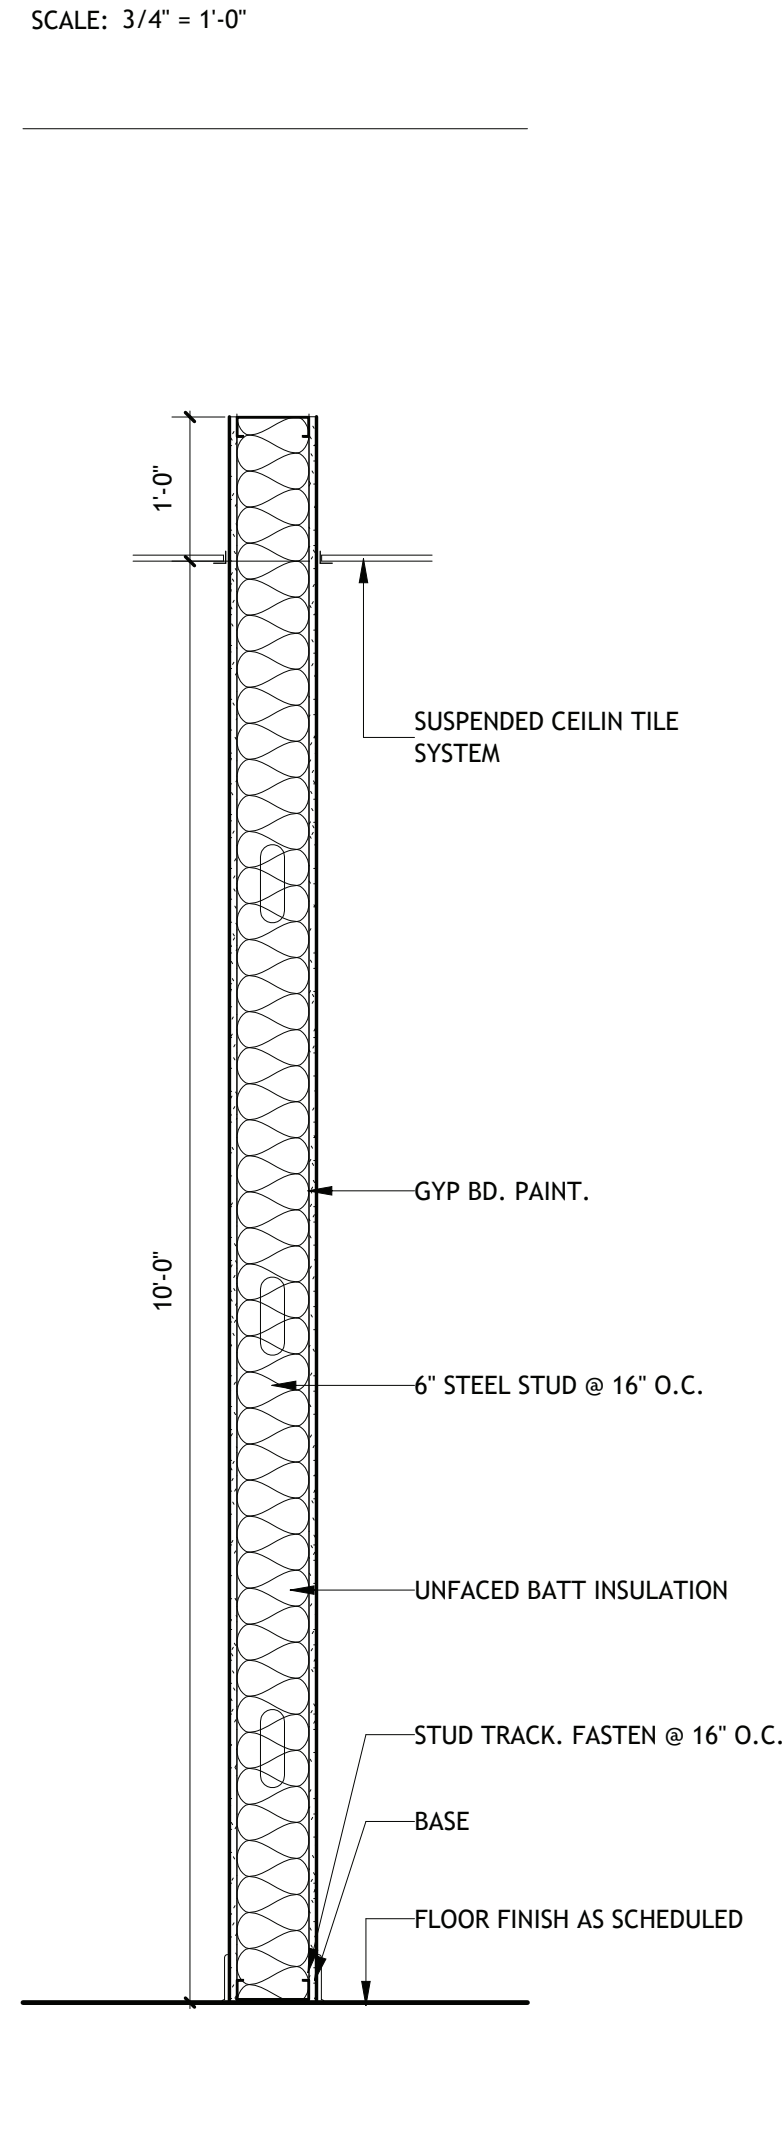

Brossett
Architect

LAKE CHARLES PUBLIC WORKS
NEW FACILITY PHASE 2

4200 BROAD STREET
LAKE CHARLES, LA 70615
WALL SECTIONS-CREW BUILDING


SHEET NO.
A9.4

ARCH #24009 BA


VER.	DATE	DESCRIPTION
0	12/20/2025	BID DOCUMENTS

© COPYRIGHT 2025,
Brossett Architect, LLC
All Rights Reserved.
This document shall not be
copied or reproduced
without written permission.


1 WALL SECTION- EXT MTL PANEL (CREW BLDG)

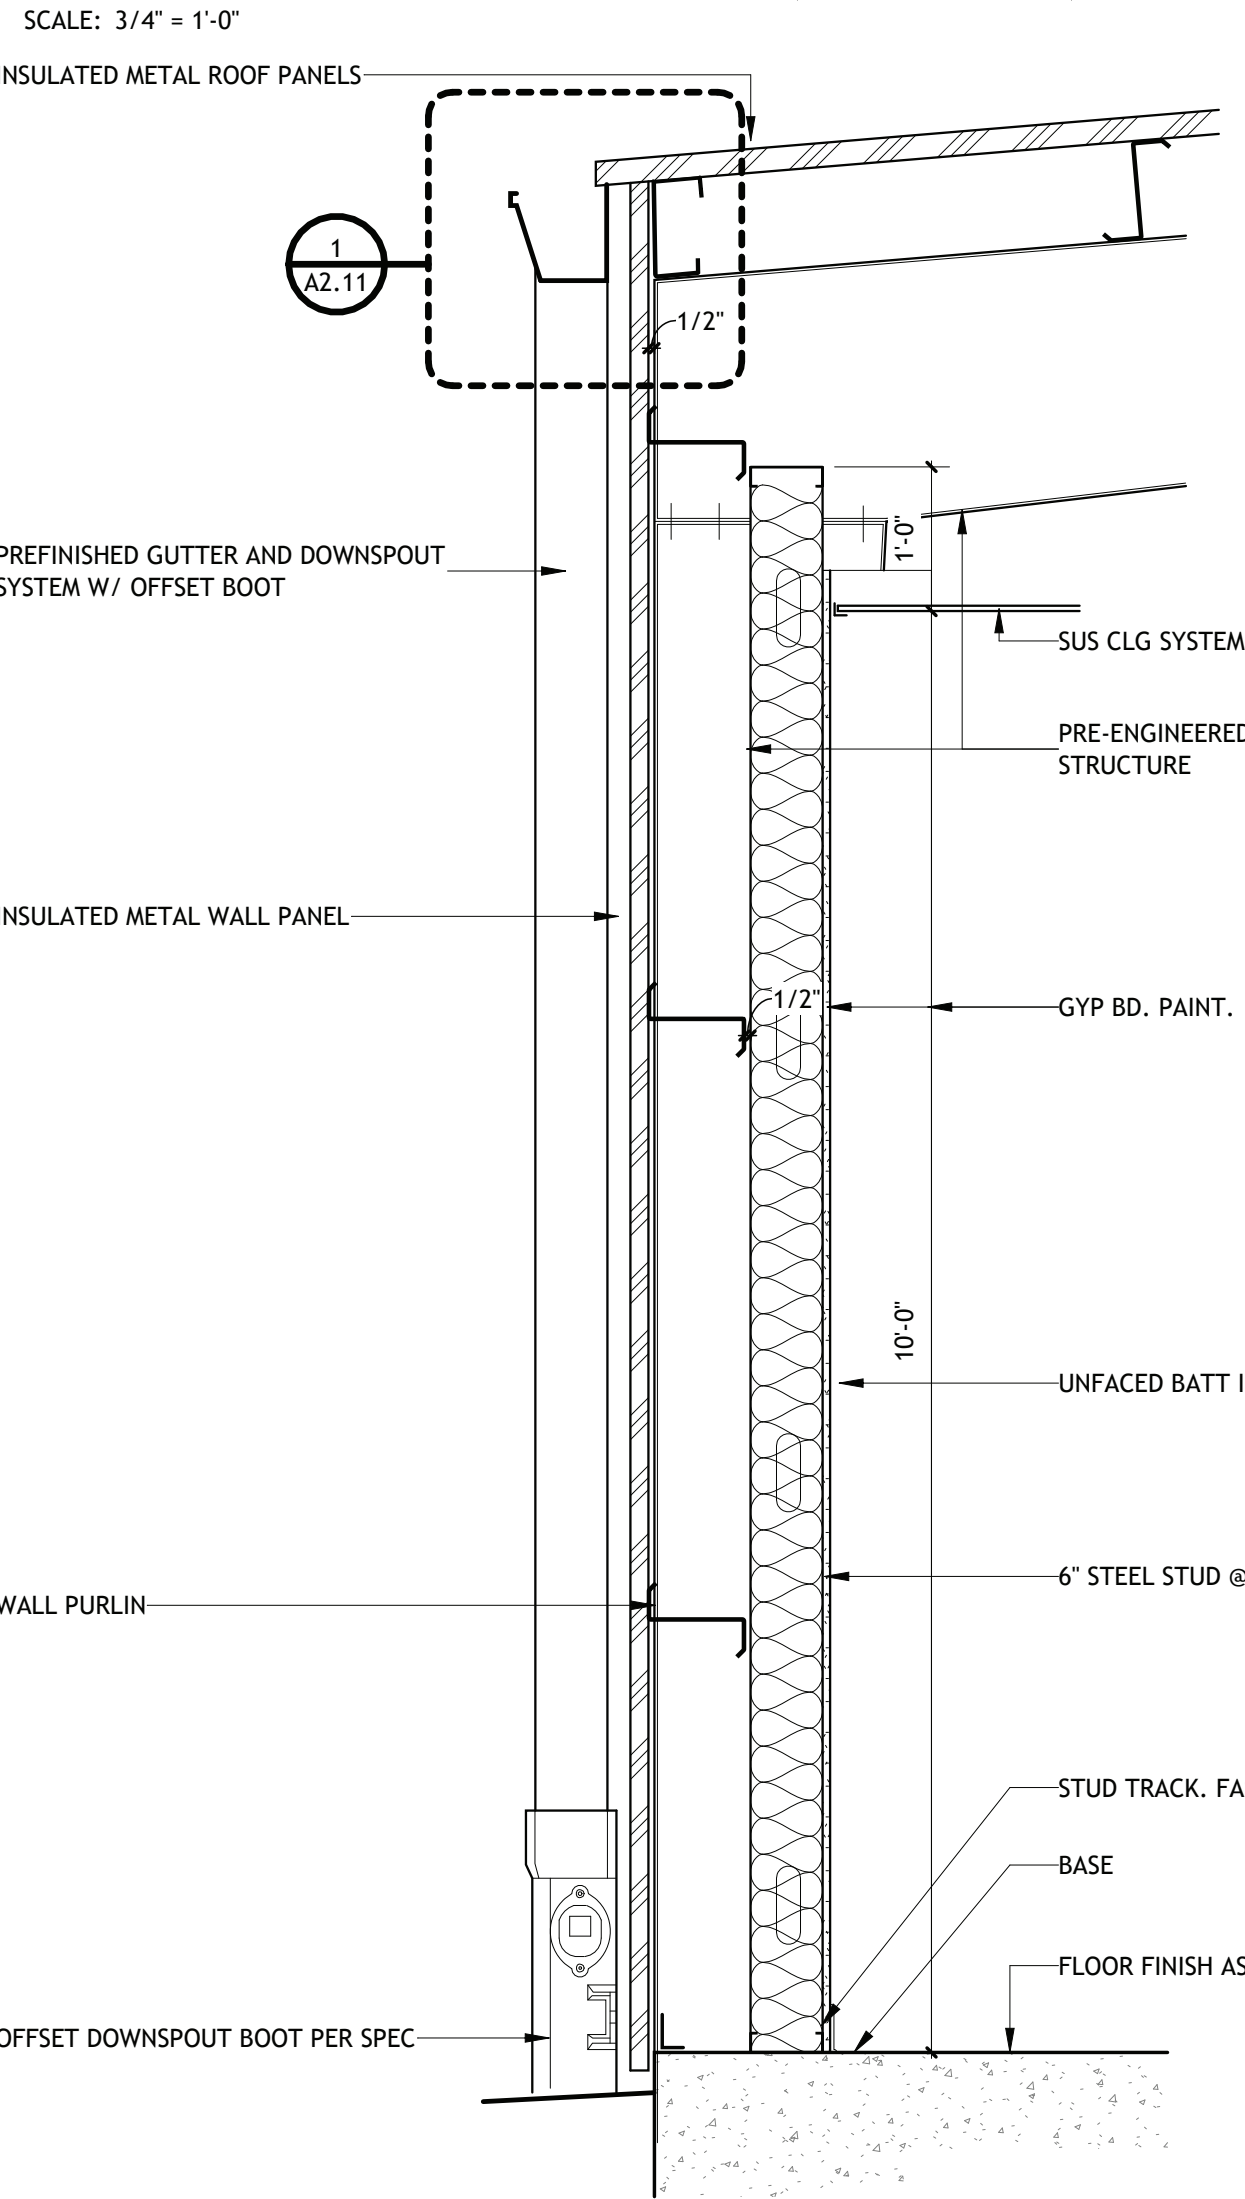


2 WALL SECTION- EXT MTL PANEL (CREW BLDG) 7

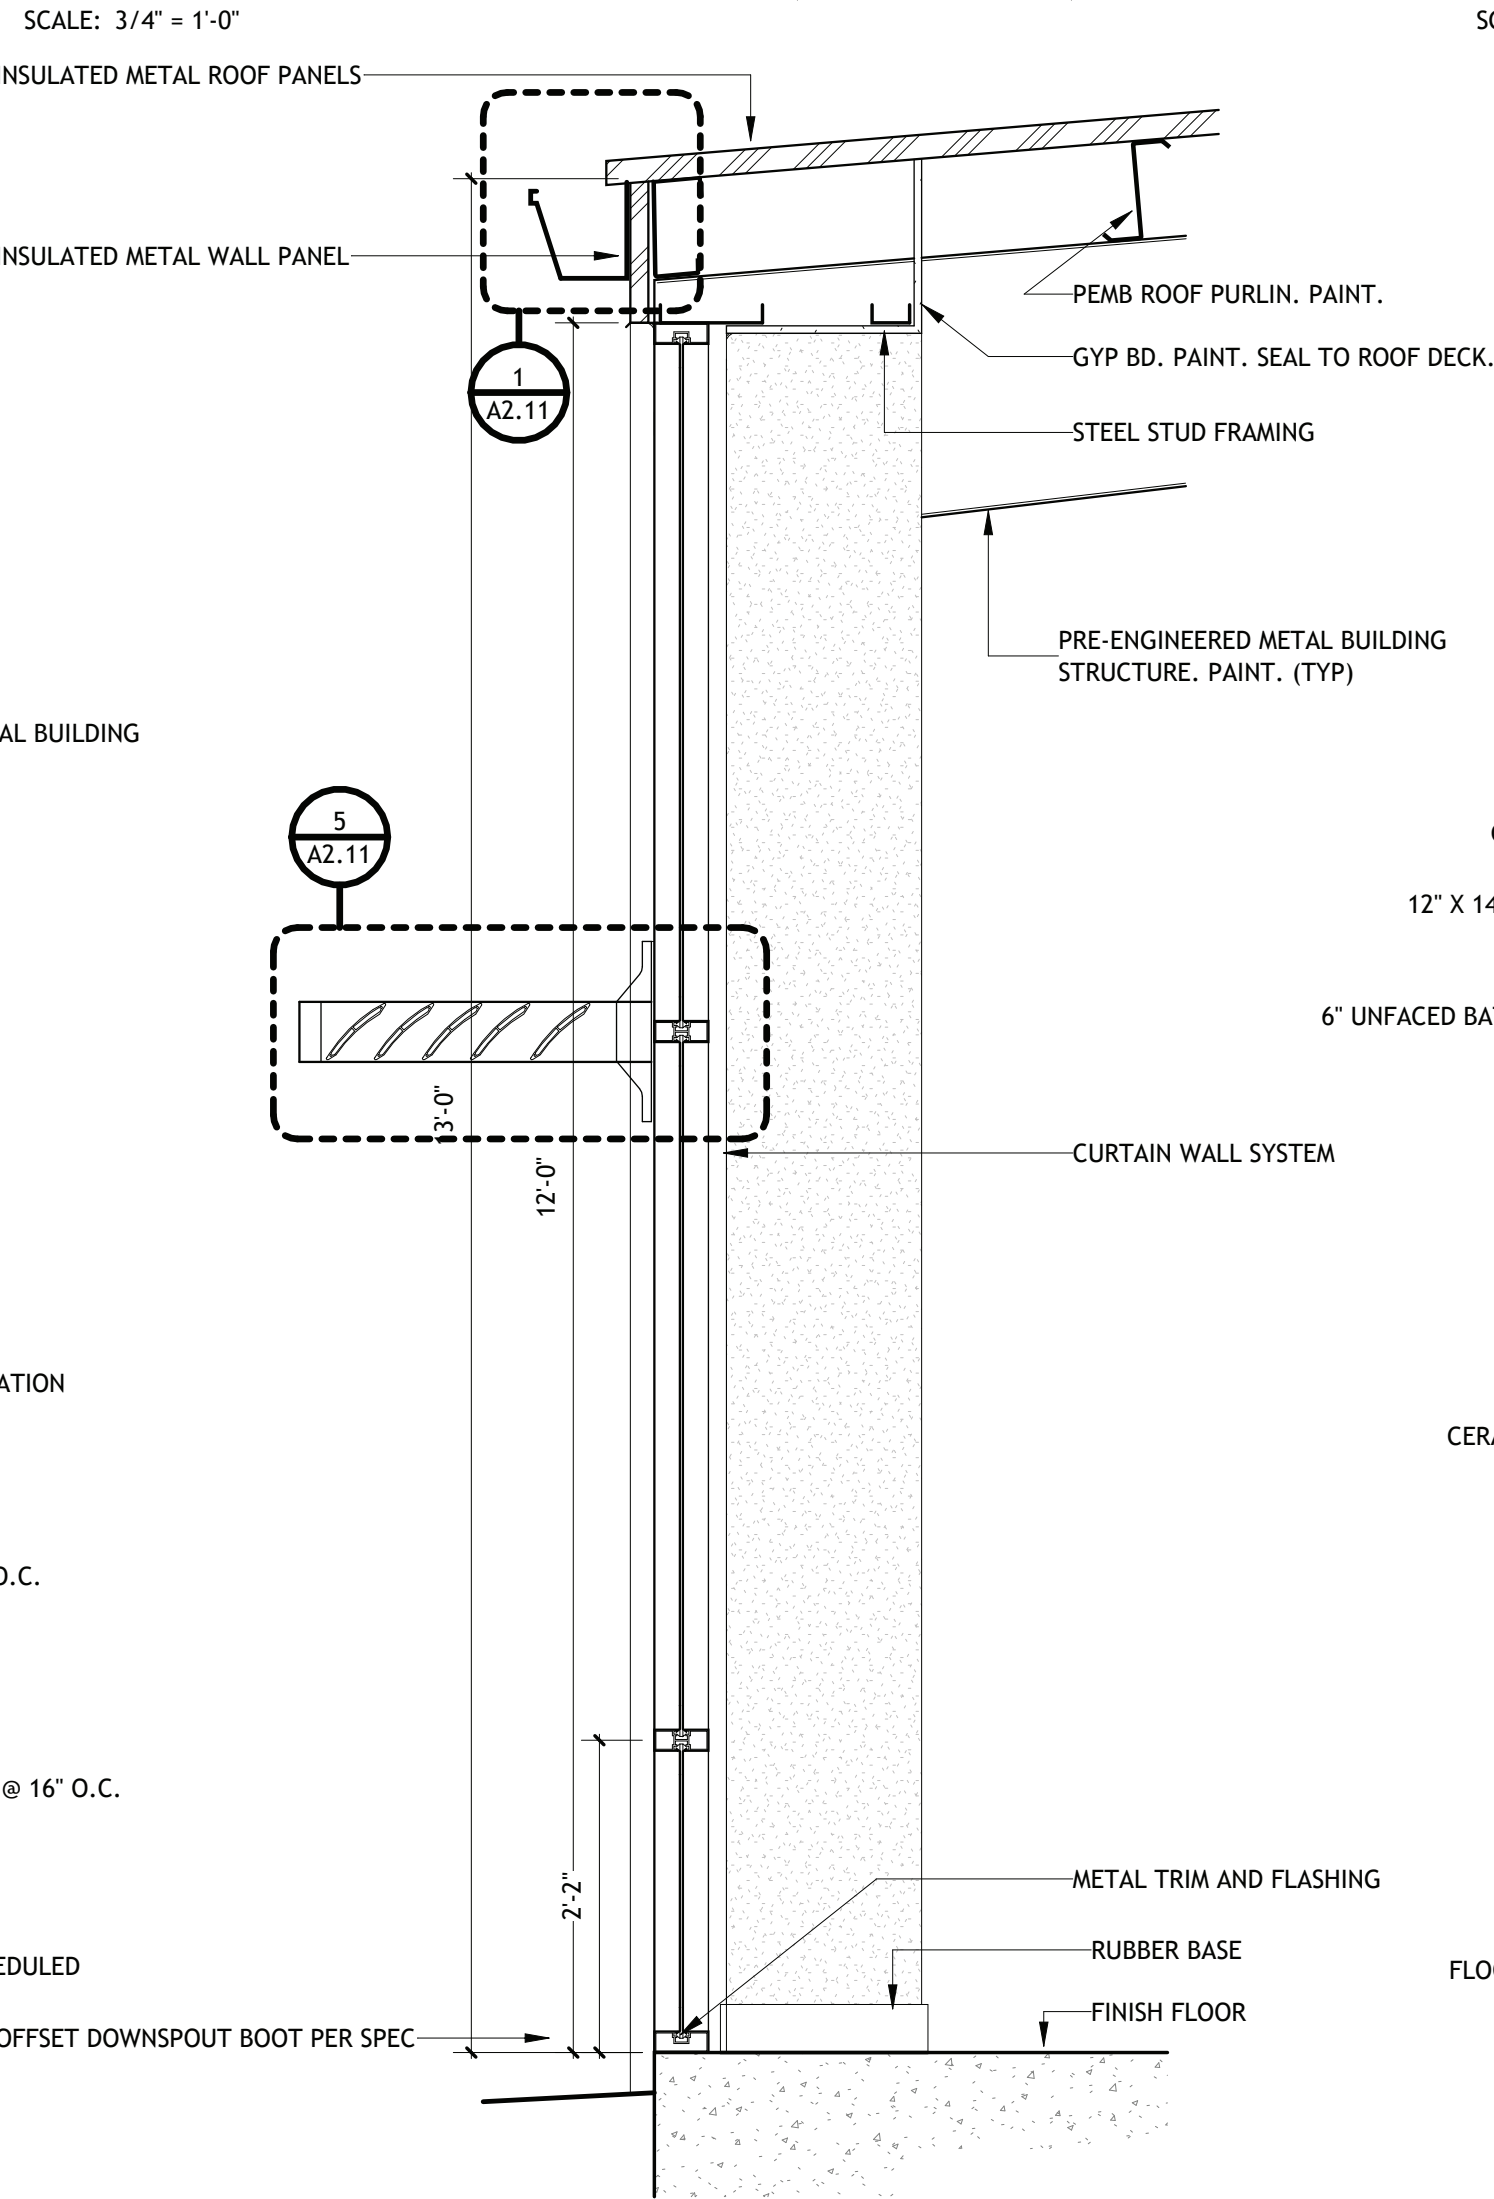


3 WALL SECTION- INT CERAMIC WALLS (CREW BLDG)

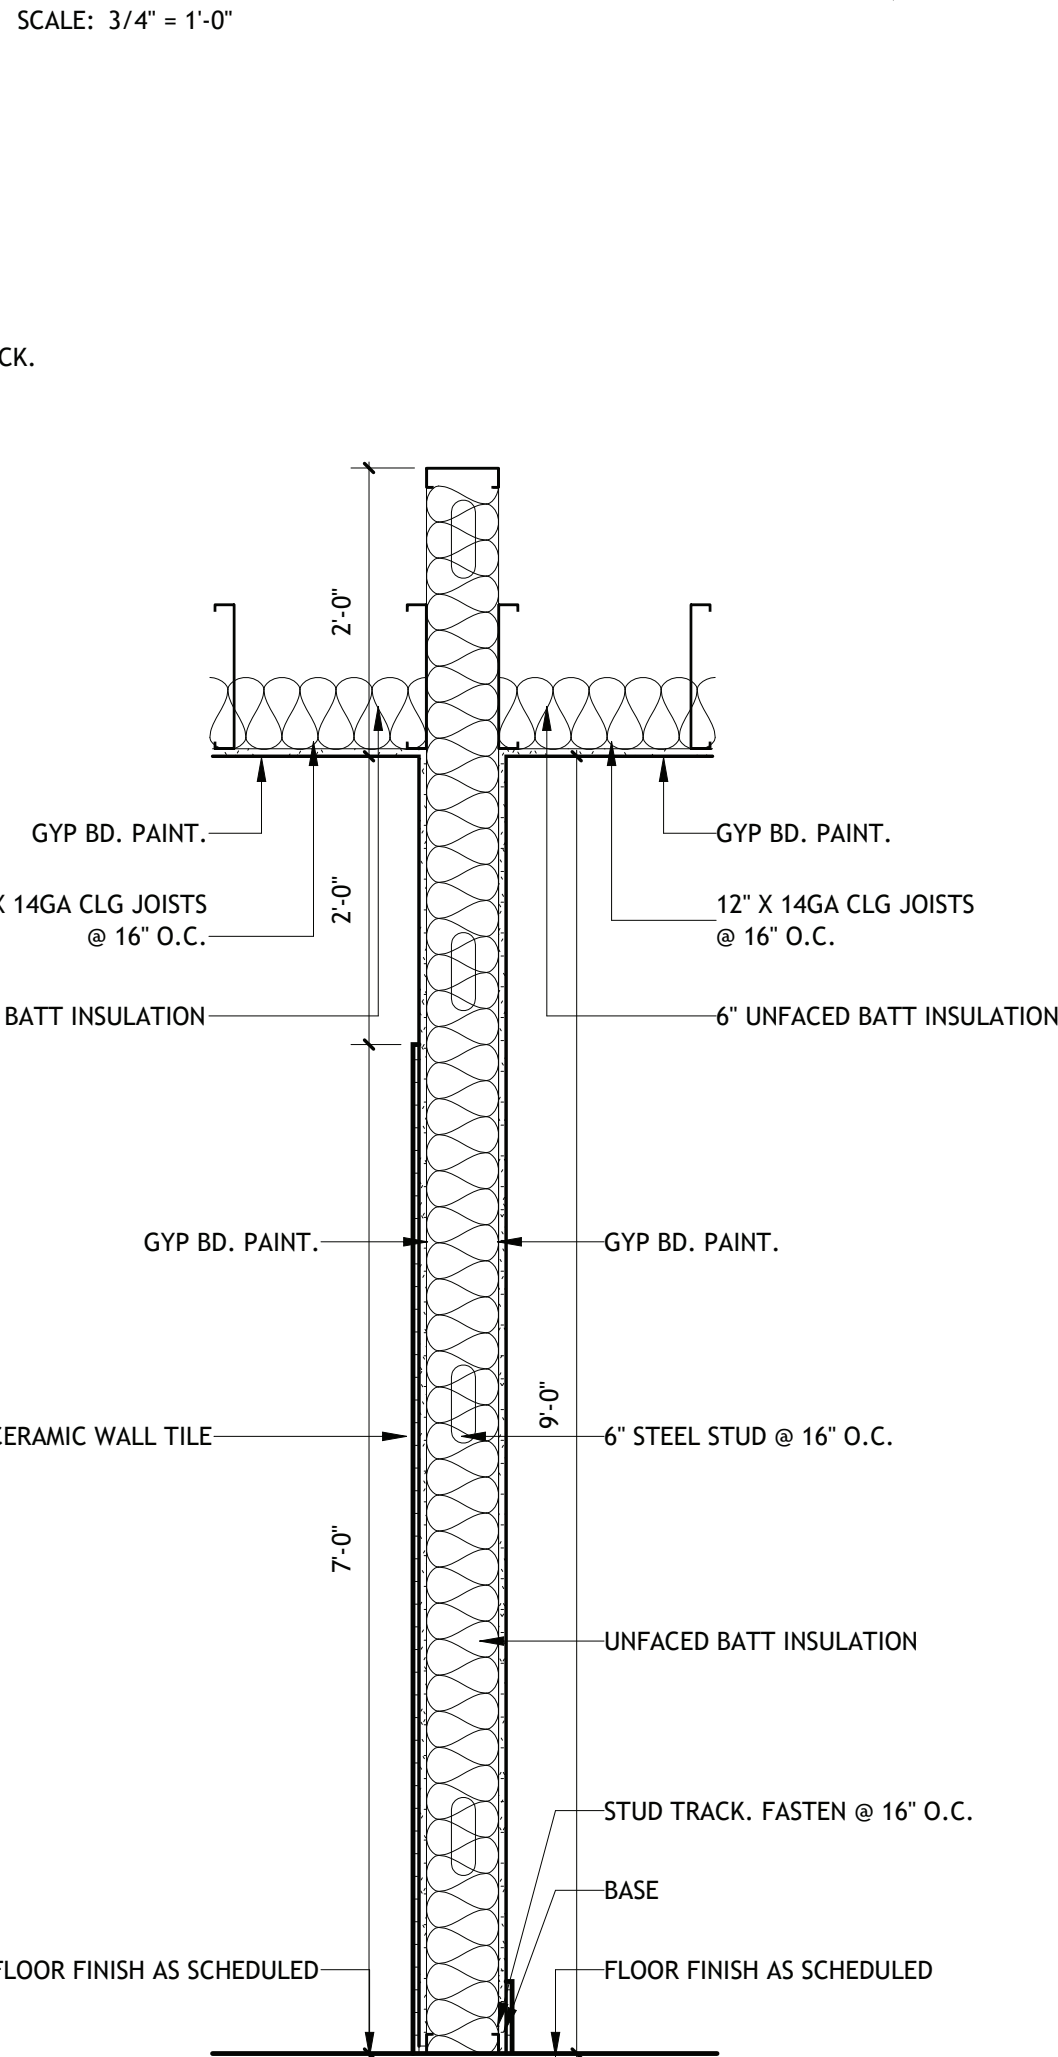


4 WALL SECTION- WALL TO ROOF (CREW BLDG)

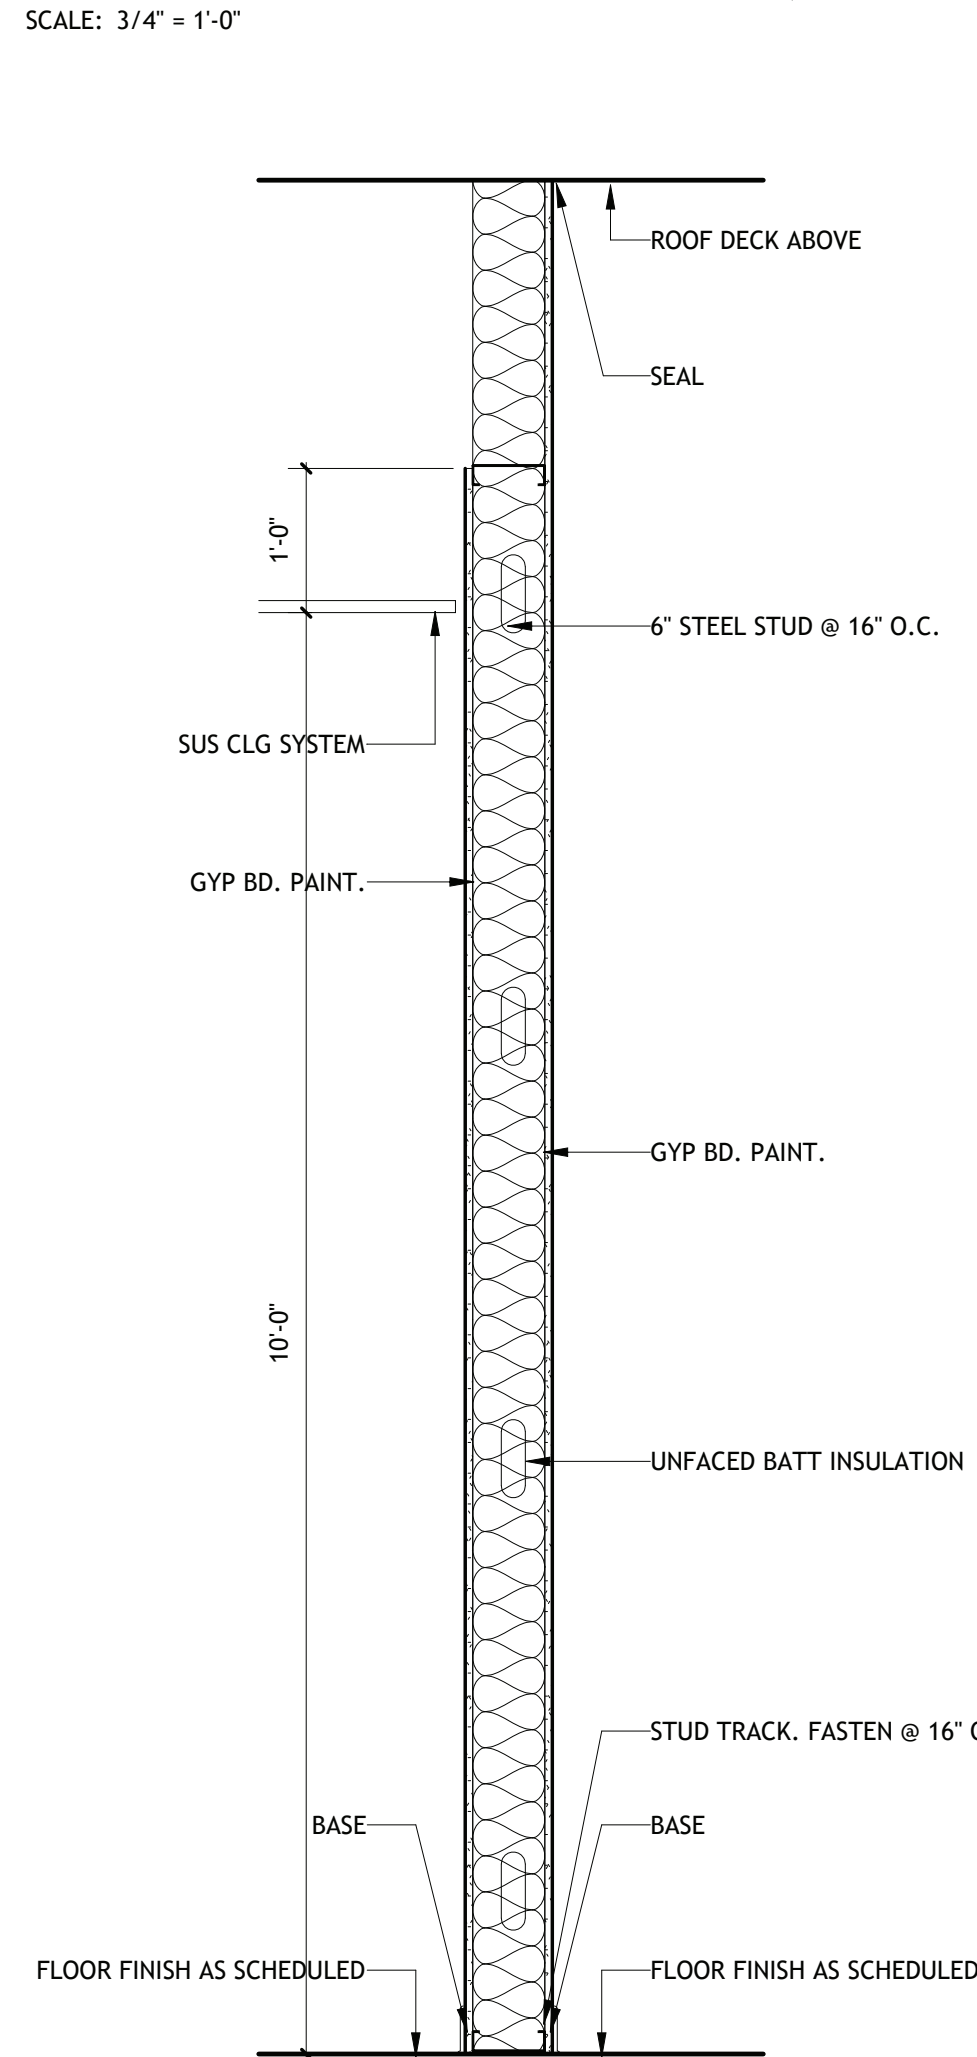


5 WALL SECTION- INT F.R.

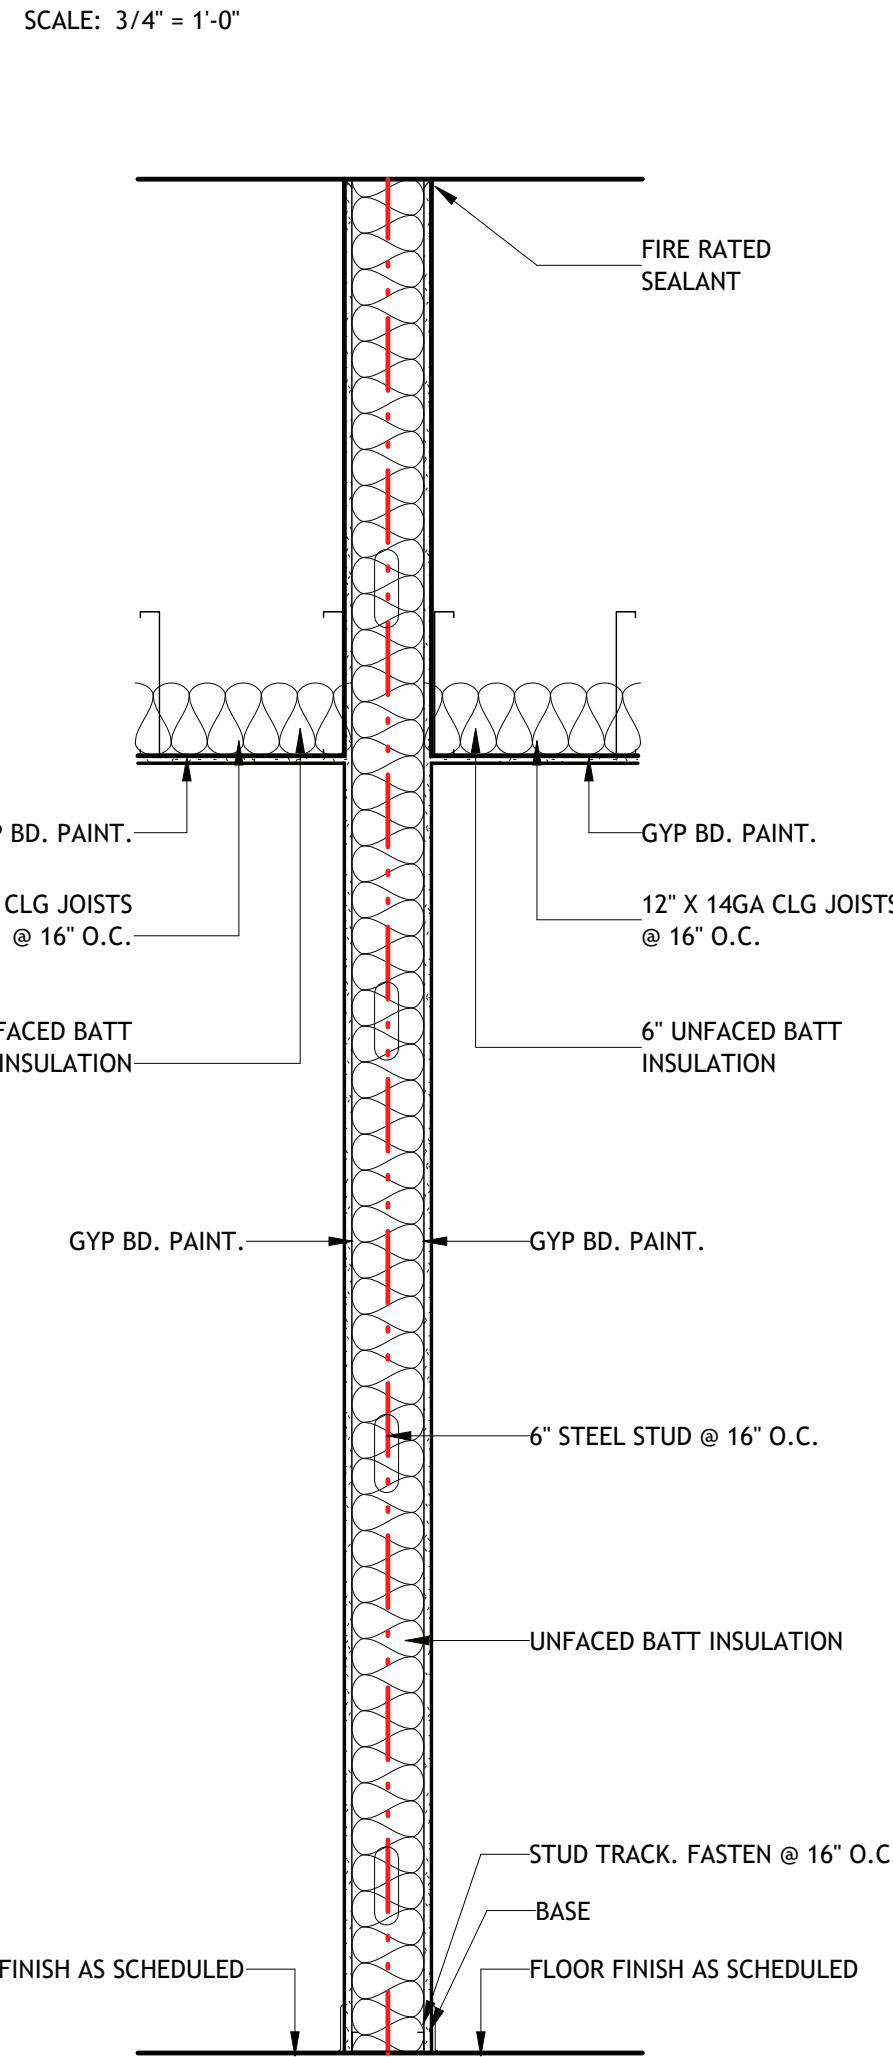



6 WALL SECTION- WALL TO ROOF 2 (CREW BLDG)

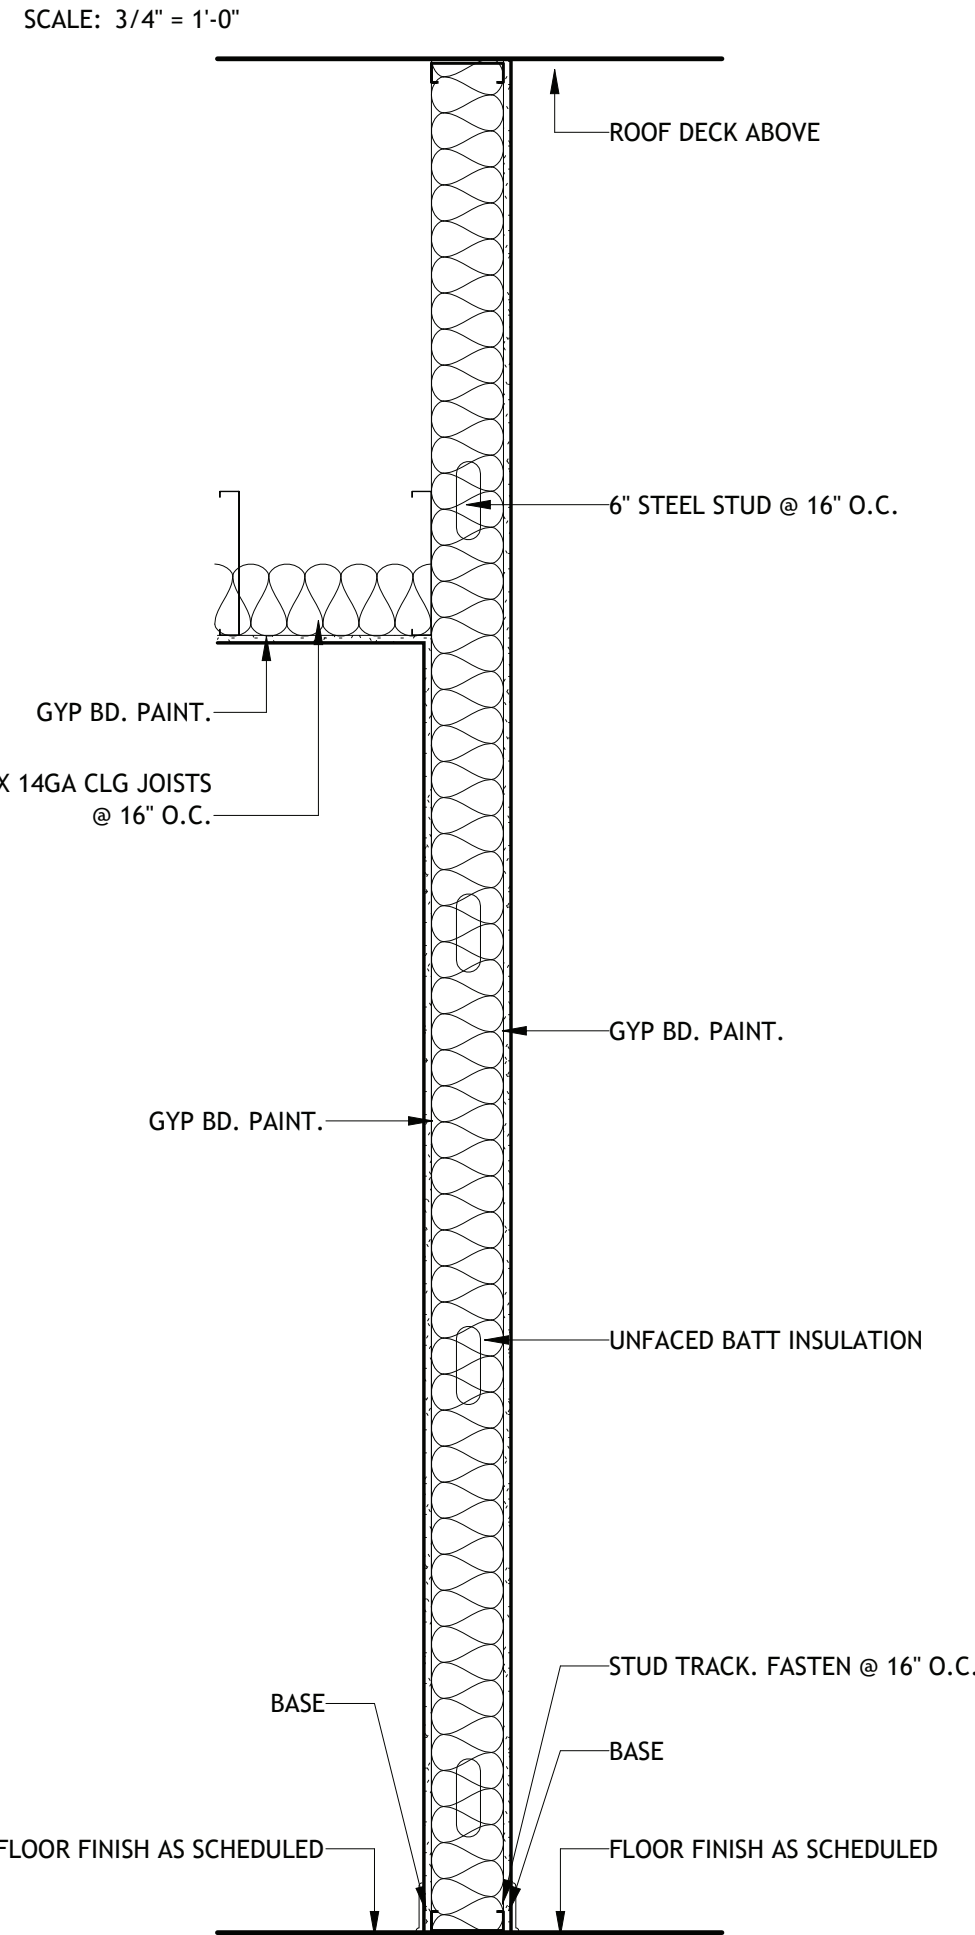

7 WALL SECTION- FURR DOWN (CREW BLDG)

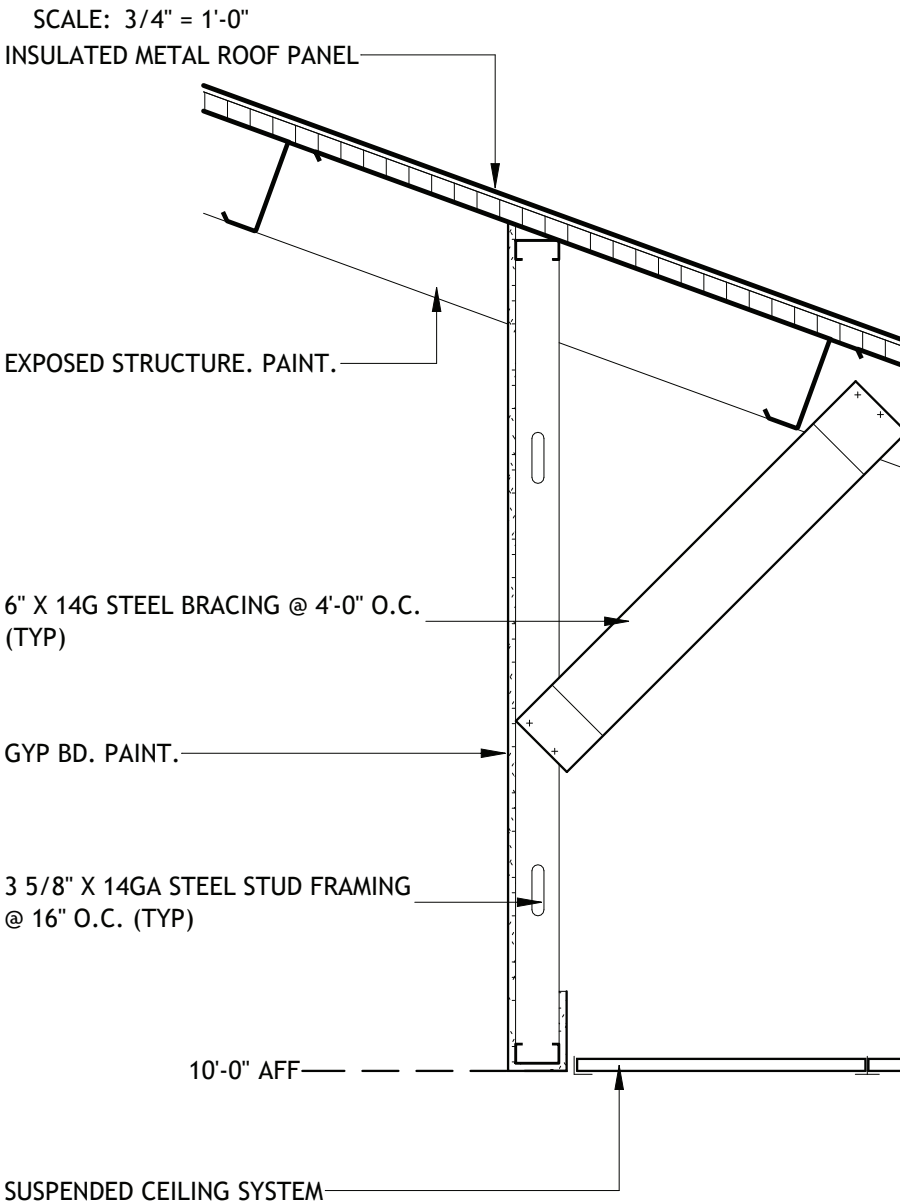

8 WALL SECTION- FURR DOWN 2 (CREW BLDG)

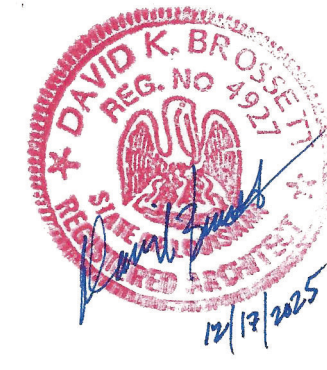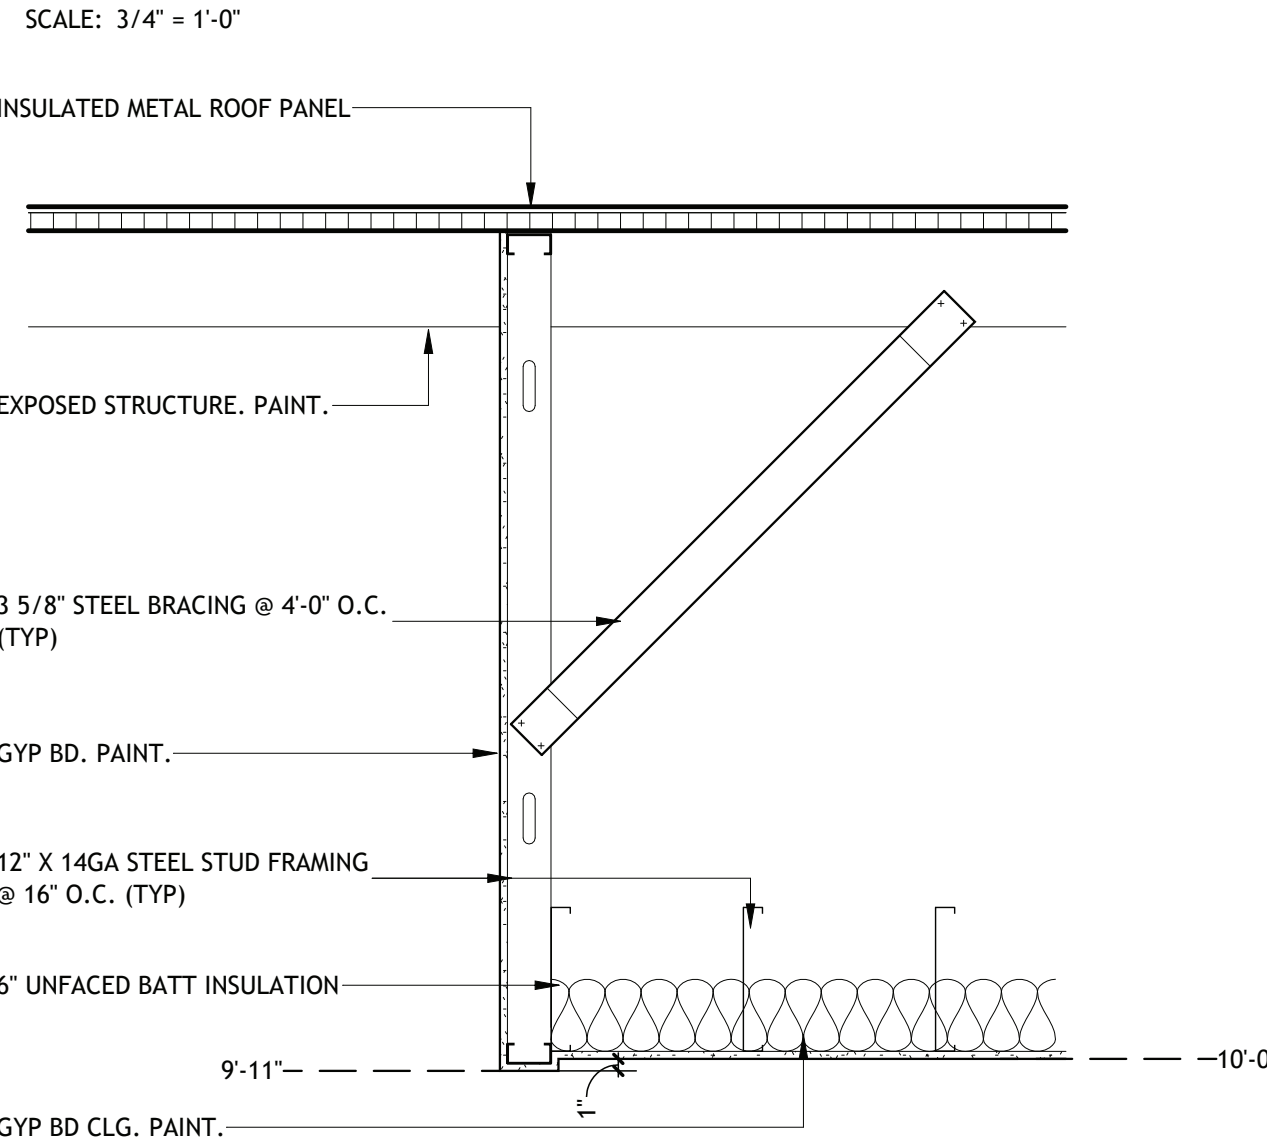

Brossett
Architect

LAKE CHARLES PUBLIC WORKS
NEW FACILITY PHASE 2
4200 BROAD STREET
LAKE CHARLES, LA 70615
WALL SECTIONS-CREW BUILDING


SHEET NO.
A9.5
ARCH #24009 BA

VER.	DATE	DESCRIPTION
0	12/20/2025	BID DOCUMENTS

© COPYRIGHT 2025,
Brossett Architect, LLC
All Rights Reserved.
This document shall not be
copied or reproduced
without written permission.


1 WALL SECTION- EXT MTL PANEL (VEHICLE MAINTENANCE)

SCALE: 3/4" = 1'-0"

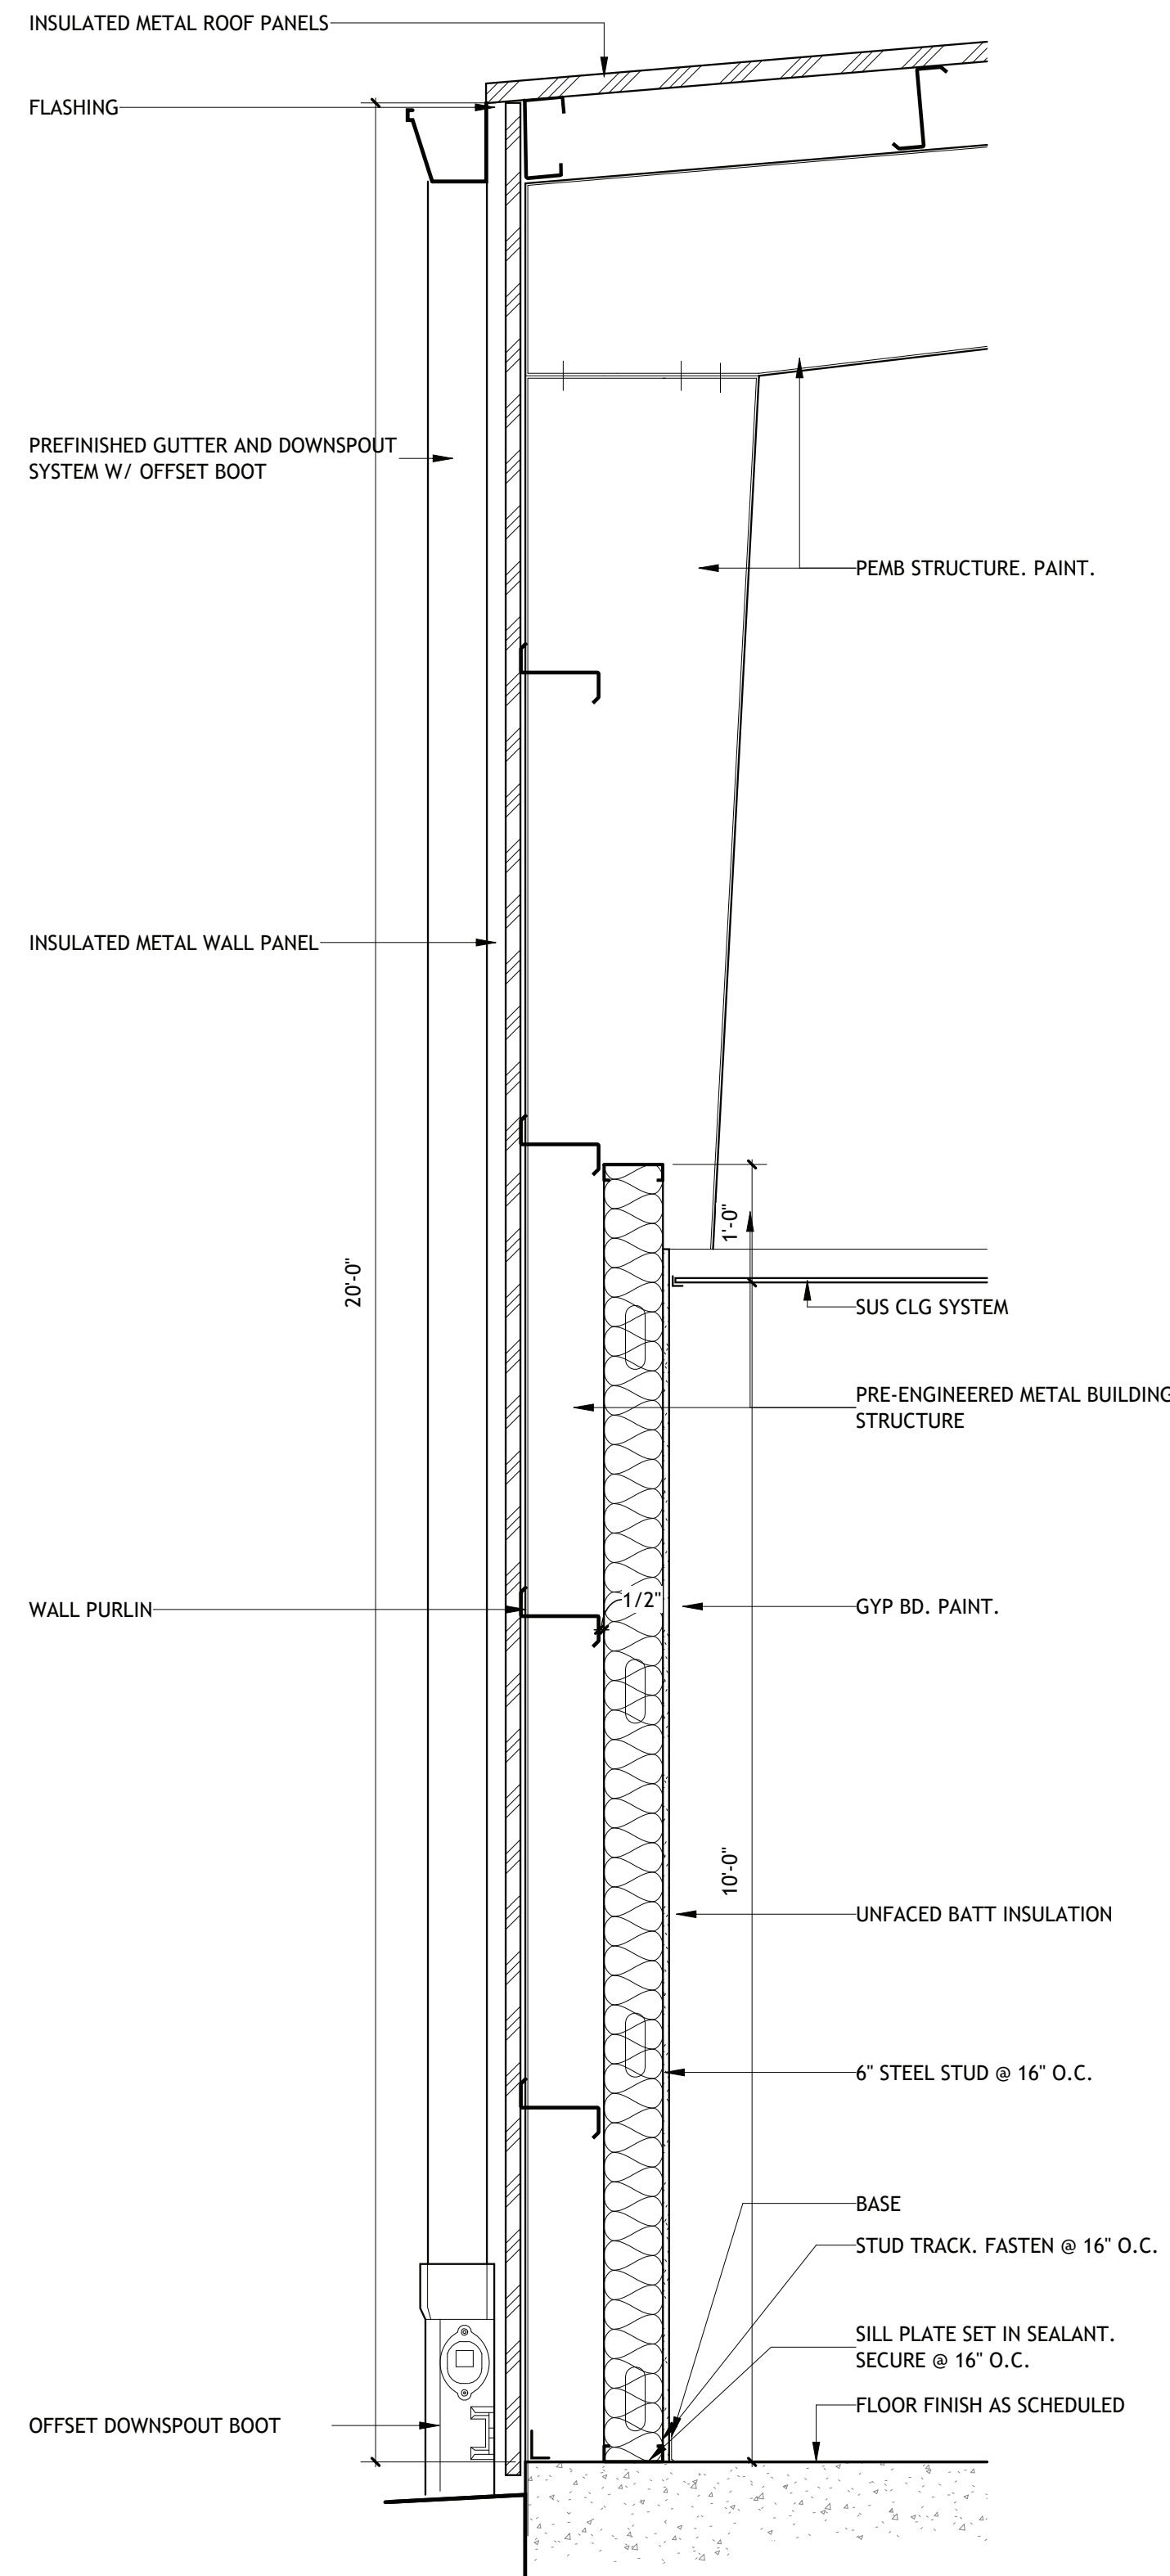


2 WALL SECTION- EXT MTL PANEL (VEHICLE MAINTENANCE)

SCALE: 3/4" = 1'-0'

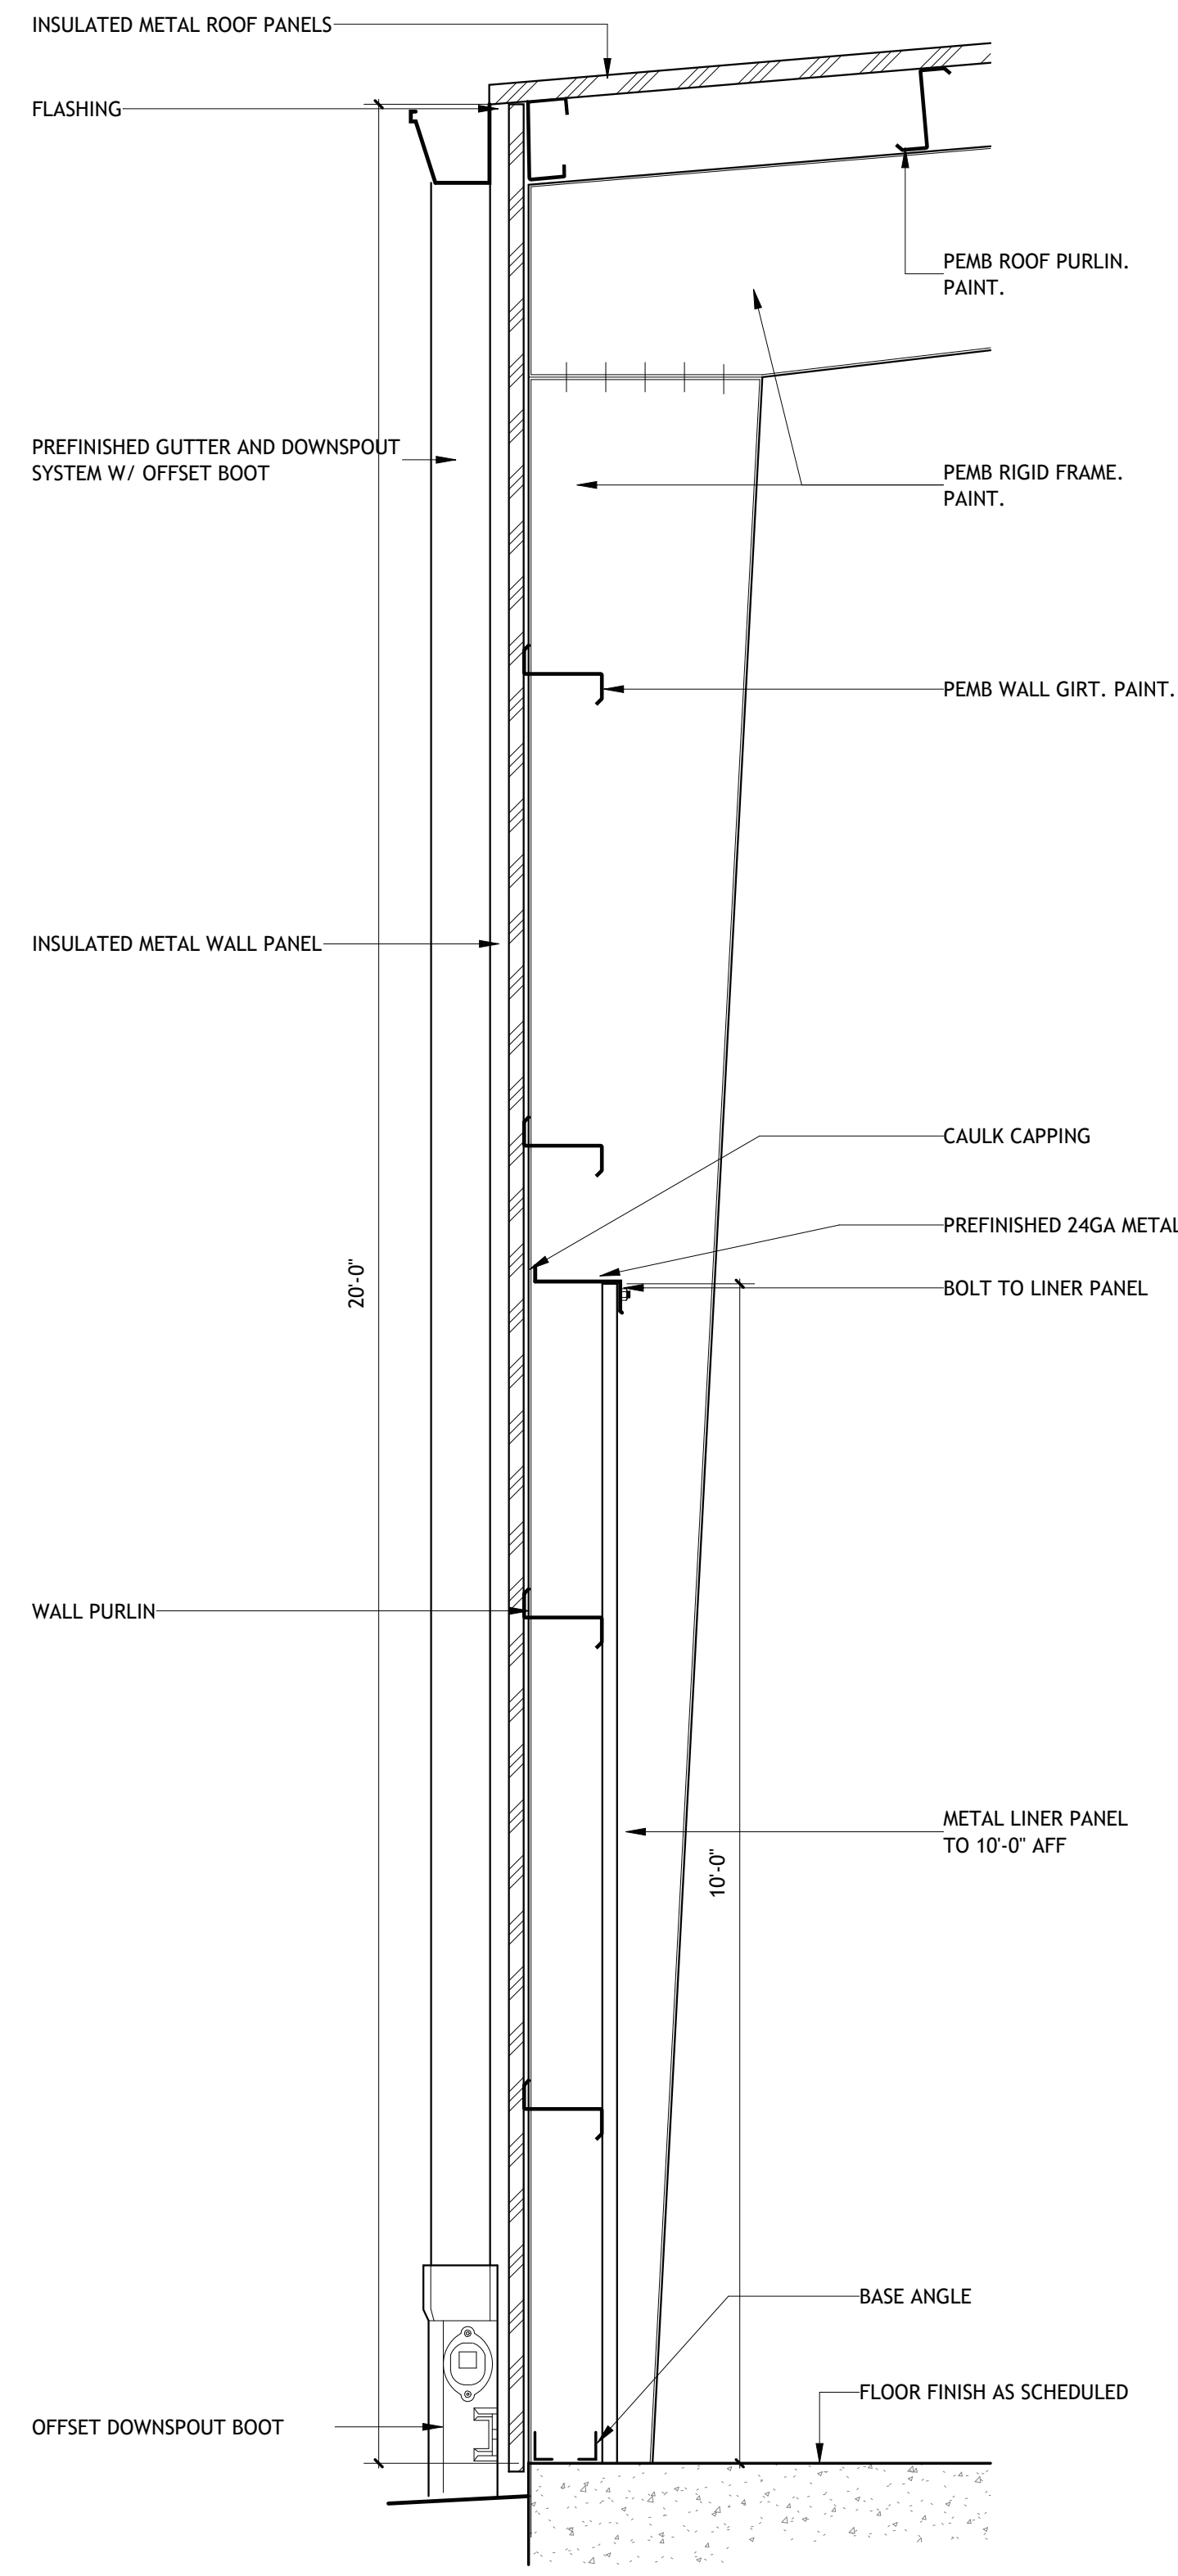



3 WALL SECTION- EXT MTL PANEL (VEHICLE MAINTENANCE)

SCALE: 3/4" = 1'-0"

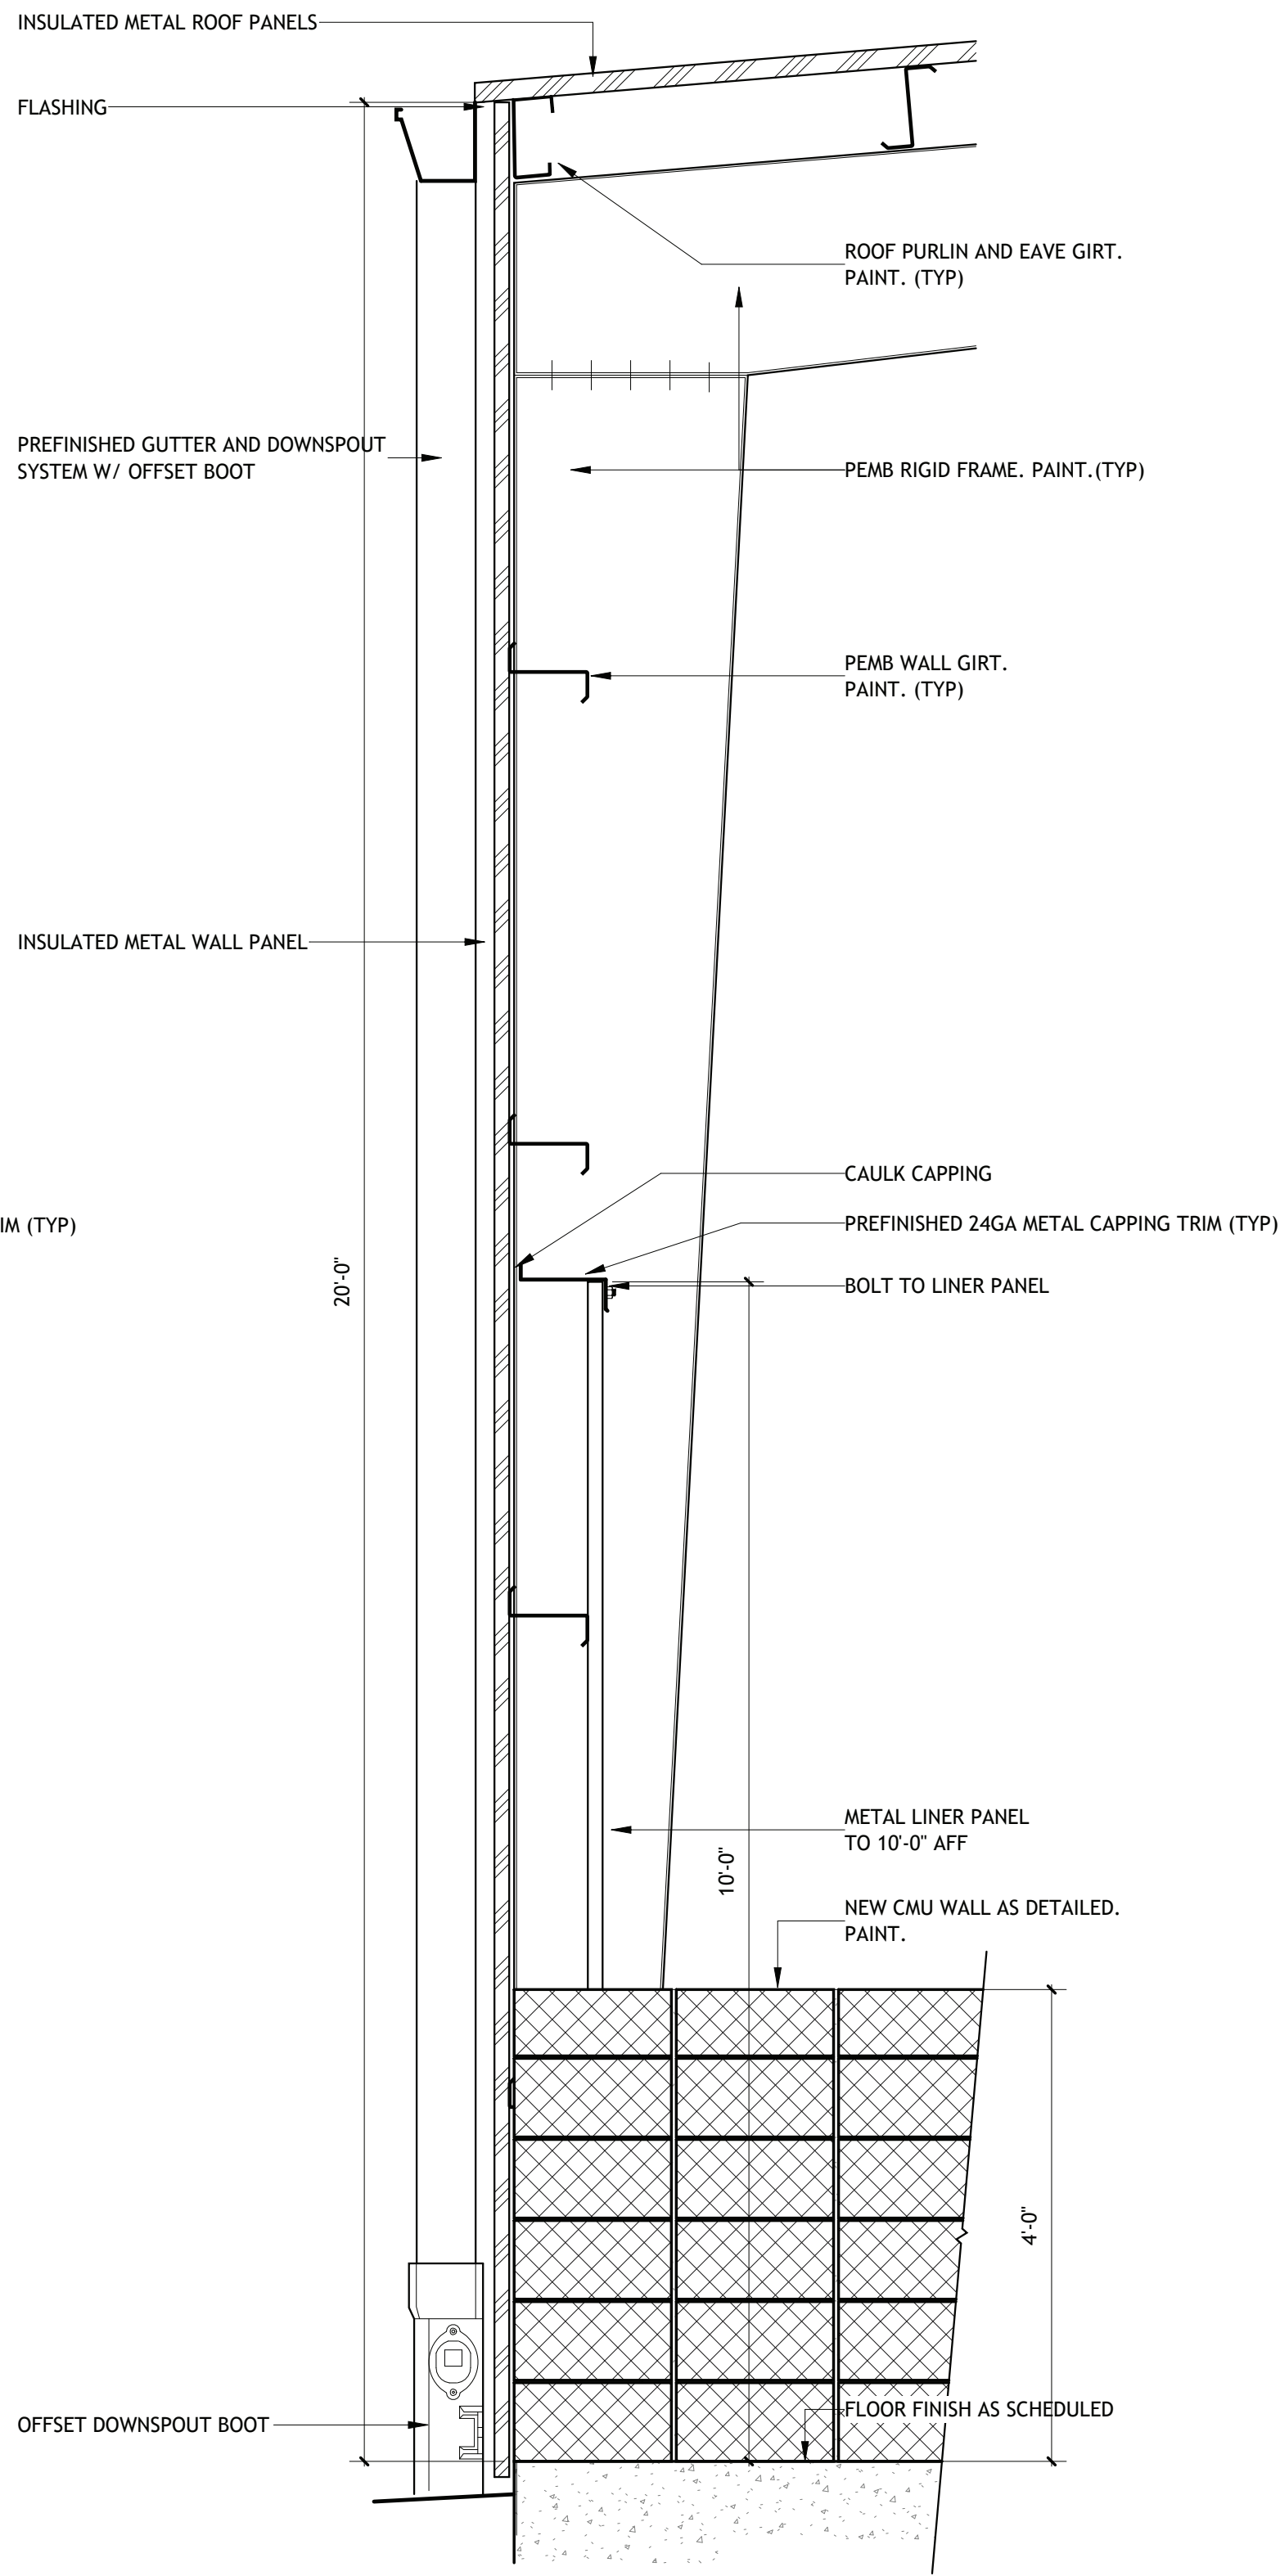

4 WALL SECTION- EXT MTL PANEL (VEHICLE MAINTENANCE)

SCALE: 3/4" = 1'-0"

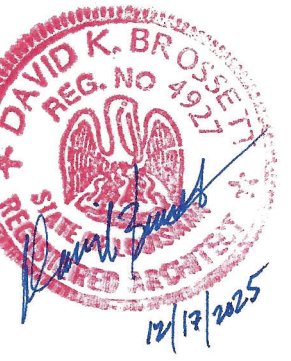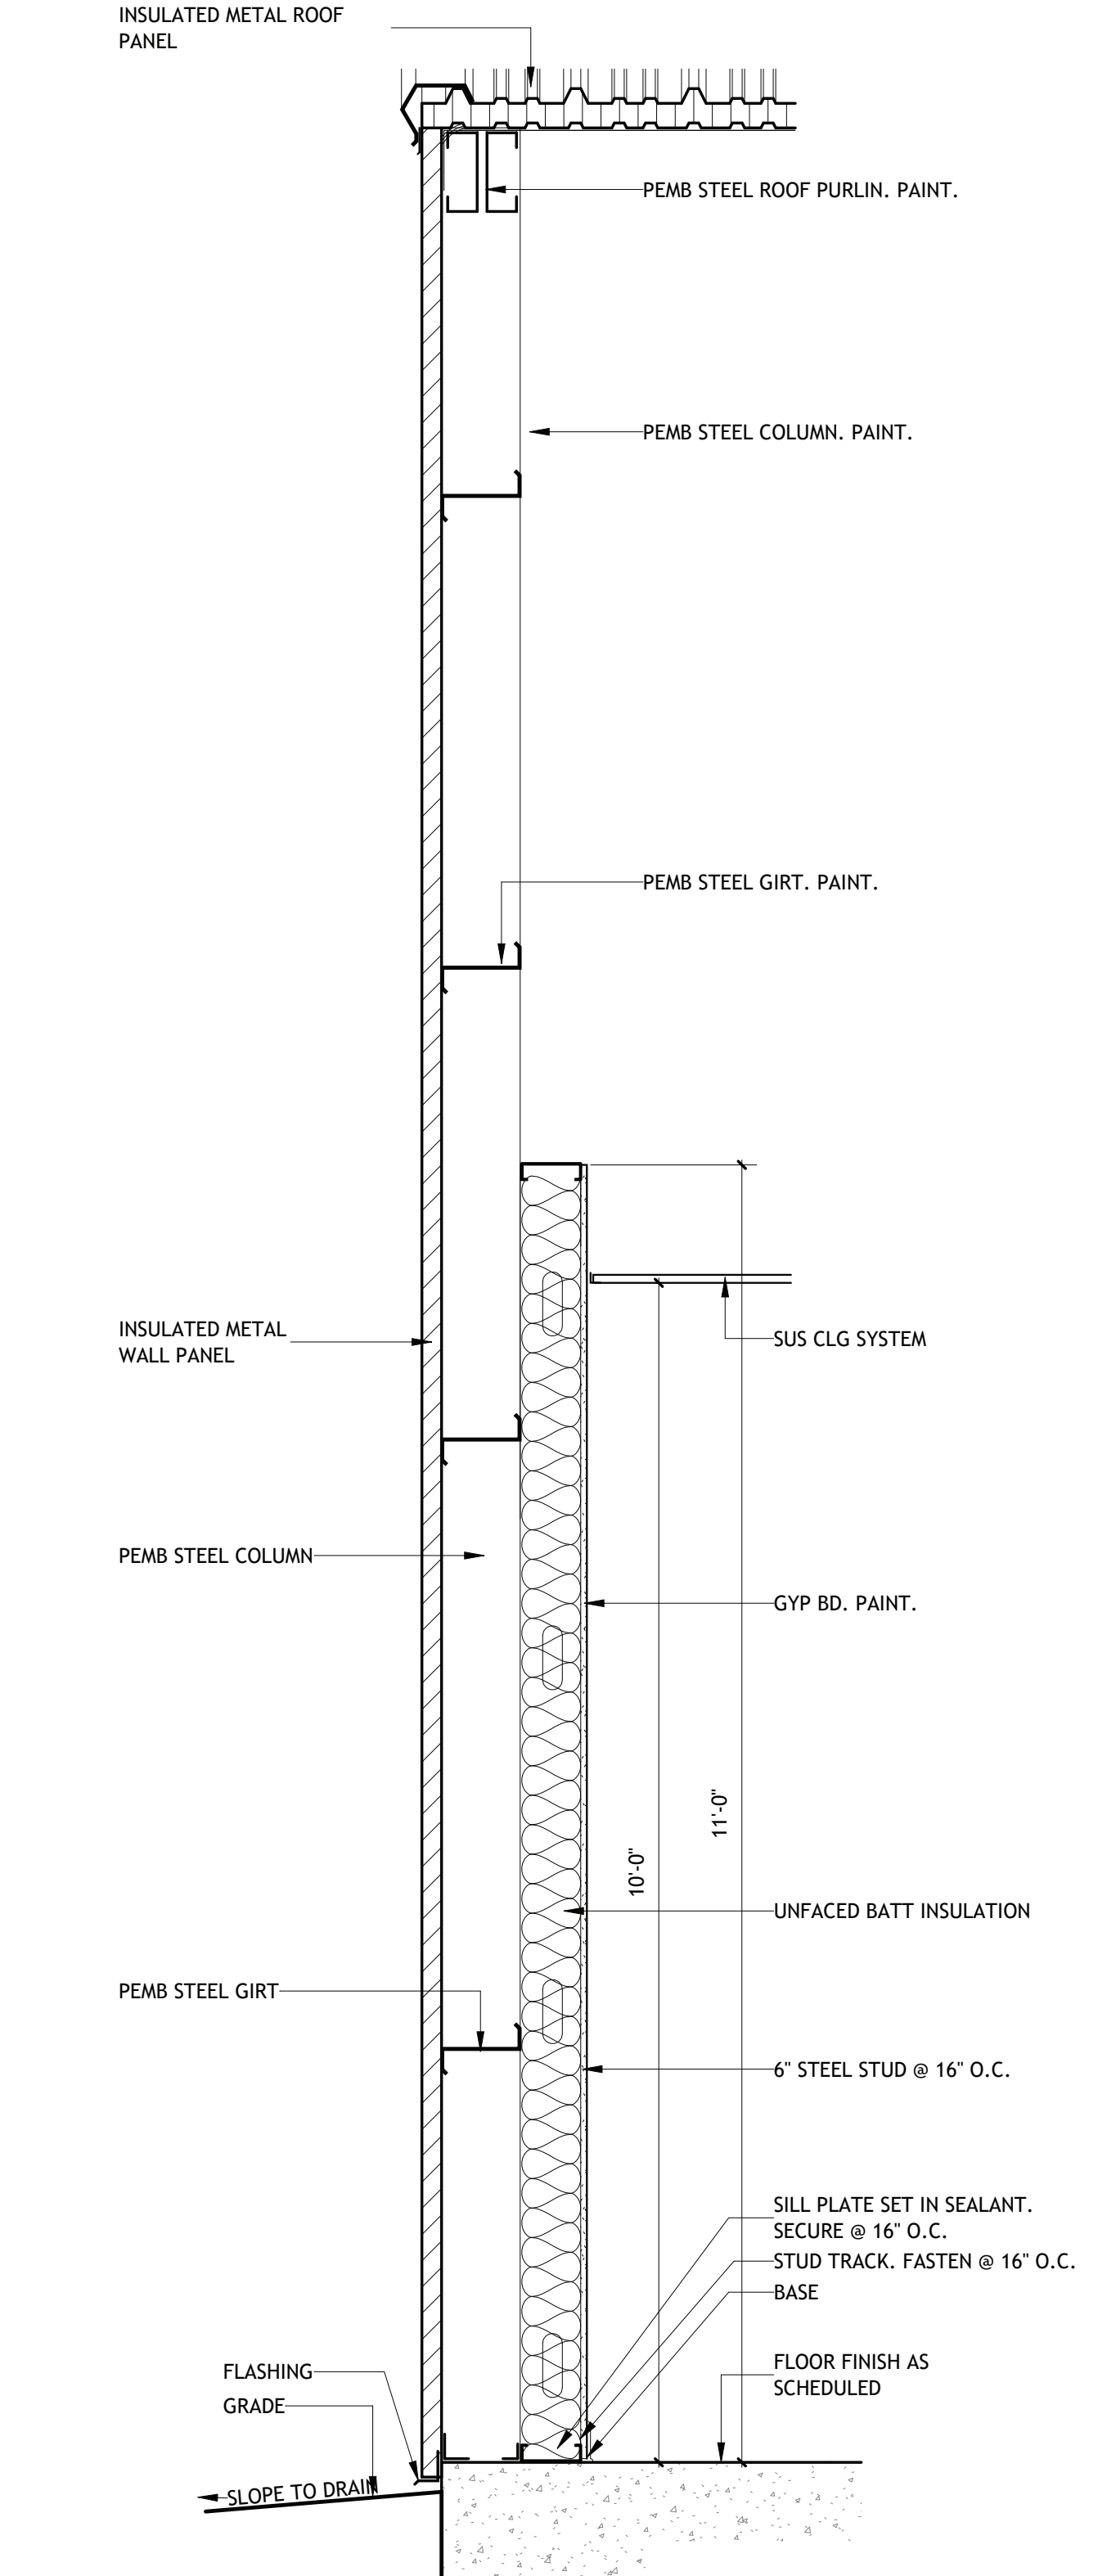

Brossett
Architect



Brossett Architect, LLC • 414 Pujó St., Lake Charles, LA 70601

LAKE CHARLES PUBLIC WORKS NEW FACILITY PHASE 2

4200 BROAD STREET
LAKE CHARLES, LA 70615
WALL SECTIONS- VEHICLE MAINTENANCE

SHEET NO.


A9.6

ARCH #24009 BA


VER.	DATE	DESCRIPTION
0	12/20/2025	BID DOCUMENTS

© COPYRIGHT 2025,
Brossett Architect, LLC
All Rights Reserved.
This document shall not be
copied or reproduced
without written permission.


1 WALL SECTION- EXT MTL PANEL (VEHICLE MAINT)

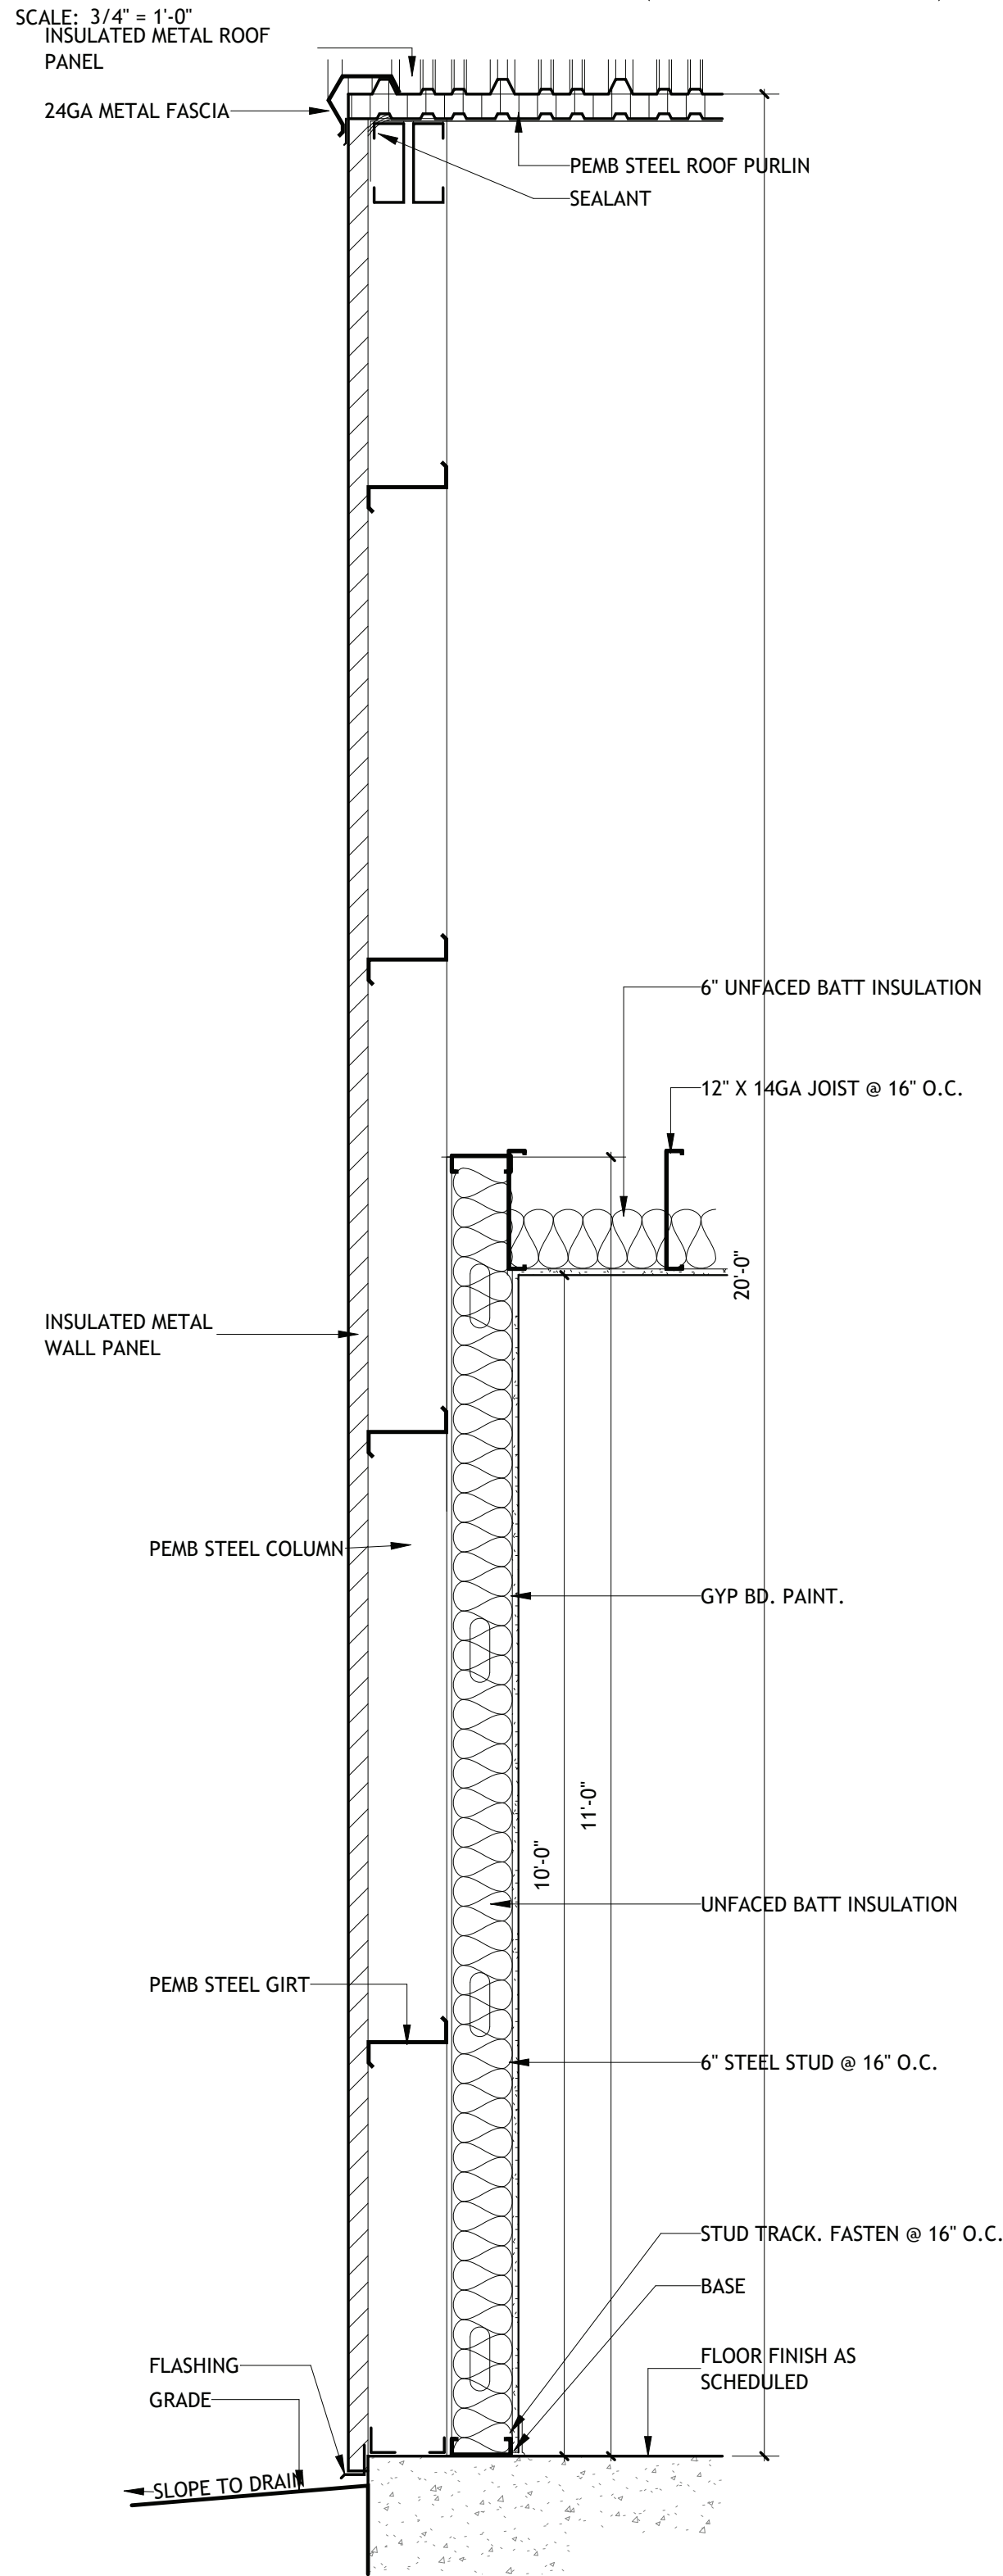



2 WALL SECTION- EXT MTL PANEL (VEHICLE MAINT)

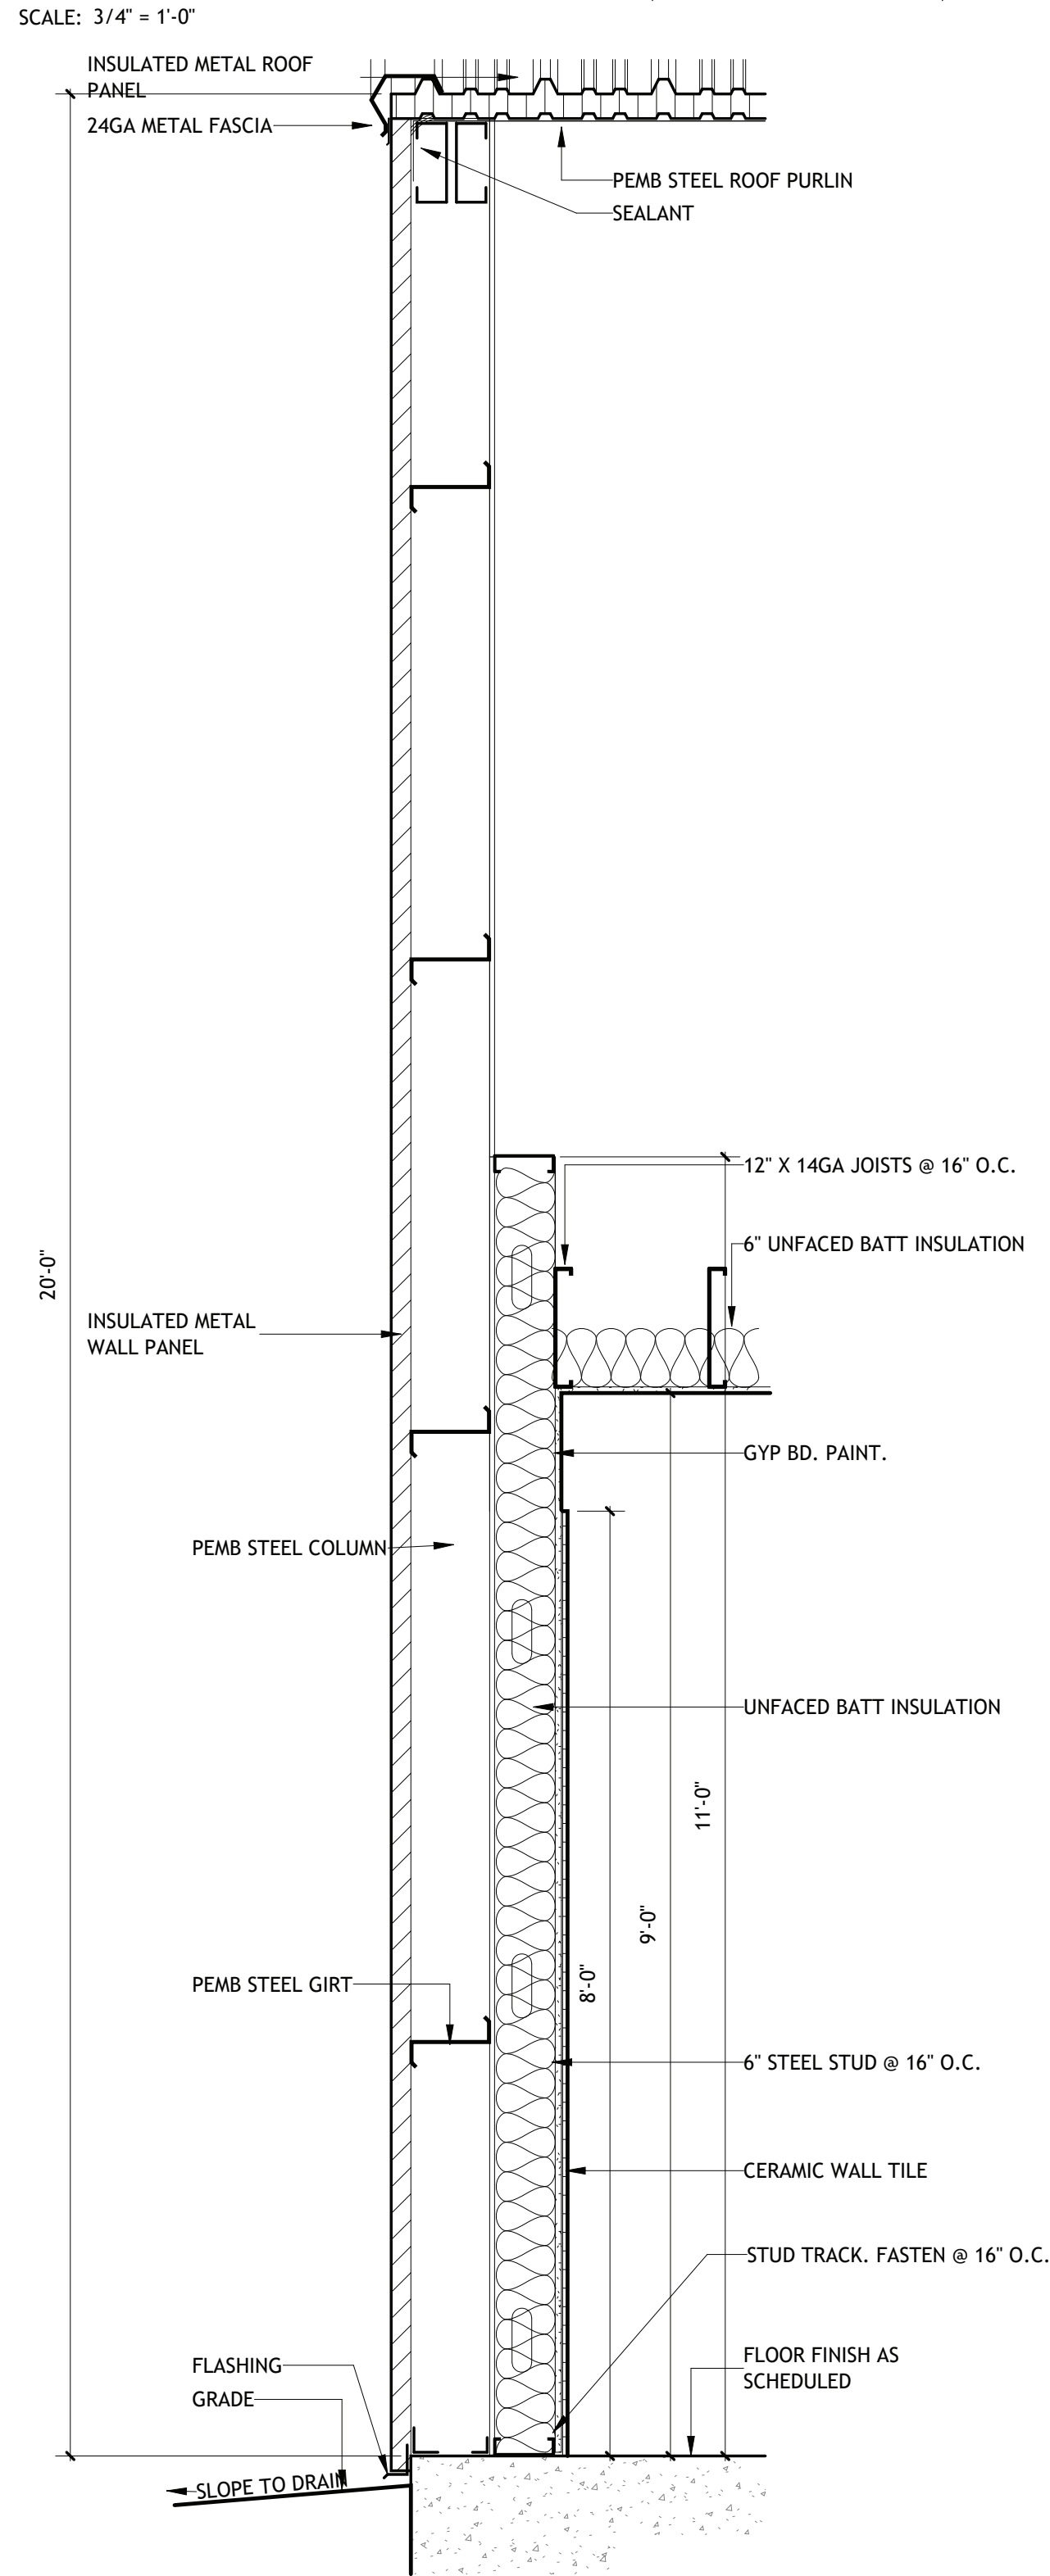


3 WALL SECTION- INT WALL TO ROOF (VEHICLE MAINT)

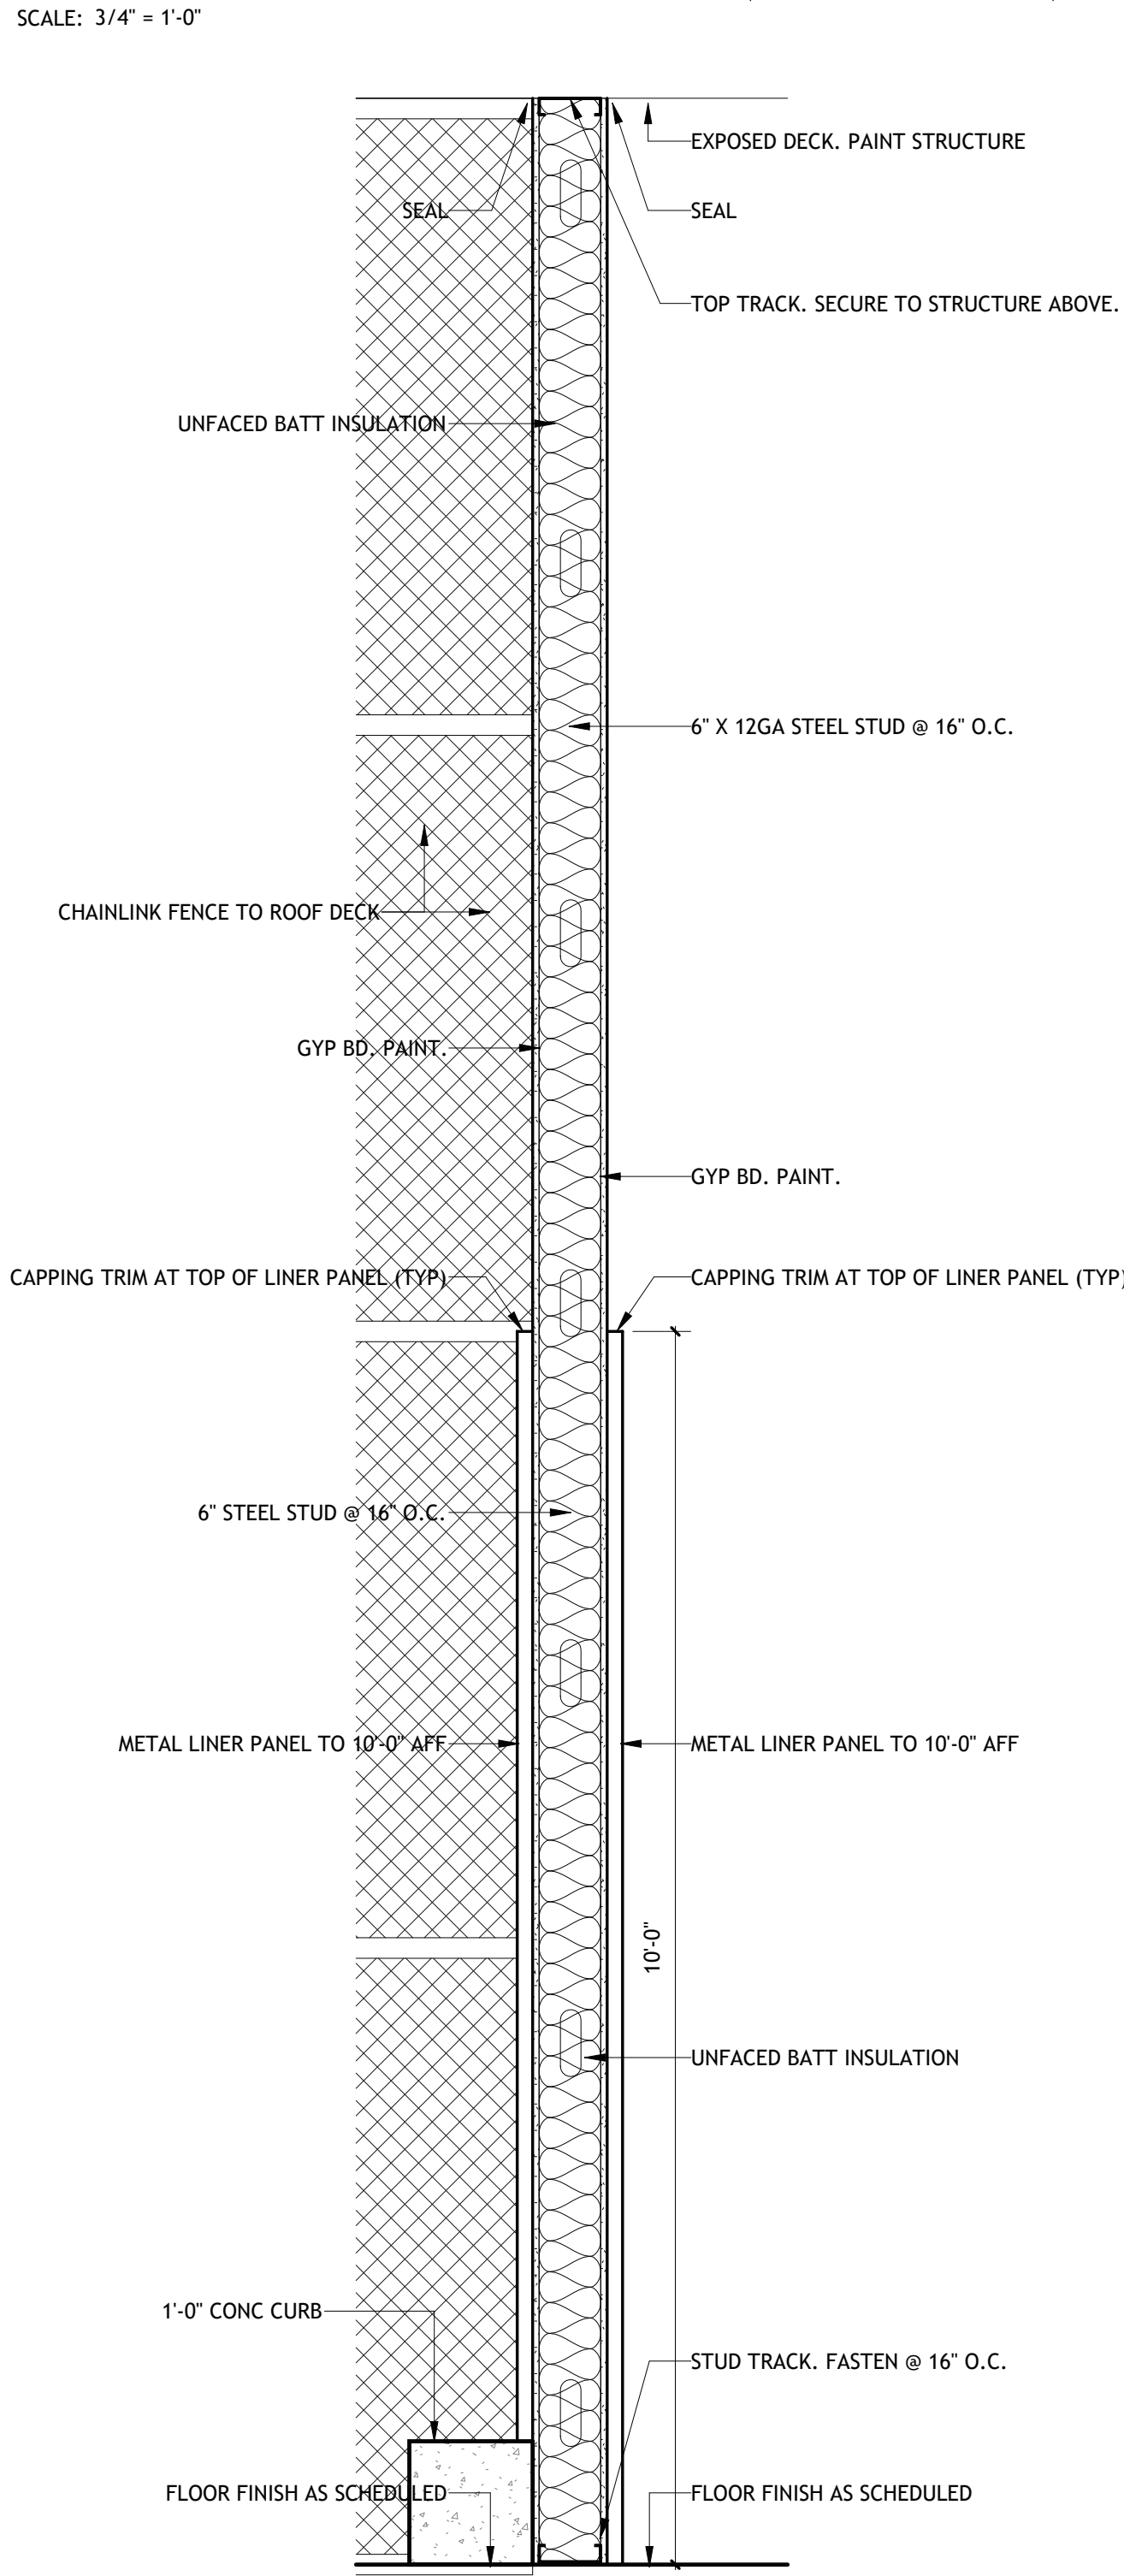

4 ENLARGED WALL SECTION- VEHICLE MAINT WINDOW SYSTEM

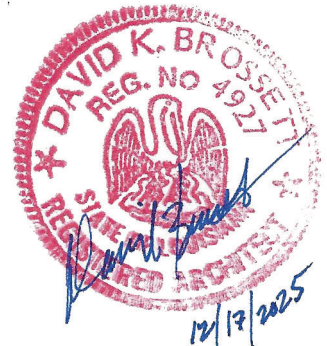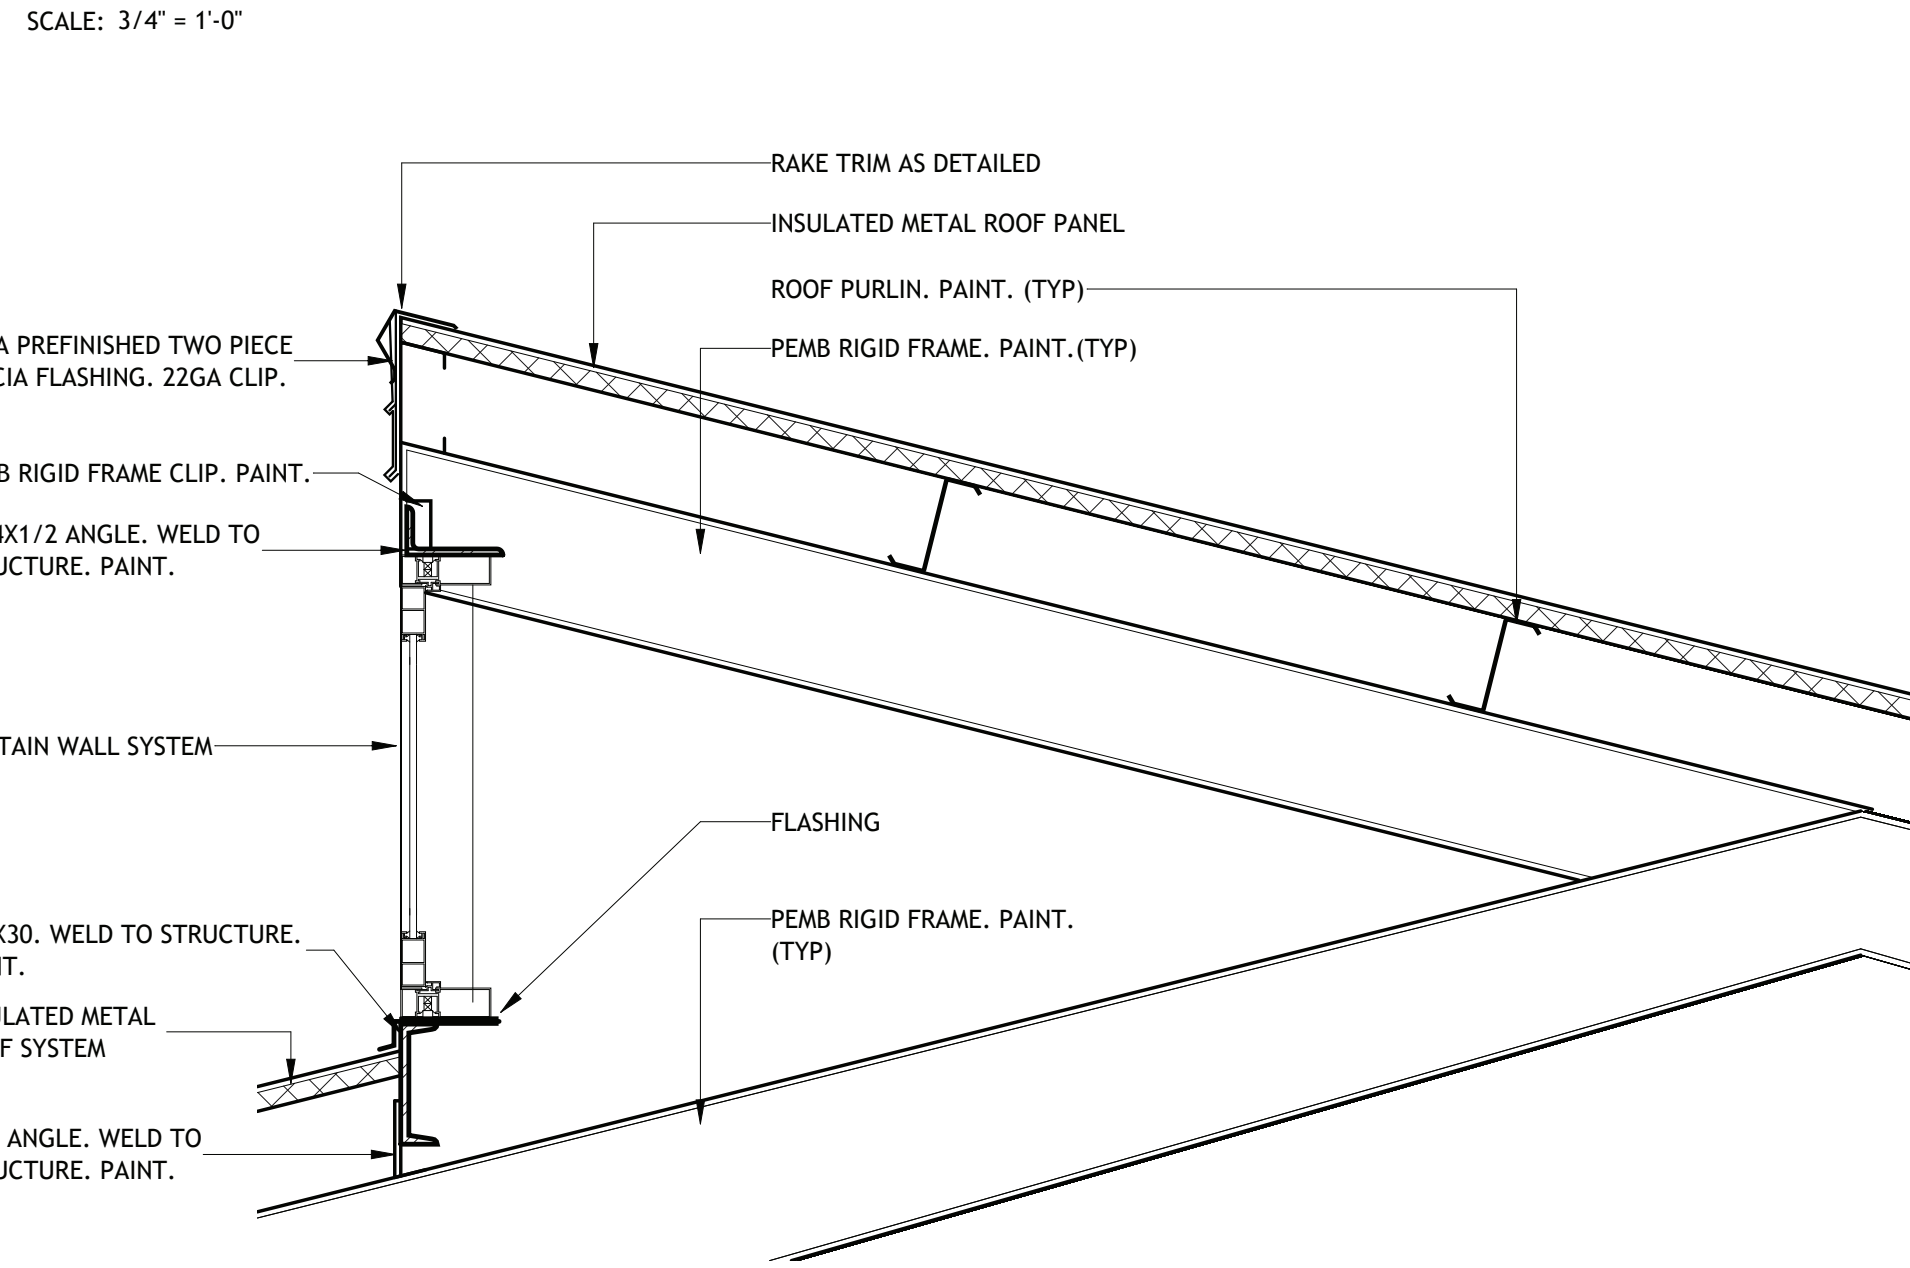

Brossett
Architect

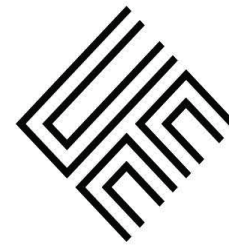

Brossett Architect, LLC • 414 Pujo St., Lake Charles, LA 70601

LAKE CHARLES PUBLIC WORKS
NEW FACILITY PHASE 2

4200 BROAD STREET
LAKE CHARLES, LA 70615
WALL SECTIONS- VEHICLE MAINTENANCE

SHEET NO.
A9.7


ARCH #24009 BA

VER.	DATE	DESCRIPTION
0	12/20/2025	BID DOCUMENTS

© COPYRIGHT 2025,
Brossett Architect, LLC
All Rights Reserved.
This document shall not be
copied or reproduced
without written permission.


1 EXT WALL SECTION (ICE)

SCALE: 3/4" = 1'-0"

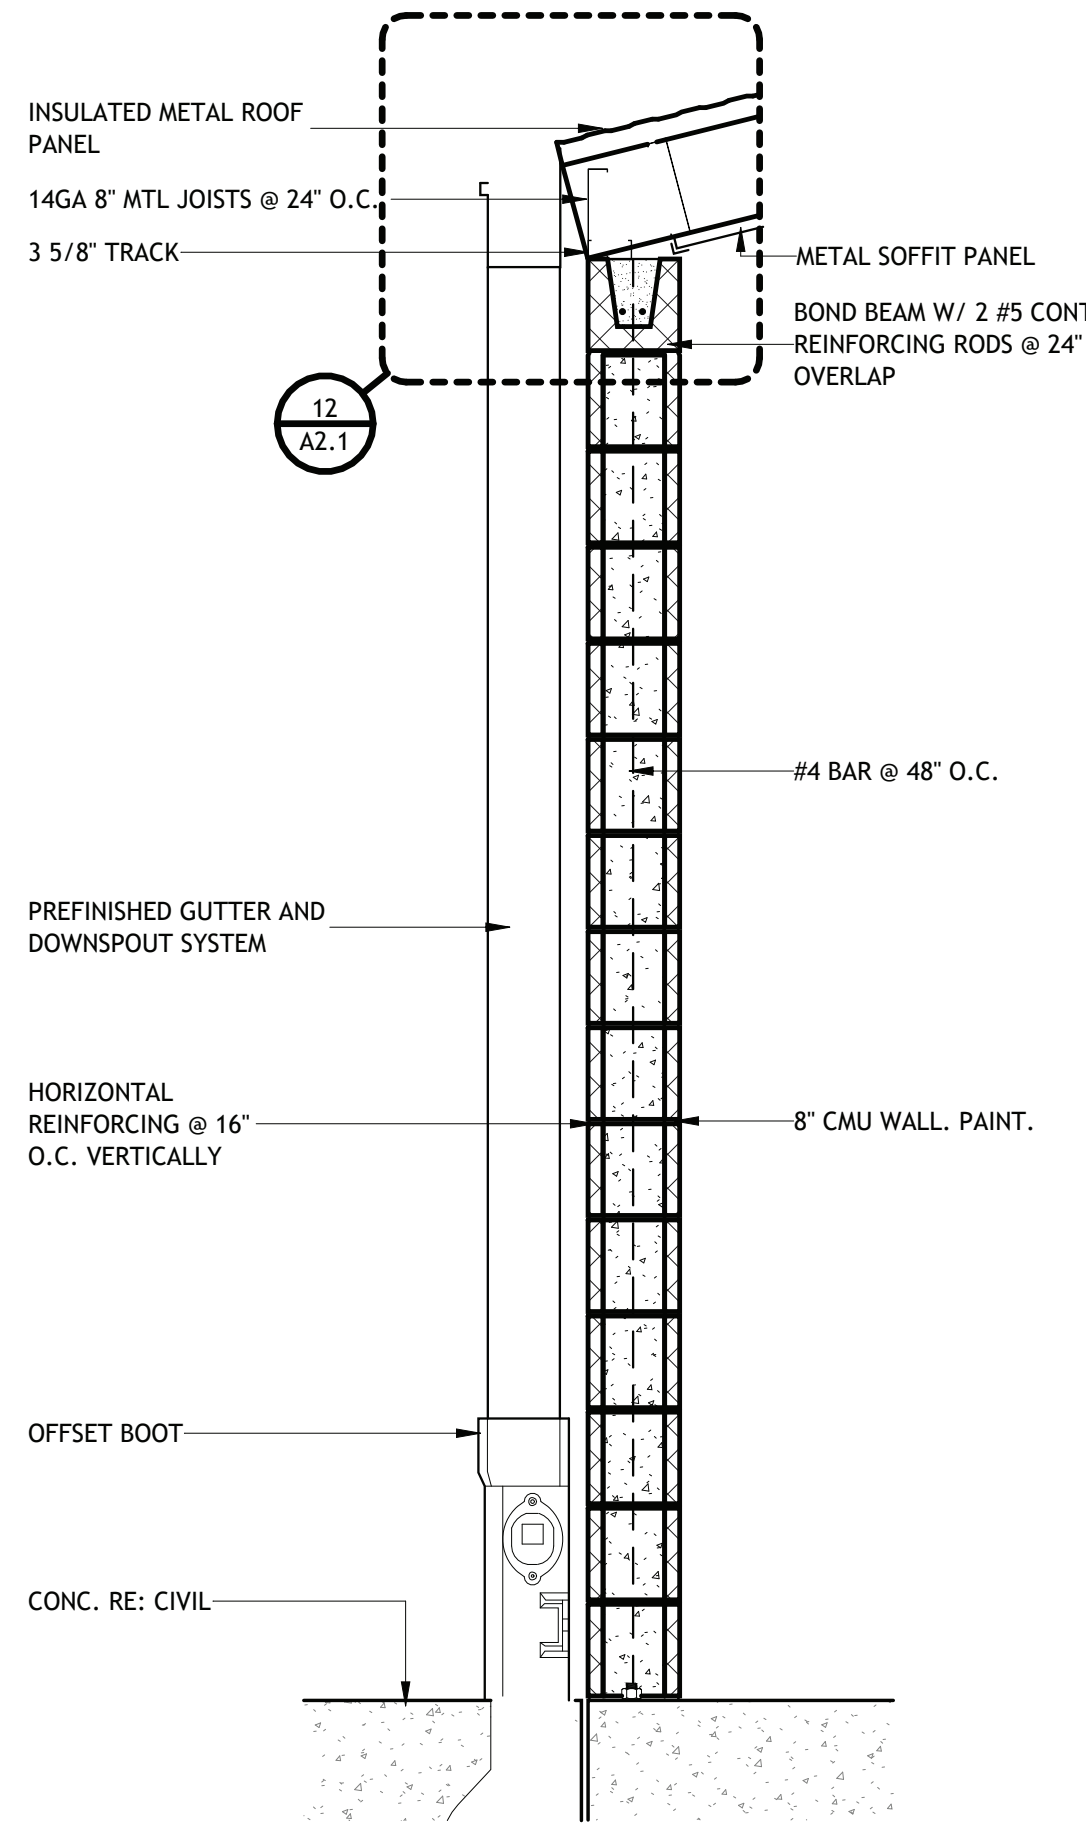


2 EXT WALL SECTION (ICE)

SCALE: 3/4" = 1'-0"

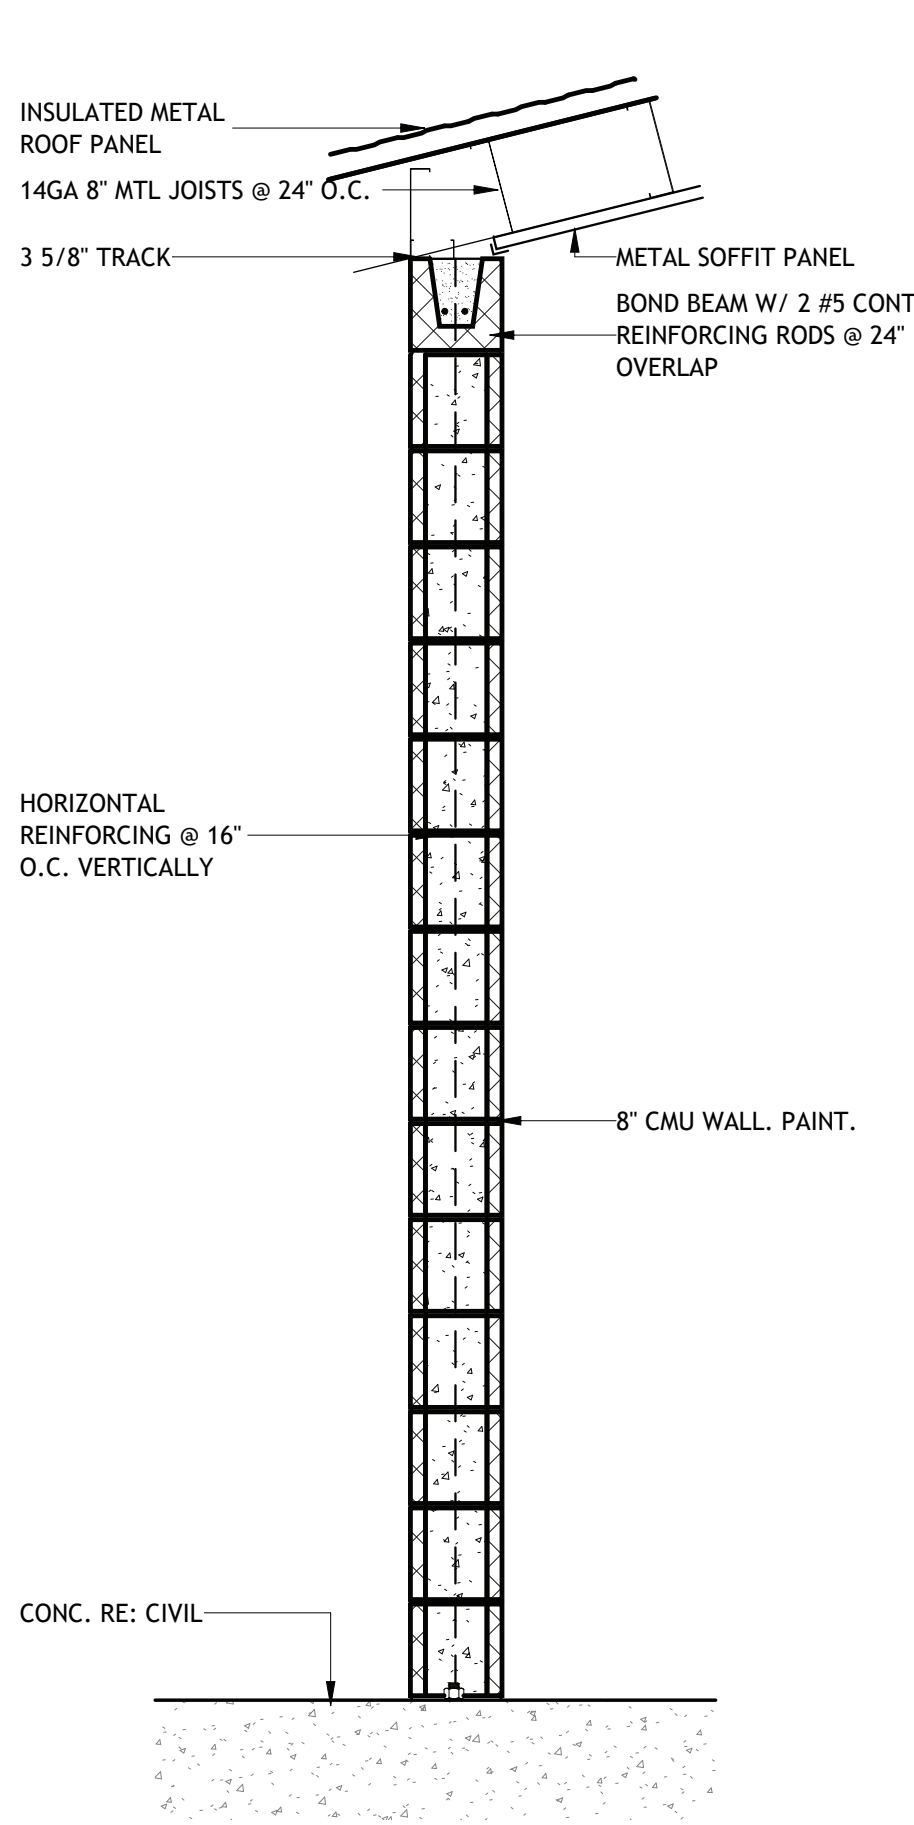


3 EXT WALL SECTION (ICE) 12"

SCALE: 3/4" = 1'-0"

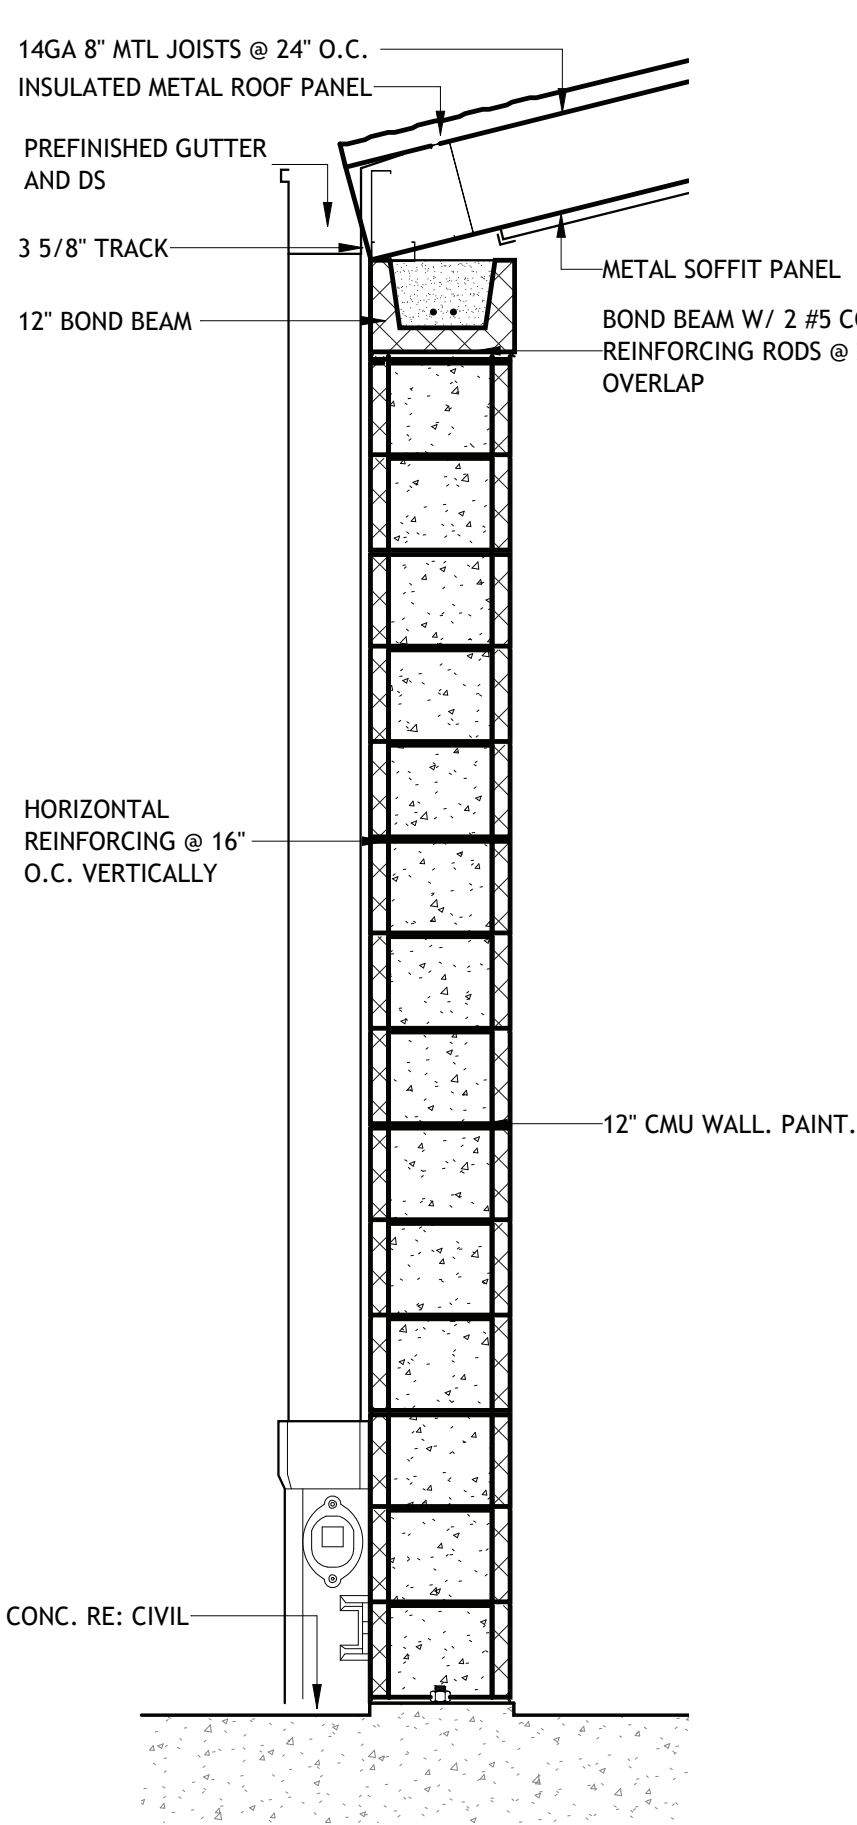


4 EXT WALL SECTION (WASH)

SCALE: 3/4" = 1'-0"

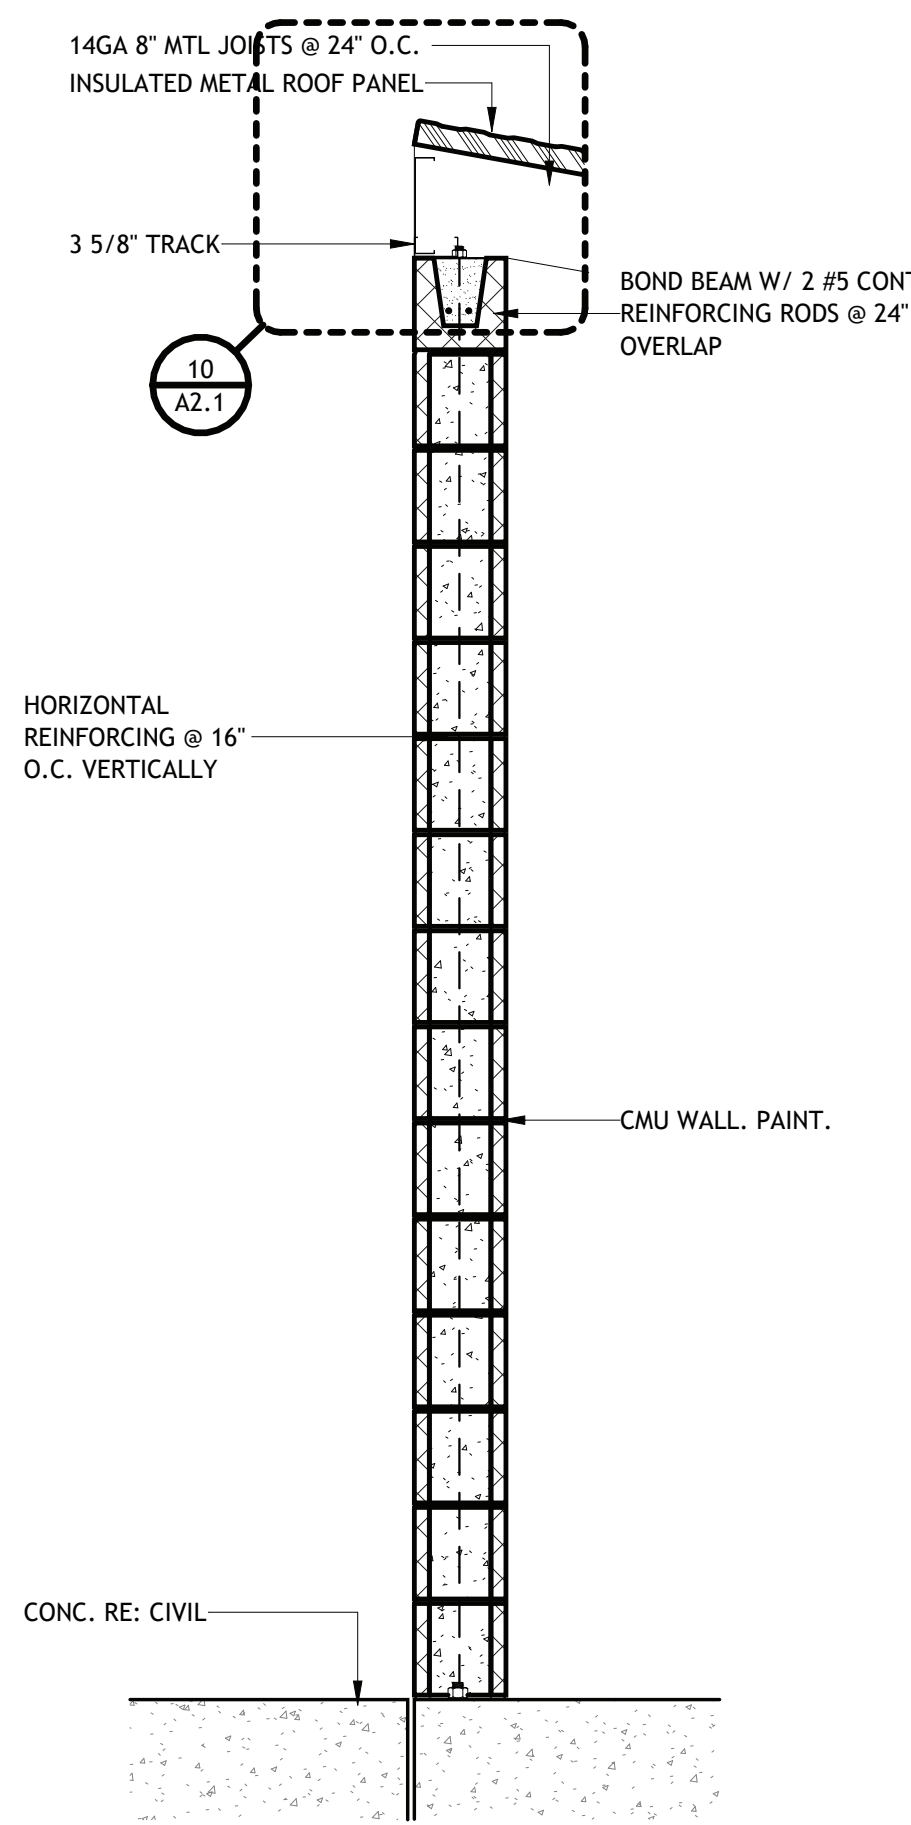


5 EXT WALL SECTION (WASH)

SCALE: 3/4" = 1'-0"

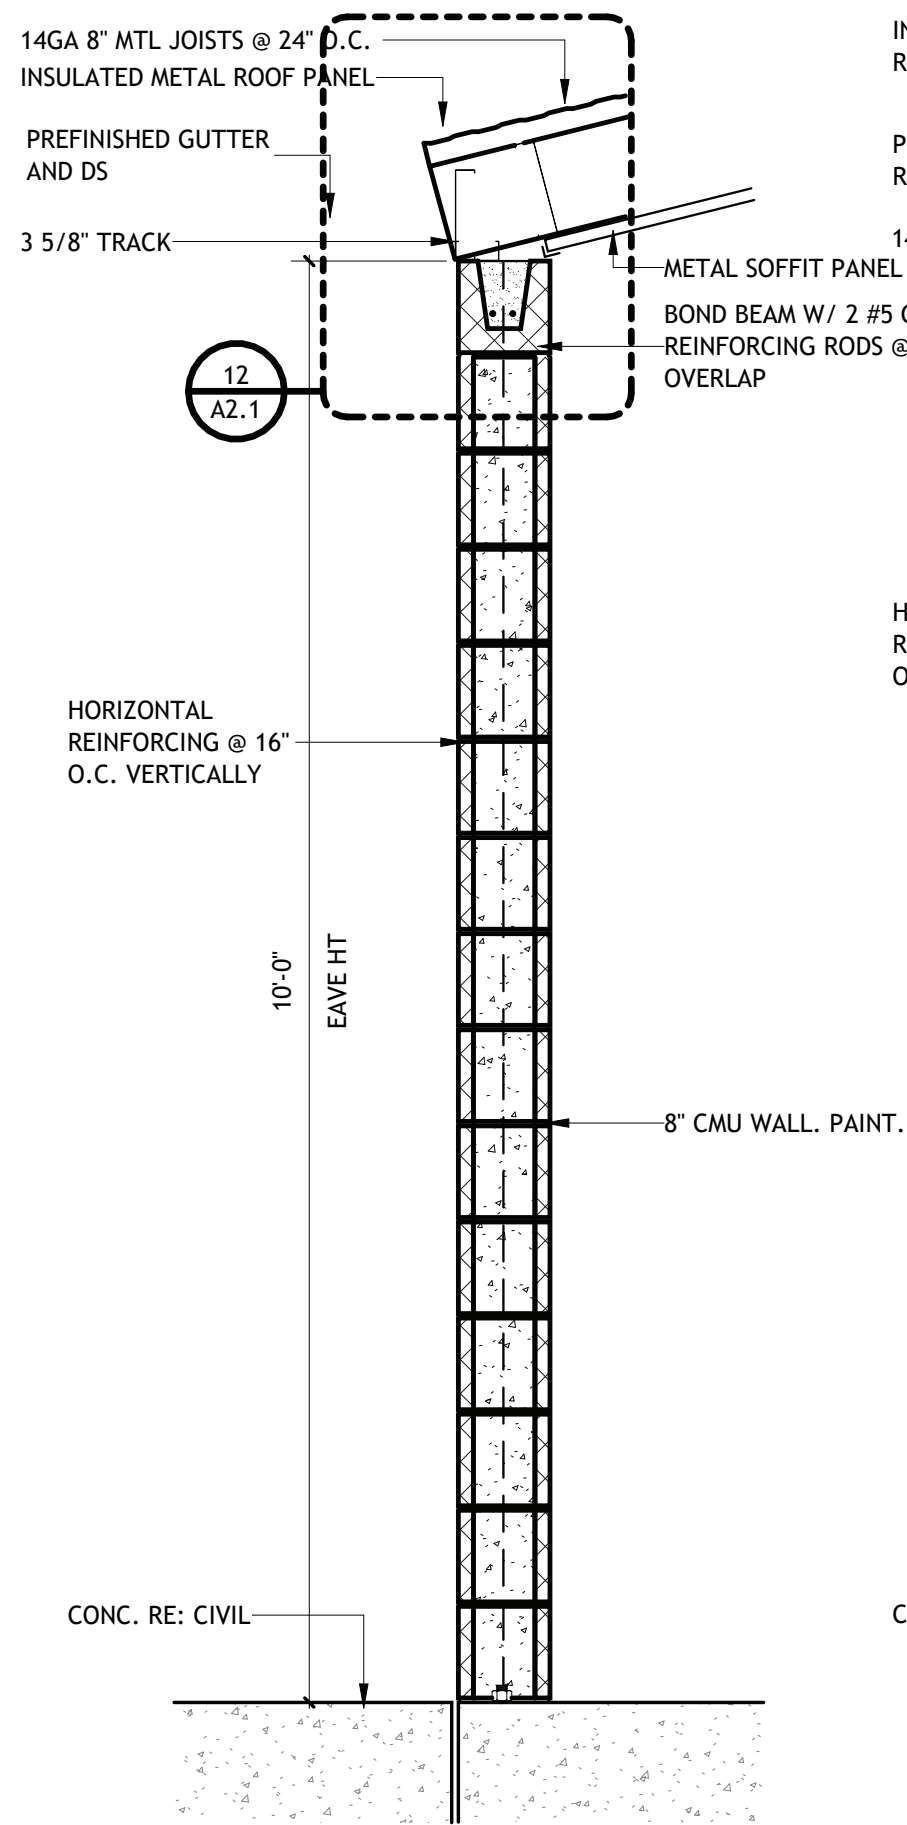


6 EXT WALL SECTION (WASH/ICE)

SCALE: 3/4" = 1'-0"

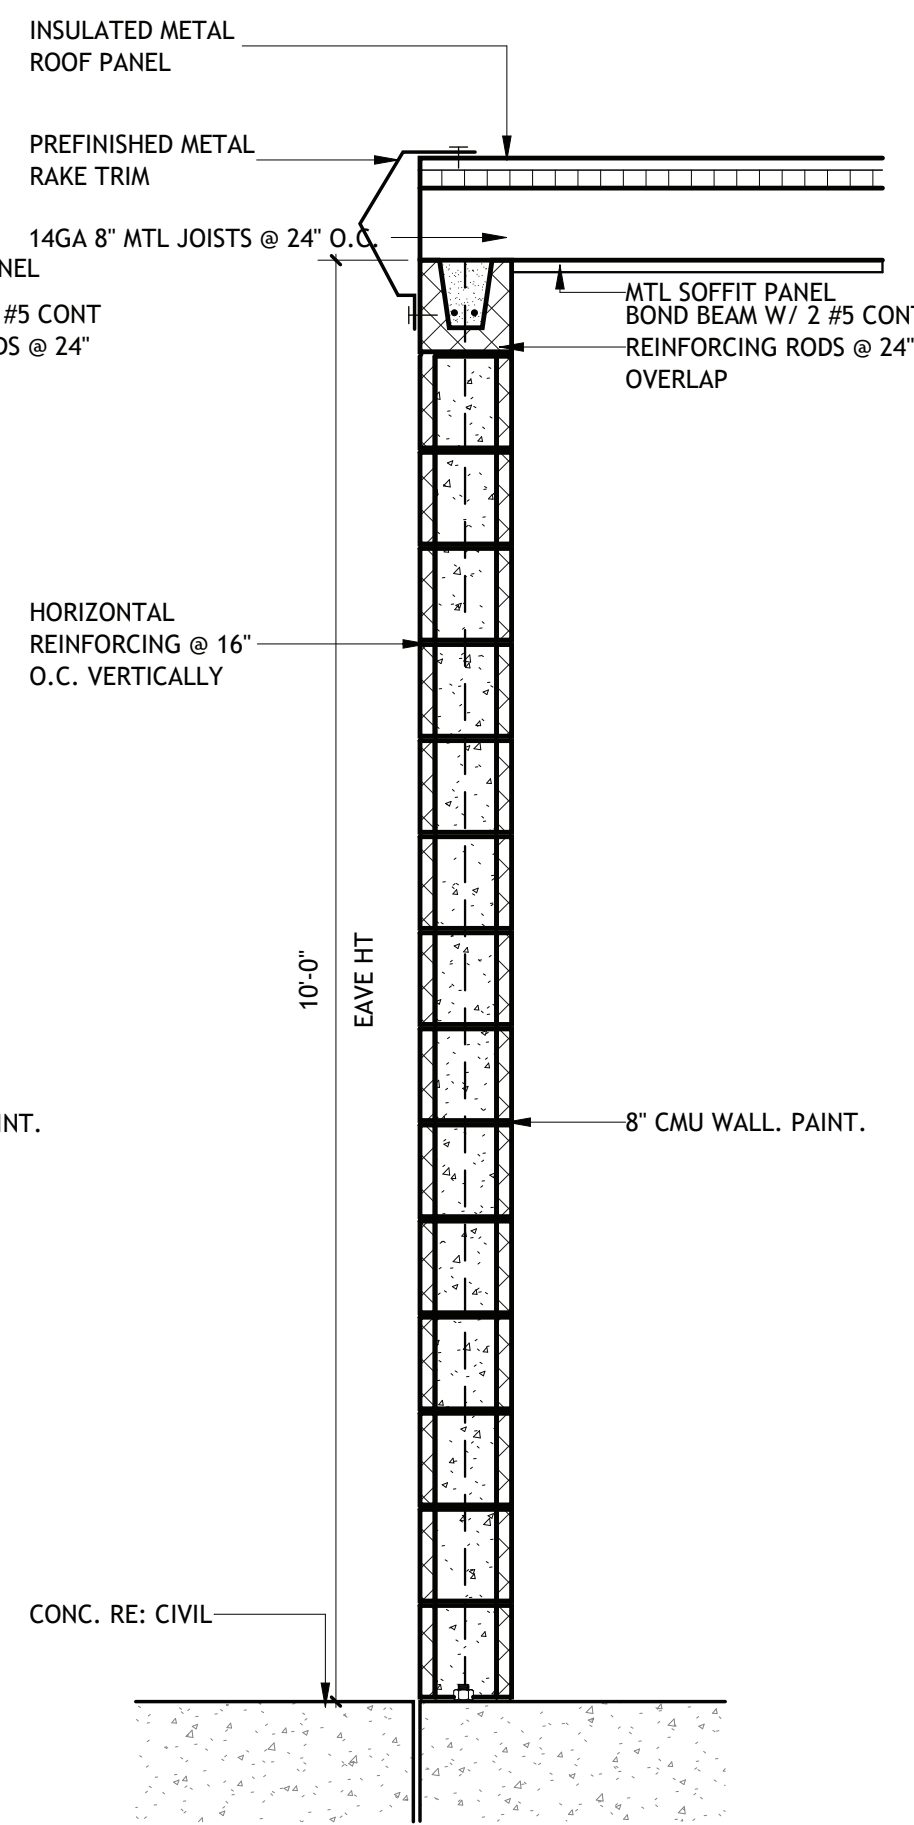


7 EXT WALL SECTION (STORAGE)

SCALE: 3/4" = 1'-0"

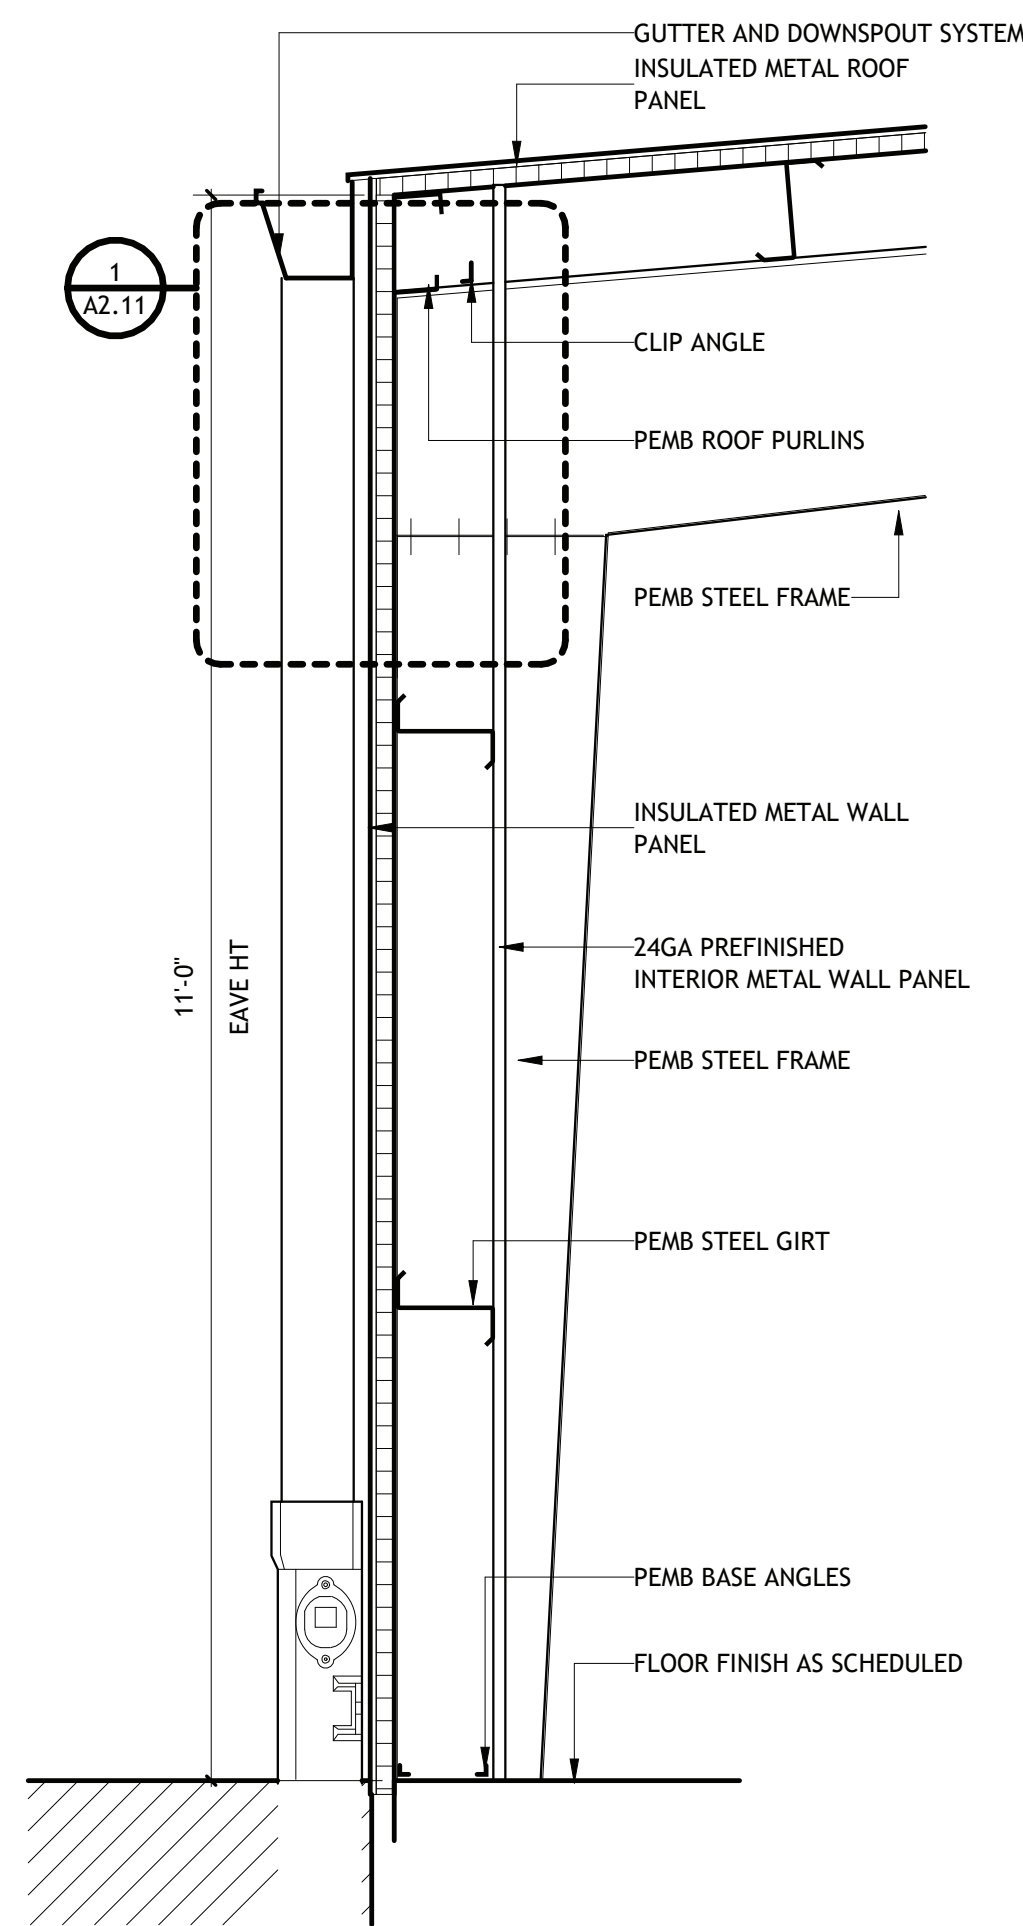


8 EXT WALL SECTION (STORAGE)

SCALE: 3/4" = 1'-0"

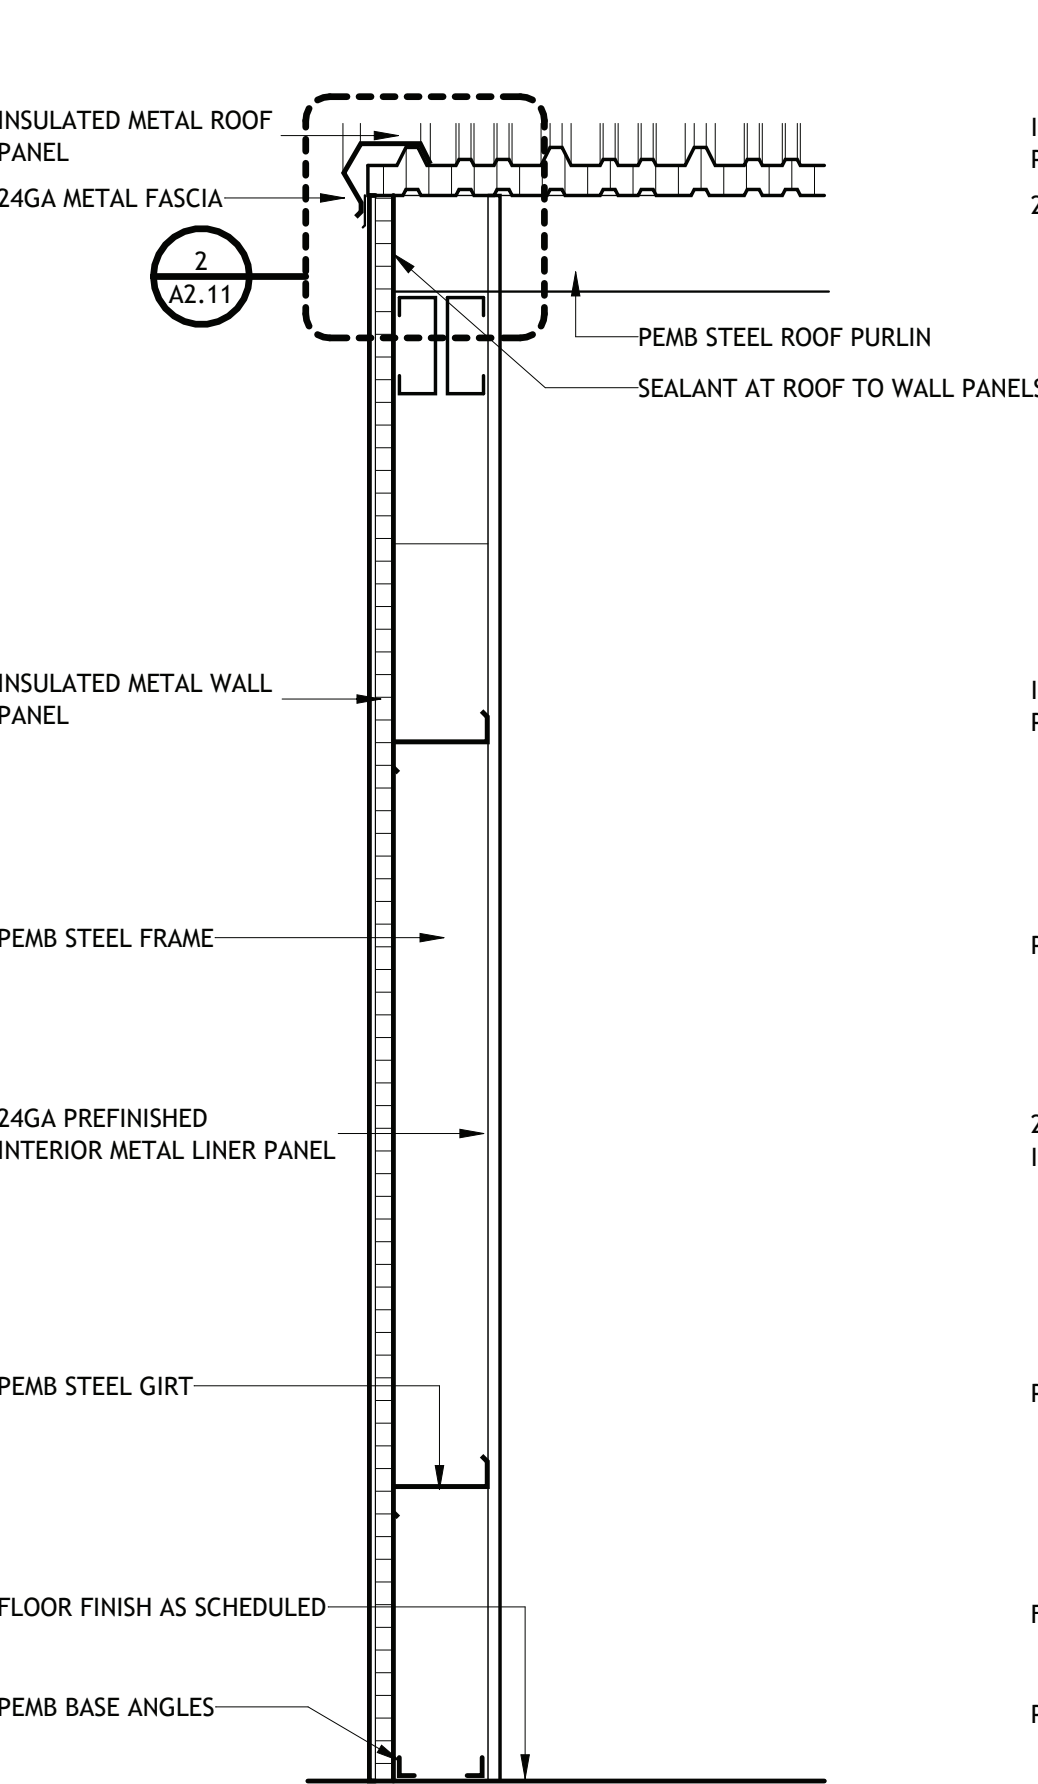


9 INT WALL SECTION (STORAGE)

SCALE: 3/4" = 1'-0"

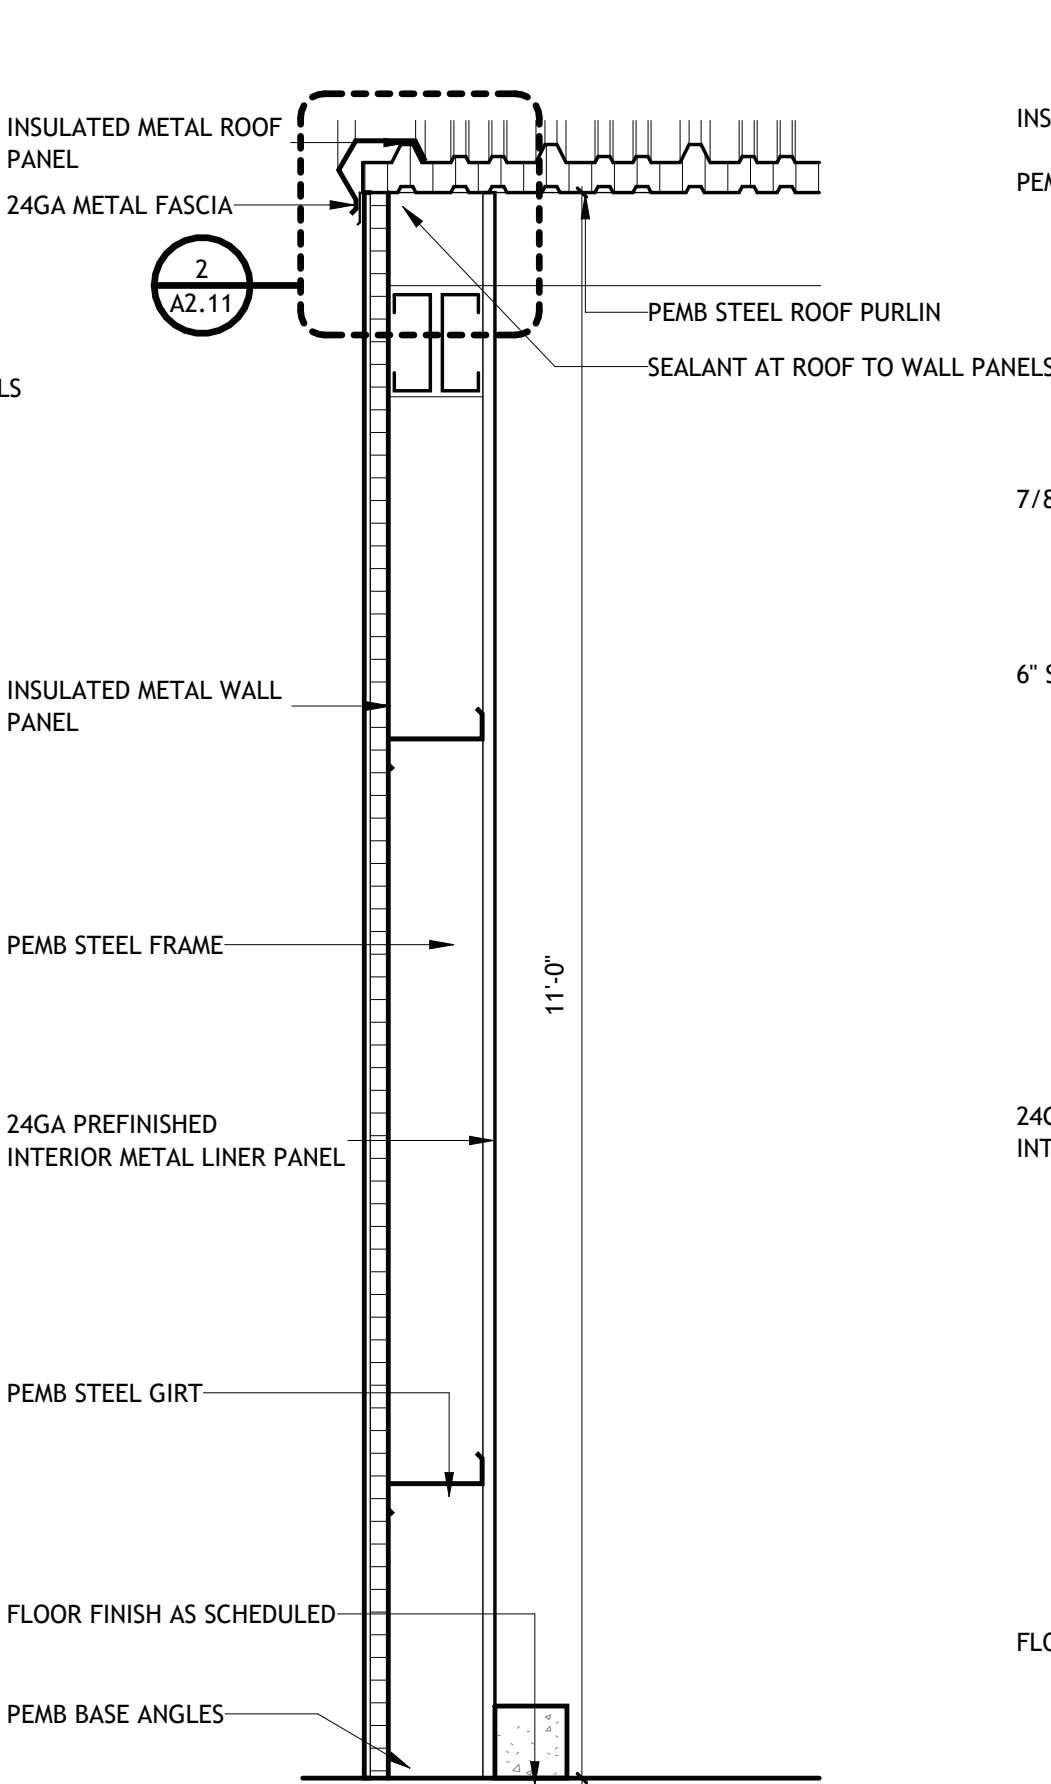


10 INT WALL SECTION (STORAGE)

SCALE: 3/4" = 1'-0"

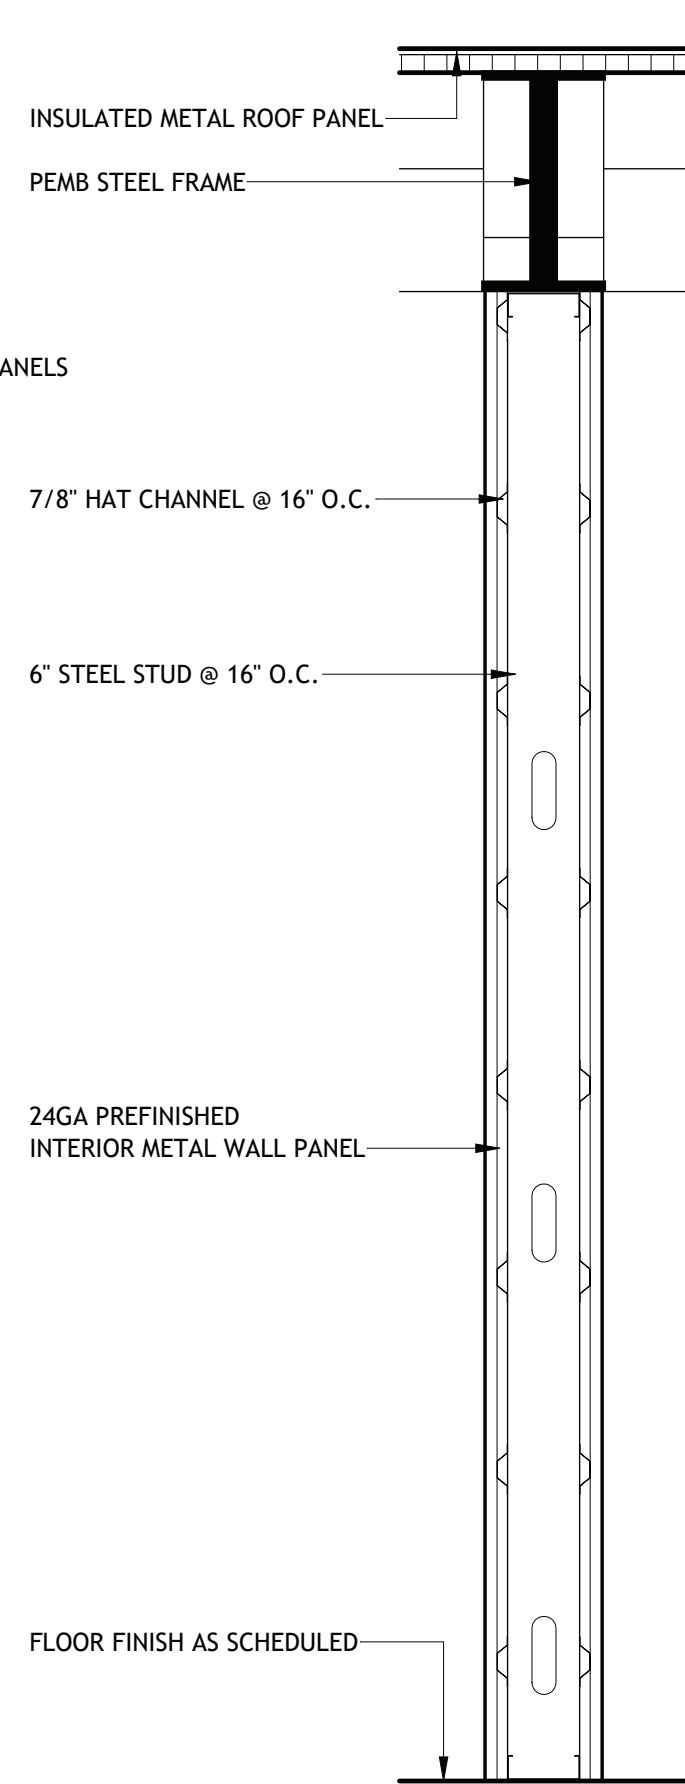



11 INT WALL SECTION (STORAGE)

SCALE: 3/4" = 1'-0"

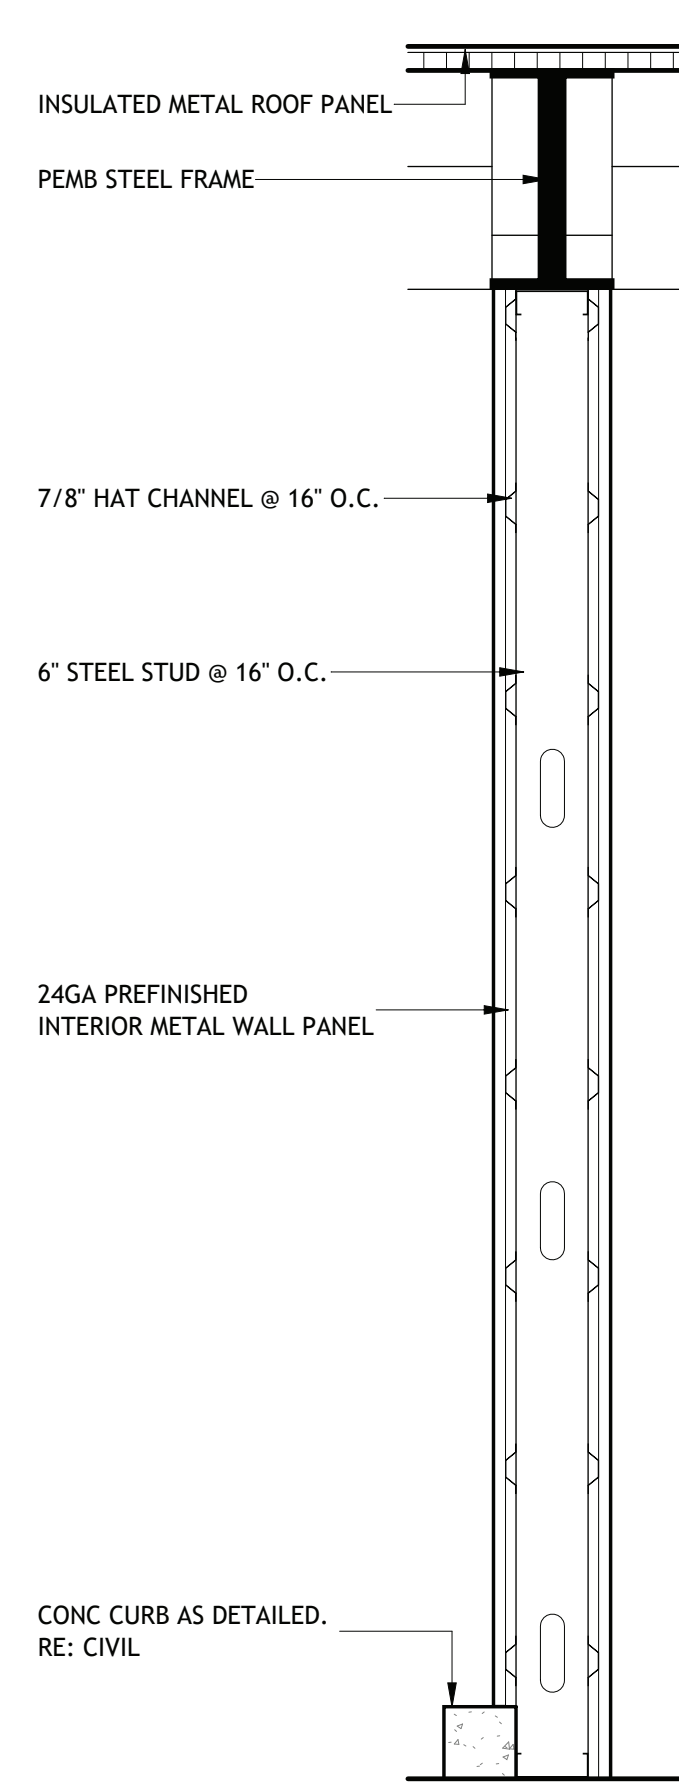

12 INT WALL SECTION (STORAGE BLDG) 2

SCALE: 3/4" = 1'-0"

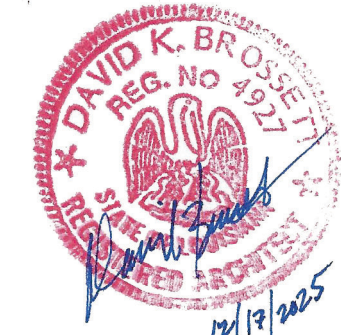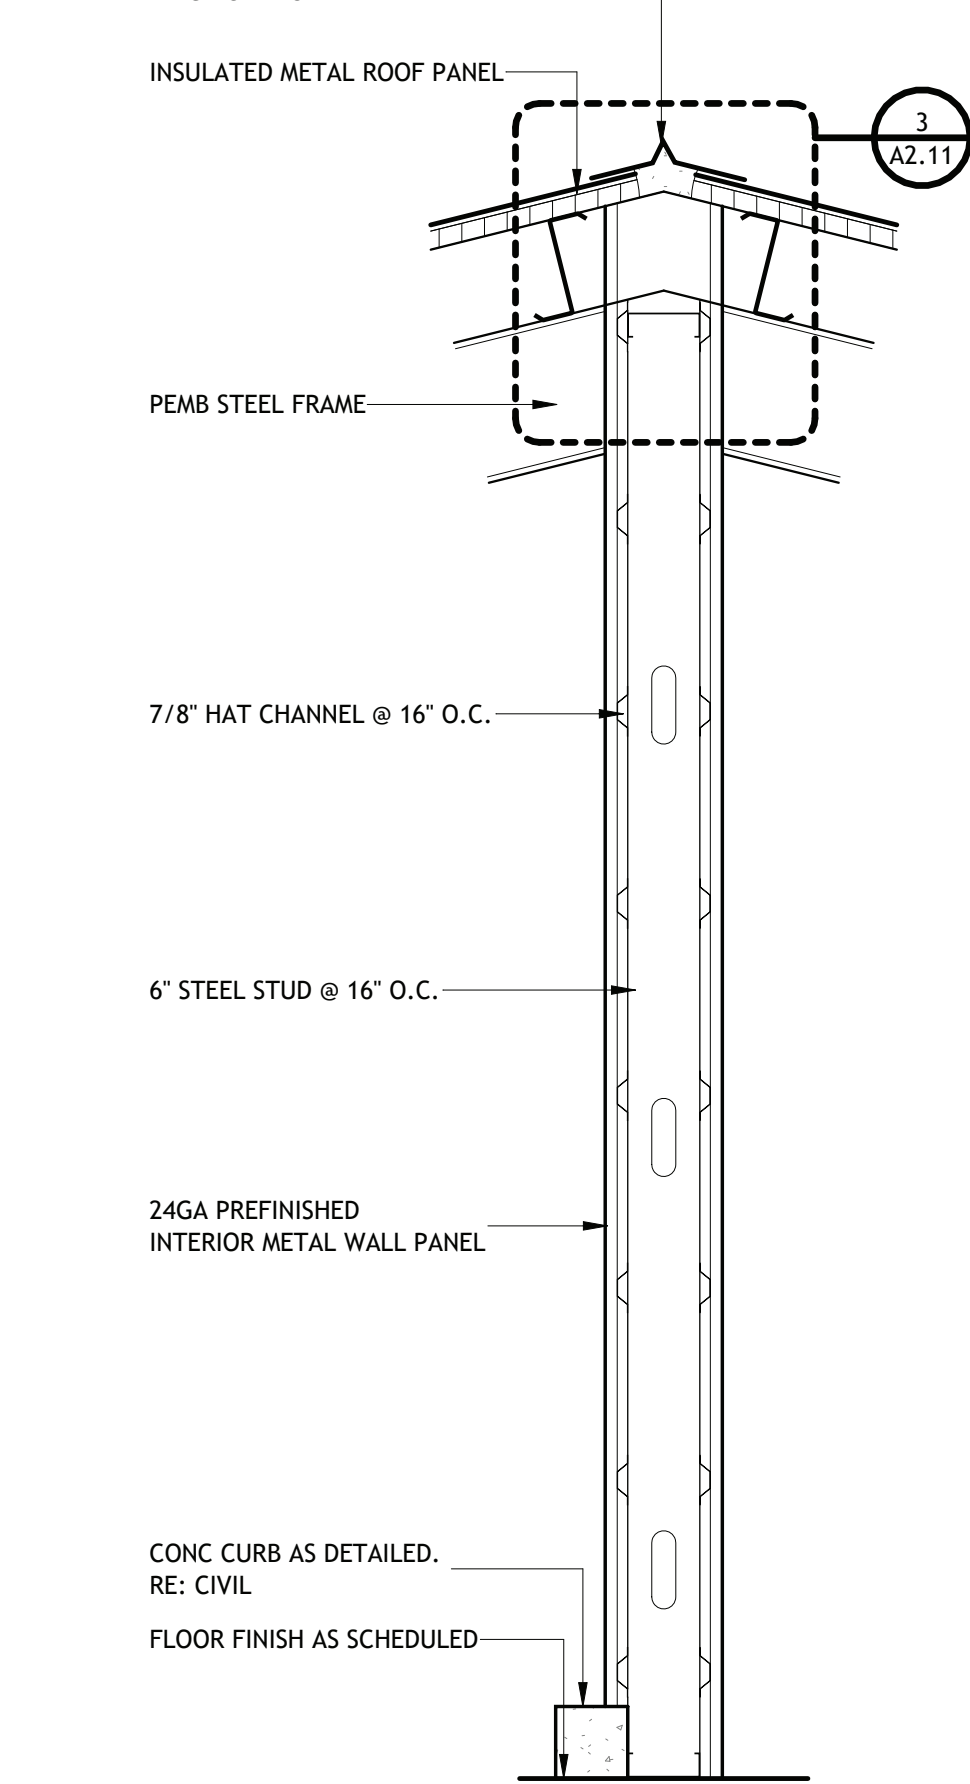

VER.	DATE	DESCRIPTION
0	12/20/2025	BID DOCUMENTS