



PROJECT MANUAL

RED RIVER BANK – CAMELLIA BOULEVARD BRANCH

1800 Block of Camellia Boulevard

Lafayette, Louisiana

Project Number 2022.15

Date: September 2025

**ASHE BROUSSARD WEINZETTLE
ARCHITECTS**

301 Jackson Street, Suite 205

Alexandria, Louisiana 71301

SET NUMBER _____



GENERAL DOCUMENTS

Cover Page
Table of Contents
Invitation to Bid
Instructions to Bidders (AIA Document A701-2018 Edition)
Bid Form
General Conditions (AIA Document 201-2017 Edition)
Supplementary Conditions
Contract Between Owner and Contractor (AIA Document 101-2017 Edition)
AIA Performance Bond and Payments Bond (AIA Document A312-2010 Edition)

DIVISION 01 - GENERAL REQUIREMENTS

01 11 00 Summary of the Work
01 14 00 Contractor's Use of Premises
01 15 20 Application for Payment
01 30 00 Administrative Requirements
01 33 00 Submittal Procedures
01 35 43 Environmental Procedures
01 40 00 Quality Requirements
01 42 19 Reference Standards
01 45 29 Testing Laboratory Service
01 50 00 Temporary Facilities and Controls
01 66 00 Product Storage and Handling Requirements
01 73 29 Cutting and Patching
01 74 23 Final Cleaning
01 77 00 Contract Closeout Procedures
01 78 23 Operation and Maintenance Data
01 78 39 Project Record Documents
01 80 00 General Workmanship

DIVISION 02 - EXISTING CONDITIONS

02 30 00 Subsurface Investigation
02 41 00 Demolition

DIVISION 03 - CONCRETE

03 10 00 Concrete Formwork
03 20 00 Concrete Reinforcement
03 30 00 Cast-in-Place Concrete

DIVISION 04 - MASONRY

04 20 00 Unit Masonry

DIVISION 05 - METALS

05 12 00 Structural Steel Framing
05 50 00 Metal Fabrications
05 51 50 Metal Stairs and Ladders

DIVISION 06 - WOOD AND PLASTIC

06 10 00 Rough Carpentry
06 17 13 Laminated Veneer Lumber
06 17 53 Shop Fabricated Wood Trusses
06 18 00 Glued-Laminated Construction
06 20 00 Finish Carpentry
06 40 00 Architectural Woodwork

06 60 00 Plastic Fabrications
06 61 16 Solid Surfacing Fabrications

DIVISION 07 - THERMAL AND MOISTURE PROTECTION

07 15 00 Dampproofing
07 21 00 Thermal Insulation
07 21 19 Sprayed Insulation
07 25 00 Weather Barrier
07 31 00 Fiberglass Shingle Roofing
07 40 00 Exterior Wall Insulation System
07 41 13 Metal Roof Panels
07 46 10 Vinyl Soffit and Trim
07 54 23 Thermoplastic Polyolefin (TPO) Membrane Roofing
07 60 00 Flashing and Sheet Metal
07 90 00 Sealants

DIVISION 08 - DOORS AND WINDOWS

08 12 14 Standard Hollow Metal Frames
08 13 14 Standard Hollow Metal Doors
08 14 00 Wood Doors
08 41 13 Aluminum – Framed Entrances and Storefronts
08 52 13 Metal-Clad Wood Windows
08 71 00 Finish Hardware
08 80 00 Glazing

DIVISION 09 - FINISHES

09 29 00 Gypsum Board
09 30 00 Ceramic Tile
09 51 00 Acoustical Ceilings
09 65 00 Resilient Flooring
09 68 00 Carpeting
09 90 00 Painting

DIVISION 10- SPECIALTIES

10 28 13 Toilet Accessories
10 35 00 Flag Poles
10 44 00 Portable Fire Extinguishers
10 80 00 Other Specialties

DIVISION 11 - EQUIPMENT

(None in this project manual)

DIVISION 12 - FURNISHINGS

(None in this project manual)

DIVISION 13 - SPECIAL CONSTRUCTION

(None in this project manual)

DIVISION 14 - CONVEYING SYSTEMS

(None in this project manual)

DIVISION 21 – FIRE SUPPRESSION

(None in this project manual)

DIVISION 22 – PLUMBING

22 00 00	PLUMBING GENERAL PROVISIONS
22 05 00	COMMON WORK RESULTS FOR PLUMBING
22 05 19	PLUMBING PIPING
22 07 00	PLUMBING INSULATION
22 11 23	NATURAL GAS PIPING
22 11 24	NATURAL GAS DISTRIBUTION
22 13 19	PLUMBING SPECIALTIES
22 14 00	DRAIN AND VENT SYSTEMS
22 40 00	PLUMBING FIXTURES

DIVISION 23 – HEATING, VENTILATION, AND AIR CONDITIONING

23 00 10	MECHANICAL GENERAL PROVISIONS
23 00 20	BASIC MECHANICAL REQUIREMENTS
23 05 10	ELECTRICAL REQUIREMENTS FOR MECHANICAL EQUIPMENT
23 05 13	ELECTRICAL MOTORS
23 05 14	MOTOR STARTERS
23 05 16	PIPE EXPANSION JOINTS
23 05 19	METERS AND GAUGES
23 05 48	VIBRATION ISOLATION
23 05 53	MECHANICAL IDENTIFICATION
23 05 93	TESTING, ADJUSTING, AND BALANCING
23 07 13	INSULATION
23 31 13	METAL DUCTS
23 33 00	DUCT ACCESSORIES
23 34 23	HVAC POWER VENTILATORS
23 37 13	DIFFUSERS, REGISTERS, AND GRILLES
23 80 00	AIR CONDITIONING, HEATING AND VENTILATING
23 80 25	DECENTRALIZED HVAC EQUIPMENT

DIVISION 25 - INTERGRADED AUTOMATION

(None in this project manual)

DIVISION 26 – ELECTRICAL

26 00 00	BASIC ELECTRICAL MATERIALS AND METHODS
26 20 00	INTERIOR DISTRIBUTION SYSTEM
26 25 50	GENERATOR DOCKING STATION
26 32 16	STANDBY NATURAL GAS POWER SYSTEM
26 50 00	LIGHTING CONTROL SYSTEM
26 51 00	INTERIOR LIGHTING
26 56 00	EXTERIOR LIGHTING

DIVISION 27 COMMUNICATIONS

(None in this project manual)

DIVISION 28-ELECTRONIC SAFETY AND SECURITY

(None in this project manual)

DIVISION 31 - EARTHWORK

31 20 00 Earth Moving – Building Area
31 31 16 Termite Control

Appendix "A"

Geotechnical Soils Report

Appendix "B"

Banking Equipment

INVITATION TO BID

Notice is hereby given that bids will be received for the following project: **Red River Bank – Camellia Branch, Lafayette, Louisiana.**

Triad Construction Services
1001 West Pinhook Road, #105A
Lafayette, LA 70503
(337) 889-3811

Master Builders & Specialist
106 Board Rd.
Lafayette, LA 70508
337-237-7176

C.M. Miciotto & Son, Inc.
140 Regency Square
Lafayette, LA 70508
(337) 264-8173

Manuel Commercial
104 Dairy Lane
Broussard, LA 70518
337-852-3010

Thompson Brothers Construction
337-257-1731
404 Commercial Pkwy
Broussard, LA 70518

According to Drawings and Specifications prepared by Ashe Broussard Weinzettle Architects and described in general under Section 01010 SUMMARY OF THE WORK.

Sealed bids will be received by the Architect via email (kevinbroussard@abwarchitects.com) until 2:00 o'clock p.m., local time, on Thursday, November 12, 2025. The Architect will notify all bidders by email. Bids received after that time will not be opened and will be returned unopened.

The Owner reserves the right to reject any and all bids and to waive informalities. No bid may be withdrawn within a period of thirty (30) days subsequent to the opening of bids.

Electronic (PDF) Drawings and Specifications may be secured from the Office of the Architect by Contractors and Subcontractors upon request.

Only complete sets of Drawings and Specifications will be issued.

Every Bidder, whether a prime contractor or a subcontractor, shall submit with their proposal satisfactory evidence that they have complied with the requirements of the Contractor's Licensing Law, Louisiana R. S. 37:2151-2163, and is fully qualified to enter into Contract and is able to provide the required Bonds.

Each Contractor shall submit with their bid a certified check or an acceptable bidder's bond to the Red River Bank in the amount of not less than 5% of the proposal as their bid security. The successful Contractor shall enter into Contract and furnish required bond within ten (10) calendar days after notification of being awarded the Contract. Failing to do so, the bid security shall be forfeited to the Owner as liquidated damages.

Bids shall be accepted from Contractors who are licensed under LA. R.S. 37:2150-2163 for the classification of Building Construction. Bidder is required to comply with provisions and requirements of LA. R.S. 38:2212 (A)(1)(c). No bid may be withdrawn for a period of thirty (30) days after receipt of bids, except under the provisions of LA. R.S. 38:2214.

A PRE-BID CONFERENCE is scheduled for Wednesday, November 5, 2025, 1:00 p.m. at the Project site.


The Owner reserves the right to reject any or all bids and to waive any irregularity in the bids and in the bidding.

END OF SECTION

AIA® Document A701® – 2018


Instructions to Bidders

for the following Project:
(Name, location, and detailed description)

 

THE OWNER:

(Name, legal status, address, and other information)

 

THE ARCHITECT:

(Name, legal status, address, and other information)

 


TABLE OF ARTICLES

- 1 DEFINITIONS
- 2 BIDDER'S REPRESENTATIONS
- 3 BIDDING DOCUMENTS
- 4 BIDDING PROCEDURES
- 5 CONSIDERATION OF BIDS
- 6 POST-BID INFORMATION
- 7 PERFORMANCE BOND AND PAYMENT BOND
- 8 ENUMERATION OF THE PROPOSED CONTRACT DOCUMENTS

ADDITIONS AND DELETIONS:

The author of this document may have revised the text of the original AIA standard form. An *Additions and Deletions Report* that notes revisions to the standard form text is available from the author and should be reviewed. A vertical line in the left margin of this document indicates where the author has added to or deleted from the original AIA text.

This document has important legal consequences. Consultation with an attorney is encouraged with respect to its completion or modification.

FEDERAL, STATE, AND LOCAL LAWS MAY IMPOSE REQUIREMENTS ON PUBLIC PROCUREMENT CONTRACTS. CONSULT LOCAL AUTHORITIES OR AN ATTORNEY TO VERIFY REQUIREMENTS APPLICABLE TO THIS PROCUREMENT BEFORE COMPLETING THIS FORM.

It is intended that AIA Document G612™–2017, Owner's Instructions to the Architect, Parts A and B will be completed prior to using this document.

ELECTRONIC COPYING of any portion of this AIA® Document to another electronic file is prohibited and constitutes a violation of copyright laws as set forth in the footer of this document.

ARTICLE 1 DEFINITIONS

§ 1.1 Bidding Documents include the Bidding Requirements and the Proposed Contract Documents. The Bidding Requirements consist of the advertisement or invitation to bid, Instructions to Bidders, supplementary instructions to bidders, the bid form, and any other bidding forms. The Proposed Contract Documents consist of the unexecuted form of Agreement between the Owner and Contractor and that Agreement's Exhibits, Conditions of the Contract (General, Supplementary and other Conditions), Drawings, Specifications, all Addenda, and all other documents enumerated in Article 8 of these Instructions.

§ 1.2 Definitions set forth in the General Conditions of the Contract for Construction, or in other Proposed Contract Documents apply to the Bidding Documents.

§ 1.3 Addenda are written or graphic instruments issued by the Architect, which, by additions, deletions, clarifications, or corrections, modify or interpret the Bidding Documents.

§ 1.4 A Bid is a complete and properly executed proposal to do the Work for the sums stipulated therein, submitted in accordance with the Bidding Documents.

§ 1.5 The Base Bid is the sum stated in the Bid for which the Bidder offers to perform the Work described in the Bidding Documents, to which Work may be added or deleted by sums stated in Alternate Bids.

§ 1.6 An Alternate Bid (or Alternate) is an amount stated in the Bid to be added to or deducted from, or that does not change, the Base Bid if the corresponding change in the Work, as described in the Bidding Documents, is accepted.

§ 1.7 A Unit Price is an amount stated in the Bid as a price per unit of measurement for materials, equipment, or services, or a portion of the Work, as described in the Bidding Documents.

§ 1.8 A Bidder is a person or entity who submits a Bid and who meets the requirements set forth in the Bidding Documents.

§ 1.9 A Sub-bidder is a person or entity who submits a bid to a Bidder for materials, equipment, or labor for a portion of the Work.

ARTICLE 2 BIDDER'S REPRESENTATIONS

§ 2.1 By submitting a Bid, the Bidder represents that:

- .1 the Bidder has read and understands the Bidding Documents;
- .2 the Bidder understands how the Bidding Documents relate to other portions of the Project, if any, being bid concurrently or presently under construction;
- .3 the Bid complies with the Bidding Documents;
- .4 the Bidder has visited the site, become familiar with local conditions under which the Work is to be performed, and has correlated the Bidder's observations with the requirements of the Proposed Contract Documents;
- .5 the Bid is based upon the materials, equipment, and systems required by the Bidding Documents without exception; and
- .6 the Bidder has read and understands the provisions for liquidated damages, if any, set forth in the form of Agreement between the Owner and Contractor.

ARTICLE 3 BIDDING DOCUMENTS

§ 3.1 Distribution

§ 3.1.1 Bidders shall obtain complete Bidding Documents, as indicated below, from the issuing office designated in the advertisement or invitation to bid, for the deposit sum, if any, stated therein.

(Indicate how, such as by email, website, host site/platform, paper copy, or other method Bidders shall obtain Bidding Documents.)

§ 3.1.2 Any required deposit shall be refunded to Bidders who submit a bona fide Bid and return the paper Bidding Documents in good condition within ten days after receipt of Bids. The cost to replace missing or damaged paper documents will be

deducted from the deposit. A Bidder receiving a Contract award may retain the paper Bidding Documents, and the Bidder's deposit will be refunded.

§ 3.1.3 Bidding Documents will not be issued directly to Sub-bidders unless specifically offered in the advertisement or invitation to bid, or in supplementary instructions to bidders.

§ 3.1.4 Bidders shall use complete Bidding Documents in preparing Bids. Neither the Owner nor Architect assumes responsibility for errors or misinterpretations resulting from the use of incomplete Bidding Documents.

§ 3.1.5 The Bidding Documents will be available for the sole purpose of obtaining Bids on the Work. No license or grant of use is conferred by distribution of the Bidding Documents.

§ 3.2 Modification or Interpretation of Bidding Documents

§ 3.2.1 The Bidder shall carefully study the Bidding Documents, shall examine the site and local conditions, and shall notify the Architect of errors, inconsistencies, or ambiguities discovered and request clarification or interpretation pursuant to Section 3.2.2.

§ 3.2.2 Requests for clarification or interpretation of the Bidding Documents shall be submitted by the Bidder in writing and shall be received by the Architect at least seven days prior to the date for receipt of Bids.

(Indicate how, such as by email, website, host site/platform, paper copy, or other method Bidders shall submit requests for clarification and interpretation.)

§ 3.2.3 Modifications and interpretations of the Bidding Documents shall be made by Addendum. Modifications and interpretations of the Bidding Documents made in any other manner shall not be binding, and Bidders shall not rely upon them.

§ 3.3 Substitutions

§ 3.3.1 The materials, products, and equipment described in the Bidding Documents establish a standard of required function, dimension, appearance, and quality to be met by any proposed substitution.

§ 3.3.2 Substitution Process

§ 3.3.2.1 Written requests for substitutions shall be received by the Architect at least ten days prior to the date for receipt of Bids. Requests shall be submitted in the same manner as that established for submitting clarifications and interpretations in Section 3.2.2.

§ 3.3.2.2 Bidders shall submit substitution requests on a Substitution Request Form if one is provided in the Bidding Documents.

§ 3.3.2.3 If a Substitution Request Form is not provided, requests shall include (1) the name of the material or equipment specified in the Bidding Documents; (2) the reason for the requested substitution; (3) a complete description of the proposed substitution including the name of the material or equipment proposed as the substitute, performance and test data, and relevant drawings; and (4) any other information necessary for an evaluation. The request shall include a statement setting forth changes in other materials, equipment, or other portions of the Work, including changes in the work of other contracts or the impact on any Project Certifications (such as LEED), that will result from incorporation of the proposed substitution.

§ 3.3.3 The burden of proof of the merit of the proposed substitution is upon the proposer. The Architect's decision of approval or disapproval of a proposed substitution shall be final.

§ 3.3.4 If the Architect approves a proposed substitution prior to receipt of Bids, such approval shall be set forth in an Addendum. Approvals made in any other manner shall not be binding, and Bidders shall not rely upon them.

§ 3.3.5 No substitutions will be considered after the Contract award unless specifically provided for in the Contract Documents.

§ 3.4 Addenda

§ 3.4.1 Addenda will be transmitted to Bidders known by the issuing office to have received complete Bidding Documents. *(Indicate how, such as by email, website, host site/platform, paper copy, or other method Addenda will be transmitted.)*

§ 3.4.2 Addenda will be available where Bidding Documents are on file.

§ 3.4.3 Addenda will be issued no later than four days prior to the date for receipt of Bids, except an Addendum withdrawing the request for Bids or one which includes postponement of the date for receipt of Bids.

§ 3.4.4 Prior to submitting a Bid, each Bidder shall ascertain that the Bidder has received all Addenda issued, and the Bidder shall acknowledge their receipt in the Bid.

ARTICLE 4 BIDDING PROCEDURES

§ 4.1 Preparation of Bids

§ 4.1.1 Bids shall be submitted on the forms included with or identified in the Bidding Documents.

§ 4.1.2 All blanks on the bid form shall be legibly executed. Paper bid forms shall be executed in a non-erasable medium.

§ 4.1.3 Sums shall be expressed in both words and numbers, unless noted otherwise on the bid form. In case of discrepancy, the amount entered in words shall govern.

§ 4.1.4 Edits to entries made on paper bid forms must be initialed by the signer of the Bid.

§ 4.1.5 All requested Alternates shall be bid. If no change in the Base Bid is required, enter "No Change" or as required by the bid form.

§ 4.1.6 Where two or more Bids for designated portions of the Work have been requested, the Bidder may, without forfeiture of the bid security, state the Bidder's refusal to accept award of less than the combination of Bids stipulated by the Bidder. The Bidder shall neither make additional stipulations on the bid form nor qualify the Bid in any other manner.

§ 4.1.7 Each copy of the Bid shall state the legal name and legal status of the Bidder. As part of the documentation submitted with the Bid, the Bidder shall provide evidence of its legal authority to perform the Work in the jurisdiction where the Project is located. Each copy of the Bid shall be signed by the person or persons legally authorized to bind the Bidder to a contract. A Bid by a corporation shall further name the state of incorporation and have the corporate seal affixed. A Bid submitted by an agent shall have a current power of attorney attached, certifying the agent's authority to bind the Bidder.

§ 4.1.8 A Bidder shall incur all costs associated with the preparation of its Bid.

§ 4.2 Bid Security

§ 4.2.1 Each Bid shall be accompanied by the following bid security:
(Insert the form and amount of bid security.)

§ 4.2.2 The Bidder pledges to enter into a Contract with the Owner on the terms stated in the Bid and shall, if required, furnish bonds covering the faithful performance of the Contract and payment of all obligations arising thereunder. Should the Bidder refuse to enter into such Contract or fail to furnish such bonds if required, the amount of the bid security shall be forfeited to the Owner as liquidated damages, not as a penalty. In the event the Owner fails to comply with Section 6.2, the amount of the bid security shall not be forfeited to the Owner.

§ 4.2.3 If a surety bond is required as bid security, it shall be written on AIA Document A310™, Bid Bond, unless otherwise provided in the Bidding Documents. The attorney-in-fact who executes the bond on behalf of the surety shall affix to the bond

a certified and current copy of an acceptable power of attorney. The Bidder shall provide surety bonds from a company or companies lawfully authorized to issue surety bonds in the jurisdiction where the Project is located.

§ 4.2.4 The Owner will have the right to retain the bid security of Bidders to whom an award is being considered until (a) the Contract has been executed and bonds, if required, have been furnished; (b) the specified time has elapsed so that Bids may be withdrawn; or (c) all Bids have been rejected. However, if no Contract has been awarded or a Bidder has not been notified of the acceptance of its Bid, a Bidder may, beginning [redacted] days after the opening of Bids, withdraw its Bid and request the return of its bid security.

§ 4.3 Submission of Bids

§ 4.3.1 A Bidder shall submit its Bid as indicated below:

(Indicate how, such as by website, host site/platform, paper copy, or other method Bidders shall submit their Bid.)

[redacted]

§ 4.3.2 Paper copies of the Bid, the bid security, and any other documents required to be submitted with the Bid shall be enclosed in a sealed opaque envelope. The envelope shall be addressed to the party receiving the Bids and shall be identified with the Project name, the Bidder's name and address, and, if applicable, the designated portion of the Work for which the Bid is submitted. If the Bid is sent by mail, the sealed envelope shall be enclosed in a separate mailing envelope with the notation "SEALED BID ENCLOSED" on the face thereof.

§ 4.3.3 Bids shall be submitted by the date and time and at the place indicated in the invitation to bid. Bids submitted after the date and time for receipt of Bids, or at an incorrect place, will not be accepted.

§ 4.3.4 The Bidder shall assume full responsibility for timely delivery at the location designated for receipt of Bids.

§ 4.3.5 A Bid submitted by any method other than as provided in this Section 4.3 will not be accepted.

§ 4.4 Modification or Withdrawal of Bid

§ 4.4.1 Prior to the date and time designated for receipt of Bids, a Bidder may submit a new Bid to replace a Bid previously submitted, or withdraw its Bid entirely, by notice to the party designated to receive the Bids. Such notice shall be received and duly recorded by the receiving party on or before the date and time set for receipt of Bids. The receiving party shall verify that replaced or withdrawn Bids are removed from the other submitted Bids and not considered. Notice of submission of a replacement Bid or withdrawal of a Bid shall be worded so as not to reveal the amount of the original Bid.

§ 4.4.2 Withdrawn Bids may be resubmitted up to the date and time designated for the receipt of Bids in the same format as that established in Section 4.3, provided they fully conform with these Instructions to Bidders. Bid security shall be in an amount sufficient for the Bid as resubmitted.

§ 4.4.3 After the date and time designated for receipt of Bids, a Bidder who discovers that it made a clerical error in its Bid shall notify the Architect of such error within two days, or pursuant to a timeframe specified by the law of the jurisdiction where the Project is located, requesting withdrawal of its Bid. Upon providing evidence of such error to the reasonable satisfaction of the Architect, the Bid shall be withdrawn and not resubmitted. If a Bid is withdrawn pursuant to this Section 4.4.3, the bid security will be attended to as follows:

(State the terms and conditions, such as Bid rank, for returning or retaining the bid security.)

[redacted]

ARTICLE 5 CONSIDERATION OF BIDS

§ 5.1 Opening of Bids

If stipulated in an advertisement or invitation to bid, or when otherwise required by law, Bids properly identified and received within the specified time limits will be publicly opened and read aloud. A summary of the Bids may be made available to Bidders.

§ 5.2 Rejection of Bids

Unless otherwise prohibited by law, the Owner shall have the right to reject any or all Bids.

§ 5.3 Acceptance of Bid (Award)

§ 5.3.1 It is the intent of the Owner to award a Contract to the lowest responsive and responsible Bidder, provided the Bid has been submitted in accordance with the requirements of the Bidding Documents. Unless otherwise prohibited by law, the Owner shall have the right to waive informalities and irregularities in a Bid received and to accept the Bid which, in the Owner's judgment, is in the Owner's best interests.

§ 5.3.2 Unless otherwise prohibited by law, the Owner shall have the right to accept Alternates in any order or combination, unless otherwise specifically provided in the Bidding Documents, and to determine the lowest responsive and responsible Bidder on the basis of the sum of the Base Bid and Alternates accepted.

ARTICLE 6 POST-BID INFORMATION

§ 6.1 Contractor's Qualification Statement

Bidders to whom award of a Contract is under consideration shall submit to the Architect, upon request and within the timeframe specified by the Architect, a properly executed AIA Document A305™, Contractor's Qualification Statement, unless such a Statement has been previously required and submitted for this Bid.

§ 6.2 Owner's Financial Capability

A Bidder to whom award of a Contract is under consideration may request in writing, fourteen days prior to the expiration of the time for withdrawal of Bids, that the Owner furnish to the Bidder reasonable evidence that financial arrangements have been made to fulfill the Owner's obligations under the Contract. The Owner shall then furnish such reasonable evidence to the Bidder no later than seven days prior to the expiration of the time for withdrawal of Bids. Unless such reasonable evidence is furnished within the allotted time, the Bidder will not be required to execute the Agreement between the Owner and Contractor.

§ 6.3 Submittals

§ 6.3.1 After notification of selection for the award of the Contract, the Bidder shall, as soon as practicable or as stipulated in the Bidding Documents, submit in writing to the Owner through the Architect:

- .1 a designation of the Work to be performed with the Bidder's own forces;
- .2 names of the principal products and systems proposed for the Work and the manufacturers and suppliers of each; and
- .3 names of persons or entities (including those who are to furnish materials or equipment fabricated to a special design) proposed for the principal portions of the Work.

§ 6.3.2 The Bidder will be required to establish to the satisfaction of the Architect and Owner the reliability and responsibility of the persons or entities proposed to furnish and perform the Work described in the Bidding Documents.

§ 6.3.3 Prior to the execution of the Contract, the Architect will notify the Bidder if either the Owner or Architect, after due investigation, has reasonable objection to a person or entity proposed by the Bidder. If the Owner or Architect has reasonable objection to a proposed person or entity, the Bidder may, at the Bidder's option, withdraw the Bid or submit an acceptable substitute person or entity. The Bidder may also submit any required adjustment in the Base Bid or Alternate Bid to account for the difference in cost occasioned by such substitution. The Owner may accept the adjusted bid price or disqualify the Bidder. In the event of either withdrawal or disqualification, bid security will not be forfeited.

§ 6.3.4 Persons and entities proposed by the Bidder and to whom the Owner and Architect have made no reasonable objection must be used on the Work for which they were proposed and shall not be changed except with the written consent of the Owner and Architect.

ARTICLE 7 PERFORMANCE BOND AND PAYMENT BOND

§ 7.1 Bond Requirements

§ 7.1.1 If stipulated in the Bidding Documents, the Bidder shall furnish bonds covering the faithful performance of the Contract and payment of all obligations arising thereunder.

§ 7.1.2 If the furnishing of such bonds is stipulated in the Bidding Documents, the cost shall be included in the Bid. If the furnishing of such bonds is required after receipt of bids and before execution of the Contract, the cost of such bonds shall be added to the Bid in determining the Contract Sum.

§ 7.1.3 The Bidder shall provide surety bonds from a company or companies lawfully authorized to issue surety bonds in the jurisdiction where the Project is located.

§ 7.1.4 Unless otherwise indicated below, the Penal Sum of the Payment and Performance Bonds shall be the amount of the Contract Sum.

(If Payment or Performance Bonds are to be in an amount other than 100% of the Contract Sum, indicate the dollar amount or percentage of the Contract Sum.)

§ 7.2 Time of Delivery and Form of Bonds

§ 7.2.1 The Bidder shall deliver the required bonds to the Owner not later than three days following the date of execution of the Contract. If the Work is to commence sooner in response to a letter of intent, the Bidder shall, prior to commencement of the Work, submit evidence satisfactory to the Owner that such bonds will be furnished and delivered in accordance with this Section 7.2.1.

§ 7.2.2 Unless otherwise provided, the bonds shall be written on AIA Document A312, Performance Bond and Payment Bond.

§ 7.2.3 The bonds shall be dated on or after the date of the Contract.

§ 7.2.4 The Bidder shall require the attorney-in-fact who executes the required bonds on behalf of the surety to affix to the bond a certified and current copy of the power of attorney.

ARTICLE 8 ENUMERATION OF THE PROPOSED CONTRACT DOCUMENTS

§ 8.1 Copies of the proposed Contract Documents have been made available to the Bidder and consist of the following documents:

- .1 AIA Document A101™–2017, Standard Form of Agreement Between Owner and Contractor, unless otherwise stated below.
(Insert the complete AIA Document number, including year, and Document title.)

- .2 AIA Document A101™–2017, Exhibit A, Insurance and Bonds, unless otherwise stated below.
(Insert the complete AIA Document number, including year, and Document title.)

- .3 AIA Document A201™–2017, General Conditions of the Contract for Construction, unless otherwise stated below.
(Insert the complete AIA Document number, including year, and Document title.)

- .4 Building Information Modeling Exhibit, if completed:

- .5 Drawings

AIA Document A701 – 2018. Copyright © 1970, 1974, 1978, 1987, 1997 and 2018. All rights reserved. “The American Institute of Architects,” “American Institute of Architects,” “AIA,” the AIA Logo, and “AIA Contract Documents” are trademarks of The American Institute of Architects. This draft was produced at 11:21:24 CDT on 06/09/2025 under Subscription No.20250123223 which expires on , is not for resale, is licensed for one-time use only, and may only be used in accordance with the AIA Contract Documents® Terms of Service. To report copyright violations, e-mail docinfo@aiacontracts.com.

User Notes: (640e2aef442e4498d0968bb)

BID FORM

TO: Red River Bank – Camellia Branch
Camellia Boulevard
Lafayette, LA

1. The undersigned, having carefully examined the proposed Contract Documents for the work titled: **Red River Bank – Camellia Branch, Camellia Boulevard, Lafayette, Louisiana**, and having visited the site and examined the conditions affecting the work, hereby propose(s) to furnish all labor, materials, equipment and miscellaneous services and to perform operations necessary to complete the Work as required by said Contract Documents, for that portion of the Work identified as "BASE BID" for the stipulated sum of:

Dollars

(TOTAL BASE BID IN WORDS)

(\$ _____)

2. The undersigned understands and agrees to comply with and be bound by Instructions to Bidders issued for this Work.
3. The undersigned understands that the Owner reserves the right to reject any or all bids and to waive any informalities in the Bidding.
4. The undersigned acknowledges receipt of Addenda Numbers:_____.
5. The undersigned agrees to commence work under this Contract on a date specified in the written Notice to Proceed by the Architect and to fully complete the Base Bid for Substantial Completion within three hundred sixty (360) consecutive calendar days from the date of Notice to Proceed.
6. The undersigned agrees that this Bid shall be good and may not be withdrawn for a period of thirty (30) calendar days after the scheduled closing time for receiving bids. This Bid may be withdrawn at any time prior to scheduled time for the opening of bids or any authorized postponement thereof.
7. Upon receipt of notice of acceptance of this bid, I/We will execute the formal Contract and further Bond with a period of ten (10) calendar days. The amount of these bonds is included in the sum above.
8. Attached is a Bid Security in the form of a satisfactory Bid Bond or Certified check payable to the Owner in the amount equal to five percent (5%) of the Lump Sum bid. This sum is to become the property of the Owner in the event the Contract and Bond are not exceeded within the time set forth as Liquidated Damages for the delayed and additional work caused thereby.
9. Any bid submitted in the amount of Fifty Thousand Dollars (\$50,000.00) or more, the Contractor shall certify that he is duly licensed under LA R.S. 43:2151-2153 and show his license number on the bid above his signature of his authorized representative and on the envelope in which the bid is submitted:

BIDDER:

(Seal if bid is by corporation)

Contracting Firm

License Number

By: _____

Title _____

Address: _____

Telephone _____

Date _____

END OF BID FORM

AIA® Document A201® – 2017

General Conditions of the Contract for Construction

for the following **PROJECT:**

(Name and location or address)



THE OWNER:

(Name, legal status and address)



THE ARCHITECT:

(Name, legal status and address)



TABLE OF ARTICLES

- 1 GENERAL PROVISIONS**
- 2 OWNER**
- 3 CONTRACTOR**
- 4 ARCHITECT**
- 5 SUBCONTRACTORS**
- 6 CONSTRUCTION BY OWNER OR BY SEPARATE CONTRACTORS**
- 7 CHANGES IN THE WORK**
- 8 TIME**
- 9 PAYMENTS AND COMPLETION**
- 10 PROTECTION OF PERSONS AND PROPERTY**
- 11 INSURANCE AND BONDS**
- 12 UNCOVERING AND CORRECTION OF WORK**
- 13 MISCELLANEOUS PROVISIONS**

ADDITIONS AND DELETIONS:

The author of this document may have revised the text of the original AIA standard form. An *Additions and Deletions Report* that notes revisions to the standard form text is available from the author and should be reviewed. A vertical line in the left margin of this document indicates where the author has added to or deleted from the original AIA text.

This document has important legal consequences. Consultation with an attorney is encouraged with respect to its completion or modification.

For guidance in modifying this document to include supplementary conditions, see AIA Document A503™–2017, Guide for Supplementary Conditions.

ELECTRONIC COPYING of any portion of this AIA® Document to another electronic file is prohibited and constitutes a violation of copyright laws as set forth in the footer of this document.

14 TERMINATION OR SUSPENSION OF THE CONTRACT

15 CLAIMS AND DISPUTES



INDEX

(Topics and numbers in bold are Section headings.)

Acceptance of Nonconforming Work

9.6.6, 9.9.3, **12.3**

Acceptance of Work

9.6.6, 9.8.2, 9.9.3, 9.10.1, 9.10.3, 12.3

Access to Work

3.16, 6.2.1, 12.1

Accident Prevention

10

Acts and Omissions

3.2, 3.3.2, 3.12.8, 3.18, 4.2.3, 8.3.1, 9.5.1, 10.2.5, 10.2.8, 13.3.2, 14.1, 15.1.2, 15.2

Addenda

1.1.1

Additional Costs, Claims for

3.7.4, 3.7.5, 10.3.2, 15.1.5

Additional Inspections and Testing

9.4.2, 9.8.3, 12.2.1, **13.4**

Additional Time, Claims for

3.2.4, 3.7.4, 3.7.5, 3.10.2, 8.3.2, **15.1.6**

Administration of the Contract

3.1.3, **4.2**, 9.4, 9.5

Advertisement or Invitation to Bid

1.1.1

Aesthetic Effect

4.2.13

Allowances

3.8

Applications for Payment

4.2.5, 7.3.9, 9.2, **9.3**, 9.4, 9.5.1, 9.5.4, 9.6.3, 9.7, 9.10

Approvals

2.1.1, 2.3.1, 2.5, 3.1.3, 3.10.2, 3.12.8, 3.12.9, 3.12.10.1, 4.2.7, 9.3.2, 13.4.1

Arbitration

8.3.1, 15.3.2, **15.4**

ARCHITECT

4

Architect, Definition of

4.1.1

Architect, Extent of Authority

2.5, 3.12.7, 4.1.2, 4.2, 5.2, 6.3, 7.1.2, 7.3.4, 7.4, 9.2, 9.3.1, 9.4, 9.5, 9.6.3, 9.8, 9.10.1, 9.10.3, 12.1, 12.2.1, 13.4.1, 13.4.2, 14.2.2, 14.2.4, 15.1.4, 15.2.1

Architect, Limitations of Authority and Responsibility

2.1.1, 3.12.4, 3.12.8, 3.12.10, 4.1.2, 4.2.1, 4.2.2, 4.2.3, 4.2.6, 4.2.7, 4.2.10, 4.2.12, 4.2.13, 5.2.1, 7.4, 9.4.2, 9.5.4, 9.6.4, 15.1.4, 15.2

Architect's Additional Services and Expenses

2.5, 12.2.1, 13.4.2, 13.4.3, 14.2.4

Architect's Administration of the Contract

3.1.3, 3.7.4, 15.2, 9.4.1, 9.5

Architect's Approvals

2.5, 3.1.3, 3.5, 3.10.2, 4.2.7

Architect's Authority to Reject Work

3.5, 4.2.6, 12.1.2, 12.2.1

Architect's Copyright

1.1.7, 1.5

Architect's Decisions

3.7.4, 4.2.6, 4.2.7, 4.2.11, 4.2.12, 4.2.13, 4.2.14, 6.3, 7.3.4, 7.3.9, 8.1.3, 8.3.1, 9.2, 9.4.1, 9.5, 9.8.4, 9.9.1, 13.4.2, 15.2

Architect's Inspections

3.7.4, 4.2.2, 4.2.9, 9.4.2, 9.8.3, 9.9.2, 9.10.1, 13.4

Architect's Instructions

3.2.4, 3.3.1, 4.2.6, 4.2.7, 13.4.2

Architect's Interpretations

4.2.11, 4.2.12

Architect's Project Representative

4.2.10

Architect's Relationship with Contractor

1.1.2, 1.5, 2.3.3, 3.1.3, 3.2.2, 3.2.3, 3.2.4, 3.3.1, 3.4.2, 3.5, 3.7.4, 3.7.5, 3.9.2, 3.9.3, 3.10, 3.11, 3.12, 3.16, 3.18, 4.1.2, 4.2, 5.2, 6.2.2, 7, 8.3.1, 9.2, 9.3, 9.4, 9.5, 9.7, 9.8, 9.9, 10.2.6, 10.3, 11.3, 12, 13.3.2, 13.4, 15.2

Architect's Relationship with Subcontractors

1.1.2, 4.2.3, 4.2.4, 4.2.6, 9.6.3, 9.6.4, 11.3

Architect's Representations

9.4.2, 9.5.1, 9.10.1

Architect's Site Visits

3.7.4, 4.2.2, 4.2.9, 9.4.2, 9.5.1, 9.9.2, 9.10.1, 13.4

Asbestos

10.3.1

Attorneys' Fees

3.18.1, 9.6.8, 9.10.2, 10.3.3

Award of Separate Contracts

6.1.1, 6.1.2

Award of Subcontracts and Other Contracts for Portions of the Work

5.2

Basic Definitions

1.1

Bidding Requirements

1.1.1

Binding Dispute Resolution

8.3.1, 9.7, 11.5, 13.1, 15.1.2, 15.1.3, 15.2.1, 15.2.5, 15.2.6.1, 15.3.1, 15.3.2, 15.3.3, 15.4.1

Bonds, Lien

7.3.4.4, 9.6.8, 9.10.2, 9.10.3

Bonds, Performance, and Payment

7.3.4.4, 9.6.7, 9.10.3, 11.1.2, 11.1.3, 11.5

Building Information Models Use and Reliance

1.8

Building Permit

3.7.1

Capitalization

1.3

Certificate of Substantial Completion

9.8.3, 9.8.4, 9.8.5

Certificates for Payment

4.2.1, 4.2.5, 4.2.9, 9.3.3, 9.4, 9.5, 9.6.1, 9.6.6, 9.7, 9.10.1, 9.10.3, 14.1.1.3, 14.2.4, 15.1.4

Certificates of Inspection, Testing or Approval

13.4.4

Certificates of Insurance

9.10.2

Change Orders

1.1.1, 3.4.2, 3.7.4, 3.8.2.3, 3.11, 3.12.8, 4.2.8, 5.2.3, 7.1.2, 7.1.3, **7.2**, 7.3.2, 7.3.7, 7.3.9, 7.3.10, 8.3.1, 9.3.1.1, 9.10.3, 10.3.2, 11.2, 11.5, 12.1.2

Change Orders, Definition of

7.2.1

CHANGES IN THE WORK

2.2.2, 3.11, 4.2.8, 7, 7.2.1, 7.3.1, 7.4, 8.3.1, 9.3.1.1, 11.5

Claims, Definition of

15.1.1

Claims, Notice of

1.6.2, 15.1.3

CLAIMS AND DISPUTES

3.2.4, 6.1.1, 6.3, 7.3.9, 9.3.3, 9.10.4, 10.3.3, **15**, 15.4

Claims and Timely Assertion of Claims

15.4.1

Claims for Additional Cost

3.2.4, 3.3.1, 3.7.4, 7.3.9, 9.5.2, 10.2.5, 10.3.2, **15.1.5**

Claims for Additional Time

3.2.4, 3.3.1, 3.7.4, 6.1.1, 8.3.2, 9.5.2, 10.3.2, **15.1.6**

Concealed or Unknown Conditions, Claims for

3.7.4

Claims for Damages

3.2.4, 3.18, 8.3.3, 9.5.1, 9.6.7, 10.2.5, 10.3.3, 11.3, 11.3.2, 14.2.4, 15.1.7

Claims Subject to Arbitration

15.4.1

Cleaning Up

3.15, 6.3

Commencement of the Work, Conditions Relating to

2.2.1, 3.2.2, 3.4.1, 3.7.1, 3.10.1, 3.12.6, 5.2.1, 5.2.3, 6.2.2, 8.1.2, 8.2.2, 8.3.1, 11.1, 11.2, **15.1.5**

Commencement of the Work, Definition of

8.1.2

Communications

3.9.1, 4.2.4

Completion, Conditions Relating to

3.4.1, 3.11, 3.15, 4.2.2, 4.2.9, 8.2, 9.4.2, 9.8, 9.9.1, 9.10, 12.2, 14.1.2, 15.1.2

COMPLETION, PAYMENTS AND

9

Completion, Substantial

3.10.1, 4.2.9, 8.1.1, 8.1.3, 8.2.3, 9.4.2, 9.8, 9.9.1, 9.10.3, 12.2, 15.1.2

Compliance with Laws

2.3.2, 3.2.3, 3.6, 3.7, 3.12.10, 3.13, 9.6.4, 10.2.2, 13.1, 13.3, 13.4.1, 13.4.2, 13.5, 14.1.1, 14.2.1.3, 15.2.8, 15.4.2, 15.4.3

Concealed or Unknown Conditions

3.7.4, 4.2.8, 8.3.1, 10.3

Conditions of the Contract

1.1.1, 6.1.1, 6.1.4

Consent, Written

3.4.2, 3.14.2, 4.1.2, 9.8.5, 9.9.1, 9.10.2, 9.10.3, 13.2, 15.4.4.2

Consolidation or Joinder

15.4.4

CONSTRUCTION BY OWNER OR BY SEPARATE CONTRACTORS

1.1.4, 6

Construction Change Directive, Definition of

7.3.1

Construction Change Directives

1.1.1, 3.4.2, 3.11, 3.12.8, 4.2.8, 7.1.1, 7.1.2, 7.1.3, **7.3**, 9.3.1.1

Construction Schedules, Contractor's

3.10, 3.11, 3.12.1, 3.12.2, 6.1.3, 15.1.6.2

Contingent Assignment of Subcontracts

5.4, 14.2.2.2

Continuing Contract Performance

15.1.4

Contract, Definition of

1.1.2

CONTRACT, TERMINATION OR SUSPENSION OF THE

5.4.1.1, 5.4.2, 11.5, **14**

Contract Administration

3.1.3, 4, 9.4, 9.5

Contract Award and Execution, Conditions Relating to

3.7.1, 3.10, 5.2, 6.1

Contract Documents, Copies Furnished and Use of

1.5.2, 2.3.6, 5.3

Contract Documents, Definition of

1.1.1

Contract Sum

2.2.2, 2.2.4, 3.7.4, 3.7.5, 3.8, 3.10.2, 5.2.3, 7.3, 7.4, **9.1**, 9.2, 9.4.2, 9.5.1.4, 9.6.7, 9.7, 10.3.2, 11.5, 12.1.2, 12.3, 14.2.4, 14.3.2, 15.1.4.2, **15.1.5**, **15.2.5**

Contract Sum, Definition of

9.1

Contract Time

1.1.4, 2.2.1, 2.2.2, 3.7.4, 3.7.5, 3.10.2, 5.2.3, 6.1.5, 7.2.1.3, 7.3.1, 7.3.5, 7.3.6, 7, 7, 7.3.10, 7.4, 8.1.1, 8.2.1, 8.2.3, 8.3.1, 9.5.1, 9.7, 10.3.2, 12.1.1, 12.1.2, 14.3.2, 15.1.4.2, 15.1.6.1, 15.2.5

Contract Time, Definition of

8.1.1

CONTRACTOR

3

Contractor, Definition of

3.1, **6.1.2**

Contractor's Construction and Submittal Schedules

3.10, 3.12.1, 3.12.2, 4.2.3, 6.1.3, 15.1.6.2

Contractor's Employees

2.2.4, 3.3.2, 3.4.3, 3.8.1, 3.9, 3.18.2, 4.2.3, 4.2.6, 10.2, 10.3, 11.3, 14.1, 14.2.1.1

Contractor's Liability Insurance

11.1

Contractor's Relationship with Separate Contractors and Owner's Forces

3.12.5, 3.14.2, 4.2.4, 6, 11.3, 12.2.4

Contractor's Relationship with Subcontractors

1.2.2, 2.2.4, 3.3.2, 3.18.1, 3.18.2, 4.2.4, 5, 9.6.2, 9.6.7, 9.10.2, 11.2, 11.3, 11.4

Contractor's Relationship with the Architect

1.1.2, 1.5, 2.3.3, 3.1.3, 3.2.2, 3.2.3, 3.2.4, 3.3.1, 3.4.2, 3.5.1, 3.7.4, 3.10, 3.11, 3.12, 3.16, 3.18, 4.2, 5.2, 6.2.2, 7, 8.3.1, 9.2, 9.3, 9.4, 9.5, 9.7, 9.8, 9.9, 10.2.6, 10.3, 11.3, 12, 13.4, 15.1.3, 15.2.1

Contractor's Representations

3.2.1, 3.2.2, 3.5, 3.12.6, 6.2.2, 8.2.1, 9.3.3, 9.8.2

Contractor's Responsibility for Those Performing the Work

3.3.2, 3.18, 5.3, 6.1.3, 6.2, 9.5.1, 10.2.8

Contractor's Review of Contract Documents

3.2

Contractor's Right to Stop the Work

2.2.2, 9.7

Contractor's Right to Terminate the Contract

14.1

Contractor's Submittals

3.10, 3.11, 3.12, 4.2.7, 5.2.1, 5.2.3, 9.2, 9.3, 9.8.2, 9.8.3, 9.9.1, 9.10.2, 9.10.3

Contractor's Superintendent

3.9, 10.2.6

Contractor's Supervision and Construction Procedures

1.2.2, 3.3, 3.4, 3.12.10, 4.2.2, 4.2.7, 6.1.3, 6.2.4, 7.1.3, 7.3.4, 7.3.6, 8.2, 10, 12, 14, 15.1.4

Coordination and Correlation

1.2, 3.2.1, 3.3.1, 3.10, 3.12.6, 6.1.3, 6.2.1

Copies Furnished of Drawings and Specifications

1.5, 2.3.6, 3.11

Copyrights

1.5, **3.17**

Correction of Work

2.5, 3.7.3, 9.4.2, 9.8.2, 9.8.3, 9.9.1, 12.1.2, **12.2**, 12.3, 15.1.3.1, 15.1.3.2, 15.2.1

Correlation and Intent of the Contract Documents

1.2

Cost, Definition of

7.3.4

Costs

2.5, 3.2.4, 3.7.3, 3.8.2, 3.15.2, 5.4.2, 6.1.1, 6.2.3, 7.3.3.3, 7.3.4, 7.3.8, 7.3.9, 9.10.2, 10.3.2, 10.3.6, 11.2, 12.1.2, 12.2.1, 12.2.4, 13.4, 14

Cutting and Patching

3.14, 6.2.5

Damage to Construction of Owner or Separate Contractors

3.14.2, 6.2.4, 10.2.1.2, 10.2.5, 10.4, 12.2.4

Damage to the Work

3.14.2, 9.9.1, 10.2.1.2, 10.2.5, 10.4, 12.2.4

Damages, Claims for

3.2.4, 3.18, 6.1.1, 8.3.3, 9.5.1, 9.6.7, 10.3.3, 11.3.2, 11.3, 14.2.4, 15.1.7

Damages for Delay

6.2.3, 8.3.3, 9.5.1.6, 9.7, 10.3.2, 14.3.2

Date of Commencement of the Work, Definition of

8.1.2

Date of Substantial Completion, Definition of

8.1.3

Day, Definition of

8.1.4

Decisions of the Architect

3.7.4, 4.2.6, 4.2.7, 4.2.11, 4.2.12, 4.2.13, 6.3, 7.3.4, 7.3.9, 8.1.3, 8.3.1, 9.2, 9.4, 9.5.1, 9.8.4, 9.9.1, 13.4.2, 14.2.2, 14.2.4, 15.1, 15.2

Decisions to Withhold Certification

9.4.1, **9.5**, 9.7, 14.1.1.3

Defective or Nonconforming Work, Acceptance, Rejection and Correction of

2.5, 3.5, 4.2.6, 6.2.3, 9.5.1, 9.5.3, 9.6.6, 9.8.2, 9.9.3, 9.10.4, 12.2.1

Definitions

1.1, 2.1.1, 3.1.1, 3.5, 3.12.1, 3.12.2, 3.12.3, 4.1.1, 5.1, 6.1.2, 7.2.1, 7.3.1, 8.1, 9.1, 9.8.1, 15.1.1

Delays and Extensions of Time

3.2, **3.7.4**, 5.2.3, 7.2.1, 7.3.1, **7.4**, **8.3**, 9.5.1, **9.7**, 10.3.2, **10.4**, 14.3.2, **15.1.6**, 15.2.5

Digital Data Use and Transmission

1.7

Disputes

6.3, 7.3.9, 15.1, 15.2

Documents and Samples at the Site

3.11

Drawings, Definition of

1.1.5

Drawings and Specifications, Use and Ownership of

3.11

Effective Date of Insurance

8.2.2

Emergencies

10.4, 14.1.1.2, 15.1.5

Employees, Contractor's

3.3.2, 3.4.3, 3.8.1, 3.9, 3.18.2, 4.2.3, 4.2.6, 10.2, 10.3.3, 11.3, 14.1, 14.2.1.1

Equipment, Labor, or Materials

1.1.3, 1.1.6, 3.4, 3.5, 3.8.2, 3.8.3, 3.12, 3.13, 3.15.1, 4.2.6, 4.2.7, 5.2.1, 6.2.1, 7.3.4, 9.3.2, 9.3.3, 9.5.1.3, 9.10.2, 10.2.1, 10.2.4, 14.2.1.1, 14.2.1.2

Execution and Progress of the Work

1.1.3, 1.2.1, 1.2.2, 2.3.4, 2.3.6, 3.1, 3.3.1, 3.4.1, 3.7.1, 3.10.1, 3.12, 3.14, 4.2, 6.2.2, 7.1.3, 7.3.6, 8.2, 9.5.1, 9.9.1, 10.2, 10.3, 12.1, 12.2, 14.2, 14.3.1, 15.1.4

Extensions of Time

3.2.4, 3.7.4, 5.2.3, 7.2.1, 7.3, 7.4, 9.5.1, 9.7, 10.3.2, 10.4, 14.3, 15.1.6, **15.2.5**

Failure of Payment

9.5.1.3, **9.7**, 9.10.2, 13.5, 14.1.1.3, 14.2.1.2

Faulty Work

(See Defective or Nonconforming Work)

Final Completion and Final Payment

4.2.1, 4.2.9, 9.8.2, **9.10**, 12.3, 14.2.4, 14.4.3

Financial Arrangements, Owner's

2.2.1, 13.2.2, 14.1.1.4

GENERAL PROVISIONS

1

Governing Law

13.1

Guarantees (See Warranty)

Hazardous Materials and Substances

10.2.4, **10.3**

Identification of Subcontractors and Suppliers

5.2.1

Indemnification

3.17, **3.18**, 9.6.8, 9.10.2, 10.3.3, 11.3

Information and Services Required of the Owner

2.1.2, **2.2**, 2.3, 3.2.2, 3.12.10.1, 6.1.3, 6.1.4, 6.2.5, 9.6.1, 9.9.2, 9.10.3, 10.3.3, 11.2, 13.4.1, 13.4.2, 14.1.1.4, 14.1.4, 15.1.4

Initial Decision

15.2

Initial Decision Maker, Definition of

1.1.8

Initial Decision Maker, Decisions

14.2.4, 15.1.4.2, 15.2.1, 15.2.2, 15.2.3, 15.2.4, 15.2.5

Initial Decision Maker, Extent of Authority

14.2.4, 15.1.4.2, 15.2.1, 15.2.2, 15.2.3, 15.2.4, 15.2.5

Injury or Damage to Person or Property

10.2.8, 10.4

Inspections

3.1.3, 3.3.3, 3.7.1, 4.2.2, 4.2.6, 4.2.9, 9.4.2, 9.8.3, 9.9.2, 9.10.1, 12.2.1, 13.4

Instructions to Bidders

1.1.1

Instructions to the Contractor

3.2.4, 3.3.1, 3.8.1, 5.2.1, 7, 8.2.2, 12, 13.4.2

Instruments of Service, Definition of

1.1.7

Insurance

6.1.1, 7.3.4, 8.2.2, 9.3.2, 9.8.4, 9.9.1, 9.10.2, 10.2.5, **11**

Insurance, Notice of Cancellation or Expiration

11.1.4, 11.2.3

Insurance, Contractor's Liability

11.1

Insurance, Effective Date of

8.2.2, 14.4.2

Insurance, Owner's Liability

11.2

Insurance, Property

10.2.5, 11.2, 11.4, 11.5

Insurance, Stored Materials

9.3.2

INSURANCE AND BONDS

11

Insurance Companies, Consent to Partial Occupancy

9.9.1

Insured loss, Adjustment and Settlement of

11.5

Intent of the Contract Documents

1.2.1, 4.2.7, 4.2.12, 4.2.13

Interest

13.5

Interpretation

1.1.8, 1.2.3, **1.4**, 4.1.1, 5.1, 6.1.2, 15.1.1

Interpretations, Written

4.2.11, 4.2.12

Judgment on Final Award

15.4.2

Labor and Materials, Equipment

1.1.3, 1.1.6, **3.4**, 3.5, 3.8.2, 3.8.3, 3.12, 3.13, 3.15.1, 5.2.1, 6.2.1, 7.3.4, 9.3.2, 9.3.3, 9.5.1.3, 9.10.2, 10.2.1, 10.2.4, 14.2.1.1, 14.2.1.2

Labor Disputes

8.3.1

Laws and Regulations

1.5, 2.3.2, 3.2.3, 3.2.4, 3.6, 3.7, 3.12.10, 3.13, 9.6.4, 9.9.1, 10.2.2, 13.1, 13.3.1, 13.4.2, 13.5, 14, 15.2.8, 15.4

Liens

2.1.2, 9.3.1, 9.3.3, 9.6.8, 9.10.2, 9.10.4, 15.2.8

Limitations, Statutes of

12.2.5, 15.1.2, 15.4.1.1

Limitations of Liability

3.2.2, 3.5, 3.12.10, 3.12.10.1, 3.17, 3.18.1, 4.2.6, 4.2.7, 6.2.2, 9.4.2, 9.6.4, 9.6.7, 9.6.8, 10.2.5, 10.3.3, 11.3, 12.2.5, 13.3.1

Limitations of Time

2.1.2, 2.2, 2.5, 3.2.2, 3.10, 3.11, 3.12.5, 3.15.1, 4.2.7, 5.2, 5.3, 5.4.1, 6.2.4, 7.3, 7.4, 8.2, 9.2, 9.3.1, 9.3.3, 9.4.1, 9.5, 9.6, 9.7, 9.8, 9.9, 9.10, 12.2, 13.4, 14, 15, 15.1.2, 15.1.3, 15.1.5

Materials, Hazardous

10.2.4, 10.3

Materials, Labor, Equipment and

1.1.3, 1.1.6, 3.4.1, 3.5, 3.8.2, 3.8.3, 3.12, 3.13, 3.15.1, 5.2.1, 6.2.1, 7.3.4, 9.3.2, 9.3.3, 9.5.1.3, 9.10.2, 10.2.1.2, 10.2.4, 14.2.1.1, 14.2.1.2

Means, Methods, Techniques, Sequences and Procedures of Construction

3.3.1, 3.12.10, 4.2.2, 4.2.7, 9.4.2

Mechanic's Lien

2.1.2, 9.3.1, 9.3.3, 9.6.8, 9.10.2, 9.10.4, 15.2.8

Mediation

8.3.1, 15.1.3.2, 15.2.1, 15.2.5, 15.2.6, **15.3**, 15.4.1, 15.4.1.1

Minor Changes in the Work

1.1.1, 3.4.2, 3.12.8, 4.2.8, 7.1, **7.4**

MISCELLANEOUS PROVISIONS

13

Modifications, Definition of

1.1.1

Modifications to the Contract

1.1.1, 1.1.2, 2.5, 3.11, 4.1.2, 4.2.1, 5.2.3, 7, 8.3.1, 9.7, 10.3.2

Mutual Responsibility

6.2

Nonconforming Work, Acceptance of

9.6.6, 9.9.3, **12.3**

Nonconforming Work, Rejection and Correction of

2.4, 2.5, 3.5, 4.2.6, 6.2.4, 9.5.1, 9.8.2, 9.9.3, 9.10.4, 12.2

Notice

1.6, 1.6.1, 1.6.2, 2.1.2, 2.2.2, 2.2.3, 2.2.4, 2.5, 3.2.4, 3.3.1, 3.7.4, 3.7.5, 3.9.2, 3.12.9, 3.12.10, 5.2.1, 7.4, 8.2.2, 9.6.8, 9.7, 9.10.1, 10.2.8, 10.3.2, 11.5, 12.2.2.1, 13.4.1, 13.4.2, 14.1, 14.2.2, 14.4.2, 15.1.3, 15.1.5, 15.1.6, 15.4.1

Notice of Cancellation or Expiration of Insurance

11.1.4, 11.2.3

Notice of Claims

1.6.2, 2.1.2, 3.7.4, 9.6.8, 10.2.8, **15.1.3**, 15.1.5, 15.1.6, 15.2.8, 15.3.2, 15.4.1

Notice of Testing and Inspections

13.4.1, 13.4.2

Observations, Contractor's

3.2, 3.7.4

Occupancy

2.3.1, 9.6.6, 9.8

Orders, Written

1.1.1, 2.4, 3.9.2, 7, 8.2.2, 11.5, 12.1, 12.2.2.1, 13.4.2, 14.3.1

OWNER

2

Owner, Definition of

2.1.1

Owner, Evidence of Financial Arrangements

2.2, 13.2.2, 14.1.1.4

Owner, Information and Services Required of the

2.1.2, **2.2**, 2.3, 3.2.2, 3.12.10, 6.1.3, 6.1.4, 6.2.5, 9.3.2, 9.6.1, 9.6.4, 9.9.2, 9.10.3, 10.3.3, 11.2, 13.4.1, 13.4.2, 14.1.1.4, 14.1.4, 15.1.4

Owner's Authority

1.5, 2.1.1, 2.3.32.4, 2.5, 3.4.2, 3.8.1, 3.12.10, 3.14.2, 4.1.2, 4.2.4, 4.2.9, 5.2.1, 5.2.4, 5.4.1, 6.1, 6.3, 7.2.1, 7.3.1, 8.2.2, 8.3.1, 9.3.2, 9.5.1, 9.6.4, 9.9.1, 9.10.2, 10.3.2, 11.4, 11.5, 12.2.2, 12.3, 13.2.2, 14.3, 14.4, 15.2.7

Owner's Insurance

11.2

Owner's Relationship with Subcontractors

1.1.2, 5.2, 5.3, 5.4, 9.6.4, 9.10.2, 14.2.2

Owner's Right to Carry Out the Work

2.5, 14.2.2

Owner's Right to Clean Up

6.3

Owner's Right to Perform Construction and to Award Separate Contracts

6.1

Owner's Right to Stop the Work

2.4

Owner's Right to Suspend the Work

14.3

Owner's Right to Terminate the Contract

14.2, 14.4

Ownership and Use of Drawings, Specifications and Other Instruments of Service

1.1.1, 1.1.6, 1.1.7, 1.5, 2.3.6, 3.2.2, 3.11, 3.17, 4.2.12, 5.3

Partial Occupancy or Use

9.6.6, 9.9

Patching, Cutting and

3.14, 6.2.5

Patents

3.17

Payment, Applications for

4.2.5, 7.3.9, 9.2, 9.3, 9.4, 9.5, 9.6.3, 9.7, 9.8.5, 9.10.1, 14.2.3, 14.2.4, 14.4.3

Payment, Certificates for

4.2.5, 4.2.9, 9.3.3, 9.4, 9.5, 9.6.1, 9.6.6, 9.7, 9.10.1, 9.10.3, 14.1.1.3, 14.2.4

Payment, Failure of

9.5.1.3, 9.7, 9.10.2, 13.5, 14.1.1.3, 14.2.1.2

Payment, Final

4.2.1, 4.2.9, 9.10, 12.3, 14.2.4, 14.4.3

Payment Bond, Performance Bond and

7.3.4.4, 9.6.7, 9.10.3, 11.1.2

Payments, Progress

9.3, 9.6, 9.8.5, 9.10.3, 14.2.3, 15.1.4

PAYMENTS AND COMPLETION

9

Payments to Subcontractors

5.4.2, 9.5.1.3, 9.6.2, 9.6.3, 9.6.4, 9.6.7, 14.2.1.2

PCB

10.3.1

Performance Bond and Payment Bond

7.3.4.4, 9.6.7, 9.10.3, 11.1.2

Permits, Fees, Notices and Compliance with Laws

2.3.1, 3.7, 3.13, 7.3.4.4, 10.2.2

PERSONS AND PROPERTY, PROTECTION OF

10

Polychlorinated Biphenyl

10.3.1

Product Data, Definition of

3.12.2

Product Data and Samples, Shop Drawings

3.11, 3.12, 4.2.7



Progress and Completion

4.2.2, **8.2**, 9.8, 9.9.1, 14.1.4, 15.1.4

Progress Payments

9.3, **9.6**, 9.8.5, 9.10.3, 14.2.3, 15.1.4

Project, Definition of**1.1.4**

Project Representatives

4.2.10

Property Insurance

10.2.5, **11.2**

Proposal Requirements

1.1.1

PROTECTION OF PERSONS AND PROPERTY**10**

Regulations and Laws

1.5, 2.3.2, 3.2.3, 3.6, 3.7, 3.12.10, 3.13, 9.6.4, 9.9.1, 10.2.2, 13.1, 13.3, 13.4.1, 13.4.2, 13.5, 14, 15.2.8, 15.4

Rejection of Work

4.2.6, 12.2.1

Releases and Waivers of Liens

9.3.1, 9.10.2

Representations

3.2.1, 3.5, 3.12.6, 8.2.1, 9.3.3, 9.4.2, 9.5.1, 9.10.1

Representatives

2.1.1, 3.1.1, 3.9, 4.1.1, 4.2.10, 13.2.1

Responsibility for Those Performing the Work

3.3.2, 3.18, 4.2.2, 4.2.3, 5.3, 6.1.3, 6.2, 6.3, 9.5.1, 10

Retainage

9.3.1, 9.6.2, 9.8.5, 9.9.1, 9.10.2, 9.10.3

Review of Contract Documents and Field Conditions by Contractor

3.2, 3.12.7, 6.1.3

Review of Contractor's Submittals by Owner and Architect

3.10.1, 3.10.2, 3.11, 3.12, 4.2, 5.2, 6.1.3, 9.2, 9.8.2

Review of Shop Drawings, Product Data and Samples by Contractor

3.12

Rights and Remedies

1.1.2, 2.4, 2.5, 3.5, 3.7.4, 3.15.2, 4.2.6, 5.3, 5.4, 6.1, 6.3, 7.3.1, 8.3, 9.5.1, 9.7, 10.2.5, 10.3, 12.2.1, 12.2.2, 12.2.4, **13.3**, 14, 15.4

Royalties, Patents and Copyrights

3.17

Rules and Notices for Arbitration

15.4.1

Safety of Persons and Property

10.2, 10.4

Safety Precautions and Programs

3.3.1, 4.2.2, 4.2.7, 5.3, **10.1**, 10.2, 10.4

Samples, Definition of

3.12.3

Samples, Shop Drawings, Product Data and

3.11, **3.12**, 4.2.7

Samples at the Site, Documents and

3.11

Schedule of Values

9.2, 9.3.1

Schedules, Construction

3.10, 3.12.1, 3.12.2, 6.1.3, 15.1.6.2

Separate Contracts and Contractors

1.1.4, 3.12.5, 3.14.2, 4.2.4, 4.2.7, 6, 8.3.1, 12.1.2

Separate Contractors, Definition of

6.1.1

Shop Drawings, Definition of

3.12.1

Shop Drawings, Product Data and Samples

3.11, **3.12**, 4.2.7

Site, Use of

3.13, 6.1.1, 6.2.1

Site Inspections

3.2.2, 3.3.3, 3.7.1, 3.7.4, 4.2, 9.9.2, 9.4.2, 9.10.1, 13.4

Site Visits, Architect's

3.7.4, 4.2.2, 4.2.9, 9.4.2, 9.5.1, 9.9.2, 9.10.1, 13.4

Special Inspections and Testing

4.2.6, 12.2.1, 13.4

Specifications, Definition of

1.1.6

Specifications

1.1.1, **1.1.6**, 1.2.2, 1.5, 3.12.10, 3.17, 4.2.14

Statute of Limitations

15.1.2, 15.4.1.1

Stopping the Work

2.2.2, 2.4, 9.7, 10.3, 14.1

Stored Materials

6.2.1, 9.3.2, 10.2.1.2, 10.2.4

Subcontractor, Definition of

5.1.1

SUBCONTRACTORS

5

Subcontractors, Work by

1.2.2, 3.3.2, 3.12.1, 3.18, 4.2.3, 5.2.3, 5.3, 5.4, 9.3.1.2, 9.6.7

Subcontractual Relations

5.3, 5.4, 9.3.1.2, 9.6, 9.10, 10.2.1, 14.1, 14.2.1

Submittals

3.10, 3.11, 3.12, 4.2.7, 5.2.1, 5.2.3, 7.3.4, 9.2, 9.3, 9.8, 9.9.1, 9.10.2, 9.10.3

Submittal Schedule

3.10.2, 3.12.5, 4.2.7

Subrogation, Waivers of

6.1.1, **11.3**

Substances, Hazardous

10.3

Substantial Completion

4.2.9, 8.1.1, 8.1.3, 8.2.3, 9.4.2, **9.8**, 9.9.1, 9.10.3, 12.2, 15.1.2

Substantial Completion, Definition of

9.8.1

Substitution of Subcontractors

5.2.3, 5.2.4

Substitution of Architect

2.3.3



Substitutions of Materials

3.4.2, 3.5, 7.3.8

Sub-subcontractor, Definition of

5.1.2

Subsurface Conditions

3.7.4

Successors and Assigns

13.2

Superintendent

3.9, 10.2.6

Supervision and Construction Procedures

1.2.2, **3.3**, 3.4, 3.12.10, 4.2.2, 4.2.7, 6.1.3, 6.2.4, 7.1.3, 7.3.4, 8.2, 8.3.1, 9.4.2, 10, 12, 14, 15.1.4

Suppliers

1.5, 3.12.1, 4.2.4, 4.2.6, 5.2.1, 9.3, 9.4.2, 9.5.4, 9.6, 9.10.5, 14.2.1

Surety

5.4.1.2, 9.6.8, 9.8.5, 9.10.2, 9.10.3, 11.1.2, 14.2.2, 15.2.7

Surety, Consent of

9.8.5, 9.10.2, 9.10.3

Surveys

1.1.7, 2.3.4

Suspension by the Owner for Convenience

14.3

Suspension of the Work

3.7.5, 5.4.2, 14.3

Suspension or Termination of the Contract

5.4.1.1, 14

Taxes

3.6, 3.8.2.1, 7.3.4.4

Termination by the Contractor

14.1, 15.1.7

Termination by the Owner for Cause

5.4.1.1, **14.2**, 15.1.7

Termination by the Owner for Convenience

14.4

Termination of the Architect

2.3.3

Termination of the Contractor Employment

14.2.2

TERMINATION OR SUSPENSION OF THE CONTRACT

14

Tests and Inspections

3.1.3, 3.3.3, 3.7.1, 4.2.2, 4.2.6, 4.2.9, 9.4.2, 9.8.3, 9.9.2, 9.10.1, 10.3.2, 12.2.1, **13.4**

TIME

8

Time, Delays and Extensions of

3.2.4, 3.7.4, 5.2.3, 7.2.1, 7.3.1, 7.4, **8.3**, 9.5.1, 9.7, 10.3.2, 10.4, 14.3.2, 15.1.6, 15.2.5

Time Limits

2.1.2, 2.2, 2.5, 3.2.2, 3.10, 3.11, 3.12.5, 3.15.1, 4.2, 5.2, 5.3, 5.4, 6.2.4, 7.3, 7.4, 8.2, 9.2, 9.3.1, 9.3.3, 9.4.1, 9.5, 9.6, 9.7, 9.8, 9.9, 9.10, 12.2, 13.4, 14, 15.1.2, 15.1.3, 15.4

Time Limits on Claims

3.7.4, 10.2.8, 15.1.2, 15.1.3

Title to Work

9.3.2, 9.3.3

UNCOVERING AND CORRECTION OF WORK

12

Uncovering of Work

12.1

Unforeseen Conditions, Concealed or Unknown

3.7.4, 8.3.1, 10.3

Unit Prices

7.3.3.2, 9.1.2

Use of Documents

1.1.1, 1.5, 2.3.6, 3.12.6, 5.3

Use of Site

3.13, 6.1.1, 6.2.1

Values, Schedule of

9.2, 9.3.1

Waiver of Claims by the Architect

13.3.2

Waiver of Claims by the Contractor

9.10.5, 13.3.2, **15.1.7**

Waiver of Claims by the Owner

9.9.3, 9.10.3, 9.10.4, 12.2.2.1, 13.3.2, 14.2.4, **15.1.7**

Waiver of Consequential Damages

14.2.4, 15.1.7

Waiver of Liens

9.3, 9.10.2, 9.10.4

Waivers of Subrogation

6.1.1, **11.3**

Warranty

3.5, 4.2.9, 9.3.3, 9.8.4, 9.9.1, 9.10.2, 9.10.4, 12.2.2, 15.1.2

Weather Delays

8.3, 15.1.6.2

Work, Definition of

1.1.3

Written Consent

1.5.2, 3.4.2, 3.7.4, 3.12.8, 3.14.2, 4.1.2, 9.3.2, 9.10.3, 13.2, 13.3.2, 15.4.4.2

Written Interpretations

4.2.11, 4.2.12

Written Orders

1.1.1, 2.4, 3.9, 7, 8.2.2, 12.1, 12.2, 13.4.2, 14.3.1



ARTICLE 1 GENERAL PROVISIONS

§ 1.1 Basic Definitions

§ 1.1.1 The Contract Documents

The Contract Documents are enumerated in the Agreement between the Owner and Contractor (hereinafter the Agreement) and consist of the Agreement, Conditions of the Contract (General, Supplementary and other Conditions), Drawings, Specifications, Addenda issued prior to execution of the Contract, other documents listed in the Agreement, and Modifications issued after execution of the Contract. A Modification is (1) a written amendment to the Contract signed by both parties, (2) a Change Order, (3) a Construction Change Directive, or (4) a written order for a minor change in the Work issued by the Architect. Unless specifically enumerated in the Agreement, the Contract Documents do not include the advertisement or invitation to bid, Instructions to Bidders, sample forms, other information furnished by the Owner in anticipation of receiving bids or proposals, the Contractor's bid or proposal, or portions of Addenda relating to bidding or proposal requirements.

§ 1.1.2 The Contract

The Contract Documents form the Contract for Construction. The Contract represents the entire and integrated agreement between the parties hereto and supersedes prior negotiations, representations, or agreements, either written or oral. The Contract may be amended or modified only by a Modification. The Contract Documents shall not be construed to create a contractual relationship of any kind (1) between the Contractor and the Architect or the Architect's consultants, (2) between the Owner and a Subcontractor or a Sub-subcontractor, (3) between the Owner and the Architect or the Architect's consultants, or (4) between any persons or entities other than the Owner and the Contractor. The Architect shall, however, be entitled to performance and enforcement of obligations under the Contract intended to facilitate performance of the Architect's duties.

§ 1.1.3 The Work

The term "Work" means the construction and services required by the Contract Documents, whether completed or partially completed, and includes all other labor, materials, equipment, and services provided or to be provided by the Contractor to fulfill the Contractor's obligations. The Work may constitute the whole or a part of the Project.

§ 1.1.4 The Project

The Project is the total construction of which the Work performed under the Contract Documents may be the whole or a part and which may include construction by the Owner and by Separate Contractors.

§ 1.1.5 The Drawings

The Drawings are the graphic and pictorial portions of the Contract Documents showing the design, location and dimensions of the Work, generally including plans, elevations, sections, details, schedules, and diagrams.

§ 1.1.6 The Specifications

The Specifications are that portion of the Contract Documents consisting of the written requirements for materials, equipment, systems, standards and workmanship for the Work, and performance of related services.

§ 1.1.7 Instruments of Service

Instruments of Service are representations, in any medium of expression now known or later developed, of the tangible and intangible creative work performed by the Architect and the Architect's consultants under their respective professional services agreements. Instruments of Service may include, without limitation, studies, surveys, models, sketches, drawings, specifications, and other similar materials.

§ 1.1.8 Initial Decision Maker

The Initial Decision Maker is the person identified in the Agreement to render initial decisions on Claims in accordance with Section 15.2. The Initial Decision Maker shall not show partiality to the Owner or Contractor and shall not be liable for results of interpretations or decisions rendered in good faith.

§ 1.2 Correlation and Intent of the Contract Documents

§ 1.2.1 The intent of the Contract Documents is to include all items necessary for the proper execution and completion of the Work by the Contractor. The Contract Documents are complementary, and what is required by one shall be as binding as if required by all; performance by the Contractor shall be required only to the extent consistent with the Contract Documents and reasonably inferable from them as being necessary to produce the indicated results.

§ 1.2.1.1 The invalidity of any provision of the Contract Documents shall not invalidate the Contract or its remaining provisions. If it is determined that any provision of the Contract Documents violates any law, or is otherwise invalid or unenforceable, then that provision shall be revised to the extent necessary to make that provision legal and enforceable. In such case the Contract Documents shall be construed, to the fullest extent permitted by law, to give effect to the parties' intentions and purposes in executing the Contract.

§ 1.2.2 Organization of the Specifications into divisions, sections and articles, and arrangement of Drawings shall not control the Contractor in dividing the Work among Subcontractors or in establishing the extent of Work to be performed by any trade.

§ 1.2.3 Unless otherwise stated in the Contract Documents, words that have well-known technical or construction industry meanings are used in the Contract Documents in accordance with such recognized meanings.

§ 1.3 Capitalization

Terms capitalized in these General Conditions include those that are (1) specifically defined, (2) the titles of numbered articles, or (3) the titles of other documents published by the American Institute of Architects.

§ 1.4 Interpretation

In the interest of brevity the Contract Documents frequently omit modifying words such as "all" and "any" and articles such as "the" and "an," but the fact that a modifier or an article is absent from one statement and appears in another is not intended to affect the interpretation of either statement.

§ 1.5 Ownership and Use of Drawings, Specifications, and Other Instruments of Service

§ 1.5.1 The Architect and the Architect's consultants shall be deemed the authors and owners of their respective Instruments of Service, including the Drawings and Specifications, and retain all common law, statutory, and other reserved rights in their Instruments of Service, including copyrights. The Contractor, Subcontractors, Sub-subcontractors, and suppliers shall not own or claim a copyright in the Instruments of Service. Submittal or distribution to meet official regulatory requirements or for other purposes in connection with the Project is not to be construed as publication in derogation of the Architect's or Architect's consultants' reserved rights.

§ 1.5.2 The Contractor, Subcontractors, Sub-subcontractors, and suppliers are authorized to use and reproduce the Instruments of Service provided to them, subject to any protocols established pursuant to Sections 1.7 and 1.8, solely and exclusively for execution of the Work. All copies made under this authorization shall bear the copyright notice, if any, shown on the Instruments of Service. The Contractor, Subcontractors, Sub-subcontractors, and suppliers may not use the Instruments of Service on other projects or for additions to the Project outside the scope of the Work without the specific written consent of the Owner, Architect, and the Architect's consultants.

§ 1.6 Notice

§ 1.6.1 Except as otherwise provided in Section 1.6.2, where the Contract Documents require one party to notify or give notice to the other party, such notice shall be provided in writing to the designated representative of the party to whom the notice is addressed and shall be deemed to have been duly served if delivered in person, by mail, by courier, or by electronic transmission if a method for electronic transmission is set forth in the Agreement.

§ 1.6.2 Notice of Claims as provided in Section 15.1.3 shall be provided in writing and shall be deemed to have been duly served only if delivered to the designated representative of the party to whom the notice is addressed by certified or registered mail, or by courier providing proof of delivery.

§ 1.7 Digital Data Use and Transmission

The parties shall agree upon written protocols governing the transmission and use of, and reliance on, Instruments of Service or any other information or documentation in digital form.

§ 1.8 Building Information Models Use and Reliance

Any use of, or reliance on, all or a portion of a building information model without agreement to written protocols governing the use of, and reliance on, the information contained in the model shall be at the using or relying party's sole risk and without liability to the other party and its contractors or consultants, the authors of, or contributors to, the building information model, and each of their agents and employees.

ARTICLE 2 OWNER

§ 2.1 General

§ 2.1.1 The Owner is the person or entity identified as such in the Agreement and is referred to throughout the Contract Documents as if singular in number. The Owner shall designate in writing a representative who shall have express authority to bind the Owner with respect to all matters requiring the Owner's approval or authorization. Except as otherwise provided in Section 4.2.1, the Architect does not have such authority. The term "Owner" means the Owner or the Owner's authorized representative.

§ 2.1.2 The Owner shall furnish to the Contractor, within fifteen days after receipt of a written request, information necessary and relevant for the Contractor to evaluate, give notice of, or enforce mechanic's lien rights. Such information shall include a correct statement of the record legal title to the property on which the Project is located, usually referred to as the site, and the Owner's interest therein.

§ 2.2 Evidence of the Owner's Financial Arrangements

§ 2.2.1 Prior to commencement of the Work and upon written request by the Contractor, the Owner shall furnish to the Contractor reasonable evidence that the Owner has made financial arrangements to fulfill the Owner's obligations under the Contract. The Contractor shall have no obligation to commence the Work until the Owner provides such evidence. If commencement of the Work is delayed under this Section 2.2.1, the Contract Time shall be extended appropriately.

§ 2.2.2 Following commencement of the Work and upon written request by the Contractor, the Owner shall furnish to the Contractor reasonable evidence that the Owner has made financial arrangements to fulfill the Owner's obligations under the Contract only if (1) the Owner fails to make payments to the Contractor as the Contract Documents require; (2) the Contractor identifies in writing a reasonable concern regarding the Owner's ability to make payment when due; or (3) a change in the Work materially changes the Contract Sum. If the Owner fails to provide such evidence, as required, within fourteen days of the Contractor's request, the Contractor may immediately stop the Work and, in that event, shall notify the Owner that the Work has stopped. However, if the request is made because a change in the Work materially changes the Contract Sum under (3) above, the Contractor may immediately stop only that portion of the Work affected by the change until reasonable evidence is provided. If the Work is stopped under this Section 2.2.2, the Contract Time shall be extended appropriately and the Contract Sum shall be increased by the amount of the Contractor's reasonable costs of shutdown, delay and start-up, plus interest as provided in the Contract Documents.

§ 2.2.3 After the Owner furnishes evidence of financial arrangements under this Section 2.2, the Owner shall not materially vary such financial arrangements without prior notice to the Contractor.

§ 2.2.4 Where the Owner has designated information furnished under this Section 2.2 as "confidential," the Contractor shall keep the information confidential and shall not disclose it to any other person. However, the Contractor may disclose "confidential" information, after seven (7) days' notice to the Owner, where disclosure is required by law, including a subpoena or other form of compulsory legal process issued by a court or governmental entity, or by court or arbitrator(s) order. The Contractor may also disclose "confidential" information to its employees, consultants, sureties, Subcontractors and their employees, Sub-subcontractors, and others who need to know the content of such information solely and exclusively for the Project and who agree to maintain the confidentiality of such information.

§ 2.3 Information and Services Required of the Owner

§ 2.3.1 Except for permits and fees that are the responsibility of the Contractor under the Contract Documents, including those required under Section 3.7.1, the Owner shall secure and pay for necessary approvals, easements, assessments and charges required for construction, use or occupancy of permanent structures or for permanent changes in existing facilities.

§ 2.3.2 The Owner shall retain an architect lawfully licensed to practice architecture, or an entity lawfully practicing architecture, in the jurisdiction where the Project is located. That person or entity is identified as the Architect in the Agreement and is referred to throughout the Contract Documents as if singular in number.

§ 2.3.3 If the employment of the Architect terminates, the Owner shall employ a successor to whom the Contractor has no reasonable objection and whose status under the Contract Documents shall be that of the Architect.

§ 2.3.4 The Owner shall furnish surveys describing physical characteristics, legal limitations and utility locations for the site of

the Project, and a legal description of the site. The Contractor shall be entitled to rely on the accuracy of information furnished by the Owner but shall exercise proper precautions relating to the safe performance of the Work.

§ 2.3.5 The Owner shall furnish information or services required of the Owner by the Contract Documents with reasonable promptness. The Owner shall also furnish any other information or services under the Owner's control and relevant to the Contractor's performance of the Work with reasonable promptness after receiving the Contractor's written request for such information or services.

§ 2.3.6 Unless otherwise provided in the Contract Documents, the Owner shall furnish to the Contractor one copy of the Contract Documents for purposes of making reproductions pursuant to Section 1.5.2.

§ 2.4 Owner's Right to Stop the Work

If the Contractor fails to correct Work that is not in accordance with the requirements of the Contract Documents as required by Section 12.2 or repeatedly fails to carry out Work in accordance with the Contract Documents, the Owner may issue a written order to the Contractor to stop the Work, or any portion thereof, until the cause for such order has been eliminated; however, the right of the Owner to stop the Work shall not give rise to a duty on the part of the Owner to exercise this right for the benefit of the Contractor or any other person or entity, except to the extent required by Section 6.1.3.

§ 2.5 Owner's Right to Carry Out the Work

If the Contractor defaults or neglects to carry out the Work in accordance with the Contract Documents and fails within a ten-day period after receipt of notice from the Owner to commence and continue correction of such default or neglect with diligence and promptness, the Owner may, without prejudice to other remedies the Owner may have, correct such default or neglect. Such action by the Owner and amounts charged to the Contractor are both subject to prior approval of the Architect and the Architect may, pursuant to Section 9.5.1, withhold or nullify a Certificate for Payment in whole or in part, to the extent reasonably necessary to reimburse the Owner for the reasonable cost of correcting such deficiencies, including Owner's expenses and compensation for the Architect's additional services made necessary by such default, neglect, or failure. If current and future payments are not sufficient to cover such amounts, the Contractor shall pay the difference to the Owner. If the Contractor disagrees with the actions of the Owner or the Architect, or the amounts claimed as costs to the Owner, the Contractor may file a Claim pursuant to Article 15.

ARTICLE 3 CONTRACTOR

§ 3.1 General

§ 3.1.1 The Contractor is the person or entity identified as such in the Agreement and is referred to throughout the Contract Documents as if singular in number. The Contractor shall be lawfully licensed, if required in the jurisdiction where the Project is located. The Contractor shall designate in writing a representative who shall have express authority to bind the Contractor with respect to all matters under this Contract. The term "Contractor" means the Contractor or the Contractor's authorized representative.

§ 3.1.2 The Contractor shall perform the Work in accordance with the Contract Documents.

§ 3.1.3 The Contractor shall not be relieved of its obligations to perform the Work in accordance with the Contract Documents either by activities or duties of the Architect in the Architect's administration of the Contract, or by tests, inspections or approvals required or performed by persons or entities other than the Contractor.

§ 3.2 Review of Contract Documents and Field Conditions by Contractor

§ 3.2.1 Execution of the Contract by the Contractor is a representation that the Contractor has visited the site, become generally familiar with local conditions under which the Work is to be performed, and correlated personal observations with requirements of the Contract Documents.

§ 3.2.2 Because the Contract Documents are complementary, the Contractor shall, before starting each portion of the Work, carefully study and compare the various Contract Documents relative to that portion of the Work, as well as the information furnished by the Owner pursuant to Section 2.3.4, shall take field measurements of any existing conditions related to that portion of the Work, and shall observe any conditions at the site affecting it. These obligations are for the purpose of facilitating coordination and construction by the Contractor and are not for the purpose of discovering errors, omissions, or inconsistencies in the Contract Documents; however, the Contractor shall promptly report to the Architect any errors, inconsistencies or omissions discovered by or made known to the Contractor as a request for information in such form as the

Architect may require. It is recognized that the Contractor's review is made in the Contractor's capacity as a contractor and not as a licensed design professional, unless otherwise specifically provided in the Contract Documents.

§ 3.2.3 The Contractor is not required to ascertain that the Contract Documents are in accordance with applicable laws, statutes, ordinances, codes, rules and regulations, or lawful orders of public authorities, but the Contractor shall promptly report to the Architect any nonconformity discovered by or made known to the Contractor as a request for information in such form as the Architect may require.

§ 3.2.4 If the Contractor believes that additional cost or time is involved because of clarifications or instructions the Architect issues in response to the Contractor's notices or requests for information pursuant to Sections 3.2.2 or 3.2.3, the Contractor shall submit Claims as provided in Article 15. If the Contractor fails to perform the obligations of Sections 3.2.2 or 3.2.3, the Contractor shall pay such costs and damages to the Owner, subject to Section 15.1.7, as would have been avoided if the Contractor had performed such obligations. If the Contractor performs those obligations, the Contractor shall not be liable to the Owner or Architect for damages resulting from errors, inconsistencies or omissions in the Contract Documents, for differences between field measurements or conditions and the Contract Documents, or for nonconformities of the Contract Documents to applicable laws, statutes, ordinances, codes, rules and regulations, and lawful orders of public authorities.

§ 3.3 Supervision and Construction Procedures

§ 3.3.1 The Contractor shall supervise and direct the Work, using the Contractor's best skill and attention. The Contractor shall be solely responsible for, and have control over, construction means, methods, techniques, sequences, and procedures, and for coordinating all portions of the Work under the Contract. If the Contract Documents give specific instructions concerning construction means, methods, techniques, sequences, or procedures, the Contractor shall evaluate the jobsite safety thereof and shall be solely responsible for the jobsite safety of such means, methods, techniques, sequences, or procedures. If the Contractor determines that such means, methods, techniques, sequences or procedures may not be safe, the Contractor shall give timely notice to the Owner and Architect, and shall propose alternative means, methods, techniques, sequences, or procedures. The Architect shall evaluate the proposed alternative solely for conformance with the design intent for the completed construction. Unless the Architect objects to the Contractor's proposed alternative, the Contractor shall perform the Work using its alternative means, methods, techniques, sequences, or procedures.

§ 3.3.2 The Contractor shall be responsible to the Owner for acts and omissions of the Contractor's employees, Subcontractors and their agents and employees, and other persons or entities performing portions of the Work for, or on behalf of, the Contractor or any of its Subcontractors.

§ 3.3.3 The Contractor shall be responsible for inspection of portions of Work already performed to determine that such portions are in proper condition to receive subsequent Work.

§ 3.4 Labor and Materials

§ 3.4.1 Unless otherwise provided in the Contract Documents, the Contractor shall provide and pay for labor, materials, equipment, tools, construction equipment and machinery, water, heat, utilities, transportation, and other facilities and services necessary for proper execution and completion of the Work, whether temporary or permanent and whether or not incorporated or to be incorporated in the Work.

§ 3.4.2 Except in the case of minor changes in the Work approved by the Architect in accordance with Section 3.12.8 or ordered by the Architect in accordance with Section 7.4, the Contractor may make substitutions only with the consent of the Owner, after evaluation by the Architect and in accordance with a Change Order or Construction Change Directive.

§ 3.4.3 The Contractor shall enforce strict discipline and good order among the Contractor's employees and other persons carrying out the Work. The Contractor shall not permit employment of unfit persons or persons not properly skilled in tasks assigned to them.

§ 3.5 Warranty

§ 3.5.1 The Contractor warrants to the Owner and Architect that materials and equipment furnished under the Contract will be of good quality and new unless the Contract Documents require or permit otherwise. The Contractor further warrants that the Work will conform to the requirements of the Contract Documents and will be free from defects, except for those inherent in the quality of the Work the Contract Documents require or permit. Work, materials, or equipment not conforming to these requirements may be considered defective. The Contractor's warranty excludes remedy for damage or defect caused by abuse,

alterations to the Work not executed by the Contractor, improper or insufficient maintenance, improper operation, or normal wear and tear and normal usage. If required by the Architect, the Contractor shall furnish satisfactory evidence as to the kind and quality of materials and equipment.

§ 3.5.2 All material, equipment, or other special warranties required by the Contract Documents shall be issued in the name of the Owner, or shall be transferable to the Owner, and shall commence in accordance with Section 9.8.4.

§ 3.6 Taxes

The Contractor shall pay sales, consumer, use and similar taxes for the Work provided by the Contractor that are legally enacted when bids are received or negotiations concluded, whether or not yet effective or merely scheduled to go into effect.

§ 3.7 Permits, Fees, Notices and Compliance with Laws

§ 3.7.1 Unless otherwise provided in the Contract Documents, the Contractor shall secure and pay for the building permit as well as for other permits, fees, licenses, and inspections by government agencies necessary for proper execution and completion of the Work that are customarily secured after execution of the Contract and legally required at the time bids are received or negotiations concluded.

§ 3.7.2 The Contractor shall comply with and give notices required by applicable laws, statutes, ordinances, codes, rules and regulations, and lawful orders of public authorities applicable to performance of the Work.

§ 3.7.3 If the Contractor performs Work knowing it to be contrary to applicable laws, statutes, ordinances, codes, rules and regulations, or lawful orders of public authorities, the Contractor shall assume appropriate responsibility for such Work and shall bear the costs attributable to correction.

§ 3.7.4 Concealed or Unknown Conditions

If the Contractor encounters conditions at the site that are (1) subsurface or otherwise concealed physical conditions that differ materially from those indicated in the Contract Documents or (2) unknown physical conditions of an unusual nature that differ materially from those ordinarily found to exist and generally recognized as inherent in construction activities of the character provided for in the Contract Documents, the Contractor shall promptly provide notice to the Owner and the Architect before conditions are disturbed and in no event later than 14 days after first observance of the conditions. The Architect will promptly investigate such conditions and, if the Architect determines that they differ materially and cause an increase or decrease in the Contractor's cost of, or time required for, performance of any part of the Work, will recommend that an equitable adjustment be made in the Contract Sum or Contract Time, or both. If the Architect determines that the conditions at the site are not materially different from those indicated in the Contract Documents and that no change in the terms of the Contract is justified, the Architect shall promptly notify the Owner and Contractor, stating the reasons. If either party disputes the Architect's determination or recommendation, that party may submit a Claim as provided in Article 15.

§ 3.7.5 If, in the course of the Work, the Contractor encounters human remains or recognizes the existence of burial markers, archaeological sites or wetlands not indicated in the Contract Documents, the Contractor shall immediately suspend any operations that would affect them and shall notify the Owner and Architect. Upon receipt of such notice, the Owner shall promptly take any action necessary to obtain governmental authorization required to resume the operations. The Contractor shall continue to suspend such operations until otherwise instructed by the Owner but shall continue with all other operations that do not affect those remains or features. Requests for adjustments in the Contract Sum and Contract Time arising from the existence of such remains or features may be made as provided in Article 15.

§ 3.8 Allowances

§ 3.8.1 The Contractor shall include in the Contract Sum all allowances stated in the Contract Documents. Items covered by allowances shall be supplied for such amounts and by such persons or entities as the Owner may direct, but the Contractor shall not be required to employ persons or entities to whom the Contractor has reasonable objection.

§ 3.8.2 Unless otherwise provided in the Contract Documents,

- .1 allowances shall cover the cost to the Contractor of materials and equipment delivered at the site and all required taxes, less applicable trade discounts;
- .2 Contractor's costs for unloading and handling at the site, labor, installation costs, overhead, profit, and other expenses contemplated for stated allowance amounts shall be included in the Contract Sum but not in the allowances; and

- .3 whenever costs are more than or less than allowances, the Contract Sum shall be adjusted accordingly by Change Order. The amount of the Change Order shall reflect (1) the difference between actual costs and the allowances under Section 3.8.2.1 and (2) changes in Contractor's costs under Section 3.8.2.2.

§ 3.8.3 Materials and equipment under an allowance shall be selected by the Owner with reasonable promptness.

§ 3.9 Superintendent

§ 3.9.1 The Contractor shall employ a competent superintendent and necessary assistants who shall be in attendance at the Project site during performance of the Work. The superintendent shall represent the Contractor, and communications given to the superintendent shall be as binding as if given to the Contractor.

§ 3.9.2 The Contractor, as soon as practicable after award of the Contract, shall notify the Owner and Architect of the name and qualifications of a proposed superintendent. Within 14 days of receipt of the information, the Architect may notify the Contractor, stating whether the Owner or the Architect (1) has reasonable objection to the proposed superintendent or (2) requires additional time for review. Failure of the Architect to provide notice within the 14-day period shall constitute notice of no reasonable objection.

§ 3.9.3 The Contractor shall not employ a proposed superintendent to whom the Owner or Architect has made reasonable and timely objection. The Contractor shall not change the superintendent without the Owner's consent, which shall not unreasonably be withheld or delayed.

§ 3.10 Contractor's Construction and Submittal Schedules

§ 3.10.1 The Contractor, promptly after being awarded the Contract, shall submit for the Owner's and Architect's information a Contractor's construction schedule for the Work. The schedule shall contain detail appropriate for the Project, including (1) the date of commencement of the Work, interim schedule milestone dates, and the date of Substantial Completion; (2) an apportionment of the Work by construction activity; and (3) the time required for completion of each portion of the Work. The schedule shall provide for the orderly progression of the Work to completion and shall not exceed time limits current under the Contract Documents. The schedule shall be revised at appropriate intervals as required by the conditions of the Work and Project.

§ 3.10.2 The Contractor, promptly after being awarded the Contract and thereafter as necessary to maintain a current submittal schedule, shall submit a submittal schedule for the Architect's approval. The Architect's approval shall not be unreasonably delayed or withheld. The submittal schedule shall (1) be coordinated with the Contractor's construction schedule, and (2) allow the Architect reasonable time to review submittals. If the Contractor fails to submit a submittal schedule, or fails to provide submittals in accordance with the approved submittal schedule, the Contractor shall not be entitled to any increase in Contract Sum or extension of Contract Time based on the time required for review of submittals.

§ 3.10.3 The Contractor shall perform the Work in general accordance with the most recent schedules submitted to the Owner and Architect.

§ 3.11 Documents and Samples at the Site

The Contractor shall make available, at the Project site, the Contract Documents, including Change Orders, Construction Change Directives, and other Modifications, in good order and marked currently to indicate field changes and selections made during construction, and the approved Shop Drawings, Product Data, Samples, and similar required submittals. These shall be in electronic form or paper copy, available to the Architect and Owner, and delivered to the Architect for submittal to the Owner upon completion of the Work as a record of the Work as constructed.

§ 3.12 Shop Drawings, Product Data and Samples

§ 3.12.1 Shop Drawings are drawings, diagrams, schedules, and other data specially prepared for the Work by the Contractor or a Subcontractor, Sub-subcontractor, manufacturer, supplier, or distributor to illustrate some portion of the Work.

§ 3.12.2 Product Data are illustrations, standard schedules, performance charts, instructions, brochures, diagrams, and other information furnished by the Contractor to illustrate materials or equipment for some portion of the Work.

§ 3.12.3 Samples are physical examples that illustrate materials, equipment, or workmanship, and establish standards by which the Work will be judged.

§ 3.12.4 Shop Drawings, Product Data, Samples, and similar submittals are not Contract Documents. Their purpose is to demonstrate how the Contractor proposes to conform to the information given and the design concept expressed in the Contract Documents for those portions of the Work for which the Contract Documents require submittals. Review by the Architect is subject to the limitations of Section 4.2.7. Informational submittals upon which the Architect is not expected to take responsive action may be so identified in the Contract Documents. Submittals that are not required by the Contract Documents may be returned by the Architect without action.

§ 3.12.5 The Contractor shall review for compliance with the Contract Documents, approve, and submit to the Architect, Shop Drawings, Product Data, Samples, and similar submittals required by the Contract Documents, in accordance with the submittal schedule approved by the Architect or, in the absence of an approved submittal schedule, with reasonable promptness and in such sequence as to cause no delay in the Work or in the activities of the Owner or of Separate Contractors.

§ 3.12.6 By submitting Shop Drawings, Product Data, Samples, and similar submittals, the Contractor represents to the Owner and Architect that the Contractor has (1) reviewed and approved them, (2) determined and verified materials, field measurements and field construction criteria related thereto, or will do so, and (3) checked and coordinated the information contained within such submittals with the requirements of the Work and of the Contract Documents.

§ 3.12.7 The Contractor shall perform no portion of the Work for which the Contract Documents require submittal and review of Shop Drawings, Product Data, Samples, or similar submittals, until the respective submittal has been approved by the Architect.

§ 3.12.8 The Work shall be in accordance with approved submittals except that the Contractor shall not be relieved of responsibility for deviations from the requirements of the Contract Documents by the Architect's approval of Shop Drawings, Product Data, Samples, or similar submittals, unless the Contractor has specifically notified the Architect of such deviation at the time of submittal and (1) the Architect has given written approval to the specific deviation as a minor change in the Work, or (2) a Change Order or Construction Change Directive has been issued authorizing the deviation. The Contractor shall not be relieved of responsibility for errors or omissions in Shop Drawings, Product Data, Samples, or similar submittals, by the Architect's approval thereof.

§ 3.12.9 The Contractor shall direct specific attention, in writing or on resubmitted Shop Drawings, Product Data, Samples, or similar submittals, to revisions other than those requested by the Architect on previous submittals. In the absence of such notice, the Architect's approval of a resubmission shall not apply to such revisions.

§ 3.12.10 The Contractor shall not be required to provide professional services that constitute the practice of architecture or engineering unless such services are specifically required by the Contract Documents for a portion of the Work or unless the Contractor needs to provide such services in order to carry out the Contractor's responsibilities for construction means, methods, techniques, sequences, and procedures. The Contractor shall not be required to provide professional services in violation of applicable law.

§ 3.12.10.1 If professional design services or certifications by a design professional related to systems, materials, or equipment are specifically required of the Contractor by the Contract Documents, the Owner and the Architect will specify all performance and design criteria that such services must satisfy. The Contractor shall be entitled to rely upon the adequacy and accuracy of the performance and design criteria provided in the Contract Documents. The Contractor shall cause such services or certifications to be provided by an appropriately licensed design professional, whose signature and seal shall appear on all drawings, calculations, specifications, certifications, Shop Drawings, and other submittals prepared by such professional. Shop Drawings, and other submittals related to the Work, designed or certified by such professional, if prepared by others, shall bear such professional's written approval when submitted to the Architect. The Owner and the Architect shall be entitled to rely upon the adequacy and accuracy of the services, certifications, and approvals performed or provided by such design professionals, provided the Owner and Architect have specified to the Contractor the performance and design criteria that such services must satisfy. Pursuant to this Section 3.12.10, the Architect will review and approve or take other appropriate action on submittals only for the limited purpose of checking for conformance with information given and the design concept expressed in the Contract Documents.

§ 3.12.10.2 If the Contract Documents require the Contractor's design professional to certify that the Work has been performed in accordance with the design criteria, the Contractor shall furnish such certifications to the Architect at the time and in the

form specified by the Architect.

§ 3.13 Use of Site

The Contractor shall confine operations at the site to areas permitted by applicable laws, statutes, ordinances, codes, rules and regulations, lawful orders of public authorities, and the Contract Documents and shall not unreasonably encumber the site with materials or equipment.

§ 3.14 Cutting and Patching

§ 3.14.1 The Contractor shall be responsible for cutting, fitting, or patching required to complete the Work or to make its parts fit together properly. All areas requiring cutting, fitting, or patching shall be restored to the condition existing prior to the cutting, fitting, or patching, unless otherwise required by the Contract Documents.

§ 3.14.2 The Contractor shall not damage or endanger a portion of the Work or fully or partially completed construction of the Owner or Separate Contractors by cutting, patching, or otherwise altering such construction, or by excavation. The Contractor shall not cut or otherwise alter construction by the Owner or a Separate Contractor except with written consent of the Owner and of the Separate Contractor. Consent shall not be unreasonably withheld. The Contractor shall not unreasonably withhold, from the Owner or a Separate Contractor, its consent to cutting or otherwise altering the Work.

§ 3.15 Cleaning Up

§ 3.15.1 The Contractor shall keep the premises and surrounding area free from accumulation of waste materials and rubbish caused by operations under the Contract. At completion of the Work, the Contractor shall remove waste materials, rubbish, the Contractor's tools, construction equipment, machinery, and surplus materials from and about the Project.

§ 3.15.2 If the Contractor fails to clean up as provided in the Contract Documents, the Owner may do so and the Owner shall be entitled to reimbursement from the Contractor.

§ 3.16 Access to Work

The Contractor shall provide the Owner and Architect with access to the Work in preparation and progress wherever located.

§ 3.17 Royalties, Patents and Copyrights

The Contractor shall pay all royalties and license fees. The Contractor shall defend suits or claims for infringement of copyrights and patent rights and shall hold the Owner and Architect harmless from loss on account thereof, but shall not be responsible for defense or loss when a particular design, process, or product of a particular manufacturer or manufacturers is required by the Contract Documents, or where the copyright violations are contained in Drawings, Specifications, or other documents prepared by the Owner or Architect. However, if an infringement of a copyright or patent is discovered by, or made known to, the Contractor, the Contractor shall be responsible for the loss unless the information is promptly furnished to the Architect.

§ 3.18 Indemnification

§ 3.18.1 To the fullest extent permitted by law, the Contractor shall indemnify and hold harmless the Owner, Architect, Architect's consultants, and agents and employees of any of them from and against claims, damages, losses, and expenses, including but not limited to attorneys' fees, arising out of or resulting from performance of the Work, provided that such claim, damage, loss, or expense is attributable to bodily injury, sickness, disease or death, or to injury to or destruction of tangible property (other than the Work itself), but only to the extent caused by the negligent acts or omissions of the Contractor, a Subcontractor, anyone directly or indirectly employed by them, or anyone for whose acts they may be liable, regardless of whether or not such claim, damage, loss, or expense is caused in part by a party indemnified hereunder. Such obligation shall not be construed to negate, abridge, or reduce other rights or obligations of indemnity that would otherwise exist as to a party or person described in this Section 3.18.

§ 3.18.2 In claims against any person or entity indemnified under this Section 3.18 by an employee of the Contractor, a Subcontractor, anyone directly or indirectly employed by them, or anyone for whose acts they may be liable, the indemnification obligation under Section 3.18.1 shall not be limited by a limitation on amount or type of damages, compensation, or benefits payable by or for the Contractor or a Subcontractor under workers' compensation acts, disability benefit acts, or other employee benefit acts.

ARTICLE 4 ARCHITECT

§ 4.1 General

§ 4.1.1 The Architect is the person or entity retained by the Owner pursuant to Section 2.3.2 and identified as such in the Agreement.

§ 4.1.2 Duties, responsibilities, and limitations of authority of the Architect as set forth in the Contract Documents shall not be restricted, modified, or extended without written consent of the Owner, Contractor, and Architect. Consent shall not be unreasonably withheld.

§ 4.2 Administration of the Contract

§ 4.2.1 The Architect will provide administration of the Contract as described in the Contract Documents and will be an Owner's representative during construction until the date the Architect issues the final Certificate for Payment. The Architect will have authority to act on behalf of the Owner only to the extent provided in the Contract Documents.

§ 4.2.2 The Architect will visit the site at intervals appropriate to the stage of construction, or as otherwise agreed with the Owner, to become generally familiar with the progress and quality of the portion of the Work completed, and to determine in general if the Work observed is being performed in a manner indicating that the Work, when fully completed, will be in accordance with the Contract Documents. However, the Architect will not be required to make exhaustive or continuous on-site inspections to check the quality or quantity of the Work. The Architect will not have control over, charge of, or responsibility for the construction means, methods, techniques, sequences or procedures, or for the safety precautions and programs in connection with the Work, since these are solely the Contractor's rights and responsibilities under the Contract Documents.

§ 4.2.3 On the basis of the site visits, the Architect will keep the Owner reasonably informed about the progress and quality of the portion of the Work completed, and promptly report to the Owner (1) known deviations from the Contract Documents, (2) known deviations from the most recent construction schedule submitted by the Contractor, and (3) defects and deficiencies observed in the Work. The Architect will not be responsible for the Contractor's failure to perform the Work in accordance with the requirements of the Contract Documents. The Architect will not have control over or charge of, and will not be responsible for acts or omissions of, the Contractor, Subcontractors, or their agents or employees, or any other persons or entities performing portions of the Work.

§ 4.2.4 Communications

The Owner and Contractor shall include the Architect in all communications that relate to or affect the Architect's services or professional responsibilities. The Owner shall promptly notify the Architect of the substance of any direct communications between the Owner and the Contractor otherwise relating to the Project. Communications by and with the Architect's consultants shall be through the Architect. Communications by and with Subcontractors and suppliers shall be through the Contractor. Communications by and with Separate Contractors shall be through the Owner. The Contract Documents may specify other communication protocols.

§ 4.2.5 Based on the Architect's evaluations of the Contractor's Applications for Payment, the Architect will review and certify the amounts due the Contractor and will issue Certificates for Payment in such amounts.

§ 4.2.6 The Architect has authority to reject Work that does not conform to the Contract Documents. Whenever the Architect considers it necessary or advisable, the Architect will have authority to require inspection or testing of the Work in accordance with Sections 13.4.2 and 13.4.3, whether or not the Work is fabricated, installed or completed. However, neither this authority of the Architect nor a decision made in good faith either to exercise or not to exercise such authority shall give rise to a duty or responsibility of the Architect to the Contractor, Subcontractors, suppliers, their agents or employees, or other persons or entities performing portions of the Work.

§ 4.2.7 The Architect will review and approve, or take other appropriate action upon, the Contractor's submittals such as Shop Drawings, Product Data, and Samples, but only for the limited purpose of checking for conformance with information given and the design concept expressed in the Contract Documents. The Architect's action will be taken in accordance with the submittal schedule approved by the Architect or, in the absence of an approved submittal schedule, with reasonable promptness while allowing sufficient time in the Architect's professional judgment to permit adequate review. Review of such submittals is not conducted for the purpose of determining the accuracy and completeness of other details such as dimensions and quantities, or for substantiating instructions for installation or performance of equipment or systems, all of which remain

the responsibility of the Contractor as required by the Contract Documents. The Architect's review of the Contractor's submittals shall not relieve the Contractor of the obligations under Sections 3.3, 3.5, and 3.12. The Architect's review shall not constitute approval of safety precautions or of any construction means, methods, techniques, sequences, or procedures. The Architect's approval of a specific item shall not indicate approval of an assembly of which the item is a component.

§ 4.2.8 The Architect will prepare Change Orders and Construction Change Directives, and may order minor changes in the Work as provided in Section 7.4. The Architect will investigate and make determinations and recommendations regarding concealed and unknown conditions as provided in Section 3.7.4.

§ 4.2.9 The Architect will conduct inspections to determine the date or dates of Substantial Completion and the date of final completion; issue Certificates of Substantial Completion pursuant to Section 9.8; receive and forward to the Owner, for the Owner's review and records, written warranties and related documents required by the Contract and assembled by the Contractor pursuant to Section 9.10; and issue a final Certificate for Payment pursuant to Section 9.10.

§ 4.2.10 If the Owner and Architect agree, the Architect will provide one or more Project representatives to assist in carrying out the Architect's responsibilities at the site. The Owner shall notify the Contractor of any change in the duties, responsibilities and limitations of authority of the Project representatives.

§ 4.2.11 The Architect will interpret and decide matters concerning performance under, and requirements of, the Contract Documents on written request of either the Owner or Contractor. The Architect's response to such requests will be made in writing within any time limits agreed upon or otherwise with reasonable promptness.

§ 4.2.12 Interpretations and decisions of the Architect will be consistent with the intent of, and reasonably inferable from, the Contract Documents and will be in writing or in the form of drawings. When making such interpretations and decisions, the Architect will endeavor to secure faithful performance by both Owner and Contractor, will not show partiality to either, and will not be liable for results of interpretations or decisions rendered in good faith.

§ 4.2.13 The Architect's decisions on matters relating to aesthetic effect will be final if consistent with the intent expressed in the Contract Documents.

§ 4.2.14 The Architect will review and respond to requests for information about the Contract Documents. The Architect's response to such requests will be made in writing within any time limits agreed upon or otherwise with reasonable promptness. If appropriate, the Architect will prepare and issue supplemental Drawings and Specifications in response to the requests for information.

ARTICLE 5 SUBCONTRACTORS

§ 5.1 Definitions

§ 5.1.1 A Subcontractor is a person or entity who has a direct contract with the Contractor to perform a portion of the Work at the site. The term "Subcontractor" is referred to throughout the Contract Documents as if singular in number and means a Subcontractor or an authorized representative of the Subcontractor. The term "Subcontractor" does not include a Separate Contractor or the subcontractors of a Separate Contractor.

§ 5.1.2 A Sub-subcontractor is a person or entity who has a direct or indirect contract with a Subcontractor to perform a portion of the Work at the site. The term "Sub-subcontractor" is referred to throughout the Contract Documents as if singular in number and means a Sub-subcontractor or an authorized representative of the Sub-subcontractor.

§ 5.2 Award of Subcontracts and Other Contracts for Portions of the Work

§ 5.2.1 Unless otherwise stated in the Contract Documents, the Contractor, as soon as practicable after award of the Contract, shall notify the Owner and Architect of the persons or entities proposed for each principal portion of the Work, including those who are to furnish materials or equipment fabricated to a special design. Within 14 days of receipt of the information, the Architect may notify the Contractor whether the Owner or the Architect (1) has reasonable objection to any such proposed person or entity or (2) requires additional time for review. Failure of the Architect to provide notice within the 14-day period shall constitute notice of no reasonable objection.

§ 5.2.2 The Contractor shall not contract with a proposed person or entity to whom the Owner or Architect has made reasonable and timely objection. The Contractor shall not be required to contract with anyone to whom the Contractor has

made reasonable objection.

§ 5.2.3 If the Owner or Architect has reasonable objection to a person or entity proposed by the Contractor, the Contractor shall propose another to whom the Owner or Architect has no reasonable objection. If the proposed but rejected Subcontractor was reasonably capable of performing the Work, the Contract Sum and Contract Time shall be increased or decreased by the difference, if any, occasioned by such change, and an appropriate Change Order shall be issued before commencement of the substitute Subcontractor's Work. However, no increase in the Contract Sum or Contract Time shall be allowed for such change unless the Contractor has acted promptly and responsively in submitting names as required.

§ 5.2.4 The Contractor shall not substitute a Subcontractor, person, or entity for one previously selected if the Owner or Architect makes reasonable objection to such substitution.

§ 5.3 Subcontractual Relations

By appropriate written agreement, the Contractor shall require each Subcontractor, to the extent of the Work to be performed by the Subcontractor, to be bound to the Contractor by terms of the Contract Documents, and to assume toward the Contractor all the obligations and responsibilities, including the responsibility for safety of the Subcontractor's Work that the Contractor, by these Contract Documents, assumes toward the Owner and Architect. Each subcontract agreement shall preserve and protect the rights of the Owner and Architect under the Contract Documents with respect to the Work to be performed by the Subcontractor so that subcontracting thereof will not prejudice such rights, and shall allow to the Subcontractor, unless specifically provided otherwise in the subcontract agreement, the benefit of all rights, remedies, and redress against the Contractor that the Contractor, by the Contract Documents, has against the Owner. Where appropriate, the Contractor shall require each Subcontractor to enter into similar agreements with Sub-subcontractors. The Contractor shall make available to each proposed Subcontractor, prior to the execution of the subcontract agreement, copies of the Contract Documents to which the Subcontractor will be bound, and, upon written request of the Subcontractor, identify to the Subcontractor terms and conditions of the proposed subcontract agreement that may be at variance with the Contract Documents. Subcontractors will similarly make copies of applicable portions of such documents available to their respective proposed Sub-subcontractors.

§ 5.4 Contingent Assignment of Subcontracts

§ 5.4.1 Each subcontract agreement for a portion of the Work is assigned by the Contractor to the Owner, provided that

- .1 assignment is effective only after termination of the Contract by the Owner for cause pursuant to Section 14.2 and only for those subcontract agreements that the Owner accepts by notifying the Subcontractor and Contractor; and
- .2 assignment is subject to the prior rights of the surety, if any, obligated under bond relating to the Contract.

When the Owner accepts the assignment of a subcontract agreement, the Owner assumes the Contractor's rights and obligations under the subcontract.

§ 5.4.2 Upon such assignment, if the Work has been suspended for more than 30 days, the Subcontractor's compensation shall be equitably adjusted for increases in cost resulting from the suspension.

§ 5.4.3 Upon assignment to the Owner under this Section 5.4, the Owner may further assign the subcontract to a successor contractor or other entity. If the Owner assigns the subcontract to a successor contractor or other entity, the Owner shall nevertheless remain legally responsible for all of the successor contractor's obligations under the subcontract.

ARTICLE 6 CONSTRUCTION BY OWNER OR BY SEPARATE CONTRACTORS

§ 6.1 Owner's Right to Perform Construction and to Award Separate Contracts

§ 6.1.1 The term "Separate Contractor(s)" shall mean other contractors retained by the Owner under separate agreements. The Owner reserves the right to perform construction or operations related to the Project with the Owner's own forces, and with Separate Contractors retained under Conditions of the Contract substantially similar to those of this Contract, including those provisions of the Conditions of the Contract related to insurance and waiver of subrogation.

§ 6.1.2 When separate contracts are awarded for different portions of the Project or other construction or operations on the site, the term "Contractor" in the Contract Documents in each case shall mean the Contractor who executes each separate Owner-Contractor Agreement.

§ 6.1.3 The Owner shall provide for coordination of the activities of the Owner's own forces and of each Separate Contractor

with the Work of the Contractor, who shall cooperate with them. The Contractor shall participate with any Separate Contractors and the Owner in reviewing their construction schedules. The Contractor shall make any revisions to its construction schedule deemed necessary after a joint review and mutual agreement. The construction schedules shall then constitute the schedules to be used by the Contractor, Separate Contractors, and the Owner until subsequently revised.

§ 6.1.4 Unless otherwise provided in the Contract Documents, when the Owner performs construction or operations related to the Project with the Owner's own forces or with Separate Contractors, the Owner or its Separate Contractors shall have the same obligations and rights that the Contractor has under the Conditions of the Contract, including, without excluding others, those stated in Article 3, this Article 6, and Articles 10, 11, and 12.

§ 6.2 Mutual Responsibility

§ 6.2.1 The Contractor shall afford the Owner and Separate Contractors reasonable opportunity for introduction and storage of their materials and equipment and performance of their activities, and shall connect and coordinate the Contractor's construction and operations with theirs as required by the Contract Documents.

§ 6.2.2 If part of the Contractor's Work depends for proper execution or results upon construction or operations by the Owner or a Separate Contractor, the Contractor shall, prior to proceeding with that portion of the Work, promptly notify the Architect of apparent discrepancies or defects in the construction or operations by the Owner or Separate Contractor that would render it unsuitable for proper execution and results of the Contractor's Work. Failure of the Contractor to notify the Architect of apparent discrepancies or defects prior to proceeding with the Work shall constitute an acknowledgment that the Owner's or Separate Contractor's completed or partially completed construction is fit and proper to receive the Contractor's Work. The Contractor shall not be responsible for discrepancies or defects in the construction or operations by the Owner or Separate Contractor that are not apparent.

§ 6.2.3 The Contractor shall reimburse the Owner for costs the Owner incurs that are payable to a Separate Contractor because of the Contractor's delays, improperly timed activities or defective construction. The Owner shall be responsible to the Contractor for costs the Contractor incurs because of a Separate Contractor's delays, improperly timed activities, damage to the Work or defective construction.

§ 6.2.4 The Contractor shall promptly remedy damage that the Contractor wrongfully causes to completed or partially completed construction or to property of the Owner or Separate Contractor as provided in Section 10.2.5.

§ 6.2.5 The Owner and each Separate Contractor shall have the same responsibilities for cutting and patching as are described for the Contractor in Section 3.14.

§ 6.3 Owner's Right to Clean Up

If a dispute arises among the Contractor, Separate Contractors, and the Owner as to the responsibility under their respective contracts for maintaining the premises and surrounding area free from waste materials and rubbish, the Owner may clean up and the Architect will allocate the cost among those responsible.

ARTICLE 7 CHANGES IN THE WORK

§ 7.1 General

§ 7.1.1 Changes in the Work may be accomplished after execution of the Contract, and without invalidating the Contract, by Change Order, Construction Change Directive or order for a minor change in the Work, subject to the limitations stated in this Article 7 and elsewhere in the Contract Documents.

§ 7.1.2 A Change Order shall be based upon agreement among the Owner, Contractor, and Architect. A Construction Change Directive requires agreement by the Owner and Architect and may or may not be agreed to by the Contractor. An order for a minor change in the Work may be issued by the Architect alone.

§ 7.1.3 Changes in the Work shall be performed under applicable provisions of the Contract Documents. The Contractor shall proceed promptly with changes in the Work, unless otherwise provided in the Change Order, Construction Change Directive, or order for a minor change in the Work.

§ 7.2 Change Orders

§ 7.2.1 A Change Order is a written instrument prepared by the Architect and signed by the Owner, Contractor, and Architect

stating their agreement upon all of the following:

- .1 The change in the Work;
- .2 The amount of the adjustment, if any, in the Contract Sum; and
- .3 The extent of the adjustment, if any, in the Contract Time.

§ 7.3 Construction Change Directives

§ 7.3.1 A Construction Change Directive is a written order prepared by the Architect and signed by the Owner and Architect, directing a change in the Work prior to agreement on adjustment, if any, in the Contract Sum or Contract Time, or both. The Owner may by Construction Change Directive, without invalidating the Contract, order changes in the Work within the general scope of the Contract consisting of additions, deletions, or other revisions, the Contract Sum and Contract Time being adjusted accordingly.

§ 7.3.2 A Construction Change Directive shall be used in the absence of total agreement on the terms of a Change Order.

§ 7.3.3 If the Construction Change Directive provides for an adjustment to the Contract Sum, the adjustment shall be based on one of the following methods:

- .1 Mutual acceptance of a lump sum properly itemized and supported by sufficient substantiating data to permit evaluation;
- .2 Unit prices stated in the Contract Documents or subsequently agreed upon;
- .3 Cost to be determined in a manner agreed upon by the parties and a mutually acceptable fixed or percentage fee; or
- .4 As provided in Section 7.3.4.

§ 7.3.4 If the Contractor does not respond promptly or disagrees with the method for adjustment in the Contract Sum, the Architect shall determine the adjustment on the basis of reasonable expenditures and savings of those performing the Work attributable to the change, including, in case of an increase in the Contract Sum, an amount for overhead and profit as set forth in the Agreement, or if no such amount is set forth in the Agreement, a reasonable amount. In such case, and also under Section 7.3.3.3, the Contractor shall keep and present, in such form as the Architect may prescribe, an itemized accounting together with appropriate supporting data. Unless otherwise provided in the Contract Documents, costs for the purposes of this Section 7.3.4 shall be limited to the following:

- .1 Costs of labor, including applicable payroll taxes, fringe benefits required by agreement or custom, workers' compensation insurance, and other employee costs approved by the Architect;
- .2 Costs of materials, supplies, and equipment, including cost of transportation, whether incorporated or consumed;
- .3 Rental costs of machinery and equipment, exclusive of hand tools, whether rented from the Contractor or others;
- .4 Costs of premiums for all bonds and insurance, permit fees, and sales, use, or similar taxes, directly related to the change; and
- .5 Costs of supervision and field office personnel directly attributable to the change.

§ 7.3.5 If the Contractor disagrees with the adjustment in the Contract Time, the Contractor may make a Claim in accordance with applicable provisions of Article 15.

§ 7.3.6 Upon receipt of a Construction Change Directive, the Contractor shall promptly proceed with the change in the Work involved and advise the Architect of the Contractor's agreement or disagreement with the method, if any, provided in the Construction Change Directive for determining the proposed adjustment in the Contract Sum or Contract Time.

§ 7.3.7 A Construction Change Directive signed by the Contractor indicates the Contractor's agreement therewith, including adjustment in Contract Sum and Contract Time or the method for determining them. Such agreement shall be effective immediately and shall be recorded as a Change Order.

§ 7.3.8 The amount of credit to be allowed by the Contractor to the Owner for a deletion or change that results in a net decrease in the Contract Sum shall be actual net cost as confirmed by the Architect. When both additions and credits covering related Work or substitutions are involved in a change, the allowance for overhead and profit shall be figured on the basis of net increase, if any, with respect to that change.

§ 7.3.9 Pending final determination of the total cost of a Construction Change Directive to the Owner, the Contractor may request payment for Work completed under the Construction Change Directive in Applications for Payment. The Architect will make an interim determination for purposes of monthly certification for payment for those costs and certify for payment the amount that the Architect determines, in the Architect's professional judgment, to be reasonably justified. The Architect's interim determination of cost shall adjust the Contract Sum on the same basis as a Change Order, subject to the right of either party to disagree and assert a Claim in accordance with Article 15.

§ 7.3.10 When the Owner and Contractor agree with a determination made by the Architect concerning the adjustments in the Contract Sum and Contract Time, or otherwise reach agreement upon the adjustments, such agreement shall be effective immediately and the Architect will prepare a Change Order. Change Orders may be issued for all or any part of a Construction Change Directive.

§ 7.4 Minor Changes in the Work

The Architect may order minor changes in the Work that are consistent with the intent of the Contract Documents and do not involve an adjustment in the Contract Sum or an extension of the Contract Time. The Architect's order for minor changes shall be in writing. If the Contractor believes that the proposed minor change in the Work will affect the Contract Sum or Contract Time, the Contractor shall notify the Architect and shall not proceed to implement the change in the Work. If the Contractor performs the Work set forth in the Architect's order for a minor change without prior notice to the Architect that such change will affect the Contract Sum or Contract Time, the Contractor waives any adjustment to the Contract Sum or extension of the Contract Time.

ARTICLE 8 TIME

§ 8.1 Definitions

§ 8.1.1 Unless otherwise provided, Contract Time is the period of time, including authorized adjustments, allotted in the Contract Documents for Substantial Completion of the Work.

§ 8.1.2 The date of commencement of the Work is the date established in the Agreement.

§ 8.1.3 The date of Substantial Completion is the date certified by the Architect in accordance with Section 9.8.

§ 8.1.4 The term "day" as used in the Contract Documents shall mean calendar day unless otherwise specifically defined.

§ 8.2 Progress and Completion

§ 8.2.1 Time limits stated in the Contract Documents are of the essence of the Contract. By executing the Agreement, the Contractor confirms that the Contract Time is a reasonable period for performing the Work.

§ 8.2.2 The Contractor shall not knowingly, except by agreement or instruction of the Owner in writing, commence the Work prior to the effective date of insurance required to be furnished by the Contractor and Owner.

§ 8.2.3 The Contractor shall proceed expeditiously with adequate forces and shall achieve Substantial Completion within the Contract Time.

§ 8.3 Delays and Extensions of Time

§ 8.3.1 If the Contractor is delayed at any time in the commencement or progress of the Work by (1) an act or neglect of the Owner or Architect, of an employee of either, or of a Separate Contractor; (2) by changes ordered in the Work; (3) by labor disputes, fire, unusual delay in deliveries, unavoidable casualties, adverse weather conditions documented in accordance with Section 15.1.6.2, or other causes beyond the Contractor's control; (4) by delay authorized by the Owner pending mediation and binding dispute resolution; or (5) by other causes that the Contractor asserts, and the Architect determines, justify delay, then the Contract Time shall be extended for such reasonable time as the Architect may determine.

§ 8.3.2 Claims relating to time shall be made in accordance with applicable provisions of Article 15.

§ 8.3.3 This Section 8.3 does not preclude recovery of damages for delay by either party under other provisions of the Contract Documents.

ARTICLE 9 PAYMENTS AND COMPLETION

§ 9.1 Contract Sum

§ 9.1.1 The Contract Sum is stated in the Agreement and, including authorized adjustments, is the total amount payable by the Owner to the Contractor for performance of the Work under the Contract Documents.

§ 9.1.2 If unit prices are stated in the Contract Documents or subsequently agreed upon, and if quantities originally contemplated are materially changed so that application of such unit prices to the actual quantities causes substantial inequity to the Owner or Contractor, the applicable unit prices shall be equitably adjusted.

§ 9.2 Schedule of Values

Where the Contract is based on a stipulated sum or Guaranteed Maximum Price, the Contractor shall submit a schedule of values to the Architect before the first Application for Payment, allocating the entire Contract Sum to the various portions of the Work. The schedule of values shall be prepared in the form, and supported by the data to substantiate its accuracy, required by the Architect. This schedule, unless objected to by the Architect, shall be used as a basis for reviewing the Contractor's Applications for Payment. Any changes to the schedule of values shall be submitted to the Architect and supported by such data to substantiate its accuracy as the Architect may require, and unless objected to by the Architect, shall be used as a basis for reviewing the Contractor's subsequent Applications for Payment.

§ 9.3 Applications for Payment

§ 9.3.1 At least ten days before the date established for each progress payment, the Contractor shall submit to the Architect an itemized Application for Payment prepared in accordance with the schedule of values, if required under Section 9.2, for completed portions of the Work. The application shall be notarized, if required, and supported by all data substantiating the Contractor's right to payment that the Owner or Architect require, such as copies of requisitions, and releases and waivers of liens from Subcontractors and suppliers, and shall reflect retainage if provided for in the Contract Documents.

§ 9.3.1.1 As provided in Section 7.3.9, such applications may include requests for payment on account of changes in the Work that have been properly authorized by Construction Change Directives, or by interim determinations of the Architect, but not yet included in Change Orders.

§ 9.3.1.2 Applications for Payment shall not include requests for payment for portions of the Work for which the Contractor does not intend to pay a Subcontractor or supplier, unless such Work has been performed by others whom the Contractor intends to pay.

§ 9.3.2 Unless otherwise provided in the Contract Documents, payments shall be made on account of materials and equipment delivered and suitably stored at the site for subsequent incorporation in the Work. If approved in advance by the Owner, payment may similarly be made for materials and equipment suitably stored off the site at a location agreed upon in writing. Payment for materials and equipment stored on or off the site shall be conditioned upon compliance by the Contractor with procedures satisfactory to the Owner to establish the Owner's title to such materials and equipment or otherwise protect the Owner's interest, and shall include the costs of applicable insurance, storage, and transportation to the site, for such materials and equipment stored off the site.

§ 9.3.3 The Contractor warrants that title to all Work covered by an Application for Payment will pass to the Owner no later than the time of payment. The Contractor further warrants that upon submittal of an Application for Payment all Work for which Certificates for Payment have been previously issued and payments received from the Owner shall, to the best of the Contractor's knowledge, information, and belief, be free and clear of liens, claims, security interests, or encumbrances, in favor of the Contractor, Subcontractors, suppliers, or other persons or entities that provided labor, materials, and equipment relating to the Work.

§ 9.4 Certificates for Payment

§ 9.4.1 The Architect will, within seven days after receipt of the Contractor's Application for Payment, either (1) issue to the Owner a Certificate for Payment in the full amount of the Application for Payment, with a copy to the Contractor; or (2) issue to the Owner a Certificate for Payment for such amount as the Architect determines is properly due, and notify the Contractor and Owner of the Architect's reasons for withholding certification in part as provided in Section 9.5.1; or (3) withhold certification of the entire Application for Payment, and notify the Contractor and Owner of the Architect's reason for withholding certification in whole as provided in Section 9.5.1.

§ 9.4.2 The issuance of a Certificate for Payment will constitute a representation by the Architect to the Owner, based on the Architect's evaluation of the Work and the data in the Application for Payment, that, to the best of the Architect's knowledge, information, and belief, the Work has progressed to the point indicated, the quality of the Work is in accordance with the Contract Documents, and that the Contractor is entitled to payment in the amount certified. The foregoing representations are subject to an evaluation of the Work for conformance with the Contract Documents upon Substantial Completion, to results of subsequent tests and inspections, to correction of minor deviations from the Contract Documents prior to completion, and to specific qualifications expressed by the Architect. However, the issuance of a Certificate for Payment will not be a representation that the Architect has (1) made exhaustive or continuous on-site inspections to check the quality or quantity of the Work; (2) reviewed construction means, methods, techniques, sequences, or procedures; (3) reviewed copies of requisitions received from Subcontractors and suppliers and other data requested by the Owner to substantiate the Contractor's right to payment; or (4) made examination to ascertain how or for what purpose the Contractor has used money previously paid on account of the Contract Sum.

§ 9.5 Decisions to Withhold Certification

§ 9.5.1 The Architect may withhold a Certificate for Payment in whole or in part, to the extent reasonably necessary to protect the Owner, if in the Architect's opinion the representations to the Owner required by Section 9.4.2 cannot be made. If the Architect is unable to certify payment in the amount of the Application, the Architect will notify the Contractor and Owner as provided in Section 9.4.1. If the Contractor and Architect cannot agree on a revised amount, the Architect will promptly issue a Certificate for Payment for the amount for which the Architect is able to make such representations to the Owner. The Architect may also withhold a Certificate for Payment or, because of subsequently discovered evidence, may nullify the whole or a part of a Certificate for Payment previously issued, to such extent as may be necessary in the Architect's opinion to protect the Owner from loss for which the Contractor is responsible, including loss resulting from acts and omissions described in Section 3.3.2, because of

- .1 defective Work not remedied;
- .2 third party claims filed or reasonable evidence indicating probable filing of such claims, unless security acceptable to the Owner is provided by the Contractor;
- .3 failure of the Contractor to make payments properly to Subcontractors or suppliers for labor, materials or equipment;
- .4 reasonable evidence that the Work cannot be completed for the unpaid balance of the Contract Sum;
- .5 damage to the Owner or a Separate Contractor;
- .6 reasonable evidence that the Work will not be completed within the Contract Time, and that the unpaid balance would not be adequate to cover actual or liquidated damages for the anticipated delay; or
- .7 repeated failure to carry out the Work in accordance with the Contract Documents.

§ 9.5.2 When either party disputes the Architect's decision regarding a Certificate for Payment under Section 9.5.1, in whole or in part, that party may submit a Claim in accordance with Article 15.

§ 9.5.3 When the reasons for withholding certification are removed, certification will be made for amounts previously withheld.

§ 9.5.4 If the Architect withholds certification for payment under Section 9.5.1.3, the Owner may, at its sole option, issue joint checks to the Contractor and to any Subcontractor or supplier to whom the Contractor failed to make payment for Work properly performed or material or equipment suitably delivered. If the Owner makes payments by joint check, the Owner shall notify the Architect and the Contractor shall reflect such payment on its next Application for Payment.

§ 9.6 Progress Payments

§ 9.6.1 After the Architect has issued a Certificate for Payment, the Owner shall make payment in the manner and within the time provided in the Contract Documents, and shall so notify the Architect.

§ 9.6.2 The Contractor shall pay each Subcontractor, no later than seven days after receipt of payment from the Owner, the amount to which the Subcontractor is entitled, reflecting percentages actually retained from payments to the Contractor on account of the Subcontractor's portion of the Work. The Contractor shall, by appropriate agreement with each Subcontractor, require each Subcontractor to make payments to Sub-subcontractors in a similar manner.

§ 9.6.3 The Architect will, on request, furnish to a Subcontractor, if practicable, information regarding percentages of

completion or amounts applied for by the Contractor and action taken thereon by the Architect and Owner on account of portions of the Work done by such Subcontractor.

§ 9.6.4 The Owner has the right to request written evidence from the Contractor that the Contractor has properly paid Subcontractors and suppliers amounts paid by the Owner to the Contractor for subcontracted Work. If the Contractor fails to furnish such evidence within seven days, the Owner shall have the right to contact Subcontractors and suppliers to ascertain whether they have been properly paid. Neither the Owner nor Architect shall have an obligation to pay, or to see to the payment of money to, a Subcontractor or supplier, except as may otherwise be required by law.

§ 9.6.5 The Contractor's payments to suppliers shall be treated in a manner similar to that provided in Sections 9.6.2, 9.6.3 and 9.6.4.

§ 9.6.6 A Certificate for Payment, a progress payment, or partial or entire use or occupancy of the Project by the Owner shall not constitute acceptance of Work not in accordance with the Contract Documents.

§ 9.6.7 Unless the Contractor provides the Owner with a payment bond in the full penal sum of the Contract Sum, payments received by the Contractor for Work properly performed by Subcontractors or provided by suppliers shall be held by the Contractor for those Subcontractors or suppliers who performed Work or furnished materials, or both, under contract with the Contractor for which payment was made by the Owner. Nothing contained herein shall require money to be placed in a separate account and not commingled with money of the Contractor, create any fiduciary liability or tort liability on the part of the Contractor for breach of trust, or entitle any person or entity to an award of punitive damages against the Contractor for breach of the requirements of this provision.

§ 9.6.8 Provided the Owner has fulfilled its payment obligations under the Contract Documents, the Contractor shall defend and indemnify the Owner from all loss, liability, damage or expense, including reasonable attorney's fees and litigation expenses, arising out of any lien claim or other claim for payment by any Subcontractor or supplier of any tier. Upon receipt of notice of a lien claim or other claim for payment, the Owner shall notify the Contractor. If approved by the applicable court, when required, the Contractor may substitute a surety bond for the property against which the lien or other claim for payment has been asserted.

§ 9.7 Failure of Payment

If the Architect does not issue a Certificate for Payment, through no fault of the Contractor, within seven days after receipt of the Contractor's Application for Payment, or if the Owner does not pay the Contractor within seven days after the date established in the Contract Documents, the amount certified by the Architect or awarded by binding dispute resolution, then the Contractor may, upon seven additional days' notice to the Owner and Architect, stop the Work until payment of the amount owing has been received. The Contract Time shall be extended appropriately and the Contract Sum shall be increased by the amount of the Contractor's reasonable costs of shutdown, delay and start-up, plus interest as provided for in the Contract Documents.

§ 9.8 Substantial Completion

§ 9.8.1 Substantial Completion is the stage in the progress of the Work when the Work or designated portion thereof is sufficiently complete in accordance with the Contract Documents so that the Owner can occupy or utilize the Work for its intended use.

§ 9.8.2 When the Contractor considers that the Work, or a portion thereof which the Owner agrees to accept separately, is substantially complete, the Contractor shall prepare and submit to the Architect a comprehensive list of items to be completed or corrected prior to final payment. Failure to include an item on such list does not alter the responsibility of the Contractor to complete all Work in accordance with the Contract Documents.

§ 9.8.3 Upon receipt of the Contractor's list, the Architect will make an inspection to determine whether the Work or designated portion thereof is substantially complete. If the Architect's inspection discloses any item, whether or not included on the Contractor's list, which is not sufficiently complete in accordance with the Contract Documents so that the Owner can occupy or utilize the Work or designated portion thereof for its intended use, the Contractor shall, before issuance of the Certificate of Substantial Completion, complete or correct such item upon notification by the Architect. In such case, the Contractor shall then submit a request for another inspection by the Architect to determine Substantial Completion.

§ 9.8.4 When the Work or designated portion thereof is substantially complete, the Architect will prepare a Certificate of Substantial Completion that shall establish the date of Substantial Completion; establish responsibilities of the Owner and Contractor for security, maintenance, heat, utilities, damage to the Work and insurance; and fix the time within which the Contractor shall finish all items on the list accompanying the Certificate. Warranties required by the Contract Documents shall commence on the date of Substantial Completion of the Work or designated portion thereof unless otherwise provided in the Certificate of Substantial Completion.

§ 9.8.5 The Certificate of Substantial Completion shall be submitted to the Owner and Contractor for their written acceptance of responsibilities assigned to them in the Certificate. Upon such acceptance, and consent of surety if any, the Owner shall make payment of retainage applying to the Work or designated portion thereof. Such payment shall be adjusted for Work that is incomplete or not in accordance with the requirements of the Contract Documents.

§ 9.9 Partial Occupancy or Use

§ 9.9.1 The Owner may occupy or use any completed or partially completed portion of the Work at any stage when such portion is designated by separate agreement with the Contractor, provided such occupancy or use is consented to by the insurer and authorized by public authorities having jurisdiction over the Project. Such partial occupancy or use may commence whether or not the portion is substantially complete, provided the Owner and Contractor have accepted in writing the responsibilities assigned to each of them for payments, retainage, if any, security, maintenance, heat, utilities, damage to the Work and insurance, and have agreed in writing concerning the period for correction of the Work and commencement of warranties required by the Contract Documents. When the Contractor considers a portion substantially complete, the Contractor shall prepare and submit a list to the Architect as provided under Section 9.8.2. Consent of the Contractor to partial occupancy or use shall not be unreasonably withheld. The stage of the progress of the Work shall be determined by written agreement between the Owner and Contractor or, if no agreement is reached, by decision of the Architect.

§ 9.9.2 Immediately prior to such partial occupancy or use, the Owner, Contractor, and Architect shall jointly inspect the area to be occupied or portion of the Work to be used in order to determine and record the condition of the Work.

§ 9.9.3 Unless otherwise agreed upon, partial occupancy or use of a portion or portions of the Work shall not constitute acceptance of Work not complying with the requirements of the Contract Documents.

§ 9.10 Final Completion and Final Payment

§ 9.10.1 Upon receipt of the Contractor's notice that the Work is ready for final inspection and acceptance and upon receipt of a final Application for Payment, the Architect will promptly make such inspection. When the Architect finds the Work acceptable under the Contract Documents and the Contract fully performed, the Architect will promptly issue a final Certificate for Payment stating that to the best of the Architect's knowledge, information and belief, and on the basis of the Architect's on-site visits and inspections, the Work has been completed in accordance with the Contract Documents and that the entire balance found to be due the Contractor and noted in the final Certificate is due and payable. The Architect's final Certificate for Payment will constitute a further representation that conditions listed in Section 9.10.2 as precedent to the Contractor's being entitled to final payment have been fulfilled.

§ 9.10.2 Neither final payment nor any remaining retained percentage shall become due until the Contractor submits to the Architect (1) an affidavit that payrolls, bills for materials and equipment, and other indebtedness connected with the Work for which the Owner or the Owner's property might be responsible or encumbered (less amounts withheld by Owner) have been paid or otherwise satisfied, (2) a certificate evidencing that insurance required by the Contract Documents to remain in force after final payment is currently in effect, (3) a written statement that the Contractor knows of no reason that the insurance will not be renewable to cover the period required by the Contract Documents, (4) consent of surety, if any, to final payment, (5) documentation of any special warranties, such as manufacturers' warranties or specific Subcontractor warranties, and (6) if required by the Owner, other data establishing payment or satisfaction of obligations, such as receipts and releases and waivers of liens, claims, security interests, or encumbrances arising out of the Contract, to the extent and in such form as may be designated by the Owner. If a Subcontractor refuses to furnish a release or waiver required by the Owner, the Contractor may furnish a bond satisfactory to the Owner to indemnify the Owner against such lien, claim, security interest, or encumbrance. If a lien, claim, security interest, or encumbrance remains unsatisfied after payments are made, the Contractor shall refund to the Owner all money that the Owner may be compelled to pay in discharging the lien, claim, security interest, or encumbrance, including all costs and reasonable attorneys' fees.

§ 9.10.3 If, after Substantial Completion of the Work, final completion thereof is materially delayed through no fault of the Contractor or by issuance of Change Orders affecting final completion, and the Architect so confirms, the Owner shall, upon

application by the Contractor and certification by the Architect, and without terminating the Contract, make payment of the balance due for that portion of the Work fully completed, corrected, and accepted. If the remaining balance for Work not fully completed or corrected is less than retainage stipulated in the Contract Documents, and if bonds have been furnished, the written consent of the surety to payment of the balance due for that portion of the Work fully completed and accepted shall be submitted by the Contractor to the Architect prior to certification of such payment. Such payment shall be made under terms and conditions governing final payment, except that it shall not constitute a waiver of Claims.

§ 9.10.4 The making of final payment shall constitute a waiver of Claims by the Owner except those arising from

- .1 liens, Claims, security interests, or encumbrances arising out of the Contract and unsettled;
- .2 failure of the Work to comply with the requirements of the Contract Documents;
- .3 terms of special warranties required by the Contract Documents; or
- .4 audits performed by the Owner, if permitted by the Contract Documents, after final payment.

§ 9.10.5 Acceptance of final payment by the Contractor, a Subcontractor, or a supplier, shall constitute a waiver of claims by that payee except those previously made in writing and identified by that payee as unsettled at the time of final Application for Payment.

ARTICLE 10 PROTECTION OF PERSONS AND PROPERTY

§ 10.1 Safety Precautions and Programs

The Contractor shall be responsible for initiating, maintaining, and supervising all safety precautions and programs in connection with the performance of the Contract.

§ 10.2 Safety of Persons and Property

§ 10.2.1 The Contractor shall take reasonable precautions for safety of, and shall provide reasonable protection to prevent damage, injury, or loss to

- .1 employees on the Work and other persons who may be affected thereby;
- .2 the Work and materials and equipment to be incorporated therein, whether in storage on or off the site, under care, custody, or control of the Contractor, a Subcontractor, or a Sub-subcontractor; and
- .3 other property at the site or adjacent thereto, such as trees, shrubs, lawns, walks, pavements, roadways, structures, and utilities not designated for removal, relocation, or replacement in the course of construction.

§ 10.2.2 The Contractor shall comply with, and give notices required by applicable laws, statutes, ordinances, codes, rules and regulations, and lawful orders of public authorities, bearing on safety of persons or property or their protection from damage, injury, or loss.

§ 10.2.3 The Contractor shall implement, erect, and maintain, as required by existing conditions and performance of the Contract, reasonable safeguards for safety and protection, including posting danger signs and other warnings against hazards; promulgating safety regulations; and notifying the owners and users of adjacent sites and utilities of the safeguards.

§ 10.2.4 When use or storage of explosives or other hazardous materials or equipment, or unusual methods are necessary for execution of the Work, the Contractor shall exercise utmost care and carry on such activities under supervision of properly qualified personnel.

§ 10.2.5 The Contractor shall promptly remedy damage and loss (other than damage or loss insured under property insurance required by the Contract Documents) to property referred to in Sections 10.2.1.2 and 10.2.1.3 caused in whole or in part by the Contractor, a Subcontractor, a Sub-subcontractor, or anyone directly or indirectly employed by any of them, or by anyone for whose acts they may be liable and for which the Contractor is responsible under Sections 10.2.1.2 and 10.2.1.3. The Contractor may make a Claim for the cost to remedy the damage or loss to the extent such damage or loss is attributable to acts or omissions of the Owner or Architect or anyone directly or indirectly employed by either of them, or by anyone for whose acts either of them may be liable, and not attributable to the fault or negligence of the Contractor. The foregoing obligations of the Contractor are in addition to the Contractor's obligations under Section 3.18.

§ 10.2.6 The Contractor shall designate a responsible member of the Contractor's organization at the site whose duty shall be the prevention of accidents. This person shall be the Contractor's superintendent unless otherwise designated by the Contractor in writing to the Owner and Architect.

§ 10.2.7 The Contractor shall not permit any part of the construction or site to be loaded so as to cause damage or create an unsafe condition.

§ 10.2.8 Injury or Damage to Person or Property

If either party suffers injury or damage to person or property because of an act or omission of the other party, or of others for whose acts such party is legally responsible, notice of the injury or damage, whether or not insured, shall be given to the other party within a reasonable time not exceeding 21 days after discovery. The notice shall provide sufficient detail to enable the other party to investigate the matter.

§ 10.3 Hazardous Materials and Substances

§ 10.3.1 The Contractor is responsible for compliance with any requirements included in the Contract Documents regarding hazardous materials or substances. If the Contractor encounters a hazardous material or substance not addressed in the Contract Documents and if reasonable precautions will be inadequate to prevent foreseeable bodily injury or death to persons resulting from a material or substance, including but not limited to asbestos or polychlorinated biphenyl (PCB), encountered on the site by the Contractor, the Contractor shall, upon recognizing the condition, immediately stop Work in the affected area and notify the Owner and Architect of the condition.

§ 10.3.2 Upon receipt of the Contractor's notice, the Owner shall obtain the services of a licensed laboratory to verify the presence or absence of the material or substance reported by the Contractor and, in the event such material or substance is found to be present, to cause it to be rendered harmless. Unless otherwise required by the Contract Documents, the Owner shall furnish in writing to the Contractor and Architect the names and qualifications of persons or entities who are to perform tests verifying the presence or absence of the material or substance or who are to perform the task of removal or safe containment of the material or substance. The Contractor and the Architect will promptly reply to the Owner in writing stating whether or not either has reasonable objection to the persons or entities proposed by the Owner. If either the Contractor or Architect has an objection to a person or entity proposed by the Owner, the Owner shall propose another to whom the Contractor and the Architect have no reasonable objection. When the material or substance has been rendered harmless, Work in the affected area shall resume upon written agreement of the Owner and Contractor. By Change Order, the Contract Time shall be extended appropriately and the Contract Sum shall be increased by the amount of the Contractor's reasonable additional costs of shutdown, delay, and start-up.

§ 10.3.3 To the fullest extent permitted by law, the Owner shall indemnify and hold harmless the Contractor, Subcontractors, Architect, Architect's consultants, and agents and employees of any of them from and against claims, damages, losses, and expenses, including but not limited to attorneys' fees, arising out of or resulting from performance of the Work in the affected area if in fact the material or substance presents the risk of bodily injury or death as described in Section 10.3.1 and has not been rendered harmless, provided that such claim, damage, loss, or expense is attributable to bodily injury, sickness, disease or death, or to injury to or destruction of tangible property (other than the Work itself), except to the extent that such damage, loss, or expense is due to the fault or negligence of the party seeking indemnity.

§ 10.3.4 The Owner shall not be responsible under this Section 10.3 for hazardous materials or substances the Contractor brings to the site unless such materials or substances are required by the Contract Documents. The Owner shall be responsible for hazardous materials or substances required by the Contract Documents, except to the extent of the Contractor's fault or negligence in the use and handling of such materials or substances.

§ 10.3.5 The Contractor shall reimburse the Owner for the cost and expense the Owner incurs (1) for remediation of hazardous materials or substances the Contractor brings to the site and negligently handles, or (2) where the Contractor fails to perform its obligations under Section 10.3.1, except to the extent that the cost and expense are due to the Owner's fault or negligence.

§ 10.3.6 If, without negligence on the part of the Contractor, the Contractor is held liable by a government agency for the cost of remediation of a hazardous material or substance solely by reason of performing Work as required by the Contract Documents, the Owner shall reimburse the Contractor for all cost and expense thereby incurred.

§ 10.4 Emergencies

In an emergency affecting safety of persons or property, the Contractor shall act, at the Contractor's discretion, to prevent threatened damage, injury, or loss. Additional compensation or extension of time claimed by the Contractor on account of an emergency shall be determined as provided in Article 15 and Article 7.

ARTICLE 11 INSURANCE AND BONDS

§ 11.1 Contractor's Insurance and Bonds

§ 11.1.1 The Contractor shall purchase and maintain insurance of the types and limits of liability, containing the endorsements, and subject to the terms and conditions, as described in the Agreement or elsewhere in the Contract Documents. The Contractor shall purchase and maintain the required insurance from an insurance company or insurance companies lawfully authorized to issue insurance in the jurisdiction where the Project is located. The Owner, Architect, and Architect's consultants shall be named as additional insureds under the Contractor's commercial general liability policy or as otherwise described in the Contract Documents.

§ 11.1.2 The Contractor shall provide surety bonds of the types, for such penal sums, and subject to such terms and conditions as required by the Contract Documents. The Contractor shall purchase and maintain the required bonds from a company or companies lawfully authorized to issue surety bonds in the jurisdiction where the Project is located.

§ 11.1.3 Upon the request of any person or entity appearing to be a potential beneficiary of bonds covering payment of obligations arising under the Contract, the Contractor shall promptly furnish a copy of the bonds or shall authorize a copy to be furnished.

§ 11.1.4 **Notice of Cancellation or Expiration of Contractor's Required Insurance.** Within three (3) business days of the date the Contractor becomes aware of an impending or actual cancellation or expiration of any insurance required by the Contract Documents, the Contractor shall provide notice to the Owner of such impending or actual cancellation or expiration. Upon receipt of notice from the Contractor, the Owner shall, unless the lapse in coverage arises from an act or omission of the Owner, have the right to stop the Work until the lapse in coverage has been cured by the procurement of replacement coverage by the Contractor. The furnishing of notice by the Contractor shall not relieve the Contractor of any contractual obligation to provide any required coverage.

§ 11.2 Owner's Insurance

§ 11.2.1 The Owner shall purchase and maintain insurance of the types and limits of liability, containing the endorsements, and subject to the terms and conditions, as described in the Agreement or elsewhere in the Contract Documents. The Owner shall purchase and maintain the required insurance from an insurance company or insurance companies lawfully authorized to issue insurance in the jurisdiction where the Project is located.

§ 11.2.2 **Failure to Purchase Required Property Insurance.** If the Owner fails to purchase and maintain the required property insurance, with all of the coverages and in the amounts described in the Agreement or elsewhere in the Contract Documents, the Owner shall inform the Contractor in writing prior to commencement of the Work. Upon receipt of notice from the Owner, the Contractor may delay commencement of the Work and may obtain insurance that will protect the interests of the Contractor, Subcontractors, and Sub-Subcontractors in the Work. When the failure to provide coverage has been cured or resolved, the Contract Sum and Contract Time shall be equitably adjusted. In the event the Owner fails to procure coverage, the Owner waives all rights against the Contractor, Subcontractors, and Sub-subcontractors to the extent the loss to the Owner would have been covered by the insurance to have been procured by the Owner. The cost of the insurance shall be charged to the Owner by a Change Order. If the Owner does not provide written notice, and the Contractor is damaged by the failure or neglect of the Owner to purchase or maintain the required insurance, the Owner shall reimburse the Contractor for all reasonable costs and damages attributable thereto.

§ 11.2.3 **Notice of Cancellation or Expiration of Owner's Required Property Insurance.** Within three (3) business days of the date the Owner becomes aware of an impending or actual cancellation or expiration of any property insurance required by the Contract Documents, the Owner shall provide notice to the Contractor of such impending or actual cancellation or expiration. Unless the lapse in coverage arises from an act or omission of the Contractor: (1) the Contractor, upon receipt of notice from the Owner, shall have the right to stop the Work until the lapse in coverage has been cured by the procurement of replacement coverage by either the Owner or the Contractor; (2) the Contract Time and Contract Sum shall be equitably adjusted; and (3) the Owner waives all rights against the Contractor, Subcontractors, and Sub-subcontractors to the extent any loss to the Owner would have been covered by the insurance had it not expired or been cancelled. If the Contractor purchases replacement coverage, the cost of the insurance shall be charged to the Owner by an appropriate Change Order. The furnishing of notice by the Owner shall not relieve the Owner of any contractual obligation to provide required insurance.

§ 11.3 Waivers of Subrogation

§ 11.3.1 The Owner and Contractor waive all rights against (1) each other and any of their subcontractors, sub-subcontractors, agents, and employees, each of the other; (2) the Architect and Architect's consultants; and (3) Separate Contractors, if any, and any of their subcontractors, sub-subcontractors, agents, and employees, for damages caused by fire, or other causes of loss, to the extent those losses are covered by property insurance required by the Agreement or other property insurance applicable to the Project, except such rights as they have to proceeds of such insurance. The Owner or Contractor, as appropriate, shall require similar written waivers in favor of the individuals and entities identified above from the Architect, Architect's consultants, Separate Contractors, subcontractors, and sub-subcontractors. The policies of insurance purchased and maintained by each person or entity agreeing to waive claims pursuant to this section 11.3.1 shall not prohibit this waiver of subrogation. This waiver of subrogation shall be effective as to a person or entity (1) even though that person or entity would otherwise have a duty of indemnification, contractual or otherwise, (2) even though that person or entity did not pay the insurance premium directly or indirectly, or (3) whether or not the person or entity had an insurable interest in the damaged property.

§ 11.3.2 If during the Project construction period the Owner insures properties, real or personal or both, at or adjacent to the site by property insurance under policies separate from those insuring the Project, or if after final payment property insurance is to be provided on the completed Project through a policy or policies other than those insuring the Project during the construction period, to the extent permissible by such policies, the Owner waives all rights in accordance with the terms of Section 11.3.1 for damages caused by fire or other causes of loss covered by this separate property insurance.

§ 11.4 Loss of Use, Business Interruption, and Delay in Completion Insurance

The Owner, at the Owner's option, may purchase and maintain insurance that will protect the Owner against loss of use of the Owner's property, or the inability to conduct normal operations, due to fire or other causes of loss. The Owner waives all rights of action against the Contractor and Architect for loss of use of the Owner's property, due to fire or other hazards however caused.

§ 11.5 Adjustment and Settlement of Insured Loss

§ 11.5.1 A loss insured under the property insurance required by the Agreement shall be adjusted by the Owner as fiduciary and made payable to the Owner as fiduciary for the insureds, as their interests may appear, subject to requirements of any applicable mortgagee clause and of Section 11.5.2. The Owner shall pay the Architect and Contractor their just shares of insurance proceeds received by the Owner, and by appropriate agreements the Architect and Contractor shall make payments to their consultants and Subcontractors in similar manner.

§ 11.5.2 Prior to settlement of an insured loss, the Owner shall notify the Contractor of the terms of the proposed settlement as well as the proposed allocation of the insurance proceeds. The Contractor shall have 14 days from receipt of notice to object to the proposed settlement or allocation of the proceeds. If the Contractor does not object, the Owner shall settle the loss and the Contractor shall be bound by the settlement and allocation. Upon receipt, the Owner shall deposit the insurance proceeds in a separate account and make the appropriate distributions. Thereafter, if no other agreement is made or the Owner does not terminate the Contract for convenience, the Owner and Contractor shall execute a Change Order for reconstruction of the damaged or destroyed Work in the amount allocated for that purpose. If the Contractor timely objects to either the terms of the proposed settlement or the allocation of the proceeds, the Owner may proceed to settle the insured loss, and any dispute between the Owner and Contractor arising out of the settlement or allocation of the proceeds shall be resolved pursuant to Article 15. Pending resolution of any dispute, the Owner may issue a Construction Change Directive for the reconstruction of the damaged or destroyed Work.

ARTICLE 12 UNCOVERING AND CORRECTION OF WORK

§ 12.1 Uncovering of Work

§ 12.1.1 If a portion of the Work is covered contrary to the Architect's request or to requirements specifically expressed in the Contract Documents, it must, if requested in writing by the Architect, be uncovered for the Architect's examination and be replaced at the Contractor's expense without change in the Contract Time.

§ 12.1.2 If a portion of the Work has been covered that the Architect has not specifically requested to examine prior to its being covered, the Architect may request to see such Work and it shall be uncovered by the Contractor. If such Work is in accordance with the Contract Documents, the Contractor shall be entitled to an equitable adjustment to the Contract Sum and Contract Time as may be appropriate. If such Work is not in accordance with the Contract Documents, the costs of uncovering the Work, and the cost of correction, shall be at the Contractor's expense.

§ 12.2 Correction of Work

§ 12.2.1 Before Substantial Completion

The Contractor shall promptly correct Work rejected by the Architect or failing to conform to the requirements of the Contract Documents, discovered before Substantial Completion and whether or not fabricated, installed or completed. Costs of correcting such rejected Work, including additional testing and inspections, the cost of uncovering and replacement, and compensation for the Architect's services and expenses made necessary thereby, shall be at the Contractor's expense.

§ 12.2.2 After Substantial Completion

§ 12.2.2.1 In addition to the Contractor's obligations under Section 3.5, if, within one year after the date of Substantial Completion of the Work or designated portion thereof or after the date for commencement of warranties established under Section 9.9.1, or by terms of any applicable special warranty required by the Contract Documents, any of the Work is found to be not in accordance with the requirements of the Contract Documents, the Contractor shall correct it promptly after receipt of notice from the Owner to do so, unless the Owner has previously given the Contractor a written acceptance of such condition. The Owner shall give such notice promptly after discovery of the condition. During the one-year period for correction of Work, if the Owner fails to notify the Contractor and give the Contractor an opportunity to make the correction, the Owner waives the rights to require correction by the Contractor and to make a claim for breach of warranty. If the Contractor fails to correct nonconforming Work within a reasonable time during that period after receipt of notice from the Owner or Architect, the Owner may correct it in accordance with Section 2.5.

§ 12.2.2.2 The one-year period for correction of Work shall be extended with respect to portions of Work first performed after Substantial Completion by the period of time between Substantial Completion and the actual completion of that portion of the Work.

§ 12.2.2.3 The one-year period for correction of Work shall not be extended by corrective Work performed by the Contractor pursuant to this Section 12.2.

§ 12.2.3 The Contractor shall remove from the site portions of the Work that are not in accordance with the requirements of the Contract Documents and are neither corrected by the Contractor nor accepted by the Owner.

§ 12.2.4 The Contractor shall bear the cost of correcting destroyed or damaged construction of the Owner or Separate Contractors, whether completed or partially completed, caused by the Contractor's correction or removal of Work that is not in accordance with the requirements of the Contract Documents.

§ 12.2.5 Nothing contained in this Section 12.2 shall be construed to establish a period of limitation with respect to other obligations the Contractor has under the Contract Documents. Establishment of the one-year period for correction of Work as described in Section 12.2.2 relates only to the specific obligation of the Contractor to correct the Work, and has no relationship to the time within which the obligation to comply with the Contract Documents may be sought to be enforced, nor to the time within which proceedings may be commenced to establish the Contractor's liability with respect to the Contractor's obligations other than specifically to correct the Work.

§ 12.3 Acceptance of Nonconforming Work

If the Owner prefers to accept Work that is not in accordance with the requirements of the Contract Documents, the Owner may do so instead of requiring its removal and correction, in which case the Contract Sum will be reduced as appropriate and equitable. Such adjustment shall be effected whether or not final payment has been made.

ARTICLE 13 MISCELLANEOUS PROVISIONS

§ 13.1 Governing Law

The Contract shall be governed by the law of the place where the Project is located, excluding that jurisdiction's choice of law rules. If the parties have selected arbitration as the method of binding dispute resolution, the Federal Arbitration Act shall govern Section 15.4.

§ 13.2 Successors and Assigns

§ 13.2.1 The Owner and Contractor respectively bind themselves, their partners, successors, assigns, and legal representatives to covenants, agreements, and obligations contained in the Contract Documents. Except as provided in Section 13.2.2, neither party to the Contract shall assign the Contract as a whole without written consent of the other. If either party attempts to make

an assignment without such consent, that party shall nevertheless remain legally responsible for all obligations under the Contract.

§ 13.2.2 The Owner may, without consent of the Contractor, assign the Contract to a lender providing construction financing for the Project, if the lender assumes the Owner's rights and obligations under the Contract Documents. The Contractor shall execute all consents reasonably required to facilitate the assignment.

§ 13.3 Rights and Remedies

§ 13.3.1 Duties and obligations imposed by the Contract Documents and rights and remedies available thereunder shall be in addition to and not a limitation of duties, obligations, rights, and remedies otherwise imposed or available by law.

§ 13.3.2 No action or failure to act by the Owner, Architect, or Contractor shall constitute a waiver of a right or duty afforded them under the Contract, nor shall such action or failure to act constitute approval of or acquiescence in a breach thereunder, except as may be specifically agreed upon in writing.

§ 13.4 Tests and Inspections

§ 13.4.1 Tests, inspections, and approvals of portions of the Work shall be made as required by the Contract Documents and by applicable laws, statutes, ordinances, codes, rules, and regulations or lawful orders of public authorities. Unless otherwise provided, the Contractor shall make arrangements for such tests, inspections, and approvals with an independent testing laboratory or entity acceptable to the Owner, or with the appropriate public authority, and shall bear all related costs of tests, inspections, and approvals. The Contractor shall give the Architect timely notice of when and where tests and inspections are to be made so that the Architect may be present for such procedures. The Owner shall bear costs of tests, inspections, or approvals that do not become requirements until after bids are received or negotiations concluded. The Owner shall directly arrange and pay for tests, inspections, or approvals where building codes or applicable laws or regulations so require.

§ 13.4.2 If the Architect, Owner, or public authorities having jurisdiction determine that portions of the Work require additional testing, inspection, or approval not included under Section 13.4.1, the Architect will, upon written authorization from the Owner, instruct the Contractor to make arrangements for such additional testing, inspection, or approval, by an entity acceptable to the Owner, and the Contractor shall give timely notice to the Architect of when and where tests and inspections are to be made so that the Architect may be present for such procedures. Such costs, except as provided in Section 13.4.3, shall be at the Owner's expense.

§ 13.4.3 If procedures for testing, inspection, or approval under Sections 13.4.1 and 13.4.2 reveal failure of the portions of the Work to comply with requirements established by the Contract Documents, all costs made necessary by such failure, including those of repeated procedures and compensation for the Architect's services and expenses, shall be at the Contractor's expense.

§ 13.4.4 Required certificates of testing, inspection, or approval shall, unless otherwise required by the Contract Documents, be secured by the Contractor and promptly delivered to the Architect.

§ 13.4.5 If the Architect is to observe tests, inspections, or approvals required by the Contract Documents, the Architect will do so promptly and, where practicable, at the normal place of testing.

§ 13.4.6 Tests or inspections conducted pursuant to the Contract Documents shall be made promptly to avoid unreasonable delay in the Work.

§ 13.5 Interest

Payments due and unpaid under the Contract Documents shall bear interest from the date payment is due at the rate the parties agree upon in writing or, in the absence thereof, at the legal rate prevailing from time to time at the place where the Project is located.

ARTICLE 14 TERMINATION OR SUSPENSION OF THE CONTRACT

§ 14.1 Termination by the Contractor

§ 14.1.1 The Contractor may terminate the Contract if the Work is stopped for a period of 30 consecutive days through no act or fault of the Contractor, a Subcontractor, a Sub-subcontractor, their agents or employees, or any other persons or entities performing portions of the Work, for any of the following reasons:

- .1 Issuance of an order of a court or other public authority having jurisdiction that requires all Work to be stopped;
- .2 An act of government, such as a declaration of national emergency, that requires all Work to be stopped;
- .3 Because the Architect has not issued a Certificate for Payment and has not notified the Contractor of the reason for withholding certification as provided in Section 9.4.1, or because the Owner has not made payment on a Certificate for Payment within the time stated in the Contract Documents; or
- .4 The Owner has failed to furnish to the Contractor reasonable evidence as required by Section 2.2.

§ 14.1.2 The Contractor may terminate the Contract if, through no act or fault of the Contractor, a Subcontractor, a Sub-subcontractor, their agents or employees, or any other persons or entities performing portions of the Work, repeated suspensions, delays, or interruptions of the entire Work by the Owner as described in Section 14.3, constitute in the aggregate more than 100 percent of the total number of days scheduled for completion, or 120 days in any 365-day period, whichever is less.

§ 14.1.3 If one of the reasons described in Section 14.1.1 or 14.1.2 exists, the Contractor may, upon seven days' notice to the Owner and Architect, terminate the Contract and recover from the Owner payment for Work executed, as well as reasonable overhead and profit on Work not executed, and costs incurred by reason of such termination.

§ 14.1.4 If the Work is stopped for a period of 60 consecutive days through no act or fault of the Contractor, a Subcontractor, a Sub-subcontractor, or their agents or employees or any other persons or entities performing portions of the Work because the Owner has repeatedly failed to fulfill the Owner's obligations under the Contract Documents with respect to matters important to the progress of the Work, the Contractor may, upon seven additional days' notice to the Owner and the Architect, terminate the Contract and recover from the Owner as provided in Section 14.1.3.

§ 14.2 Termination by the Owner for Cause

§ 14.2.1 The Owner may terminate the Contract if the Contractor

- .1 repeatedly refuses or fails to supply enough properly skilled workers or proper materials;
- .2 fails to make payment to Subcontractors or suppliers in accordance with the respective agreements between the Contractor and the Subcontractors or suppliers;
- .3 repeatedly disregards applicable laws, statutes, ordinances, codes, rules and regulations, or lawful orders of a public authority; or
- .4 otherwise is guilty of substantial breach of a provision of the Contract Documents.

§ 14.2.2 When any of the reasons described in Section 14.2.1 exist, and upon certification by the Architect that sufficient cause exists to justify such action, the Owner may, without prejudice to any other rights or remedies of the Owner and after giving the Contractor and the Contractor's surety, if any, seven days' notice, terminate employment of the Contractor and may, subject to any prior rights of the surety:

- .1 Exclude the Contractor from the site and take possession of all materials, equipment, tools, and construction equipment and machinery thereon owned by the Contractor;
- .2 Accept assignment of subcontracts pursuant to Section 5.4; and
- .3 Finish the Work by whatever reasonable method the Owner may deem expedient. Upon written request of the Contractor, the Owner shall furnish to the Contractor a detailed accounting of the costs incurred by the Owner in finishing the Work.

§ 14.2.3 When the Owner terminates the Contract for one of the reasons stated in Section 14.2.1, the Contractor shall not be entitled to receive further payment until the Work is finished.

§ 14.2.4 If the unpaid balance of the Contract Sum exceeds costs of finishing the Work, including compensation for the Architect's services and expenses made necessary thereby, and other damages incurred by the Owner and not expressly waived, such excess shall be paid to the Contractor. If such costs and damages exceed the unpaid balance, the Contractor shall pay the difference to the Owner. The amount to be paid to the Contractor or Owner, as the case may be, shall be certified by the Initial Decision Maker, upon application, and this obligation for payment shall survive termination of the Contract.

§ 14.3 Suspension by the Owner for Convenience

§ 14.3.1 The Owner may, without cause, order the Contractor in writing to suspend, delay or interrupt the Work, in whole or in part for such period of time as the Owner may determine.

§ 14.3.2 The Contract Sum and Contract Time shall be adjusted for increases in the cost and time caused by suspension, delay, or interruption under Section 14.3.1. Adjustment of the Contract Sum shall include profit. No adjustment shall be made to the extent

- .1 that performance is, was, or would have been, so suspended, delayed, or interrupted, by another cause for which the Contractor is responsible; or
- .2 that an equitable adjustment is made or denied under another provision of the Contract.

§ 14.4 Termination by the Owner for Convenience

§ 14.4.1 The Owner may, at any time, terminate the Contract for the Owner's convenience and without cause.

§ 14.4.2 Upon receipt of notice from the Owner of such termination for the Owner's convenience, the Contractor shall

- .1 cease operations as directed by the Owner in the notice;
- .2 take actions necessary, or that the Owner may direct, for the protection and preservation of the Work; and
- .3 except for Work directed to be performed prior to the effective date of termination stated in the notice, terminate all existing subcontracts and purchase orders and enter into no further subcontracts and purchase orders.

§ 14.4.3 In case of such termination for the Owner's convenience, the Owner shall pay the Contractor for Work properly executed; costs incurred by reason of the termination, including costs attributable to termination of Subcontracts; and the termination fee, if any, set forth in the Agreement.

ARTICLE 15 CLAIMS AND DISPUTES

§ 15.1 Claims

§ 15.1.1 Definition

A Claim is a demand or assertion by one of the parties seeking, as a matter of right, payment of money, a change in the Contract Time, or other relief with respect to the terms of the Contract. The term "Claim" also includes other disputes and matters in question between the Owner and Contractor arising out of or relating to the Contract. The responsibility to substantiate Claims shall rest with the party making the Claim. This Section 15.1.1 does not require the Owner to file a Claim in order to impose liquidated damages in accordance with the Contract Documents.

§ 15.1.2 Time Limits on Claims

The Owner and Contractor shall commence all Claims and causes of action against the other and arising out of or related to the Contract, whether in contract, tort, breach of warranty or otherwise, in accordance with the requirements of the binding dispute resolution method selected in the Agreement and within the period specified by applicable law, but in any case not more than 10 years after the date of Substantial Completion of the Work. The Owner and Contractor waive all Claims and causes of action not commenced in accordance with this Section 15.1.2.

§ 15.1.3 Notice of Claims

§ 15.1.3.1 Claims by either the Owner or Contractor, where the condition giving rise to the Claim is first discovered prior to expiration of the period for correction of the Work set forth in Section 12.2.2, shall be initiated by notice to the other party and to the Initial Decision Maker with a copy sent to the Architect, if the Architect is not serving as the Initial Decision Maker. Claims by either party under this Section 15.1.3.1 shall be initiated within 21 days after occurrence of the event giving rise to such Claim or within 21 days after the claimant first recognizes the condition giving rise to the Claim, whichever is later.

§ 15.1.3.2 Claims by either the Owner or Contractor, where the condition giving rise to the Claim is first discovered after expiration of the period for correction of the Work set forth in Section 12.2.2, shall be initiated by notice to the other party. In such event, no decision by the Initial Decision Maker is required.

§ 15.1.4 Continuing Contract Performance

§ 15.1.4.1 Pending final resolution of a Claim, except as otherwise agreed in writing or as provided in Section 9.7 and Article 14, the Contractor shall proceed diligently with performance of the Contract and the Owner shall continue to make payments in accordance with the Contract Documents.

§ 15.1.4.2 The Contract Sum and Contract Time shall be adjusted in accordance with the Initial Decision Maker's decision,

subject to the right of either party to proceed in accordance with this Article 15. The Architect will issue Certificates for Payment in accordance with the decision of the Initial Decision Maker.

§ 15.1.5 Claims for Additional Cost

If the Contractor wishes to make a Claim for an increase in the Contract Sum, notice as provided in Section 15.1.3 shall be given before proceeding to execute the portion of the Work that is the subject of the Claim. Prior notice is not required for Claims relating to an emergency endangering life or property arising under Section 10.4.

§ 15.1.6 Claims for Additional Time

§ 15.1.6.1 If the Contractor wishes to make a Claim for an increase in the Contract Time, notice as provided in Section 15.1.3 shall be given. The Contractor's Claim shall include an estimate of cost and of probable effect of delay on progress of the Work. In the case of a continuing delay, only one Claim is necessary.

§ 15.1.6.2 If adverse weather conditions are the basis for a Claim for additional time, such Claim shall be documented by data substantiating that weather conditions were abnormal for the period of time, could not have been reasonably anticipated, and had an adverse effect on the scheduled construction.

§ 15.1.7 Waiver of Claims for Consequential Damages

The Contractor and Owner waive Claims against each other for consequential damages arising out of or relating to this Contract. This mutual waiver includes

- .1 damages incurred by the Owner for rental expenses, for losses of use, income, profit, financing, business and reputation, and for loss of management or employee productivity or of the services of such persons; and
- .2 damages incurred by the Contractor for principal office expenses including the compensation of personnel stationed there, for losses of financing, business and reputation, and for loss of profit, except anticipated profit arising directly from the Work.

This mutual waiver is applicable, without limitation, to all consequential damages due to either party's termination in accordance with Article 14. Nothing contained in this Section 15.1.7 shall be deemed to preclude assessment of liquidated damages, when applicable, in accordance with the requirements of the Contract Documents.

§ 15.2 Initial Decision

§ 15.2.1 Claims, excluding those where the condition giving rise to the Claim is first discovered after expiration of the period for correction of the Work set forth in Section 12.2.2 or arising under Sections 10.3, 10.4, and 11.5, shall be referred to the Initial Decision Maker for initial decision. The Architect will serve as the Initial Decision Maker, unless otherwise indicated in the Agreement. Except for those Claims excluded by this Section 15.2.1, an initial decision shall be required as a condition precedent to mediation of any Claim. If an initial decision has not been rendered within 30 days after the Claim has been referred to the Initial Decision Maker, the party asserting the Claim may demand mediation and binding dispute resolution without a decision having been rendered. Unless the Initial Decision Maker and all affected parties agree, the Initial Decision Maker will not decide disputes between the Contractor and persons or entities other than the Owner.

§ 15.2.2 The Initial Decision Maker will review Claims and within ten days of the receipt of a Claim take one or more of the following actions: (1) request additional supporting data from the claimant or a response with supporting data from the other party, (2) reject the Claim in whole or in part, (3) approve the Claim, (4) suggest a compromise, or (5) advise the parties that the Initial Decision Maker is unable to resolve the Claim if the Initial Decision Maker lacks sufficient information to evaluate the merits of the Claim or if the Initial Decision Maker concludes that, in the Initial Decision Maker's sole discretion, it would be inappropriate for the Initial Decision Maker to resolve the Claim.

§ 15.2.3 In evaluating Claims, the Initial Decision Maker may, but shall not be obligated to, consult with or seek information from either party or from persons with special knowledge or expertise who may assist the Initial Decision Maker in rendering a decision. The Initial Decision Maker may request the Owner to authorize retention of such persons at the Owner's expense.

§ 15.2.4 If the Initial Decision Maker requests a party to provide a response to a Claim or to furnish additional supporting data, such party shall respond, within ten days after receipt of the request, and shall either (1) provide a response on the requested supporting data, (2) advise the Initial Decision Maker when the response or supporting data will be furnished, or (3) advise the Initial Decision Maker that no supporting data will be furnished. Upon receipt of the response or supporting data, if any, the Initial Decision Maker will either reject or approve the Claim in whole or in part.

§ 15.2.5 The Initial Decision Maker will render an initial decision approving or rejecting the Claim, or indicating that the Initial Decision Maker is unable to resolve the Claim. This initial decision shall (1) be in writing; (2) state the reasons therefor; and (3) notify the parties and the Architect, if the Architect is not serving as the Initial Decision Maker, of any change in the Contract Sum or Contract Time or both. The initial decision shall be final and binding on the parties but subject to mediation and, if the parties fail to resolve their dispute through mediation, to binding dispute resolution.

§ 15.2.6 Either party may file for mediation of an initial decision at any time, subject to the terms of Section 15.2.6.1.

§ 15.2.6.1 Either party may, within 30 days from the date of receipt of an initial decision, demand in writing that the other party file for mediation. If such a demand is made and the party receiving the demand fails to file for mediation within 30 days after receipt thereof, then both parties waive their rights to mediate or pursue binding dispute resolution proceedings with respect to the initial decision.

§ 15.2.7 In the event of a Claim against the Contractor, the Owner may, but is not obligated to, notify the surety, if any, of the nature and amount of the Claim. If the Claim relates to a possibility of a Contractor's default, the Owner may, but is not obligated to, notify the surety and request the surety's assistance in resolving the controversy.

§ 15.2.8 If a Claim relates to or is the subject of a mechanic's lien, the party asserting such Claim may proceed in accordance with applicable law to comply with the lien notice or filing deadlines.

§ 15.3 Mediation

§ 15.3.1 Claims, disputes, or other matters in controversy arising out of or related to the Contract, except those waived as provided for in Sections 9.10.4, 9.10.5, and 15.1.7, shall be subject to mediation as a condition precedent to binding dispute resolution.

§ 15.3.2 The parties shall endeavor to resolve their Claims by mediation which, unless the parties mutually agree otherwise, shall be administered by the American Arbitration Association in accordance with its Construction Industry Mediation Procedures in effect on the date of the Agreement. A request for mediation shall be made in writing, delivered to the other party to the Contract, and filed with the person or entity administering the mediation. The request may be made concurrently with the filing of binding dispute resolution proceedings but, in such event, mediation shall proceed in advance of binding dispute resolution proceedings, which shall be stayed pending mediation for a period of 60 days from the date of filing, unless stayed for a longer period by agreement of the parties or court order. If an arbitration is stayed pursuant to this Section 15.3.2, the parties may nonetheless proceed to the selection of the arbitrator(s) and agree upon a schedule for later proceedings.

§ 15.3.3 Either party may, within 30 days from the date that mediation has been concluded without resolution of the dispute or 60 days after mediation has been demanded without resolution of the dispute, demand in writing that the other party file for binding dispute resolution. If such a demand is made and the party receiving the demand fails to file for binding dispute resolution within 60 days after receipt thereof, then both parties waive their rights to binding dispute resolution proceedings with respect to the initial decision.

§ 15.3.4 The parties shall share the mediator's fee and any filing fees equally. The mediation shall be held in the place where the Project is located, unless another location is mutually agreed upon. Agreements reached in mediation shall be enforceable as settlement agreements in any court having jurisdiction thereof.

§ 15.4 Arbitration

§ 15.4.1 If the parties have selected arbitration as the method for binding dispute resolution in the Agreement, any Claim subject to, but not resolved by, mediation shall be subject to arbitration which, unless the parties mutually agree otherwise, shall be administered by the American Arbitration Association in accordance with its Construction Industry Arbitration Rules in effect on the date of the Agreement. The Arbitration shall be conducted in the place where the Project is located, unless another location is mutually agreed upon. A demand for arbitration shall be made in writing, delivered to the other party to the Contract, and filed with the person or entity administering the arbitration. The party filing a notice of demand for arbitration must assert in the demand all Claims then known to that party on which arbitration is permitted to be demanded.

§ 15.4.1.1 A demand for arbitration shall be made no earlier than concurrently with the filing of a request for mediation, but in no event shall it be made after the date when the institution of legal or equitable proceedings based on the Claim would be

barred by the applicable statute of limitations. For statute of limitations purposes, receipt of a written demand for arbitration by the person or entity administering the arbitration shall constitute the institution of legal or equitable proceedings based on the Claim.

§ 15.4.2 The award rendered by the arbitrator or arbitrators shall be final, and judgment may be entered upon it in accordance with applicable law in any court having jurisdiction thereof.

§ 15.4.3 The foregoing agreement to arbitrate and other agreements to arbitrate with an additional person or entity duly consented to by parties to the Agreement, shall be specifically enforceable under applicable law in any court having jurisdiction thereof.

§ 15.4.4 Consolidation or Joinder

§ 15.4.4.1 Subject to the rules of the American Arbitration Association or other applicable arbitration rules, either party may consolidate an arbitration conducted under this Agreement with any other arbitration to which it is a party provided that (1) the arbitration agreement governing the other arbitration permits consolidation, (2) the arbitrations to be consolidated substantially involve common questions of law or fact, and (3) the arbitrations employ materially similar procedural rules and methods for selecting arbitrator(s).

§ 15.4.4.2 Subject to the rules of the American Arbitration Association or other applicable arbitration rules, either party may include by joinder persons or entities substantially involved in a common question of law or fact whose presence is required if complete relief is to be accorded in arbitration, provided that the party sought to be joined consents in writing to such joinder. Consent to arbitration involving an additional person or entity shall not constitute consent to arbitration of any claim, dispute or other matter in question not described in the written consent.

§ 15.4.4.3 The Owner and Contractor grant to any person or entity made a party to an arbitration conducted under this Section 15.4, whether by joinder or consolidation, the same rights of joinder and consolidation as those of the Owner and Contractor under this Agreement.

SUPPLEMENTARY CONDITIONS

J-1 SCOPE

- A. The Supplementary Conditions are part of the Contract Documents. The Supplementary Conditions supplement and modify the The General Conditions of the Contract for Construction, hereinafter called "General Conditions". Where differences occur between Supplementary Conditions, Instructions to Bidders, and General Conditions, the Supplementary Conditions take precedence only when differences or modifications are specifically stated.
- B. The "General Conditions of the Contract for Construction", AIA Document A201, 2017 Edition, Articles 1 thru 14 inclusive, is a part of this Contract, and enclosed within.
- C. The "Standard Form of Agreement Between Owner and the Contractor", A103, 2017 Edition is a part of this Contract. This agreement shall be the basis for contract between Owner and Contractor on this Project.

J-2 PRICE, FEES, PERMITS, NOTICES

- A. The cost of the work shall cover the furnishing of all materials, tools, labor, scaffolding, transportation and equipment necessary to do the work in full conformity with the plans, specifications and any addenda, if any, have been issued.
- B. The Contractor will pay for permits, fees, licenses and taxes, compliance with laws, ordinances, rules and regulations as required by the General Conditions.

J-3 RECORDING OF DOCUMENTS

- A. The Contract and Bond shall be recorded in the Office of the Clerk of Court in the Parish in which the project is located at the Contractor's expense before the work is begun or within thirty (30) days from the date of the Contract, whichever is earlier, unless the Owner directs that is shall not be recorded.
- B. Upon acceptance by the Owner of substantial completion and provisions as amended by LA R.S. 38:2241.1 (as to public works) and LA R.S. 9:4902.1 (as to private works) Contractor shall cause Certificate to be recorded in the Mortgage Records of the Parish in which the work has been done.
- C. Final payment shall not become due until legal time period has elapsed and no liens have been recorded affecting the Project, and all affidavits, consents and releases required by the General Conditions are obtained and furnished to the Owner.

J-3 INSURANCE - MODIFICATIONS TO GENERAL CONDITIONS

Paragraph 11.1, Contractor's Liability Insurance and 11.4, Property Insurance, shall be modified as follows:

- A. **General:** The Contractor shall not commence work under this Contract until he has obtained all the insurance required under this paragraph and such insurance has been approved by the Owner, nor shall the Contractor allow any Subcontractor to commence work on his Subcontract until the insurance required of the Subcontractor has been so obtained and approved.
- B. **Compensation Insurance:** The Contractor shall pay for and shall maintain during life of this Contract, Workmen's Compensation Insurance as required by applicable State or Territorial Law for all of his employees to be engaged in work at the site of the Project under this contract and, in case of such work sublet, the Contractor shall require the Subcontractor similarly to provide Workmen's Compensation Insurance for all of the latter's employees to be engaged in such work unless such employees are covered by protection afforded the Contractor's Workmen Compensation Insurance. In case any class of employees engaged is hazardous work on the Project under this Contract is not protected under the Workmen's Compensation Statute, the Contractor shall provide and shall cause each Subcontractor to

provide adequate Employer's Liability Insurance for the protection of such of his employees as are not otherwise protected.

- C. Contractor's Public Liability and Property Damage Insurance and Vehicle Liability Insurance: The Contractor shall pay for and maintain during the life of this Contract such public liability and property damage insurance, including the operation of motor vehicles, with limits as hereinafter provided which will cover the Contractor of any subcontractor, and by anyone directly or indirectly employed by either of them, for claims for damages for personal injury, including accidental death, as well as for claims for property damages, insurance shall be as follows:
1. Public Liability Insurance - An amount of not less than \$1,000,000.00 each occurrence for bodily injuries, including accidental death, to any one person, and subject to same limit for each person an account of one accident.
 2. Property Damage Insurance - An amount not less than \$1,000,000.00 each occurrence to cover all sums which the Contractor of Subcontractor shall be obligated to pay by reason of liability imposed upon him by law for damages because of injury to or destruction of property.
- D. Subcontractor's Public Liability and Property Damage Insurance and Vehicle Liability Insurance: The Contractor shall either require each of his Subcontractors to pay for and maintain during the life of his Subcontract, Subcontractor's Public Liability and Property Damage Insurance of the type specified in subparagraphs 1 and 2 above in the same limits of \$1,000,000.00 each occurrence, or insure the activities of his Subcontractors in his policy.
- E. Builder's Risk Insurance: The Contractor shall pay for and maintain Fire, Extended Coverage, including vandalism and malicious mischief, on the completed value form on a 100 percent basis on the insurable portion of the project for the benefit of Owner, Contractor and Subcontractors as their interests may appear. Contractor and his Surety shall be obligated to full performance of the Contract.
- F. Further, the Contractor shall procure, at his expense, prior to commencement of any work (including test driving of piling) an "Owner's Protective Liability Policy" in the name of the Owner, covering all work coming within scope of the Contract including pile driving, to protect the Owner against claims for damages because of bodily injury, sickness or disease, or death of any person or for damages because of injury to or destruction of tangible property, including loss or use resulting there from, caused by and arising out of the performance of all such work including pile driving operations, such policy to be in an amount not less than One Million Dollars (\$1,000,000.00) each occurrence and One Million Dollars (\$1,000,000.00) aggregate, with Exclusions X (Explosion), C (Collapse), and U (Underground Property Damage), not applicable. Such policy is to be procured in an insurance company acceptable to the Owner prior to the commencement of any work and to remain in effect until all work is completed and accepted by the Owner.
- G. Proof of Carriage of Insurance: Paragraph 11.1.3 of General Conditions shall remain in full force and effect.
1. Furnish copy of Certificate to Architect.
- H. Partial Occupancy: Paragraph 11.4.1.5 of General Conditions shall remain in full force and effect.

END OF SECTION

AIA® Document A101® – 2017

Standard Form of Agreement Between Owner and Contractor where the basis of payment is a Stipulated Sum

AGREEMENT made as of the day of in the year
(In words, indicate day, month and year.)

BETWEEN the Owner:
(Name, legal status, address and other information)

and the Contractor:
(Name, legal status, address and other information)

for the following Project:
(Name, location and detailed description)

The Architect:
(Name, legal status, address and other information)

The Owner and Contractor agree as follows.

ADDITIONS AND DELETIONS:
The author of this document may have revised the text of the original AIA standard form. An *Additions and Deletions Report* that notes revisions to the standard form text is available from the author and should be reviewed. A vertical line in the left margin of this document indicates where the author has added to or deleted from the original AIA text.

This document has important legal consequences. Consultation with an attorney is encouraged with respect to its completion or modification.

The parties should complete A101®–2017, Exhibit A, Insurance and Bonds, contemporaneously with this Agreement. AIA Document A201®–2017, General Conditions of the Contract for Construction, is adopted in this document by reference. Do not use with other general conditions unless this document is modified.

ELECTRONIC COPYING of any portion of this AIA® Document to another electronic file is prohibited and constitutes a violation of copyright laws as set forth in the footer of this document.

TABLE OF ARTICLES

- 1 THE CONTRACT DOCUMENTS
- 2 THE WORK OF THIS CONTRACT
- 3 DATE OF COMMENCEMENT AND SUBSTANTIAL COMPLETION
- 4 CONTRACT SUM
- 5 PAYMENTS
- 6 DISPUTE RESOLUTION
- 7 TERMINATION OR SUSPENSION
- 8 MISCELLANEOUS PROVISIONS
- 9 ENUMERATION OF CONTRACT DOCUMENTS

EXHIBIT A INSURANCE AND BONDS

ARTICLE 1 THE CONTRACT DOCUMENTS

The Contract Documents consist of this Agreement, Conditions of the Contract (General, Supplementary, and other Conditions), Drawings, Specifications, Addenda issued prior to execution of this Agreement, other documents listed in this Agreement, and Modifications issued after execution of this Agreement, all of which form the Contract, and are as fully a part of the Contract as if attached to this Agreement or repeated herein. The Contract represents the entire and integrated agreement between the parties hereto and supersedes prior negotiations, representations, or agreements, either written or oral. An enumeration of the Contract Documents, other than a Modification, appears in Article 9.

ARTICLE 2 THE WORK OF THIS CONTRACT

The Contractor shall fully execute the Work described in the Contract Documents, except as specifically indicated in the Contract Documents to be the responsibility of others.

ARTICLE 3 DATE OF COMMENCEMENT AND SUBSTANTIAL COMPLETION

§ 3.1 The date of commencement of the Work shall be:

(Check one of the following boxes.)

☐ The date of this Agreement.

☐ A date set forth in a notice to proceed issued by the Owner.

☐ Established as follows:

(Insert a date or a means to determine the date of commencement of the Work.)

☐

If a date of commencement of the Work is not selected, then the date of commencement shall be the date of this Agreement.

§ 3.2 The Contract Time shall be measured from the date of commencement of the Work.

§ 3.3 Substantial Completion

§ 3.3.1 Subject to adjustments of the Contract Time as provided in the Contract Documents, the Contractor shall achieve Substantial Completion of the entire Work:

(Check one of the following boxes and complete the necessary information.)

[] Not later than () calendar days from the date of commencement of the Work.

[] By the following date:

§ 3.3.2 Subject to adjustments of the Contract Time as provided in the Contract Documents, if portions of the Work are to be completed prior to Substantial Completion of the entire Work, the Contractor shall achieve Substantial Completion of such portions by the following dates:

Portion of Work	Substantial Completion Date

§ 3.3.3 If the Contractor fails to achieve Substantial Completion as provided in this Section 3.3, liquidated damages, if any, shall be assessed as set forth in Section 4.5.

ARTICLE 4 CONTRACT SUM

§ 4.1 The Owner shall pay the Contractor the Contract Sum in current funds for the Contractor’s performance of the Contract. The Contract Sum shall be (\$), subject to additions and deductions as provided in the Contract Documents.

§ 4.2 Alternates

§ 4.2.1 Alternates, if any, included in the Contract Sum:

Item	Price

§ 4.2.2 Subject to the conditions noted below, the following alternates may be accepted by the Owner following execution of this Agreement. Upon acceptance, the Owner shall issue a Modification to this Agreement.
(Insert below each alternate and the conditions that must be met for the Owner to accept the alternate.)

Item	Price	Conditions for Acceptance

§ 4.3 Allowances, if any, included in the Contract Sum:
(Identify each allowance.)

Item	Price

§ 4.4 Unit prices, if any:
(Identify the item and state the unit price and quantity limitations, if any, to which the unit price will be applicable.)

Item	Units and Limitations	Price per Unit (\$0.00)

§ 4.5 Liquidated damages, if any:
(Insert terms and conditions for liquidated damages, if any.)

§ 4.6 Other:
(Insert provisions for bonus or other incentives, if any, that might result in a change to the Contract Sum.)

ARTICLE 5 PAYMENTS

§ 5.1 Progress Payments

§ 5.1.1 Based upon Applications for Payment submitted to the Architect by the Contractor and Certificates for Payment issued by the Architect, the Owner shall make progress payments on account of the Contract Sum to the Contractor as provided below and elsewhere in the Contract Documents.

§ 5.1.2 The period covered by each Application for Payment shall be one calendar month ending on the last day of the month, or as follows:

§ 5.1.3 Provided that an Application for Payment is received by the Architect not later than the _____ day of a month, the Owner shall make payment of the amount certified to the Contractor not later than the _____ day of the _____ month. If an Application for Payment is received by the Architect after the application date fixed above, payment of the amount certified shall be made by the Owner not later than _____ (_____) days after the Architect receives the Application for Payment. *(Federal, state or local laws may require payment within a certain period of time.)*

§ 5.1.4 Each Application for Payment shall be based on the most recent schedule of values submitted by the Contractor in accordance with the Contract Documents. The schedule of values shall allocate the entire Contract Sum among the various portions of the Work. The schedule of values shall be prepared in such form, and supported by such data to substantiate its accuracy, as the Architect may require. This schedule of values shall be used as a basis for reviewing the Contractor's Applications for Payment.

§ 5.1.5 Applications for Payment shall show the percentage of completion of each portion of the Work as of the end of the period covered by the Application for Payment.

§ 5.1.6 In accordance with AIA Document A201™–2017, General Conditions of the Contract for Construction, and subject to other provisions of the Contract Documents, the amount of each progress payment shall be computed as follows:

§ 5.1.6.1 The amount of each progress payment shall first include:

- .1 That portion of the Contract Sum properly allocable to completed Work;
- .2 That portion of the Contract Sum properly allocable to materials and equipment delivered and suitably stored at the site for subsequent incorporation in the completed construction, or, if approved in advance by the Owner, suitably stored off the site at a location agreed upon in writing; and
- .3 That portion of Construction Change Directives that the Architect determines, in the Architect's professional judgment, to be reasonably justified.

§ 5.1.6.2 The amount of each progress payment shall then be reduced by:

- .1 The aggregate of any amounts previously paid by the Owner;
- .2 The amount, if any, for Work that remains uncorrected and for which the Architect has previously withheld a Certificate for Payment as provided in Article 9 of AIA Document A201–2017;
- .3 Any amount for which the Contractor does not intend to pay a Subcontractor or material supplier, unless the Work has been performed by others the Contractor intends to pay;
- .4 For Work performed or defects discovered since the last payment application, any amount for which the Architect may withhold payment, or nullify a Certificate of Payment in whole or in part, as provided in Article 9 of AIA Document A201–2017; and
- .5 Retainage withheld pursuant to Section 5.1.7.

§ 5.1.7 Retainage

§ 5.1.7.1 For each progress payment made prior to Substantial Completion of the Work, the Owner may withhold the following amount, as retainage, from the payment otherwise due:

(Insert a percentage or amount to be withheld as retainage from each Application for Payment. The amount of retainage may be limited by governing law.)

§ 5.1.7.1.1 The following items are not subject to retainage:

(Insert any items not subject to the withholding of retainage, such as general conditions, insurance, etc.)

§ 5.1.7.2 Reduction or limitation of retainage, if any, shall be as follows:

(If the retainage established in Section 5.1.7.1 is to be modified prior to Substantial Completion of the entire Work, including modifications for Substantial Completion of portions of the Work as provided in Section 3.3.2, insert provisions for such modifications.)

§ 5.1.7.3 Except as set forth in this Section 5.1.7.3, upon Substantial Completion of the Work, the Contractor may submit an Application for Payment that includes the retainage withheld from prior Applications for Payment pursuant to this Section 5.1.7. The Application for Payment submitted at Substantial Completion shall not include retainage as follows:

(Insert any other conditions for release of retainage upon Substantial Completion.)

§ 5.1.8 If final completion of the Work is materially delayed through no fault of the Contractor, the Owner shall pay the Contractor any additional amounts in accordance with Article 9 of AIA Document A201–2017.

§ 5.1.9 Except with the Owner's prior approval, the Contractor shall not make advance payments to suppliers for materials or equipment which have not been delivered and stored at the site.

§ 5.2 Final Payment

§ 5.2.1 Final payment, constituting the entire unpaid balance of the Contract Sum, shall be made by the Owner to the Contractor when

- .1 the Contractor has fully performed the Contract except for the Contractor's responsibility to correct Work as provided in Article 12 of AIA Document A201–2017, and to satisfy other requirements, if any, which extend beyond final payment; and
- .2 a final Certificate for Payment has been issued by the Architect.

§ 5.2.2 The Owner's final payment to the Contractor shall be made no later than 30 days after the issuance of the Architect's final Certificate for Payment, or as follows:

§ 5.3 Interest

Payments due and unpaid under the Contract shall bear interest from the date payment is due at the rate stated below, or in the absence thereof, at the legal rate prevailing from time to time at the place where the Project is located.

(Insert rate of interest agreed upon, if any.)


%

ARTICLE 6 DISPUTE RESOLUTION

§ 6.1 Initial Decision Maker

The Architect will serve as the Initial Decision Maker pursuant to Article 15 of AIA Document A201–2017, unless the parties appoint below another individual, not a party to this Agreement, to serve as the Initial Decision Maker.

(If the parties mutually agree, insert the name, address and other contact information of the Initial Decision Maker, if other than the Architect.)

 

§ 6.2 Binding Dispute Resolution

For any Claim subject to, but not resolved by, mediation pursuant to Article 15 of AIA Document A201–2017, the method of binding dispute resolution shall be as follows:

(Check the appropriate box.)

☐ Arbitration pursuant to Section 15.4 of AIA Document A201–2017

☐ Litigation in a court of competent jurisdiction

☐ Other *(Specify)*



If the Owner and Contractor do not select a method of binding dispute resolution, or do not subsequently agree in writing to a binding dispute resolution method other than litigation, Claims will be resolved by litigation in a court of competent jurisdiction.

ARTICLE 7 TERMINATION OR SUSPENSION

§ 7.1 The Contract may be terminated by the Owner or the Contractor as provided in Article 14 of AIA Document A201–2017.

§ 7.1.1 If the Contract is terminated for the Owner’s convenience in accordance with Article 14 of AIA Document A201–2017, then the Owner shall pay the Contractor a termination fee as follows:

(Insert the amount of, or method for determining, the fee, if any, payable to the Contractor following a termination for the Owner’s convenience.)




§ 7.2 The Work may be suspended by the Owner as provided in Article 14 of AIA Document A201–2017.

ARTICLE 8 MISCELLANEOUS PROVISIONS

§ 8.1 Where reference is made in this Agreement to a provision of AIA Document A201–2017 or another Contract Document, the reference refers to that provision as amended or supplemented by other provisions of the Contract Documents.

§ 8.2 The Owner’s representative:

(Name, address, email address, and other information)

 

§ 8.3 The Contractor’s representative:

(Name, address, email address, and other information)



the bidding or proposal requirements are also enumerated in this Article 9.

.8 Other Exhibits:

(Check all boxes that apply and include appropriate information identifying the exhibit where required.)

[☐] AIA Document E204™–2017, Sustainable Projects Exhibit, dated as indicated below:
(Insert the date of the E204-2017 incorporated into this Agreement.)

[☐] The Sustainability Plan:

Title	Date	Pages

[☐] Supplementary and other Conditions of the Contract:

Document	Title	Date	Pages

.9 Other documents, if any, listed below:

(List here any additional documents that are intended to form part of the Contract Documents. AIA Document A201™–2017 provides that the advertisement or invitation to bid, Instructions to Bidders, sample forms, the Contractor's bid or proposal, portions of Addenda relating to bidding or proposal requirements, and other information furnished by the Owner in anticipation of receiving bids or proposals, are not part of the Contract Documents unless enumerated in this Agreement. Any such documents should be listed here only if intended to be part of the Contract Documents.)

This Agreement entered into as of the day and year first written above.

OWNER (Signature)

(Printed name and title)

CONTRACTOR (Signature)

(Printed name and title)

AIA® Document A312® – 2010

Performance Bond

CONTRACTOR:

(Name, legal status and address)

**SURETY:**

(Name, legal status and principal place of business)

**OWNER:**

(Name, legal status and address)

**CONSTRUCTION CONTRACT**

Date:

Amount: \$

Description:

(Name and location)

**BOND**

Date:

(Not earlier than Construction Contract Date)



Amount: \$

Modifications to this Bond:



(Any additional signatures appear on the last page of this Performance Bond.)

CONTRACTOR AS PRINCIPAL

Company: (Corporate Seal)

Signature:

Name and

Title:




SURETY

Company: (Corporate Seal)

Signature:

Name and

Title:




(FOR INFORMATION ONLY — Name, address and telephone)

AGENT or BROKER:**OWNER'S REPRESENTATIVE:**


(Architect, Engineer or other party:)

**ADDITIONS AND DELETIONS:**

The author of this document may have revised the text of the original AIA standard form. An *Additions and Deletions Report* that notes revisions to the standard form text is available from the author and should be reviewed. A vertical line in the left margin of this document indicates where the author has added to or deleted from the original AIA text.

This document has important legal consequences. Consultation with an attorney is encouraged with respect to its completion or modification.

Any singular reference to Contractor, Surety, Owner or other party shall be considered plural where applicable.

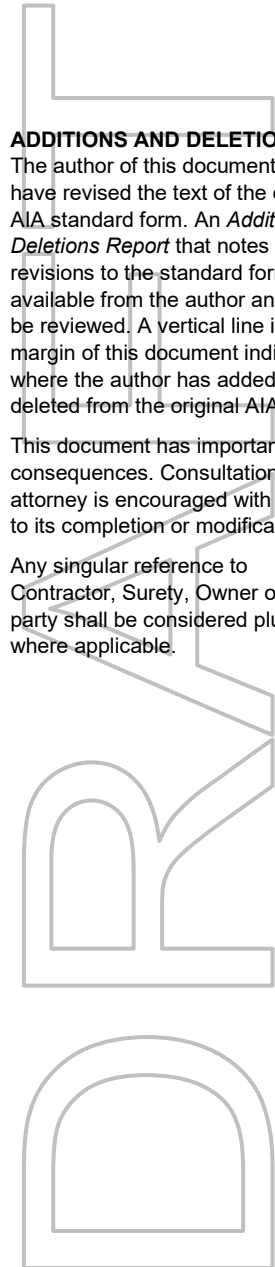

ELECTRONIC COPYING of any portion of this AIA® Document to another electronic file is prohibited and constitutes a violation of copyright laws as set forth in the footer of this document.

§ 1 The Contractor and Surety, jointly and severally, bind themselves, their heirs, executors, administrators, successors and assigns to the Owner for the performance of the Construction Contract, which is incorporated herein by reference.

§ 2 If the Contractor performs the Construction Contract, the Surety and the Contractor shall have no obligation under this Bond, except when applicable to participate in a conference as provided in Section 3.

§ 3 If there is no Owner Default under the Construction Contract, the Surety's obligation under this Bond shall arise after

- .1 the Owner first provides notice to the Contractor and the Surety that the Owner is considering declaring a Contractor Default. Such notice shall indicate whether the Owner is requesting a conference among the Owner, Contractor and Surety to discuss the Contractor's performance. If the Owner does not request a conference, the Surety may, within five (5) business days after receipt of the Owner's notice, request such a conference. If the Surety timely requests a conference, the Owner shall attend. Unless the Owner agrees otherwise, any conference requested under this Section 3.1 shall be held within ten (10) business days of the Surety's receipt of the Owner's notice. If the Owner, the Contractor and the Surety agree, the Contractor shall be allowed a reasonable time to perform the Construction Contract, but such an agreement shall not waive the Owner's right, if any, subsequently to declare a Contractor Default;
- .2 the Owner declares a Contractor Default, terminates the Construction Contract and notifies the Surety; and
- .3 the Owner has agreed to pay the Balance of the Contract Price in accordance with the terms of the Construction Contract to the Surety or to a contractor selected to perform the Construction Contract.

§ 4 Failure on the part of the Owner to comply with the notice requirement in Section 3.1 shall not constitute a failure to comply with a condition precedent to the Surety's obligations, or release the Surety from its obligations, except to the extent the Surety demonstrates actual prejudice.

§ 5 When the Owner has satisfied the conditions of Section 3, the Surety shall promptly and at the Surety's expense take one of the following actions:

§ 5.1 Arrange for the Contractor, with the consent of the Owner, to perform and complete the Construction Contract;

§ 5.2 Undertake to perform and complete the Construction Contract itself, through its agents or independent contractors;

§ 5.3 Obtain bids or negotiated proposals from qualified contractors acceptable to the Owner for a contract for performance and completion of the Construction Contract, arrange for a contract to be prepared for execution by the Owner and a contractor selected with the Owner's concurrence, to be secured with performance and payment bonds executed by a qualified surety equivalent to the bonds issued on the Construction Contract, and pay to the Owner the amount of damages as described in Section 7 in excess of the Balance of the Contract Price incurred by the Owner as a result of the Contractor Default; or

§ 5.4 Waive its right to perform and complete, arrange for completion, or obtain a new contractor and with reasonable promptness under the circumstances:

- .1 After investigation, determine the amount for which it may be liable to the Owner and, as soon as practicable after the amount is determined, make payment to the Owner; or
- .2 Deny liability in whole or in part and notify the Owner, citing the reasons for denial.

§ 6 If the Surety does not proceed as provided in Section 5 with reasonable promptness, the Surety shall be deemed to be in default on this Bond seven days after receipt of an additional written notice from the Owner to the Surety demanding that the Surety perform its obligations under this Bond, and the Owner shall be entitled to enforce any remedy available to the Owner. If the Surety proceeds as provided in Section 5.4, and the Owner refuses the payment or the Surety has denied liability, in whole or in part, without further notice the Owner shall be entitled to enforce any remedy available to the Owner.

§ 7 If the Surety elects to act under Section 5.1, 5.2 or 5.3, then the responsibilities of the Surety to the Owner shall not be greater than those of the Contractor under the Construction Contract, and the responsibilities of the Owner to the Surety shall not be greater than those of the Owner under the Construction Contract. Subject to the commitment by the Owner to pay the Balance of the Contract Price, the Surety is obligated, without duplication, for

- .1 the responsibilities of the Contractor for correction of defective work and completion of the Construction Contract;
- .2 additional legal, design professional and delay costs resulting from the Contractor's Default, and resulting from

- the actions or failure to act of the Surety under Section 5; and
- .3 liquidated damages, or if no liquidated damages are specified in the Construction Contract, actual damages caused by delayed performance or non-performance of the Contractor.

§ 8 If the Surety elects to act under Section 5.1, 5.3 or 5.4, the Surety's liability is limited to the amount of this Bond.

§ 9 The Surety shall not be liable to the Owner or others for obligations of the Contractor that are unrelated to the Construction Contract, and the Balance of the Contract Price shall not be reduced or set off on account of any such unrelated obligations. No right of action shall accrue on this Bond to any person or entity other than the Owner or its heirs, executors, administrators, successors and assigns.

§ 10 The Surety hereby waives notice of any change, including changes of time, to the Construction Contract or to related subcontracts, purchase orders and other obligations.

§ 11 Any proceeding, legal or equitable, under this Bond may be instituted in any court of competent jurisdiction in the location in which the work or part of the work is located and shall be instituted within two years after a declaration of Contractor Default or within two years after the Contractor ceased working or within two years after the Surety refuses or fails to perform its obligations under this Bond, whichever occurs first. If the provisions of this Paragraph are void or prohibited by law, the minimum period of limitation available to sureties as a defense in the jurisdiction of the suit shall be applicable.

§ 12 Notice to the Surety, the Owner or the Contractor shall be mailed or delivered to the address shown on the page on which their signature appears.

§ 13 When this Bond has been furnished to comply with a statutory or other legal requirement in the location where the construction was to be performed, any provision in this Bond conflicting with said statutory or legal requirement shall be deemed deleted herefrom and provisions conforming to such statutory or other legal requirement shall be deemed incorporated herein. When so furnished, the intent is that this Bond shall be construed as a statutory bond and not as a common law bond.

§ 14 Definitions

§ 14.1 Balance of the Contract Price. The total amount payable by the Owner to the Contractor under the Construction Contract after all proper adjustments have been made, including allowance to the Contractor of any amounts received or to be received by the Owner in settlement of insurance or other claims for damages to which the Contractor is entitled, reduced by all valid and proper payments made to or on behalf of the Contractor under the Construction Contract.

§ 14.2 Construction Contract. The agreement between the Owner and Contractor identified on the cover page, including all Contract Documents and changes made to the agreement and the Contract Documents.

§ 14.3 Contractor Default. Failure of the Contractor, which has not been remedied or waived, to perform or otherwise to comply with a material term of the Construction Contract.

§ 14.4 Owner Default. Failure of the Owner, which has not been remedied or waived, to pay the Contractor as required under the Construction Contract or to perform and complete or comply with the other material terms of the Construction Contract.

§ 14.5 Contract Documents. All the documents that comprise the agreement between the Owner and Contractor.

§ 15 If this Bond is issued for an agreement between a Contractor and subcontractor, the term Contractor in this Bond shall be deemed to be Subcontractor and the term Owner shall be deemed to be Contractor.

§ 16 Modifications to this bond are as follows:



(Any additional signatures appear on the last page of this Performance Bond)

(Space is provided below for additional signatures of added parties, other than those appearing on the cover page.)



AIA® Document A312® – 2010

Payment Bond

CONTRACTOR:

(Name, legal status and address)

**SURETY:**

(Name, legal status and principal place of business)

**OWNER:**

(Name, legal status and address)

**CONSTRUCTION CONTRACT**

Date:

Amount: \$

Description:

(Name and location)

**BOND**


Date:

(Not earlier than Construction Contract Date)



Amount: \$

Modifications to this Bond:

 

(Any additional signatures appear on the last page of this Payment Bond.)

CONTRACTOR AS PRINCIPAL

Company: (Corporate Seal)

SURETY

Company: (Corporate Seal)

Signature:

Name and

Title:

Signature:

Name and

Title:

(FOR INFORMATION ONLY — Name, address and telephone)

AGENT or BROKER:**OWNER'S REPRESENTATIVE:**


(Architect, Engineer or other party:)

**ADDITIONS AND DELETIONS:**

The author of this document may have revised the text of the original AIA standard form. An *Additions and Deletions Report* that notes revisions to the standard form text is available from the author and should be reviewed. A vertical line in the left margin of this document indicates where the author has added to or deleted from the original AIA text.

This document has important legal consequences. Consultation with an attorney is encouraged with respect to its completion or modification.

Any singular reference to Contractor, Surety, Owner or other party shall be considered plural where applicable.

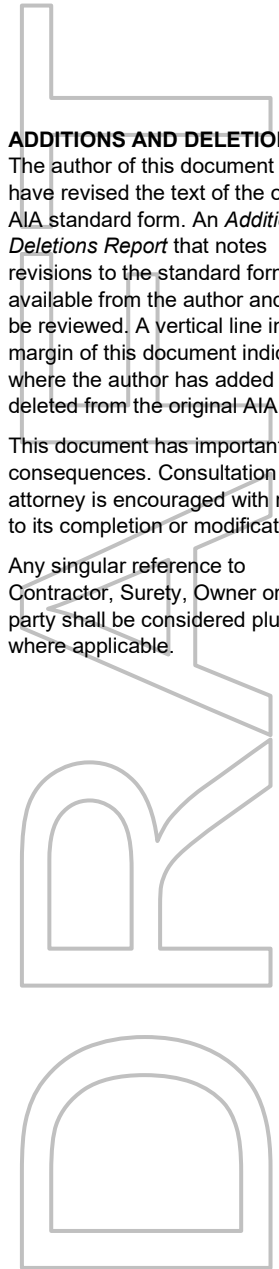

ELECTRONIC COPYING of any portion of this AIA® Document to another electronic file is prohibited and constitutes a violation of copyright laws as set forth in the footer of this document.

§ 1 The Contractor and Surety, jointly and severally, bind themselves, their heirs, executors, administrators, successors and assigns to the Owner to pay for labor, materials and equipment furnished for use in the performance of the Construction Contract, which is incorporated herein by reference, subject to the following terms.

§ 2 If the Contractor promptly makes payment of all sums due to Claimants, and defends, indemnifies and holds harmless the Owner from claims, demands, liens or suits by any person or entity seeking payment for labor, materials or equipment furnished for use in the performance of the Construction Contract, then the Surety and the Contractor shall have no obligation under this Bond.

§ 3 If there is no Owner Default under the Construction Contract, the Surety's obligation to the Owner under this Bond shall arise after the Owner has promptly notified the Contractor and the Surety (at the address described in Section 13) of claims, demands, liens or suits against the Owner or the Owner's property by any person or entity seeking payment for labor, materials or equipment furnished for use in the performance of the Construction Contract and tendered defense of such claims, demands, liens or suits to the Contractor and the Surety.

§ 4 When the Owner has satisfied the conditions in Section 3, the Surety shall promptly and at the Surety's expense defend, indemnify and hold harmless the Owner against a duly tendered claim, demand, lien or suit.

§ 5 The Surety's obligations to a Claimant under this Bond shall arise after the following:

§ 5.1 Claimants, who do not have a direct contract with the Contractor,

- .1** have furnished a written notice of non-payment to the Contractor, stating with substantial accuracy the amount claimed and the name of the party to whom the materials were, or equipment was, furnished or supplied or for whom the labor was done or performed, within ninety (90) days after having last performed labor or last furnished materials or equipment included in the Claim; and
- .2** have sent a Claim to the Surety (at the address described in Section 13).

§ 5.2 Claimants, who are employed by or have a direct contract with the Contractor, have sent a Claim to the Surety (at the address described in Section 13).

§ 6 If a notice of non-payment required by Section 5.1.1 is given by the Owner to the Contractor, that is sufficient to satisfy a Claimant's obligation to furnish a written notice of non-payment under Section 5.1.1.

§ 7 When a Claimant has satisfied the conditions of Sections 5.1 or 5.2, whichever is applicable, the Surety shall promptly and at the Surety's expense take the following actions:

§ 7.1 Send an answer to the Claimant, with a copy to the Owner, within sixty (60) days after receipt of the Claim, stating the amounts that are undisputed and the basis for challenging any amounts that are disputed; and

§ 7.2 Pay or arrange for payment of any undisputed amounts.

§ 7.3 The Surety's failure to discharge its obligations under Section 7.1 or Section 7.2 shall not be deemed to constitute a waiver of defenses the Surety or Contractor may have or acquire as to a Claim, except as to undisputed amounts for which the Surety and Claimant have reached agreement. If, however, the Surety fails to discharge its obligations under Section 7.1 or Section 7.2, the Surety shall indemnify the Claimant for the reasonable attorney's fees the Claimant incurs thereafter to recover any sums found to be due and owing to the Claimant.

§ 8 The Surety's total obligation shall not exceed the amount of this Bond, plus the amount of reasonable attorney's fees provided under Section 7.3, and the amount of this Bond shall be credited for any payments made in good faith by the Surety.

§ 9 Amounts owed by the Owner to the Contractor under the Construction Contract shall be used for the performance of the Construction Contract and to satisfy claims, if any, under any construction performance bond. By the Contractor furnishing and the Owner accepting this Bond, they agree that all funds earned by the Contractor in the performance of the Construction Contract are dedicated to satisfy obligations of the Contractor and Surety under this Bond, subject to the Owner's priority to use the funds for the completion of the work.

§ 10 The Surety shall not be liable to the Owner, Claimants or others for obligations of the Contractor that are unrelated to the Construction Contract. The Owner shall not be liable for the payment of any costs or expenses of any Claimant under this Bond, and shall have under this Bond no obligation to make payments to, or give notice on behalf of, Claimants or otherwise have any obligations to Claimants under this Bond.

§ 11 The Surety hereby waives notice of any change, including changes of time, to the Construction Contract or to related subcontracts, purchase orders and other obligations.

§ 12 No suit or action shall be commenced by a Claimant under this Bond other than in a court of competent jurisdiction in the state in which the project that is the subject of the Construction Contract is located or after the expiration of one year from the date (1) on which the Claimant sent a Claim to the Surety pursuant to Section 5.1.2 or 5.2, or (2) on which the last labor or service was performed by anyone or the last materials or equipment were furnished by anyone under the Construction Contract, whichever of (1) or (2) first occurs. If the provisions of this Paragraph are void or prohibited by law, the minimum period of limitation available to sureties as a defense in the jurisdiction of the suit shall be applicable.

§ 13 Notice and Claims to the Surety, the Owner or the Contractor shall be mailed or delivered to the address shown on the page on which their signature appears. Actual receipt of notice or Claims, however accomplished, shall be sufficient compliance as of the date received.

§ 14 When this Bond has been furnished to comply with a statutory or other legal requirement in the location where the construction was to be performed, any provision in this Bond conflicting with said statutory or legal requirement shall be deemed deleted herefrom and provisions conforming to such statutory or other legal requirement shall be deemed incorporated herein. When so furnished, the intent is that this Bond shall be construed as a statutory bond and not as a common law bond.

§ 15 Upon request by any person or entity appearing to be a potential beneficiary of this Bond, the Contractor and Owner shall promptly furnish a copy of this Bond or shall permit a copy to be made.

§ 16 Definitions

§ 16.1 Claim. A written statement by the Claimant including at a minimum:

- .1 the name of the Claimant;
- .2 the name of the person for whom the labor was done, or materials or equipment furnished;
- .3 a copy of the agreement or purchase order pursuant to which labor, materials or equipment was furnished for use in the performance of the Construction Contract;
- .4 a brief description of the labor, materials or equipment furnished;
- .5 the date on which the Claimant last performed labor or last furnished materials or equipment for use in the performance of the Construction Contract;
- .6 the total amount earned by the Claimant for labor, materials or equipment furnished as of the date of the Claim;
- .7 the total amount of previous payments received by the Claimant; and
- .8 the total amount due and unpaid to the Claimant for labor, materials or equipment furnished as of the date of the Claim.

§ 16.2 Claimant. An individual or entity having a direct contract with the Contractor or with a subcontractor of the Contractor to furnish labor, materials or equipment for use in the performance of the Construction Contract. The term Claimant also includes any individual or entity that has rightfully asserted a claim under an applicable mechanic's lien or similar statute against the real property upon which the Project is located. The intent of this Bond shall be to include without limitation in the terms "labor, materials or equipment" that part of water, gas, power, light, heat, oil, gasoline, telephone service or rental equipment used in the Construction Contract, architectural and engineering services required for performance of the work of the Contractor and the Contractor's subcontractors, and all other items for which a mechanic's lien may be asserted in the jurisdiction where the labor, materials or equipment were furnished.

§ 16.3 Construction Contract. The agreement between the Owner and Contractor identified on the cover page, including all Contract Documents and all changes made to the agreement and the Contract Documents.

§ 16.4 Owner Default. Failure of the Owner, which has not been remedied or waived, to pay the Contractor as required under the Construction Contract or to perform and complete or comply with the other material terms of the Construction Contract.

§ 16.5 Contract Documents. All the documents that comprise the agreement between the Owner and Contractor.





§ 17 If this Bond is issued for an agreement between a Contractor and subcontractor, the term Contractor in this Bond shall be deemed to be Subcontractor and the term Owner shall be deemed to be Contractor.

§ 18 Modifications to this bond are as follows:



(Any additional signatures appear on the last page of this Payment Bond)

(Space is provided below for additional signatures of added parties, other than those appearing on the cover page.)

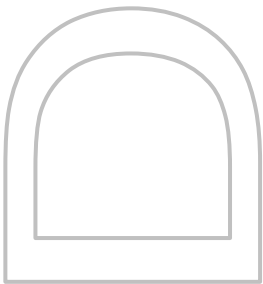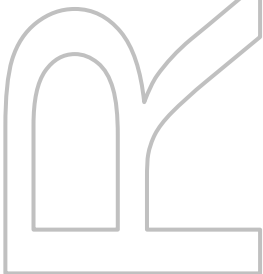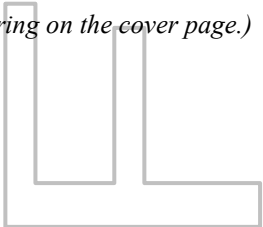 

**DIVISION 01
GENERAL REQUIREMENTS**

CONTENTS

01 11 00	Summary of the Work
01 14 00	Contractor's Use of Premises
01 15 20	Application for Payment
01 30 00	Administrative Requirements
01 33 00	Submittal Procedures
01 35 43	Environmental Procedures
01 40 00	Quality Requirements
01 42 19	Reference Standards
01 45 29	Testing Laboratory Services
01 50 00	Temporary Facilities and Controls
01 66 00	Product Storage and Handling Requirements
01 73 29	Cutting and Patching
01 74 23	Final Cleaning
01 77 00	Contract Closeout Procedures
01 78 23	Operation and Maintenance Data
01 78 39	Project Record Documents
01 80 00	General Workmanship

SECTION 01 11 00

SUMMARY OF THE WORK

PART 1 GENERAL

1.1 SCOPE

- A. This Project Manual and accompanying Drawings provide for labor, materials, plant, supplies, equipment, facilities and appurtenances necessary for preparation of and work necessary for construction and completion of the project titled, Red River Bank – Camellia Branch, Lafayette, Louisiana complete and in accordance with all requirements of the Contract Documents.

1.2 PROJECT DESCRIPTION

- A. Project consists of completing a single-story commercial banking office building of approximately 7,207 sq. ft. Additionally the project includes all associated utilities, parking, paving and drives.
- B. Erect and maintain all required temporary walls, lights, barricades and warning signs, as may be necessary to protect the public and workmen.
- C. Contractor shall become familiar with and at all times shall observe and comply with all Federal, State and Local laws and/or ordinances and regulations in any manner affecting the conduct of the work.

END OF SECTION

SECTION 01 14 00

CONTRACTOR'S USE OF THE PREMISES

PART 1 GENERAL

1.01 DESCRIPTION

- A. Work included: This section applies to situation in which the Contractor or his representatives including, but not necessarily limited to, suppliers, subcontractors, employees and field engineers, enter upon the Owner's property.
- B. Related work: Documents affecting work of this Section include, but are not limited to, General Conditions, Supplementary Conditions and Sections of Division 1 of this Specification.

1.02 QUALITY ASSURANCE

- A. Promptly upon award of the Contract, notify all pertinent personnel regarding requirements of this Section.

1.03 SCOPE

- A. Reference Site Plan for extent of site available for Contractor's use for storage of materials, parking and construction area. It is the intent of this project to work only in those areas and in no way disturb the remaining portions of the site. Materials may be stored in paved areas. Do not allow storage on grass or landscaped areas.
- B. Contractor to prepare with Architect a procedure for his use of the premises for storage, personnel, etc., prior to start of work.
- C. No after-hours access to the site is permitted unless specifically approved by the Architect. No work shall be done by Subcontractors without the direct supervision of General Contractor's Job Superintendent.
- D. Restrict and control all parking and entry into the site to only that necessary to accomplish the work.
- E. Parking of Contractor's employees automobiles is to be the responsibility of Contractor and shall follow all regulations and ordinances controlling such. At no time shall any vehicles restrict or prevent public use of street or entry or present a nuisance to the general public. Additionally, contractor parking is not to restrict or obstruct adjacent retail owners' access to delivery points.
- F. At each day's end Contractor to secure all portions of the work and all entry into the building so as to maintain property security requirements. Contractor and Architect to arrange such security requirements prior to start of work under the direction of Owner.
- G. Contractor shall not use existing building for storage of materials.

END OF SECTION

SECTION 01 15 20

APPLICATION FOR PAYMENT

PART 1 GENERAL

1.1 DESCRIPTION

- A. Work included: Comply with procedures described in this Section when applying for progress payment and final payment under the Contract.
- B. Related Work:
 - 1. Documents affecting work of this Section included, but are not necessarily limited to General Conditions, Supplementary Conditions and Sections in Division 1 of these Specifications.
 - 2. The Contract Sum and the schedule for payments are described in the Form of Agreement.
 - 3. Payments upon Substantial Completion and Completion of the Work are described in the General Conditions and in Section 01 77 00 of these Specifications.

1.2 QUALITY ASSURANCE

- A. Prior to start of construction, secure the Architect's approval of the schedule of values required to be submitted under Paragraph 9.2 of the General Conditions.
- B. During progress of the work, modify the schedule of values as approved by the Architect to reflect changes in the Contract Sum due to Change Orders or other modifications of the Contract.
- C. Base requests for payment on the approved schedule of values.

1.3 SUBMITTALS

- A. Formal Submittal: Unless otherwise directed by the Architect:
 - 1. Make formal submittal of request for payment by filling in the agreed data, on AIA Document G702-1992, "Application and Certificate for Payment", and G703-1992 Continuation Sheet.
 - 2. Sign the Application and Certificate for Payment. Please note that the application does not need to be notarized.
 - 3. Submit the original of the Application and Certificate for Payment, plus three (3) identical copies, to the Architect.
 - 4. Contractor can only invoice for materials stored on the site. Contractor may not invoice for materials stored in a bonded warehouse or elsewhere.
 - 5. Contractor must include copies of supportive invoices and other documentation for any stored materials included in the application.
 - 6. The Architect will review the formal submittal and, when approved, will sign the Application and Certificate for Payment, and will distribute:
 - a. Two original copies to Owner;
 - b. One copy to Contractor;
 - c. One copy to Architect's file; and
 - 7. Owner will, upon approval, disburse payment directly to the Contractor.

END OF SECTION

SECTION 01 30 00

ADMINISTRATIVE REQUIREMENTS

PART 1 GENERAL

1.1 SECTION INCLUDES

- A. Coordination.
- B. Field engineering.

1.2 COORDINATION

- A. Coordinate scheduling, submittals, and Work of the various Sections of specifications to assure efficient and orderly sequence of installation of interdependent construction elements, with provisions for accommodating items installed later.
- B. Verify that utility requirement characteristics of operating equipment are compatible with building utilities. Coordinate work of various Sections having interdependent responsibilities for installing, connecting to, and placing in service, such equipment.
- C. Coordinate space requirements and installation of mechanical and electrical work which are indicated diagrammatically on Drawings. Follow routing shown for pipes, ducts, and conduit, as closely as practicable; place runs parallel with line of building. Utilize spaces efficiently to maximize accessibility for other installations, for maintenance, and for repairs.
- D. In finished areas, except as otherwise noted, conceal pipe, ducts, and wiring within construction. Coordinate locations of fixtures and outlets with finish elements.
- E. Coordinate completion and clean up of Work of separate Sections in preparation for Substantial Completion.
- F. After Owner occupancy of premises, coordinate access to site for correction of defective Work and Work not in accordance with Contract Documents, to minimize disruption of Owner's activities.

1.3 FIELD ENGINEERING

- A. Employ a Land Surveyor registered in the State of Louisiana for assistance in laying out the work and establishing key reference points.
- B. Contractor to locate and protect survey control and reference points.
- C. Control datum for survey is indicated on Civil Drawings.
- D. Verify set-backs and easements; confirm drawing dimensions and elevations.
- E. Provide field engineering services. Establish elevations, lines, and levels, utilizing recognized engineering survey practices.
- F. Submit certificate signed by the Land Surveyor that the elevations and locations of the Work are in conformance with the Contract Documents.
- G. Maintain complete and accurate log of control and survey work as work progresses.
- H. Protect survey control points prior to starting site work; preserve permanent reference points during construction.
- I. Promptly report to Architect loss or destruction of reference point or relocation required because of changes in grades or other reasons.

- J. Replace dislocated survey control points based on original survey control. Make no changes without prior written notice to Architect.

PART 2 PRODUCTS
Not Used

PART 3 EXECUTION
Not Used

END OF SECTION

SECTION 01 33 00

SUBMITTAL PROCEDURES

PART 1 GENERAL

1.1 DESCRIPTION

- A. Work included: Make submittals required by the Contract Documents, and revise and resubmit as necessary to establish compliance with the specified requirements.
- B. Related work:
 - 1. Documents affecting work of this Section include, but are not necessarily limited to, General Conditions, Supplementary Conditions and Sections in Division 1 of these Specifications.
 - 2. Individuals requirements for submittals also may be described in pertinent Sections of these Specifications.
- C. Work not included:
 - 1. Unrequired submittals will not be reviewed by the Architect.
 - 2. The Contractor may require his Subcontractors to provide drawings, setting diagrams and similar information to help coordinate the Work, but such data shall remain between the Contractor and his Subcontractors and will not be reviewed by the Architect.

1.2 QUALITY ASSURANCE

- A. Coordination of submittals:
 - 1. Prior to each submittal, carefully review and coordinate all aspects of each items being submitted.
 - 2. Verify that each item and the submittal for it conform in all respects with the specified requirements.
 - 3. By affixing the Contractor's signature to each submittal, certify that this coordinate has been performed.
- B. Substitutions:
 - 1. Refer to INSTRUCTIONS TO BIDDERS, ARTICLE 4, Section 4.3 for description of procedure to be followed for any Substitutions.
 - 2. Substitutions must be approved prior to bid according to the requirements of Paragraph 4.3, Instructions to Bidders.
 - 3. Use "Substitution Request Form" provided in this section.
- C. "Or Equal"
 - 1. Where the Phrase "or equal" or "or equal as approved by Architect", occurs in the Contract Documents, do not assume that the materials, equipment, or methods will be approved as equal unless the item has been specifically so approved for this Work by the Architect, prior to bidding.
 - 2. The decision of the Architect shall be final and shall be set forth in an addendum.

1.3 SUBMITTALS

- A. Make submittals of Shop Drawings, Samples, substitution requests and other items in accordance with the provision of this Section, or as requested by Architect.

PART 2 PRODUCTS

2.1 SHOP DRAWINGS

- A. Scale and measurements: Make Shop Drawings accurately to a scale sufficiently large to show all pertinent aspects of the item and its method of connection to the Work.
- B. Types of prints required:
 - 1. Submit Shop Drawings in the form of clear readable prints. Submit a minimum of one (1) full copy of all shop drawings. At contractor's option submittal may be in PDF form and submitted electronically.
- C. Review comments of the Architect and his Consultants will be shown on the prints in red ink when it is returned to the Contractor. The Contractor may make and distribute such copies as are required for his purposes.
- D. Electronic File Transfer: The contractor may secure ACAD Files from the Architect by completing and submitting the Electronic File Transfer and Release Form included in this Project Manual Section.

2.2 MANUFACTURERS' LITERATURE

- A. Where contents of submitted literature from manufacturer includes data not pertinent to the submittal, clearly shown which portions of the contents is being submitted for review.
- B. Submit the number of copies which are required to be returned, plus one copy which will be retained by the Architect.

2.3 SAMPLES

- A. Provide Sample or Samples identical to the precise article proposed to be provided. Identify as described under "Identification of Submittals" below.
- B. Number of Samples required:
 - 1. Unless otherwise specified, submit Samples in the quantity which is required to be returned, plus one which will be retained by the Architect.
 - 2. By pre-arrangement in specific cases, a single Sample may be submitted for review and, when approved, be installed in the Work at a location agreed upon by the Architect.

2.4 COLORS AND PATTERNS

- A. Unless the precise color and pattern is specifically called out in the Contract Documents, and whenever a choice of color or pattern is available in the specified products, submit accurate color and pattern charts to the Architect for selection.
- B. Architect shall prepare selections for approval by the User Agency and Facility Planning and Control.

PART 3 EXECUTION

3.1 IDENTIFICATION OF SUBMITTALS

- A. Consecutively number all submittals.
 - 1. When material is resubmitted for any reason, transmit under a new letter of transmittal and with a new transmittal number.
 - 2. On resubmittals, cite the original submittal number of reference.

- B. Accompany each submittal with a letter of transmittal showing all information required for positive identification and checking. General Contractor shall review, stamp, date and sign all shop drawing submittals.
- C. On at least the first page of each submittal, and elsewhere as required for positive identification, show the submittal number in which the item was included.
- D. Maintain an accurate submittal log for the duration of the Work, showing current status of all submittals at all times. Make the submittal log available to the Architect for his review upon request.

3.2 GROUPING OF SUBMITTALS

- A. Unless otherwise specified, make submittals in groups containing all associated items to assure that information is available for checking each item when it is received.
 - 1. Partial submittals may be rejected as not complying with the provisions of the Contract.
 - 2. The Contractor may be held liable for delays so occasioned.

3.3 TIMING OF SUBMITTALS

- A. Make submittals far enough in advance of scheduled dates for installation to provide time required for reviews, for securing necessary approvals, for possible revisions and resubmittals, and for placing orders and securing delivery.
- B. In scheduling, allow at least fifteen (15) working days for review by the Architect following receipt of the submittal.

3.4 ARCHITECT'S REVIEW

- A. Review by the Architect does not relieve the Contractor from responsibility for errors which may exist in the submitted data.
- B. Revisions:
 - 1. Make revisions required by the Architect.
 - 2. If the Contractor considers any required revision to be a change, the Architect shall be notified as provided for in Paragraph 7.3 of the General Conditions.
 - 3. Make only those revisions directed or approved by the Architect.

SUBSTITUTION REQUEST FORM

Project: Red River Bank – Camellia Branch
1800 Block of Camellia Boulevard,
Lafayette, Louisiana 70508
(Architect's Project Number: 2022.15)

Mail /Email: Ashe Broussard Weinzettle Architects
301 Jackson St., Suite 205
Alexandria, LA 71301
Telephone: (318) 473-0252
Fax: (318) 442-6007

Attn: Kevin Broussard
Email: kevinbroussard@abwarchitects.com

SECTION	PARAGRAPH	SPECIFIED ITEM: _____
_____	_____	PROPOSED SUBSTITUTE: _____

Attach complete description, designation, catalog or model number, Spec Data sheet, and other technical data, including laboratory tests if applicable.

Fill In Blanks Below:

1. Will substitution affect dimensions indicated on drawings? _____

2. Will substitution affect wiring, piping, ductwork, etc., indicated on drawings? _____

3. What affect will substitution have on other trades? _____

4. Differences between proposed substitution and specified item? _____

5. If necessary, will the undersigned pay for Architect's cost, required to revise working drawings, caused by substitution? _____
6. Manufacturer's warranties of specified items and proposed items are:
[] Same [] Different (explain) _____

Submitted By:
Firm: _____

Address: _____

Signature

Date: _____
Telephone: _____
Fax: _____

Electronic File Request and Release Form

Project: Red River Bank – Camellia Branch
1800 Block of Camellia Boulevard,
Lafayette, Louisiana 70508
(Architect's Project Number: 2022.15)

Mail/Email: Ashe Broussard Weinzettle Architects
301 Jackson Street, Suite 205
Alexandria, LA 71301
Tel: (318) 473-0252
Fax: (318) 442-6007

Attn: Kevin Broussard
Email: kevinbroussard@abwarchitects.com

At your request, we will provide electronic files for your convenience and use in the preparation of shop drawings related to the above referenced project, the RECIPIENT agrees to the following terms and conditions:

Ashe Broussard Weinzettle Architects will provide to the RECIPIENT certain drawings, specifications, or other documents prepared by Ashe Broussard Weinzettle Architects or its sub consultants in electronic format and/or on electronic media. These documents are hereinafter collectively referred to as "ELECTRONIC FILES". Our ELECTRONIC FILES are compatible with: Autodesk Autocad 2010 and legacy formats. We make no representation as to the compatibility of these files with the RECIPIENT'S hardware or your software beyond the specified release of the referenced specifications.

Data contained on these ELECTRONIC FILES are part of our instruments of service and shall not be used by the RECIPIENT or anyone else receiving these data through or from the RECIPIENT for any purpose other than those outlined for the referenced project. Any other use or reuse by the RECIPIENT or by others will be at the RECIPIENT'S sole risk and without liability or legal exposure to Ashe Broussard Weinzettle Architects or its sub consultants. The RECIPIENT agrees to make no claim and hereby waive, to the fullest extent permitted by law, any claim or cause of action of any nature against Ashe Broussard Weinzettle Architects, our partners, employees, agents, or sub consultants that may arise out of, or in connection with, the RECIPIENT'S use of the ELECTRONIC FILES.

Furthermore, the RECIPIENT shall, to the fullest extent permitted by law, indemnify and hold us harmless against all damages, liabilities or costs, including reasonable attorneys' fees and defense costs, arising out of or resulting from the RECIPIENT'S use of these ELECTRONIC FILES.

These ELECTRONIC FILES are not construction documents or record documents of as-built conditions. Differences may exist between these ELECTRONIC FILES, site conditions and signed or sealed hard-copy construction documents. We make no representation regarding the accuracy or completeness of the ELECTRONIC FILES the RECIPIENT receives. In the event that a conflict arises between the signed or sealed hard-copy construction documents prepared by us and the ELECTRONIC FILES, the signed or sealed hard-copy construction documents shall govern. The RECIPIENT is responsible for determining if any conflict exists. By the use of these ELECTRONIC FILES, the RECIPIENT is not relieved of their duty to fully comply with the contract documents, including, and without limitation, the need to check, confirm and coordinate all dimensions and details, take field measurements, verify field conditions and coordinate work with that of other contractors for the project.

Because information presented on the ELECTRONIC FILES can be modified, unintentionally or otherwise, we reserve the right to remove all indication of ownership and/or involvement from each electronic display.

We will furnish you electronic files of the following drawings:

We make no warranties, either express or implied, of merchantability and fitness for any particular purpose. In no event shall we be liable for any loss of profit or any consequential damages as a result of your use, reuse or misuse of these electronic files.

Please execute this Agreement in the space provided below to indicate your acceptance of the terms and conditions of the release in this Agreement. Upon receipt of the executed Agreement, we will transfer the ELECTRONIC FILES to the appropriate address or email.

READ AND ACCEPTED BY:

Signature of Authorized Representative: _____

Date: _____

Printed Name: _____

Company: _____

Title: _____

END OF SECTION

SECTION 01 35 43

ENVIRONMENTAL PROTECTION

PART 1 GENERAL

1.1 DESCRIPTION

- A. For the purpose of this specification, environmental pollution is defined as the presence of chemical, physical or biological elements or agents which adversely affect human health or welfare; unfavorably alter ecological balances of importance to human life; affect other species of importance to man; or degrade the utility of the environment for aesthetic and recreational purposes. The control of environmental pollution requires consideration of, but is not limited to air, water and land, and involves noise, solid waste management and management of radioactive and other hazardous materials.

1.2 APPLICABLE REGULATION

- A. In order to prevent, and to provide for abatement and control any environmental pollution arising from the construction activities of the Contractor and his/her Subcontractors in the performance of this contract, they shall comply with the current applicable federal, state and local laws and regulations concerning environmental pollution control and abatement.

1.3 PROTECTION OF LAND RESOURCES

- A. It is intended that the land resources within the project boundaries and outside of limits of permanent work performed under this Contract be preserved in their present condition or be restored to a condition after completion of construction that will appear to be natural and not detract from the appearance of the Project. Insofar as possible, the contractor shall confine his/her construction activities to areas defined by the plans or specifications, to areas to be cleared by other operations, or to quarry, borrow or waste areas indicated on the plans. At the onset of borrow excavation, topsoil shall be saved for use in restoring the borrow area. Waste and borrow areas shall be leveled or trimmed to regular lines and shaped to provide a neat appearance. In all instances the restored area shall be well-drained, so as to prevent the accumulation of stagnant water. Except in areas marked on the plans to be cleared, the Contractor shall not deface, injure or destroy trees or shrubs, nor remove or cut them without special authority.
- B. Restoration of Landscape Damage: Any trees or other landscape feature scarred or damaged by the Contractor's equipment or operations, shall be restored as nearly as possible to its original condition at the Contractor's expense. The Contracting Officer will decide what method of restoration shall be used and whether damaged trees shall be treated and healed or removed and replaced.
- C. Post-Construction Cleanup or Obliteration: The Contractor shall obliterate all signs of temporary construction facilities such as haul roads, work areas, structure, foundations of temporary structure, stockpiles of excess or waste materials, or any other vestiges of construction as directed by the Contracting Officer. It is anticipated that excavation, filling and plowing of roadways will be required to restore the area to near natural conditions which will permit the growth of vegetation thereon. The disturbed areas shall be graded and filled as necessary, and shall be spread to a depth of approximately four inches over the entire area and the entire Area seeded. Restoration to original contours is required unless otherwise directed by the Contracting Officer.

1.4 PROTECTION OF WATER RESOURCES

- A. The Contractor shall not pollute streams, lakes or reservoirs with fuels, oils, bitumens, calcium chloride, acids or other harmful materials. It is the responsibility of the Contractor to investigate and comply with all applicable federal, state, parish and municipal laws concerning pollution of rivers and streams. all work under this Contract shall be performed in such a manner that pollution/pollutants will not be introduced into streams through or adjacent to the project area.
- B. Erosion Control: Surface drainage from cuts and fills within the construction limits, whether or not completed and from borrow and waste disposal areas, shall, if turbidity producing materials are present, be held in suitable sedimentation ponds or shall be graded to control erosion within acceptable limits. Temporary erosion and sediment control measures such as berms, dikes, drains or sedimentation basins, required to meet the above standards, shall be provided and maintained until permanent drainage and erosion control facilities are completed and operative. The area of bare soil exposed at any time by construction proletrarian should be held to a minimum. Steam crossing by fording with equipment is prohibited. Fills and waste areas shall be constructed by selective placement to eliminate silts or clays on the surface that will erode and contaminate adjacent streams.
- C. Spillages: At all times of the year, special measures shall be taken to prevent chemicals, fuels, oils, grease, bituminous materials, waste washings, herbicides and insecticides, and cement drainage from entering surface or ground waters. In the event of a fuel, oil or chemical spill the Contractor will take immediate containment measures to prevent the spill from entering the base drainage system. All spills will be reported immediately to the Authority having jurisdiction.
- D. Disposal: Disposal of any materials, wastes, effluents, trash, garbage, oil, grease, on the project site is expressly forbidden. If any waste material is dumped in unauthorized areas, the Contractor shall remove the material and restore the area to the condition of the adjacent undisturbed area at the Contractor's own expense. If necessary, contaminated ground shall be excavated, disposed of as directed by the Contracting Officer and replaced with suitable fill material, compacted and finished with topsoil; all at the expense of the Contractor.

1.5 DISPOSAL OF REMOVED MATERIAL

- A. Unless otherwise specified in other sections of these specifications or unless reusable under the terms of this Contract, all removed material shall be disposed of off site. This disposal shall be in accordance with all applicable federal, state, parish and municipal laws.

1.6 PESTICIDES (INSECTICIDES, FUNGICIDES, HERBICIDES)

- A. Application of all pesticides shall be accomplished by a certified pest control operator. Delivery and storage of pesticides will be monitored by certified personnel to insure the adequacy of containers and the safe storage of adjacent undisturbed area at the Contractor's own expense. If necessary, contaminated ground shall be excavated, disposed or as directed by the Contracting Officer, and replaced with suitable fill material, compacted and finished with topsoil; all at the expense of the Contractor.

1.7 BURNING

- A. No open burning shall be permitted.

1.8 HAZARDOUS MATERIALS

- A. The Contractor will comply with all local, state and federal laws pertaining to the protection of the environment and emission of hazardous pollutants in the performance of this Contract. No equipment or components containing polychlorinated biphenyls (PCB) will be allowed.

END OF SECTION

SECTION 01 40 00
QUALITY REQUIREMENTS

PART 1 GENERAL

1.1 SECTION INCLUDES

- A. Quality assurance and control of installation.
- B. References.
- C. Field samples.
- D. Mock-up.
- E. Manufacturers' field services and reports.

1.2 RELATED SECTIONS

- A. Section 01 33 00 - Submittals: Submission of Manufacturers' Instructions and Certificates.
- B. Section 01 45 29 - Testing Laboratory Services.
- C. Section 01 66 00 – Product Storage and Handling Requirements for material and product quality.

1.3 QUALITY ASSURANCE/CONTROL OF INSTALLATION

- A. Monitor quality control over suppliers, manufacturers, products, services, site conditions, and workmanship, to produce Work of specified quality.
- B. Comply fully with manufacturers' instructions, including each step in sequence.
- C. Should manufacturers' instructions conflict with Contract Documents, request clarification from Architect before proceeding.
- D. Comply with specified standards as a minimum quality for the Work except when more stringent tolerances, codes, or specified requirements indicate higher standards or more precise workmanship.
- E. Perform work by persons qualified to produce workmanship of specified quality.
- F. Secure Products in place with positive anchorage devices designed and sized to withstand stresses, vibration, physical distortion or disfigurement.

1.4 REFERENCES

- A. Conform to reference standard by date of issue current on date for receiving bids.
- B. Obtain copies of standards when required by Contract Documents.
- C. Should specified reference standards conflict with Contract Documents, request clarification from Architect before proceeding.
- D. The contractual relationship of the parties to the Contract shall not be altered from the Contract Documents by mention or inference otherwise in any reference document.

1.5 TOLERANCES

- A. Comply with manufacturers' tolerances. When manufacturers' tolerances conflict with contract documents, request clarification from Architect before proceeding.

- B. Adjust products to appropriate dimensions; position before securing products in place.

1.6 FIELD SAMPLES

- A. Install field samples at the site as required by individual specifications Sections for review.
- B. Acceptable samples represent a quality level for the Work.
- C. Where field sample is specified in individual Sections to be removed, clear area after field sample has been accepted by Architect.

1.7 MOCK-UP

- A. Assemble and erect specified items, with specified attachment and anchorage devices, flashings, seals, and finishes.
- B. Where mock-up is specified in individual Sections to be removed, clear area after mock-up has been accepted by Architect.
- C. Accepted mock-ups shall be comparison standard for remaining work.

1.8 MANUFACTURERS' FIELD SERVICES AND REPORTS

- A. When specified in individual specification Sections, require material or product suppliers or manufacturers to provide qualified staff personnel to observe site conditions, conditions of surfaces and installation, quality of workmanship, start-up of equipment, test, adjust, and balance of equipment and training of maintenance personnel as applicable, and to initiate instructions when necessary.
- B. Individuals to report observations and site decisions or instructions given to applicators or installers that are supplemental or contrary to manufacturers' written instructions.
- C. Submit report in duplicate within seven (7) days of observation to Architect for review.

PART 2 PRODUCTS

Not Used

PART 3 EXECUTION

Not Used

END OF SECTION

SECTION 01 42 19

REFERENCE STANDARDS

PART 1 GENERAL

1.1 DESCRIPTION

A. Work included:

1. Throughout the Contract Documents, reference is made to codes and standards which establish qualities and types of workmanship and materials, and which establish methods for testing and reporting on the pertinent characteristics.
2. Where materials or workmanship are required by these Contract Documents to meet or exceed the specifically named code or standard, it is the Contractor's responsibility to provide materials and workmanship which meet or exceed the specifically named code or standard.
3. It is also the Contractor's responsibility, when so required by the Contract Documents or by written request from the Architect, to deliver to the Architect all required proof that the materials or workmanship, or both, meet or exceed the requirements of the specifically named code or standard. Such proof shall be in the form requested in writing by the Architect, and generally will be required to be copies of a certified report of tests conducted by a testing agency approved for that purpose by the Architect.

B. Related Work:

1. Related work described elsewhere; e.g., specific naming of codes or standards occurs on the Drawings and in other Sections of these Specifications.

1.2 QUALITY ASSURANCE

- A. Familiarity with pertinent codes and standards: In procuring all items used in this work, it is the Contractor's responsibility to verify the detailed requirements of the specifically named codes and standards and to verify that the items procured for this use in this work meet or exceed the specified requirements.

- B. Rejection of non-complying items: The Architect reserves the right to reject items incorporated into the work which fail to meet the specified minimum requirements. The Architect further reserves the right, and without prejudice to other recourse the Architect may take, to accept non-complying items subject to an adjustment in the Contract Amount as approved by the Architect and the Owner.

- C. Applicable standards listed in these Specifications include, but are not necessarily limited to, standards promulgated by the following agencies and organizations:

1. AASHTO -	American Association of State Highway and Transportation Officials, 341 National Press Building, Washington, D.C. 20004
2. ACI -	American Concrete Institute, Box 19150 Redford Station, Detroit, Michigan 48129
3. AISC -	American Institute of Steel Construction, Inc., 1221 Avenue of the Americas, New York, New York 10020
4. ADAAG	Americans with Disabilities Act Accessibility Guidelines
5. ANSI -	American National Standards Institute (successor to USASI and ASA), 1430 Broadway, New York, New York 10018
6. ASTM -	American Society of Testing and Materials, 1916 Race Street, Philadelphia, Pennsylvania 19103
7. AWS -	American Welding Society, Inc., 2501 N.W. 7th Street, Miami, Florida 33125

- 8. AWWA - American Water Works Association, Inc., 6666 West Quincy Avenue, Denver, Colorado 80235
- 9. CRSI - Concrete Reinforcing Steel Institute, 228 North LaSalle Street, Chicago, Illinois 60610
- 10. IBC International Building Code, 2009 Edition
- 11. NEC - National Electrical Code (See NFPA)
- 12. NEMA - National Electrical Manufacturers Association, 155 East 44th Street, New York, New York 10017
- 13. NFPA - National Fire Protection Association, 470 Atlantic Avenue, Boston, Massachusetts 02210
- 14. SDI - Steel Deck Institute, 135 Addison Avenue, Elmhurst, Illinois 60125
- 15. SSPC - Steel Structures Painting Council, 4400 5th Avenue, Pittsburgh, Pennsylvania 15213
- 16. UL - Underwriter's Laboratories, Inc., 207 East Ohio Street, Chicago, Illinois 60611
- 17. USAB - United States Access Board (Americans with Disabilities Act Accessibility Guidelines) 1331 F Street, NW,, Suite 1000, Washington, DC 20004-1111.
- 18. Fed Specs and
Fed Standards - Specifications Sales (3FRI), Building 197, Washington Navy Yard, General Services Administration, Washington, D.C. 20407

END OF SECTION

SECTION 01 45 29

TESTING LABORATORY SERVICES

PART 1 GENERAL

1.1 WORK INCLUDED

- A. Test proposed fill materials
- B. Test fill materials and existing ground for proper compaction
- C. Test concrete for required and proper strength at 7 days and 28 days

1.2 RELATED WORK

- A. Documents affecting work of the Section include, but are not necessarily limited to, General Conditions, Supplementary Conditions and Sections in Division 1 of these Specifications.

1.3 SELECTION AND PAYMENT FOR TESTING SERVICES

- A. The Contractor shall engage and pay for the services of an independent testing laboratory as approved by the Architect to perform inspection and tests of materials and construction as defined in the General Conditions, except that in the event of a test failure the Contractor shall pay for retesting. The Contractor is to select the testing lab and pay for all concrete design mix testing.

1.4 COOPERATION OF CONTRACTOR - CONTRACTOR RESPONSIBILITIES

- A. The Contractor shall cooperate with the laboratory and:
 - 1. Make available, without cost, samples of all materials to be tested in accordance with applicable standard specifications.
 - 2. Furnish such nominal labor and sheltered working space as is necessary to obtain samples at the project.
 - 3. Advise the laboratory of the identity of materials' sources and instruct the suppliers to allow tests or inspections by the laboratory.
 - 4. Notify the laboratory sufficiently in advance of operations to allow for completion of initial tests and assignment of inspection personnel.
 - 5. Notify the laboratory sufficiently in advance of cancellation of required testing operations. The Contractor shall be responsible to the laboratory for changes due to failure to notify if requirements for testing are canceled.

1.5 QUALITY ASSURANCE

- A. Tests shall be performed in accordance with ASTM Standard Specifications as applicable for tests to be performed.
- B. Laboratory authorized to operate in State in which Project is located.
- C. Testing equipment shall be calibrated at reasonable intervals with devices of an accuracy traceable to either NBS Standards or accepted values of natural physical constraints.

1.6 LABORATORY RESPONSIBILITIES

- A. Test Reports

The laboratory shall promptly submit written reports of each test and inspection made to the Owner, Architect, Engineers, Contractor, and to such other parties the Owner may specify.

B. Extent of Laboratory Tests and Inspections

The Architect will recommend to the Owner the type and number of tests to be performed on the project. The Contractor shall be advised of the number and type of tests to be performed by the testing laboratory.

C. Test soil samples proposed for fill materials to conform to Contract Documents.

D. Test soil compaction.

E. Test concrete paving and cast-in-place concrete.

F. Provide qualified personnel at site after due notice; cooperate with Architect and Contractor in performance of services.

G. Ascertain compliance of materials with requirements of Contract Documents.

H. Promptly notify Architect, Landscape Architect and Contractor of observed irregularities or non-conformance of Work or products.

I. Perform additional inspections and tests required by Architect, Landscape Architect or Contractor.

1.7 LIMITS ON TESTING LABORATORY AUTHORITY

A. Laboratory may not release, revoke, alter, or enlarge on requirements of Contract Documents.

B. Laboratory may not approve or accept any portion of the Work.

C. Laboratory may not assume any duties of Contractor.

D. Laboratory has no authority to stop Work.

E. All copies of testing laboratory invoices shall be verified by the Designer prior to being submitted to the Owner for payment.

PART 2 PRODUCTS

2.1 MATERIALS

A. Refer to specification sections listed under paragraph 1.2 Related Work.

PART 3 EXECUTION

3.1 COMPACTED FILL

A. After grading and compaction of subgrade surfaces, to receive concrete work, to depth and percentage of maximum density required, perform laboratory tests prior to depth and percentage of maximum density required, perform laboratory tests prior to placement of concrete. Contractor shall submit samples of fill material for testing before fill or backfill work begins. Make densities of proposed fill material and field tests of compacted fill.

- B. **Field Tests of Compacted Fill:** Minimum requirements for fill compaction tests shall be two (2) tests, one (1) for each 1500 sq. ft. for each lift of fill. Tests shall be made on the sub-grade at the same rate prior to commencing fill operations. See Section 32 13 13 of these Specifications.

3.2 ADDITIONAL TESTS

- A. If additional test are thought to be necessary due to non-compliance with the Contract Documents, additional testing as directed by the Architect shall be conducted. If work does not conform to the Contract Documents, cost of such additional tests and cost of correcting work will be paid for by the Contractor. If tests indicate that work complies with the Contract Documents, costs of additional tests will be paid by the Owner.

3.3 MAINTENANCE

- A. Where completed graded or compacted areas are disturbed by subsequent construction operations or rain, scarify surface, re-shape, and compact and re-test for required density. Contractor to pay for re-testing of areas disturbed by construction operations. Owner will pay for re-testing of areas disturbed by rain.

3.4 TESTING AND INSPECTION REPORTS

- A. **Inspection Reports:** Submit written inspection reports so that Owner, Architect, Landscape Architect, Civil Engineer and Contractor shall receive reports within three (3) days of date in inspection.
- B. **Test Reports:** Submit written test reports to Owner, Architect, Landscape Architect, Civil Engineer and Contractor as soon as possible after test are made.
- C. **Problems:** If there appears to be problems at the project site based on sight inspection, notify Architect by telephone immediately.
- D. Neither laboratory inspections, tests, survey reports and/or soil boring reports with engineering recommendations and recommendations of the Architect, Landscape Architect and/or Civil Engineer relative to any of the foregoing relieve the Contractor of his obligation under this contract.

END OF SECTION

SECTION 01 50 00

TEMPORARY FACILITIES AND CONTROLS

PART 1 GENERAL

1.1 DESCRIPTION

- A. Work included: provide temporary facilities and controls needed for the Work including, but not necessarily limited to:
 - 1. Temporary utilities such as heat, water, electricity and telephone;
 - 2. Field office for the Contractor's personnel;
 - 3. Sanitary facilities;
 - 4. Enclosures such as tarpaulins, barricades and canopies;
 - 5. Project sign.
- B. Related work:
 - 1. Documents affecting work of the Section include, but are not necessarily limited to, General Conditions, Supplementary Conditions and Sections in Division 1 of these Specifications.
 - 2. Except that equipment furnished by Subcontractors shall comply with requirements of pertinent safety regulations, such equipment normally furnished by the individual trades in execution of their own portions of the work is not part of this Section.
 - 3. Permanent installation and hookup of the various utilities line are described in other Sections.

1.2 PRODUCT HANDLING

- A. Maintain temporary facilities and controls in proper and safe condition throughout progress of the Work.

PART 2 PRODUCTS

2.1 UTILITIES

- A. Water: Contractor shall arrange and pay for a temporary water supply as needed for the duration of the project.
- B. Electricity: Contractor shall arrange and pay for a temporary electrical service as needed for the duration of the project.
- C. Heating: Provide and maintain heat necessary for proper conduct of operations needed in the Work.

2.2 FIELD OFFICES AND SHEDS

- A. Contractor's facilities: If the contractor requires a field office, the contractor shall provide his own accommodations separate from the existing building.
- B. Sanitary facilities: Contractor shall provide temporary sanitary facilities for contractor employees. Contractor shall not use existing bank sanitary facilities.

2.3 ENCLOSURES

- A. Provide and maintain for the duration of construction all scaffolds, tarpaulins, canopies, warning signs, steps, platforms, bridges and other temporary construction necessary for proper completion of the Work in compliance with pertinent safety and other regulations.

2.4 PROJECT SIGNS

- A. Except as otherwise specifically approved by the Architect, do not permit signs or advertising on the job site.

2.5 PROTECTION OF EXISTING VEGETATION

- A. All existing trees and vegetation shall be protected from damage resulting from construction activity.

2.6 TEMPORARY FIRE PROTECTION

- A. During construction period and until fire protection needs are fulfilled by permanent facilities, provide and maintain types and forms of temporary fire protection needed to protect facilities against fire losses. Store combustible materials in recognized fire-safe locations and containers.

PART 3 EXECUTION

3.1 MAINTENANCE AND REMOVAL

- A. Maintain temporary facilities and controls as long as needed for safe and proper completion of the Work.
- B. Remove such temporary facilities and controls as rapidly as progress of the Work will permit, or as directed by the Architect.

END OF SECTION

SECTION 01 66 00

PRODUCT STORAGE AND HANDLING REQUIREMENTS

PART 1 GENERAL

1.1 DESCRIPTION

- A. Work included: Protect products scheduled for use in the Work by means including, but not necessarily limited to, those described in this Section.
- B. Related work:
 - 1. Documents affecting work of this Section include, but are not necessarily limited to, General Conditions, Supplementary Conditions and Sections in Division 1 of these Specifications.

1.2 QUALITY ASSURANCE

- A. Include within the Contractor's quality assurance program such procedures as are required to assure full protection of work and materials.

1.3 MANUFACTURER'S RECOMMENDATION

- A. Except as otherwise approved by the Architect, determine and comply with manufacturer's recommendations on product handling, storage and protection.

1.4 PACKAGING

- A. Deliver products to the job site in their manufacturer's original container, with labels intact and legible.
 - 1. Maintain packaged materials with seals unbroken and labels intact until time of use.
 - 2. Promptly remove damaged material and unsuitable items from the job site, and promptly replace with material meeting the specified requirements, at no additional cost to the Owner.
- B. The Architect may reject as non-complying such material and products that do not bear identification satisfactory to the Architect as to manufacturer, grade, quality and other pertinent information.

1.5 PROTECTION

- A. Protect finished surfaces, including jambs and soffits of openings used as passageways, through which equipment and materials are handled.
- B. Provide protection for finished floor surfaces in traffic areas prior to allowing equipment or materials to be moved over such surfaces.
- C. Maintain finished surfaces clean, unmarred and suitably protected until accepted by the Owner.

1.6 REPAIRS AND REPLACEMENTS

- A. In the event of damage, promptly make replacements and repairs to the approval of the Architect and at no additional cost to the Owner.

- B. Additional items required to secure replacements and to make repairs will not be considered by the Architect to justify an extension in the Contract Time of Completion.

END OF SECTION

SECTION 01 73 29

CUTTING AND PATCHING

PART 1 GENERAL

1.1 DESCRIPTION

- A. Work included: This Section establishes general requirements pertaining to cutting (including excavating), fitting and patching or the work required to:
 - 1. Make the several parts fit properly;
 - 2. Uncover work to provide for installing, inspection, or both, of ill-timed work;
 - 3. Remove and replace work not conforming to requirements of the Contract Documents; and
 - 4. Remove and replace defective work.
- B. Related work:
 - 1. Documents affecting work of this Section include, but are not necessarily limited to, General Conditions, Supplementary Conditions and Sections in Division 1 of these Specifications.
 - 2. In addition to other requirements specified, upon the Architect's request uncover work to provide for inspection by the Architect of covered work, and remove samples of installed materials for testing.
 - 3. Do not cut or alter work performed under separate contracts without the Architect's written permission.

1.2 QUALITY ASSURANCE

- A. Use adequate numbers of skilled workers who are thoroughly trained and experienced in the necessary crafts and who are completely familiar with the specified requirements and the methods needed for proper performance of the work of this Section.

1.3 SUBMITTALS

- A. Request for Architect's consent:
 - 1. Prior to cutting which effects structural safety, submit written request to Architect for permission to proceed with cutting.
 - 2. Should conditions of the work, or schedule, indicate a required change of materials or methods for cutting and patching, so notify the Architect and secure his written permission and the required Change Order prior to proceeding.
- B. Notices to Architect:
 - 1. Prior to cutting and patching performed pursuant to the Architect's instructions, submit cost estimate to the Architect. Secure the Architect's approval of cost estimates and type of reimbursement before proceeding with cutting and patching.
 - 2. Submit written notice to the Architect designating the time the work will be uncovered, to provide for the Architect's observation.

PART 2 PRODUCTS

2.1 MATERIALS

- A. For replacement of items removed, use materials complying with pertinent Sections of these Specifications.

2.2 PAYMENT OF COSTS

- A. The Owner will reimburse the Contractor for cutting and patching performed pursuant to the written Change Order, after claim for such reimbursement is submitted by the Contractor. Perform other cutting and patching needed to comply with the Contract Documents at no additional cost to the Owner.

PART 3 EXECUTION

3.1 SURFACE CONDITIONS

- A. Inspection:
 - 1. Inspect existing conditions, including elements subject to movement or damage during cutting, excavating, patching and backfilling.
 - 2. After uncovering the work, inspect conditions affecting installation of new work.
- B. Discrepancies:
 - 1. If uncovered conditions are not as anticipated, immediately notify the Architect and secure needed directions.
 - 2. Do not proceed until unsatisfactory conditions are corrected.

3.2 PREPARATION PRIOR TO CUTTING

- A. Provide required protection including, but not necessarily limited to, shoring, bracing and support to maintain structural integrity of the work.

3.3 PERFORMANCE

- A. Perform required excavating and backfilling as required under pertinent other Sections of these Specifications.
 - 1. Perform cutting and demolition by methods which will prevent damage to other portions of the work and provide proper surfaces to receive installation of remaining and new work.
 - 2. Perform fitting and adjusting of products to provide finished installation complying with the specified tolerances and finishes.
- B. All patching work shall include re-finish of surfaces to nearest corner of wall, floor, or ceiling to result in a seamless appearance.

END OF SECTION

SECTION 01 74 23

FINAL CLEANING

PART 1 GENERAL

1.1 DESCRIPTION

- A. Work included: Throughout the construction period, maintain the buildings and site in a standard of cleanliness as described in this Section.
- B. This section applies to Final Cleaning under Phase One work and also Final Cleaning under Phase Two work.
- C. Related work:
 - 1. Documents affecting work of this Section include, but are not necessarily limited to, General Conditions, Supplementary Conditions and Sections in Division 1 of these Specifications.
 - 2. In addition to standards described in this Section, comply with requirements for cleaning as described in pertinent other Sections of these specifications.
- D. Section 01 32 16 Construction Progress Schedule/Phasing.

1.2 QUALITY ASSURANCE

- A. Conduct daily inspection, and more often if necessary, to verify that requirements for cleanliness are being met.
- B. In addition to the standards described in this Section, comply with pertinent requirements of governmental agencies having jurisdiction.

PART 2 PRODUCTS

2.1 CLEANING MATERIALS AND EQUIPMENT

- A. Provide required personnel, equipment and materials needed to maintain the specified standard of cleanliness.

2.2 COMPATIBILITY

- A. Use only the cleaning materials and equipment which are compatible with the surface being cleaned, as recommended by the manufacturer of the material.

PART 3 EXECUTION

3.1 PROGRESS CLEANING

- A. General:
 - 1. Retain stored items in an orderly arrangement allowing maximum access, not impeding traffic or drainage, and providing required protection of materials.
 - 2. Do not allow accumulation of scrap, debris, waste material and other items not required for construction of this Work.
 - 3. At least twice each month, and more often if necessary, completely remove all scrap, debris and waste material from the job site.

4. Provide adequate storage for all items awaiting removal from the job site, observing requirements for fire protection and protection of the ecology.

B. Site:

1. Daily, and more often if necessary, inspect the site and pick up all scrap, debris and waste material. Remove such items to the place designated for their storage.
2. Weekly, and more often if necessary, inspect all arrangements of materials stored on the site. Restack, tidy, or otherwise service arrangements to meet the requirements of Subparagraph 3.1-A-1 above.
3. Maintain the site in a neat and orderly condition at all times.

C. Structures:

1. Weekly, and more often if necessary, inspect the structures and pick up all scrap, debris and waste material. Remove such items to the place designated for their storage.
2. Weekly, and more often if necessary, sweep interior spaces clean.
 - a. "Clean", for the purpose of this subparagraph, shall be interpreted as meaning free from dust and other material capable of being removed by use of reasonable effort and a hand-held broom.
3. As required preparatory to installation of succeeding materials, clean the structures or pertinent portions thereof to the degree of cleanliness recommended by the manufacturer of the succeeding material, using equipment and materials required to achieve the necessary cleanliness.
4. Following the installation of finish floor materials, clean the finish floor daily (and more often if necessary) at all times while work is being performed in the space in which finish materials are installed.
 - a. "Clean", for the purpose of this subparagraph, shall be interpreted as meaning free from foreign material which, in the opinion of the Architect, may be injurious to the finish floor material.

3.2 FINAL CLEANING

- A. "Clean", for the purpose of this Article, and except as may be specifically provided otherwise, shall be interpreted as meaning the level of cleanliness generally provided by skilled cleaners using commercial quality building maintenance equipment and materials.
- B. Prior to completion of the Work, remove from the job site all tools, surplus materials, equipment, scrap, debris and waste. Conduct final progress cleaning as described in Article 3.1 above.

C. Site:

1. Unless otherwise specifically directed by the Architect, broom clean paved areas on the site and public paved areas adjacent to the site.
2. Completely remove resultant debris.

D. Structures:

1. Exterior:
 - a. Visually inspect exterior surfaces and remove all traces of soil, waste materials, smudges and other foreign matter.
 - b. Remove all traces of splashed materials from adjacent surfaces.
 - c. If necessary to achieve a uniform degree of cleanliness, hose down the exterior of the structure.
 - d. In the event of stubborn stains not removable with water, the Architect may require light sandblasting or other cleaning at no additional cost to the Owner.
2. Interior:

- a. Visually inspect interior surfaces and remove all traces of soil, waste materials, smudges and other foreign matter.
 - b. Remove all traces of splashed material from adjacent surfaces.
 - c. Remove paint droppings, spots, stains and dirt from finished surfaces.
 - 3. Glass: Clean inside and outside.
 - 4. Aluminum frames: Clean all aluminum frame surfaces of all dirt, grime, excess caulk sealant, carpet glue, etc.
 - 5. Polished surfaces: To surfaces requiring routine application of buffed polish, apply polish recommended by manufacturer of the material being polished.
- E. Schedule final cleaning as approved by the Architect to enable the Owner to accept a completely clean Work.

3.3 CLEANING DURING OWNER'S OCCUPANCY

- A. Should the Owner occupy the Work or any portion thereof prior to its completion by the Contractor and acceptance by the Owner, responsibilities for interim and final cleaning shall be as determined by the Architect in accordance with the General Conditions of the Contract.

END OF SECTION

SECTION 01 77 00

CONTRACT CLOSEOUT PROCEDURES

PART 1 GENERAL

1.1 DESCRIPTION

- A. Work included:
 - 1. Provide an orderly and efficient transfer of the completed Work to the Owner.
 - 2. This project will be constructed in two consecutive phases, as described in Section 01 32 16 of this Project Manual.
 - 3. Partial Occupancy will be issued for Phase One, as described elsewhere in this Project Manual.
 - 4. All closeout procedures as outlined in the Supplementary Conditions are to be followed at the conclusion of Phase Two construction.
- B. Related work:
 - 1. Documents affecting work of this Section include, but are not necessarily limited to, General Conditions, Supplementary Conditions and Sections in Division 1 of these Specifications.
 - 2. Activities relative to Contract Closeout are described in, but not necessarily limited to, Paragraphs 9.8, and 9.9 of the General Conditions, as modified by Supplemental Conditions.
 - 3. "Substantial Completion" is defined in Paragraph 9.8 of the General Conditions, as modified by Supplemental Conditions.

1.2 QUALITY ASSURANCE

- A. Prior to requesting inspection by the Architect, use adequate means to assure that the Work is completed in accordance with the specified requirements and is ready for the requested inspection.

1.3 CLOSEOUT PROCEDURES

- A. Comply with procedures stated in the Supplementary Conditions of the Contract for Substantial Completion issuance of Recommendation of Acceptance.
- B. When Contractor considers Work has reached final completion, submit written certification that Work has been inspected, and that Work is complete in accordance with Contract Documents and ready for Architect's inspection.
- C. In addition to submittals required by the condition of the Contract, provide submittals required by governing authorities, and submit a final statement of accounting giving total adjusted Contract Sum, previous payments, and sum remaining due to Contractor.
- D. Architect will issue a final Change Order reflecting approved adjustments to Contract Sum not previously made by Change Order.

1.4 FINAL CLEANING

- A. Execute prior to final inspection.
- B. Vacuum clean and dust the interior of all enclosed spaces and thoroughly clean exterior surfaces exposed to view; remove temporary labels, stains and foreign substances, polish transparent and glossy surfaces, vacuum carpeted and soft surfaces. Clean equipment and fixtures to a sanitary condition, clean or replace filters of mechanical equipment. Provide new light bulbs.

- C. Remove all waste and surplus materials, rubbish, and construction facilities from the project and from the site. Perform final cleaning just prior to final acceptance. Reclean areas unacceptable to the Architect and/or Owner.

1.5 WARRANTIES AND BONDS

- A. Provide duplicate, notarized copies. Execute Contractor's submittals and assemble documents executed by subcontractors, suppliers, and manufacturers. Provide table of contents and assemble in binder with durable plastic cover.
- B. Submit material prior to final application for payment.
- C. Materials and equipment put into use for the Contractor's convenience or to aid in the completion of the Work will be maintained by the Contractor.
- D. Warranties shall not begin on any item in this project until acceptance by the Owner for his beneficial use and no earlier than the date of Substantial Completion.

1.6 SPARE PARTS AND MAINTENANCE MATERIALS

- A. Provide products, spare parts, and maintenance materials in quantities specified in each Section, in addition to that used for construction of Work. Coordinate with Owner, deliver to Project Site and obtain receipt prior to final payment.

END OF SECTION

SECTION 01 78 23

OPERATION AND MAINTENANCE DATA

PART 1 GENERAL

1.1 DESCRIPTION

- A. Work included: To aid the continued instruction of operating and maintenance personnel and to provide a positive source of information regarding the products incorporated into the Work, furnish and deliver the data described in this Section and in pertinent other Sections of these Specifications.
- B. Related work:
 - 1. Documents affecting work of this Section include, but are not necessarily limited to, General Conditions, Supplementary Conditions and Sections in Division 1 of these Specifications.
 - 2. Required contents of submittals also may be amplified in pertinent other Sections of these Specifications.

1.2 QUALITY ASSURANCE

- A. In preparing data required by this Section, use only personnel who are thoroughly trained and experienced in operation and maintenance of the described items, completely familiar with the requirements of this Section and skilled in technical writing to the extent needed for communicating the essential data.

1.3 SUBMITTALS

- A. Comply with pertinent provisions of Section 01 33 00, Submittal Procedures.
- B. Submit two copies of a preliminary draft of the proposed Manual of Manuals to the Architect for review and comments.
- C. Unless otherwise directed in other Sections or in writing by the Architect, submit three copies of the final Manual to the Architect prior to instruction of Owner's operation and maintenance personnel.
- D. Contractor to submit required Operation and Maintenance Data as part of close-out Procedures for Phase One.
- E. Duplicates are not required for Phase Two, if all is identical to Phase One, except Test and Balance Report.

PART 2 PRODUCTS

2.1 INSTRUCTION MANUALS

- A. Where instruction Manuals are required to be submitted under other Sections of these Specifications, prepare in accordance with the provisions of this Section.
- B. Format:
 - 1. Size: 8-1/2" x 11"
 - 2. Paper White bond, at least 20 lb. weight
 - 3. Text: Neatly printed (ink-jet or laser)

4. Drawings: 11" in height preferable; bind in with text; foldout acceptable; larger drawings acceptable but fold to fit within the Manual and provide a drawing pocket inside rear cover or bind in with text.
 5. Flysheets: Separate each portion of the Manual with neatly prepared flysheets briefly describing contents of the ensuing portion; flysheets may be in color.
 6. Binding: Use heavy-duty plastic or fiberboard covers with binding mechanism concealed inside the Manual; 3-ring binders will be acceptable; all binding is subject to the Architect's approval.
 7. Measurements: Provide all measurements in U. S. Standard units such as feet-and-inches, lbs, and cfm; where items may be expected to be measured within ten years in accordance with metric formula, provide additional measurements in the "international System of Units" (SI).
- C. Provide front and back covers and along the spine for each Manual, using durable material approved by the Architect and clearly identified on or through the cover with at least the following information:

OPERATING AND MAINTENANCE INSTRUCTIONS

name and address of Work

name of Contractor

general subject of this Manual

space for approval signature of the Architect and

approval date

- D. Contents: Include at least the following:
1. Neatly typewritten index near the front of the Manual, giving immediate information as to location within the Manual of all emergency information regarding the installation.
 2. Complete instructions regarding operation and maintenance of all equipment involved including lubrication, disassembly and reassemble.
 3. Complete nomenclature of all parts of all equipment.
 4. Complete nomenclature and part number of all replaceable parts, name and address of nearest vendor and all other data pertinent to procurement procedures.
 5. Copy of all guarantees and warranties issued.
 6. Manufacturer's bulletins, cuts and descriptive data, where pertinent, clearly indicating the precise items included in this installation and clearly, or otherwise clearly indicating, all manufacturers' data with which this installation is not concerned.
 7. Such other data as required in pertinent Sections of these Specifications.

PART 3 EXECUTION

3.1 INSTRUCTION MANUALS

- A. Preliminary:
1. Prepare a preliminary draft of each proposed Manual.
 2. Show general arrangement, nature of contents in each portion, probably number of drawings and their size and proposed method of binding and covering.
 3. Secure the Architect's approval prior to proceeding.

B. Final: Complete the Manuals in strict accordance with the approved preliminary drafts and the Architect's review comments.

C. Revisions:

1. Following the indoctrination and instruction of operation and maintenance personnel, review all proposed revisions of the Manual with the Architect.
2. If the Contractor is required by the Architect to review previously approved Manuals, compensation will be made as provided for under "Changes" in the General Conditions.

END OF SECTION

SECTION 01 78 39

PROJECT RECORD DOCUMENTS

PART 1 GENERAL

1.1 DESCRIPTION

A. Work included:

1. Throughout progress of the Work, maintain an accurate record of changes in the Contract Documents, as described in Article 3.1 below.
2. Upon completion of the Work, transfer the recorded changes to a set of Record Documents prints, as described in Article 3.2 below.

B. Related work:

1. Documents affecting work of this Section include, but are not necessarily limited to, General Conditions, Supplementary Conditions and Sections in Division 1 of these Specifications.
2. Other requirements affecting Project Records Documents may appear in pertinent other Sections of these Specifications.

1.2 QUALITY ASSURANCE

A. Delegate the responsibility for maintenance of Record Documents to one person on the Contractor's staff as approved by the Architect.

B. Accuracy of records:

1. Thoroughly coordinate changes within the Record Documents, making adequate and proper entries on each page of Specifications and each sheet of Drawings and other Documents where such entry is required to show the change properly.
2. Accuracy of records shall be such that future search for items shown in the Contract Documents may rely reasonably on information obtained from the approved Project Record Documents.

C. Make entries within 24 hours after receipt of information that the change has occurred.

1.3 SUBMITTALS

A. Comply with pertinent provisions of Section 01 33 00, Submittal Procedures.

B. The Architect's approval of the current status of the Project Record Documents may be a prerequisite to the Architect's approval of requests for progress payment and request for final payment under the Contract.

C. Prior to submitting each request for progress payment, secure the Architect's approval of the current status of the Project Record Documents.

D. Prior to submitting request for final payment, submit the final Project Record Documents to the Architect and secure his approval.

1.4 PRODUCT HANDLING

- A. Maintain the job set of Record Documents completely protected from deterioration and from loss and damage until completion of the Work and transfer of all recorded data to the final Project Records Documents.
- B. In the event of loss of recorded data, use means necessary to again secure the data to the Architect's approval.
 - 1. Such means shall include, if necessary in the opinion of the Architect, removal and replacement of concealing materials.
 - 2. In such case, provide replacements to the standards originally required by the Contract Documents.

PART 2 PRODUCTS

2.1 RECORD DRAWINGS

- A. Job set: Promptly following receipt of the Owner's Notice to Proceed, secure from the Architect at no charge to the Contractor one complete set of all Drawings, for the sole purpose of recording a record of changes in the Contract Documents.
- B. Final Record Drawings: At a time nearing the completion of the Work, the Contractor shall secure from the Architect, at no charge to the Contractor, one complete set of all Drawings in the Contract and neatly transfer in red ink, date, and cloud all changes, additions, etc., on these so as to produce one complete set of Drawings indicating all modifications to the original Drawings.

PART 3 EXECUTION

3.1 MAINTENANCE OF JOB SET

- A. Immediately upon receipt of the job set described in Paragraph 2.1-A above, identify each of the Documents with the title, "Record Documents - Job Set".
- B. Preservation:
 - 1. Considering the Contract completion time, the probably number of occasions upon which the job set must be taken out for new entries and for examination, and the conditions under which these activities will be performed, devise a suitable method for protecting the job set to the approval of the Architect.
 - 2. Do not use the job set for any purpose except entry of new data and for review by the Architect, until start of transfer of data to final Project Record Documents.
 - 3. Maintain the job set at the site of Work as designated by the Architect.
- C. Making entries on Drawings:
 - 1. Using an erasable colored pencil (not ink or indelible pencil), clearly describe the change by graphic line and note as required.
 - 2. Date all entries.
 - 3. Call attention to the entry by a "cloud" drawn around the area or areas affected.
 - 4. In the event of overlapping changes, use different colors for the overlapping changes.
- D. Make entries in the pertinent other Documents as approved by the Architect.
- E. Conversion of schematic layouts:
 - 1. In some cases on the Drawings, arrangements of conduits, circuits, piping, ducts and similar items, are shown schematically and are not intended to portray precise physical layout.

- a. Final physical arrangement is determined by the Contract, subject to the Architect's approval.
 - b. However, design of future modifications of the facility may require accurate information as to the final physical layout of items which are shown only schematically on the Drawings.
2. Show on the job set of Record Drawings, by dimension accurate to within one inch, the centerline of each run of items such as are described in subparagraph 3.1-E-1 above.
 - a. Clearly identify the item by accurate note such as "cast iron drain", "galv. water" and the like.
 - b. Show, by symbol or note, the vertical location of the item ("under slab", "in ceiling plenum", "exposed" and the like).
 - c. Make all identification sufficiently descriptive that it may be related reliably to the Specifications.
3. The Architect may waive the requirements for conversion of schematic layouts where, in the Architect's judgment, conversion serves no useful purpose. However, do not rely upon waivers being issued except as specifically issued in writing by the Architect.

3.2 FINAL PROJECT RECORDS DOCUMENTS

- A. The purpose of the final Project Record Documents is to provide factual information regarding all aspects of the Work, both concealed and visible, to enable future modification of the Work to proceed without lengthy and expensive site measurement, investigation and examination.
- B. Approval of recorded data prior to transfer:
 1. Following receipt of the Drawings described in Paragraph 2.1-B above, and prior to start of transfer of recorded data thereto,
 2. Make required revisions.
- C. Transfer of data to Drawings:
 1. Carefully transfer change data shown on the job set of Record Drawings to the corresponding final Record Drawings, coordinating the changes are required.
 2. Clearly indicate at each affected detail and other Drawing a full description of changes made during construction and the actual location of items described in Subparagraph 3.1-E-1 above.
 3. Call attention to each entry by drawing a "cloud" around the area or areas affected.
 4. Make changes neatly, consistently and with the proper media to assure longevity and clear reproduction.
- D. Transfer of data to other Documents:
 1. If the Documents other than Drawings have been kept clean during progress of the Work, and if entries thereon have been orderly to the approval of the Architect, the job set of those Documents other than Drawings will be accepted as final Record Documents.
 2. If any such Document is not so approved by the Architect, secure a new copy of that Document from the Architect at the Architect's usual charge for reproduction and handling, and carefully transfer the change data to the new copy to the approval of the Architect.
- E. Review and submittal:
 1. Submit the completed set of Project Record Documents to the Architect as described in Paragraph 1.3-D above.
 2. Participate in review meetings as required.
 3. Make required changes and promptly deliver the final Project Record Documents to the Architect.

3.3 CHANGES SUBSEQUENT TO ACCEPTANCE

- A. The Contractor has no responsibility for recording changes in the Work subsequent to Final Completion, except for changes resulting from work performed under Warranty.**

END OF SECTION

**SECTION 01 80 00
GENERAL WORKMANSHIP**

PART 1 GENERAL

1.1 DESCRIPTION

- A. In all Divisions listed hereafter the following items apply:
1. Use adequate numbers of skilled workmen who are thoroughly trained and experienced in the necessary crafts and who are completely familiar with the specified requirements and the methods needed for proper performance of the work described under the Sections and Divisions.
 2. In all cases provide accessories and miscellaneous items, including labor, as required for a complete and professional installation.
 3. Comply with provisions of Sections 01 66 00 in all cases relative to product handling.
 4. Comply with provisions of Section 0133 00 for all submittals.

END OF THIS SECTION

**DIVISION 02
EXISTING CONDITIONS**

CONTENTS

02 30 00	Subsurface Investigation
02 41 00	Demolition

SECTION 02 30 00
SUBSURFACE INVESTIGATION

PART 1 GENERAL

1.1 DESCRIPTION

A. Soils investigation report:

1. A soils investigation report has been prepared for the site of this Work by the soil engineer named on the Project Directory in the Contract Documents.
2. A copy of the soils investigation report is included in Appendix "A" of this Project Manual.

B. Use of data:

1. This report was obtained only for the Architect's use in design and is not a part of the Contract Documents.
2. The report is available for bidders' information, but is not a warranty of subsurface conditions.
3. The Contractor should visit the site and acquaint himself with existing conditions.
4. Prior to bidding, bidders may make their own subsurface investigations to satisfy themselves as to site and subsurface condition, but such investigations may be performed only under time schedules and arrangements approved in advance by the Architect.

1.2 QUALITY ASSURANCE

- A. A soil engineer will be retained by Contractor to observe performance of work in connection with excavating, trenching, filling, backfilling and grading, and to perform compaction tests.
- B. Re-adjust work performed that does not meet technical or design requirements, but make no deviation from the Contract Documents without specific and written approval from the Architect.

END OF SECTION

SECTION 02 41 00

DEMOLITION

PART 1 GENERAL

1.1 DESCRIPTION

- A. Work included: Carefully demolish and remove from the site those items schedule to be so demolished and removed. Refer to Demolition Plan.
- B. Related work:
 - 1. Documents affecting work of this Section include, but are not necessarily limited to General Conditions, Supplementary Condition and Sections in Division 1 of these Specifications.
 - 2. Section 01 32 16: Construction Progress Schedule/Phasing
 - 3. Section 01 73 29: Cutting and Patching

1.2 QUALITY ASSURANCE

- A. Use adequate numbers of skilled workmen who are thoroughly trained and experienced in the necessary crafts and who are completely familiar with the specified requirements and the methods needed for proper performance of the work of this section.

PART 2 PRODUCTS

(No products are required in this Section)

PART 3 EXECUTION

3.1 SURFACE CONDITIONS

- A. Examine the areas and conditions under which work of this Section will be performed. Correct conditions detrimental to timely and proper completion of the Work. Do not proceed until unsatisfactory conditions are corrected.

3.2 DEMOLITION

- A. By careful study of the Contract Documents, determine the location and extend of selective demolition to be performed.
- B. In company with the Architect, visit the site and verify the extent and location of selective demolition required.
 - 1. Carefully identify limits of selective demolition.
 - 2. Mark interface surfaces as required to enable workmen also to identify items to be removed and items to be left in place intact.
- C. Prepare and follow an organized plan for demolition and removal of items:
 - 1. Shut off, cap and otherwise protect existing public utility lines in accordance with the requirements of the public agency or utility having jurisdiction.
 - 2. Completely remove items scheduled to be demolished and removed, leaving surfaces clean, solid and ready to receive new materials specified elsewhere.
 - 3. In all activities, comply with pertinent regulations of governmental agencies having jurisdiction.

- D. Demolished material shall be considered to be property of the Contractor and shall be completely removed from the job site, unless noted otherwise as to reuse or to be returned to Owner. Certain items as noted to remain property of the Owner.
- E. Use means necessary to prevent dust from becoming a nuisance to the public, to neighbors and to other work being performed on or near the site.
- F. Refer to Drawings for location and extent of dustproof partitions to be constructed so as to insure containment of dust and debris.
- G. Refer to Drawings for location and extent of items to be removed but retained for reuse or relocation elsewhere in the Project. Specifically, this includes certain doors, windows, cabinet work and plaster moldings.

3.3 PHASING SEQUENCE

- A. All demolition shall be accomplished in such a way as to minimize the exposure of the existing building environment to the exterior elements.

3.4 REPLACEMENTS

- A. In the event of demolition of items not so scheduled to be demolished, promptly replace such items to the approval of the Architect and at no additional cost to the Owner.

END OF SECTION

**DIVISION 03
CONCRETE**

CONTENTS

03 10 00	Concrete Formwork
03 20 00	Concrete Reinforcement
03 33 00	Cast-In-Place Concrete

SECTION 03 10 00
CONCRETE FORMWORK

PART 1 – GENERAL

1.1 RELATED DOCUMENTS

- A. Drawings and general provisions of the Contract, including General and Supplementary Conditions and Division 1 Specification Sections, apply to this Section.

1.2 RELATED SECTIONS

- A. Cast-In-Place Concrete – Section 03 30 00.

1.3 REFERENCES

- A. American Concrete Institute (ACI)
117 Specifications for Tolerances for Concrete Construction and Materials
- B. American Society for Testing and Materials (ASTM)
 - 1. D994-98 (2003) Standard Specifications for Preformed Expansion Joint Filler for Concrete (Bituminous Type)
 - 2. D1751-04 (2008) Standard Specifications for Preformed Expansion Joint Fillers for Concrete Paving and Structural Construction (Non-extruding and Resilient Bituminous Types)
 - 3. D1752-04a (2008) Standard Specification for Preformed Sponge Rubber , Cork and Recycled PVC Expansion Joint Fillers for Concrete Paving and Structural Construction

1.4 SUBMITTALS

- A. Provide manufacturer's product information (cut sheets) for the following forming materials:
 - 1. Form Ties
 - 2. Expansion Joint Material
 - 3. Formwork Release Agent

PART 2 – MATERIALS

2.1 FORM MATERIALS

- A. Forms for Exposed Finish Concrete
 - 1. Forms for exposed finish concrete shall produce a smooth, uniform texture on the surface of the concrete.
 - 2. Use plywood, hardboard, metal, plastic or other approved material.
 - 3. Do not use damaged materials with raised grain, dents or other defects.

- B. Forms for Unexposed Finish Concrete
 - 1. Plywood, hardboard, metal, plastic or other material which will provide a relatively uniform surface that is free of honeycomb, voids or rock pockets.
 - 2. Excavation sidewalls shall not be used as forms.

2.1 FORM TIES

- A. Factory-fabricated, adjustable length, removable or snap-off metal ties designed to support forms and prevent deflection.
 - 1. Provide form ties with integral waterstops when required.
- B. For snap ties, provide a minimum of 1" of breakback.
 - 1. Form ties shall be designed to prevent spalling of concrete upon removal.
 - 2. Cone holes on the surface of the concrete shall be limited to 1" diameter.
- C. Absorptive Field-fabricated wire form ties are not acceptable.

2.3 FORM RELEASE AGENTS

- A. Commercially manufactured form release agents that will prevent formwork absorption of moisture, prevent bonding with the concrete and will not stain the concrete surface.
- B. Formwork release agents shall be compatible with subsequent concrete surface treatments required by the drawings or specifications.

2.4 EXPANSION JOINT MATERIAL

- A. Commercially manufactured expansion joint material; asphalt/bituminous, fiber, sponge rubber/cork or closed cell polyethylene.
- B. Expansion joint material shall meet the applicable ASTM requirements. Provide expansion joint material of the type and width as shown on the drawings.

2.2 OTHER IMBEDDED FORMING ITEMS

- A. Commercially or field fabricated chamfers, rustication strips and other imbedded form materials shall be suitable for intended use.
- B. Provided materials shall be smooth, straight, have a uniform cross-section and are free of defects.

PART 3 – EXECUTION

3.1 GENERAL

- A. Design and Engineering of formwork shall be the responsibility of the Contractor.
- B. Formwork shall be designed and selected to withstand the forces resulting from placement and vibration of concrete, while maintaining required tolerances.

3.2 LAYOUT AND CONSTRUCTION

- A. Locate concrete forms as required to provide flatwork and other features as required by the drawings.
- B. Forms shall be of the size, shape and alignment necessary to construct features as required by the drawings.
 - 1. Provide openings for sleeves, keyways, chamfers as required.
- C. To the extent possible, locate forms so as not to interfere with other trades' work.
- D. Fabricate forms to allow easy removal that does not require pounding or prying against concrete surfaces.
- E. Utilize form ties to secure forms and provide construction within specified tolerances; camber forms when necessary.
- F. Form butt joints solidly and securely, and provide backing material as necessary to prevent leakage and fins.
- G. Locate construction and expansion joints as shown on the drawings. Submit a written request for deviations from the jointing plan shown on the drawings to the A/E for approval prior to implementation.
- H. If construction joints are not shown, locate and form construction joints that least impairs the strength and appearance of the structure or slab.
 - 1. For exposed finishes on vertical concrete surfaces, provide rustication strips at construction joints.
 - 2. Locate and install all joints so that they are either parallel or perpendicular to finished surfaces, as applicable.

3.3 TOLERANCES

- A. Provide formwork that will provide finished slabs and structures meeting the following tolerances:
 - Variation from Plumb in Lines and Surfaces: $\frac{1}{4}$ " per 10', but not more than 1" total
 - Variation from Level or From Grade Indicated: $\frac{1}{4}$ " per 20'
 - Variation In Thickness of Slabs or Walls: Minus $\frac{1}{4}$ " or Plus $\frac{1}{2}$ "

3.4 PREPARING FORM SURFACES

- A. Cover surfaces of formwork with form release agent.
 - 1. Used forms shall be scraped clean and have all fasteners removed.
- B. Apply formwork release agent in accordance with manufacturer's recommendations.
 - 1. Do not allow formwork release agent to puddle in the forms.
- C. Do not allow formwork release agent to contact reinforcing steel or existing concrete surfaces requiring a bond.

- D. Reference EPA and OSHA regulations for formwork release agents or at least require EPA and OSHA compliance.

3.5 REMOVING FORMS

- A. Forms may be removed at the Contractor's discretion, but subject to the requirements of this section.
- B. When removing forms, utilize tools and methods that will prevent damage to concrete surfaces.
 - 1. Do not pry against, or pound on concrete surfaces to complete removal.
- C. Maintain curing and protection operations after removal of formwork.
- D. Forms for Flatwork:
 - 1. Forms for flatwork may be removed as soon as concrete is sufficiently hard to not be damaged during removal operations, but no sooner than 24 hours after final placement of concrete.
- E. Forms for Walls and Structures:
 - 1. Forms for walls and structures may be removed as soon as concrete has reached its specified 28-day compressive strength, but no sooner than 7 days after final placement of concrete.
- F. If the Contractor desires to remove forms prior to the concrete reaching its specified 28-day compressive strength, he may submit a written request for deviations to the A/E for approval prior to implementation.

END OF SECTION 03 10 00

SECTION 03 20 00
CONCRETE REINFORCEMENT

PART 1 – GENERAL

1.1 RELATED SECTIONS

- A. Cast-In-Place Concrete – Section 03 30 00.

1.3 PERFORMANCE REQUIREMENTS

- A. Comply with applicable requirements of the following standards, except as herein modified:
 - 1. ACI "Manual of Standard Practice for Detailing Reinforced Concrete Structures", ACI 315, latest edition.
 - 2. "Building Code Requirements for Reinforced Concrete", ACI 318.
 - 3. Concrete Reinforcing Steel Institute, "Manual of Standard Practice".
 - 4. American Welding Society, AWS D1.4 "Structural Welding Code - Reinforcing Steel".

1.4 SUBMITTALS

- A. Shop Drawings:
 - 1. Shop drawings are required, complete, for all items under this Section.
 - 2. No part of any concrete work for this project shall be installed for which reinforcement shop drawings have not been submitted and reviewed for that part.
 - 3. Details of reinforcing shall conform to applicable reinforcements of reference specifications and standards as listed herein.
 - 4. Drawings shall indicate location, general spacing, and sizes and grades of the reinforcing members, together with all slots, chases, recesses, and openings required for installation of other items of work.
 - 5. Diagrams and general schedules shall indicate the bends, sizes, and lengths of reinforcing members and they shall clearly indicate by diagram or other easily recognizable mark exactly where the steel is to be placed in the beam, girder, slab, etc.
- B. Certificates:
 - 1. Submit copies of steel mill certificates of mill analysis, tensile and bend tests for reinforcing steel.
 - 2. Mill certificates shall be furnished at time of steel delivery.

PART 2 – MATERIALS

2.1 BARS

- A. ASTM A-615, Grade 60, deformed unless otherwise indicated.

2.3 BARS, WELDING GRADE

- A. ASTM A-706; max. 0.30% carbon; max. 0.60% manganese.

2.4 SUPPORTS FOR REINFORCEMENT

- A. Chairs, spacers, and other devices for spacing, supporting, and fastening reinforcement in place shall be in accordance with CRSI Specifications and as specified hereinafter.
- B. Grade Beams and Slabs on Grade:
 - 1. Supports with sand plates or precast concrete blocks 3 in x 3 in. thickness required for bottom layer of steel.
 - 2. Concrete for blocks shall be of same density as concrete in which it is placed.
 - 3. Masonry units will not be allowed.
- C. Exposed Concrete:
 - 1. For exposed-to-view concrete surfaces, where legs of supports are in contact with forms, provide supports with legs which are plastic protected (CRSI, Class 1) or stainless steel protected. (CRSI, Class 2).

2.2 TIE WIRE

- A. Shall be 18 ga. black annealed.

2.3 SHOP FABRICATION

- A. All bends and hooks shall conform to standard hook and radial bending details of ACT 315.
- B. Bars shall be bent cold. Heating of reinforcement or bending by any method not approved will not be permitted.
- C. Bars having kinks or bends not required by approved Bending Schedule shall not be used.
- D. Steel shall be bent by fabricator and delivered to the job in a prepared condition ready for installation unless otherwise approved.

PART 3 – EXECUTION

3.1 CLEANING

- A. Metal reinforcement shall be clean and free from rust, mill scale, oil, earth, ice, and other materials which reduce or destroy bond with concrete.

3.2 INSTALLATION

- A. Comply with the specified standards, and Concrete Reinforcing Steel Institute recommended practice for "Placing Reinforcing Bars" for details and methods of reinforcement placement and supports and as herein specified.

3.3 PLACING REINFORCEMENT

- A. Metal Reinforcement shall be accurately placed in accordance with the Drawings, details, and approved shop drawings.
 - 1. All reinforcement shall have the clearances shown on Drawings and as herein specified.

- B. Adequate chairs shall be placed under all reinforcing to prevent sagging or to prevent being bent when it is in slabs that will be walked on when pouring is taking place.
- C. All wire tying of reinforcing shall be tight loop or a double loop which will prevent bars from slipping or turning over as the concrete operation proceeds, using tie wire.
 - 1. Loose ends of the wires shall be close cut to prevent their becoming exposed in the finished surfaces.
 - 2. Stirrups in beams and girders and ties in columns shall be wired to principal reinforcing members.
- D. When splices other than those shown on Drawings are required, character and detail of splice shall be as approved.
- E. Welding shall not be carried out on any reinforcement without prior approval.
- F. Contractor shall have as many qualified men on hand as necessary to check the steel continuously as the concrete placing is in progress.
 - 1. Their job shall be to make sure there are no changes in the positioning of the steel and to keep the personnel who are placing the concrete from walking on or otherwise dislocating the steel.
- G. Tying:
 - 1. Saddle tie reinforcing at intersections with tie wire.
 - 2. Wire stirrups to both top and bottom bars.
- H. Outside Bars:
 - 1. Place outside bars of slab reinforcement, both main and temperature, parallel to beams or walls, not more than 1/2 bar spacing away from adjacent face of such parallel members.

3.4 SPLICES

- A. General:
 - 1. Do not splice bars at points of maximum stress.
 - 2. Stagger splices in continuous adjacent bars.
- B. Unless indicated otherwise in Drawings, lap reinforcing steel as follows:
 - 1. Unscheduled Bars: 36 bar diameters at splices.
 - 2. Horizontal Wall Steel: 90 degree bends and 12 inch returns at corners.

3.5 ANCHORS AND FITTINGS

- A. Provide all anchors and fittings, etc., required for proper construction of concrete work and the bonding of masonry that is to be anchored to concrete.
- B. Locations, spacing, type of fittings and anchors, etc., shall be according to standard practice and as shown on Drawings.

3.6 RODS AND STIRRUPS

- A. Where there are no stirrups scheduled and/or indicated on the Drawings for beams, No. 3 bar stirrups shall be provided in accordance with the beam schedule notes as listed on the Drawings, or closer if necessary to tie and support the steel in place.
- B. Furnish cut rods of No. 3 or No. 4 bars as may be required for supporting top steel in beams, girders, etc., to hold it in position. These rods shall be securely hung from spreaders or braces on the formwork.

3.7 CONCRETE PROTECTION FOR REINFORCEMENT

A. General:

1. Reinforcement (including stirrups) shall be protected by the thickness of concrete indicated on the drawings.

B. Minimum Coverage:

1. Unless otherwise shown, the thickness of concrete over reinforcement including stirrups shall be as follows:
 - Where concrete is deposited against ground without forms, not less than 3 inches.
 - Where concrete may be exposed to the ground but where placed in forms, not less than 2 inches.
 - All concrete exposed to the weather, not less than 2 in.
 - In slabs not exposed to weather, not less than 3/4 in.

- C. In all cases, the thickness of concrete over reinforcement shall be at least equal to the diameter of the bars except at slabs and joists.

3.8 BLOCK-OUTS OR PENETRATIONS IN ALL CONCRETE

- A. Shall have reinforcing bars 1/2 in. dia. x 2 ft. - 0 in., placed diagonal to the corners of the block-out, or in a square pattern at circular penetrations, unless indicated otherwise.

3.9 INSPECTION OF STEEL PLACEMENT

- A. Contractor shall give 24 hours notice to obtain approval of placement of reinforcing steel before concrete is placed.
- B. Such inspection is in nature of assisting Contractor to minimize errors, and in no case will it operate to relieve Contractor of his responsibility to provide materials and workmanship required by Contract Documents.

END OF SECTION 03 20 00

SECTION 03 30 00

CAST-IN-PLACE CONCRETE

PART 1 – GENERAL

1.1 RELATED DOCUMENTS

- A. Drawings and general provisions of the Contract, including General and Supplementary Conditions and Division 1 Specification Sections, apply to this Section.

1.2 RELATED SECTIONS

- A. Concrete Formwork – Section 03 10 00.
- B. Concrete Reinforcement – Section 03 20 00.

1.3 SUMMARY

- A. This Section specifies cast-in place concrete, including formwork, reinforcing, mix design, placement procedures, and finishes.
- B. Cast-in-place concrete includes the following:
 - 1. Foundations.
 - 2. Slabs-on-grade.

1.4 SUBMITTALS

- A. General: Submit the following according to Conditions of the Contract and Division 1 Specification Sections.
- B. Product data for proprietary materials and items, including reinforcement and forming accessories, admixtures, patching compounds, joint systems, curing compounds, dry-shake finish materials, and others if requested by Architect.
- C. Shop drawings for reinforcement detailing, fabricating, bending, and placing concrete reinforcement. Comply with ACI 315 "Manual of Standard Practice for Detailing Reinforced Concrete Structures" showing bar schedules, stirrup spacing, bent bar diagrams, and arrangement of concrete reinforcement.
- D. Material certificates in lieu of material laboratory test reports when permitted by Architect. Material certificates shall be signed by manufacturer and Contractor, certifying that each material item complies with or exceeds specified requirements. Provide certification from admixture manufacturers that chloride content complies with specification requirements.

1.5 QUALITY ASSURANCE

- A. Codes and Standards: Comply with provisions of the following codes, specifications, and standards, except where more stringent requirements are shown or specified:
 - 1. American Concrete Institute (ACI) 301, "Specifications for Structural Concrete for Buildings."
 - 2. ACI 318, "Building Code Requirements for Reinforced Concrete."
 - 3. Concrete Reinforcing Steel Institute (CRSI) "Manual of Standard Practice."
- B. Concrete Testing Service: The Contractor will employ a testing agency to perform material

evaluation tests and to design concrete mixes.

- C. Materials and installed work may require testing and retesting at any time during progress of Work. Tests, including retesting of rejected materials for installed Work, shall be done at Contractor's expense.
- D. Provide 72 hour notice prior to pouring concrete to allow for form work and reinforcement placement inspection by the Engineer and Architect.

PART 2 – PRODUCTS

2.1 CONCRETE MATERIALS

- A. Portland Cement: ASTM C 150, Type I.
 - 1. Use one brand of cement throughout Project unless otherwise acceptable to Architect.
- B. Fly Ash: ASTM C 618, Type C.
- C. Normal-Weight Aggregates: ASTM C 33 and as specified. Provide aggregates from a single source for exposed concrete.
 - 1. For exposed exterior surfaces, do not use fine or coarse aggregates that contain substances that cause spalling.
 - 2. Local aggregates not complying with ASTM C 33 that have been shown to produce concrete of adequate strength and durability by special tests or actual service may be used when acceptable to Architect.
- D. Water: Potable.
- E. Admixtures, General: Provide concrete admixtures that contain not more than 0.1 percent chloride ions.
- F. Water-Reducing Admixture: ASTM C 494, Type A.
 - 1. Products: Subject to compliance with requirements, provide one of the following:
 - a. Chemtard, ChemMasters Corp.
 - b. Eucon WR-75, Euclid Chemical Co.
 - c. WRDA, W.R. Grace & Co.
 - d. Pozzolith Normal or Polyheed, Master Builders, Inc.
 - e. Metco W.R., Metalcrete Industries.
 - f. Prokrete-N, Prokrete Industries.
 - g. Plastocrete 161, Sika Corp.
- G. High-Range Water-Reducing Admixture: ASTM C 494, Type F or Type G.
 - 1. Products: Subject to compliance with requirements, provide one of the following:
 - a. Super P, Anti-Hydro Co., Inc.
 - b. Eucon 37, Euclid Chemical Co.
 - c. WRDA 19 or Daracem, W.R. Grace & Co.
 - d. Rheobuild or Polyheed, Master Builders, Inc.
 - e. Superslump, Metalcrete Industries.
 - f. PSPL, Prokrete Industries.
 - g. Sikament 300, Sika Corp.
- H. Water-Reducing, Accelerating Admixture: ASTM C 494, Type E.
 - 1. Products: Subject to compliance with requirements, provide one of the following:
 - a. Q-Set, Conspec Marketing & Manufacturing Co.

- b. Accelguard 80, Euclid Chemical Co.
 - c. Daraset, W.R. Grace & Co.
 - d. Pozzutec 20, Master Builders, Inc.
 - e. Accel-Set, Metalcrete Industries.
- I. Water-Reducing, Retarding Admixture: ASTM C 494, Type D.
 - 1. Products: Subject to compliance with requirements, provide one of the following:
 - a. Eucon Retarder 75, Euclid Chemical Co.
 - b. Daratard-17, W.R. Grace & Co.
 - c. Pozzolite R, Master Builders, Inc.
 - d. Protard, Prokrete Industries.
 - e. Plastiment, Sika Corporation.

2.2 RELATED MATERIALS

- A. Sand Cushion: Clean, manufactured or natural sand.
- B. Vapor Retarder: Provide vapor retarder that is resistant to deterioration when tested according to ASTM E 154, as follows:
 - 1. Polyethylene sheet not less than 12 mils thick.
- C. Absorptive Cover: Burlap cloth made from jute or kenaf, weighing approximately 9 oz. per sq. yd., complying with AASHTO M 182, Class 2.
- D. Moisture-Retaining Cover: One of the following, complying with ASTM C 171.
 - 1. Waterproof paper.
 - 2. Polyethylene film.
 - 3. Polyethylene-coated burlap.
- E. Liquid Membrane-Forming Curing Compound: Liquid-type membrane-forming curing compound complying with ASTM C 309, Type I, Class A. Moisture loss not more than 0.55 kg/sq. meter when applied at 200 sq. ft./gal.
 - 1. Products: Subject to compliance with requirements, provide one of the following:
 - a. A-H 3 Way Sealer, Anti-Hydro Co., Inc.
 - b. Spartan-Cote, The Burke Co.
 - c. Conspec #1, Conspec Marketing & Mfg. Co.
 - d. Day-Chem Cure and Seal, Dayton Superior Corp.
 - e. Eucocure, Euclid Chemical Co.
 - f. Horn Clear Seal, A.C. Horn, Inc.
 - g. L&M Cure R, L&M Construction Chemicals, Inc.
 - h. Masterkure, Master Builders, Inc.
 - i. CS-309, W.R. Meadows, Inc.
 - j. Seal N Kure, Metalcrete Industries.
 - k. Kure-N-Seal, Sonneborn-Chemrex.
 - l. Stontop CS2, Stonhard, Inc.
- F. Evaporation Control: Monomolecular film-forming compound applied to exposed concrete slab surfaces for temporary protection from rapid moisture loss.
 - 1. Products: Subject to compliance with requirements, provide one of the following:
 - a. Aquafilm, Conspec Marketing and Mfg. Co.
 - b. Eucobar, Euclid Chemical Co.
 - c. E-Con, L&M Construction Chemicals, Inc.
 - d. Confilm, Master Builders, Inc.
 - e. Waterhold, Metalcrete Industries.

- G. Bonding Agent: Polyvinyl acetate or acrylic base.
1. Products: Subject to compliance with requirements, provide one of the following:
 - a. Polyvinyl Acetate (Interior Only):
 1. Superior Concrete Bonder, Dayton Superior Corp.
 2. Euco Weld, Euclid Chemical Co.
 3. Weld-Crete, Larsen Products Corp.
 4. Everweld, L&M Construction Chemicals, Inc.
 5. Herculox, Metalcrete Industries.
 6. Ready Bond, Symons Corp.
 - b. Acrylic or Styrene Butadiene:
 1. Acrylic Bondcrete, The Burke Co.
 2. Strongbond, Conspec Marketing and Mfg. Co.
 3. Day-Chem Ad Bond, Dayton Superior Corp.
 4. SBR Latex, Euclid Chemical Co.
 5. Daraweld C, W.R. Grace & Co.
 6. Hornweld, A.C. Horn, Inc.
 7. Everbond, L&M Construction Chemicals, Inc.
 8. Acryl-Set, Master Builders Inc.
 9. Intralok, W.R. Meadows, Inc.
 10. Acrylpave, Metalcrete Industries.
 11. Sonocrete, Sonneborn-Chemrex.
 12. Stonlock LB2, Stonhard, Inc.
 13. Strong Bond, Symons Corp.
- H. Epoxy Adhesive: ASTM C 881, two-component material suitable for use on dry or damp surfaces. Provide material type, grade, and class to suit Project requirements.
1. Products: Subject to compliance with requirements, provide one of the following:
 - a. Burke Epoxy M.V., The Burke Co.
 - b. Spec-Bond 100, Conspec Marketing and Mfg. Co.
 - c. Resi-Bond (J-58), Dayton Superior.
 - d. Euco Epoxy System #452 or #620, Euclid Chemical Co.
 - e. Epoxitite Binder 2390, A.C. Horn, Inc.
 - f. Epabond, L&M Construction Chemicals, Inc.
 - g. Concrecive Standard Liquid, Master Builders, Inc.
 - h. Rezi-Weld 1000, W.R. Meadows, Inc.
 - i. Metco Hi-Mod Epoxy, Metalcrete Industries.
 - j. Sikadur 32 Hi-Mod, Sika Corp.
 - k. Stonset LV5, Stonhard, Inc.
 - l. R-600 Series, Symons Corp.

2.3 PROPORTIONING AND DESIGNING MIXES

- A. Prepare design mixes for each type and strength of concrete by either laboratory trial batch or field experience methods as specified in ACI 301. For the trial batch method, use an independent testing agency acceptable to Architect for preparing and reporting proposed mix designs.
1. Do not use the same testing agency for field quality control testing.
 2. Limit use of fly ash to not exceed 20 percent of cement content by weight.
 3. Submit written reports to Architect of each proposed mix for each class of concrete at least 15 days prior to start of Work. Do not begin concrete production until proposed mix designs have been reviewed by Architect.
 4. Design mixes to provide normal weight concrete with the following properties as indicated on drawings and schedules:
 - a. 3000-psi, 28-day compressive strength; water-cement ratio, 0.58 maximum (non-air-entrained), 0.52 maximum (air-entrained).

5. Slump Limits: Proportion and design mixes to result in concrete slump at point of placement as follows:
 - a. Reinforced foundation systems: As indicated on plans.
 - b. Concrete containing high-range water-reducing admixture (superplasticizer): Not more than 8 inches after adding admixture to 2-to-3-inch slump concrete.
6. Adjustment to Concrete Mixes: Mix design adjustments may be requested by Contractor when characteristics of materials, job conditions, weather, test results, or other circumstances warrant, as accepted by Architect. Laboratory test data for revised mix design and strength results must be submitted to and accepted by Architect before using in Work.

2.4 ADMIXTURES

- A. Use water-reducing admixture or high-range water-reducing admixture (superplasticizer) in concrete, as required, for placement and workability or when pumping concrete.
- B. Use accelerating admixture in concrete slabs placed at ambient temperatures below 50 deg F (10 deg C).
- C. Use admixtures for water reduction and set accelerating or retarding in strict compliance with manufacturer's directions.

2.5 CONCRETE MIXING

- A. Ready-Mixed Concrete: Comply with requirements of ASTM C 94, and as specified.
 1. When air temperature is between 85 deg F (30 deg C) and 90 deg F (32 deg C), reduce mixing and delivery time from 1-1/2 hours to 75 minutes, and when air temperature is above 90 deg F (32 deg C), reduce mixing and delivery time to 60 minutes.

PART 3 – EXECUTION

3.1 GENERAL

- A. Coordinate the installation of joint materials, vapor retarder/barrier, and other related materials with placement of forms and reinforcing steel.

3.2 VAPOR RETARDER/BARRIER INSTALLATION

- A. General: Place vapor retarder/barrier sheeting in position with longest dimension parallel with direction of pour.
- B. Lap joints 6 inches and seal with manufacturer's recommended mastic or pressure-sensitive tape.
 1. Cover sand cushion with vapor retarder/barrier.

3.3 JOINTS

- A. Use bonding agent on existing concrete surfaces that will be joined with fresh concrete.
- B. Isolation Joints in Slabs-on-Grade: Construct isolation joints in slabs-on-grade at points of contact between slabs-on-grade and vertical surfaces as indicated.

- C. Contraction (Control) Joints in Slabs-on-Grade: Construct contraction joints in slabs-on-grade to form panels of patterns as shown. Use saw cuts 1/8 inch wide by one-fourth of slab depth or inserts 1/4 inch wide by one-fourth of slab depth, unless otherwise indicated.
 - 1. Form contraction joints by inserting premolded plastic, hardboard, or fiberboard strip into fresh concrete until top surface of strip is flush with slab surface. Tool slab edges round on each side of insert. After concrete has cured, remove inserts and clean groove of loose debris.
 - 2. Contraction joints in unexposed floor slabs may be formed by saw cuts as soon as possible after slab finishing as may be safely done without dislodging aggregate.

3.4 INSTALLING EMBEDDED ITEMS

- A. General: Set and build into formwork anchorage devices and other embedded items required for other work that is attached to or supported by cast-in-place concrete. Use setting drawings, diagrams, instructions, and directions provided by suppliers of items to be attached.
- B. Forms for Slabs: Set edge forms, bulkheads, and intermediate screed strips for slabs to achieve required elevations and contours in finished surfaces. Provide and secure units to support screed strips using strike-off templates or compacting-type screeds.

3.5 CONCRETE PLACEMENT

- A. Inspection: Before placing concrete, inspect and complete formwork installation, reinforcing steel, and items to be embedded or cast in. Notify other trades to permit installation of their work.
- B. General: Comply with ACI 304, "Guide for Measuring, Mixing, Transporting, and Placing Concrete," and as specified.
 - 1. Deposit concrete continuously or in layers of such thickness that no new concrete will be placed on concrete that has hardened sufficiently to cause seams or planes of weakness. If a section cannot be placed continuously, provide construction joints as specified. Deposit concrete to avoid segregation at its final location.
- C. Placing Concrete in Forms: Deposit concrete in forms in horizontal layers no deeper than 24 inches and in a manner to avoid inclined construction joints. Where placement consists of several layers, place each layer while preceding layer is still plastic to avoid cold joints.
 - 1. Consolidate placed concrete by mechanical vibrating equipment supplemented by hand-spading, rodding, or tamping. Use equipment and procedures for consolidation of concrete complying with ACI 309.
 - 2. Do not use vibrators to transport concrete inside forms. Insert and withdraw vibrators vertically at uniformly spaced locations no farther than the visible effectiveness of the machine. Place vibrators to rapidly penetrate placed layer and at least 6 inches into preceding layer. Do not insert vibrators into lower layers of concrete that have begun to set. At each insertion, limit duration of vibration to time necessary to consolidate concrete and complete embedment of reinforcement and other embedded items without causing mix to segregate.
- D. Placing Concrete Slabs: Deposit and consolidate concrete slabs in a continuous operation, within limits of construction joints, until completing placement of a panel or section.
 - 1. Consolidate concrete during placement operations so that concrete is thoroughly worked around reinforcement, other embedded items and into corners.
 - 2. Bring slab surfaces to correct level with a straightedge and strike off. Use bull floats or darbies to smooth surface free of humps or hollows. Do not disturb slab surfaces prior to beginning finishing operations.
 - 3. Maintain reinforcing in proper position on chairs during concrete placement.

- E. Cold-Weather Placement: Comply with provisions of ACI 306 and as follows. Protect concrete work from physical damage or reduced strength that could be caused by frost, freezing actions, or low temperatures.
 - 1. When air temperature has fallen to or is expected to fall below 40 deg F (4 deg C), uniformly heat water and aggregates before mixing to obtain a concrete mixture temperature of not less than 50 deg F (10 deg C) and not more than 80 deg F (27 deg C) at point of placement.
 - a. Do not use frozen materials or materials containing ice or snow. Do not place concrete on frozen subgrade or on subgrade containing frozen materials.
 - b. Do not use calcium chloride, salt, or other materials containing antifreeze agents or chemical accelerators unless otherwise accepted in mix designs.
- F. Hot-Weather Placement: When hot weather conditions exist that would impair quality and strength of concrete, place concrete complying with ACI 305 and as specified.
 - 1. Cool ingredients before mixing to maintain concrete temperature at time of placement to below 90 deg F (32 deg C). Mixing water may be chilled or chopped ice may be used to control temperature, provided water equivalent of ice is calculated to total amount of mixing water. Using liquid nitrogen to cool concrete is Contractor's option.
 - 2. Cover reinforcing steel with water-soaked burlap if it becomes too hot, so that steel temperature will not exceed the ambient air temperature immediately before embedding in concrete.
 - a. Fog spray forms, reinforcing steel, and subgrade just before placing concrete.
 - b. Keep subgrade moisture uniform without puddles or dry areas.
 - 3. Use water-reducing retarding admixture when required by high temperatures, low humidity, or other adverse placing conditions, as acceptable to Architect.

3.6 FINISHING FORMED SURFACES

- A. Rough-Formed Finish: Provide a rough-formed finish on formed concrete surfaces not exposed to view in the finished Work or concealed by other construction. This is the concrete surface having texture imparted by form-facing material used, with tie holes and defective areas repaired and patched, and fins and other projections exceeding 1/4 inch in height rubbed down or chipped off.
- B. Smooth-Formed Finish: Provide a smooth-formed finish on formed concrete surfaces exposed to view or to be covered with a coating material applied directly to concrete, or a covering material applied directly to concrete, such as waterproofing, dampproofing, veneer plaster, painting, or another similar system. This is an as-cast concrete surface obtained with selected form-facing material, arranged in an orderly and symmetrical manner with a minimum of seams. Repair and patch defective areas with fins and other projections completely removed and smoothed.
- C. Smooth-Rubbed Finish: Provide smooth-rubbed finish on scheduled concrete surfaces that have received smooth-formed finish treatment not later than 1 day after form removal.
 - 1. Moisten concrete surfaces and rub with carborundum brick or another abrasive until producing a uniform color and texture. Do not apply cement grout other than that created by the rubbing process.
- D. Related Unformed Surfaces: At horizontal offsets and similar unformed surfaces adjacent to formed surfaces, strike-off smooth and finish with a texture matching adjacent formed surfaces. Continue final surface treatment of formed surfaces uniformly across adjacent unformed surfaces unless otherwise indicated.

3.7 MONOLITHIC SLAB FINISHES

- A. Float Finish: Apply float finish to monolithic slab surfaces to receive trowel finish and other finishes as specified; slab surfaces to be covered with membrane or elastic waterproofing, membrane or elastic roofing, or sand-bed terrazzo; and where indicated.
 - 1. After screeding, consolidating, and leveling concrete slabs, do not work surface until ready for floating. Begin floating, using float blades or float shoes only, when surface water has disappeared, or when concrete has stiffened sufficiently to permit operation of power-driven floats, or both. Consolidate surface with power-driven floats or by hand-floating if area is small or inaccessible to power units. Finish surfaces to tolerances of F(F) 18 (floor flatness) and F(L) 15 (floor levelness) measured according to ASTM E 1155. Cut down high spots and fill low spots. Uniformly slope surfaces to drains. Immediately after leveling, refloat surface to a uniform, smooth, granular texture.
- B. Trowel Finish: Apply a trowel finish to monolithic slab surfaces exposed to view and slab surfaces to be covered with resilient flooring, carpet, ceramic or quarry tile, paint, or another thin film-finish coating system.
 - 1. After floating, begin first trowel-finish operation using a power-driven trowel. Begin final troweling when surface produces a ringing sound as trowel is moved over surface. Consolidate concrete surface by final hand-troweling operation, free of trowel marks, uniform in texture and appearance, and finish surfaces to tolerances of F(F) 25 (floor flatness) and F(L) 15 (floor levelness) measured according to ASTM E 1155. Grind smooth any surface defects that would telegraph through applied floor covering system.
- C. Trowel and Fine Broom Finish: Where ceramic or quarry tile is to be installed with thin-set mortar, apply a trowel finish as specified, then immediately follow by slightly scarifying the surface with a fine broom.
- D. Nonslip Broom Finish: Apply a nonslip broom finish to exterior concrete platforms, steps, and ramps, and elsewhere as indicated.
 - 1. Immediately after float finishing, slightly roughen concrete surface by brooming with fiber-bristle broom perpendicular to main traffic route. Coordinate required final finish with Architect before application.

3.8 CONCRETE CURING AND PROTECTION

- A. General: Protect freshly placed concrete from premature drying and excessive cold or hot temperatures. In hot, dry, and windy weather protect concrete from rapid moisture loss before and during finishing operations with an evaporation-control material. Apply according to manufacturer's instructions after screeding and bull floating, but before power floating and troweling.
 - 1. Start initial curing as soon as free water has disappeared from concrete surface after placing and finishing. Weather permitting, keep continuously moist for not less than 7 days.
- B. Curing Methods: Cure concrete by curing compound, by moist curing, by moisture-retaining cover curing, or by combining these methods, as specified.
- C. Provide moisture curing by the following methods:
 - 1. Keep concrete surface continuously wet by covering with water.
 - 2. Use continuous water-fog spray.
 - 3. Cover concrete surface with specified absorptive cover, thoroughly saturate cover with water, and keep continuously wet. Place absorptive cover to provide coverage of concrete surfaces and edges, with a 4-inch lap over adjacent absorptive covers.

- D. Provide moisture-retaining cover curing as follows:
 - 1. Cover concrete surfaces with moisture-retaining cover for curing concrete, placed in widest practicable width with sides and ends lapped at least 3 inches and sealed by waterproof tape or adhesive. Immediately repair any holes or tears during curing period using cover material and waterproof tape.
- E. Apply curing compound on exposed interior slabs and on exterior slabs:
 - 1. Apply curing compound to concrete slabs as soon as final finishing operations are complete (within 2 hours and after surface water sheen has disappeared). Apply uniformly in continuous operation by power spray or roller according to manufacturer's directions. Recoat areas subjected to heavy rainfall within 3 hours after initial application. Maintain continuity of coating and repair damage during curing period.
 - 2. Use membrane curing compounds that will not affect surfaces to be covered with finish materials applied directly to concrete.
- F. Curing Formed Surfaces: Cure formed concrete surfaces, including underside of beams, supported slabs, and other similar surfaces, by moist curing with forms in place for the full curing period or until forms are removed. If forms are removed, continue curing by methods specified above, as applicable.
- G. Curing Unformed Surfaces: Cure unformed surfaces, including slabs, floor topping, and other flat surfaces, by applying the appropriate curing method.
 - 1. Final cure concrete surfaces to receive finish flooring with a moisture-retaining cover, unless otherwise directed.

3.9 CONCRETE SURFACE REPAIRS

- A. Patching Defective Areas: Repair and patch defective areas with cement mortar immediately after removing forms, when acceptable to Architect.
- B. Mix dry-pack mortar, consisting of one part portland cement to 2-1/2 parts fine aggregate passing a No. 16 mesh sieve, using only enough water as required for handling and placing.
 - 1. Cut out honeycombs, rock pockets, voids over 1/4 inch in any dimension, and holes left by tie rods and bolts down to solid concrete but in no case to a depth less than 1 inch. Make edges of cuts perpendicular to the concrete surface. Thoroughly clean, dampen with water, and brush-coat the area to be patched with bonding agent. Place patching mortar before bonding agent has dried.
 - 2. For surfaces exposed to view, blend white portland cement and standard portland cement so that, when dry, patching mortar will match surrounding color. Provide test areas at inconspicuous locations to verify mixture and color match before proceeding with patching. Compact mortar in place and strike-off slightly higher than surrounding surface.
- C. Repairing Formed Surfaces: Remove and replace concrete having defective surfaces if defects cannot be repaired to satisfaction of Architect. Surface defects include color and texture irregularities, cracks, spalls, air bubbles, honeycomb, rock pockets, fins and other projections on the surface, and stains and other discolorations that cannot be removed by cleaning. Flush out form tie holes and fill with dry-pack mortar or precast cement cone plugs secured in place with bonding agent.
 - 1. Repair concealed formed surfaces, where possible, containing defects that affect the concrete's durability. If defects cannot be repaired, remove and replace the concrete.
- D. Repairing Unformed Surfaces: Test unformed surfaces, such as monolithic slabs, for smoothness and verify surface tolerances specified for each surface and finish. Correct low and high areas as specified. Test unformed surfaces sloped to drain for trueness of slope and smoothness by using a template having the required slope.
 - 1. Repair finished unformed surfaces containing defects that affect the concrete's durability.

Surface defects include crazing and cracks in excess of 0.01 inch wide or that penetrate to the reinforcement or completely through nonreinforced sections regardless of width, spalling, popouts, honeycombs, rock pockets, and other objectionable conditions.

2. Correct high areas in unformed surfaces by grinding after concrete has cured at least 14 days.
 3. Correct low areas in unformed surfaces during or immediately after completing surface finishing operations by cutting out low areas and replacing with patching mortar. Finish repaired areas to blend into adjacent concrete. Proprietary underlayment compounds may be used when acceptable to Architect.
 4. Repair defective areas, except random cracks and single holes not exceeding 1 inch in diameter, by cutting out and replacing with fresh concrete. Remove defective areas with clean, square cuts and expose reinforcing steel with at least 3/4-inch clearance all around. Dampen concrete surfaces in contact with patching concrete and apply bonding agent. Mix patching concrete of same materials to provide concrete of same type or class as original concrete. Place, compact, and finish to blend with adjacent finished concrete. Cure in same manner as adjacent concrete.
- E. Repair isolated random cracks and single holes 1 inch or less in diameter by dry-pack method. Groove top of cracks and cut out holes to sound concrete and clean of dust, dirt, and loose particles. Dampen cleaned concrete surfaces and apply bonding compound. Place dry-pack before bonding agent has dried. Compact dry-pack mixture in place and finish to match adjacent concrete. Keep patched area continuously moist for at least 72 hours.
- F. Perform structural repairs with prior approval of Architect for method and procedure, using specified epoxy adhesive and mortar.
- G. Repair methods not specified above may be used, subject to acceptance of Architect.

3.10 QUALITY CONTROL TESTING DURING CONSTRUCTION

- A. General: The Contractor will employ a testing agency to perform tests and to submit test reports.
- B. Sampling and testing for quality control during concrete placement may include the following, as directed by Architect.
1. Sampling Fresh Concrete: ASTM C 172, except modified for slump to comply with ASTM C 94.
 - a. Slump: ASTM C 143; one test at point of discharge for each day's pour of each type of concrete; additional tests when concrete consistency seems to have changed.
 - b. Concrete Temperature: ASTM C 1064; one test hourly when air temperature is 40 deg F (4 deg C) and below, when 80 deg F (27 deg C) and above, and one test for each set of compressive-strength specimens.
 - c. Compression Test Specimen: ASTM C 31; one set of four standard cylinders for each compressive-strength test, unless otherwise directed. Mold and store cylinders for laboratory-cured test specimens except when field-cured test specimens are required.
 - d. Compressive-Strength Tests: ASTM C 39; one set for each day's pour exceeding 5 cu. yd. plus additional sets for each 50 cu. yd. more than the first 25 cu. yd. of each concrete class placed in any one day; one specimen tested at 7 days, two specimens tested at 28 days, and one specimen retained in reserve for later testing if required.
 2. When frequency of testing will provide fewer than five strength tests for a given class of concrete, conduct testing from at least five randomly selected batches or from each batch if fewer than five are used.
 - a. When total quantity of a given class of concrete is less than 50 cu. yd., Architect may waive strength testing if adequate evidence of satisfactory strength is provided.
 - b. Strength level of concrete will be considered satisfactory if averages of sets of three consecutive strength test results equal or exceed specified compressive strength and no individual strength test result falls below specified compressive strength by more than 500 psi.

- C. Test results will be reported in writing to Architect, Structural Engineer, ready-mix producer, and Contractor within 24 hours after tests. Reports of compressive strength tests shall contain the Project identification name and number, date of concrete placement, name of concrete testing service, concrete type and class, location of concrete batch in structure, design compressive strength at 28 days, concrete mix proportions and materials, compressive breaking strength, and type of break for both 7-day tests and 28-day tests.
- D. Nondestructive Testing: Impact hammer, sonoscope, or other nondestructive device may be permitted but shall not be used as the sole basis for acceptance or rejection.
- E. Additional Tests: The testing agency will make additional tests of in-place concrete when test results indicate specified concrete strengths and other characteristics have not been attained in the structure, as directed by Architect. Testing agency may conduct tests to determine adequacy of concrete by cored cylinders complying with ASTM C 42, or by other methods as directed and this retesting shall be paid for by the Contractor.

END OF SECTION 03 30 00

**DIVISION 04
MASONRY**

CONTENTS

04 20 00 Unit Masonry

SECTION 04 20 00

UNIT MASONRY

PART 1 GENERAL

1.1 DESCRIPTION

- A. Work included: Provide unit masonry where shown on the Drawings, as specified herein, and as needed for a complete and proper installation.
- B. Related work:
 - 1. Documents affecting work of this Section include, but are not necessarily limited to General Conditions, Supplementary Conditions, Sections in Division 01 of these Specifications.
 - 2. Sections:
 - 04 22 00 Concrete Masonry Units
 - 07 10 00 Dampproofing and Waterproofing

1.2 QUALITY ASSURANCE

- A. Use adequate numbers of skilled workmen who are thoroughly trained and experienced in the necessary crafts and who are completely familiar with the specified requirements and the methods needed for proper performance or the work of this Section.

1.3 SUBMITTALS

- A. Comply with pertinent provisions of Section 01 33 00, Submittal Procedures.
- B. Product data: Within 35 calendar days after the Contractor has received the Owner's Notice to Proceed, submit:
 - 1. Materials list of items proposed to be provided under this Section;
 - 2. Manufacturer's specifications and other data needed to provide compliance with the specified requirements.

1.4 PRODUCT HANDLING

- A. Comply with pertinent provisions of Section 01 66 00, Product Storage and Handling Requirements.

PART 2 PRODUCTS

2.1 BRICK

- A. Face Brick to be Columbus, Annandale, modular by Columbus Brick Company, P.O. Box 9630, Columbus, MS 39705.

2.2 CONCRETE MASONRY UNITS:

- A. General:
 - 1. Comply with referenced standards and other specified requirements for each type of masonry unit required.
 - 2. Provide special shapes where required for lintels, corners, jambs, sash, control joints, headers, bonding, cap, cove, and other special conditions.
- B. Concrete Masonry Units: Provide units complying with characteristics specified below for grade, type, face size, exposed face, and weight classifications.

1. Hollow Loadbearing Block: ASTM C 90; lightweight, except use normal weight block for work below grade.
2. Size: Manufacturer's standard units with nominal face dimensions of 16" long X 8" high X thicknesses indicated.
3. Type I, moisture-controlled units; cure units to meet specified requirements, including average dry shrinkage of 0.03% when tested in compliance with ASTM C 426.
4. Fire-Rated Units: Approved for fire rating indicated.
5. Exposed Faces: Manufacturer's standard color and texture, except as otherwise specified.
6. Colored Concrete Masonry Units: (distributed by Acme Brick), or approved equal.
 - a. Series: Acme custom, lightweight c.m.u.
 - b. Texture: Smooth
 - c. Colors: Manufacturer's standard as selected by Architect.
 - d. Sizes and Shapes: As indicated and required by project conditions.

2.3 PRECAST MASONRY UNITS

- A. Precast water table units and sill units to be equal to DFW Cast Stone, 7416 Weaver Street, Halton City, TX 76117, (817) 838-6448.
- B. Provide shapes and profiles as indicated in the Drawings.
- C. Equals as approved by the Architect.

2.4 OTHER MATERIALS

- A. Portland Cement: Comply with ASTM C150, Type I or II, low alkali. "Masonry" cement will not be acceptable. Use natural color or white cement as required to produce mortar color selected by Architect.
- B. Aggregate:
 1. Sand for mortar: Comply with ASTM C144. Use natural white sand to produce mortar color selected by Architect.
 2. Aggregate for grout: Comply with ASTM C404.
- C. Lime:
 1. Quick lime: Comply with ASTM C5.
 2. Hydrated lime: Comply with ASTM C207, Type "S".
- D. Coloring pigment: Provide pure ground mineral oxides, non-fading and alkali proof, approved by the Architect. Davis, Solomon or approved equal.
- E. Water: Provide potable water free from injurious amount of acids, alkalis, oil and organic matter.
- F. Integral Waterproofing (mortar at exterior veneer): Aqua Stop Plus, Acme Shied, Sonneborn "Hydrocide Powder", or approved equal.
- G. Masonry Accessories: Hohmann & Barnard, Dur-O-Wal, AA Wire Products, Southern
 1. Continuous Masonry Wire Reinforcing:
 - a. Provide welded wire units prefabricated in straight lengths of not less than 10', with matching corner and tee units. Fabricate from cold-drawn steel wire complying with ASTM A82, with deformed continuous side rods and plain cross rods, and a unit width of 1 1/2" to 2" less than thickness of wall or partition. Provide manufacturer's standard mill galvanized finish.

- b. Use truss type fabricated with single pair of 9 gage side rods, and 9 gage continuous diagonal cross rods spaced not more than 16" o.c.
2. Wall Ties and Anchors: Hot dipped galvanized steel.
- a. At Concrete Foundations: 1" wide X 1" deep X 3/4" throat, 24 gage anchor slot, and dovetail triangle with 1/4" wire tie and 12 gage dovetail.
 - b. At Steel: 9" long X 3/4" wide, 12 gage, flat continuous adjustable weld-on anchor, and 3/16" gage square nosed beam tie.
 - c. At Intersecting Walls: 1/2" X 1/2" mesh, 16 gage wire mesh tie.
 - d. At Cavity/Composite Walls with Irregular Coursing: Double eye adjustable truss, with eye sections spaced 16" o.c.: eye and pintle length as required by wall conditions.

2.5 MORTAR AND GROUT MIXES

A. Mortar:

1. Unless otherwise directed by the Architect or governmental agencies having jurisdiction, provide Type "S" mortar consisting of:
 - a. One part Portland Cement; to
 - b. One-half part lime; to
 - c. Not more than four and one-half parts sand measured damp and loose.
2. Measure the ingredients accurately.
3. Mix in a mechanically operated mortar mixer for at least three minutes after all ingredients are in the drum, and at least long enough to make a thorough, complete intimate mix of the materials.
4. Re-temper mortar with water as required to maintain a high plasticity.
 - a. On mortar boards, re-temper only by adding water within a basin formed with mortar, and by working the mortar into the water.
 - b. Discard and do not use mortar which is unused after 1-1/2 hours following the initial mixing.

B. Grout:

1. For wall spaces 2" or less, provide a mixture of:
 - a. One part Portland Cement, to
 - b. Three parts sand; to
 - c. Sufficient water to produce a consistency for pouring without separation of materials.
2. For wall spaces exceeding 2", provide a mixture of:
 - a. One part Portland Cement; to
 - b. Three parts sand; to
 - c. Two parts 3/8" maximum pea gravel, not more than 5% of which shall pass a Number 8 sieve; to
 - d. Sufficient water to produce a consistency for pouring or pumping without separation of materials.
3. For wall spaces exceeding 4", provide a mixture of:
 - a. One part Portland Cement; to
 - b. Four to four and one-half parts combined aggregate; to
 - c. Sufficient water to produce a consistency for pouring or pumping without separation of materials.
4. On coarse grout for pumping, provide not more than 40% pea gravel.
5. Mixing:
 - a. Mix in a mechanical operated batch mixer for not less than three minutes after all ingredients for the batch are in the drum.
 - b. Completely empty the drum before placing materials for the succeeding batch therein.
6. Grout strength:
 - a. Provide grout having not less than 2000 psi compressive strength when tested at 28 days.

- b. Where compressive strengths exceeding 2000 psi are called for on the Drawings or required by governmental agencies having jurisdiction, provide a laboratory designed mix to the approval of the Architect.
- 7. Grout to match existing in texture and color.
- C. Admixtures: Use only such admixtures as are specifically approved in advance by the Architect and by governmental agencies having jurisdiction.

PART 3 EXECUTION

3.1 SURFACE CONDITIONS

- A. Examine the areas and conditions under which work of this Section will be performed. Correct conditions detrimental to timely and proper completion of the Work. Do not proceed until unsatisfactory conditions are corrected.

3.2 INSTALLATION

A. Wetting of Bricks:

- 1. When being laid, provide brick suction sufficient to hold the mortar and to absorb water from the mortar and grout.
- 2. Provide brick sufficiently damp so that mortar will remain plastic enough to permit the brick to be leveled and plumbed immediately after being laid without destroying the bond.

B. Laying:

- 1. Unless otherwise indicated on the Drawings, make the brickwork plumb, level and true to line, with square angles and corners.
- 2. Use only brick that are clean and free from dust and other foreign matter.
- 3. Lay in running bond unless otherwise shown on the Drawings, joints to be tooled.
- 4. Weep holes to be full-height head joint located at all thru-wall flashing locations: wall base, lintel angles, window sills, shelf angles.
- 5. Provide weepholes at 24" o.c. by leaving open head joints. Weepholes shall be unobstructed and free from any blockage. Other methods acceptable as approved by architect in advance. Also refer Section 07 10 00 Dampproofing and Waterproofing.
- 6. Do not expose cut sections of brick.

3.3 JOINERY

A. General:

- 1. Cut out and repoint defective joints as shown on Drawings.
- 2. On all joints exposed to the weather, took and make smooth, solid and watertight.

B. Joint pattern:

- 1. Joints not exposed to weather, and joints to be covered with a succeeding layer of plaster or similar material, unless otherwise directed, provide "struck" joints.
- 2. All other joints to be tooled, as directed by Architect.

3.4 POINTING AND CLEANING

- A. At the completion of this portion of the Work, visually inspect the Work of this Section and point, or cut out and repoint if necessary, all holes and defective joints.

- B. Thoroughly clean all brick surfaces to be left exposed in the finished Work, removing all traces or mortar, grout and foreign matter. In the event ordinary cleaning is not adequate, provide light sandblasting when so directed by the Architect, and at no additional cost to the Owner.

3.5 JOINT REINFORCEMENT

- A. At locations where brick masonry and cmu partitions are bonded to form an cavity wall (at all perimeter walls, provide flexible wall anchorage consisting of adjustable brick ties, 16" o.c., each way, and a cmu walls provide truss type wire at 16" o.c., vertically. Provide additional ties within 1'-0" of all openings.
 - 1. Provide "L" shaped prefab units at corners, in addition to masonry bonding.
 - 2. Provide "L" shaped prefab units at abutting and adjoining walls.
- B. Anchor masonry to structural members where masonry abuts of faces structural members using flexible anchors embedded in masonry joints and attached to structure. Space anchors maximum of 24" vertically and 36" horizontally.
- C. Provide expansion joints as indicated on the Plans in locations indicated.

END OF SECTION

DIVISION 05
METALS

CONTENTS

05 12 00 Structural Steel Framing
05 50 00 Metal Fabrications
05 51 50 Metal Stairs and Ladders

SECTION 05 12 00

STRUCTURAL STEEL FRAMING

PART 1 - GENERAL

1.1 RELATED DOCUMENTS

- A. Drawings and general provisions of the Contract, including General and Supplementary Conditions and Division 1 Specification Sections, apply to this Section.

1.2 SUMMARY

- A. This Section includes the following:
 - 1. Structural steel.
 - 2. Grout.
- B. Related Sections include the following:
 - 1. Division 1 Section "Quality Requirements" for independent testing agency procedures and administrative requirements.
 - 2. Division 9 painting Sections for surface preparation and priming requirements.

1.3 DEFINITIONS

- A. Structural Steel: Elements of structural-steel frame, as classified by AISC's "Code of Standard Practice for Steel Buildings and Bridges," that support design loads.

1.4 PERFORMANCE REQUIREMENTS

- A. Connections: Provide details of simple shear connections required by the Contract Documents to be selected or completed by structural-steel fabricator to withstand ASD-service loads indicated and comply with other information and restrictions indicated.
 - 1. Select and complete connections using AISC's "Manual of Steel Construction, Allowable Stress Design," Part 4.
- B. Construction: Type 2, simple framing except where noted otherwise.

1.5 SUBMITTALS

- A. Product Data: For each type of product indicated.
- B. Shop Drawings: Show fabrication of structural-steel components.
 - 1. Include details of cuts, connections, splices, camber, holes, and other pertinent data.
 - 2. Include embedment drawings.
 - 3. Indicate welds by standard AWS symbols, distinguishing between shop and field welds, and show size, length, and type of each weld.
 - 4. Indicate type, size, and length of bolts, distinguishing between shop and field bolts. Identify pretensioned and slip-critical high-strength bolted connections.
- C. Welding certificates.
- D. Qualification Data: For installer and fabricator.
- E. Mill Test Reports: Signed by manufacturers certifying that the following products comply with requirements:

1. Structural steel including chemical and physical properties.
2. Bolts, nuts, and washers including mechanical properties and chemical analysis.
3. Shop primers.
4. Nonshrink grout.

F. Source quality-control test reports.

1.6 QUALITY ASSURANCE

- A. Shop-Painting Applicators: Qualified according to AISC's Sophisticated Paint Endorsement P1 or SSPC-QP 3, "Standard Procedure for Evaluating Qualifications of Shop Painting Applicators."
- B. Welding: Qualify procedures and personnel according to AWS D1.1, "Structural Welding Code--Steel."
- C. Comply with applicable provisions of the following specifications and documents:
 1. AISC's "Code of Standard Practice for Steel Buildings and Bridges."
 2. AISC's "Specification for Structural Steel Buildings--Allowable Stress Design and Plastic Design."
 3. AISC's "Specification for the Design of Steel Hollow Structural Sections."
 4. AISC's "Specification for Allowable Stress Design of Single-Angle Members."
 5. RCSC's "Specification for Structural Joints Using ASTM A 325 or A 490 Bolts."

1.7 DELIVERY, STORAGE, AND HANDLING

- A. Store materials to permit easy access for inspection and identification. Keep steel members off ground and spaced by using pallets, dunnage, or other supports and spacers. Protect steel members and packaged materials from erosion and deterioration.
 1. Store fasteners in a protected place. Clean and relubricate bolts and nuts that become dry or rusty before use.
 2. Do not store materials on structure in a manner that might cause distortion, damage, or overload to members or supporting structures. Repair or replace damaged materials or structures as directed.

1.8 COORDINATION

- A. Furnish anchorage items to be embedded in or attached to other construction without delaying the Work. Provide setting diagrams, sheet metal templates, instructions, and directions for installation.

PART 2 - PRODUCTS

2.1 STRUCTURAL-STEEL MATERIALS

- A. Angles & Pipe Sections: ASTM A 36.
- B. Wide Flange: ASTM A992.
- C. Plate and Bar: ASTM A 36.
- D. Cold-Formed Hollow Structural Sections: ASTM A 500, Grade B, structural tubing.
- E. Steel Pipe: ASTM A 53/A 53M, Type E or S, Grade B.
 1. Weight Class: Standard
- F. Welding Electrodes: Comply with AWS requirements.

2.2 BOLTS, CONNECTORS, AND ANCHORS

- A. High-Strength Bolts, Nuts, and Washers: ASTM A 325, Type 1, heavy hex steel structural bolts; ASTM A 563 heavy hex carbon-steel nuts; and ASTM F 436 hardened carbon-steel washers.
 - 1. Finish: Plain
- B. Unheaded Anchor Rods: ASTM A 307, Grade A
 - 1. Configuration: Hooked.
 - 2. Nuts: ASTM A 563 hex carbon steel.
 - 3. Plate Washers: ASTM A 36/A 36M carbon steel.
 - 4. Washers: ASTM F 436 hardened carbon steel.
 - 5. Finish: Plain.
- C. Headed Anchor Rods: ASTM A 307, Grade A
 - 1. Nuts: ASTM A 563 hex carbon steel.
 - 2. Plate Washers: ASTM A 36/A 36M carbon steel.
 - 3. Washers: ASTM F 436 hardened carbon steel.
 - 4. Finish: Plain.
- D. Threaded Rods: ASTM A 307, Grade A
 - 1. Nuts: ASTM A 563 hex carbon steel.
 - 2. Washers: ASTM F 436 carbon steel.
 - 3. Finish: Plain.
- E. Shear Connectors: ASTM A 108, Grades 1015 through 1020, headed-stud type, cold-finished carbon steel; AWS D1.1, Type B.

2.3 PRIMER

- A. Primer: Fabricator's standard lead- and chromate-free, nonasphaltic, rust-inhibiting primer.

2.4 GROUT

- A. Cement Grout: Portland cement, ASTM C 150, Type I; and clean, natural sand, ASTM C 404, Size No. 2. Mix at ratio of 1 part cement to 2-1/2 parts sand, by volume, with minimum water required for placement and hydration.
- B. Nonmetallic, Shrinkage-Resistant Grout: ASTM C 1107, factory-packaged, nonmetallic aggregate grout, noncorrosive, nonstaining, mixed with water to consistency suitable for application and a 30-minute working time.

2.5 FABRICATION

- A. Structural Steel: Fabricate and assemble in shop to greatest extent possible. Fabricate according to AISC's "Code of Standard Practice for Steel Buildings and Bridges" and AISC's "Specification for Structural Steel Buildings--Allowable Stress Design and Plastic Design."
 - 1. Identify high-strength structural steel according to ASTM A 6/ A 6M and maintain markings until structural steel has been erected.
 - 2. Mark and match-mark materials for field assembly.
 - 3. Complete structural-steel assemblies, including welding of units, before starting shop-priming operations.
- B. Thermal Cutting: Perform thermal cutting by machine to greatest extent possible.
 - 1. Plane thermally cut edges to be welded to comply with requirements in AWS D1.1.

- C. Bolt Holes: Cut, drill or punch standard bolt holes perpendicular to metal surfaces.
- D. Finishing: Accurately finish ends of columns and other members transmitting bearing loads.
- E. Cleaning: Clean and prepare steel surfaces that are to remain unpainted according to SSPC-SP 1, "Solvent Cleaning".
- F. Steel Wall-Opening Framing: Select true and straight members for fabricating steel wall-opening framing to be attached to structural steel. Straighten as required to provide uniform, square, and true members in completed wall framing.
- G. Holes: Provide holes required for securing other work to structural steel and for passage of other work through steel framing members.
 - 1. Cut, drill, or punch holes perpendicular to steel surfaces. Do not thermally cut bolt holes or enlarge holes by burning.
 - 2. Base-Plate Holes: Cut, drill, mechanically thermal cut, or punch holes perpendicular to steel surfaces.
 - 3. Weld threaded nuts to framing and other specialty items indicated to receive other work.

2.6 SHOP CONNECTIONS

- A. High-Strength Bolts: Shop install high-strength bolts according to RCSC's "Specification for Structural Joints Using ASTM A 325 or A 490 Bolts" for type of bolt and type of joint specified.
 - 1. Joint Type: Snug tightened.
- B. Weld Connections: Comply with AWS D1.1 for welding procedure specifications, tolerances, appearance, and quality of welds and for methods used in correcting welding work.
 - 1. Remove backing bars or runoff tabs, back gouge, and grind steel smooth.
 - 2. Assemble and weld built-up sections by methods that will maintain true alignment of axes without exceeding tolerances of AISC's "Code of Standard Practice for Steel Buildings and Bridges" for mill material.
 - 3. Verify that weld sizes, fabrication sequence, and equipment used for architecturally exposed structural steel will limit distortions to allowable tolerances. Prevent weld show-through on exposed steel surfaces.
 - a. Grind butt welds flush.
 - b. Grind or fill exposed fillet welds to smooth profile. Dress exposed welds.

2.7 PRIMING AND FINISH

- A. Shop prime steel surfaces except the following:
 - 1. Surfaces embedded in concrete or mortar. Extend priming of partially embedded members to a depth of 2 inches.
 - 2. Surfaces to be field welded.
 - 3. Galvanized surfaces.
- B. Surface Preparation: Clean surfaces to be painted. Remove loose rust and mill scale and spatter, slag, or flux deposits. Prepare surfaces according to the following specifications and standards:
 - 1. SSPC-SP 2, "Hand Tool Cleaning."
 - 2. SSPC-SP 3, "Power Tool Cleaning."
- C. Priming: Immediately after surface preparation, apply primer according to manufacturer's written instructions and at rate recommended by SSPC to provide a dry film thickness of not less than 1.5 mils. Use priming methods that result in full coverage of joints, corners, edges, and exposed surfaces.
 - 1. Stripe paint corners, crevices, bolts, welds, and sharp edges.

2. Apply two coats of shop paint to inaccessible surfaces after assembly or erection. Change color of second coat to distinguish it from first.
- D. Painting: Apply a 1-coat, nonasphaltic primer complying with SSPC-PS Guide 7.00, "Painting System Guide 7.00: Guide for Selecting One-Coat Shop Painting Systems," to provide a dry film thickness of not less than 1.5 mils.

2.8 Exterior steel for front canopy shall have high performance coating, refer to Division 9 painting Sections.

2.9 SOURCE QUALITY CONTROL

- A. Owner will engage an independent testing and inspecting agency to perform shop tests and inspections and prepare test reports.
 1. Provide testing agency with access to places where structural-steel work is being fabricated or produced to perform tests and inspections.
- B. Correct deficiencies in Work that test reports and inspections indicate does not comply with the Contract Documents.
- C. Bolted Connections: Shop-bolted connections will be tested and inspected according to RCSC's "Specification for Structural Joints Using ASTM A 325 or A 490 Bolts."
- D. Welded Connections: In addition to visual inspection, shop-welded connections will be tested and inspected according to AWS D1.1 and the following inspection procedures, at testing agency's option:
 1. Liquid Penetrant Inspection: ASTM E 165.
 2. Magnetic Particle Inspection: ASTM E 709; performed on root pass and on finished weld. Cracks or zones of incomplete fusion or penetration will not be accepted.
 3. Ultrasonic Inspection: ASTM E 164.
 4. Radiographic Inspection: ASTM E 94.

PART 3 - EXECUTION

3.1 EXAMINATION

- A. Verify elevations of concrete- and masonry-bearing surfaces and locations of anchor rods, bearing plates, and other embedments, with steel erector present, for compliance with requirements.
- B. Proceed with installation only after unsatisfactory conditions have been corrected.

3.2 PREPARATION

- A. Provide temporary shores, guys, braces, and other supports during erection to keep structural steel secure, plumb, and in alignment against temporary construction loads and loads equal in intensity to design loads. Remove temporary supports when permanent structural steel, connections, and bracing are in place, unless otherwise indicated.

3.3 ERECTION

- A. Set structural steel accurately in locations and to elevations indicated and according to AISC's "Code of Standard Practice for Steel Buildings and Bridges" and "Specification for Structural Steel Buildings--Allowable Stress Design and Plastic Design".

- B. Base Plates: Clean concrete of bond-reducing materials, and roughen surfaces prior to setting base plates. Clean bottom surface of base plates.
 - 1. Set base plates for structural members on wedges, shims, or setting nuts as required.
 - 2. Weld plate washers to top of base plate.
 - 3. Snug-tighten anchor rods after supported members have been positioned and plumbed. Do not remove wedges or shims but, if protruding, cut off flush with edge of base plate before packing with grout.
 - 4. Promptly pack grout solidly between bearing surfaces and base plates so no voids remain. Neatly finish exposed surfaces; protect grout and allow to cure.[Comply with manufacturer's written installation instructions for shrinkage-resistant grouts.]
- C. Maintain erection tolerances of structural steel within AISC's "Code of Standard Practice for Steel Buildings and Bridges."
- D. Align and adjust various members forming part of complete frame or structure before permanently fastening. Before assembly, clean bearing surfaces and other surfaces that will be in permanent contact with members. Perform necessary adjustments to compensate for discrepancies in elevations and alignment.
 - 1. Level and plumb individual members of structure.
 - 2. Make allowances for difference between temperature at time of erection and mean temperature when structure is completed and in service.
- E. Splice members only where indicated.
- F. Do not use thermal cutting during erection [unless approved by Architect. Finish thermally cut sections within smoothness limits in AWS D1.1].
- G. Do not enlarge unfair holes in members by burning or using drift pins. Ream holes that must be enlarged to admit bolts.

3.4 FIELD CONNECTIONS

- A. High-Strength Bolts: Shop install high-strength bolts according to RCSC's "Specification for Structural Joints Using ASTM A 325 or A 490 Bolts" for type of bolt and type of joint specified.
 - 1. Joint Type: Snug tightened.
- B. Weld Connections: Comply with AWS D1.1 for welding procedure specifications, tolerances, appearance, and quality of welds and for methods used in correcting welding work.
 - 1. Comply with AISC's "Code of Standard Practice for Steel Buildings and Bridges" and "Specification for Structural Steel Buildings--Allowable Stress Design and Plastic Design" for bearing, adequacy of temporary connections, alignment, and removal of paint on surfaces adjacent to field welds.
 - 2. Remove backing bars or runoff tabs, back gouge, and grind steel smooth.
 - 3. Assemble and weld built-up sections by methods that will maintain true alignment of axes without exceeding tolerances of AISC's "Code of Standard Practice for Steel Buildings and Bridges" for mill material.
 - 4. Verify that weld sizes, fabrication sequence, and equipment used for architecturally exposed structural steel will limit distortions to allowable tolerances.
 - a. Grind butt welds flush.
 - b. Grind or fill exposed fillet welds to smooth profile. Dress exposed welds.

3.5 FIELD QUALITY CONTROL

- A. Testing Agency: Contractor will engage a qualified independent testing and inspecting agency to inspect field welds and high-strength bolted connections.

- B. Bolted Connections: Shop-bolted connections will be tested and inspected according to RCSC's "Specification for Structural Joints Using ASTM A 325 or A 490 Bolts."
- C. Welded Connections: Field welds will be visually inspected according to AWS D1.1.
 - 1. In addition to visual inspection, field welds will be tested according to AWS D1.1 and the following inspection procedures, at testing agency's option:
 - a. Liquid Penetrant Inspection: ASTM E 165.
 - b. Magnetic Particle Inspection: ASTM E 709; performed on root pass and on finished weld. Cracks or zones of incomplete fusion or penetration will not be accepted.
 - c. Ultrasonic Inspection: ASTM E 164.
 - d. Radiographic Inspection: ASTM E 94.
- D. Correct deficiencies in Work that test reports and inspections indicate does not comply with the Contract Documents.

3.6 REPAIRS AND PROTECTION

- A. Repair damaged galvanized coatings on galvanized items with galvanized repair paint according to ASTM A 780 and manufacturer's written instructions.
- B. Touchup Painting: After installation, promptly clean, prepare, and prime or reprime field connections, rust spots, and abraded surfaces of prime-painted joists and accessories and abutting structural steel.
 - 1. Clean and prepare surfaces by SSPC-SP 2 hand-tool cleaning or SSPC-SP 3 power-tool cleaning.
 - 2. Apply a compatible primer of same type as shop primer used on adjacent surfaces.
- C. Touchup Painting: Cleaning and touchup painting are specified in Division 9 painting Sections.

END OF SECTION 051200

SECTION 05 50 00
METAL FABRICATIONS

PART 1 - GENERAL

1.1 RELATED DOCUMENTS

- A. Drawings and general provisions of the Contract, including General and Supplementary Conditions and Division 1 Specification Sections, apply to this Section.

1.2 SUMMARY

- A. This Section includes the following:
 - 1. Loose bearing and leveling plates.
 - 2. Steel framing and supports for applications where framing and supports are not specified in other Sections.
 - 3. Miscellaneous metal trim.
- B. Related Sections include the following:
 - 1. Division 5 Section "Structural Steel" for structural-steel framing system components.

1.3 SUBMITTALS

- A. Product Data: For the following:
 - 1. Nonslip aggregates and nonslip-aggregate surface finishes.
 - 2. Paint products.
 - 3. Grout.
- B. Shop Drawings: Detail fabrication and erection of each metal fabrication indicated. Include plans, elevations, sections, and details of metal fabrications and their connections. Show anchorage and accessory items.
 - 1. Provide templates for anchors and bolts specified for installation under other Sections.
- C. Samples for Verification: For each type and finish of extruded nosing and tread.
- D. Mill Certificates: Signed by manufacturers of stainless-steel sheet certifying that products furnished comply with requirements.
- E. Welding Certificates: Copies of certificates for welding procedures and personnel.
- F. Qualification Data: For firms and persons specified in "Quality Assurance" Article to demonstrate their capabilities and experience. Include lists of completed projects with project names and addresses, names and addresses of architects and owners, and other information specified.

1.4 QUALITY ASSURANCE

- A. Fabricator Qualifications: A firm experienced in producing metal fabrications similar to those indicated for this Project and with a record of successful in-service performance, as well as sufficient production capacity to produce required units.
- B. Welding: Qualify procedures and personnel according to the following:
 - 1. AWS D1.1, "Structural Welding Code--Steel."
 - 2. AWS D1.3, "Structural Welding Code--Sheet Steel."
 - 3. Certify that each welder has satisfactorily passed AWS qualification tests for welding processes involved and, if pertinent, has undergone recertification.

1.5 PROJECT CONDITIONS

- A. Field Measurements: Where metal fabrications are indicated to fit walls and other construction, verify dimensions by field measurements before fabrication and indicate measurements on Shop Drawings. Coordinate fabrication schedule with construction progress to avoid delaying the Work.
 - 1. Established Dimensions: Where field measurements cannot be made without delaying the Work, establish dimensions and proceed with fabricating metal fabrications without field measurements. Coordinate construction to ensure that actual dimensions correspond to established dimensions. Allow for trimming and fitting.

1.6 COORDINATION

Coordinate installation of anchorages for metal fabrications. Furnish setting drawings, templates, and directions for installing anchorages, including sleeves, concrete inserts, anchor bolts, and items with integral anchors, that are to be embedded in concrete or masonry. Deliver such items to Project site in time for installation.

PART 2 - PRODUCTS

2.1 METALS, GENERAL

- A. Metal Surfaces, General: For metal fabrications exposed to view in the completed Work, provide materials with smooth, flat surfaces without blemishes. Do not use materials with exposed pitting, seam marks, roller marks, rolled trade names, or roughness.

2.2 FERROUS METALS

- A. Steel Plates, Shapes, and Bars: ASTM A 36/A 36M.
- B. Steel Tubing: Cold-formed steel tubing complying with ASTM A 500.
- C. Cast-in-Place Anchors in Concrete: Anchors of type indicated below, fabricated from corrosion-resistant materials capable of sustaining, without failure, the load imposed within a safety factor of 4, as determined by testing per ASTM E 488, conducted by a qualified independent testing agency.
 - 1. Threaded or wedge type; galvanized ferrous castings, either ASTM A 47/A 47M malleable iron or ASTM A 27/A 27M cast steel. Provide bolts, washers, and shims as needed, hot-dip galvanized per ASTM A 153/A 153M.

- D. Welding Rods and Bare Electrodes: Select according to AWS specifications for metal alloy welded.

2.3 PAINT

- A. Shop Primers: Provide primers that comply with Division 9 Section "Painting."
- B. Shop Primer for Ferrous Metal: Fast-curing, lead- and chromate-free, universal modified-alkyd primer complying with performance requirements in FS TT-P-664; selected for good resistance to normal atmospheric corrosion, compatibility with finish paint systems indicated, and capability to provide a sound foundation for field-applied topcoats despite prolonged exposure.
- C. Shop Primer for Ferrous Metal: Organic zinc-rich primer, complying with SSPC-Paint 20 and compatible with topcoat.
 - 1. Available Products: Subject to compliance with requirements, products that may be incorporated into the Work include, but are not limited to, the following:
 - 2. Products: Subject to compliance with requirements, provide one of the following:
 - a. Carboline 621; Carboline Company.
 - b. Aquapon Zinc-Rich Primer 97-670; PPG Industries, Inc.
 - c. Tneme-Zinc 90-97; Tnemec Company, Inc.
- D. Bituminous Paint: Cold-applied asphalt mastic complying with SSPC-Paint 12, except containing no asbestos fibers, or cold-applied asphalt emulsion complying with ASTM D 1187.

2.4 FASTENERS

- A. General: Provide Type 304 or 316 stainless-steel fasteners for exterior use and zinc-plated fasteners with coating complying with ASTM B 633, Class Fe/Zn 5, where built into exterior walls. Select fasteners for type, grade, and class required.
- B. Bolts and Nuts: Regular hexagon-head bolts, ASTM A 307, Grade A (ASTM F 568M, Property Class 4.6); with hex nuts, ASTM A 563 (ASTM A 563M); and, where indicated, flat washers.
- C. Anchor Bolts: ASTM F 1554, Grade 36.
- D. Machine Screws: ASME B18.6.3 (ASME B18.6.7M).
- E. Lag Bolts: ASME B18.2.1 (ASME B18.2.3.8M).
- F. Wood Screws: Flat head, carbon steel, ASME B18.6.1.
- G. Plain Washers: Round, carbon steel, ASME B18.22.1 (ASME B18.22M).
- H. Lock Washers: Helical, spring type, carbon steel, ASME B18.21.1 (ASME B18.21.2M).
- I. Expansion Anchors: Anchor bolt and sleeve assembly of material indicated below with capability to sustain, without failure, a load equal to six times the load imposed when installed in unit masonry and equal to four times the load imposed when installed in concrete, as determined by testing per ASTM E 488, conducted by a qualified independent testing agency.
 - 1. Material: Carbon-steel components zinc-plated to comply with ASTM B 633, Class Fe/Zn 5.
 - 2. Material: Alloy Group 1 or 2 stainless-steel bolts complying with ASTM F 593 (ASTM F 738M) and nuts complying with ASTM F 594 (ASTM F 836M).
- J. Toggle Bolts: FS FF-B-588, tumble-wing type, class and style as needed.

2.5 GROUT

- A. Nonshrink, Nonmetallic Grout: Factory-packaged, nonstaining, noncorrosive, nongaseous grout complying with ASTM C 1107. Provide grout specifically recommended by manufacturer for interior and exterior applications.

2.6 CONCRETE FILL

- A. Concrete Materials and Properties: Comply with requirements in Division 3 Section "Cast-in-Place Concrete" for normal-weight, air-entrained, ready-mix concrete with a minimum 28-day compressive strength of 3000 psi, unless otherwise indicated.

2.7 FABRICATION, GENERAL

- A. Shop Assembly: Preassemble items in shop to greatest extent possible to minimize field splicing and assembly. Disassemble units only as necessary for shipping and handling limitations. Use connections that maintain structural value of joined pieces. Clearly mark units for reassembly and coordinated installation.
- B. Shear and punch metals cleanly and accurately. Remove burrs.
- C. Ease exposed edges to a radius of approximately 1/32 inch (1 mm), unless otherwise indicated. Form bent-metal corners to smallest radius possible without causing grain separation or otherwise impairing work.
- D. Weld corners and seams continuously to comply with the following:
 - 1. Use materials and methods that minimize distortion and develop strength and corrosion resistance of base metals.
 - 2. Obtain fusion without undercut or overlap.
 - 3. Remove welding flux immediately.
 - 4. At exposed connections, finish exposed welds and surfaces smooth and blended so no roughness shows after finishing and contour of welded surface matches that of adjacent surface.
- E. Provide for anchorage of type indicated; coordinate with supporting structure. Fabricate and space anchoring devices to secure metal fabrications rigidly in place and to support indicated loads.
- F. Cut, reinforce, drill, and tap metal fabrications as indicated to receive finish hardware, screws, and similar items.
- G. Fabricate joints that will be exposed to weather in a manner to exclude water, or provide weep holes where water may accumulate.
- H. Allow for thermal movement resulting from the following maximum change (range) in ambient and surface temperatures by preventing buckling, opening up of joints, overstressing of components, failure of connections, and other detrimental effects. Base engineering calculation on surface temperatures of materials due to both solar heat gain and nighttime-sky heat loss.
 - 1. Temperature Change (Range): 120 deg F (67 deg C), ambient; 180 deg F (100 deg C), material surfaces.
- I. Form exposed work true to line and level with accurate angles and surfaces and straight sharp edges.

- J. Remove sharp or rough areas on exposed traffic surfaces.
- K. Form exposed connections with hairline joints, flush and smooth, using concealed fasteners where possible. Use exposed fasteners of type indicated or, if not indicated, Phillips flat-head (countersunk) screws or bolts. Locate joints where least conspicuous.

2.8 LOOSE BEARING AND LEVELING PLATES

- A. Provide loose bearing and leveling plates for steel items bearing on masonry or concrete construction. Drill plates to receive anchor bolts and for grouting.
- B. Galvanize plates after fabrication.

2.9 MISCELLANEOUS FRAMING AND SUPPORTS

- A. General: Provide steel framing and supports that are not a part of structural-steel framework as necessary to complete the Work.
- B. General: Provide steel framing and supports indicated and as necessary to complete the Work.
- C. Fabricate units from structural-steel shapes, plates, and bars of welded construction, unless otherwise indicated. Fabricate to sizes, shapes, and profiles indicated and as necessary to receive adjacent construction retained by framing and supports. Cut, drill, and tap units to receive hardware, hangers, and similar items.
 - 1. Fabricate units from slotted channel framing where indicated.
 - 2. Where units are indicated to be cast into concrete or built into masonry, equip with integrally welded steel strap anchors 1-1/4 inches (32 mm) wide by 1/4 inch (6 mm) thick by 8 inches (200 mm) long at 24 inches (600 mm) o.c., unless otherwise indicated.
 - 3. Furnish inserts if units must be installed after concrete is placed.
- D. Galvanize miscellaneous framing and supports where indicated.

2.10 FINISHES, GENERAL

- A. Comply with NAAMM's "Metal Finishes Manual for Architectural and Metal Products" for recommendations for applying and designating finishes.
- B. Finish metal fabrications after assembly.

2.11 STEEL AND IRON FINISHES

- A. Galvanizing: Hot-dip galvanize items as indicated to comply with applicable standard listed below:
 - 1. ASTM A 123, for galvanizing steel and iron products.
 - 2. ASTM A 153/A 153M, for galvanizing steel and iron hardware.
- B. Preparation for Shop Priming: Prepare uncoated ferrous-metal surfaces to comply with minimum requirements indicated below for SSPC surface-preparation specifications and environmental exposure conditions of installed metal fabrications:
 - 1. Exteriors (SSPC Zone 1B): SSPC-SP 6/NACE No. 3, "Commercial Blast Cleaning."
 - 2. Interiors (SSPC Zone 1A): SSPC-SP 3, "Power Tool Cleaning."

- C. Apply shop primer to uncoated surfaces of metal fabrications, except those with galvanized finishes and those to be embedded in concrete, sprayed-on fireproofing, or masonry, unless otherwise indicated. Comply with SSPC-PA 1, "Paint Application Specification No. 1," for shop painting. Stripe paint corners, crevices, bolts, welds, and sharp edges.

PART 3 - EXECUTION

3.1 INSTALLATION, GENERAL

- A. Fastening to In-Place Construction: Provide anchorage devices and fasteners where necessary for securing metal fabrications to in-place construction. Include threaded fasteners for concrete and masonry inserts, toggle bolts, through-bolts, lag bolts, wood screws, and other connectors.
- B. Cutting, Fitting, and Placement: Perform cutting, drilling, and fitting required for installing metal fabrications. Set metal fabrications accurately in location, alignment, and elevation; with edges and surfaces level, plumb, true, and free of rack; and measured from established lines and levels.
- C. Provide temporary bracing or anchors in formwork for items that are to be built into concrete, masonry, or similar construction.
- D. Fit exposed connections accurately together to form hairline joints. Weld connections that are not to be left as exposed joints but cannot be shop welded because of shipping size limitations. Do not weld, cut, or abrade surfaces of exterior units that have been hot-dip galvanized after fabrication and are for bolted or screwed field connections.
- E. Field Welding: Comply with the following requirements:
 - 1. Use materials and methods that minimize distortion and develop strength and corrosion resistance of base metals.
 - 2. Obtain fusion without undercut or overlap.
 - 3. Remove welding flux immediately.
 - 4. At exposed connections, finish exposed welds and surfaces smooth and blended so no roughness shows after finishing and contour of welded surface matches that of adjacent surface.
- F. Corrosion Protection: Coat concealed surfaces of aluminum that will come into contact with grout, concrete, masonry, wood, or dissimilar metals with a heavy coat of bituminous paint.

3.2 SETTING BEARING AND LEVELING PLATES

- A. Clean concrete and masonry bearing surfaces of bond-reducing materials, and roughen to improve bond to surfaces. Clean bottom surface of plates.
- B. Set bearing and leveling plates on wedges, shims, or leveling nuts. After bearing members have been positioned and plumbed, tighten anchor bolts. Do not remove wedges or shims but, if protruding, cut off flush with edge of bearing plate before packing with grout.
 - 1. Use nonshrink grout, nonmetallic, in concealed locations where not exposed to moisture; use nonshrink, nonmetallic grout in exposed locations, unless otherwise indicated.
 - 2. Pack grout solidly between bearing surfaces and plates to ensure that no voids remain.

3.3 INSTALLING MISCELLANEOUS FRAMING AND SUPPORTS

- A. General: Install framing and supports to comply with requirements of items being supported, including manufacturers' written instructions and requirements indicated on Shop Drawings, if any.
- B. Anchor supports for operable partitions securely to and rigidly brace from building structure.
- C. Install pipe columns on concrete footings with grouted baseplates. Position and grout column baseplates as specified above for setting and grouting bearing and leveling plates.
 - 1. Do not grout baseplates of columns supporting steel girders until girders are installed and leveled.

3.4 ADJUSTING AND CLEANING

- A. Touchup Painting: Immediately after erection, clean field welds, bolted connections, and abraded areas of shop paint, and paint exposed areas with the same material as used for shop painting to comply with SSPC-PA 1 for touching up shop-painted surfaces.
 - 1. Apply by brush or spray to provide a minimum 2.0-mil (0.05-mm) dry film thickness.
- B. Touchup Painting: Cleaning and touchup painting of field welds, bolted connections, and abraded areas of shop paint are specified in Division 9 Section "Painting."
- C. Galvanized Surfaces: Clean field welds, bolted connections, and abraded areas and repair galvanizing to comply with ASTM A 780.

END OF SECTION 05 50 00

**SECTION 05 51 50
METAL STAIRS AND LADDERS**

PART 1 GENERAL

1.1 SECTION INCLUDES

- A. Aluminum fixed vertical ladders.

1.2 RELATED SECTIONS

- A. Section 05 50 00 - Metal Fabrications: Miscellaneous metal supports.
- B. Section 06 10 00 - Rough Carpentry: Roof framing and opening support.
- C. Section 07 54 20 - Thermoplastic - Polyvinyl Chloride membrane Roofing

1.3 REFERENCES

- A. ANSI A14.3: Ladders - Fixed - Safety Requirements.
- B. OSHA 1910.27: Fixed Ladders.

1.4 SUBMITTALS

- A. Submit under provisions of Section 01340.
- B. Product Data: Manufacturer's data sheets on each product to be used, including:
 - 1. Preparation instructions and recommendations.
 - 2. Storage and handling requirements and recommendations.
 - 3. Installation methods.
- C. Shop Drawings for Ladders:
 - 1. Plan and section of ladder installation.

1.5 DELIVERY, STORAGE, AND HANDLING

- A. Store products in manufacturer's unopened packaging until ready for installation.
- B. Store products until installation inside under cover. If stored outside, under a tarp or suitable cover.

1.6 WARRANTY

- A. Limited Warranty: Five years against defective material and workmanship, covering parts only, no labor or freight. Defective parts, if deemed so by the manufacturer, will be replaced at no charge, freight excluded, upon inspection at manufacturer's plant which warrants same.

PART 2 PRODUCTS

2.1 MANUFACTURERS

- A. Acceptable Manufacturer: Precision Ladders, LLC, which is located at: P. O. Box 2279 ; Morristown, TN 37816-2279; Toll Free Tel: 800-225-7814; Tel: 423-586-2265; Email: info@PrecisionLadders.com; Web: www.PrecisionLadders.com
- B. Requests for substitutions will be considered in accordance with provisions of Section 01600.

2.2 ALUMINUM FIXED VERTICAL LADDER

- A. Aluminum Fixed Vertical Ladder and Components: Ladder, cage, rest platforms, floor mounting brackets, security doors, walk-thru, and side rails.
 - 1. Aluminum Fixed Vertical Ladders as manufactured by Precision Ladders LLC. Provide a single ladder at Employee Lounge 023. Top rung shall be at 12'-4" a.f.f. Rails shall extend to 16'-0" a.f.f.
 - 2. Capacity: Unit shall support a 1000 lb (454 kg) loading without failure.
 - 3. Performance Standard: Units designed and manufactured to meet or exceed ANSI A14.3 and OSHA 1910.27.
- B. Components:
 - 1. Ladder Stringer: 2-1/2 inch by 1-1/16 inch by 1/8 inch (64 mm by 27 mm by 3 mm) extruded 6005-T5 aluminum channel. Pitch: 90 degrees.
 - 2. Ladder Tread: 2-1/4 inch by 3/4 inch by 1/4 inch (57 mm by 19 mm by 6 mm) extruded 6005-T5 aluminum with deeply serrated top surface.
 - 3. Ladder Mounting Bracket: 8-1/2 inch by 2 inch by 3 inch by 1/4 inch thick (216 mm by 51 mm by 76 mm by 6 mm) aluminum angle.
 - 4. Floor Brackets: Floor bracket at foot of each stringer, 3 by 2 by 1/4 inch (76 by 51 by 6

mm).

5. Finishes:

- a. Standard: Mill finish on aluminum ladder components.
- b. Optional Finishes
 - 1. Powder Coated
 - 2. Anodized

2.3 FABRICATION

- A. Completely fabricate ladder ready for installation before shipment to the site.
- B. Completely fabricate handrail components and ship to site ready for field assembly and attachment to ladder.

PART 3 EXECUTION

3.1 EXAMINATION

- A. If substrate preparation is the responsibility of another installer, notify Architect of unsatisfactory preparation before proceeding.
- B. Examine materials upon arrival at site. Notify the carrier and manufacturer of any damage.

3.2 INSTALLATION

- A. Install in accordance with manufacturer's instructions.

3.3 PROTECTION

- A. Protect installed products until completion of project.
- B. Touch-up, repair or replace damaged products before Substantial Completion.

END OF SECTION

**DIVISION 06
WOOD AND PLASTIC**

CONTENTS

06 10 00	Rough Carpentry
06 17 13	Laminated Veneer Lumber
06 17 53	Shop Fabricated Wood Trusses
06 18 00	Glue-Laminated Construction
06 20 00	Finish Carpentry
06 40 00	Architectural Woodwork
06 60 00	Plastic Fabrications
06 61 16	Solid Surfacing Fabrications

SECTION 06 10 00
ROUGH CARPENTRY

PART 1 – GENERAL

1.1 SECTION INCLUDES

- A. Types of work included in this Section for rough carpentry:
 - 1. Roof Deck Panels;
 - 2. Sheathing;
 - 3. Furring and concealed wood blocking

1.2 RELATED SECTIONS

- A. Concrete Formwork – Section 03 10 00.

1.3 SUBMITTALS

- A. Affidavit: Submit prior to installation of treated materials, affidavits from treating facility certifying treatment method used, name of treatment material, retention of treatment material (lbs./cu.ft.), and depth of penetration.
- B. Product Data: Submit manufacturer's specifications and installation instructions on insulating sheathing.

1.4 STORAGE

- A. Store lumber off ground, well ventilated, and covered. Suitable and effective protection from damage shall be provided for finished work and material, and shall remain in place until final clean-up.

PART 2 – PRODUCTS

2.1 LUMBER

- A. Standards: Comply with DOC PS20, "American Softwood Lumber Standard" for lumber and with the applicable grading rules of inspection agencies certified by American Lumber Standards committee Board of Review.
- B. Identification: Provide lumber with each piece factory marked with grade stamp of inspection agency evidencing compliance with grade stamp of inspection agency and identifying grading agency, grade, species, moisture content at time of surfacing and mill.
- C. Moisture Content: Maximum moisture content for lumber products shall be 19 percent on air dried stock.
- D. Surfacing: Shall be surface four sides (S4S).
- E. Grade: Dimension No. 2 Southern Pine as graded by Southern Pine Inspection Bureau or Douglas Fir standard grade.

- F. Preservative Treatment: Lumber specified or indicated to receive preservative treatment shall be treated in accordance with AWPAs Standard Specifications. Each piece shall bear quality mark of an inspection agency approved by the American Lumber Standards Committee. Treatment shall be applied after members are shaped. Subsequent to treatment, all saw cuts, borings, etc., shall be saturated with two coats of same preservative used for treatment. Coating shall be applied prior to installation of treated member. At Contractor's option, one of the following methods of treatment shall be used.

<u>Location</u>	<u>Type</u>	<u>Trade Name</u>	<u>Use Category</u>	<u>AWPA Pres. Std.</u>
Above Ground	Fuor-Chrome	Wolman Salts	USC3	P-5
Above Ground	Ammonical Copper-Quat (ACQ)	ACQ Preserve	USC3	P-5
Above Ground	Copper Boron Azole (CBA)	Naturwood	USC3	P-5

2.2 BOARDS

- A. Shall be No. 2 Southern Pine as graded by SPIB or Douglas Fir, Construction Boards per WWPA. Refer to allowable stress in General Notes of Structural drawings.

2.3 PERFORMANCE RATED WOOD PANELS

- A. General: Conform to DOC PS-1 or PS-2, Exposure 1, structural rating as indicated hereinafter. Each panel shall be identified with grade trademark of American Plywood Association.
- B. Roof Sheathing: OSB Sheathing, span rating 48/24, 5/8 inch thick.
- C. Exterior Wall Sheathing: OSB Sheathing, span rating 48/24, 1/2 inch thick.

2.4 FASTENERS

- A. Provide rough hardware, including nails, screws, bolts, anchors, ties and metal fastenings as required for proper construction and erection of work, or proper type and size suitable for purpose intended and approved by Architect. Where rough carpentry work is exposed to weather, in ground contact, or in area of high relative humidity, provide fasteners and anchorages with a hot-dip zinc coating.

PART 3 – EXECUTION

3.1 WORKMANSHIP

- A. All work shall be in accordance with best standard practice and shall be under the constant supervision of a competent foreman. Carefully plan and lay out the work as necessary to carry out the intent of the Drawings, and to accommodate other work properly. Wood framing shall be accurately sawcut and fitted, true to line, grade and level, and permanently secured in proper position with nails, lag screws, bolts or other fastenings and fittings. Lumber framing shall be substantial and rigid in all parts and connections.

3.2 WALL SHEATHING INSTALLATION

- A. Apply sheathing to exterior studs where indicated, with 1 ½ inch long staples or nails (screws). Fasten three (3) inch o.c. at edges and six (6) inch o.c. on intermediate supports. Abut ends of sheathing at center of supports. Install sheathing with long edge parallel to floor line.
- B. Apply asphalt saturated organic felt horizontally with two (2) inch overlap and a six (6) inch end lap. Fasten to sheathing with corrosion-resistant staples. Cut back felt ½ inch on each side of control and expansion joints.

3.3 WALL SHEATHING INSTALLATION AT SHEAR WALLS

- A. Fasten to exterior studs with screws at pattern as indicated.

3.4 WOOD PRESERVATIVE TREATMENT

- A. Following wood members to receive preservative as specified: wood used in roof construction including fascia backup, cants, nailers. Two brush coats of same wood preservative shall be applied to field cuts.

3.5 BLOCKING INSTALLATION

- A. Anchor blocking and nailers using counter-sunk bolts, washers, and nuts. Wedge, align, and anchor blocking and nailers to provide rigid and secure installation of both blocking and other related work. Locate blocking to facilitate installation grilles, registers and fixtures.

3.6 FURRING INSTALLATION

- A. Install plumb and level with closure strips at edges and openings. Shim with wood as required for tolerance of finished work. Unless otherwise indicated, provide 1 inch x 2 inch furring at 16 inch o.c. vertically. Provide hangers and attachment devices for suspended furring.

3.7 FASTENING DEVICES

- A. Use power-actuated-steel nails, expansion screws, toggle bolts, metal plugs, or metal inserts for installation of rough carpentry members to masonry or concrete construction. Select fasteners of size that will not fully penetrate members where opposite side will be exposed to view or will receive finish materials.

3.8 ROOF SHEATHING

- A. Install panels with long dimension perpendicular to supports, with end joints staggered between panels and located over supports. Allow 1/8 inch space between joints. Place fasteners as indicated.

END OF SECTION 06 10 00

SECTION 06 17 13

Laminated Veneer Lumber

1.0 GENERAL

1.1 Scope

This work includes the complete furnishings and installation of all laminated veneer lumber (LVL), as shown on the drawings specified and necessary to complete the work.

1.2 Code Approvals

These products shall be designed and manufactured to the standards set forth in the ICC ES Report No. ESR-1040.

1.3 Submittals

- A. General: Submit the following according to Conditions of Contract and Division Specification Sections.
- B. Product data including specifications and installation instructions covering lumber, adhesives, fabrication process, accessories and protection.
- C. Shop drawings showing full dimensions of each member and layout of entire structural system. Show large-scale details of connections, connectors, and other accessories. Indicate species and laminating combination, adhesive type, and other variables in required work. Shop drawings shall be prepared under the supervision of a professional engineer licensed in the state where the material is manufactured.

2.0 PRODUCTS

2.1 Materials

- A. *Code Reports:* Materials shall comply with ICC ES Report No. ESR-1040.
- B. *Adhesives:* Adhesives shall be of the waterproof type conforming to the requirements of ASTM D-2559.

2.2 Fabrication Tolerances

Finished Length (as specified): $\pm 1/8"$
Depth: $\pm 1/16"$
Width: $\pm 1/16"$

2.4 Identification

Identified by a stamp indicating the product type and grade, ICC-ES evaluation report number, manufacturer's name, plant number, date of fabrication, and the independent inspection agency's logo.

2.5 Hardware

Not applicable.

3.0 EXECUTION

3.1 Installation

If stored prior to installation, shall be protected from the weather. It shall be installed in accordance with the plans, and any manufacturer drawings and installation suggestions. Temporary construction loads that cause stresses beyond design limits are not permitted. Safety bracing is to be provided by the installer to keep the members straight and plumb as required, and to ensure adequate lateral support for the individual members and the entire system until the sheathing material is applied.

3.2 Warranty

The products delivered shall be free from manufacturing errors or defects in workmanship and material. The products, when correctly installed and maintained, shall be warranted to perform as designed for the normal and expected life of the building.

END OF SECTION 06 17 13

SECTION 06 17 53

SHOP-FABRICATED WOOD TRUSSES

PART 1 – GENERAL

1.1 RELATED DOCUMENTS

- A. Drawings and general provisions of the Contract, including General and Supplementary Conditions and Division 1 Specification Sections, apply to this Section.

1.2 SUMMARY

- A. This Section includes wood roof trusses.
- B. Related Sections include the following:
 - 1. Division 6 Section "Rough Carpentry" for roof sheathing and subflooring and dimension lumber for supplementary framing and permanent bracing.

1.3 DEFINITIONS

- A. Metal-Plate-Connected Wood Trusses: Planar structural units consisting of metal-plate-connected members fabricated from dimension lumber and cut and assembled before delivery to Project site.
- B. Lumber grading agencies, and the abbreviations used to reference them, include the following:
 - 1. NELMA - Northeastern Lumber Manufacturers Association.
 - 2. NLGA - National Lumber Grades Authority.
 - 3. SPIB - Southern Pine Inspection Bureau.
 - 4. WCLIB - West Coast Lumber Inspection Bureau.
 - 5. WWPA - Western Wood Products Association.

1.4 PERFORMANCE REQUIREMENTS

- A. Structural Performance: Provide metal-plate-connected wood trusses capable of withstanding design loads within limits and under conditions indicated.
 - 1. Design Loads: As indicated.
 - 2. Maximum Deflection Under Design Loads:
 - a. Roof Trusses: Vertical deflection of 1/240 of span.
 - b. Roof Trusses: Horizontal deflection at reactions of 1-1/4 inches.

1.5 SUBMITTALS

- A. Shop Drawings: Show location, pitch, span, camber, configuration, and spacing for each type of truss required; species, sizes, and stress grades of lumber; splice details; type, size, material, finish, design values, orientation, and location of metal connector plates; and bearing details.
 - 1. Provide connection design with adequate connector for uplift requirements from design loads.

2. Submit calculations stamped by a professional engineer registered in the state of the project for review prior to truss fabrication.
 3. For installed products indicated to comply with design loads, include structural analysis data signed and sealed by the qualified professional engineer responsible for their preparation.
- B. Product Certificates: For metal-plate-connected wood trusses, signed by officer of truss fabricating firm.
- C. Material Certificates: For dimension lumber specified to comply with minimum allowable unit stresses. Indicate species and grade selected for each use and design values approved by the American Lumber Standards Committee Board of Review.
- D. Research/Evaluation Reports: For the following, showing compliance with building code in effect for Project:
1. Metal-plate connectors.
 2. Metal framing anchors.

1.6 QUALITY ASSURANCE

- A. Metal Connector-Plate Manufacturer Qualifications: A manufacturer that is a member of TPI and that complies with TPI quality-control procedures for manufacture of connector plates published in TPI 1.
1. Manufacturer's responsibilities include providing professional engineering services needed to assume engineering responsibility.
 2. Engineering Responsibility: Preparation of Shop Drawings and comprehensive engineering analysis by a qualified professional engineer.
- B. Fabricator Qualifications: Shop that participates in a recognized quality-assurance program that involves inspection by SPIB, Timber Products Inspection, TPI, or other independent testing and inspecting agency acceptable to Architect and authorities having jurisdiction.
- C. Source Limitations for Connector Plates: Obtain metal connector plates through one source from a single manufacturer.
- D. Comply with applicable requirements and recommendations of the following publications:
1. TP1 1, "National Design Standard for Metal Plate Connected Wood Truss Construction."
 2. TPI DSB, "Recommended Design Specification for Temporary Bracing of Metal Plate Connected Wood Trusses."
 3. TPI HIB, "Commentary and Recommendations for Handling, Installing & Bracing Metal Plate Connected Wood Trusses."
- E. Wood Structural Design Standard: Comply with applicable requirements in AFPA's "National Design Specifications for Wood Construction" and its "Supplement."

1.7 DELIVERY, STORAGE, AND HANDLING

- A. Comply with TPI recommendations to avoid damage and lateral bending. Provide for air circulation around stacks and under coverings.
- B. Inspect trusses showing discoloration, corrosion, or other evidence of deterioration. Discard and replace trusses that are damaged or defective.

1.8 COORDINATION

- A. Time delivery and erection of trusses to avoid extended on-site storage and to avoid delaying progress of other trades whose work must follow erection of trusses.

PART 2 – PRODUCTS

2.1 MANUFACTURERS

- A. Available Manufacturers: Subject to compliance with requirements, manufacturers offering products that may be incorporated into the Work include, but are not limited to, the following:
- B. Manufacturers: Subject to compliance with requirements, provide products by one of the following:
 - 1. Metal Connector Plates:
 - a. Alpine Engineered Products, Inc.
 - b. CompuTrus, Inc.
 - c. Eagle Metal Products.
 - d. Jager Industries, Inc.
 - e. Mitek Industries, Inc.
 - f. Robbins Engineering, Inc.
 - g. TEE-LOK Corporation.
 - h. Truswal Systems Corporation.
 - 2. Metal Framing Anchors:
 - a. Alpine Engineered Products, Inc.
 - b. Cleveland Steel Specialty Co.
 - c. Harlen Metal Products, Inc.
 - d. KC Metals Products, Inc.
 - e. Silver Metal Products, Inc.
 - f. Simpson Strong-Tie Company, Inc.
 - g. Southeastern Metals Manufacturing Co., Inc.
 - h. United Steel Products Company, Inc.

2.2 DIMENSION LUMBER

- A. Lumber: DOC PS 20 and applicable rules of lumber grading agencies certified by the American Lumber Standards Committee Board of Review.
 - 1. Factory mark each piece of lumber with grade stamp of grading agency.
 - 2. For exposed lumber indicated to receive natural or stained finish, omit grade stamp and provide certificates of grade compliance issued by grading agency.
 - 3. Provide dressed lumber, S4S, manufactured to actual sizes required by DOC PS 20 for moisture content specified.
 - 4. Provide dry lumber with 19 percent maximum moisture content at time of dressing.
- B. Grade and Species: Provide dimension lumber of any species for truss chord and web members, graded visually or mechanically, and capable of supporting required loads without exceeding allowable design values according to AFPA's "National Design Specifications for Wood Construction" and its "Supplement."
- C. Grade and Species: Provide visually graded dimension lumber for truss chord and web members, of any of the following grade species:

1. Grade for Chord Members: No 2.
 2. Grade for Web Members: No. 2.
 3. Species: Douglas fir-larch; WCLIB or WWP.
 4. Species: Douglas fir-south; WWP.
 5. Species: Douglas fir-larch (north); NLGA.
 6. Species: Hem-fir; WCLIB or WWP.
 7. Species: Hem-fir (north); NLGA.
 8. Species: Southern pine; SPIB.
 9. Species: Mixed southern pine; SPIB.
 10. Species: Spruce-pine-fir (south); NELMA, WCLIB, or WWP.
 11. Species: Spruce-pine-fir; NLGA.
- D. Grade and Species: Provide dimension lumber of any species for truss chord and web members, graded as follows and of the following minimum design values for size of member required according to AFPA's "National Design Specifications for Wood Construction" and its "Supplement":
1. Grading Method: Visual Grading.
 2. Design Values: Modulus of elasticity of at least 1,600,000 psi.

2.3 METAL CONNECTOR PLATES

- A. General: Fabricate connector plates to comply with TPI 1 from metal complying with requirements indicated below:
- B. Hot-Dip Galvanized Steel Sheet: ASTM A 653/A 653M, G60 (Z180) coating designation; Designation SS, Grade 33, and not less than 0.036 inch (0.9 mm) thick.
- C. Electrolytic Zinc-Coated Steel Sheet: ASTM A 591/A 591M, 80Z (24G) coating designation; ASTM A 570/A 570M, Structural Steel (SS), Grade 33, and not less than 0.047 inch (1.2 mm) thick.
- D. Aluminum-Zinc Alloy-Coated Steel Sheet: ASTM A 792/A 792M, AZ50 (AZ150) coating designation; Structural Steel (SS), Grade 33, and not less than 0.036 inch (0.9 mm) thick.

2.4 FASTENERS

- A. General: Provide fasteners of size and type indicated that comply with requirements specified in this Article for material and manufacture.
1. Where trusses are exposed to weather, in ground contact, or in area of high relative humidity, provide fasteners with hot-dip zinc coating complying with ASTM A 153.
- B. Nails, Wire, Brads, and Staples: FS FF-N-105.
- C. Power-Driven Fasteners: CABO NER-272.
- D. Wood Screws: ASME B18.6.1.
- E. Lag Bolts: ASME B18.2.1. (ASME B18.2.3.8M).
- F. Bolts: Steel bolts complying with ASTM A 307, Grade A (ASTM F 568M, Property Class 4.6); with ASTM A 563 (ASTM A 563M) hex nuts and, where indicated, flat washers.

- G. Expansion Anchors: Anchor bolt and sleeve assembly of material indicated below with capability to sustain, without failure, a load equal to 6 times the load imposed when installed in unit masonry assemblies and equal to 4 times the load imposed when installed in concrete as determined by testing per ASTM E 488 conducted by a qualified independent testing and inspecting agency.
1. Material: Carbon-steel components, zinc plated to comply with ASTM B 633, Class Fe/Zn 5.
 2. Material: Stainless steel with bolts and nuts complying with ASTM F 593 and ASTM F 594, Alloy Group 1 or 2 (ASTM F 738M and ASTM F 836M, Grade A1 or A4).

2.5 METAL FRAMING ANCHORS

- A. General: Provide framing anchors made from metal indicated, of structural capacity, type, and size indicated, and as follows:
1. Research/Evaluation Reports: Provide products acceptable to authorities having jurisdiction and for which model code research/evaluation reports exist that show compliance of metal framing anchors, for application indicated, with building code in effect for Project.
 2. Allowable Design Loads: Provide products with allowable design loads, as published by manufacturer, which meet or exceed those indicated. Manufacturer's published values shall be determined from empirical data or by rational engineering analysis and demonstrated by comprehensive testing performed by a qualified independent testing agency.
- B. Galvanized Steel Sheet: Hot-dip, zinc-coated steel sheet complying with ASTM A 653/A 653M, G60 (Z180) coating designation.
- C. Truss Tie-Downs (Hurricane or Seismic Ties): Manufacturer to design and/or select connectors as required for resisting wind forces.

Roof Truss Clips: Angle clips for bracing bottom chord of roof trusses at non-load-bearing walls, 1-1/4 inches (32 mm) wide by 0.050 inch (1.3 mm) thick. Clip is fastened to truss through slotted holes to allow for truss deflection.

2.6 FABRICATION

- A. Cut truss members to accurate lengths, angles, and sizes to produce close-fitting joints.
- B. Fabricate metal connector plates to sizes, configurations, thicknesses, and anchorage details required to withstand design loads for types of joint designs indicated.
- C. Assemble truss members in design configuration indicated; use jigs or other means to ensure uniformity and accuracy of assembly with joints closely fitted to comply with tolerances in TPI 1. Position members to produce design camber indicated.
1. Fabricate wood trusses within manufacturing tolerances in TPI 1.
- D. Connect truss members by metal connector plates located and securely embedded simultaneously in both sides of wood members by air or hydraulic press.

PART 3 – EXECUTION

3.1 INSTALLATION

- A. Install wood trusses only after supporting construction is in place and is braced and secured.
- B. Before installing, splice trusses delivered to Project site in more than one piece.
- C. Hoist trusses in place by lifting equipment suited to sizes and types of trusses required, exercising care not to damage truss members or joints by out-of-plane bending or other causes.
- D. Install and brace trusses according to TPI recommendations and as indicated.
- E. Install trusses plumb, square, and true to line and securely fasten to supporting construction.
- F. Space trusses as indicated; adjust and align trusses in location before permanently fastening.
- G. Anchor trusses securely at bearing points; use metal framing anchors. Install fasteners through each fastener hole in metal framing anchor according to manufacturer's fastening schedules and written instructions.
- H. Securely connect each truss ply required for forming built-up girder trusses.
 - 1. Anchor trusses to girder trusses as indicated.
- I. Install and fasten permanent bracing during truss erection and before construction loads are applied. Anchor ends of permanent bracing where terminating at walls or beams.
 - 1. Install and fasten strongback bracing vertically against vertical web of parallel-chord floor trusses at centers indicated.
- J. Install wood trusses within installation tolerances in TPI 1.
- K. Do not cut or remove truss members.
- L. Replace wood trusses that are damaged or do not meet requirements.
 - 1. Do not alter trusses in field.

END OF SECTION 06 17 53

SECTION 061800
GLUED-LAMINATED CONSTRUCTION

PART 1 - GENERAL

1.1 RELATED DOCUMENTS

- A. Drawings and general provisions of the Contract, including General and Supplementary Conditions and Division 01 Specification Sections, apply to this Section.

1.2 SUMMARY

- A. Section includes framing using structural glued-laminated timber.
- B. Related Sections:
 - 1. Section 06 10 00, ROUGH CARPENTRY for dimension lumber items associated with structural glued-laminated timber and tongue and groove sheathing.

1.3 PERFORMANCE REQUIREMENTS

- A. Delegated Design: Design structural glued-laminated timber and connectors, including comprehensive engineering analysis by a qualified professional engineer, using performance requirements and design criteria indicated.
- B. Structural Performance: Structural glued-laminated timber and connectors shall withstand the effects of structural loads shown on Drawings without exceeding allowable design working stresses listed in AITC 117 or determined according to ASTM D 3737 and acceptable to authorities having jurisdiction.
- C. Seismic Performance: Structural glued-laminated timber and connectors shall withstand the effects of earthquake motions determined according to ASCE 7 and as indicated on the drawings.

1.4 SUBMITTALS

- A. Product Data: For each type of product indicated.
 - 1. Include data on lumber, adhesives, fabrication, and protection.
 - 2. For preservative-treated wood products, include chemical treatment manufacturer's written instructions for handling, storing, installing, and finishing treated material.
 - 3. For connectors, include installation instructions.
- B. Shop Drawings:
 - 1. Show layout of structural glued-laminated timber system and full dimensions of each member.
 - 2. Indicate species and laminating combination, adhesive type, and other variables in required work.
 - 3. Include large-scale details of connections.

- C. Samples: Full width and depth, 24 inches (600 mm) long, showing the range of variation to be expected in appearance of structural glued-laminated timber, including variations due to specified treatment.

- 1. Apply specified factory finish to three sides of half length of each Sample.

- D. Delegated-Design Submittal: For structural glued-laminated timber and timber connectors indicated to comply with performance requirements and design criteria, including analysis data signed and sealed by the qualified professional engineer responsible for their preparation.

1.5 INFORMATIONAL SUBMITTALS

- A. Certificates of Conformance: Issued by a qualified testing and inspecting agency indicating that structural glued-laminated timber complies with requirements in AITC A190.1.
- B. Material Certificates: For preservative-treated wood products, from manufacturer. Indicate type of preservative used and net amount of preservative retained.

1.6 QUALITY ASSURANCE

- A. Manufacturer Qualifications: Provide factory-glued structural units produced by an AITC- or APA-licensed firm that is certified for chain of custody by an FSC-accredited certification body.
 - 1. Factory mark each piece of structural glued-laminated timber with AITC Quality Mark or APA-EWS trademark. Place mark on surfaces that will not be exposed in the completed Work.
- B. Quality Standard: Comply with AITC A190.1.

1.7 DELIVERY, STORAGE, AND HANDLING

- A. General: Comply with provisions in AITC 111.
- B. Individually wrap members using plastic-coated paper covering with water-resistant seams.

PART 2 - PRODUCTS

2.1 STRUCTURAL GLUED-LAMINATED TIMBER

- A. General: Provide structural glued-laminated timber that complies with AITC 117 or research/evaluation reports acceptable to authorities having jurisdiction.
 - 1. Provide structural glued-laminated timber made from single species.
 - 2. Provide structural glued-laminated timber made from solid lumber laminations; do not use laminated veneer lumber.
 - 3. Provide structural glued-laminated timber made with wet-use adhesive complying with AITC A190.1.
 - 4. Adhesive shall not contain urea-formaldehyde resins.
 - 5. Adhesives shall comply with the testing and product requirements of the California Department of Health Services' "Standard Practice for the Testing of Volatile Organic Emissions from Various Sources Using Small-Scale Environmental Chambers."

- B. Certified Wood: Glulams shall be produced from wood obtained from forests certified by an FSC-accredited certification body to comply with FSC STD-01-001, "FSC Principles and Criteria for Forest Stewardship."
- C. Species and Grades for Structural Glued-Laminated Timber: Douglas fir-larch that complies with structural properties indicated on the drawings.
 - 1. Lay-up: Balanced.
 - 2. Species and Combination Symbol: Douglas fir-larch.
- D. Appearance Grade: Architectural, complying with AITC 110.
 - 1. For Premium and Architectural appearance grades, fill voids as required by AITC 110. For Premium appearance grade, use clear wood inserts, of matching grain and color, for filling voids and knot holes more than 1/4 inch (6 mm) wide.
- E. Preservative Treatment after Fabrication: Where preservative-treated structural glued-laminated timber is indicated, pressure treat after fabrication according to AWPAC28.
 - 1. Use oxine copper (copper-8-quinolinolate) in a light petroleum solvent.
 - 2. Use copper naphthenate in a light petroleum solvent.
 - 3. Use pentachlorophenol in light petroleum solvent.
 - 4. Use preservative solution without substances that might interfere with application of indicated finishes.
 - 5. Do not incise structural glued-laminated timber.
- F. End Sealer: Manufacturer's standard, transparent, colorless wood sealer that is effective in retarding the transmission of moisture at cross-grain cuts and is compatible with indicated finish.
- G. Penetrating Sealer: Manufacturer's standard, transparent, penetrating wood sealer that is compatible with indicated finish.
- H. Sealers shall comply with the testing and product requirements of the California Department of Health Services' "Standard Practice for the Testing of Volatile Organic Emissions from Various Sources Using Small-Scale Environmental Chambers."

2.2 FABRICATION

- A. Shop fabricate for connections to greatest extent possible, including cutting to length and drilling bolt holes.
 - 1. Dress exposed surfaces as needed to remove planing and surfacing marks.
- B. Camber: Fabricate horizontal and inclined members of less than 1:1 slope with either circular or parabolic camber equal to 1/500 of span.
- C. End-Cut Sealing: Immediately after end cutting each member to final length and after preservative treatment, apply a saturation coat of end sealer to ends and other cross-cut surfaces, keeping surfaces flood coated for not less than 10 minutes.

- D. Seal Coat: After fabricating, sanding, and end-coat sealing, apply a heavy saturation coat of penetrating sealer on surfaces of each unit, except for preservative-treated wood where treatment included a water repellent.

2.3 FACTORY FINISHING

- A. Clear Finish: Manufacturer's standard, two-coat, clear varnish finish; resistant to mildew and fungus.
- B. Finishing materials shall comply with the testing and product requirements of the California Department of Health Services' "Standard Practice for the Testing of Volatile Organic Emissions from Various Sources Using Small-Scale Environmental Chambers."

PART 3 - EXECUTION

3.1 EXAMINATION

- A. Examine substrates in areas to receive structural glued-laminated timber, with Installer present, for compliance with requirements, installation tolerances, and other conditions affecting performance of structural glued-laminated timber.
- B. Proceed with installation only after unsatisfactory conditions have been corrected.

3.2 INSTALLATION

- A. General: Erect structural glued-laminated timber true and plumb, and with uniform, close-fitting joints. Provide temporary bracing to maintain lines and levels until permanent supporting members are in place.
 - 1. Install structural glued-laminated timber to comply with Shop Drawings.
 - 2. Install timber connectors as indicated.
- B. Cutting: Avoid cutting after fabrication. Where field fitting is unavoidable, comply with requirements for shop fabrication.
 - 1. Where preservative-treated members must be cut during erection, apply a field-treatment preservative to comply with AWWA M4.
 - a. Use inorganic boron (SBX) treatment for members not in contact with the ground and continuously protected from liquid water.

3.3 ADJUSTING

- A. Repair damaged surfaces and finishes after completing erection. Replace damaged structural glued-laminated timber if repairs are not approved by Architect.

3.4 PROTECTION

- A. Do not remove wrappings on individually wrapped members until they no longer serve a useful purpose including protection from weather, sunlight, soiling, and damage from work of other trades.

END OF SECTION 061800

SECTION 06 20 00

FINISH CARPENTRY

PART 1 GENERAL

1.1 DESCRIPTION

- A. Work included: Install wood, nails, screws and other items as needed, and perform finish carpentry for the construction shown on the Drawings, as specified herein, and as needed for a complete and proper installation.
- B. Related work:
 - 1. Documents affecting work of this Section include, but are not necessarily limited to General Conditions, Supplementary Conditions and Sections in Division 1 of these Specifications.

1.2 QUALITY ASSURANCE

- A. Use adequate numbers of skilled workmen who are thoroughly trained and experienced in the necessary crafts and who are completely familiar with the specified requirements and the methods needed for proper performance of the work of this Section.

1.3 PRODUCT HANDLING

- A. Comply with pertinent provisions of Section 01 66 00, Product Storage and Handling Requirements.

PART 2 PRODUCTS

2.1 GRADE STAMPS

- A. Identify lumber by the grade stamp of the West Coast Lumber Inspection Bureau, or such other grade stamp as is approved in advance by the Architect.
- B. Identify plywood as to species, grade and glue type by the stamp of the American Plywood Association.

2.2 MATERIALS

- A. Provide materials in the quantities needed for the Work as indicated on the Drawings and meeting or exceeding the standards of quality specified.

2.3 OTHER MATERIALS

- A. Provide other materials, not specifically described but required for a complete and proper installation, as selected by the Contractor, subject to approval by the Architect.

PART 3 EXECUTION

3.1 SURFACE CONDITIONS

- A. Examine the areas and conditions under which work of this Section will be performed. Correct conditions detrimental to timely and proper completion of the work. Do not proceed until unsatisfactory conditions are corrected.

3.2 WORKMANSHIP

- A. Product joints which are true, tight and well nailed with all members assembled in accordance with the Drawings.
- B. Jointing:
 - 1. Make joints to conceal shrinkage; miter exterior joints; cope interior joints; miter or scarf end-to-end joints.
 - 2. Install trim in pieces as long as possible, jointing only where solid support is obtained.
- C. Fastening:
 - 1. Install items straight, true, level, plumb and firmly anchored in place.
 - 2. Where blocking or backing is required, coordinate as necessary with other trades to ensure placement of required backing and blocking in a timely manner.
 - 3. Nail trim with finish nails of proper dimension to hold the member firmly in place with splitting the wood.
 - 4. Nail exterior trim with galvanized nails, making joints to exclude water and setting in waterproof glue or the sealant described in Section 07 92 00, Joint Sealants, of these Specifications.
 - 5. On exposed work, set nails for putt.
 - 6. Screw, do not drive, wood screws; except that screws may be started by driving and then screwed home.

3.3 INTALLATION OF OTHER ITEMS

- A. Install items in strict accordance with the Drawings and the recommended methods of the manufacturer as approved by the Architect, anchoring firmly into position at the prescribed locations, straight, plumb and level.

3.4 FINISHING

- A. Sandpaper finished wood surfaces thoroughly as required to produce a uniformly smooth surface, always sanding in the direction of the grain; except do not sand wood which is designed to be left rough.
- B. No coarse grain sandpaper mark, hammer mark, or other imperfection will be accepted.

3.5 CLEANING UP

- A. Keep the premises in a neat, safe and orderly condition at all times during execution of this portion of the Work, free from accumulation of sawdust, cut-ends and debris.

B. Sweeping:

1. At the end of each working day, and more often if necessary, thoroughly sweep surfaces where refuse from this portion of the Work has settled.
2. Remove the refuse to the area of the job site set aside for its storage.
3. Upon completion of this portion of the Work, thoroughly broom clean all surfaces.

END OF SECTION

SECTION 06 40 00

ARCHITECTURAL WOODWORK

PART 1 GENERAL

1.1 DESCRIPTION

- A. Work included: Provide Architectural Woodwork where shown on the Drawings, as specified herein, and as needed for a complete and proper installation.
- B. Related work:
 - 1. Documents affecting work of this Section include, but are not necessarily limited to General Conditions, Supplementary Conditions and Sections in Division 1 of these Specifications.

1.2 QUALITY ASSURANCE

- A. Use adequate numbers of skilled workmen who are thoroughly trained and experienced in the necessary crafts and who are completely familiar with the specified requirements and the methods needed for proper performance of the work of this Section.
- B. Codes and Standards:
 - 1. Comply with pertinent codes and regulations of governmental agencies having jurisdiction; and
 - 2. Comply with "Architectural Woodwork Quality Standards" of the Architectural Woodwork Institute for grade or grades specified.
 - 3. WIC Certification and stamp will not be required.

1.3 SUBMITTALS

- A. Comply with pertinent provision of Section 01 33 00, Submittal Procedures.
- B. Product data: Within 60 calendar days after the Contractor has received the Owner's Notice to proceed, submit:
 - 1. Materials list of items proposed to be provided under this Section;
 - 2. Shop Drawings in sufficient detail to show fabrication, installation, anchorage and interface of the work of this Section with the work of adjacent trades;
 - 3. Samples of proposed materials.

1.4 PRODUCT HANDLING

- A. Comply with pertinent provisions of Section 01 66 00, Product Storage and Handling Requirements.

PART 2 PRODUCTS

2.1 GENERAL

- A. Provide architectural woodwork where shown on the Drawings, as specified herein, and as needed for a complete or proper installation.
- B. General: Casework shall be constructed of 3/4" plywood or medium density fiberboard (MDF) with plastic laminate on all exposed surfaces and edges (vertical surfaces .030", horizontal surfaces .050"). Semi-exposed surfaces (interior of cabinets) shall be finished with (.020") cabinet liner. Color-core plastic laminate at all countertops.

Unexposed surfaces shall be sealed with an acrylic sealer. Construction shall generally comply with A.W.I. flush overlay construction and with the following requirements.

- C. Case Bodies: Shall be blind-dadoed or doweled and glued with pressure to receive tops, bottoms and fixed shelves, glued and screwed together to form a rigid unit. Backs shall be screwed attached to perimeter of case. Finished ends and backs to receive plastic laminate after assembly. There shall be no visible screws or other exposed connectors in finished unit. Base boards shall be 3/4" MDF "toe board" and to be covered by rubber base under another section.
- D. At the curved Nurses Station, details 9/A9.5, 10/A9.5, 11/A9.5, and 28/A9.5 facing Lobby B101 and G101, and at the curved computer desks facing Lobby B101 and G101 detail 13/A9.5, at the curved portions, use two (2) layers of 3/8" grooved bendable plywood, a veneer core product.
- E. Doors and Drawers: Doors shall be 3/4" MDF with stock lumber edges with plastic laminate on both faces and all edges, drawers shall have 1/2" thick hardwood sides or lumber sides, or 1/2" hardwood plywood with edge banding and backs, with continuous dovetail joints, grooved to receive 1/4" tempered hardboard bottom, drawer fronts shall be 3/4" plywood with plastic laminate on both faces and all edges. Clear finish applied to wood parts by casework manufacturer.
- F. Tall Cabinets and Closet Doors: All tall cabinet doors and closet doors to be 3/4" MDF with plastic laminate on the exposed face, all horizontal edges, and vertical edge on hinge side. Provide PVC T-molding equal to Charter Industries #4246 3/4" Flipper door at vertical edge on pull side. Color of T-molding to be selected by Architect. Semi-exposed interior surface to be melamine.
- G. Shelves: Shelves to be 1" MDF finished with melamine.
- H. Counter Tops: Shall be 3/4" plywood or MDF with plastic laminate top and edges. Countertops in all sink locations to be 3/4" plywood, MDF is not allowed. Laminate backer sheet to bottom. All splashes shall be 3/4" x 4" high, unless otherwise noted. Full height 3/4" splashes are noted on interior elevations. Laminate backer sheet to backs of splash.
- I. Adhesive: Plastic laminate shall be laminated to core material with a Type 2, water-resistant adhesive, under pressure.
- K. Fillers: Provide filler pieces and strips, trims, etc., for proper fitting of recessed items throughout the job as conditions require, fillers shall be faced with same finish as adjoining casework.
- L. Hardware:
 - 1. KV 1428, Accuride 4032, Grass #6036 or equal drawer slides, full extension
 - 2. At upper and lower cabinet doors - Blum 91A6500-195H7100, Salice 300-94, Grass #3703 or approved equal hinges. 110° opening. Two per door.
 - 3. At tall cabinet doors (over 60" tall) - RPC 456, Stanley HT1592-4-2 3/4-US26D or approved equal hinges, three per door.
 - 4. At all cabinets except the tall resident closet doors and resident room drawers provide Belwith BWPW355-26D, Stanley 4484-US26D, Amerock 979-26D pulls or approved equal. 4" centers.
At all tall resident closet doors and resident room drawers only provide Stanley 4485-US26D, US Futaba UFWP5 BC pulls or approved equal. 5" centers.
 - 5. Epco 1000, Amerock, 9783-AL or equal magnetic catch, one per door, two per door if door is over 60" tall
 - 6. Line-bore type shelf standards, 32 mm o.c., four (4) metal shelf rests per shelf.
 - 7. At each computer, telephone, or electrical outlet location underneath countertops provide and install one black, 60 mm dia. cable set as manufactured by Hafele item #429-99-324, Doug Mockett EDP-2 1/2, or equal. Install in work surface top as per direction of Architect.
 - 8. Lever-type, cam lock, black finish, Hafele 235.06.318, East-loc C5511, or equal, at cabinet doors/drawers.
 - 9. Pull-out keyboard shelves: KV 5710 keyboard trays and KV 8150 keyboard slides or Accuride Cbergo-Tray 200.
 - 10. Provide key locks on doors in locations shown.
 - 11. Closet rod: 1 1/4" wood rod, provide one each per rod of KV 0766 CHR, Hafele 803.60.212 open closet rod support flange and KV 0764 CHR, Hafele 803.60.202 closed closet rod support flange or approved equals.

2.2 OTHER MATERIALS

- A. Provide other materials, not specifically described but required for a complete and proper installation, as selected by the Contractor subject to the approval of the Architect.

PART 3 EXECUTION

3.1 SURFACE CONDITIONS

- A. Examine the areas and conditions under which work of this Section will be performed. Correct conditions detrimental to timely and proper completion of the Work. Do not proceed until unsatisfactory conditions are corrected.

3.2 FIELD MEASUREMENTS

- A. Take necessary measurements in the field to assure proper dimensions for the work of this Section.
- B. Prepare Shop Drawing submittal based upon field measurements.

3.3 FABRICATION

- A. Fabricate the work of this Section in strict accordance with the approved Shop Drawings and the referenced standards.

3.4 INSTALLATION

- A. Install the work of this Section in strict accordance with the approved Shop Drawings and the referenced standards, anchoring all items firmly into position.
- B. Cabinets to be installed with chrome plated finish screw and washer in a near, symmetrical pattern.
- C. Install blocking within walls as required to anchor cabinets securely.

END OF SECTION

SECTION 06 60 00

PLASTIC FABRICATIONS

PART 1 GENERAL

1.1 DESCRIPTION

- A. Work included: Provide laminated plastic where shown on the Drawings, specified herein, and needed for complete and proper installation.
- B. Related work:
 - 1. Documents affecting work of this Section include, but are not necessarily limited to General Conditions, Supplementary Conditions and Sections in Division 1 of these Specifications.
 - 2. Section 06 40 00, Architectural Woodwork.

1.2 QUALITY ASSURANCE

- A. Use adequate numbers of skilled workmen who are thoroughly trained and experienced in the necessary crafts and who are completely familiar with the specified requirements and the methods needed for proper performance of the work of this Section.

1.3 SUBMITTALS

- A. Comply with pertinent provisions of Section 01 33 00, Submittal Procedures for submittals and substitutions.
- B. Product data: With 60 calendar days after the Contractor has received the Owner's Notice to Proceed, submit:
 - 1. Materials list of items proposed to be provided under this Section.
 - 2. Manufacturer's specifications and other data needed to demonstrate compliance with the specified requirements.
 - 3. Samples of the full range of colors and patterns available in each of the specified grades from the proposed manufacturer.
 - 4. Manufacturer's recommended methods of installation which, when approved by the Architect, will become the basis for acceptance or rejection of actual installation procedures used on the Work.

1.4 PRODUCT HANDLING

- A. Comply with pertinent provisions of Section 01 66 00, Product Storage and Handling Requirements.

PART 2 PRODUCTS

2.1 LAMINATED PLASTIC

- A. Acceptable manufacturers:

1. Wilsonart International, Inc. (800) 433-3222.
2. Nevamar Company, (800) 638-4380.
3. Formica Corporation, (800) 367-6422

B. Colors and patterns: Provide color/finish selected by the Architect from premium colors and finishes of the approved manufacturer.

C. Qualities and types: Provide general purpose type, 0.050" thick, complying with NEMA LD3.

2.2 ADHESIVES

A. For installation of laminated plastic, use only, "rigid set" (urea-resin) or "semi-rigid set" (PVC acetate) adhesives. "Contact" adhesives are allowed for countertops only.

PART 3 EXECUTION

3.1 SURFACE CONDITIONS

A. Examine the areas and conditions under which work of this Section will be performed. Correct conditions detrimental to timely and proper completion of the Work. Do not proceed until unsatisfactory conditions are corrected.

3.2 INSTALLATION

A. Install the approved laminated plastic in strict accordance with the manufacturer's recommendations as approved by the Architect.

END OF SECTION

SECTION 06 61 16

SOLID SURFACING FABRICATIONS

PART 1 GENERAL

1.1 SUMMARY

- A. Section includes solid surfacing countertops and splashes. See Additive Alternate Number One for locations of solid surfacing countertops and splashes. Solid surfacing edge banding at countertops in certain other rooms is to be included in the Base Bid, see 2.2.D for locations.
- B. Related Sections:
 - 1. Section 06 10 00 - Rough Carpentry: Wood blocking and supports for cabinet and counters.
 - 2. Section 06 40 00 - Architectural Woodwork: Cabinets with cast plastic counter top, integral sink, and backsplash.
 - 3. Section 07 90 00 - Sealants: Perimeter sealant to adjacent construction.
 - 4. Section 22 42 00 - Plumbing: Plumbing drains and fixture trim.

1.2 REFERENCES

- A. ASTM International:
 - 1. ASTM E84 - Standard Test Method for Surface Burning Characteristics of Building Materials.
- B. National Electrical Manufacturers Association:
 - 1. NEMA MG 1 - Motors and Generators.
- C. National Fire Protection Association:
 - 1. NFPA 255 - Standard Method of Test of Surface Burning Characteristics of Building Materials.
- D. Underwriters Laboratories Inc.:
 - 1. UL - Fire Resistance Directory.
 - 2. UL 723 - Tests for Surface Burning Characteristics of Building Materials.

1.3 DESIGN REQUIREMENTS

- A. Design counter top items with sufficient strength for handling and placement stresses.

1.4 SUBMITTALS

- A. Section 01 33 00 - Submittal Procedures: Submittal procedures.
- B. Shop Drawings: Indicate dimensions, thicknesses, required clearances, tolerances, materials, colors, finishes, fabrication details, field jointing, adjacent construction, methods of support, integration of plumbing and electrical components, and anchorages.
- C. Product Data: Submit data on specified component products, electrical characteristics and connection requirements.
- D. Samples: Submit two samples representative of vanity top, bath tub, counter top, 6 x 6 inch in size illustrating color, texture, and finish.

- E. Manufacturer's Installation Instructions: Submit preparation of opening required, rough-in sizes; furnish templates for cast-in or placed frames or anchors; tolerances for item placement, temporary bracing of components.

1.5 CLOSEOUT SUBMITTALS

- A. Section 01 70 00 - Execution and Closeout Requirements: Closeout procedures.
- B. Operation and Maintenance Data: Submit list of approved cleaning materials and procedures required; list of substances harmful to component materials. Include instructions for stain removal, surface and gloss restoration, and repair.

1.6 QUALITY ASSURANCE

- A. Surface Burning Characteristics: Maximum 25/450 flame spread/smoke developed index when tested in accordance with ASTM E84, UL 723.

1.7 QUALIFICATIONS

- A. Manufacturer: Company specializing in manufacturing products specified in this section with minimum three years documented experience.

1.8 FIELD MEASUREMENTS

- A. Verify field measurements prior to fabrication.

1.9 SEQUENCING

- A. Section 01 11 00 - Summary: Work sequence.
- B. Sequence Work to permit installation of adjacent affected construction, plumbing and electrical rough-in.

1.10 MAINTENANCE

- A. Section 01 77 00 - Execution and Closeout Requirements: Spare parts and maintenance products.
- B. Provide Maintenance requirements as specified by manufacture.

PART 2 PRODUCTS

2.1 PLASTIC FABRICATIONS

- A. Solid Surface:
 - 1. Solid Surface shall be equal to Wilsonart, White Stone, 920865, ½"

2.2 COMPONENTS

- A. Homogeneous solid sheets of plastic filled resin complying with material and performance requirements of ANSI Z124.3. Type 5 or Type 6 without a precoated finish
- B. Polishing Cream: Compatible polishing cream to achieve specified sheen to gel coat.
- C. Adhesive: Manufacture approved type, cartridge dispensed.

2.3 LOCATIONS

- A. Refer to Floor Plan on Sheet A4.0 for casework locations.

2.4 FABRICATION

- A. Fabricate components by mold to achieve shape and configuration.
- B. Gel coat exposed finish surfaces smooth and polish to gloss sheen.
- C. Cure components prior to shipment, except sheet materials requiring site handling.

2.5 SHOP FINISHING

- A. Color: to be selected by Architect.
- B. Color to be selected from price ranges C or B.
- C. Exposed to View Surface Visual Texture: Manufacture's standard design.

PART 3 EXECUTION

3.1 EXAMINATION

- A. Section 01 30 00 - Administrative Requirements: Coordination and project conditions.
- B. Inspect areas to receive solid surfacing to verify that all preparation work is complete and area is ready for installation.
- C. Verify joint preparation and affected dimensions are acceptable.

3.2 PREPARATION

- A. Provide anchoring devices for installation and embedding.
- B. Provide templates and rough-in measurements.

3.3 INSTALLATION

- A. Align work plumb and level.
- B. Rigidly anchor to substrate to prevent misalignment.
- C. Seal to adjacent construction in accordance with Section 07 90 00.

3.4 ERECTION TOLERANCES

- A. Section 01 40 00 - Quality Requirements: Tolerances.
- B. Maximum Variation From Indicated Dimension: 1/8 inch over a 10' Length.

- C. Maximum Offset From Indicated Position: 1/8 inch.

3.5 CLEANING

- A. Section 01 74 00 - Final cleaning.
- B. Clean work under provisions of 01 74 00.
- C. Clean and polish fabrication surfaces.

END OF SECTION

**DIVISION 07
THERMAL AND MOISTURE PROTECTION**

CONTENTS

07 15 00	Dampproofing
07 21 00	Thermal Insulation
07 21 19	Sprayed Insulation
07 25 00	Weather Barrier
07 31 00	Fiberglass Shingle Roofing
07 40 00	Exterior Wall Insulation System
07 41 13	Metal Roofing Panels
07 46 10	Vinyl Soffit and Trim
07 54 23	Thermoplastic Polyolefin (TPO) Membrane Roofing
07 60 00	Flashing and Sheet Metal
07 90 00	Sealants

SECTION 07 15 00

DAMPPROOFING

PART 1 GENERAL

1.1 DESCRIPTION

- A. Work included: Work of this Section includes dampproofing systems, complete. In general, dampproofing includes dampproof courses at base flashing of masonry walls, under window sills, above windows and doors, and at other locations shown.

PART 2 PRODUCTS

2.1 DAMPPROOFING

- A. Metal flashings: 5 ounce copper laminated to heavy duty Kraft paper with high melting point asphalt; tri-directional glass reinforcing fibers embedded in asphalt.
- B. Mastic: Federal Specification SS-C-153, Type 1 or ASTM D-2822-75, Type 1 Flashing Cement.
- C. Flexible Flashings - .040" synthetic rubber membrane, 12" wide minimum "Pre-Kleened EPDM" by Carlisle, "FLASHGARD" by Firestone or equal. (Contractor may use this material, or equal, at his option at all flashings.)

PART 3 EXECUTION

3.1 DAMPPROOFING

- A. Apply one coat flashing cement. Insert dampproofing strips lapping 4" at joints with flashing cement between laps. Turn up backing courses as detailed, min. 8" behind sheathing.
- B. Extend flashing 1/2" past exterior wall face and turn down to hemmed edge. Turn up inside as detailed to run behind sheathing. Make end dams at window sills.
- C. Take all necessary measures to insure water is prevented from entering the wall assembly and is directed to the exterior.

END OF SECTION

SECTION 07 21 00

THERMAL INSULATION

PART 1 GENERAL

1.1 DESCRIPTION

- A. Work included: Provide building insulation where shown on the Drawings, as specified herein, and as needed for a complete and proper installation.
- B. Related work:
 - 1. Documents affecting work of this Section include, but are not necessarily limited to General Conditions, Supplementary Conditions and Sections in Division 1 of these Specifications.

1.2 QUALITY ASSURANCE

- A. Use adequate numbers of skilled workmen who are thoroughly trained and experienced in the necessary crafts and who are completely familiar with the specified requirements and the methods needed for proper performance of the Work of this Section.
- B. Upon completion of this portion of the Work, complete and post a certificate of insulation compliance in accordance with pertinent requirements of governmental agencies having jurisdiction.

1.3 SUBMITTALS

- A. Comply with pertinent provisions of Section 01 33 00, Submittal Procedures for submittals and substitutions.
- B. Product data: With 60 calendar days after the Contractor has received the Owner's Notice to Proceed, submit:
 - 1. Materials list of items proposed to be provided under this Section.
 - 2. Manufacturer's specifications and other data needed to demonstrate compliance with the specified requirements.
 - 3. Samples of the full range of colors and patterns available in each of the specified grades from the proposed manufacturer.
 - 4. Manufacturer's recommended methods of installation which, when approved by the Architect, will become the basis for acceptance or rejection of actual installation procedures used on the Work.

1.4 PRODUCT HANDLING

- A. Comply with pertinent provisions of Section 01 66 00, Product Storage and Handling requirements.

PART 2 PRODUCTS

2.1 MATERIALS

- A. Provide and install the following insulation types where shown on the Drawings, or otherwise needed to achieve the degree of insulation required under pertinent regulations of governmental agencies having jurisdiction.
- B. Batt Insulation:
 - 1. At new exterior and interior wall construction provide unfaced fiberglass batt insulation in the stud cavities from floor to above ceiling in thicknesses matching stud width.

PART 3 EXECUTION

3.1 SURFACE CONDITIONS

- A. Examine the areas and conditions under which work of this Section will be performed. Verify that substrate and adjacent materials are dry. Verify that substrate and adjacent materials are dry. Correct conditions detrimental to timely and proper completion of the Work. Do not proceed until unsatisfactory conditions are corrected.
- B. Remove, or protect against, projections in construction framing which may damage or prevent proper insulation.

3.2 INSTALLATION

- A. Install the work of this Section in strict accordance with the original design, requirements of governmental agencies having jurisdiction, and the manufacturer's recommended installation procedures as approved by the Architect anchoring all components firmly into position.
- B. Contractor shall use wire, plastic strapping, wire mesh, etc. as needed to secure insulation in place.
- C. Install plastic spacers at all soffit locations to insure air flow past batt insulation at ceilings.
- D. Batt insulation must friction fit within walls, without gaps or voids. Do not compress insulation.
- E. Trim insulation neatly to fit spaces. Insulate miscellaneous gaps and voids and perimeter of all door frames and windows.

END OF SECTION

SECTION 07 21 19

SPRAYED INSULATION

PART 1 - GENERAL

1.1 DESCRIPTION

- A. Work Included: Light density, open celled, flexible, 100 percent water blown polyurethane foam insulation.
- B.
- C. Related Sections:
 - 1. Section 04 22 00 Concrete Masonry Units
 - 2. Section 06 10 00 Rough Carpentry
 - 3. Section 07 21 00 Thermal Insulation
 - 4.

1.2 REFERENCES

- A. American Society for Testing and Materials International (ASTM)
 - 1. ASTM C 518: Standard Test Method for Steady-State Thermal Transmission Properties by Means of the Heat Flow Meter Apparatus
 - 2. ASTM D 2863: Standard Test Method for Measuring the Minimum Oxygen Concentration to Support Candle-Like Combustion of Plastics (Oxygen Index)
 - 3. ASTM E 84: Test Method for Surface Burning Characteristics of Building Materials
 - 4. ASTM E 96: Standard Test Methods for Water Vapor Transmission of Materials
 - 5. ASTM E 2178: Standard Test Method for Air Permeance of Building Materials
 - 6. ASTM E 283: Standard Test Method for Determining Rate of Air Leakage Through Exterior Windows, Curtain Walls, and Doors Under Specified Pressure Differences Across the Specimen

1.3 SUBMITTALS

- A. Submit Product Data for each type of insulation product specified as outlined under Section 01 33 00 Submittal Procedures.
- B. Product test reports performed by a qualified independent testing agency evidencing compliance of insulation products with specified requirements including those for thermal resistance, fire-test-response characteristics, water-vapor transmission, water absorption, and other properties, based on comprehensive testing of current products.
- C. Manufacturer's certificate certifying insulation provided meets or exceeds specified requirements.
- D. Installer's certificate showing the Icynene installation certification.
- E. Sample warranty.

1.4 QUALITY ASSURANCE

- A. Manufacturer's Qualifications: Product produced in an ISO9001 registered factory.
- B. Single Source Responsibility: Single source product from one manufacturer.
- C. Installer Qualifications: Engage an Icynene Licensed Dealer (applicator) who has been trained and certified by Icynene.

- D. Fire-Test-Response Characteristics: Provide materials specified as determined by testing identical products per test method indicated below by a testing and inspecting agency acceptable to authorities having jurisdiction. Identify materials with appropriate markings of applicable testing and inspecting agency.
 - 1. Surface-Burning Characteristics: ASTM E 84
- E. Toxicity/Hazardous Materials
 - 1. Provide products that contain no urea-formaldehyde
 - 2. Products and equipment requiring or using CFCs, HCFCs, or HFCs during the manufacturing or application process will not be permitted
 - 3. Provide products that contain no PBDEs
 - 4. Provide products that are "Low-emitting"

1.5 DELIVERY, STORAGE, AND HANDLING

- A. Comply with requirements of Section 01 66 00 Product Storage and Handling Requirements.
- B. Comply with manufacturers written instructions for handling and protection prior to and during installation.
- C. Store both components in a temperature controlled area between 50 deg F (15 deg C) and 100 deg F (32 deg C). Do not allow product to freeze.
- D. Use only those components that are supplied by the Manufacturer.

1.6 PROJECT CONDITIONS

- A. Do not expose to sunlight, except to extent necessary for period of installation and concealment.

1.7 WARRANTY

- A. Manufacturer's standard limited lifetime warranty.

PART 2 - PRODUCTS

2.1 APPROVED MANUFACTURERS

- A. Polyurethane Spray Foam Insulation: ICYNENE LD-C-50™ by Icynene Inc., 800-758-7325.
- B. Other Approved Manufacturers
 - 1. Spray Applied Semi-Rigid Polyurethane Foam Insulation System, SEALECTION 500 as manufactured by DEMILEC is an approved equal, (817) 640-4900, www.demilecusa.com.
 - 2. Substitutions are not allowed unless prior approved.

2.2 MATERIALS

- A. General: Provide insulating materials that comply with requirements and with referenced standards.
- B. ICYNENE LD-C-50™ Spray Foam Insulation: Low-density, water-blown, conforming to the following:

1. Thermal Resistance (R-Value/inch @75 deg F): ASTM C 518; 3.7 hr/sq ft/degree F/BTU
 - a. Heat Flow Reduction:
 - 1) Through 1 inch: 75 percent
 - 2) Through 3.5 inches 93 percent
 - 3) Through 5.5 inches 95 percent
 - 4) Through 10.5 inches 98 percent
 2. Air Permeance (for 2 inches of material): ASTM E 283; <0.02 L/S.m² @75 Pa
 3. Air Permeance (for 5.5 inches of material): ASTM E 2178; < 0.02 L/s.m² @ 75 Pa
 4. Water Vapor Transmission (for 5.5 inches of material): ASTM E 96; 11 perms [627 ng/(Pa.s.m²)]
 5. Flame Spread and Smoke Developed Rating: ASTM E 84
 - a. Flame Spread: Less than 20
 - b. Smoke Development: Less than 400
 - c. Oxygen Index 23 percent
 6. Bacterial and Fungal Growth and Food Value: Texas Tech. University; not a source of food for mold (no growth)
 7. Minimum thickness to be 6 inches in all locations.
- C. Product Description:
1. ICC/ES Evaluation Report No. ESR 1826
 2. IAPMO-ES Report No. 0165
 3. Collaborative for High-Performance Schools (CHPS) "Low-emitting material" per CA 01350 Criteria
 4. Effective "breathing," (Vapor Permeable), air barrier material that can move with the building to maintain the air barrier characteristic for the life of the building.
 5. Ignition Barrier
 - a. Provide manufacturer's standard spray – approved ignition barrier over entire exposed surface area.

PART 3 - EXECUTION

3.1 EXAMINATION

- A. Examine substrates and conditions, under which work is to be performed. Do not proceed until unsatisfactory conditions have been corrected.
 1. Review placement area to determine final location will not be within 3 inches of any heat source where the temperature will exceed 200 deg F per ASTM C 411 or in accordance with authorities having jurisdiction.

3.2 PREPARATION

- A. Clean substrates and cavities of loose materials capable of interfering with insulation placement.

3.3 APPLICATION

- A. Site mix liquid components manufactured by Icynene and supplied by Independent Icynene Licensed Dealer.
- B. Apply insulation to substrates in compliance with manufacturer's written instructions.

- C. Apply insulation to produce minimum thickness as indicated below.
 - 1. R-38 is achieved at 9.5 inches
- D. Extend insulation in thickness indicated to envelop entire area to be insulated.
- E. Water-Piping Coordination: If water piping is located within insulated exterior walls, coordinate location of piping to ensure that it is placed on warm side of insulation and insulation encapsulates piping.

3.4 REPAIRS

- A. Any repairs must be effected by an Icynene Licensed Dealer.

3.5 PROTECTION

- A. Protect installed insulation from damage due to harmful weather exposures, physical abuse, and other causes. Provide temporary coverings where insulation is subject to abuse.

END OF SECTION

SECTION 07 25 00

WEATHER BARRIERS

PART 1 GENERAL

1.1 DESCRIPTION

- A. Work Included: Furnish and install air barrier/weather resistant barrier over exterior of wall sheathing at all locations regardless of whether or not indicated on drawings to protect exterior sheathing and interior walls.
- B. Related work:
 - 1. Documents affecting work of this Section include, but are not necessarily limited to General Conditions, Supplementary Conditions and Sections in Division 1 of these Specifications.
 - 2. Section 06 10 00 - Rough Carpentry
 - 3. Section 07 21 00 - Thermal Insulation
 - 4. Section 07 60 00 - Flashing and Sheet Metal

1.2 QUALITY ASSURANCE

- A. Use adequate numbers of skilled workmen who are thoroughly trained and experienced in the necessary crafts and who are completely familiar with the specified requirements and the methods needed for proper performance of the Work of this Section.
- B. Install job mock-up using specified air barrier/secondary weather resistant barrier with system of fastening and taping seams as per manufacturer's instructions. Obtain architect's approval of system for appearance and workmanship standard.

1.3 SUBMITTALS

- A. Comply with pertinent provision of Section 01 33 00.
- B. Product data: Within 60 calendar days after the Contractor has received the Owner's Notice to proceed, submit:
 - 1. Product specifications, technical data and installation instructions of manufacturer equaling or exceeding those specified.

1.4 PRODUCT HANDLING

- A. Comply with pertinent provisions of Section 01 66 00.

PART 2 PRODUCTS

2.1 MATERIALS

- A. A flash spunbonded olefin, non-woven, non-perforated secondary weather resistant barrier with thermal insulation layer equal to DuPont™ Tyvek® ThermWrap LE® by DuPont Weatherization Systems.

2.2 PERFORMANCE CHARACTERISTICS

- A. AATCC-127, Water Penetration Resistance, exceeded at 280
- B. TAPPI T-460, Gurley Hill (sec/100cc) Air infiltration at >1500 seconds
- C. ASTM E 96 Method B (g/m²-24 hr.) Water vapor transmission of 200

- D.TAPPI T-41D, Basis weight of 2.7 oz/yd.
- E.ASTM 396 Method B, Water Vapor Transmission, 28 perms
- F.ASTM #1677, Air Retarder Material Standard Specification, Type I air barrier
- G.Effective R-value (R-2)

2.3 Sealing Tape/Fasteners

- A. DuPont™ Tyvek® Tape, DuPont Weatherization Systems.
- B. For wood frame construction: DuPont™ Tyvek® Wrap Caps, as manufactured by DuPont Building Innovations: #4 nails with large 1-inch plastic cap fasteners.
- C. Caulks or Sealants: polyurethane or elastomeric sealants
 - 1. OSI® Quad Pro-Series®, solvent release butyl rubber sealant
 - 2. DAP® Dynaflex 230™
 - 3. Other products as approved and recommended by air barrier/weather resistant barrier manufacturer.

PART 3 EXECUTION

3.1 Installation

- A. Install Air Barrier over exterior side of exterior wall sheathing.
 - 1. Install Air Barrier after sheathing is installed and before windows and doors are installed. Install lower level barrier prior to upper layers to ensure proper shingling of layers.
 - 2. Overlap Air Barrier at corners of building by a minimum of 12 inches.
 - 3. Overlap Air Barrier vertical seams by a minimum of 6 inches.
 - 4. Ensure barrier is plum and level with foundation, and unroll extending Air Barrier over window and door openings.
 - 5. Attach Air Barrier to wood, insulated sheathing board or exterior gypsum with plastic cap nails every 12" to 18" on vertical stud line with wood stud framing, and screws with washers to metal stud framing. When attaching to masonry, use adhesive recommended by manufacturer.
 - 6. Prepare window and door rough opening as follows:
 - a. Horizontally cut Air Barrier along bottom of header.
 - b. Vertically cut Air Barrier down the center of window openings from the top of the window opening down to 2/3 of the way to the bottom of the window openings.
 - c. Diagonally cut Air Barrier from the bottom of the vertical cut to the left and right corners of opening.
 - d. Fold side and bottom flaps into window opening and fasten every 6 inches. Trim off excess.
 - 7. Prepare each rough door opening by cutting a standard "I" pattern in the Air Barrier.
 - a. Horizontally cut Air Barrier along bottom of door frame header and along top of sill.
 - b. Vertically cut Air Barrier down the center of door openings from the top of the door opening (header) down to the bottom of the door opening (sill).
 - c. Fold side flaps inside around door openings and fasten every 6 inches. Trim off excess.
 - 8. Tape all horizontal and vertical seam of Air Barrier with DuPont™ Tyvek® Tape.
 - 9. Seal all tears and cuts in Air Barrier with DuPont™ Tyvek® Tape.

END OF SECTION

**SECTION 07 31 00
FIBERGLASS SHINGLE ROOFING**

PART 1 GENERAL

1.1 SCOPE

- A. Work in this Section includes fiberglass shingles, felt underlayment and accessories complete for a complete and finished installation meeting all manufacturer's recommendations.

Shingles to be installed on vented nail base roof insulation, see Section 07 22 00.

1.2 QUALITY ASSURANCE

- A. Use adequate numbers of skilled workmen who are thoroughly trained and experienced in the necessary crafts and who are completely familiar with the specified requirements and the methods needed for proper performance of the work of this Section.

1.3 SUBMITTALS

- A. Comply with pertinent provisions of Section 01 33 00, Submittal Procedures.
- B. Product data: With 60 calendar days after the Contractor has received the Owner's Notice to Proceed, submit:
1. Materials list of items proposed to be provided under this Section.
 2. Manufacturer's specifications and other data needed to demonstrate compliance with the specified requirements.
 3. Samples of the full range of colors and patterns available in each of the specified grades from the proposed manufacturer.
 4. Manufacturer's recommended methods of installation which, when approved by the Architect, will become the basis for acceptance or rejection of actual installation procedures used on the Work.

1.4 PRODUCT HANDLING

- A. Comply with pertinent provisions of Section 01 66 00, Product Storage and Handling Requirements.

PART 2 PRODUCTS

2.1 MATERIALS

- A. Fiberglass shingles to be IKO, Cambridge Series, Class A fiberglass roof shingles, laminated fiberglass construction, algae-resistant. Carries U.L. Listing, Class A fire resistance and wind resistance ASTM D 7158, Class F (110 mph). Meets ASTM spec D3018, Type I and D3161, Type 1. 78 strips per square. To be installed as per manufacturer's full recommendations. Color to be selected by Architect.
- B. Equal products by Owens Corning and GAF are acceptable.
- C. Underlayment: GAF Feltbuster or approved equal.
- D. Ice & Water Shield: GAF Stormguard or approved equal.
- E. Nails: Nailing shall be as per manufacturer as required to meet wind resistance requirement. Large head, hot galvanized roofing nails, 10-1/2 to 12 gauge. Length to provide penetration minimum 3/4" into deck. Nails 312 per square.

- F. Eave Strip: Prefinished .040" aluminum drip edge at rakes and eaves. Edge strip shall extend back from edge of deck not more than 3" and be secured with aluminum nails spaced 8" to 10" apart along its inner edge. Lap roof felt over eave strip as per manufacturer.
- G. Ridge Vent: COR-A-VENT V-300 Ridge Ventilation Systems, 11" width for 3 on 12 and 4 on 12 slopes, by COR-A-VENT, INC., www.Cor-a-Vent.com. Install as per manufacturer's recommendations. Seal at the vent end conditions with appropriate methods and materials to prevent weather infiltration. Acceptable alternate manufacturers are Owens Corning Air Vent Inc., and Exer-Flo.
- H. Roof-to-Wall Vent: COR-A-VENT Roof-2-Wall vent, by COR-A-VENT, INC., www.cor-a-vent.com. Install as per manufacturer's recommendations. Provide proper seal at the vent assembly's end conditions with appropriate methods and materials to prevent weather infiltration. Acceptable alternate manufacturers are Air Vent Inc., DCP Products, and Ever-Flo.
- I. Wall Flashing: Prefinished .040" aluminum flashing min. 6" each leg. Hem edge at horizontal legs with wide head fasteners abutting hem to secure edge without penetrating flashing.
- J. Valley Flashing: Closed-cut method over full width of membrane flashing: GAF "Weather-Watch" or equal.
- K. Provide manufacturer's 30 year limited warranty as a condition of final acceptance of project.

PART 3 EXECUTION

3.1 INSTALLATION

- A. Deck: Dry, clean, tight and smooth before application of roofing. Apply eaves strip.
- B. Roofing Felt: Apply parallel to eaves, stretch and nail tight and smooth with 2" horizontal lap and 6" end lap. Nail with roofing nails through flat discs. Lay one layer of felt 6" from both over hips and ridges. Felt must be dry before application of shingles. At low slope applications, between 2:12 and 4:12, lap sheets 19" to provide double coverage and install membrane eave flashing 36" from edge, as per roof manufacturer's recommendations.
- C. Colors of roofing shingles shall be selected by Architect. Install in strict accordance with directions of manufacturer. Install shingles with 5" exposure, 2" headlap, 78 shingles per square, min.
- D. For hips and ridges, use "hip and ridge" shingles furnished by manufacturer. Size to fit hip/ridge vents. Bend each shingle lengthwise down center to have equal exposure on each side of hip or ridge. In cold weather, warm shingle before bending. Beginning at bottom of hip or at one end of ridge, apply shingles over hip and ridge exposing them 5". Secure each shingle with one nail on each side, 5-1/2" back from the exposed end and 1" up from the edge.
- E. At completion, shingles must be tight and smooth, lay tight against roof surface and be completely weathertight.

END OF SECTION

SECTION 07 40 00

EXTERIOR WALL INSULATION SYSTEM

PART 1 GENERAL

- A. The general conditions, supplementary conditions and general requirements of these construction documents apply to the general contractor subcontractors, material suppliers and all other persons furnishing labor and materials under this Section.

1.1 DESCRIPTION

- A. Furnish all materials and labor for a complete installation of the insulation wall system as shown on Drawings and as specified herein.

1.2 SUBMITTALS

- A. Submit copies of manufacturer's specifications and installation instructions.

PART 2 PRODUCTS

2.1 MATERIAL - GENERAL

- A. Manufacturers: Materials are specified by brand names to establish a standard quality, or by performance requirements and general description of product. The Architect will consider substitutions for brand names of products specified provided the procedures set forth for substitutions are followed. The Architect reserves the right to reject any materials which, in his opinion, will not produce the quality of work specified herein.
- B. The following are acceptable manufacturers:
 - 1. STO Industries, Inc.
 - 2. Dryvit approved as equal.

2.2 ADHESIVE

- A. STO BTS® Plus – one component, polymer-modified, cement based adhesive.

2.3 INSULATION BOARD

- A. Expanded Polystyrene (EPS Board) less than 25 flame spread, 1.0 lbs/per BU. FT., average density; U=0.26 per inch; Federal Specifications HH-1-524C, Type 1 Class A.
- B. Board must be manufactured and packaged by a STO Approved and licensed EPS Molder. Each board must be marked on the end with a STO identification mark and boards packaged with proper identification information.
- C. Provide turned column shapes of the same EPS material in dimensions and shapes as shown on the drawings.

2.4 GROUND COAT - RFP

- A. STO RFP - a ready mixed, non-cementitious, 100% acrylic co-polymer emulsion based, water resistant, vapor permeable, glass fiber reinforced non capillary action ground coat. If Stolit R or Superlit Finish is specified, the STO RFP shall be tinted to the same shade as the finish.

- B. STO Flexyl - where indicated on plans and details provide additional coat, to be STO Flexyl, a copolymer-based waterproofer, adhesive and ground coat. Apply as per manufacturer's full recommendations for installation and specific intended use as indicated on Plans and Details.

2.5 FABRIC

- A. Fabric shall be STO reinforced fiber mesh with symmetrical interlaced glass fiber made from twisted multi-end strands, styrene butadiene coated at least 20 grams per square yard to provide a shiftproof and alkaline resistant mesh compatible with STO material.
- B. STO corner mat 4/5 heavy duty woven fiberglass mat pre-bent for maximum impact protection of corners, and to insure sharp corners.

2.6 FINISH

- A. The finish shall be one of STO exterior ready mixed acrylic based wall coatings, as manufactured by STO Industries, Inc. Type, texture, color and aggregate size shall be as indicated on Drawings. Stolit R 1.5.
- B. Color selection: Color to be selected by Architect.

PART 3 EXECUTION

3.1 INSTALLATION

- A. All installations of STO materials shall be performed by and/or supervised by STO Certified Applicators, according to the manufacturer's recommendations.

END OF SECTION

SECTION 07 41 13

Metal Roof Panels

Part 1 GENERAL

1.1 SUMMARY

- A. Section Includes: Factory-formed sheet metal roofing, including flashings and trim.
- B. Related Sections: Section(s) related to this section include:
 - 1. 07 90 00 Sealants: Division 7 Joint Sealants Section.
 - 2. 07 62 00 Sheet Metal Flashing

1.2 REFERENCES

- A. American Society for Testing and Materials (ASTM):
 - 1. ASTM A653/A653M Standard Specification for Steel Sheets, Zinc-Coated (Galvanized) or Zinc-Iron Alloy-Coated (Galvannealed) by the Hot-Dip Process.
 - 2. ASTM A792/A792M Standard Specification for Steel Sheet, 55% Aluminum-Zinc Alloy Coated by the Hot Dip Process.
 - 3. ASTM B209 Standard Specification for Aluminum and Aluminum-Alloy Sheet and Plate.
 - 4. ASTM D2247 Standard Practice for Testing Water Resistance of Coatings in 100% Relative Humidity.
 - 5. ASTM E1680 Standard Test Method for Determining the Rate of Air Leakage Through Exterior Windows, Curtain Walls and Doors Under Specified Pressure Differences Across the Specimen.
 - 6. ASTM E1646 Standard Test Method for Water Penetration of Exterior Windows, Curtain Walls and Doors by Uniform Static Air Pressure Difference.
 - 7. ASTM G90 Standard Practice for Performing Accelerated Outdoor Weathering of Non-Metallic Materials Using Concentrated Natural Sunlight.
 - 8. ASTM D 2244 - Standard Practice for Calculation of Color Tolerances and Color Differences from Instrumentally Measured Color Coordinates.
 - 9. ASTM D 4214 - Standard Test Methods for Evaluating the Degree of Chalking of Exterior Paint Films
 - 10. ASTM E 119 - Standard Test Methods for Fire Tests of Building Construction and Materials
 - 11. ASTM E 1592 - Standard Test Method for Structural Performance of Sheet Metal Roof and Siding Systems by Uniform Static Air Pressure Difference.
 - 12. ASTM E 2140 - Standard Test Method for Water Penetration of Metal Roof Panel Systems by Static Water Pressure Head.
- B. Underwriters Laboratories (UL):
 - 1. UL 263 - Fire Tests of Building Construction and Materials.
 - 2. 580 - Tests for Uplift Resistance of Roof Assemblies.
 - 3. UL 790 - Standard Test Methods for Fire Tests of Roof Coverings.
 - 4. UL 2218 - Impact Resistance of Prepared Roof Covering Materials.
- C. Sheet Metal and Air Conditioning Contractors' National Association (SMACNA); "Architectural Sheet Metal Manual"
- D. Miami-Dade County
- E. Florida Building Code
- F. Texas Windstorm Approval

1.3 SYSTEM DESCRIPTION

- A. **Performance Requirements:** Provide sheet metal roofing which has been manufactured, fabricated and installed to withstand structural and thermal movement, wind loading and weather exposure to maintain manufacturer's performance criteria without defects, damage, failure or infiltration of water.
1. Air infiltration: Maximum 0.06 cfm per lineal foot (0.33 m³/hr per linear meter) of seam at static pressure of 6.24 psf (3.0 kPa) when tested per ASTM E1680.
 2. Water penetration:
 - a. No uncontrolled water penetration through the joints at a static pressure of 6.24 psf (3.0 kPa) when tested in accordance with ASTM E1646.
 3. Fire rating: Class A
 4. Uplift Tests:
 - a. UL 580 Class 90
 - b. ASTM E 1592 (1.5", 2" & 3")
 5. Miami Dade
 6. Class 4 Impact Resistance: UL 2218
 7. Fire Resistance: UL 263
 8. Florida State Approval
 9. ICC-ES: ESL 1082
- B. **Finish Performance Requirements:**
1. Two coat coil applied, baked on full strength (70% resin, PVF2) fluorocarbon coating consisting of a nominal 0.25 mil dry film thickness primer, and a nominal dry film thickness of 0.7 -0.8 mil color coat for a total 0.9 to 1.1 mil total system dry film thickness.
 2. Color change and fade resistance: No cracking, peeling, blistering or loss of adhesion when tested in accordance with ASTM G23; color change, after removal of surface deposits such as dirt or chalk, maximum 5 NBS units.
 3. Humidity resistance: No blistering, peeling or loss of adhesion after 1000 hours testing, in accordance with ASTM D2247.

1.4 SUBMITTALS

- A. **General:** Submit listed submittals in accordance with Conditions of the Contract and Division 1 Submittal Procedures Section.
- B. **Product Data:** Submit manufacturer's product data for specified products.
- C. **Shop Drawings:** Submit shop drawings showing layout, profiles and product components, including anchorage, accessories, finish colors and textures.
1. Indicate layout of roofing panels and roof panel sizes, including custom-fabricated roofing panels if indicated; indicate each item of trim and accessories.
 2. Indicate in detailed drawings profile and gauge of interior and exterior sheets, and locations and types of fasteners; indicate locations, gauges, shapes and methods of attachment of roofing panels, trim and accessory items.
 3. Include Sealant location and denote those that are factory and field applied.
 4. Indicate products/materials required for construction activities and field worked conditions of this section not supplied by manufacturer of products of this section.
- D. **Samples:** Submit selection and verification samples for finishes, colors and textures.
1. Selection Samples: For each product requiring color selection, 2 sets of manufacturer's sample chips representing full range of colors and finishes available.
 2. Verification Samples: For each color and finish selected, 2 chips indicating match to selected color and finish.
- E. **Warranties:**
1. Substrate Warranty
 2. Finish Warranty

3. Weather Tightness Warranty (if applicable)

F. Test and Evaluation Reports: Showing compliance with specified performance characteristics and physical properties.

G. Quality Assurance Submittals: Submit the following:

1. **Contractor Certificates:** Contractor's certification that:
 - a. Manufacturer of products of this section meets specified qualifications.
 - b. Installer of products of this section meets specified qualifications.
2. **Manufacturer Certificates:** Product certificates signed by manufacturer certifying materials comply with specified performance characteristics and physical requirements.
3. **Manufacturer's Instructions:** Manufacturer's installation instructions.
4. **Manufacturer's Field Reports:** Manufacturer's field reports if required.

H. Closeout Submittals: Submit the following:

1. **Warranty:** Warranty documents specified herein.

I. Buy American Certification: Manufacturer's letters of compliance indicating supplied products comply with requirements.

1.5 QUALITY ASSURANCE

A. Manufacturer Qualifications:

1. Provider of "hands on" installer training at manufacturer or customer facility.
2. Minimum of ten years' experience in manufacturing metal roof systems.
3. Provider of product produced in a permanent factory environment with fixed roll-forming equipment and also possesses the capability to roll form continuous panels on jobsites with a factory technician for jobs with panel lengths in excess of 50'

B. Installer Qualifications:

1. At least five years' experience in the installation of structural standing seam metal roof panels.
2. Experience on at least five projects of similar size, type and complexity as this project that have been in service for a minimum of two years with satisfactory performance of the roof system.
3. Employer of workers for this project who are competent in techniques required by manufacturer for installation indicated and who shall be supervised at all times when material is being installed.

C. Buy American Compliance: Materials provided under Work of this Section shall comply with the following requirements:

1. Buy American Act of 1933 BAA-41 U.S.C §§ 10a – 10d.
2. Buy American provisions of Section 1605 of the American Recovery and Reinvestment Act of 2009 (ARRA).

1.6 DELIVERY, STORAGE & HANDLING

A. General: Comply with Division 1 Product Requirements Sections.

1. **Ordering:** Comply with manufacturer's ordering instructions and lead time requirements to avoid construction delays.

B. Delivery: Deliver materials in manufacturer's original, unopened, undamaged containers with identification labels intact. Identify fabricated components with UL 90 label where appropriate.

C. Delivery and Acceptance Requirements: Ensure all panels are received in good condition. In cases where damage is visible, note all paperwork; inform architect and project superintendent.

D. Packing, Shipping, Handling and Unloading:

1. Roofing panels to be crated to protect panels from shipping damage.
2. Package trim and accessories in waterproof wrapping paper.

E. Storage and Protection: Store materials protected from exposure to harmful conditions. Store material in dry, above-ground location.

1. Stack prefinished material to prevent twisting, bending, abrasion, scratching and denting. Elevate one end of each skid to allow for moisture runoff.
2. Store products of this section in manufacturer's unopened packaging until installation of products
3. Maintain dry, heated storage area for products of this section until installation of products.
4. Remove strippable plastic film before storage under high-heat conditions.

1.7 PROJECT CONDITIONS

A. Field Measurements: Verify actual measurements/openings by field measurements before fabrication; show recorded measurements on shop drawings. Coordinate field measurements, fabrication schedule with construction progress to avoid construction delays.

B. Weather Limitations: Proceed with installation only when existing and forecasted weather conditions permit assembly of metal panels to be performed in accordance with manufacturers' written instructions and warranty requirements.

1.8 WARRANTY

A. Project Warranty: Refer to Conditions of the Contract for project warranty provisions.

1. Panel Material: Furnish manufacturers 25 year warranty covering the panel against rupture, structural failure, or perforation.
2. Panel Coating: Furnish manufacturer's 40-year warranty covering cracking, checking, and peeling, and 30 year warranty covering fade and chalk on the Two coat coil applied, baked on full strength (70% resin, PVF2) fluorocarbon coating.
 - a. Manufacturer's warranty may exclude surface deterioration due to physical damage and corrosive environments.

B. Weather Tightness Warranty

1. Weathertightness Warranty: Manufacturers Single Source weathertightness warranty.
2. Warranty Term: 10 years commencing on Date of Substantial Completion.
3. Total Manufacturers Liability: No Repair Limit
4. Warranty must cover winds up to 120 mph
 - a. Manufacturer must supply engineered installation shop drawings, signed and sealed by an Engineer registered in the state in which the project is located.

C. Special Warranty: Installer's standard form in which installer agrees to repair or replace panels that fail due to poor workmanship or faulty installation within the specified warranty period.

1. Warranty Period: 10 years from date of substantial completion.

PART 2 PRODUCTS

2.1 Metal Roof Panels

A. Manufacturer: McElroy Metal, Inc.

1. Contact: 1500 Hamilton Rd., Bossier City, LA 71111; Telephone: (800) 950-6531; Fax: (318) 747-8099; E-mail: info@mcelroymetal.com; website: www.mcelroymetal.com.
2. Proprietary Products: McElroy Metal Preformed Sheet Metal Roofing Panels.

B. Substitutions:

1. **Basis of Design Product:** Subject to compliance with requirements provide McElroy Metal Medallion Lok
 2. **Substitution Limitations**
 - a. Requests for approval must be submitted in writing at least ten (10) days prior to bid date, and are accompanied by all related test reports and design calculations listed in section 1.4 and Design and Performance criteria Section 2.2.
 - b. Substitute manufacturers will be approved by written addendum to all bidders. Voluntary alternates will not be considered. Substitutions will not be permitted after the bid date of this project.
 - c. Roof panels proposed for substitution shall fully comply with specified requirements in appearance, assembly, and performance.
- C. **Forming:** Use continuous end rolling method. No end laps are permitted on panels without architect approval. No portable rollforming machines will be permitted on this project, no installer—owner or installer-rented machines will be permitted. It is the intent of the Architect to provide factory-manufactured panel systems only for this project.

2.2 MANUFACTURED UNITS

A. McElroy Metal Medallion-Lok Panels:

1. **Profile:** Vertical leg standing seam panel with male/female seams that are interlocked via snapping during installation.
2. **Size:** 1.75" high seam by 16" width (51 x 406 mm) Length as indicated on drawings.
3. **Panel Surface:** Striated-
4. **Material:** Galvalume steel sheet conforming to ASTM A792, AZ55 coating for bare; AZ50 coating for painted; 24 standard gauge sheet thickness.

2.3 METAL ROOF PANEL ACCESSORIES

- A. **General:** Provide complete metal roof panel assembly incorporating trim, copings, fasciae, gutters and downspouts, and miscellaneous flashings, in profiles as indicated. Provide required fasteners, closure strips, support plates, and sealants as indicated in manufacturer's written instructions.
- B. **Flashing and Trim:** Match material, thickness, and finish of metal panel face sheet.
- C. **Panel Clips:** ASTM A 653/A 653M, G90 (Z180) hot-dip galvanized zinc coating, configured for concealment in panel joints, and identical to clips utilized in tests demonstrating compliance with performance requirements.
- D. **Panel Fasteners:** Self-tapping screws and other acceptable corrosion-resistant fasteners recommended by roof panel manufacturer. Where exposed fasteners cannot be avoided, supply fasteners with EPDM or neoprene gaskets, with heads matching color of metal panels by means of factory-applied coating.
- E. **Joint Sealers:** Manufacturer's standard or recommended liquid and preformed sealers and tapes, and as follows:
1. **Factory-Applied Seam Sealant:** Manufacturer's standard hot-melt type.
 2. **Tape Sealers:** Manufacturer's standard non-curing butyl tape, AAMA 809.2.
 3. **Concealed Joint Sealant:** Non-curing butyl, AAMA 809.2.
- F. **Steel Sheet Miscellaneous Framing Components:** ASTM C 645, with ASTM A 653/A 653M, G60 (Z180) hot-dip galvanized zinc coating.

2.4 FABRICATION

- A. General: Provide factory fabricated and finished metal panels and accessories meeting performance requirements, indicated profiles, and structural requirements.
- B. Fabricate metal panel joints configured to accept factory-applied sealant providing weathertight seal and preventing metal-to-metal contact and minimizing noise resulting from thermal movement.
- C. Form panels in continuous lengths for full length of detailed runs, except where otherwise indicated on approved shop drawings.
- D. Sheet Metal Flashing and Trim: Fabricate flashing and trim to comply with manufacturer's written instructions, approved shop drawings, and project drawings. Form from materials matching metal panel substrate.

2.5 FINISHES

- A. Two coat coil applied, baked on full strength (70% resin, PVF2) fluorocarbon coating consisting of a nominal 0.25 mil dry film thickness primer, and a nominal dry film thickness of 0.7 -0.8 mil color coat for a total 0.9 to 1.1 mil total system dry film thickness. Finish to be selected from manufacturer's standard color selection. The back side of the material should be 0.25 mil primer and a 0.25 mil polyester wash coat.
 - 1. Roof Panel Color:
 - a. Selected from full range of manufacturer's standard colors.
 - b. Color: To be selected by architect.
 - 2. Roof Related Trim/Accessories Color:
 - c. Selected from full range of manufacturer's standard colors.
 - d. Color: To be selected by architect.

2.6 RELATED MATERIALS

- A. General: Coordinate use of related materials:
 - 1. Underlayment: Provide self-adhered High-Temperature underlayment.
 - 2. Plywood Deck: Refer to Division 6 Rough Carpentry Section
 - 3. Sealants: Refer to Division 7 Joint Sealants Section

2.7 SOURCE QUALITY

- A. Source Quality: Obtain metal panel products from a single manufacturer.
- B. Quality Control: Obtain standing seam metal roof panels, trim and other accessories from a manufacturer capable of providing on-site technical support and installation assistance.

PART 3 EXECUTION

3.1 MANUFACTURER'S INSTRUCTIONS

- A. Compliance: Comply with manufacturer's product data, recommendations and installation instructions for substrate verification, preparation requirements and installation.
 - 1. Strippable Film: Remove manufacturer's protective film, if any, from surfaces of roofing panels.
- B. Site Verification of Conditions: Verify substrate conditions, which have been previously installed under other sections, are acceptable for product installation in accordance with manufacturer's instructions.
 - 1. Verification of Conditions:
 - a. Panel support systems are ready for construction activities of this section and within specified tolerances.
 - b. Rough-in utilities are in correct locations.

2. **Installer's Examination:**
 - a. Have installer of this section examine conditions under which construction activities of this section are to be performed, then submit written notification if such conditions are unacceptable.
 - b. Transmit 2 copies of installer's report to Architect within 24 hours of receipt.
 - c. Delay construction activities of this section until unacceptable conditions have been corrected.
 - d. Beginning construction activities of this section indicates installer's acceptance of conditions.

3.2 PREPARATION

- A. **Coordination:** Coordinate metal roofing with other work to provide a noncorrosive and leak-proof installation.
 1. Install substrate boards, hat channels, purlins, or furring channels in accordance with manufacturer's recommendations.
 2. Coordinate work, with installation of other associated work, to ensure quality application.
 3. Coordinate work with installation of associated metal flashings and building walls.
 4. Coordinate work to minimize foot traffic and construction activity on installed finished surfaces.
 5. Coordinate location of pipe penetrations to allow centering of pipe in panel.
 6. Coordinate location of roof curbs, to allow proper integration with roof panel.
 7. Coordinate work to minimize foot traffic and construction activity on installed finished. surfaces.
 8. Dissimilar Metals: Prevent galvanic action of dissimilar metals.

3.3 INSTALLATION

- A. **General:** Install metal roofing panels to profiles, patterns and drainage indicated and required for leak-proof installation. Provide for structural and thermal movement of work. Seal joints for leak-proof installation.
 1. Shim or otherwise plumb substrates receiving metal panels.
 2. Flash and seal metal panels at perimeter of all openings. Fasten with self-tapping screws.
 3. Do not begin installation until air- or water-resistive barriers and flashings that will be concealed by metal panels are installed.
 4. Install screw fasteners in predrilled holes for clip installation.
 5. Locate and space fasteners in uniform vertical and horizontal alignment.
 6. Install flashing and trim as metal panel work proceeds.
 7. Install continuous length panels.
 8. Align bottoms of metal panels and fasten with blind rivets, bolts, or self-tapping screws.
 9. Fasten flashings and trim around openings and similar elements with self-tapping screws.
 10. Provide weathertight EPDM Flashing for pipe- and conduit-penetrating panels.
 11. Seams: Provide uniform, neat seams.
 12. Fix panels at location depicted on reviewed shop drawings.
 13. Allow for required panel clearance at penetrations for thermal movement.
 14. Align pipe penetrations to occur at center of roof panel. Report and have corrected improperly placed penetrations before proceeding with panel installation. Remove and replace roof panels which have improperly placed penetration flashings.
 15. Allow for required panel clearance at penetrations for thermal movement.
 16. Fasteners: Conceal fasteners where possible in exposed work. Cover and seal fasteners and anchors for watertight and leak-proof installation.
 17. Sealant-Type Joints: Provide sealant-type joint where indicated. Form joints to conceal sealant. Comply with Division 7 Joint Sealants Section for sealant installation.
- B. **Roofing Installation:**
 1. Install roofing plumb, true and in correct alignment with structural framing, in accordance with shop drawings and manufacturer's printed installation instructions.
 2. Install roofing using manufacturer's concealed fastening system or non-corroding fasteners color-matched to panel.
 3. Install trim using concealed fasteners where possible; sight-exposed non-corroding fasteners color-matched to trim are permitted on vertical surfaces only.

C. Installation Tolerances:

1. Variation from Plumb: Maximum 1/8" (3.2 mm) in 20 feet (6.096 m).
2. Variation from Level: Maximum 1/8" (3.2 mm) in 20 feet (6.096 m).
3. Variation from True Plane: Maximum 1/4" (3.2 mm) in 20 feet (6.096 m).

D. Underlayment Installation

1. Underlayment to be supplied by metal roof panel manufacturer.
2. Self-adhered High-Temperature Underlayment: Provide self-adhering, cold-applied, sheet underlayment, a minimum of 40 mils thick adhesive, with release-paper backing. Provide primer when recommended by underlayment manufacturer.
3. Thermal Stability: Stable after testing at 240 degree F; ASTM D1970.
4. Low-Temperature Flexibility: Passes after testing at minus 20 degree F; ASTM D1970.
5. Supplied by metal roof panel manufacturer.
6. Apply over the entire roof surface.

E. Flashing and Trim Installation: Comply with performance requirements, manufacturer's written installation instructions, and the SMACNA "Architectural Sheet Metal Manual." Provide concealed fasteners where possible, and install units to true level. Install work with laps, joints, and seams that will be permanently watertight.

3.4 FIELD QUALITY REQUIREMENTS

- A. Site Tests: Owner reserves right to perform post-installation testing of installed metal panel installation.**
- B. Manufacturer's Field Services: Upon Owner's request, provide manufacturer's field service consisting of product use recommendations and periodic site visit for inspection of product installation in accordance with manufacturer's instructions.**

3.5 CLEANING

- A. Cleaning: Remove temporary coverings and protection of adjacent work areas.**
- B. Repair or replace damaged installed products.**
- C. Clean installed products in accordance with manufacturer's instructions prior to Owner's acceptance.**
- D. Remove construction debris from project site and legally dispose of debris.**
- E. Remove strippable coating and perform dry wipe-down cleaning of panels as erected.**

3.6 PROTECTION

- A. Protection: Protect installed product's finish surfaces from damage during construction:**
1. Protect installed products from damage by subsequent construction activities.
 2. Replace products having damage other than minor finish damage.
 3. Repair products having minor damage to finish in accordance with panel Manufacturer's recommendation
 4. Architect shall be sole judge of acceptability of repair to damaged finishes; replace products having rejected repairs

END OF SECTION

SECTION 07 46 10
VINYL SOFFIT AND TRIM

PART 1 GENERAL

1.1 DESCRIPTION

- A. Extent of material is shown on Drawings.
- B. Types of material specified in this Section include the following:
 - 1. Vinyl soffit, vented and non-vented, locations as indicated on the Drawings.
 - 2. Vinyl trim, locations, on the drawings

1.2 QUALITY ASSURANCE

- A. Standard

1.3 SUBMITTALS

- A. Product data: Submit specifications, installation instructions and general recommendation from siding manufacturer, including data from materials comply with requirements.
- B. Samples: Full range of samples for color and texture selection, two 12" lengths for verification of color/style/texture selected.

1.4 PRODUCT HANDLING

- A. Store materials at site to prevent warping and weather damage, elevating above ground on level blocking and covering to prevent water damage and to permit adequate ventilation within bundles.

1.5 JOB CONDITIONS

- A. Substrate: Proceed with work only after substrate construction and penetrating work have been completed.
- B. Weather Conditions: Proceed with work only when substrate is completely dry.

1.6 SPECIFIED PRODUCT WARRANTY

- A. Provide manufacturer's warranty on installed work, agreeing to pay for repair or replacement of defective siding/soffit which fails through corrosion or damage to finish caused by manufacturing defects. Period of warranty is five years after date of Substantial Completion.

PART 2 PRODUCTS

- A. Vinyl Soffit: Provide vinyl soffit by Certainteed, Beaded Triple 2", or approved equal, low-gloss, smooth finish, .039" thickness. Vented, see Drawings for locations, Class 1 (A) fire rating, with manufacturer's lifetime warranty.
- B. Fasteners: Aluminum or hot-dipped zinc-coated siding or common nails, 10d where applied over 1 x 4 furring strips, 16" o.c., as recommended by soffit manufacturer for installation on wood 1 x 4 framing.

- C. Accessories: Provide trim pieces, outside corners, J-mold, and other components required to finish work. Accessories shall be of same material and color and shall match existing.

2.2 MISCELLANEOUS MATERIALS

- A. Sealants: Comply with requirements of Division 7, Sealants for materials required for work.

PART 3 EXECUTION

3.1 INSPECTION

- A. Installer must examine substrate and conditions under which work is to be performed and must notify Contractor in writing of unsatisfactory conditions. Do not proceed with work until unsatisfactory conditions have been corrected in manner acceptable to Installer.

3.2 PREPARATION

- A. Finish cut edges and ends of siding materials to match balance of siding prior to installation.

3.3 INSTALLATION

- A. General: Comply with instructions and recommendations of manufacturer, except to extent more stringent requirements are indicated.
- B. Provide wood furring, blocking, or stripping as required to conform to span limitations set by vinyl soffit manufacturers.

END OF SECTION

SECTION 07 54 23

THERMOPLASTIC POLYOLEFIN (TPO) MEMBRANE ROOFING

PART 1 - GENERAL

1.1 SECTION INCLUDES

- A. Adhered TPO membrane roofing system.
- B. Cover board.
- C. Roof insulation.

1.2 RELATED SECTIONS

- A. Division 06 Section "Miscellaneous Rough Carpentry" for wood nailers, cants, curbs, and blocking and for wood-based, structural-use roof deck panels.
- B. Division 07 Section "Sheet Metal Flashing and Trim" for metal roof penetration flashings, flashings, and counter flashings.
- C. Division 22 Section "Storm Drainage Piping Specialties" for roof drains.

1.3 REFERENCES

- A. Roofing Terminology: Refer to the following publications for definitions of roofing work related terms in this Section:
 - 1. ASTM D 1079 "Standard Terminology Relating to Roofing and Waterproofing."
 - 2. Glossary of NRCA's "The NRCA Roofing and Waterproofing Manual."
 - 3. Roof Consultants Institute "Glossary of Building Envelope Terms."
- B. Sheet Metal Terminology and Techniques: SMACNA "Architectural Sheet Metal Manual."

1.4 DESIGN CRITERIA

- A. General: Installed roofing membrane system shall remain watertight; and resist specified wind uplift pressures, thermally induced movement, and exposure to weather without failure.
- B. Material Compatibility: Roofing materials shall be compatible with one another under conditions of service and application required, as demonstrated by roofing system manufacturer based on testing and field experience.
- C. Installer shall comply with current code requirements based on authority having jurisdiction.

- D. **Wind Uplift Performance:** Roofing system shall be identical to systems that have been successfully tested by a qualified testing and inspecting agency to resist wind uplift pressure calculated in accordance with ASCE 7.
- E. **Fire-Test-Response Characteristics:** Provide roofing materials with the fire-test-response characteristics indicated as determined by testing identical products per test method below by UL, FMG, or another testing and inspecting agency acceptable to authorities having jurisdiction. Materials shall be identified with appropriate markings of applicable testing and inspecting agency.

1.5 SUBMITTALS

- A. **Product Data:** Manufacturer's data sheets for each product to be provided.
- B. **Detail Drawings:** Provide roofing system plans, elevations, sections, details, and details of attachment to other Work, including:
 - 1. Base flashings and membrane terminations.
 - 2. Tapered insulation, including slopes.
 - 3. Crickets, saddles, and tapered edge strips, including slopes.
 - 4. Insulation fastening and adhesive patterns.
- C. **Verification Samples:** Provide for each product specified.
- D. **Installer Certificates:** Signed by roofing system manufacturer certifying that Installer is approved, authorized, or licensed by manufacturer to install roofing system.
- E. **Maintenance Data:** Refer to Johns Manville's latest published documents on www.JM.com.
- F. **Guarantees:** Provide manufacturer's current guarantee specimen.
- G. Prior to beginning the work of this section, roofing sub-contractor shall provide a copy of the final System Assembly Letter issued by Johns Manville Roofing Systems indicating that the products and system to be installed shall be eligible to receive the specified manufacturer's guarantee when installed by a certified JM contractor in accordance with our application requirements, inspected and approved by a JM Technical Representative.
- H. Prior to roofing system installation, roofing sub-contractor shall provide a copy of the Guarantee Application Confirmation document issued by Johns Manville Roofing Systems indicating that the project has been reviewed for eligibility to receive the specified guarantee and registered.

1.6 QUALITY ASSURANCE

- A. **Installer Qualifications:** Qualified firm that is approved, authorized, or licensed by roofing system manufacturer to install manufacturer's product and that is eligible to receive the specified manufacturer's guarantee.
- B. **Manufacturer Qualifications:** Qualified domestic U.S. owned and based manufacturer that has UL listing for roofing system identical to that used for this Project.

- C. **Testing Agency Qualifications:** An independent testing agency with the experience and capability to conduct the testing indicated, as documented according to ASTM E 329.
- D. **Test Reports:**
 - 1. Roof drain and leader test or submit plumber's verification.
- E. **Source Limitations:** Obtain all components from the single source roofing manufacturer guaranteeing the roofing system. All products used in the system shall be labeled by the single source roofing manufacturer issuing the guarantee.

1.7 DELIVERY, STORAGE, AND HANDLING

- A. Deliver roofing materials in original containers with seals unbroken and labeled with manufacturer's name, product brand name and type, date of manufacture, and directions for storage.
- B. Store liquid materials in their original undamaged containers in a clean, dry, protected location and within the temperature range required by roofing system manufacturer.
- C. Protect roof insulation materials from physical damage and from deterioration by sunlight, moisture, soiling, and other sources. Comply with insulation manufacturer's written instructions for handling, storing, and protecting during installation.
- D. Handle and store roofing materials and place equipment in a manner to avoid permanent deflection of deck.

1.8 PROJECT CONDITIONS

- A. **Weather Limitations:** Proceed with installation only when current and forecasted weather conditions permit roofing system to be installed in accordance with manufacturer's written instructions and guarantee requirements.

1.9 GUARANTEE

- A. Provide manufacturer's system guarantee equal to Johns Manville's Peak Advantage No Dollar Limit Roofing System Guarantee.
 - 1. Single-source special guarantee includes roofing membrane, base flashings, roofing membrane accessories, roof insulation, fasteners, cover board, walkway products, manufacturer's expansion joints, manufacturer's edge metal products, and other single-source components of roofing system marketed by the manufacturer.
 - 2. Guarantee Period: 20 years from date of Substantial Completion.
 - 3. Contractor is required to list "ASHE BROUSSARD WEINZETTE ARCHITECTS" as the Specifier/Consultant of record in the appropriate fields ("Specifier Account") when applying for the manufacturer's warranty.
- B. **Installer's Guarantee:** Submit roofing Installer's guarantee, including all components of roofing system for the following guarantee period:

1. Guarantee Period: Two years from date of Substantial Completion.
- C. Existing Guarantees: Guarantees on existing building elements should not be affected by scope of work.
1. Installer is responsible for coordinating with building owner's representative to verify compliance.

PART 2 - PRODUCTS

2.1 THERMOPLASTIC POLYOLEFIN ROOFING MEMBRANE - TPO

- A. Fabric-Reinforced Thermoplastic Polyolefin Sheet: ASTM D 6878, uniform, flexible sheet formed from a thermoplastic polyolefin, internally fabric or scrim reinforced. Basis of design: JM TPO
1. Membrane Thickness: 60 mils (1.52 mm), nominal
 2. Exposed Face Color: White

2.2 AUXILIARY ROOFING MATERIALS - SINGLE PLY

- A. General: Auxiliary materials recommended by roofing system manufacturer for intended use and compatible with membrane roofing.
1. Liquid-type auxiliary materials shall meet VOC limits of authorities having jurisdiction.
- B. Sheet Flashing: Manufacturer's internally reinforced or scrim reinforced, smooth backed membrane with same thickness and color as sheet membrane. Basis of design: JM TPO
- C. Sheet Flashing (Self-Adhered): 60 mil (1.5 mm) thick, manufacturer's internally reinforced or scrim reinforced with weldable selvage edges on each side of roll, one encapsulated edge and self-adhering capabilities in a wide installation temperature range. Basis of design: JM TPO SA - Flashing Membrane
1. Serviceable Installation Substrate Temperature: 20 °F (-7 °C) and rising.
- D. Bonding Adhesive: Manufacturer's standard solvent-based bonding adhesive for membrane, and solvent -based bonding adhesive for base flashings. Basis of design: JM Membrane Bonding Adhesive (TPO&EPDM)
1. Serviceable Installation Ambient Air Temperature: 25 °F and rising
- E. Self-Adhered Primer: One-part penetrating primer solution to enhance the adhesion of self-adhering membranes. Basis of design: SA Primer
- F. Liquid Applied Flashing: Manufacturer's single ply liquid and fabric reinforced flashing system created with a fleece polyester scrim and a two-component polyurethane based liquid applied flashing material, consisting of a liquid resin and a curing agent. Basis of design: JM SP Liquid Flashing Resin and JM SP Liquid Flashing Scrim

- G. **Liquid Applied Flashing Primer:** Manufacturer's single ply liquid flashing primer. Basis of design: JM SP Liquid Flashing TPO and PVC Primer, JM SP Liquid Flashing Concrete Primer, or JM SP Liquid Flashing Metal and Wood Primer
- H. **Metal Termination Bars:** Manufacturer's standard predrilled stainless-steel or aluminum bars, with anchors. Basis of design: JM Termination Systems
- I. **Fasteners:** Factory-coated steel fasteners and metal or plastic plates meeting corrosion-resistance provisions in FMG 4470, designed for fastening membrane to substrate, and acceptable to membrane roofing system manufacturer. Basis of design: All Purpose Fasteners
- J. **Miscellaneous Accessories:** Provide pourable sealers, primers, preformed cone and vent sheet flashings, preformed inside and outside corner sheet flashings, T-joint covers, cover strips, and other accessories required for full installation. Basis of design: JM TPO Pourable Sealer A & B, JM TPO Pipe Boots, JM TPO Universal Corners, JM TPO Edge Sealant, JM TPO T-Joint Patch, JM TPO Membrane Cleaner, JM TPO Membrane Primer, JM TPO Membrane Primer (Low VOC), JM TPO Sealing Mastic, JM TPO Cover Tape, JM TPO Detail Membrane, JM TPO Peel & Stick 10" RPS, JM TPO Peel & Stick 6" RTS, JM TPO-Coated Metal, JM TPO Curb Flashing and JM Single Ply Caulk

2.3 WALKWAYS

- A. **Flexible Walkways:** Factory-formed, nonporous, heavy-duty, slip-resisting, surface-textured walkway pads sourced from membrane roofing system manufacturer. Basis of design: JM TPO Walkpad

2.4 COVER BOARD

- A. **High-Density Polyisocyanurate:** ASTM C 1289, Type II, Class 4, Grade 3, High-density Polyisocyanurate technology bonded in-line to mineral-surfaced, fiber glass reinforced facers with greater than 140 lbs of compressive strength. Basis of design: Invinsa Roof Board
- B. **General:** Preformed roof insulation boards that comply with requirements and referenced standards, selected from manufacturer's standard sizes and of thicknesses indicated.
- C. **Polyisocyanurate Board Insulation:** ASTM C 1289, Type II, Class 1, Grade 2 (20 psi), Basis of design: ENRGY 3
 - 1. Provide insulation package with minimum thickness: 1.5 inches.
 - 2. Provide insulation package in multiple layers.
 - 3. Minimum Long-Term Thermal Resistance (LTTR): 5.7 per inch.
 - a. Determined in accordance with CAN/ULC S770 at 75°F (24°C)

2.5 TAPERED INSULATION

- A. Tapered Insulation:** ASTM C 1289, Type II, Class 1, Grade 2 (20 psi), provide factory-tapered insulation boards fabricated to slope of 1/4 inch per 12 inches (1:48), unless otherwise indicated. Basis of design: Tapered ENRGY 3

2.6 INSULATION ACCESSORIES

- A. General:** Roof insulation accessories recommended by insulation manufacturer for intended use and compatible with membrane roofing.
- B. Provide factory preformed saddles, crickets, tapered edge strips, and other insulation shapes where indicated for sloping to drain. Fabricate to slopes indicated. Basis of design:** Diamondback Pre-Cut Cricket, Diamondback Pre-Cut Miter, or Tapered Fesco Edge Strip
- C. Fasteners:** Factory-coated steel fasteners and metal or plastic plates meeting corrosion-resistance provisions in FMG 4470, designed for fastening roof insulation to substrate, and furnished by roofing system manufacturer. Basis of design: UltraFast Fasteners and Plates
- D. Wood Nailer Strips:** Comply with requirements in Division 06 Section "Miscellaneous Rough Carpentry."

2.7 EDGE METAL COMPONENTS

- A. Expansion Joints:** Provide factory fabricated weatherproof, exterior covers for expansion joint openings consisting of flexible rubber membrane, supported by a closed cell foam to form flexible bellows, with two metal flanges, adhesively and mechanically combined to the bellows by a bifurcation process. Provide product from single-source roofing system supplier that is included in the No Dollar Limit guarantee. Basis of design: Expand-O-Flash Expand-O-Gard
- B. Coping System:** Manufacturer's factory fabricated coping consisting of a base piece and a snap-on cap. Provide product from single-source roofing system supplier that is included in the No Dollar Limit guarantee. Basis of design: Presto-Lock Coping
- C. Fascia System:** Manufacturer's factory fabricated fascia consisting of a base piece and a snap-on cover. Provide product from single-source roofing system supplier that is included in the No Dollar Limit guarantee. Basis of design: Presto-Tite Fascia Presto-Tite Edge One Fascia
- D. Metal Edge System:** Manufacturer's factory fabricated metal edge system used to terminate the roof at the perimeter of the structure. Provide product from single-source roofing system supplier that is included in the No Dollar Limit guarantee. Basis of design: Presto-Weld Drip Edge JM TPO-Coated Metal
- E. Shop-Fabricated Edge Metal:** Custom-fabricated edge metal meeting the criterion of ANSI/SPRI ES-1. Must be approved by manufacturer technical representative. Minimum requirements:
 - 1. Steel:** 24 gauge minimum, fastened 6 inches on center.

2. Aluminum: 0.05 inch thick, fastened 6 inches on center.
- F. Metal Flashing Sheet: Metal flashing sheet is specified in Division 07 Section "Sheet Metal Flashing and Trim."

2.8 Louver Wall Vent

- A. Louvered wall vent with T.P.O. flange by Flash Co., 14" x 24".
- B. Provide two (2) at tower parapet where indicated.
- C. Flash CO (866) 323-5274, flashco.com.

PART 3 - EXECUTION

3.1 EXAMINATION

- A. Examine substrates, areas, and conditions for compliance with the requirements affecting performance of roofing system.
 1. General:
 - a. Verify that roof openings and penetrations are in place and set and braced and that roof drains are securely clamped in place.
 - b. Verify that wood cants, blocking, curbs, and nailers are securely anchored to roof deck at penetrations and terminations and that nailers match thicknesses of insulation.
 2. Wood Decks:
 - a. Verify that wood decking is visibly dry and free of moisture according to manufacturer's approved method.
 - b. Verify that wood has ability to provide minimum fastener pull-out resistance.
 - 1) Provide documentation of pull out resistance values using manufacturer's approved procedures.
 3. Ensure general rigidity and proper slope for drainage.
 4. Verify that deck is securely fastened with no projecting fasteners and with no adjacent units more than 1/16 inch (1.6 mm) out of plane relative to adjoining deck.
- B. Unacceptable panels should be brought to the attention of the General Contractor and Project Owner's Representative and shall be corrected prior to installation of roofing system.

3.2 PREPARATION

- A. Clean and remove from substrate sharp projections, dust, debris, moisture, and other substances detrimental to roofing installation in accordance with roofing system manufacturer's written instructions.

- B. Prevent materials from entering and clogging roof drains and conductors and from spilling or migrating onto surfaces of other construction.
- C. If applicable, prime surface of deck with asphalt primer at a rate recommended by roofing manufacturer and allow primer to dry.
- D. Proceed with each step of installation only after unsatisfactory conditions have been corrected.

3.3 INSULATION INSTALLATION

- A. Coordinate installation of roof system components so insulation and cover board are not exposed to precipitation or left exposed at the end of the workday.
- B. Comply with roofing system manufacturer's written instructions for installation of roof insulation and cover board.
- C. Install tapered insulation under area of roofing to conform to slopes indicated.
- D. Install insulation boards with long joints in a continuous straight line. Joints should be staggered between rows, abutting edges and ends per manufacturer's written instructions. Fill gaps exceeding 1/4 inch (6 mm) with like material.
- E. Install 2 or more layers with joints of each succeeding layer staggered from joints of previous layer a minimum of 6 inches (150 mm) in each direction.
- F. Trim surface of insulation boards where necessary at roof drains so completed surface is flush and does not restrict flow of water.
- G. Install tapered edge strips at perimeter edges of roof that do not terminate at vertical surfaces.
- H. Loose Laid Insulation: Loose lay all layers of insulation with staggered joints.

3.4 COVER BOARD INSTALLATION

- A. Coordinate installing membrane roofing system components so cover board is not exposed to precipitation or left exposed at the end of the workday.
- B. Comply with membrane roofing system manufacturer's written instructions for installing roof cover board.
- C. Install cover board with long joints in a continuous straight line. Joints should be staggered between rows, abutting edges and ends per manufacturer's written instructions. Fill gaps exceeding 1/4 inch (6 mm) with cover board.
 - 1. Cut and fit cover board within 1/4 inch (6 mm) of nailers, projections, and penetrations.

- D. Trim surface of cover board where necessary at roof drains so completed surface is flush and does not restrict flow of water.
 - 1. Install tapered edge strips at perimeter edges of roof that do not terminate at vertical surfaces.
- E. Mechanically Fastened Cover Board: Install cover board and secure to deck using mechanical fasteners designed and sized for fastening specified cover board to deck type.
 - 1. Fasten to resist uplift pressure at corners, perimeter, and field of roof.

3.5 ROOFING MEMBRANE INSTALLATION, GENERAL

- A. Install roofing membrane in accordance with roofing system manufacturer's written instructions, applicable recommendations of the roofing manufacturer and requirements in this Section.
- B. Cooperate with testing and inspecting agencies engaged or required to perform services for installing roofing system.
- C. Coordinate installing roofing system so insulation and other components of the roofing membrane system not permanently exposed are not subjected to precipitation or left uncovered at the end of the workday or when rain is imminent.
 - 1. Provide tie-offs at end of each day's work to cover exposed roofing membrane sheets and insulation.
 - 2. Complete terminations and base flashings and provide temporary seals to prevent water from entering completed sections of roofing system.
 - 3. Remove and discard temporary seals before beginning work on adjoining roofing.

3.6 ADHERED ROOFING MEMBRANE INSTALLATION

- A. Install roofing membrane over area to receive roofing in accordance with membrane roofing system manufacturer's written instructions.
 - 1. Unroll roofing membrane and allow to relax before installing.
 - 2. Install sheet in accordance with roofing system manufacturer's written instructions.
- B. Accurately align roofing membrane and maintain uniform side and end laps of minimum dimensions required by manufacturer. Stagger end laps.
- C. Solvent Based Bonding Adhesive for smooth backed membranes: Apply solvent-based bonding adhesive to substrate and underside of roofing membrane at rate required by manufacturer and allow to partially dry before installing roofing membrane. Do not apply bonding adhesive to splice area of roofing membrane.
- D. Mechanically fasten roofing membrane securely at terminations, penetrations, and perimeter of roofing.
- E. Apply roofing membrane with side laps shingled with roof slope, where possible.

- F. Seams: Clean seam areas, overlap roofing membrane, and hot-air weld side and end laps of roofing membrane according to manufacturer's written instructions to ensure a watertight seam installation.
 - 1. Test lap edges with probe to verify seam weld continuity. Apply lap sealant to seal cut edges of roofing membrane.
 - 2. Verify field strength of seams a minimum of twice daily and repair seam sample areas.
 - a. Remove and repair any unsatisfactory sections before proceeding with installation.
 - 3. Repair tears, voids, and incorrectly lapped seams in roofing membrane that do not meet requirements.
- G. Spread sealant or mastic bed over deck drain flange at deck drains and securely seal roofing membrane in place with clamping ring.
- H. Install roofing membrane and auxiliary materials to tie into existing roofing.

3.7 BASE FLASHING INSTALLATION

- A. Install sheet flashings and preformed flashing accessories and adhere to substrates per membrane roofing system manufacturer's written instructions.
- B. Apply solvent-based bonding adhesive at required rate and allow to partially dry. Do not apply bonding adhesive to seam area of flashing.
- C. Self-Adhere membrane to smooth approved substrates, when substrate temperatures are 40 °F (4.5 °C) and rising.
 - 1. The use of SA Primer or SA LVOC Primer is required for flashing applications on curbs and parapet walls for temperatures between 40 °F (4.5 °C) and 20 °F (-7 °C).
 - 2. The use of SA Primer or SA LVOC Primer is required for flashing applications over approved substrates with a porous or rough surface, including: Dens Deck Prime, Dens Deck, DEXcell, concrete and smooth faces CMU.
- D. Apply single ply liquid applied flashing system per manufacturer's written instructions.
- E. Flash penetrations and field-formed inside and outside corners per manufacturer's installation instructions.
- F. Clean seam areas and overlap and firmly roll sheet flashings into the adhesive. Weld side and end laps to ensure a watertight seam installation.
- G. Terminate and seal top of sheet flashings and mechanically anchor to substrate through termination bars.

3.8 WALKWAY INSTALLATION

- A. Flexible Walkways: Install walkway products in locations indicated. Heat weld and adhere walkway products to substrate according to roofing system manufacturer's written instructions.

3.9 FIELD QUALITY CONTROL

- A. Testing Agency: Owner will engage a qualified independent testing and inspecting agency to perform roof tests and inspections and to prepare test reports.
- B. Final Roof Inspection: Arrange for roofing system manufacturer's technical representative to inspect roofing installation on completion and submit report to Architect.
 - 1. Notify Architect or Owner 48 hours in advance of date and time of inspection.
- C. Repair or remove and replace components of roofing system where test results or inspections indicate that they do not comply with specified requirements.
- D. Additional testing and inspecting, at Contractor's expense, will be performed to determine compliance of replaced or additional work with specified requirements.

3.10 PROTECTION AND CLEANING

- A. Protect roofing system from damage and wear during remainder of construction period.
- B. Correct deficiencies in or remove roofing system that does not comply with requirements, repair substrates, and repair or reinstall roofing system to a condition free of damage and deterioration at time of Substantial Completion and according to warranty requirements.
- C. Clean overspray and spillage from adjacent construction using cleaning agents and procedures recommended by manufacturer of affected construction.

END OF SECTION

SECTION 07 60 00

FLASHING AND SHEET METAL

PART 1 GENERAL

1.1 DESCRIPTION

- A. Work included: Provide flashing and sheet metal not specifically described in other Sections of these Specifications but required to prevent penetration of water through the exterior shell of the building.
- B. Related work:
 - 1. Documents affecting work of this Section include, but are not necessarily limited to General Conditions, Supplementary Conditions and Sections in Division 1 of these Specifications.

1.2 QUALITY ASSURANCE

- A. Use adequate numbers of skilled workmen who are thoroughly trained and experienced in the necessary crafts and who are completely familiar with the specified requirements and the methods needed for proper performance of the work of this Section.
- B. In addition to complying with pertinent codes and regulations, comply with pertinent recommendations contained in current edition of "Architectural Sheet Metal Manual" published by the Sheet Metal and Air-conditioning Contractors National Association (SMACNA).
- C. Standard commercial items may be used for flashing, trim, reglets and similar purposes provided such items meet or exceed the quality standards specified.

1.3 SUBMITTALS

- A. Comply with pertinent provisions of Section 01 33 00, Submittal Procedures.
- B. Product data: Within 45 calendar days after the Contractor has received the Owner's Notice to Proceed, submit:
 - 1. Materials list of items proposed to be provided under this Section;
 - 2. Manufacturer's specifications and other data needed to prove compliance with the specified requirements;
 - 3. Shop Drawings in sufficient detail to show fabrication, installation, anchorage and interface of the work of this Section with the work of adjacent trades;
 - 4. Manufacturer's recommended installation procedures which, when approved by the Architect, will become the basis for accepting or rejecting actual installation procedures used on the work.
 - 5. Samples, 8" x 8" of each type of material proposed to be used.

1.4 PRODUCT HANDLING

- A. Comply with pertinent provisions of Section 01 66 00, Product Storage and Handling Requirements.

PART 2 PRODUCTS

2.1 MATERIALS AND GAGES

- A. Where sheet metal is required, and no material or gage is indicated on Drawings provide the highest quality and gage commensurate with the referenced standards.

2.2 PREFINISHED STEEL SHEETS

- A. 24 gauge, hot dipped galvanized steel (G90) commercial quality, primed and finished on one (1) side with Kynar 500 fluoropolymer coating 1.0 mil DPT. Vincent "Color Clad", Petersen "Pac-Clad", or approved equal.

2.3 ALUMINUM

- A. Provide prefinished aluminum .040" thickness, Kynar 500 or equal coating, .040" thickness, typical where indicated on the Drawings, and as needed for complete weathertightness.
- B. Zinc Coating:
 - 1. Where galvanizing is required, provide zinc coating by hot-dip galvanize to all surfaces.
 - 2. Weight - Provide not less than 1-1/4" oz. per sq. ft., nor more than 1-1/2 oz. per sq. ft., to surfaces required to be galvanized.
 - 3. Comply with ASTM A93.

2.4 NAILS, RIVETS AND FASTENERS

- A. Use only soft iron rivets having rust-resistive coating, galvanized nails and cadmium plated screws and washers in connection with galvanized iron and steel.
- B. Use color-coordinated prefinished fasteners where fasteners will be visible.
- C. Use fasteners of same or compatible metal with respective flashing metal type.

2.5 FLUX

- A. Where flux is required, use raw muriatic acid.

2.6 SOLDER

- A. Where solder is required, comply with ASTM B32.

2.7 OTHER MATERIALS

- A. Provide other materials, not specifically described but required for a complete and proper installation, as selected by the Contractor subject to the approval of the Architect.
- B. Flashing: Where indicated on the Drawings, provide .040" aluminum, prefinished in color selected by Architect. Install with concealed clips or "zee" channels to avoid through-fasteners. Submit shop drawings of profiles for Architect's review and approval.

PART 3 EXECUTION

3.1 SURFACE CONDITIONS

- A. Examine the areas and conditions under which work of this Section will be performed. Correct conditions detrimental to timely and proper completion of the Work. Do not proceed until unsatisfactory conditions are corrected.

3.2 WORKMANSHIP

A. General:

1. Form sheet metal accurately and to the dimensions and shapes required, finishing molded and broken surfaces with true, sharp and straight lines and angles and, where intercepting other members, coping to an accurate fit and soldering securely.
2. Unless otherwise specifically permitted by the Architect, turn exposed edges back 1/2".

B. Form, fabricate and install sheet metal so as to adequately provide for expansion and contraction in the finished work.

C. Weatherproofing:

1. Finish watertight and weathertight where so required.
2. Make lock seam work flat and true to line, sweating full of solder.
3. Make lock seams and lap seams, when soldered, at least 1/2" wide.
4. Where lap seams are not soldered, lap according to pitch, but in no case less than 3".
5. Make flat and lap seams in the direction of flow.
6. At roof edge flashing, provide splice plates 8" wide, centered on joint, embed in sealant, all hidden fasteners. Under each joint, install a section of flexible flashing membrane 8" wide by the depth of the metal flashing less 1/2" each end, equal to WR Grace or Firestone.
7. Where metal flashing extends underneath siding or roofing material, typically provide a hemmed edge to prevent passage of water. Secure hemmed edge with clips or large head nails adjacent to hemmed edge - do not penetrate flashing with fasteners.
8. Use two-part "snap-lock" flashing/counterflashing as per details at roof-wall intersections.

D. Joints:

1. Join parts with rivets or sheet metal screws only where absolutely necessary for strength and stiffness. Typically install with hemmed edges over concealed clips or zee-clips.
2. Provide suitable watertight expansion joints for runs of more than 40'-0", except where closer spacing is indicated on the Drawings or required for proper installation.
3. At all parapet coping and expansion joint covers, all joints to be 1/2" tall standing seam.

E. Nailing:

1. Secure metal by means of concealed clips or cleats, without nailing through the metal, unless absolutely necessary to be done otherwise.
2. In general, space nails, rivets and screws not more than 8" apart and, where exposed to the weather, use lead washers.
3. For nailing into wood, use barbed roofing nails 1-1/4" long by 11 gage.
4. For nailing into concrete, use drilled plugholes and plugs.
5. All nails or fasteners shall be prefinished to match metal finish.

3.3 EMBEDMENT

- A. Embed metal in connection with roofs in a solid bed of sealant, using materials and methods described in Section 07 92 00 of these Specifications or other materials and methods approved in advance by the Architect.**

3.4 TESTS

- A. Upon request of the Architect, demonstrate by hose or standing water that the flashing and sheet metal are completely watertight.**

3.5 CLEAN-UP

- A. **Cleaning:** After completion of work, remove all debris from site. Clean roofing cement, sealant, and paint from flashing, floors, and adjacent surfaces. Remove strippable film from flashing. Leave all surfaces neat and clean.

END OF SECTION

SECTION 07 90 00

SEALANTS

PART 1 GENERAL

1.1 SUMMARY

- A. Section includes sealants and joint backing, precompressed foam sealers, and accessories.
- B. Related Sections:
 - 1. Section 04 20 00 - Unit Masonry
 - 2. Section 04 22 00 - Concrete Unit Masonry
 - 3. Section 07 10 50 - Cold Fluid-Applied Waterproofing
 - 4. Section 07 84 00 - Firestopping: Firestopping sealants.
 - 5. Section 08 80 00 - Glazing: Glazing sealants and accessories.
 - 6. Section 09 29 00 - Gypsum Board

1.2 REFERENCES

- A. ASTM C834 - Latex Sealing Compounds.
- B. ASTM C919 - Practice for Use of Sealants in Acoustical Applications.
- C. ASTM C920 - Elastomeric Joint Sealants.
- D. ASTM C1193 - Guide for Use of Joint Sealants.
- E. ASTM D1056 - Flexible Cellular Materials - Sponge or Expanded Rubber.

1.3 SUBMITTALS

- A. Section 01 33 00 - Submittal Procedures: Submittal procedures.
- B. Products Data: Submit data indicating sealant chemical characteristics, performance criteria, substrate preparation, limitations, and color availability.
- C. Manufacturer's Installation Instructions: Submit special procedures, surface preparation, and perimeter conditions requiring special attention.
- D. Warranty: Include coverage for installed sealants and accessories failing to achieve airtight seal, watertight seal, exhibit loss of adhesion or cohesion, and sealants, which do not cure.

1.4 QUALIFICATIONS

- A. Manufacturer: Company specializing in manufacturing products specified in this section with documented experience.
- B. Applicator: Company specializing in performing Work of this section with documented experience and approved by manufacturer.

1.5 ENVIRONMENTAL REQUIREMENTS

- A. Section 01 66 00 – Product Storage and Handling Requirements.
- B. Maintain temperature and humidity recommended by sealant manufacturer during and after installation.

1.6 COORDINATION

- A. Section 01 30 00 - Administrative Requirements: Coordination and project conditions.

- B. Coordinate Work with sections referencing this section.

PART 2 PRODUCTS

2.1 JOINT SEALERS

- A. Manufacturers:
1. Dow Corning Corp.
 2. GE Silicones.
 3. Pecora Corp.
 4. Sika Corp.
 5. Substitutions: Section 01 33 00 – Submittal Procedures.
- B. Products Description:
1. High Performance General Purpose Exterior (Nontraffic) Sealant: Sealant Type 1: polyurethane, ASTM C920, Grade P, Class 25; single component.
 - a. Color: Standard colors matching finished surfaces.
 - b. Applications: Use for:
 - 1) Control, expansion, and soft joints in masonry.
 - 2) Joints between concrete and other materials.
 - 3) Joints between metal frames and other materials.
 - 4) Other exterior nontraffic joints for which no other sealant is indicated.
 - 5) Joints between cement board wall panels and between cement board wall panels and dissimilar materials: Sealant manufacturer shall obtain certification from cement board manufacturer accepting products for applications detailed and confirming bondability to panel surfaces.
 2. General Purpose Traffic Bearing Sealant Type 2: Polyurethane; ASTM C920, Grade P, Class 25; single or multi-component, self leveling.
 - a. Color: Standard colors matching finished surfaces.
 - b. Applications: Use for exterior and interior pedestrian and vehicular traffic bearing joints.
 3. Exterior Foam Expansion Joint Sealer Sealant Type 3: Precompressed foam sealer; Polyurethane with water-repellent.
 - a. Color: Face color as selected to match masonry grout color.
 - b. Size: As required to provide weathertight and watertight seal when installed.
 - c. Applications: Use for exterior wall expansion joints.
 4. Sealant Backer Rod: Compressible rod stock open cell polyurethane foam. Provide size and shape of rod which will control joint depth for sealant placement, break bond of sealant at bottom of joint, form optimum shape of sealant bead on back side, and provide a highly compressible backer to minimize the possibility of sealant extrusion when joint is compressed.
 5. General Purpose Interior Sealant: Sealant Type 5 Acrylic emulsion latex; ASTM C834, single component, paintable.
 - a. Color: Standard colors matching finished surfaces.
 - b. Applications: Use for interior wall and ceiling control joints, joints between door and window frames and wall surfaces, and other interior joints for which no other type of sealant is indicated.
 6. Plumbing Fixtures/Tile Sealant: Sealant Type 6: Clear silicone; ASTM C920; single component, mildew resistant.
 - a. Applications: Use for joints between plumbing fixtures and floor and wall surfaces, and joints between countertops and wall surfaces.

2.2 ACCESSORIES

- A. Primer: Non-staining type, recommended by sealant manufacturer to suit application.
- B. Joint Cleaner: Non-corrosive and non-staining type, recommended by sealant manufacturer; compatible with joint forming materials.
- C. Joint Backing: Round foam rod compatible with sealant; ASTM D1056, sponge or expanded

rubber; oversized 30 to 50 percent larger than joint width.

- D. Bond Breaker: Pressure sensitive tape recommended by sealant manufacturer to suit application.

PART 3 EXECUTION

3.1 EXAMINATION

- A. Verify substrate surfaces and joint openings are ready to receive work.
- B. Verify joint backing and release tapes are compatible with sealant.

3.2 PREPARATION

- A. Remove loose materials and foreign matter impairing adhesion of sealant.
- B. Clean and prime joints.
- C. Perform preparation in accordance with ASTM C1193.
- D. Protect elements surrounding Work of this section from damage or disfiguration.

3.3 INSTALLATION

- A. Perform installation in accordance with ASTM C1193.
- B. Perform acoustical sealant application work in accordance with ASTM C919.
- C. Measure joint dimensions and size joint backers to achieve width-to-depth ratio, neck dimension, and surface bond area as recommended by manufacturer.
- D. Install bond breaker where joint backing is not used.
- E. Install sealant free of air pockets, foreign embedded matter, ridges, and sags.
- F. Apply sealant within recommended application temperature ranges. Consult manufacturer when sealant cannot be applied within these temperature ranges.
- G. Tool joints concave unless detailed otherwise.
- H. Pre-compressed Foam Sealant: Do not stretch; avoid joints except at corners, ends, and intersections; install with face 1/8 to 1/4 inch below adjoining surface.
- I. Compression Gaskets: Avoid joints except at ends, corners, and intersections; seal joints with adhesive; install with face 1/8 to 1/4 inch below adjoining surface.

3.4 CLEANING

- A. Section 01 74 23 - Final Cleaning.
- B. Clean adjacent soiled surfaces.

3.5 PROTECTION OF INSTALLED CONSTRUCTION

- A. Section 01 74 23 – Final Cleaning.
- B. Protect sealants until cured.

END OF SECTION

**DIVISION 08
DOORS AND WINDOWS**

CONTENTS

08 12 14	Standard Hollow Metal Frames
08 13 14	Standard Hollow Metal Doors
08 14 00	Wood Doors
08 41 13	Aluminum-Framed Entrances and Storefronts
08 52 13	Metal-Clad Wood Windows
08 71 00	Finish Hardware
08 80 00	Glazing

SECTION 08 12 14

STANDARD HOLLOW METAL FRAMES

PART 1 GENERAL

1.1 SUMMARY

- A. Section includes non-rated interior hollow metal door frames, see Drawings.
- B. Related Sections:
 - 1. Section 08 13 14 – Standard Hollow Metal Doors.
 - 2. Section 08 71 00 – Finish Hardware: Hardware, silencers, and weatherstripping.
 - 3. Section 09 90 00 – Field painting of frames.

1.2 REFERENCES

- A. ASTM A653/A653M - Steel Sheet, Zinc-Coated (Galvanized) or Zinc-Iron Alloy-Coated by the Hot-Dip Process.
- B. DHI (Door Hardware Institute) - The Installation of Commercial Steel Doors and Steel Frames, Insulated Steel Doors in Wood Frames and Builder's Hardware.
- C. SDI-100 (Steel Doors Institute) - Standard Steel Doors and Frames.

1.3 SUBMITTALS

- A. Section 01 33 00 - Submittal Procedures: Submittal procedures and substitutions.
- B. Shop Drawings: Indicate frame elevations, reinforcement, anchor types and spacing, location of cut-outs for hardware, and finish.
- C. Product Data: Submit frame configuration and finishes.
- D. Manufacturer's Installation Instructions: Submit special installation instructions.
- E. Manufacturer's Certificate: Certify products meet or exceed specified requirements.

1.4 QUALITY ASSURANCE

- A. Conform to requirements of SDI-108.

1.5 QUALIFICATIONS

- A. Manufacturer: Company specializing in manufacturing products specified in this section with documented experience.

1.6 DELIVERY, STORAGE, AND HANDLING

- A. Section 01 66 00 - Product Storage and Handling Requirements: Product storage and handling requirements.
- B. Accept frames on site in manufacturer's packaging. Inspect for damage.
- C. Break seal on-site to permit ventilation.

1.7 COORDINATION

- A. Coordinate Work with frame opening construction, door, and hardware installation.
- B. Sequence installation to accommodate required door hardware electric wire connections.

PART 2 PRODUCTS

2.1 STANDARD STEEL FRAMES

- A. Manufacturers:
 - 1. Ceco Door Products.
 - 2. Republic Builders Products.
 - 3. Steelcraft.
- B. Type and design:
 - 1. Provide frame of the types, profiles, and dimensions shown on the Drawings, non-labeled, as indicated on the Door Schedule and in the Drawings. Provide 16 gauge metal for interior door frames. Reinforce frames for finish hardware described in Section 08 71 00, Finish Hardware, of these specifications.
- C. Finish:
 - 1. Pre-clean and shop prime each frame for finish painting which will be performed at the job site under Section 09 90 00, Painting, of these Specifications.

2.2 ACCESSORIES

- A. Removable Stops: Rolled steel channel shape, mitered corners; prepared for countersink style tamper proof screws.
- B. Bituminous Coating: Non-asbestos fibered asphalt emulsion.
- C. Primer: Zinc chromate type.
- D. Silencers: Resilient rubber fitted into drilled hole at interior door locations only.

2.3 FABRICATION

- A. Fabricate frames as welded unit.
- B. Fabricate frames with hardware reinforcement plates welded in place. Provide mortar guard boxes.
- C. Reinforce frames wider than 48 inches with roll formed steel channels fitted tightly into frame head, flush with top.
- D. Fabricate frames to suit masonry wall coursing as detailed.

2.4 SHOP FINISHING

- A. Steel Sheet: Galvanized to ASTM A653/A653M G90.
- B. Primer: Baked.
- C. Coat inside of frame profile with bituminous coating to minimum thickness of 1/16 inch.

PART 3 EXECUTION

3.1 EXAMINATION

- A. Section 01 30 00 - Administrative Requirements: Coordination and project conditions.
 - B. Verify opening sizes and tolerances are acceptable.
- 3.2 INSTALLATION**
- A. Install frames in accordance with SDI-108 and DHI.
 - B. Coordinate installation of frames with installation of hardware specified in Section 08 13 14 and doors in Section 08 13 14.
- 3.3 ERECTION TOLERANCES**
- A. Section 01 40 00 - Quality Requirements: Tolerances.
 - B. Maximum Diagonal Distortion: 1/16 inch measured with straight edges, crossed corner to corner.
- 3.4 SCHEDULE**
- A. Refer to Door Schedule included in the Drawings.

END OF SECTION

SECTION 08 13 14

STANDARD HOLLOW METAL DOORS

PART 1 GENERAL

1.1 SUMMARY

- A. Section includes thermally insulated non-rated hollow metal doors for exterior locations.
- B. Related Sections:
 - 1. Section 08 12 14 - Standard Hollow Metal Frames.
 - 2. Section 08 71 00 - Finish Hardware.
 - 3. Section 09 90 00 - Paints and Coatings: Field painting of doors.

1.2 REFERENCES

- A. ASTM A653/A653M - Steel Sheet, Zinc-Coated (Galvanized) or Zinc-Iron Alloy-Coated by the Hot-Dip Process.
- B. DHI (Door Hardware Institute) - The Installation of Commercial Steel Doors and Steel Frames, Insulated Steel Doors in Wood Frames and Builder's Hardware.
- C. SDI-100 (Steel Door Institute) - Standard Steel Doors and Frames.

1.3 SUBMITTALS

- A. Section 01 33 00 - Submittal Procedures: Requirements for submittals and substitutions.
- B. Shop Drawings: Indicate door elevations, internal reinforcement, closure method, and cut-outs for louvers and finishes.
- C. Product Data: Submit door configurations, location of cut-outs for hardware reinforcement.

1.4 QUALITY ASSURANCE

- A. Perform Work in accordance with SDI 108.

1.5 QUALIFICATIONS

- A. Manufacturer: Company specializing in manufacturing Products specified in this section with documented experience.
- B. Installer: Company specializing in performing work of this section with documented approved by manufacturer.

1.6 DELIVERY, STORAGE, AND HANDLING

- A. 01 66 00 - Product Storage and Handling Requirements: Requirements for transporting, handling, storing, and protecting products.
- B. Protect doors with resilient packaging sealed with heat shrunk plastic.
- C. Accept doors on site in manufacturer's packaging. Inspect for damage.
- D. Break seal on site to permit ventilation.

1.7 COORDINATION

- A. Coordinate Work with door opening construction, door frame, and door hardware installation.

- B. Coordinate installation to accommodate door hardware electric wire connections.

PART 2 PRODUCTS

2.1 STANDARD STEEL DOORS

- A. Manufacturers:
 - 1. Ceco Door Products.
 - 2. Republic Builders Products.
 - 3. Steelcraft.
 - 4. Substitutions: 01 66 00 – Product Storage and Handling Requirements.
- B. Product Description:
 - 1. Exterior Doors: ANSI 250.8, SDI-108, 1-3/4 inch thick, insulated.
 - a. Level 3 – Extra heavy duty, Model 1, full flush design.
- C. Type and design:
 - 1. Provide full-flush design, in dimensions and types shown on the Drawings, labeled or non-labeled as indicated on the Door Schedule in the Drawings, 16 gauge for exterior doors, properly reinforced for the finish hardware described in Section 08 71 00 Finish Hardware of these Specifications.
 - 2. Certain doors, as indicated on the Door Schedule, are fully louvered doors. Louvers to be integral with the doors, with insect screen.
- D. Finish:
 - 1. Pre-clean and shop prime each frame for finish painting which will be performed at the job site under Section 09 90 00, Painting and Coating, of these Specifications.
- E. See DOOR SCHEDULE for exterior doors with louvers.

2.2 COMPONENTS

- A. Face: Steel sheet in accordance with SDI-108.
- B. Top and Bottom Closure: Channel, 0.047 inches thick, inverted for flush surface.
- C. Core: Interior: Cardboard honeycomb; Exterior: Polyurethane Core.

2.3 ACCESSORIES

- A. Removable Stops: Rolled steel, channel shape, mitered corners; prepared for countersink style tamper proof screws.
- B. Primer: Zinc chromate type.

2.4 FABRICATION

- A. Fabricate doors with hardware reinforcement welded in place.
- B. Configure exterior doors with edge profile to receive recessed weatherstripping.

2.5 SHOP FINISHING

- A. Primer: Baked.

PART 3 EXECUTION

3.1 EXAMINATION

- A. Verify opening sizes and tolerances are acceptable.

3.2 INSTALLATION

- A. Install doors in accordance with SDI-108 and DHI.
- B. Install door louvers, plumb and level.
- C. Coordinate installation of doors with installation of frames specified in Section 08 12 14 and hardware specified in Section 08 71 00.
- D. Touch-up damaged shop finishes.

3.3 ERECTION TOLERANCES

- A. Section 01 40 00 - Quality Requirements: Tolerances.
- B. Maximum Diagonal Distortion: 1/16 inch measured with straight edge, corner to corner.

3.4 ADJUSTING

- A. Adjust door for smooth and balanced door movement.

3.5 SCHEDULE

- A. Refer to Door and Frame Schedule in Construction Documents Drawings.

END OF SECTION

SECTION 08 14 00

WOOD DOORS

PART 1 GENERAL

1.1 DESCRIPTION

- A. Work included: Provide wood doors complete in place with finish hardware installed where shown on the Drawings, as specified herein, and as needed for a complete and proper installation.
- B. Related work:
 - 1. Documents affecting work of this Section include, but are not necessarily limited to General Conditions, Supplementary Conditions and Sections in Division 1 of these Specifications.
 - 2. Section 08 12 14, Standard Steel Frames.
 - 3. Section 08 71 00, Finish Hardware.

1.2 QUALITY ASSURANCE

- A. Use adequate numbers of skilled workmen who are thoroughly trained and experienced in the necessary crafts and who are completely familiar with the specified requirements and the methods needed for proper performance of the work of this Section.
- B. In addition to complying with pertinent codes and regulations of governmental agencies having jurisdiction, comply with:
 - 1. "Architectural Woodwork Quality Standards" of the Architectural Woodwork Institute, for the grade and grades specified.
 - 2. Certification and stamps will not be required.
 - 3. Fire-Rated Wood Doors: Where fire-resistance classifications are shown or schedule for wood door assemblies, provide doors which comply with the requirements of NFPA No. 80 "Standards for Fire Doors and Windows" and which have been tested and rated with single point hardware by UL.
 - 4. Provide UL Label on door and panel.

1.3 SUBMITTALS

- A. Comply with pertinent provisions of Section 01 33 00, Submittal Procedures for submittals and substitutions.
- B. Product data: Within 35 calendar days after the Contractor has received the Owner's Notice to proceed, submit:
 - 1. Materials list of items proposed to be provided under this Section;
 - 2. Manufacturer's specifications and other data needed to provide compliance with the specified requirements;
 - 3. Samples, Provide complete set of standard finish stain colors on specified veneer species.
- C. Warranty - Wood Doors: Submit written agreement in door manufacturer's standard form signed by the manufacturer, installer and contractor, agreeing to repair or replace defective doors which have been warped (bow, cup or twist) or which show photographing of construction below in face veneers, or do not conform to tolerance limitations of NWMA.
 - 1. The warranty shall also include refinishing and reinstallation which may be required due to repair or replacement of defective doors.
 - 2. Warranty shall be in effect during the following period of time after the date of acceptance:
 - a. Solid Core flush Interior Doors: Five (5) years.

1.4 PRODUCT HANDLING

- A. Comply with pertinent provisions of Section 01 66 00, Product Storage and Handling Requirements.
- B. Delivery:
 - 1. Deliver doors and frames to site after plaster and cement are dry, and after building has reached average prevailing humidity of its locality.
 - 2. Deliver prefinished doors in manufacturer's original containers, clearly marked with manufacturer's name, brand name, size, thickness and identifying symbol on the covering.
 - 3. Seal all four edges of unfinished doors when delivered to the job site.
- C. Storage:
 - 1. Stack flat on 2"x 4" lumber, laid 12" from ends and across center.
 - 2. Under bottom door and over top of stack, provide plywood or corrugated cardboard to protect door surfaces.
 - 3. Store doors in area where there will be not great variations in heat, dryness and humidity.
- D. Do not drag doors across one another; lift doors and carry them into position.

PART 2 PRODUCTS

2.1 MATERIALS AND COMPONENTS

- A. General: Provide prefinished wood doors complying with the applicable requirements of NWMA I.S.1 for the kinds and types of doors indicated and as further specified.
- B. Face panels: Manufacturer's standard 2 or 3 ply face panels, unless otherwise indicated. Wood type to be rift sawn white birch, veneer.
- C. Exposed surfaces: Provide the kind shown or scheduled and as further specified, provide same exposed surface material on both faces of each door, unless otherwise indicated. Wood type to be prefinished rift sawn white birch.
- D. Fire-Rated doors: Provide exposed faces and edges to match non-fire-rated doors in the same area of the building, unless otherwise indicated. Provide trim for openings (if any) which have been tested and listed for the kind of door and rating indicated.

2.2 SOLID CORE WOOD DOORS

- A. Type II water-resistant bond.
- B. Core construction: Solid wood block, wood particleboard, or mineral with wood lock blocks, as required by door manufacturer to comply with specified warranty period.
- C. Face panels: Manufacturer's standard 2 or 3 ply face panels.
- D. Exposed surfaces for transparent finish from the factory: Where solid core interior wood doors are shown or scheduled to receive a transparent finish, provide manufacturer's standard thickness face veneers of the following quality.
 - 1. Quality: NWMA I.S.1 Premium grade face veneers of the species and cut shown or scheduled. Book-match (match for color and grain) at veneer joints, unless otherwise indicated. Provide exposed edges and other exposed solid wood components of the same species as face veneers. Wood type to be rift sawn white birch to be prefinished from the factory from manufacturer's standard stain color options. Hardwood edges on interior, glue block core on exterior.
- E. Acceptable Manufacturers:
 - 1. Algoma Hardwoods, Inc.
 - 2. Eggers Industries
 - 3. Mohawk Flush Doors
 - 4. Weyerhaeuser
 - 5. Benton
 - 6. VT Industries
 - 7. Substitutes: Section 01 33 00 – Submittal Procedures.

PART 3 EXECUTION

3.1 SURFACE CONDITIONS

- A. Examine the areas and conditions under which work of this Section will be performed. Correct conditions detrimental to timely and proper completion of the Work. Do not proceed until unsatisfactory condition are corrected.

3.2 INSTALLATION

- A. Fitting and machining:
 - 1. Unless doors are completely fitted and machine at the mill, fit them for width by planing and fit them for height by sawing:
 - a. Bottom: 1/2" clearance maximum
 - b. Top: 1/2" clearance maximum
 - c. Lock edge and hinge edge: Bevel 1/8" in 2" maximum
 - 2. Machine doors for hardware in accordance with recommendations of the hardware manufacturers, as those recommendations have been approved by the Architect.
- B. Receive and retain custody of finish hardware furnished for the work of this Section under Section 08710 of these Specifications and, except as otherwise directed by the Architect, install all such finish hardware in strict accordance with the recommendations of its manufacturer.
- C. Replace or re-hang doors which are hingebound and do not swing or operate freely.
- D. See painting section of these specifications for requirements for finishing wood doors.

END OF SECTION

SECTION 08 41 13

ALUMINUM FRAMED ENTRANCES and STOREFRONTS

PART 1 GENERAL

1.1 DESCRIPTION

- A. Work of this Section includes flush aluminum storefront system, windows, transoms, sidelites and all miscellaneous items required for a complete installation.
- B. Contractor shall familiarize himself with various locations and types of materials shown, scheduled and detailed.
- C. Related work:
 - 1. Following items of related work are specified in other sections of this Specifications:
 - a. Section 08 80 00 Glass and Glazing
 - b. Section 07 84 00 Caulking and Sealants
 - c. Section 08 71 00 Finish Hardware
 - d. Section 07 60 00 Flashing and Sheet Metal

1.2 SUBMITTALS

- A. Comply with pertinent provisions of Section 01 33 00, Submittal Procedures for submittal and substitutions.
- B. Submit Shop Drawings for approval in accordance with the General Conditions. Include elevations of storefront systems, sash systems, details and methods of anchorage to openings, details for construction, finishes, methods for assembling section, location and installation of hardware, size, shape and thickness of materials, joints and connections and details of joining with other work.
- C. Submit samples of finish to Architect for approval. Samples shall show extremes from light to dark with allowable commercial tolerances.

1.3 QUALITY ASSURANCE

- A. For purpose of designating type and quality of work under this Section specifications are based on products manufactured by Kawneer Company, Inc., TubeLite, Vistawall or YKKAP.

1.4 INSPECTION OF SURFACES

- A. Inspect substrates to which work adjoins. Contractor responsible for field checking all dimensions, elevations and slopes on connecting work affecting work of this Section to insure proper fit and weather-tight construction.
- B. Insure all flashing is installed as required prior to storefront installation. Refer to Drawings for details concerning required sub-sill flashing with integral end dams.

1.5 GUARANTEES

- A. Furnish to the Owner, through Architect, two year guarantee on all materials furnished through storefront manufacturer to be free from defects due to faulty workmanship and/or materials. Defective material repaired or replaced after proper notice immediately at no cost to the Owner. Also, guarantee installation, including caulking, free from leaks for not less than five (5) years from date of final acceptance; provided, however, that such leaks and/or defects are not resulting from abuse by Owner, damage caused by fire, tornado, hail, hurricane, act of God, war, riot or civil commotion.

PART 2 PRODUCTS

2.1 MATERIALS

- A. General: As a standard quality, various components of storefront systems mentioned herein are manufactured by the Kawneer Company, Inc. Alternate manufacturers/products are TubeLite "Versa Therm" and YKK "YES 20" and Vistawall, with thermal break.
- B. Finish: Exposed surfaces of all aluminum members to be Kawneer Permadiize (50% PVDF), AAMA, color to be selected by Architect from manufacturer's standard colors.
Note: Finish on interior to be clear anodized, see 2.2.E below.
- C. Metal: Aluminum extrusions shall conform to ASTM B 221-73, Type 6063-T5 Aluminum alloy. Major portions of sections .125" minimum thickness. Moldings, trim, stops .050" thickness.
- D. Sub-sills: Aluminum sub-sills with integral flashing end dams shall be provided at all sill locations.

2.2 ALUMINUM ENTRANCES AND STOREFRONT

- A. Exterior aluminum storefront located as per the Drawings at exterior window openings shall be equal to Kawneer series TRIFAB 451 T (thermal break) Framing System, 2" x 4-1/2", to receive 1" glazing, meeting all specifications of the above, including frames, mullions and transom bars, construction of tubular aluminum, with finish as indicated above. Air infiltration per ASTM E 283: 0.06 cfm at 6.24 psf (50 mph wind): water penetration as static pressure per ASTM E 331: 8 to 12 psf.
- C. Aluminum storefront entrance doors to be equal to Kawneer Standard Entrance 350 medium stile. Single acting, size as indicated. Provide beveled or square glass stops for 1/4" infill.

All hardware, except keying, to be provided by entrance door supplier. Hardware to include top offset pivot, standard intermediate pivot, bottom offset pivot, Dor-O-Matic/Falcon 1690 touch bar with concealed rod exit device, style CO-9 pull, 4" low profile threshold with door sweep and weatherstripping.
- D. Aluminum storefront located at interior windows shall be equal to Kawneer Trifab 400 framing system, 1 3/4" x 4" to receive 1/4" glazing .
- E. Finish on interior storefront: Exposed surfaces of all aluminum members to be NAAMM AA-M12C22A4/clear anodized Class 1 (minimum thickness 0.7 mils) with hot water seal for exposed surfaces including fasteners and hardware.
- F. Coordinate with other trades to insure a complete and proper installation.

PART 3 EXECUTION

3.1 PROTECTION FROM DISSIMILAR MATERIALS

- A. Protect aluminum surfaces that will abut masonry, concrete, wood or steel from contact with neoprene gaskets, or bituminous paint to prevent galvanic or corrosive action. Protect as recommended by manufacturer.

3.2 GLAZING

- A. Glass and glazing are specified in Section 08 80 00. Storefront manufacturer shall furnish all glazing accessories required for complete installation of aluminum frames, transoms, window frames and sidelights.

3.3 CAULKING

- A. Caulking and sealants are specified in Section 07 92 00. Completely caulk perimeter of doors and frames.

3.4 INSTALLATION

- A. Install framing members in accordance with manufacturer's approved Shop Drawings in prepared openings. Members level, square, plumb and at proper elevations and in alignment with other work. All joints between exterior storefront metal and opening substrates tightly sealed in order to secure watertight job. All materials accurately cut and fitted and rigidly secured in place. All cuts and machined ends and recesses true, accurate and free of burrs or rough edges.
- B. Handle doors in accordance with manufacturer's approved Shop Drawings and coordinate all work involved in such. Make final adjustments to provide easy operation and opening.

3.5 CLEANING AND PROTECTION

- A. After installation, clean doors and frames following procedure recommended by manufacturer. Protect doors and frames from damage during subsequent construction activities. Replace damaged materials at no additional cost to the Owner.

3.6 OWNER'S INSTRUCTIONS

- A. Give Owner's representative written and verbal instructions as to procedure required for keeping work furnished herein maintained and adjusted. Adjusting wrenches and small tools furnished with operating hardware turned over to Owner, properly tagged and identified. Foregoing shall not relieve Contractor any responsibilities under guaranty specified herein before.

END OF SECTION

SECTION 08 52 13
METAL CLAD WOOD WINDOWS

PART 1 GENERAL

1.1 DESCRIPTION OF THE WORK

- A. Extent of each type (operation) of wood window unit, is shown on drawings.
- B. Applications of wood windows on project include the following:
 - 1. Individual units set in conventional wall construction, brick veneer and synthetic stucco walls.
- C. Wood trim: Refer to selections of Division 6 for interior and exterior wood trim not specified as integral components of window units, casings, moldings, stools, aprons, subsills, mullion covers and similar components.
- D. Glazing: by window manufacturer, clear, low-e, double-glazed, gasket seal as per ASTM C103.6

1.2 QUALITY ASSURANCE

- A. Standards: Comply with General Requirements of ANSI A200.1, "Industry Standards for Wood Window Units I.S.2-73" by National Woodwork Manufacturers Association (NWMA), except to extent more stringent requirements are indicated.
- B. Manufacturer: Provide wood window units produced by a single fabricator, capable of showing prior successful production of units similar to those required. Equal to Pella, Andersen, or Marvin.

1.3 SUBMITTALS

- A. Product data: Submit manufacturer's specifications, standard details and recommendations for each type of wood window unit required. Include manufacturer's certified test report, indicating that each type of unit has been tested and complies with requirements for performance as specified.
- B. Shop Drawings: Submit Shop Drawings, including wall elevations at 1/4" scale, unit elevations at 3/4" scale, and half-size section details of every typical composite member, including glazing.

PART 2 PRODUCTS

2.1 MATERIALS

- A. Manufacturer: Anderson, E-Series, Picture Windows, Metal clad, low-e double pane glazing, simulated divided lights with exterior and interior simulated muntin bars 5/8".
- B. Wood: Pine or other suitable fine-grained lumber which has been treated with water repellent preservative after machining and kiln-dried to a moisture content of 6 to 12 percent at time of fabrication. Treatment guaranteed non-bleeding.
- C. Fasteners: Comply with NWMA requirements for fabrication and with manufacturer's recommendations and standard industry practices for type and size of installation fasteners.
- D. Finish: Architect to select, from manufacturers' standard paint colors.
 - 1. For fabrication of clad wood windows, use zinc-coated or nonferrous nails and screws.

2. For installation of clad wood window units, use zinc-coated or nonferrous nails and screws.
 3. For hardware and accessory installation use brass screws.
- E. Hardware: Manufacturer's standard design for operation indicated.
1. Provide solid bronze hardware, with plated steel or brass/bronze operating bars and rods.

2.2 WINDOW TYPES (OPERATIONS):

- A. General: Following paragraphs define operating arrangement for sash (ventilators) in window units. Drawings show which panels of each unit are operable and which are fixed. Refer to NWMA I.S.2-73 for minimum operating requirements.
- B. Fixed Wood Windows (F-WDW): No operating hardware or equipment, other than accessory items, is required for fixed transom window units, corresponding to operable window below.
- C. Double-Hung Wood Windows (DH-WDW): Units contained two (2) balanced, vertically-sliding sash; requiring two pair of manufacturers standard concealed counterbalancing mechanisms, a pair of list handles in lower rail, a pair of pull down handles on meeting rail of upper sash, except substitute a pole socket for upper sash if meeting rail is more than 6"0" above floors; provide latch at handles in lower rail, a pair of pull down handles on meeting rail of upper sash, except substitute a pole socket for upper sash if meeting rail is more than 6"0" above floor; provide latch at meeting rail. Provide manufacturer's standard mechanism for removal of sash (without tools). Sash shall pivot between jambs without removal.

2.3 FABRICATION

- A. Sizes and profiles: Conform to size and profile limitations as shown, to match existing. Coordinate dimensions with actual measure of window openings in construction work. However, coordinate fabrication schedule with construction progress and, where necessary, fabricate without filed measurement, providing installation tolerances to ensure proper fit of window units.
- B. Scope of each window unit: Except otherwise indicated, includes sash or sashes, frame, stops, sill (including undersill or nosing), exterior casing and moldings, integral mullions and muntins, hardware and accessories.

PART 3 EXECUTION

3.1 INSTALLATION

- A. Set units plumb, level and true to line, without warp or rack of frames or sash. Provide proper support and anchor securely in place. Refer to Division 7 sections for joint fillers and sealants required for installation.

3.2 ADJUST AND CLEAN

- A. Adjust operating sash and hardware to provide smooth operation with tight, weatherproof closure. Lubricate hardware and moving parts.
- B. Refer to Division 9 sections for required finish to be applied on wood window units at project site. Glaze each unit before application of final finish coat where coat extends over removable glazing bead or over exposed face glazing.

- C. Clean glass of window units promptly after installation; comply with requirements of "Glass and Glazing" section for cleaning and maintenance.
- D. Institute protection required through remainder of construction period, to ensure that wood window units will be without damage or deterioration (other than normal weathering) at time of acceptance.

END OF SECTION

SECTION 08 71 00

FINISH HARDWARE

PART 1 GENERAL

1.1 DESCRIPTION

A. Work included:

1. Furnish finish hardware required to complete the Work as shown on the Drawings and as specified herein;
2. Furnish trim attachments and fastenings, specified or otherwise required, for proper and complete installation;
3. Deliver to the job site those items of finish hardware scheduled to be installed at the job site; and deliver to other points of installation those items of finish hardware scheduled to be factory installed.

B. Related work:

1. Documents affecting work of this Section include, but are not necessarily limited to General Conditions, Supplementary Conditions and Sections in Division 1 of these Specifications.
2. Installation of finish hardware is described in other Sections of these Specifications.

1.2 SUBMITTALS

A. Comply with pertinent provisions of Section 01 33 00, Submittal Procedures.

B. Product data: Within 45 calendar days after the Contractor has received the Owner's Notice to Proceed, submit:

1. Materials list of items proposed to be provided under this Section.
 - a. In this regard, note that the Door Hardware Schedule in Part 3 of this Section is firm and that substitutions will not be considered except as approved in advance by the Architect or as shown to be required because of non-availability of the specified item.
 - b. Approval of this list by the Architect will not relieve the Contractor of the responsibility to provide all finish hardware items required for the Work even though such required for the Work even though such required items may not have been shown on the approved list.

C. Samples:

1. Within 15 calendar days after being so requested by the Architect, deliver to the Architect samples of each finish hardware item.
2. All samples will be returned to the Contractor; provided those samples which are approved by the Architect are positively identified and are installed in the Work at locations agreed to by the Architect.

D. Templates: In a timely manner to assure orderly progress of the Work, deliver templates or physical samples of the approved finish hardware items to pertinent manufacturers of interfacing items such as doors and frames.

1.4 PRODUCT HANDLING

A. Comply with pertinent provisions of Section 01 66 00, Product Storage and Handling Requirements.

- B. Individually package each unit of finish hardware, complete with proper fastenings and appurtenances, clearly marked on the outside to indicate contents and specific locations on the Work.

PART 2 PRODUCTS

2.1 GENERAL

A. Fasteners:

1. Furnish necessary screws, bolts and other fasteners of suitable size and type to anchor the hardware in position for long life under hard use.
2. Where necessary, furnish fasteners with toggle bolts, expansion shields, sex bolts and other anchors approved by the Architect, according to the material to which the hardware is to be applied and according to the recommendations of the hardware manufacturer.
3. Provide fasteners which harmonize with the hardware as to finish and material.

- B. Where butts are required to swing 180 degrees, furnish butts or sufficient throw to clear the trim.

- C. Furnish silencers for door frames at the rate of three for each single door and two for each door or pair of doors; except weatherstripped doors and doors with light seals or sound seals.

2.2 KEYING

- A. Factory key, masterkey and grand-masterkey locks and cylinders as directed by the Architect.

- B. Furnish three (3) keys for each lock, twelve masterkeys for each set, and three (3) grand-masterkeys.

C. Construction keying:

1. Furnish a construction masterkey system with 15 keys for locks and cylinders.
2. Use only the construction keys during construction.
3. Upon Substantial Completion of the Work, as that Date if established by the Architect, void the construction key system and, in the presence of the Architect, demonstrate that the specified keying system is operating properly.

D. Identification and delivery:

1. Factory stamped permanent keys, "DO NOT DUPLICATE".
2. Identify permanent keys with tags, and send direct to the Owner by registered mail or receipted personal delivery.

- E. All existing keyed locks are to be re-keyed as part of this project.

2.3 TOOLS AND MANUALS

- A. With the delivery of permanent keys, deliver to the Owner one complete set of adjustment tools and one set of maintenance manuals for locksets, latchsets, closers and panic devices.

2.4 OTHER MATERIALS

- A. Provide other materials, not specifically described but required for a complete and proper installation, as selected by the Contractor subject to the approval of the Architect.

PART 3 EXECUTION

3.1 DELIVERIES

- A. Stockpile items sufficiently in advance to assure their availability, and make necessary deliveries in a timely manner to assure orderly progress of the total work.

3.2 COORDINATION

- A. Coordinate as necessary with other trades to assure proper and adequate provision in the work of those trades for interface with the work of this Section.
- B. Upon completion of the Work, and as a condition of its acceptance, provide the inspection, adjustment and report described in Article 1.2 above.

3.3 FINISH HARDWARE SCHEDULE

- A. Furnish the following hardware groups in the amounts indicated on the Drawings.
 - 1. This material shall be furnished by a firm regularly engaged in supplying Finishing Hardware for commercial, industrial and institutional construction and have in their employ at least one qualified Hardware Consultant that is a regular member in good standing of the American Society of Architectural Hardware Consultants. This supplier shall have an office and stocking warehouse within 100 miles of the project with inventory to service the job and be available to later service the Owner.
 - 2. This supplier shall furnish and deliver to the General Contractor, at the job site, all Finishing Hardware required for the complete construction of this Building with the exception of certain items of Hardware which are specifically noted herein as being furnished by others.
 - 3. All Finishing Hardware shall be in accordance with the Architectural Plans of the Building and schedules included in this specifications.
 - 4. It is the intent of this schedule of openings to specify necessary Finishing Hardware for each and every opening. should any opening be omitted or any Hardware that is obviously necessary for the completion of this Building, Hardware of equal quality and design as specified for a similar opening shall be used. The Hardware supplier will be expected to furnish Hardware for all openings and not extras will be allowed for Hardware not covered in attached schedule.
 - 5. All numbers, types and design of Hardware are taken from the catalogs as shown at end of schedule, unless otherwise noted. hardware of equal quality and design of other recognized manufacturers will be acceptable upon approval of the Architect.
 - 6. Hardware supplier shall furnish Architect with itemized schedule of all openings showing type, design and number of all Hardware and shall receive Architect's approval before placing orders with the Manufacturers for this Hardware.
 - 7. Hardware supplier shall mark each item of hardware with item number, door number and location. He shall furnish an experienced Hardware Consultant to confer with the Architect and General Contractor when the Hardware is delivered to the job and shall be available when needed by the Architect or General Contractor. He shall make as many trips to the job as the Architect or General Contractor feels is advisable.
 - 8. Hardware supplier to accumulate and hold to ship in one shipment when requested by the Contractor. Direct shipments from factories to job site will not be permitted.
 - 9. KEYING: Locks shall be furnished with permanent factory keying, factory registered change key combination and factory registered masterkeys. Key system by distributor or other than factory will not be accepted.

FINISH HARDWARE SCHEDULE:**HW SET: H-01**

DOOR NUMBER:

001 002 010 037 038

EACH TO HAVE

1 OR 2 EA CYLINDERS AS MAY BE REQUIRED

BALANCE OF HARDWARE BY DOOR AND FRAME SUPPLIER.
COORDINATE FOR CYLINDER REQUIREMENTS.**HW SET: H-02**

DOOR NUMBER:

015A

EACH TO HAVE:

3	EA	HINGE	5BB1 4.5 X 4.5	652	IVE
1	EA	CLASSROOM LOCK	ALX80PD NEP	626	SCH
1	EA	SURFACE CLOSER	4050A EDA	689	LCN
1	EA	SEALS	705EV-TEK	AL	NGP
1	EA	DOOR SWEEP	C627A-TEK	AL	NGP
1	EA	THRESHOLD	896V	AL	NGP
3	EA	SILENCER	SR64	GRY	IVE

HW SET: H-03

DOOR NUMBER:

014 020 022 035 040 047

EACH TO HAVE:

3	EA	HINGE	5BB1 4.5 X 4.5	652	IVE
1	EA	CLASSROOM LOCK	ALX70PD NEP	626	SCH
1	EA	OVERHEAD STOP	450-S	630	GLY
3	EA	SILENCER	SR64	GRY	IVE

HW SET: H-04

DOOR NUMBER:

005 029 046

EACH TO HAVE:

3	EA	HINGE	5BB1 4.5 X 4.5	652	IVE
1	EA	CLASSROOM LOCK	ALX70PD NEP	626	SCH
1	EA	FLOOR STOP	FS436	626	IVE
3	EA	SILENCER	SR64	GRY	IVE

HW SET: H-05

DOOR NUMBER:

023B 028

EACH TO HAVE:

3	EA	HINGE	5BB1 4.5 X 4.5	652	IVE
1	EA	CLASSROOM LOCK	ALX70PD NEP	626	SCH
1	EA	SURFACE CLOSER	4050A REG	689	LCN
1	EA	FLOOR STOP	FS436	626	IVE
3	EA	SILENCER	SR64	GRY	IVE

HW SET: H-06

DOOR NUMBER:

012

EACH TO HAVE:

3	EA	HINGE	5BB1 4.5 X 4.5	652	IVE
1	EA	STOREROOM LOCK	ALX80PD NEP	626	SCH
1	EA	OVERHEAD STOP	450-S	630	GLY
3	EA	SILENCER	SR64	GRY	IVE

HW SET: H-07

DOOR NUMBER:

013 026

EACH TO HAVE:

3	EA	HINGE	5BB1 4.5 X 4.5	652	IVE
1	EA	STOREROOM LOCK	ALX80PD NEP	626	SCH
1	EA	DOME STOP	FS436	626	IVE
3	EA	SILENCER	SR64	GRY	IVE

HW SET: H-08

DOOR NUMBER:

023A 019 015B

EACH TO HAVE:

3	EA	HINGE	5BB1 4.5 X 4.5	652	IVE
1	EA	ELECTRONIC LOCK	CO-100-CY-70-KP-SPA-PD	626	SCE
1	EA	SURFACE CLOSER	4050A RW/PA	689	LCN
1	EA	DOME STOP	FS436	626	IVE
3	EA	SILENCER	SR64	GRY	IVE

HW SET: H-09

DOOR NUMBER:

003	004	008	009	033	034	036
039	041	042	045			

EACH TO HAVE:

3	EA	HINGE	5PB1 4.5 X 4.5	652	IVE
1	EA	ENTRANCE LOCK	ALX53PD NEP	626	SCH
1	EA	DOME STOP	FS436	626	IVE
3	EA	SILENCER	SR64	GRY	IVE

HW SET: H-10

DOOR NUMBER:

052

EACH TO HAVE:

3	EA	HINGE	5BB1 4.5 X 4.5	652	IVE
1	EA	PUSH PLATE	8200-4x16	630	IVE
1	EA	PULL PLATE	8303-8-4x16	630	IVE
1	EA	SURFACE CLOSER	4050A CUSH	689	LCN
3	EA	SILENCER	SR64	GRY	IVE

HW SET: H-11

DOOR NUMBER:

025 027

EACH TO HAVE:

3	EA	HINGE	5BB1 4.5 X 4.5	652	IVE
1	EA	PUSH PLATE	8200-4x16	630	IVE
1	EA	PULL PLATE	8303-8-4x16	630	IVE
1	EA	SURFACE CLOSER	4050A REG	689	LCN
1	EA	DOMESTOP	FS436	626	IVE
3	EA	SILENCER	SR64	GRY	IVE

MISCELLANEOUS ITEMS REQUIRED:

2	EA	CHANGE KEYS PER LOCKSET / CYLINDER
6	EA	MASTERKEYS AS DIRECTED BY OWNER

MANUFACTURERS USED:**EQUALS PRODUCTS**

HINGES:	IVES	STANLEY(FBB), MCKINNEY (TA2714 2714)
LOCKSETS / CYLINDERS:	SCHLAGE	BEST(7K), SARGENT (7 Line)
ELECTRONIC LOCKSETS:	SCHLAGE	SARGENT(KP10G), BEST(9KZ)
CLOSERS:	LCN	BEST(HD8000) SARGENT (351)
TRIM / AUXILLARY:	IVES	ROCKWOOD, TRIMCO
THRESHOLDS / SEALS:	N.G.P.	REESE, PEMKO

END OF SECTION

SECTION 08 80 00

GLAZING

PART 1 GENERAL

1.1 DESCRIPTION

- A. Work included: Provide glazing and glazing accessories where shown on the Drawings, as specified herein, and as needed for a complete and proper installation.
- B. Related work:
 - 1. Documents affecting work of this Section include, but are not necessarily limited to General Conditions, Supplementary Conditions and Sections in Division 1 of these Specifications.

1.2 QUALITY ASSURANCE

- A. Use adequate numbers of skilled workmen who are thoroughly trained and experienced in the necessary crafts and who are completely familiar with the specified requirements and the methods needed for proper performance of the work of this Section.
- B. In addition to complying with pertinent codes and regulations of governmental agencies having jurisdiction, comply with pertinent recommendations contained in:
 - 1. Flat Glass Marketing Association:
 - a. "Glazing Sealing Systems Manual"
 - b. "Glazing Manual"
- C. Glazing products by Pittsburgh Plate Glass Company and Oldcastle are acceptable. Any substitutions must be prior approved as outlined elsewhere in this Project Manual. Conform to DD-G-451 and to CPSA types, qualities and thicknesses indicated and specified.

1.3 SUBMITTALS

- A. Comply with pertinent provisions of Section 01 33 00, Submittal Procedures for submittals and substitutions.
- B. Product data: Within 60 calendar days after the Contractor has received the Owner's Notice to Proceed, submit:
 - 1. Materials list of items proposed to be provided under this Section;
 - 2. Manufacturer's specifications and other data needed to provide compliance with the specified requirements.
 - 3. Manufacturer's recommended installation procedures which, when approved by the Architect, will become the basis for accepting or rejecting actual installation procedures used on the Work.
- C. Samples: Accompanying the above product data, submit:
 - 1. Samples of each type of glass and glazing compound proposed to be used;
 - 2. Samples, at least 12" long, of each type of sealant proposed to be used, installed between samples of the material to be glazed, fully cured.

1.4 PRODUCT HANDLING

- A. Comply with pertinent provisions of Section 01 66 00, Product Storage and Handling Requirements.
- B. During storage and handling of glass, provide cushions at edges to prevent impact damage.

PART 2 PRODUCTS

2.1 GLASS

- A. General:
 - 1. For all glass, provide the type and thickness shown on the Drawings or specified herein.
 - 2. Where type of thickness, or both, are not shown on the Drawings or specified herein, provide type and thickness directed by the Architect.
- B. Labels:
 - 1. Each piece of glass shall bear manufacturer's label showing strength, grade, thickness, type and quality. Labels must remain until glass has been set and inspected. When glass is not cut to size by manufacturer and is furnished unlabeled from local stock, submit affidavit stating quality, thickness, type and manufacturer of glass furnished.

2.2 TYPES

- 1. 1/8" mirror
- 2. 1/4" clear plate
- 3. 1/4" clear safety
- 4. 1/4" clear wire
- 5. 1/4" tinted plate
- 6. 1/4" tinted safety
- 7. 3/8" low e safety insulated
- 8. 1" low e plate insulated
- 9. 1 5/16" insulated, impact resistant, low E

2.3 GLAZING COMPOUND

- A. Glass installed in glazing compound of type recommended for setting required. Compound of consistency to remain in perfect condition for minimum of two years.
 - 1. Compound product of recognized manufacturer, formulated from selected processed oils and pigments shall be non-hardening and of type which does not require painting. Color selected by Architect from standard colors. Comply with FS TT-G-401.

2.4 OTHER MATERIALS

- A. Provide other materials, not specifically described but required for a complete and proper installation, as selected by the Contractor subject to the approval of the Architect.

PART 3 EXECUTION

3.1 SURFACE CONDITIONS

- A. Examine the areas and conditions under which work of this Section will be performed. Correct conditions detrimental to timely and proper completion of the Work. Do not proceed until unsatisfactory conditions are corrected.

- B. Clean glazing channels, stops and rabbets to receive the glazing materials, making free from obstructions and deleterious substances which might impair the work.
 - 1. Remove protective coatings which might fail in adhesion or interface with bonds of sealants.
 - 2. Comply with manufacturer's instructions for final wiping of surfaces immediately prior to application of primer and glazing compounds or tapes.
 - 3. Prime surfaces to receive glazing compounds in accordance with manufacturer's recommendations.

3.2 INSTALLATION

- A. Inspect each piece of glass immediately prior to start of installation.
 - 1. Do not install items which are improperly sized, have damaged edges, or are scratched, abraded, or damaged in any other manner.
 - 2. Do not remove labels from glass until so directed by the Architect.
 - 3. Install glass so distortion waves, if present, run in the horizontal direction.
- B. Locate setting locks at sills one quarter of the width of the glass in from each end of the glass, unless otherwise recommended by the glass manufacturer.
 - 1. Use blocks of proper size to support the glass in accordance with the manufacturer's recommendations.
 - 2. Provide spacers for all glass sizes larger than 50 united inches, to separate glass from stops; except where continuous glazing gaskets or felts are provided.
 - a. Locate spacers no more than 24" apart, and no closer than 12" to a corner.
 - b. Place spacers opposite one another.
 - c. Make bite of spacer on glass 1/4" or more.
- C. Set glass in a manner which produces the greatest possible degree of uniformity in appearance.
- D. Do not use two different glazing materials in the same joint system unless the joint use is approved in advance by the Architect.
- E. Mask, or otherwise protect, surfaces adjacent to installation of sealants.
- F. Miter-cut and seal the joints of glazing gaskets in accordance with the manufacturer's recommendations, to provide watertight and airtight seal at corners and other locations where joints are required.

3.3 PROTECTION

- A. Protect glass from breakage after installation by promptly installing streamers or ribbons, suitably attached to the framing and held free from glass. Do not apply warning markings, streamers, ribbons or other items directly to the glass except as specifically directed by the Architect.

END OF SECTION

**DIVISION NINE
FINISHES**

CONTENTS

09 29 00	Gypsum Board
09 30 00	Ceramic Tile
09 51 00	Acoustical Ceilings
09 65 00	Resilient Flooring
09 68 00	Carpeting
09 90 00	Painting

SECTION 09 29 00

GYPSUM BOARD

PART 1 GENERAL

1.1 DESCRIPTION

- A. Work included: Provide gypsum drywall and accessories where shown on the Drawings, as specified herein, and as needed for a complete and proper installation.
- B. Related work:
 - 1. Documents affecting work of this Section include, but are not necessarily limited to General Conditions, Supplementary Conditions and Sections in Division 01 of these Specifications.
 - 2. Section 06 10 00 Rough Carpentry

1.2 QUALITY ASSURANCE

- A. Use adequate numbers of skilled workmen who are thoroughly trained and experienced in the necessary crafts and who are completely familiar with the specified requirements and the methods needed for proper performance of the work of this Section.

1.3 SUBMITTALS

- A. Comply with pertinent provisions of Section 01 33 00, Submittal Procedures for submittals and substitutions.
- B. Product data: Within 35 calendar days after the Contractor has received the Owner's Notice to Proceed, submit:
 - 1. Materials list of items proposed to be provided under this Section;
 - 2. Manufacturer's specifications and other data needed to prove compliance with the specified requirements;
 - 3. Manufacturer's recommended installation procedures which, when approved by the Architect, will become the basis for accepting or rejecting actual installation procedures used on the Work.

1.4 PRODUCT HANDLING

- A. Comply with pertinent provisions of Section 01 66 00, Product Storage and Handling Requirements.

PART 2 PRODUCTS

2.1 GYPSUM WALLBOARD

- A. General:
 - 1. Provide gypsum wallboard complying with Fed. Spec. SS-L-30D, in 48" widths and in such lengths as will result in a minimum of joints.
- B. Types:
 - 1. Provide regular 5/8" gypsum wallboard, tapered edges, as indicated on the Drawings except as noted.

2. Fire-Rated Gypsum Wallboard: Provide 5/8" type "x" gypsum wallboard, ASTM-36. Typical at all fire-rated wall assemblies and at one-hour ceilings as called out in Drawings. One-hour ceiling as per Factory Mutual Design FC 172, 2-25-72.
 - a. USG FIRECODE
 - b. National Gypsum "Fire-Shield"
 - c. Approved equal.
3. Gypsum Wallboard, water-resistant, Type WR, 5/8" thickness, tapered edge, chemically treated multi-layered face and back paper and water-resistant gypsum core, typical at all ceilings in Showers, Toilets, and Soiled Utility rooms. Refer FINISH SCHEDULE for all locations of water resistant gypsum board, noted C-PGB-WR.
4. Gypsum Wallboard Exterior: Where indicated on plans at building exterior, Georgia Pacific Dens Glass 5/8" thickness, with fiberglass reinforced facing or equal product.

2.2 METAL TRIM

- A. Form from zinc-coated steel not lighter than 26 gauge, complying with Fed. Spec. QQ-S-775, Type I, Class D or E.
- B. Casing beads:
 1. Provide channel-shapes with an exposed wing, and with a concealed wing not less than 7/8" wide.
 2. The exposed wing may be covered with paper cemented to the metal, but shall be suitable for joint treatment.
- C. Corner beads: Provide angle shapes with wings not less than 7/8" wide and perforated for nailing and joint treatment, or with combination metal and paper wings bonded together, not less than 1-1/4" wide and suitable for joint treatment.
- D. Edge beads for use at perimeter of ceilings:
 1. Provide angle shapes with wings not less than 3/4" wide.
 2. Provide concealed wing perforated for nailing, and exposed wing edge folded flat.
 3. Exposed wing may be factory finished in white color.

2.3 JOINTING SYSTEM

- A. Provide a jointing system, including reinforcing tape and compound, designed as a system to be used together and as recommended for this use by the manufacturer of the gypsum wallboard approved for use on this Work.
- B. Jointing compound maybe used for finishing if so recommended by its manufacturer.

2.4 FASTENING DEVICES

- A. For fastening gypsum wallboard in place on metal studs and metal channels, use flat-head screws, shouldered, specially designed for use with power-driven tools, not less than 1" long, with self-tapping threads and self-drilling points.

2.5 OTHER MATERIALS

- A. Provide other materials, not specifically described but required for a complete and proper installation, as selected by the Contractor subject to the approval of the Architect.

PART 3 EXECUTION

3.1 SURFACE CONDITIONS

- A. Examine the areas and conditions under which work of this Section will be performed. Correct conditions detrimental to timely and proper completion of the Work. Do not proceed until unsatisfactory conditions are corrected.

3.2 INSTALLATION

- A. General:
 - 1. Install the gypsum wallboard in accordance with the Drawings and with the separate boards in moderate contact but not forced into place.
 - 2. At internal and external corners, conceal the cut edges of the boards by the overlapping covered edges of the abutting boards.
 - 3. Stagger the boards so that corners of any four boards will not meet at a common point except in vertical corners.
- B. Ceilings:
 - 1. Install the gypsum wallboard to ceilings with the long dimensions of the wallboard at eight angles to the supporting members.
 - 2. Wallboard may be installed with the long dimensions parallel to supporting members that are spaced 16" on center when attachment members are provided at end joints.
- C. Walls:
 - 1. Install the gypsum wall board to studs at right angles to the furring or framing members.
 - 2. Make end joints, where required, over framing or furring members.
- D. Attaching:
 - 1. Drive the specified screws with clutch-controlled power screwdrivers, spacing the screws 12" on centers at ceilings and 16" on centers at walls.
 - 2. Where framing members are spaced 24" apart on walls, space screws 12" on centers.
 - 3. Attach double layers in accordance with the pertinent codes and the manufacturer's recommendation as approved by the Architect.
 - 4. Attach to wood as required by governmental agencies having jurisdiction.
- E. Access Doors:
 - 1. By careful coordination with the Drawings and with the trades involved, install the specified access doors where required.
 - 2. Anchor firmly into position, and align properly to achieve an installation flush with the finished surface.

3.3 JOINT TREATMENT

- A. General:
 - 1. Inspect areas to be joint treated, verifying that the gypsum wallboard fits snugly against supporting framework.
 - 2. In areas where joint treatment and compound finishing will be performed, maintain a temperature of not less than 55 degrees for 24 hours prior to commencing the treatment, and until joint and finishing compounds have dried.
 - 3. Apply the joint treatment and finishing compound by machine or hand tool.
 - 4. Provide a minimum drying time of 24 hours between coats, with additional drying time in poorly ventilated areas.

- B. Embedding compounds:
 - 1. Apply to gypsum wallboard joints and fastener heads in a thin uniform layer.
 - 2. Spread the compound not less than 3" wide at joints, center the reinforcing tape in the joint and embed the tape in the compound. Then spread a thin layer of compound over the tape.
 - 3. After this treatment has dried, apply a second coat of embedding compound to joints and fastener heads, spreading in a thin uniform coat to not less than 6" wide at joints and feather edged.
 - 4. Sandpaper between coats as required.
 - 5. When thoroughly dried dry, sandpaper to eliminate ridges and high points.
- C. Finishing compounds:
 - 1. After embedding compound is thoroughly dry and has been completely sanded, apply a coat of finishing compound to joints and fastener heads.
 - 2. Feather the finishing compound to not less than 12" wide.
 - 3. When thoroughly dry, sandpaper to obtain a uniformly smooth surface, taking care to not scuff the paper surface of the wallboard.

3.4 CORNER TREATMENT

- A. Internal corners: Treat as specified for joints, except fold the reinforcing tape lengthwise through the middle and fit neatly into the corner.
- B. External corners:
 - 1. Install the specified corner bead, fitting neatly over the corner and securing with the same type fasteners used for installing the wallboard.
 - 2. Space the fasteners approximately 6" on centers, and drive through the wallboard into the framing or furring member.
 - 3. After the corner bead has been secured into position, treat the corner with joint compound and reinforcing tape as specified for joints, feathering the joint compound out from 8" to 10" on each side of the corner.

3.5 OTHER METAL TRIM

- A. General:
 - 1. The Drawings do not purport to show all locations and requirements for metal trim.
 - 2. Carefully study the Drawings and the installation, and provide all metal trim normally recommended by the manufacturer of the gypsum wallboard approved for use in the Work.

3.6 CLEANING UP

- A. In addition to other requirements for cleaning, use necessary care to prevent scattering gypsum wallboard scraps and dust, and to prevent tracking gypsum and joint finishing compound onto floor surfaces.
- B. At completion of each segment of installation in a room or space, promptly pick up and remove from the working area all scrap, debris and surplus material of this Section.

END OF SECTION

SECTION 09 30 00

CERAMIC TILE

PART 1 GENERAL

1.1 DESCRIPTION

- A. Work included: Provide ceramic tile where shown on the Drawings, as specified herein, and as needed for a complete and proper installation.
- B. Related work:
 - 1. Documents affecting work of this Section include, but are not necessarily limited to General Conditions, Supplementary Conditions and Sections in Division 1 of these Specifications.
- C. One (1) box of each type of tile to be left at job site as surplus material.

1.2 QUALITY ASSURANCE

- A. Use adequate numbers of skilled workmen who are thoroughly trained and experienced in the necessary crafts and who are completely familiar with the specified requirements and the methods needed for proper performance of the work of this Section.
- B. Provide manufacturer's Master Grade Certificate stating type and location of each tile material in this Section.

1.3 REFERENCES

- A. American National Standards Institute:
 - 1. ANSI A108.1 - Installation of Ceramic Tile, A collection.
 - 2. ANSI A108.1A - Specifications for Installation of Ceramic Tile in the Wet-Set Method with Portland Cement Mortar.
 - 3. ANSI A108.1B - Specifications for Installation of Ceramic Tile on a Cured Portland Cement Mortar Setting Bed with Dry-Set or Latex Portland Cement Mortar.
 - 4. ANSI A108.1C - Specifications for Contractors Option: Installation of Ceramic Tile in the Wet-Set Method with Portland Cement Mortar -or- Installation of Ceramic Tile on a Cured Portland Cement Mortar Setting Bed with Dry-Set or Latex Portland Cement Mortar.
 - 5. ANSI A108.5 - Specifications for Ceramic Tile Installed with Dry-Set Portland Cement Mortar or Latex-Portland Cement Mortar.
 - 6. ANSI A108.6 - Specifications for Ceramic Tile Installed with Chemical-Resistant, Water-Cleanable Tile-Setting and -Grouting Epoxy.
 - 7. ANSI A108.7 - Specifications for Electrically Conductive Ceramic Tile Installed with Conductive Dry-Set Portland Cement Mortar.
 - 8. ANSI A108.9 - Specifications for Ceramic Tile Installed with Modified Epoxy Emulsion Mortar/Grout.
 - 9. ANSI A108.10 - Specifications for Installation of Grout in Tilework.
 - 10. ANSI A118.1 - Standard Specification for Dry-Set Portland Cement Mortar.
 - 11. ANSI A118.3 - Chemical-Resistant, Water-Cleanable, Tile-Setting and -Grouting Epoxy and Water-Cleanable Tile-Setting Epoxy Adhesive.
 - 12. ANSI A118.4 - Latex-Portland Cement Mortar.
 - 13. ANSI A118.6 - Ceramic Tile Grouts.
 - 14. ANSI A118.8 - Modified Epoxy Emulsion Mortar/Grout.
 - 15. ANSI A118.9 - Test Methods and Specifications for Cementitious Backer Units.
 - 16. ANSI A137.1 - Ceramic Tile.

- B. Tile Council of America:
 - 1. TCA - Handbook for Ceramic Tile Installation.

1.3 SUBMITTALS

- A. Comply with pertinent provisions of Section 01340.
- B. Product data: Within 45 calendar days after the Contractor has received the Owner's Notice to Proceed, submit:
 - 1. Materials list of items proposed to be provided under this Section.
 - 2. Manufacturer's specifications and other data needed to provide compliance with the specified requirements.
 - 3. Samples of each type, class and color of ceramic tile required, not less than 12" square, mounted on plywood or hardboard backing and grouted as specified.
- C. Except when specifically exempted by the Architect, submit Master Grade Certificates for each shipment of ceramic tile prior to arrival of the shipment at the job site.

1.4 PRODUCT HANDLING

- A. Comply with pertinent provisions of Section 01 33 00 - Submittal Procedures f

PART 2 PRODUCTS

2.1 CERAMIC TILE

- A. Vestibule 002, Lobby 006, Lobby 010, Check Desk 024, Lobby 032 and Vestibule 038: American Olean, Mirasol, 12" x 24".
- B. Restrooms (Mens 027 & Womens 025): American Olean, Mirasol, 2" x 4".

2.2 Mosaic Wall Tile – Daltile Metallica – 1" x 1" Penny Mosaic Wall Tile – Polished Metal Visual

2.3 SETTING METHODS

- A. Comply with pertinent recommendations contained in the Tile Council of American "Handbook for Ceramic Tile Installation".
- B. Methods and materials:
 - 1. Provide thin set method at all floor conditions, as per Tile Council of American, Inc., Specification Number F-115-88.
 - 2. Provide thin set method at all wall conditions, Tile Council of American, Inc., Specification Number W243-88.
 - 3. Upon completion of placing and grouting, clean the work of this Section in accordance with the recommendations of the manufacturers of the materials used.
 - 4. Protect metal surfaces, cast iron and vitreous items from effects of acid cleaning.
 - 5. Flush surfaces with clean water before and after cleaning.
 - 6. Provide tile surfaces clean and free from cracked, broken, chipped, unbonded and otherwise defective units.
 - 7. Provide required protection of tile surfaces until completion of project.

2.4 GROUT

- A. Grout to be MAPEL, color gray, #09.

2.5 OTHER MATERIALS

- A. Provide other materials, not specifically described but required for a complete and proper installation, as selected by the Contractor subject to the approval of the Architect.
- B. Furnish and install sections of low profile $\frac{1}{2}$ " thick x 4" deep marble thresholds full width of doorways. Color to be selected by Architect.

PART 3 EXECUTION

3.1 SURFACE CONDITIONS

- A. Examine the areas and conditions under which work of this Section will be performed. Correct conditions detrimental to timely and proper completion of the Work. Do not proceed until unsatisfactory conditions are corrected.

3.2 INSTALLATION

- A. General:
 - 1. Comply with ANSI A108.5, ANSI A108.10, and the "Handbook for Ceramic Tile Installation" of the Tile Council of America, except as otherwise directed by the Architect or specified herein.
 - 2. Maintain minimum temperature limits and installation practices recommended by materials manufacturers.
 - 3. Do not install tile floors over membrane until the membrane has been tested and accepted.
- B. Limits of tile:
 - 1. Extend tile into recesses and under equipment and fixtures to form a complete covering without interruptions.
 - 2. Terminate tile neatly at obstructions, edges and corners, without disruption of pattern or joint alignment.
- C. Joining pattern:
 - 1. Lay tile in grid pattern unless otherwise indicated on the Drawings or directed by the Architect.
 - 2. Align joints when adjoining tiles on floor, base, trim and walls are the same size.
 - 3. Layout tile work, and center the tile fields both directions in each space or on each wall area.
 - 4. Adjust to minimize tile cutting.
 - 5. Provide uniform joint widths.
- D. Provide expansion and control joints where shown on the Drawings, and where otherwise recommended by the "Handbook for Ceramic Tile Installation" of the Tile Council of America, sealing in accordance with Section 07920 of these Specifications.
- E. Cleaning:
 - 1. Upon completion of placing and grouting, clean the work of this Section in accordance with recommendations of the manufacturers of the materials used.
 - 2. Protect metal surfaces, cast iron and vitreous items from effects of acid cleaning.
 - 3. Flush surfaces with clean water before and after cleaning.
- F. Provide tile surfaces clean and free from cracked, broken, chipped, unbonded and otherwise defective units.
- G. Provide required protection of tile surfaces to prevent damage and wear prior to acceptance of the Work by the Owner.

END OF SECTION

SECTION 09 51 00

ACOUSTICAL CEILINGS

PART 1 GENERAL

1.1 DESCRIPTION

- A. Work of this Section includes acoustical tile and support systems complete.

1.2 APPLICABLE STANDARDS

- A. Conform to applicable requirements of Standards:
1. Federal Specifications (FS):
 - a. SS-S-118A(3) - "Sound Controlling Blocks and Boards (Acoustical Tile and Panels, Prefabricated):
 2. American Society for Testing and Materials (ASTM):
 - a. C 635 - "Metal Suspension Systems for Acoustical Tiles and Lay-in Panels"
 - b. C 636 - "Installation of Metal Ceiling Suspension Systems for Acoustical Tile and Lay-in Panels"
 - c. E 84 - "Surface Burning Characteristics for Building Materials"
 3. Acoustical Materials Association (AMA):
 - a. "Sound Absorption Coefficients for Building Materials"
 4. Ceiling and Interior Systems Contractors Association (CISCA):
 - a. "Installation Guide"

1.3 JOB CONDITIONS

- A. Materials installed under temperature and humidity conditions closely approximating those which will exist when building is occupied. All windows and doors shall be in place and glazed. Conditions are as outlined in Job Conditions Section of current AMA Bulletin and in CISCA Installation Guide.

1.4 SAMPLES

- A. Submit representative samples in duplicate of ceiling tile (12"x12") and suspension system for approval.

1.5 QUALITY ASSURANCE

- A. For standard of quality, suspension systems products of Eastern, Donn Company and Chicago Metallic; acoustical tile products of Armstrong, U. S. Gypsum and Conwed Company. Both grid and ceiling panel must be from a single source/manufacturer.

1.6 SUBMITTALS

- A. Submit under provisions of Section 01 33 00.
- B. Product Data: Manufacturer's data sheets on each product to be used, including:
1. Preparation instructions and recommendations.
 2. Storage and handling requirements and recommendations.
 3. Installation methods.

PART 2 PRODUCTS

1.1 MATERIALS (ACT – Acoustical Ceiling Tile)

- A. Acoustical Tile #1: Armstrong, "CIRRUS High CAC" - #572, white, 24" x 24" x 7/8", angled tegular lay-in, fine texture, humidity resistant, in 15/16" exposed tee grid. CAC .40, NRC: 0.70, Class A (UL), .86 light reflectivity, with HumiGuard Plus, BioBlock+ Anti-Microbial. Other acceptable manufacturers include USG or other approved equals.
- B. Acoustical Tile #2: Armstrong, "CORTEGA", #770, 24 x 24 x 5/8", square lay-in, in 15/16" exposed tee grid.

2.2 SUSPENSION SYSTEMS

- A. Components: Main beams and cross tees, base metal and end detail, fabricated from commercial quality hot dipped galvanized steel complying with ASTM A653. Main beams and cross tees are double-web steel construction with flange type exposed flange design. Exposed surfaces chemically cleansed, capping prefinished galvanized steel in baked polyester paint. Main beams and cross tees shall have rotary stitching.
 - 1. Structural Classification: ASTM C 635 (Duty Class) duty.
 - 2. Color: white and match the actual color of the selected ceiling tile, unless noted otherwise.
 - 3. Acceptable Product: As manufactured by Armstrong World Industries, Inc. Other acceptable manufacturers include Chicago Metallic, USG, or other approved equal.
- B. High Humidity Finish: Comply with ASTM C 635 requirements for Coating Classification for Severe Environmental Performance where high humidity finishes are indicated:
 - 1. Structural classification: ASTM C 635 duty class.
- C. Suspension system shall be equal to:
 - 1. Armstrong PRELUDE ML 15/16" exposed tee grid. Acceptable manufacturers include Chicago Metallic.
- D. Attachment Devices: Size for five times design load indicated in ASTM C 635, Table 1, Direct Hung, unless otherwise indicated.
- E. Wire for Hangers and Ties: ASTM A641, Class 1 zinc coating, soft temper, prestretched, with a yield stress load of at least three times design load, but not less than 12 gauge.
- F. Edge Moldings and Trim: Metal or extruded aluminum o types and profiles indicated, or if not indicated, manufacturer's standard moldings for edges and penetrations, including light fixtures, that fit type of edge detail and suspension system indicated. Provide moldings with exposed flange of the same width as exposed runner.
- G. Accessories: Provide other accessories as needed for a complete and finished installation.

PART 3 EXECUTION

3.1 SPECIAL REQUIREMENTS

- A. Shop and Erection Drawings: A detailed set of Shop Drawings showing complete layout of components to correlate with light fixtures and grilles will be required.

3.2 CEILING SYSTEM CONTRACTOR

- A. Materials and suspension systems installed by subcontractor thoroughly experienced in fire rated installation and approved by manufacturer.

3.3 ACOUSTICAL UNITS AND SUSPENSION SYSTEMS

- A. Installation and Suspension System: Furnish and install exposed grid system and direct attachment specified in strict accordance with standards and manufacturer's recommendations. Install to permit

border units of greatest possible size. System level, straight and square; ceilings secure. Deflection maximum span 1/360 span. Where recessed troffer lights are used, provide grid components on both sides of lights. Lights securely supported from structural work above. Air outlets and lights occurring in ceilings center of grid where possible. Where located on main supports, support cut members and channel framing wired above ceiling.

1. Space main beams not more than 4' on centers and 3" from parallel walls. Space wires maximum 4' each way. Secure wires to structure and wrap minimum three turns around itself at grid.
2. Coordinate with electrical and mechanical work for required support and clearances.

3.4 CLEANING

- A. Contractor shall clean or replace an soiled or discolored units. Contractor shall replace any damaged or improperly installed units.

3.5 GUARANTEE

- A. Furnish Architect with regular guarantee that acoustical ceilings meet requirements of manufacturer's specifications and standards stated above.

END OF SECTION

SECTION 09 65 00

RESILIENT FLOORING

PART 1 GENERAL

1.1 DESCRIPTION

- A. Work of this Section includes vinyl composition flooring and vinyl wall base for areas scheduled and detailed. No asbestos fibers allowed.

1.2 APPLICABLE STANDARDS

- A. Conform to applicable portions of:
 - 1. Asphalt and Vinyl Tile Institute Publications.
 - 2. Federal Specifications SS-T-312B: Tile, Floor, Asphalt, Rubber, Vinyl.
 - 3. Federal Specifications SS-W-40A: Wall Base: Rubber and Vinyl Plastic.

1.3 DELIVERY AND STORAGE

- A. Deliver materials to job in original, unopened containers, with manufacturer's brand name clearly marked thereon. Handle and store materials in accordance with manufacturer's instructions. See Section 01 66 00, Product Storage and Handling Requirements.

1.4 SAMPLES

- A. Submit representative samples in duplicate of vinyl composition tile (12"x12") and vinyl wall base for approval. See Section 01 33 00, Submittal Procedures.

PART 2 PRODUCTS

2.1 MATERIALS

- A. Resilient flooring: (Sheet Vinyl)
 - 1. Mannington, Assurance III, homogeneous, slip resistant, 6'-6" sheet, Color: T.B.D.
- B. Luxury Vinyl Plank
 - 1. Mannington, Spacia, Style: Wood, 7.25" x 48", Color: T.B.D.
- C. Resilient base:
 - 1. Resilient base shall be FLEXCO, 4" cove, Color: T.B.D.

PART 3 EXECUTION

3.1 PREPARATION

- A. Examine surfaces to receive materials before work is started.
- B. Correct defects which might interfere with laying resilient materials in proper manner.
- C. Starting of work construed as acceptance of conditions under which work will be done.
- D. Store materials in original packages, at temperature of not less than 70 degrees Fahrenheit for at least 24 hours prior to laying.

- E. Remove grease, dirt and other deleterious substances. Substrate must be free from holes and without high or low points.

3.2 INSTALLATION - ADHESIVES

- A. Mix and apply in accordance with manufacturer's instruction and recommendations.
- B. Prevent soiling and staining of adjacent surfaces with adhesive.
- C. Apply adhesive at rate of permit installation of flooring within working time of adhesive.

3.3 INSTALLATION - FLOORING AND BASE

- A. Install flooring in accordance with manufacturer's instructions and recommendations.
- B. Level floors, or run true to plane, to within 1/8" in six feet. Correct minor variations with underlayment. Lay tile with tight joints and straight lines. Cut to fit accurately at joining with other materials. Lay symmetrically about center line of room to avoid use of less than 1/2 tile where practicable. After floor has set sufficiently to become seated, wash with neutral cleaner. Apply one coat of high grade water emulsion wax and thoroughly buff. Restrict traffic unless floors are protected. Leave clean, smooth, free from buckles, cracks and projecting edges.
- C. Backing for base shall be dry and clean. Install base tight to wall and floor. Cement base to wall using adhesive and method recommended by manufacturer. Form in and out angles neatly from as long lengths as possible. scribe accurately to time at openings. Base must adhere tightly to walls. Leave in clean, unmarred condition, with all edges straight and level.
- D. Do not install base until flooring is complete. Straight base installed prior to carpet installation.

END OF SECTION

SECTION 09 68 00

CARPETING

PART 1 GENERAL

1.1 DESCRIPTION

- A. Work included: Provide carpeting and carpet accessories where shown on the Drawings, as specified herein, and as needed for complete and proper carpet installation.
- B. Related work:
 - 1. Documents affecting work of this Section include, but are not necessarily limited to, General Conditions, Supplementary Conditions and Sections in Division 1 of these Specifications.

1.2 QUALITY ASSURANCE

- A. Use adequate numbers of skilled workmen who are thoroughly trained and experienced in the necessary crafts and who are completely familiar with the specified requirements and the methods needed for proper performance of the work of this Section.

1.3 SUBMITTALS

- A. Comply with pertinent provisions of Section 01 33 00, Submittal Procedures.
- B. Product data: Within 60 calendar days after the Contractor has received the Owner's Notice to Proceed, submit:
 - 1. Materials list of items proposed to be provided under this Section;
 - 2. Manufacturer's specifications and other data needed to provide compliance with the specified requirements;
 - 3. Shop Drawings showing location of seams and locations and types of carpet metal and accessories.
 - 4. Samples of the full range of colors and patterns of carpet and exposed accessories available from the proposed manufacturers in the specified quantities.
 - 5. Manufacturer's recommended installation procedures which, when approved by the Architect, will become the basis for accepting or rejecting actual installation procedures used on the Work.
- C. After the Architect has selected the color and pattern, submit three samples of each specified color and pattern from the stock proposed to be installed. Secure the Architect's approval of these samples prior to installation.

1.4 PRODUCT HANDLING

- A. Comply with pertinent provisions of Section 01 66 00, Product Storage and Handling Requirements.

PART 2 PRODUCTS

2.1 CARPET

- A. Carpet shall be Philadelphia Commercial, 12" x 48" carpet tile, Harmony 54874, Color: T.B.D. Pattern: 1/3 offset, direct glue. Color to be selected by Architect.

2.2 OTHER MATERIALS

- A. Provide seam adhesive such as W. W. Henry Company No. 246, Roberts Company No. 41-0502, or an equal approved by the Architect and recommended for the purpose by the manufacturer of the proposed carpet.
- B. At intersection of carpet and floor tile, provide Mercer Plastics Company, Inc., "Custom Edge Carpet Bar No. 90", rubber, or equal, in color selected by the Architect.
- C. Concrete sealer: 35% solution of 42 deg Baume sodium silicate and non-acid penetrating agent compatible with adhesive.
- D. Provide other materials, including tackless strips, not specifically described but required for a complete and proper installation, as selected by the Contractor subject to the approval of the Architect.

PART 3 EXECUTION

3.1 SURFACE CONDITIONS

- A. Examine the areas and conditions under which work of this Section will be performed. Correct conditions detrimental to timely and proper completion of the Work. Do not proceed until unsatisfactory conditions are corrected.

3.2 SURFACE PREPARATION

- A. Make substrate level and free from irregularities. Assure one constant floor height after carpet is installed, filling low spots and grinding high spots as required.

3.3 INSTALLATION

A. General:

- 1. Install in strict accordance with the manufacturer's recommendations as approved by the Architect.
- 2. Scribe the carpet accurately to vertical surfaces.
- 3. Align the lines of carpet, as woven, using no fill strips less than 6" wide, laying all carpet in the same direction unless specifically directed otherwise by the Architect.
- 4. Where carpeting is used on the walls, install as directed by the manufacturer, and trim the tip edge and exposed vertical edges with a brass cap approved by the Architect.

B. Seams:

- 1. Locate seams only where shown on the approved Shop Drawings, or where specifically otherwise approved by the Architect.
- 2. Locate seams to the maximum extent practicable out of the way of traffic.
- 3. Fabricate seams by the compression method, using a butt joint, and proper bead and seal.
- 4. Make seams as inconspicuous as possible, flat, unpuckered and completely free from glue on the exposed surface.
- 5. Do not stretch seams.

- C. In addition to the cleaning requirements stated elsewhere, thoroughly clean carpet and adjacent surfaces prior to final acceptance of the carpeted areas by the Owner.

3.4 PROTECTION

- A. Provide a heavy non-staining paper or plastic walkway as required over carpeting in direction of traffic, maintaining intact until carpeted space is accepted by the Owner.

3.5 SURPLUS MATERIAL

- A. Allow the Owner to inspect and select from scrap carpet remaining after the installation. Bundle, wrap in burlap, and deliver to the Owner the carpet scraps selected by him.

END OF SECTION

SECTION 09 90 00
PAINTING AND COATING

PART 1 GENERAL

1.1 DESCRIPTION

- A. Work included: Paint and finish the exterior and interior exposed surfaces listed on the Painting Schedule in Part 3 of this Section, as specified herein, and as needed for a complete and proper installation.
- B. Related work:
 - 1. Documents affecting work of this Section include, but are not necessarily limited to General Conditions, Supplementary Conditions and Sections in Division 1 of these Specifications.
 - 2. Priming or priming and finishing of certain surfaces may be specified to be factory-performed or installer-performed under pertinent other Sections.
- C. Work not included:
 - 1. Unless otherwise indicated, painting is not required on surfaces in concealed areas and inaccessible areas such as furred spaces, foundation spaces, utility tunnels, pipe spaces and duct shafts.
 - 2. Metal surfaces of anodized aluminum, stainless steel, chromium plate, copper, bronze and similar finished materials will not required painting under this Section except as may be so specified.
 - 3. Do not paint moving parts of operating units; mechanical or electrical parts such as valve operators; linkages; sending devices; and motor shafts, unless otherwise indicated.
 - 4. Do not paint over required labels or equipment identification, performance rating, name, or nomenclature plates.
- D. Definitions:
 - 1. "Paint," as used herein, means coating systems materials including primers, emulsions, epoxy, enamels, sealers, fillers and other applied materials whether used as prime, intermediate, or finish coats.

1.2 QUALITY ASSURANCE

- A. Use adequate number of skilled workmen who are thoroughly trained and experienced in the necessary crafts and who are completely familiar with the specified requirements and the methods needed for proper performance of the work of this Section.
- B. Paint coordination:
 - 1. Provide finish coats which are compatible with the prime coats actually used.
 - 2. Review other Sections of these Specifications as required, verifying the prime coats to be used and assuring compatibility of the total coating system for the various substrata.
 - 3. Upon request, furnish information on the characteristics of the specific finish materials to assure that compatible prime coats are used.
 - 4. Provide barrier coats over noncompatible primers, or remove the primer and reprime as required.
 - 5. Notify the Architect in writing of anticipated problems in using the specified coating systems over prime coatings supplied under other Sections.

1.3 SUBMITTALS

- A. Comply with pertinent provisions of Section 01 33 00, Submittal Procedures.
- B. Product data: Within 35 calendar days after the Contractor has received the Owner's Notice to Proceed, submit:
 - 1. Materials list of items proposed to be provided under this Section;
 - 2. Manufacturer's specifications and other data needed to prove compliance with the specified requirements.
- C. Samples:
 - 1. Following the selection of colors and glosses by the Architect, submit samples for the Architect's review.
 - a. Provide three (3) Samples of each color and each gloss for each material on which the finish is specified to be applied.
 - b. Except as otherwise directed by the Architect, make Samples approximately 8"x10" in size.
 - c. If so directed by the Architect, submit Samples during progress of the Work in the form of actual application of the approved materials on actual surfaces to be painted.
 - 2. Revise and resubmit each Sample as requested until the required gloss, color and texture is achieved. Such Samples, when approved, will become standards of color and finish for accepting or rejecting the work of this Section.
 - 3. Do not commence to finish painting until approved Samples are on file at the job site.
 - 4. Coating Maintenance Manual: Upon conclusion of the project, the Contractor or paint manufacturer/supplier shall furnish a coating maintenance manual, such as Sherwin-Williams "Custodian Project Color and Product Information" report or equal. Manual shall include an Area Summary with finish schedule, Area Detail designating where each product/color/finish was used, product data pages, Material Safety Data Sheets, care and cleaning instructions, touch-up procedures, and color samples of each color and finish used.

1.4 PRODUCT HANDLING

- A. Comply with pertinent provisions of Section 01 66 00, Product Storage and Handling Requirements.

1.5 JOB CONDITIONS

- A. Do not apply solvent-thinned paints when the temperature of surfaces to be painted and the surrounding air temperatures are below 45 degrees Fahrenheit, unless otherwise permitted by the manufacturer's printed instructions as approved by the Architect.
- B. Weather conditions:
 - 1. Do not apply paint in snow, rain, fog or mist; or when the relative humidity exceeds 85%; or to damp or wet surfaces, unless otherwise permitted by the manufacturer's printed instructions as approved by the Architect.
 - 2. Applications may be continued during inclement weather only within the temperature limits specified by the paint manufacturer as being suitable for use during application and drying periods.

1.6 EXTRA STOCK

- A. Upon completion of the work of this Section, deliver to the Owner an extra stock equaling 10% of each color, type and gloss of paint used in the Work, tightly sealing each container, and clearly labeling with contents and locations where used.

PART 2 PRODUCTS

2.1 MATERIALS - GENERAL

- A. Top grade products of well-know manufacturers, applied in strict accordance with directions and recommendation of manufacturer. Submit list of materials to be used for approval in writing.
- B. Paint materials mentioned herein are used as standard of quality. Materials equal to those of Pittsburgh Plate Glass Company, Sherwin-Williams Company, Devoe & Raynolds Company, DeSoto Company, Tnemac, Rust-o-leum Corporation and Benjamin Moore Company.
- C. Materials and workmanship must conform to requirements of the Occupational Safety and Health Act (OSHA).
- D. Undercoats and thinners:
 - 1. Provide undercoat paint produced by the same manufacturer as the finish coat.
 - 2. Use only the thinners recommended by the paint manufacturer, and use only to the recommended limits.
 - 3. Insofar as practicable, use undercoat, finish coat, and thinner material as parts of a unified system of paint finish.

2.2 COLOR SCHEDULES

- A. The Architect will prepare a color schedule with samples for guidance in painting.
- B. The Architect may select, allocate, and vary colors on different surfaces throughout the Work, subject to the following:
 - 1. Exterior work: A maximum of five (5) different colors will be used.
 - 2. Interior work: A maximum of ten (10) different pigmented colors will be used.

2.3 APPLICATION EQUIPMENT

- A. For application of the approved paint, use only such equipment as is recommended for application of the particular paint by the manufacturer of the particular paint and as approved by the Architect.
- B. Prior to use of application equipment, verify that the proposed equipment is actually compatible with the material to be applied and that integrity of the finish will not be jeopardized by use of proposed equipment.

2.4 OTHER MATERIALS

- A. Provide other materials, not specifically described but required for a complete and proper installation, as selected by the Contractor subject to the approval of the Architect.

PART 3 EXECUTION

3.1 SURFACE CONDITIONS

- A. Examine the areas and conditions under which work of this Section will be performed. Correct conditions detrimental to timely and proper completion of the Work. Do not proceed until unsatisfactory conditions are corrected.

3.2 MATERIALS PREPARATION

- A. General:
 - 1. Mix and prepare paint materials in strict accordance with the manufacturer's recommendations as approved by the Architect.
 - 2. When materials are not in use, store in tightly covered containers.

3. Maintain containers used in storage, mixing, and application of paint in a clean condition, free from foreign materials and residue.

B. Stirring:

1. Stir materials before application, producing a mixture of uniform density.
2. Do not stir into the material any film which may form on the surface, but remove the film and, if necessary strain the material before using.

3.3 SURFACE PREPARATION

A. General:

1. Perform preparation and cleaning procedures in strict accordance with the paint manufacturer's recommendations as approved by the Architect.
2. Remove removable items which are in place and are not scheduled to receive paint finish; or provide surface-applied protection prior to surface preparation and painting operations.
3. Following completion of painting in each space or area, reinstall the removed items by using workmen who are skilled in the necessary trades.
4. Clean each surface to be painted prior to applying paint or surface treatment.
5. Remove oil and grease with clean cloths and cleaning solvent of low toxicity and flash paint in excess of 200 degrees Fahrenheit, prior to start of mechanical cleaning.
6. Schedule cleaning and painting so that dust and other contaminants from the cleaning process will not fall onto wet newly painted surfaces.

B. Preparation of wood surfaces:

1. Clean wood surfaces until free from dirt, oil and other foreign substance.
2. Smooth finished wood surfaces exposed to view, using the proper sandpaper. Where so required, use varying degrees of coarseness in sandpaper to produce a uniformly smooth and unmarred wood surface.
3. Unless specifically approved by the Architect, do not proceed with painting of wood surfaces until the moisture content of the wood is 12% or less as measured by a moisture meter approved by the Architect.
4. Remove existing painting from areas indicated to fresh surface and provide smooth wood surface for painting.

C. Preparation of metal surfaces:

1. Thoroughly clean surfaces until free from dirt, oil and grease.
2. On galvanized surfaces, use solvent for the initial cleaning, and then treat the surface thoroughly with phosphoric acid etch. Remove etching solution completely before proceeding.
3. Allow to dry thoroughly before application of paint.

3.4 PAINT APPLICATION

A. General:

1. Touch-up shop applied prime coats which have been damaged, and touch-up bare areas prior to start of finish coats application.
2. Slightly vary color of succeeding coats.
 - a. Do not apply additional coats until the completed coat has been inspected and approved.
 - b. Only the inspected and approved coats of paint will be considered in determining the number of coats applied.
3. Sand and dust between coats to remove defects visible to the unaided eye from a distance of five feet.
4. On removable panels and hinged panels, paint the back sides to match the exposed sides.

B. Drying:

1. Allow sufficient drying time between coats, modifying the period as recommended by the material manufacturer to suit adverse weather conditions.
2. Consider oil-base and oleo-resinous solvent-type paint as dry for recoating when the paint feels firm, does not deform or feel sticky under moderate pressure of the thumb, and when the application of another coat of paint does not cause lifting or loss of adhesion of the undercoat.

C. Brush applications:

1. Brush out and work the brush coats onto the surface in an even film.
2. Cloudiness, spotting, holidays, laps, brush marks, runs, sags, ropiness, and other surface imperfections will not be acceptable.

D. Spray application:

1. Except as specifically otherwise approved by the Architect, confine spray application to metal framework and similar surfaces where hand brush work would be inferior.
2. Where spray application is used, apply each coat to provide the hiding equivalent of brush coats.
3. Do not double back with spray equipment to build up film thickness of two coats in one pass.

E. For completed work, match the approved Samples as to texture, color and coverage. Remove, refinish, or repaint work not in compliance with the specified requirements.

F. Miscellaneous surfaces and procedures:

1. Exposed mechanical items:
 - a. Finish electric panels, access doors, conduits, pipes, sprinkler pipes, ducts, grilles, registers, vents and items of similar nature to match the adjacent wall and ceiling surfaces, or as directed.
 - b. Paint visible duct surfaces behind vents, registers and grilles flat black.
 - c. Wash metal with solvent, prime and apply two coats of alkyd enamel.
2. Exposed pipe and duct installation:
 - a. Apply one coat of latex paint on insulation which has been sized or primed under other Sections; apply two coats on each surface when unprepared.
 - b. Match color of adjacent surfaces.
 - c. Remove band before painting, and replace after painting.
3. Hardware: Paint prime coated hardware to match adjacent surfaces.
4. Wet areas:
 - a. In toilet rooms and contiguous areas, add an approved fungicide to paints.
 - b. For oil base paints, use 1% phenolmercuric or 4% tetrachlorophenol.
 - c. For water emulsion and glue size surfaces, use 4% sodium tetrachlorophenate.
5. Interior: Use "stipple" finish where enamel is specified.
6. Exposed vents: Apply two coats of heat-resistant paint approved by the Architect.
7. 4" high exposed section of sheetrock or cmu between storefront and rubber base to be painted to match rubber base color.

3.5 PAINTING SYSTEMS

A. Exterior Steel and Iron:

1. Where rusting or mechanical damage has occurred to primer or existing finish, wire brush to bare metal and prime with Moore's Ironclad Retardo Rust Inhibitive Paint.

2. Apply one coat of "Improve Gloss Enamel" to which has been added one ounce per gallon of MilDoEnd as manufactured by the Dianol Division of Mills Pearson Corporation of St. Petersburg, Florida. Apply to film thickness of not less than 2 mils. Apply second coat to not less than same thickness as the first coat.
 - a. MilDoEnd shall be kept away from open flame, from children and animals. Do not take internally. Keep bottle closed when not in use. Observe all safety precautions required in handling toxic inflammables.

B. Exterior Paint Systems:

1. Existing Concrete Masonry Units:
 - 1st coat: S-W Pro Industrial Acrylic, B66-650 Series
 - 2nd coat: S-W Pro Industrial Acrylic, B66-650 Series
(6 mils wet, 2.1 mils dry per coat)
2. New Concrete Masonry Units:
 - 1st coat: S-W Loxon Block Surfacers, A24W200 (50-100 sq ft/gal)
 - 2nd coat: S-W Loxon Acrylic Coating, A24W300 Series
 - 3rd coat: S-W Loxon Acrylic Coating, A24W300 Series
(8 mils wet, 3.7 mils dry per coat)
3. Existing Plywood or Wood Surfaces:
 - 1st coat: Spot prime as required, S-W Exterior Latex Wood Primer B42W8041
(4 mils wet, 1.4 mils dry per coat)
 - 2nd coat: S-W Pro Industrial Acrylic, B66-650 Series
 - 3rd coat: S-W Pro Industrial Acrylic, B66-650 Series
(6 mils wet, 2.1 mils dry per coat)
4. New Plywood or Wood Surfaces:
 - 1st coat: S-W Exterior Latex Wood Primer B42W8041
(4 mils wet, 1.4 mils dry per coat)
 - 2nd coat: S-W Pro Industrial Acrylic, B66-650 Series
 - 3rd coat: S-W Pro Industrial Acrylic, B66-650 Series
(6 mils wet, 2.1 mils dry per coat)
5. Ferrous metals:
 - 1st coat: Kem Bond HS Primer, B50Z Series
 - 2nd coat: Pro Industrial Water Based Alkyd Urethane, B53-1050 Series
 - 3rd coat: Pro Industrial Water Based Alkyd Urethane, B53-1050 Series
(5 mils wet, 1.7 mils dry per coat)

C. Interior Paint Systems:

1. Ferrous metals:
 - 1st coat: S-W Pro Industrial Pro-Cryl Primer, B66-310 Series
 - 2nd coat: S-W Pro Industrial Water Based Alkyd Urethane Semi-Gloss, B53-1150 Series
 - 3rd coat: S-W Pro Industrial Water Based Alkyd Urethane Semi-Gloss, B53-1150 Series
(5 mils wet, 1.7 mils dry per coat)
2. Painted woodwork:
 - 1st coat: S-W Premium Wall and Wood Primer B28W8111
(4 mils wet, 1.8 mils dry per coat)
 - 2nd coat: S-W Pro Industrial Water Based Alkyd Urethane Semi-Gloss, B53-1150 Series
 - 3rd coat: S-W Pro Industrial Water Based Alkyd Urethane Semi-Gloss, B53-1150 Series
(5 mils wet, 1.7 mils dry per coat)

3. **Stained woodwork:**
 - 1st coat: S-W Wood Classics Oil Stain, A49 Series (450-500 sq. ft./ gal.)
 - 2nd coat: S-W Wood Classics Polyurethane Varnish, A67 Series
 - 3rd coat: S-W Wood Classics Polyurethane Varnish, A67 Series (350-400 sq. ft./ gal.)
4. **Transparent Woodwork:**
 - 1st coat: S-W Wood Classics Polyurethane Varnish, A67 Series
 - 2nd coat: S-W Wood Classics Polyurethane Varnish, A67 Series (350-400 sq. ft./ gal.)
5. **Gypsum Board- Epoxy Paint:**
 - 1st coat: S-W Pro Mar 200 Zero VOC Latex Primer, B28W2600 (4 mils wet, 1.5 mils dry)
 - 2nd coat: S-W Pro Industrial Water Based Catalyzed Epoxy, Eg-Shel B73-360 Series
 - 3rd coat: S-W Pro Industrial Water Based Catalyzed Epoxy, Eg-Shel B73-360 Series (5 mils wet, 2 mils dry/coat)
6. **Gypsum Board- Regular Paint:**
 - 1st coat: S-W Pro Mar 200 Zero VOC Latex Primer, B28W2600 (4 mils wet, 1.5 mils dry)
 - 2nd coat: S-W Pro Mar 200 Zero VOC Latex Eg-Shel, B20-2600 Series
 - 3rd coat: S-W Pro Mar 200 Zero VOC Latex Eg-Shel, B20-2600 Series (4 mils wet, 1.6 mils dry per coat)

*Ceilings to have flat finish.
7. **Existing Concrete Masonry Units:**
 - 1st coat: S-W Pro Industrial Pre-Catalyzed Water Based Epoxy Eg-Shel, K45-150 Series
 - 2nd coat: S-W Pro Industrial Pre-Catalyzed Water Based Epoxy Eg-Shel, K45-150 Series (4mils wet, 1.5 mils dry per coat)
8. **New Concrete Masonry Units:**
 - 1st coat: S-W Prep Rite Block Filler, B25W25 (75-125 sq. ft./ gal.)
 - 2nd coat: S-W Pro Industrial Pre-Catalyzed Water Based Epoxy Eg-Shel, K45-150 Series
 - 3rd coat: S-W Pro Industrial Pre-Catalyzed Water Based Epoxy Eg-Shel, K45-150 Series (4 mils wet, 1.8 mils dry/coat)
9. **Existing Concrete Floors-Epoxy Paint (Satin Finish)**
 - 1st Coat: S-W Armorseal 8100 Water Based Epoxy Floor Coating, B70-8160 Series
 - 2nd Coat: S-W Armorseal 8100 Water Based Epoxy Floor Coating, B70-8160 Series (5 mils wet, 2 mils dry per coat)
10. **New Concrete Floors-Epoxy Paint (Satin Finish)**
 - 1st Coat: S-W Armorseal 8100 Water Based Epoxy Floor Coating, B70-8160 Series (reduced with one pint of water per gallon)
 - 2nd Coat: S-W Armorseal 8100 Water Based Epoxy Floor Coating, B70-8160 Series
 - 3rd Coat: S-W Armorseal 8100 Water Based Epoxy Floor Coating, B70-8160 Series (5 mils wet, 2 mils dry per coat)
11. **Gypsum Board Preparation:** External angles provided with Perf-A-Trim. Per-A-Tape Cement and Perf-A-Tape Topping Cement mixed in accordance with manufacturer's recommendations. Using suitable tool or machine, thick uniform layer of Perf-A-Tape cement (embedding type), applied 3" wide applied over joint to be reinforced. Tape shall then be centered over joint and sealed into cement, leaving sufficient cement adhesive under tape to provide proper bond. Wall inside vertical corner angles shall be reinforced with reinforcing tape folded to conform to adjoining surfaces and to form a straight, true angle. Joints allowed to dry thoroughly, 24 hour minimum between each application of cement. Tape covered with topping cement, spread evenly over and slightly beyond tapered edge of board and feathered at edges. After previous

coat is dry, cover with second coat of topping cement with smooth uniform slight crown over joint and edge feathered slightly beyond preceding coat. Dimples such as nail heads shall receive three coats of cement applied as each coat of cement is applied to joints. Cemented areas sanded after each application of cement has dried. Final coat of cement and subsequent sanding shall leave gypsum board and treated areas uniformly smooth and ready for painting.

12. Concrete: Solvent-Based Concrete Sealer equal to H&C® Concrete Sealer Solid Color Solvent-Based, clear. Apply 2 coats at the application rate of 200-250 sq. ft. per gallon and apply in accordance with the manufacturer's recommendations.

END OF SECTION

**DIVISION 10
SPECIALTIES**

CONTENTS

10 28 13	Toilet Accessories
10 35 00	Flag poles
10 44 00	Portable Fire Extinguishers
10 80 00	Other Specialties

SECTION 10 28 13

TOILET ACCESSORIES

PART 1 GENERAL

1.1 DESCRIPTION

- A. Work in this Section includes toilet and bath accessories complete.
- B. Surface mounted accessories mounted on concealed back plates. Accessories shall have concealed fastenings.

1.3 SUBMITTALS

- A. Comply with pertinent provisions of Section 01 33 00, Submittal Procedures.
- B. Product data: Within 60 calendar days after the Contractor has received the Owner's Notice to Proceed, submit:
 - 1. Materials list of items proposed to be provided under this Section;
 - 2. Manufacturer's specifications, catalog cuts and other data needed to demonstrate compliance with the specified requirements;
 - 3. Manufacturer's recommended installation procedures which, when approved by the Architect, will become the basis for accepting or rejecting actual installation procedures used on the Work.

1.4 PRODUCT HANDLING

- A. Comply with pertinent provisions of Section 01 66 00, Product Storage and Handling Requirements.

PART 2 PRODUCTS

2.1 APPROVED MANUFACTURERS

- A. Approved accessories are those equal to those manufactured by Bradley, Miami-Carey, Bobrick, Hall-mack, Ketcham, American Standard and Fort Howard Paper Company.

2.2 SCHEDULE OF ACCESSORIES: Model numbers listed refer to Bobrick.

- A. Men 027:
 - 1 B-6806 x 36 grab bar
 - 1 B-6806 x 42 grab bar
 - 1 B-165 2436 mirror
 - 1 B-6857 toilet paper dispenser
 - 1 B-282 coat hook
- B. Women 025
 - 1 B-6806 x 36 grab bar
 - 1 B-6806 x 42 grab bar
 - 2 B-165 2436 mirror
 - 3 B-6857 toilet paper dispenser
 - 3 B-282 coat hook
 - 3 B-295x16 SS Shelf

PART 3 EXECUTION

3.1 INSTALLATION

- A. Locate accessories as directed. Securely install at height as directed. Rigidly anchor and leave clean and in unmarred condition.

- B. Follow directions of manufacturer for accessory installation for concealed mounting. Use manufacturer's mounting kits.
- C. Verify all mounting heights. Where handicapped accessories are called out verify exact required height prior to installation.

END OF SECTION

SECTION 10 35 00

FLAGPOLES

PART 1 GENERAL

1.1 DESCRIPTION

- A. Work included: Provide flagpoles where shown on the Drawings, as specified herein, and as needed for a complete and proper installation.
- B. Related work:
 - 1. Documents affecting work of this Section include, but are not necessarily limited to General Conditions, Supplementary Conditions and Sections in Division 1 of these Specifications.

1.2 QUALITY ASSURANCE

- A. Use adequate numbers of skilled workmen who are thoroughly trained and experienced in the necessary crafts and who are completely familiar with the specified requirements and the methods needed for proper performance of the work of this Section.

1.3 SUBMITTALS

- A. Comply with pertinent provisions of Section 01 33 00.
- B. Product data: Within 45 calendar days after the Contractor has received the Owner's Notice to Proceed, submit:
 - 1. Materials list of items proposed to be provided under this Section;
 - 2. Manufacturer's specifications and other data needed to provide compliance with the specified requirements;
 - 3. Shop Drawings showing general layout, dimensions, base design and its connection to foundation, anchoring and support system and grounding system.
 - 4. Design, calculations, drawings and other data needed to secure approval of foundation from governmental agencies having jurisdiction.
 - 5. Manufacturer's recommended installation procedures which, when approved by the Architect, will become the basis for accepting or rejecting actual installation procedures used on the Work.

1.4 PRODUCT HANDLING

- A. Comply with pertinent provisions of Section 01 66 00.

PART 2 PRODUCTS

2.1 FLAGPOLES

- A. Provide flagpoles, accessories, bases and anchorage devices as complete units furnished by one manufacturer, and with the following attributes:
 - 1. Overall dimensions:
 - a. 40'-0" high, with 8" butt and 4" top diameter, wall thickness of .188", ground set, 6'-0" setting depth, total 36'-0".
 - 2. Design:

- a. Uniform, straight line, cone tapered sections above cylindrical butt sections, manufactured from seamless aluminum tube of 6063-T6 alloy, heat treated and age hardened.
 - b. Taper 1" in 5'6".
 - c. Provide internal splicing, self-aligning sleeve of same material as flagpole for snug fitting, precision field joints.
- 3. Finish:
 - a. Below ground: Shop coat of asphaltic paint inside and outside.
 - b. Exposed aluminum surfaces: Paint finish, Architect to select from manufacturer's standard colors.
- B. Fittings and accessories:
 - 1. Provide flash collar of spun aluminum.
 - 2. Provide finial ball 8" in diameter of 14 gauge spun aluminum of each flagpole.
 - 3. Provide truck assembly on each flagpole consisting of cast aluminum assembly with ball bearing non-fouling, revolving double truck.
 - 4. Provide cast aluminum cleats, 9" long, two per flagpole, with aluminum fastenings.
 - 5. Provide two continuous 5/16" diameter braided polypropylene halyards per flagpole, each with two bronze snaps with neoprene or vinyl covers.
 - 6. At each cleat, provide a cast aluminum cover with hasp for padlock, staple and tamperproof screws.
 - 7. Finish exposed surfaces to match the flagpoles.
- C. Provide ground set foundation assembly and lightning protection system as standard with the approved manufacturer and as approved by governmental agencies having jurisdiction.
- D. Approved manufacturers:
 - 1. American Flagpole Division of Kearney-National, Inc.
 - 2. Acme Flagpoles Company Division of Lingo, Inc.
 - 3. Concord Industries, Inc.
 - 4. Other manufacturers when meeting all requirements of this Section.

2.2 FOUNDATIONS

- A. Provide the services of an engineer properly licensed to perform such work at the location of the Work, and design a foundation for each flagpole to comply with pertinent requirements of governmental agencies having jurisdiction.
- B. Provide such drawings and calculations as are required and make necessary arrangements and pay such costs as are involved, and secure approvals of governmental agencies having jurisdiction.
- C. Provide labor and materials and perform such services as are needed and construct the foundations in the locations shown on the Drawings and as approved by the Architect and the governmental agencies having jurisdiction.

PART 3 EXECUTION

3.1 SURFACE CONDITIONS

- A. Examine the areas and conditions under which work of this Section will be performed. Correct conditions detrimental to timely and proper completion of the Work. Do not proceed until unsatisfactory conditions are corrected.

3.2 INSTALLATION

- A. Install the flagpoles and accessories in strict accordance with the manufacturer's recommendations as approved by the Architect, aligning plumb to a vertical tolerance of one in 1000 and adjusting operating components for optimum smoothness of operation.

END OF SECTION

SECTION 10 44 00

PORTABLE FIRE EXTINGUISHERS

PART 1 GENERAL

1.1 DESCRIPTION

- A. Work included: Provide hand-portable fire extinguishers where shown on the Drawings, as specified herein, and as needed for a complete and proper installation.
- B. Related work:
 - 1. Documents affecting work of this Section include, but are not necessarily limited to General Conditions, Supplementary Conditions and Sections in Division 1 of these Specifications.

1.2 QUALITY ASSURANCE

- A. Use adequate number of skilled workmen who are thoroughly trained and experienced in the necessary crafts and who are completely familiar with the specified requirements and the methods needed for proper performance of the work of this Section.

1.3 SUBMITTALS

- A. Comply with pertinent provisions of Section 01 33 00, Submittal Procedures.
- B. Product data: Within 60 calendar days after the Contractor has received the Owner's Notice to Proceed, submit:
 - 1. Materials list of items proposed to be provided under this Section;
 - 2. Manufacturer's specifications, catalog cuts and other data needed to demonstrate compliance with the specified requirements;
 - 3. Manufacturer's recommended installation procedures which, when approved by the Architect, will become the basis for accepting or rejecting actual installation procedures used on the Work.

1.4 PRODUCT HANDLING

- A. Comply with pertinent provisions of Section 01 66 00, Product Storage and Handling Requirements.

PART 2 PRODUCTS

2.1 FIRE EXTINGUISHERS

- A. At each location where shown on the Drawings, provide one (1) multi-purpose chemical fire extinguisher with UL Rating 4A-60BC, 10 lb., ABC dry chemical.
- B. Service, charge and tag each fire extinguisher not more than five calendar days prior to the Date of Substantial Completion of the Work as that date is established by the Architect.

PART 3 EXECUTION

3.1 SURFACE CONDITIONS

- A. Examine the areas and conditions under which work of this Section will be performed. Correct conditions detrimental to timely and proper completion of the Work. Do not proceed until unsatisfactory conditions are corrected.

3.2 INSTALLATION

- A. Install the work of this Section in strict accordance with the manufacturer's recommendations as approved by the Architect, anchoring all components firmly into position for long life under hard use.
- B. Fire extinguisher to be mounted on walls with standard brackets unless noted to be installed in cabinet.
- C. Where indicated to be installed in cabinet, provide J.L. Industries Division, J.N. Johnson Company, Inc. Model Number 999-2-1/2, or Larsen Manufacturing Company Number 6-AL24096R, or Elkhart Model 6-AL24096R, semi-recessed type, vertical series, white face with red letters.

END OF SECTION

SECTION 10 80 00

SPECIALTIES

PART 1 GENERAL

1.1 DESCRIPTION

- A. Work of this Section includes miscellaneous items complete.

1.2 STANDARDS

- A. Materials specified in this section have reference to specific standards, commercial standards, Federal Specification, trade association standards, individual brand names or other similar standards and shall comply with requirements of the latest editions thereof.

1.3 SHOP DRAWINGS

- A. Submit in quadruplicate, Shop Drawings and Installation Drawings and information sheets or brochures on all items listed in accordance with requirements of General Conditions.

PART 2 PRODUCTS

- 2.1 Signage: At Mens Restroom 027, provide each with one ADA compliant wall sign, 9" x 6", white graphics on a bronze field, with text and graphics as displayed below:



- 2.2 Signage: At Womens Restroom 025, provide each with one ADA compliant wall sign, 9" x 6", white graphics on a bronze field, with text and graphics as displayed below:



- 2.3 Signage: At Doors 001, 002, 037, and 038, provide each with one ADA compliant wall sign, 9" x 6", white graphics on a blue field, with text and graphics as displayed below:



2.4 DECORATIVE FENCE

- A. Where indicated on the Drawings at HVAC condenser yard provide and install commercial decorative fence equal to style Crimson, 60" tall aluminum construction manufactured by Spartan Ornamental Aluminum Fence manufacturers 24 Munsonhurst Road, Franklin, NJ 07416, 1.855-336-2374, www.spartanfencesystems.com, or approved equal.

2.5 DRAFT STOP ACCESS HATCH

- A. At two (2) locations provide Nystrom Draft stop Doors, non-rated #PTK 24 x 48 B.

2.6 ATTIC ACCESS HATCH

- A. At Drive-up Lane 048 provide 30" x 22" metal access hatch equal to KARP DSC-214M 22 x 36.

2.7 Half-Round Roof Vent Dormer

- A. At tower roof provide four (4) 36" x 18" half-round functional louver pre-finished steel, dormer as manufactured by CopperCraft by Fabral, 300 Railhead Road, Ft. Worth, Texas 76106, (800) 486-2723.

2.8 SHUTTERS

- A. Where indicated on the Drawings, provide and install Architectural Collection, Louvered Colonial, shutters, manufactured by Atlantic Premium Shutters, 29797 Beck Road Wixom, MI 48393, (866) 288-2726 or approved equal. Color to be selected by Architect from manufacturer's standard sizes and colors. Eleven (11) pair at window, Type B & J Panels at B windows are 2'-0" x 5'-6" each. Panels at J windows are 1'-6" x 5'-6" each.

2.9 BAHAMA STYLE SHUTTERS:

- A. Where indicated on the Drawings, provide and install Architectural Collection, Bahama Style Shutters with additional vertical mullion, NON IMPACT/ NON RATED, as manufactured by Atlantic Premium Shutters, 29797 Beck Road, Wixom, MI 48393 (800) 350-1706 or approved equal. Color to be selected by Architect from manufacturer's standard colors.
- a. Six (6): 7'-4" x 3'-10" at Window A
 - b. Three (3): 6'-8" x 3'-10" at Drive Up Lane 050
 - c. One (1): 8'-8" x 8'-10" at Tower Logo, Fixed

2.10 CAST IRON DECORATIVE COLUMN WRAP

- A. At eight (8) columns at Drive-up Lanes provide each of the following:
 - a. Due Season Metals #6008 Cast Iron Corinthian Post Base, 2 piece, 4 ½" I.D.
 - b. Due Season Metals, #6009 Cast Iron Post Top Collar, 4 ½" I.D.
- Due Season Metal, P.O. Box 2282 Stafford, TX 77497, info@dueseasonmetals.com, (346) 772-8053.

2.11 FYRON EXTERIOR MOULDING

- A. At exterior tower, around the entire top perimeter, provide and install FYPON, moulding (Massive Crown E-Vent System), #EV580, Polyurethane vented moulding, 14 ¾" x 9". To be field painted.

PART 3 EXECUTION

3.1 INSTALLATION

- A. Install on the room exterior on the latch side of the door in accordance with manufacturer's recommendations and ADA requirements.
- B. Refer to Drawings for location and related trades.

END OF SECTION

**DIVISION 11
EQUIPMENT**

CONTENTS

None in this Project Manual

**DIVISION 12
FURNISHINGS**

CONTENTS

None in this Project Manual

**DIVISION 13
SPECIAL CONSTRUCTION**

CONTENTS

None in this Project Manual

**DIVISION 14
CONVEYING SYSTEMS**

CONTENTS

None in this Project Manual

**DIVISION 21
FIRE SUPPRESSION**

CONTENTS

None in this Project Manual

DIVISION 22
PLUMBING

CONTENTS

22 00 00	PLUMBING GENERLA PROVISIONS
22 05 00	COMMON WORK RESULTS FOR PLUMBING
22 05 19	PLUMBING PIPING
22 07 00	PLUMBING INSULATION
22 11 23	NATURAL GAS PIPING
22 11 24	NATURAL GAS DISTRIBUTION
22 13 19	PLUMBING SPECIALTIES
22 14 00	DRSAAIN AND VENT SYSTEMS
22 40 00	PLUMBING FIXTURES

SECTION 22 00 00 – PLUMBING GENERAL PROVISIONS

PART 1 - GENERAL



1.1 RELATED DOCUMENTS

- A. The general provisions of the Contract, including the Conditions of the Contract (General, Supplementary, and other Conditions) and Division 00 and 01 as appropriate, apply to the Work specified in this Section.
- B. Refer to all Sections, as well as the Specifications for the other various trades and materials and be thoroughly familiar with all provisions regarding all work.

1.2 SCOPE OF WORK

- A. Furnish all labor and material necessary to provide and install the complete plumbing portion of this Contract as called for herein and on accompanying drawings. Parts of the plumbing division may be bid separately or in combination, at the Contractor's option; however, it shall be the responsibility of the General Contractor to assure himself that all items covered in the Plumbing Division have been included if he chooses to accept separate bids.
- B. It is the intent of this specification that all materials with temperatures below ambient conditions or conveying any fluid/gas at temperatures below 70 deg. F be insulated to completely eliminate the potential for condensation. Unless specified elsewhere in these specifications, for materials that do not require and requiring occasional access, use 2" thick closed cell rubberized insulation with re-sealable fabric joints (hook and loop type).
- C. Contractor shall refer to the Architectural and Structural drawings and install equipment, piping, etc. to meet building and space requirements. No equipment shall be bid on or submitted for approval if it will not fit in the space provided.
- D. It is the intention of these specifications that all plumbing systems shall be furnished complete with all necessary valves, controls, insulation, piping devices, equipment, etc. necessary to provide a satisfactory installation that is complete and in good working order.
- E. Contractor shall visit the site and acquaint himself thoroughly with all existing facilities and conditions which would affect his portion of the work. Failure to do so shall not relieve the Contractor from the responsibility of installing his work to meet the conditions.
- F. This Contractor shall protect the entire system and all parts thereof from injury throughout the project and up to acceptance of the work. Failure to do so shall be sufficient cause for the Architect to reject any piece of equipment.
- G. Provide as work of this Division (unless clearly and specifically indicated as a requirement of the Division 26 contractor on the Division 26 drawings) the following:
 - 1. 120V power to all fixtures, control panels, unit controllers, field devices, etc. as required.
 - 2. Wiring of any remote start/stop switches controlling Division 22 equipment.

1.3 DEMOLITION

- A. The contractor shall visit the site prior to bid to determine the extent of work required to complete the project.

- B. Contractor shall coordinate demolition with owner. All equipment shall be salvaged for owner. Locate equipment as directed by owner. All equipment and materials not salvaged by the owner shall be removed from the site and discarded at the contractor's expense.
- C. Contractor shall coordinate all work with general contractor and phase work as required by project.
- D. All equipment piping, etc. required to be removed to accommodate the modifications shall be removed.
- E. Contractor shall maintain services to existing facilities which shall remain during and after construction is complete.
- F. Contractor shall coordinate any shutdown of services with the owner. It is intended that the building will remain occupied during construction. Contractor shall schedule shut down of services with the owner in order to prevent disruption of building occupancy.
- G. Contractor shall be responsible for draining down of existing systems to complete demolition. All work shall be scheduled with the owner. Contractor shall also be responsible for refilling system and removing all air in order to return the systems to proper operating conditions.
- H. All shutdown of services shall be done at night during a time period approved by owner. The systems shall be required to be back up and running each morning unless otherwise approved by the owner.

1.4 GROUNDS AND CHASES

- A. This Contractor shall see that all required chases, grounds, holes and accessories necessary for the installation of his work are properly built in as the work progresses; otherwise, he shall bear the cost of providing them.

1.5 CUTTING AND PATCHING

- A. Initial cutting and patching shall be the responsibility of the General Contractor, with the various trades being responsible for laying out and marking any and all holes required for the reception of his work. No structural beams or joists shall be cut or thimble without first receiving the approval of the Architect. After initial surfacing has been done, any further cutting, patching and painting shall be done at this Contractor's expense.

1.6 FILL AND CHARGES FOR EQUIPMENT

- A. Fill and charge with materials or chemicals all those devices or equipment as required to comply with the manufacturer's guarantee or as required for proper operation of the equipment.

1.7 BIDDING REQUIREMENTS AND RESPONSIBILITIES

- A. Prime bidder is responsible for all work, of all trades and sub-contractors bidding this project. It is the prime bidder's responsibility, prior to submitting a bid to ensure that sub-contractors coordinate all aspects of the work between trades, sub-contractors, etc. to the fullest extent possible.
- B. Prime bidder shall ensure that all sub-contractors, suppliers, equipment vendors, etc., obtain all necessary and pertinent contract document information pertaining to their work prior to the submission of a bid. Contractor shall realize that different sub-contractors may furnish equipment, accessories, devices, etc. necessary for a complete and working installation that require provision of services by another sub-contractor or trade.

- C. Bidders of all or any portions of this section or division are required to review all contract documents including but not limited to Architectural drawings, Structural drawings, Mechanical drawings, Plumbing drawings, Electrical drawings, etc. to coordinate requirements and responsibilities with and through prime bidder.
- D. Bidders of all or any portions of this section or division, by furnishing a bid on a portion of the prime contract are indicating that they have received all contract documents and coordinated services provided under their portion of the work with the prime bidder; they are indicating that they have expressed any pertinent questions (which would result from a detailed, thorough review of the entire set of contract documents) to the prime bidder in accordance with Division 00 & 01 requirements, prior to bidding.
- E. All timely, pertinent, questions provided in writing prior to bids, in accordance with Division 00 & 01 requirements, will be clarified, defined, or otherwise explained in a written addendum and/or addendums prior to bids, in accordance in Division 00 & 01 requirements.
- F. It is not the intention of these contract documents to leave any issue relating to coordination between trades or sub-contractors vaguely defined. The intention is to define all issues, coordination matters, equipment requirements, sizes, routing, etc. to the satisfaction of the prime bidder, prior to receipt of bids.
- G. Bidders of all or any portions of this section or division, by virtue of the submission of a bid to the prime bidder, are indicating that they have reviewed the entire set of contract documents with due diligence and regard for the Owner's desire for a comprehensive and complete bid proposal; that they have expressed all concerns or questions requiring clarification on matters of coordination between trades and/or sub-contractors; that they have expressed any such concerns or questions in writing in accordance with Division 00 & 01 requirements.
- H. Prime bidders, by submission of a comprehensive bid on the project are indicating that the subcontractors selected in their bid have complied with all Division 00 & 01 requirements, that they have indicated in writing, prior to bidding, all questions or concerns requiring clarification and/or explanation and have documented any and all specific exclusions involving work that would generally be considered to be work of their trade. The prime bidder shall coordinate all work so that anything excluded by the bidder of all or any portions of this section or division, have been addressed prior to bids in one of the following manners:
 - 1. The work has been confirmed, by the prime bidder, to be work of another trade or subcontractor (whose proposal is also being accepted).
 - 2. Clarification of the matter has been made through the prime design professional via written addendum and is clearly and mutually understood by the prime bidder and the party raising the issue/question, or seeking clarification.
 - 3. The work has been accepted as the responsibility of the prime contractor directly.

1.8 MATERIAL AND EQUIPMENT

- A. The term "provide" when used in the Contract Documents shall mean "furnish and install" and includes all items necessary for the proper execution and completion of the Work.
- B. Specific reference in the Specifications to any article, device, product, material, fixture, form or type of construction by name, make or catalog number, shall be interpreted as establishing a standard of quality and shall not be construed as limiting competition; and the Contractor, in such cases, may at his option use any article, device, product, material, fixture, form or type of construction which in the judgment of the Architect expressed in writing is equal to that specified.
- C. Coordinate and properly relate all Work of this Division to building structure and work of all other trades.

- D. Visit premises and become thoroughly familiar with existing conditions; verify all dimensions in field. Advise Architect of any discrepancies prior to Bid Date in accordance with Division 00.
- E. Do not rough-in for any item or equipment furnished by others or noted "Not in Contract" (NIC), without first receiving rough-in information from physically examining the existing equipment, receiving specific cut sheet information from the Owner's representative, other trades and/or Architect. Rough-in services for "NIC" equipment as required, as the work progresses.
- F. Provide storage and protection for all equipment and materials in accordance with requirements of Division 00 & 01. Replace any equipment and materials damaged by improper handling, storage, or protection, at no additional cost to Owner.
- G. Keep premises clean in accordance with requirements of Division 00 & 01.

1.9 SUBSTITUTIONS

- A. Substitutions are allowed under La. R.S. 38:2291 and La R.S. 38:2292. Any requests for prior approval (as provided for under La. R.S. 38:2295) including any re-submitted data, shall be received by the Architect/Engineer a minimum of seven (7) working days prior to bid date. The Contractor shall recognize that it may be necessary to submit certain requests for prior approval sooner than the final date listed in the Instructions to Bidders, depending upon the complexity and completeness of the submittal. If, in the opinion of the Architect/Engineer, there is neither sufficient time available nor adequate descriptive data attached to the submittal, the submittal will not be considered. Except as otherwise specified, materials and equipment shall be new and bear the approval label of the Underwriters Laboratories, Inc. for the type of installation required.
- B. Design of systems is based on specific equipment. If the use of other manufacturer's equipment, even though approved by Architect, involves additional cost due to space requirements, foundation requirements, increased mechanical or electrical services, the cost of such extra work shall be borne by Contractor. Even though a manufacturer's name appears in the Contract Documents as having acceptable equipment, their equipment with different model numbers shall be classified as being a substitute to the equipment originally designed for and named in the Contract Documents. Substitute equipment, materials, etc., will not be allowed to deviate from Contract Document requirements. Furnish all options specified or reasonably implied from the contract documents. Specifically identify any variance in regard to submittal versus specified performance on the cover sheet of each submittal.

1.10 POST-BID VALUE ENGINEERING (V/E):

- A. While it may be in the project Owner's interest to consider the first cost money saving that may be generated via alternatives and options generated via participation in Value Engineering, Division 22 contractor shall realize that substantive offers of Value Engineering (V/E), if accepted by the Owner, constitute a design-build agreement (offer and acceptance) with the owner, and drastically change the design concept of the project, as developed by the Professional of Record identified on the Contract Documents.
- B. Should contractor offer, and the owner accept value engineering options that alter aspects of the system design, equipment, performance and/or performance verification or monitoring of respective systems, Division 22 contractor shall provide duly licensed professional engineering consultants working on behalf of the Division 22 contractor (including sub-contractors and equipment vendors/manufacturers) to review, approve and take professional responsibility for performance and suitability of V/E hybrid systems, materials or operational

changes related to respective V/E items. The Division 22 contractor's licensed professional engineering consultants and the Division 22 contractor assume any and all responsibility for the design and suitability in terms of performance, of hybrid systems installed, as Division 22 contractor's Professional of Record, absolving the original project Professional of Record (identified on the original Contract Documents, released for the original project Bid/Negotiation) from responsibility for the V/E hybrid systems portion of the work.

- C. Division 22 contractor, via the offer and acceptance of value engineering items on the project agrees to provide professional engineering design services and take full and complete responsibility for the hybrid design. Further, the Division 22 contractor's (V/E Items) professional of record (either employees, or independent consultants to the Division 22 contractor) through the offer and acceptance of V/E items, agree to indemnify and hold harmless the project owner, the owner's original A/E team (Professional of Record on behalf of the owner for the original Contract Documents) their heirs and assigns in regard to the V/E changes and their impact on the Division 22 systems altered, affected or modified, in whole or in part. The Professional of Record shown on the original Contract Documents in regard to the systems altered, adjusted, revised, modified or otherwise affected by the value engineering items implemented, shall be absolved of design responsibility as a result of implementation of V/E items, and their original use of Engineering Seals used for original Contract Documents, shall not apply.

1.11 DRAWINGS AND SPECIFICATIONS

- A. The specific intent of these Contract Documents is to provide the various systems, equipment, etc. to the Owner complete and in a thoroughly calibrated functional condition.
- B. The Drawings shall not be construed as shop drawings. In the event of a possible interference with piping or equipment of another trade, items requiring set grade and elevations shall have precedence over other items should any major interference develop, immediately notify the Architect.
- C. In laying out Work, refer to mechanical, electrical, structural, and architectural drawings at all times in order to avoid interference and undue delays in the progress of the Work.

1.12 CODES AND REGULATIONS

- A. Work shall be in full accord with the most stringent interpretation of the State Sanitary Code, local ordinances, building codes, and other applicable national, local, and state regulations.
- B. Equipment shall conform to requirements and recommendations of the National bureau of Fire Underwriters and National Fire Protection Association (NFPA).
- C. Items provided under this Division shall comply with the American National Standards Institute (ANSI) "Specifications for Making Buildings and Facilities Accessible to and Usable by Physically Handicapped People," ANSI A 117.1
- D. In the possible event of conflict between codes or regulations and Contract Documents, the most stringent interpretation of either shall govern (provided it exceeds the requirements of other codes). In the event of an irreconcilable difference between codes or regulations notify the Architect/Engineer immediately.
- E. In addition to the codes heretofore mentioned, all work and equipment shall conform to the applicable portions of the following specifications, codes and/or regulations:
 - 1. National Electrical Code (NEC)
 - 2. National Fire Protection Association (NFPA)
 - 3. American Society of Mechanical Engineers (ASME)

4. American Gas Association (AGA)
 5. Underwriters Laboratories (UL)
 6. International Plumbing Code (IPC) with Louisiana Amendments
- F. All materials, equipment and accessories installed under this Contract shall conform to all rules, codes, etc. as recommended by National Associations governing the manufacturer, rating and testing of such materials, equipment and accessories. All materials shall be new and of the best quality and first class in every respect. Whenever directed by the Architect, the Contractor shall submit a sample for approval before proceeding.
- G. Where laws or local regulations provide that certain accessories such as gauges, thermometers, relief valves and parts be installed on equipment, it shall be understood that such equipment be furnished complete with the necessary accessories, whether or not called for in these Specifications.
- H. All unfired and fired pressure vessels shall be built in accordance with the A.S.M.E. Code and so stamped. Furnish shop certificates for each vessel. Contractor shall provide and pay for first operating certificate as per State Fire Marshal Regulations.

1.13 FEES, PERMITS, AND TAXES

- A. Obtain and pay for permits required for the Work of this Division. Pay fees in connection therewith, including necessary inspection fees.
- B. Pay any and taxes levied for Work of this Division, including municipal and/or state sales tax where applicable.
- C. All permits, fees, certificates, etc. for the installation, inspections, plan review, service connections locations, and/or construction of the work which are required by any authority and/or agencies having jurisdiction, shall be obtained and paid for by the Contractor.
- D. The Contractor shall make all tests required by the Architect, Engineer or other governing authorities at no additional cost to the Owner.
- E. The Contractor shall notify the Architect and local governing authorities before any tests are made, and the tests are not to be drawn off a line covered or insulated until examined and approved by the authorities. In event defects are found, these shall be corrected and the work shall be retested.
- F. Prior to requesting final inspection by the Architect, the Contractor shall have a complete coordination and adjustment meeting of all of his sub-contractors directly responsible for the operation of any portion of the system. At the time of this meeting, each and every sequence of operation shall be checked to assure proper operation. Notify the Architect in writing ten (10) days prior to this meeting, instructing him of the time, date and whom you are requesting to be present.
- G. This project shall not be accepted until the above provisions are met to the satisfaction of the Architect.

1.14 MANUFACTURER'S DIRECTIONS

- A. Install and operate equipment and material in strict accord with manufacturer's installation and operating instructions. The manufacturer's instructions shall become part of the Contract Documents and shall supplement Drawings and Specifications.

1.15 SUBMITTAL DATA

- A. Submit shop drawings, project data, and samples in accordance with requirements of Division 00 & 01.
- B. Shop drawings shall consist of published ratings or capacity data, detailed construction drawings for fabricated items, wiring and control diagrams, performance curves, installation instructions, manufacturer's installation drawings, and other pertinent data. Submit drawings showing revisions to equipment layouts due to use of alternate or substitute equipment.
- C. Where approved manufacturers and suppliers of equipment, materials, etc. are unable to fully comply with Contract Document requirements, specifically call such deviations to attention of Architect on submittals. Type deviations on a separate sheet; underlined statements or notations on standard brochures, equipment fly sheets, etc. will not be accepted.
- D. Approval of submittals shall not relieve Contractor from furnishing required quantities and verifying dimensions. In addition, approval shall not waive original intent of Contract Documents.
- E. Failure to obtain written approval of equipment shall be considered sufficient grounds for rejection of said equipment regardless of the stage of completion of the project.

1.16 REVIEW OF MATERIALS:

- A. Whenever manufacturers or trade names are mentioned in these Plans or Specifications, the words "or approved equivalent" shall be assumed to follow whether or not so stated. Manufacturers or trade names are used to establish a standard of quality only, and should not be construed to infer a preference. Equivalent products which meet the Architect's approval will be accepted; however, these products must be submitted to the Architect a minimum of ten (10) days prior to the Bid Date.
- B. Submission shall include the manufacturer's name, model number, rating table and construction features.
- C. Upon receipt and checking of this submittal, the Architect will issue an addendum listing items which are approved as equivalent to those specified. The contractor shall base his bid solely on those items specified or included in the "prior approval addendum", as no other item will be acceptable.
- D. Prior approval of a particular piece of equipment does not mean automatic final acceptance and will not relieve the Contractor of the responsibility of assuring himself that this equipment is in complete accord with the Plans and Specifications and that it will fit into the space provided. Shop drawings must be submitted on all items of equipment for approval as hereinafter specified.
- E. Before proceeding with work and/or within thirty (30) days after the award of the General Contract for this work, the Contractor shall furnish to the Architect complete shop and working drawings of such apparatus, equipment, controls, insulation, etc. to be provided in this project. These drawings shall give dimensions, weights, mounting data, performance curves and other pertinent information.
- F. The Architect's approval of shop drawings shall not relieve the Contractor from the responsibility of incorrectly figured dimensions or any other errors which may be contained in these drawings. Any omission from the shop drawings or specifications, even through approved by the Architect, shall not relieve the Contractor from furnishing and erecting same.

- G. Shop drawings shall be submitted in accordance with Section 013300. These submittals shall be supplied as part of this Contractor's contract. Any drawings not approved shall be resubmitted until they are approved. Submit all shop drawings at the same time. No separate items will be accepted.

1.17 PROJECT RECORD DOCUMENTS

- A. Keep Project Record Documents in accordance with requirements of Division 00 & 01.
- B. During construction period, keep accurate records of installations made under this Division, paying particular attention to major interior and exterior underground and concealed piping, ductwork, etc.
- C. The Contractor shall obtain at his cost, two sets of blueline prints of the original bid documents by the Architect. One set shall be kept on the site with all information as referenced below, and shall update same as the work progresses. The other set will be utilized to record all field changes to a permanent record copy for the Owner.
- D. If the Contractor elects to vary from the Contract Documents and secures prior approval from the Architect for any phase of the work, he shall record in a neat and readable manner, all such variances on the blueline print in red. The original blueines shall be returned to the Architect for documentation.
- E. Provide electronic (PDF) copies of all documentation included in Final Report.
- F. All deviations from sizes, locations, and from all other features of the installations shown in the Contract Documents shall be recorded.
- G. In addition, it shall be possible using these drawings to correctly and easily locate, identify and establish sizes of all piping, directions and the like, as well as other features of the work which will be concealed underground and/or in the finished building.
- H. Locations of underground work shall be established by dimensions to columns, lines or walls, locating all turns, etc., and by properly referenced centerline or invert elevations and rates of fall.
- I. For work concealed in the building, sufficient information shall be given so it can be located with reasonable accuracy and ease. In some cases, this may be by dimension. In others, it may be sufficient to illustrate the work on the drawings in relation to the spaces in the building near which it was actually installed. The Architect's/Engineer's decision in this matter will be final.
- J. The following requirements apply to all "As-Built" drawings:
 - 1. They shall be maintained at the Contractor's expense.
 - 2. All such drawings shall be done carefully and neatly, and in a form approved by the Architect/Engineer.
 - 3. Additional drawings shall be provided as necessary for clarifications.
 - 4. These drawings shall be kept up-to-date during the entire course of the work and shall be available upon request for examination by the Architect/Engineer; and when necessary, to establish clearances for other parts of the work.
 - 5. "As-built" drawings shall be returned to the Architect upon completion of the work and are subject to approval of the Architect/Engineer.

1.18 EXCAVATING AND BACKFILLING

- A. Provide excavating and backfilling necessary for Work of this Division. Comply with

provisions of Division 02, Site Work, if applicable.

- B. Trenches shall be inspected by Code Authorities and/or Owner's Representative before and after piping is laid. Give Owner's Representative 24-hour notice for each inspection. If any trenches are filled without Owner's Representative inspection and as subsequently found to be deficient, the trenches shall be uncovered, inspected, and then re-filled, if requested by Owner's Representative.
- C. Provide minimum 18 inches of cover or in compliance with local published frost line data (if greater than 18 inches) to finish grades or paving at water piping.
- D. For piping, provide bell holes at trench bottom to assure uniform bearing. Accurately grade trench bottoms by instrument before laying any pipe.
- E. Protect and maintain trenches in dry condition until piping has been inspected and approved. Immediately after approval, backfill trenches in tamped layers.
- F. Compact fill to satisfaction of Architect and/or Owner's Representative.

1.19 CUTTING AND PATCHING

- A. Comply with requirements of Division 00 & 01 regarding cutting and patching. Locate and timely install sleeves as required to minimize cutting and patching.
- B. Cutting, fitting, repairing, patching, and finishing of Work shall be done by craftsmen skilled in their respective trades. Where cutting is required, cut in such a manner as not to weaken structure, partitions, or floors. Holes required to be cut must be cut or drilled without breaking out around the holes. Where patching is necessary in finished areas of the building, the Architect will determine the extent of such patching and refinishing.
- C. Repairing Roadways and Walks: Coordinate all roadway work with authorities having jurisdiction. Cut and/or bore under roadways for connection of utilities as required. Coordinate work through General Contractor. Where this contractor cuts or breaks roadways, or walks to lay the piping, he shall repair or replace these sections to match existing, unless specifically identified as the responsibility of others.

1.20 PAINTING

- A. Painting shall be provided by General Contractor's painting sub-contractor, unless specified otherwise. Leave exposed piping, materials, and equipment clean and free of rust, grease, dirt, etc. before and after painting.
- B. Factory finished equipment, fixtures, and materials which are marred, chipped, scratched, or otherwise unacceptable shall be repaired or replaced under this Division to Architect satisfaction, at no additions cost to Owner.
- C. Coordinate all painting requirements with prime bidder prior to bids.
- D. Paint all exposed piping inside and outside of building. Label all piping after painting in accordance with Section 230553. Utilize industry standard paint colors for respective system unless directed otherwise by Architect. Review proposed color scheme with Architect/Engineer prior to ordering materials.
- E. All piping shall be color coded per the following (or match existing colors):

1. Natural Gas Piping	Yellow

1.21 CLEANING AND ADJUSTING:

- A. Upon completion of his work, the Contractor shall clean and adjust all equipment, controls, valves, etc.; clean all piping, ductwork, etc.; and leave the entire installation in good working order.

1.22 OPERATING AND MAINTENANCE INSTRUCTIONS

- A. Provide the Owner with three (3) copies of printed instructions indicating various pieces of equipment by name and model number, complete with parts lists, maintenance and repair instructions and test and balance report.
- B. Copies of shop drawings will not be acceptable as operation and maintenance instructions.
- C. This information shall be bound in plastic hardbound notebooks with the job name, Architect and Engineer names permanently embossed on the cover. Rigid board dividers with labeled tabs shall be provided for different pieces of equipment. Submit manuals to the Architect for approval.
- D. In addition to the operation and maintenance brochure, the Contractor shall provide a separate brochure which shall include registered warranty certificates on all equipment, especially any pieces of equipment which carry warranties exceeding one (1) year.
- E. The operation and maintenance brochure shall be furnished with a detailed list of all equipment furnished to the project, including the serial number and all pertinent nameplate data such as voltage, amperage draw, recommended fuse size, rpm, etc. The Contractor shall include this data on each piece of equipment furnished under this contract.
- F. Contractor shall provide electronic (PDF) format copies of all Operation and Maintenance Instruction on disk.

1.23 GUARANTEE

- A. The Contractor shall guarantee all materials, equipment and workmanship for a period of one (1) year from the date of final acceptance of the project. This guarantee shall include furnishing of all labor and material necessary to make any repairs, adjustments or replacement of any equipment, parts, etc. necessary to restore the project to first class condition. This guarantee shall exclude only the changing or cleaning of filters. Warranties exceeding one (1) year are hereinafter specified with individual pieces of equipment.
- B. If the Contractor's office is in excess of a fifty (50) mile radius of the project, he shall appoint a local qualified contractor to perform any emergency repairs or adjustments required during the guarantee period. The name of the contractor appointed to provide emergency services shall be submitted to the Architect for his approval.

1.24 LOCAL CONDITIONS

- A. The location and elevation of all utility services is based on available surveys and utility maps and are believed to be reasonably accurate; however, these shall serve as a general guide only, and the Contractor shall visit the site and verify the location and elevation of all services to his satisfaction in order to determine the amount of work required for the execution of the Contract.
- B. The Contractor shall contact the various utility companies, determine the extent of their requirements and he shall include in his bid all lawful fees and payments required by these companies for complete connection and services to the building, including meters, connection charges, street patching, extensions from meters to main, etc.

- C. In case major changes are required, this fact, together with the reasons therefore, shall be submitted to the Architect, in writing, not less than seven (7) days before the date of bidding. Failure to comply with this requirement will make the Contractor liable for any changes, additions, and expenses necessary for the successful completion of the project.

1.25 MINOR DEVIATIONS

- A. Plans and detail sketches are submitted to limit, explain and define conditions, specified requirements, pipe sizes, etc. Structural or other conditions may require certain modifications from the manner of installation shown, and such deviations are permissible and shall be made as required. However, specified sizes and requirements necessary for satisfactory operation shall remain unchanged. It may be necessary to shift ducts or pipes, or to change the shape of ducts, and these changes shall be made as required. All such changes shall be referred to the Architect for approval before proceeding. Extra charges shall not be allowed for these changes.
- B. Only typical details are shown on the Plans. In cases where the Contractor is not certain about the installation of his work, he shall ask for details. Lack of details will not be an excuse for improper installation.
- C. In general, the drawings are diagrammatic and the Contractor shall install his work in a manner so that interferences between the various trades are avoided. In cases where interferences do occur, the Architect is to state which item was first installed.

1.26 VALVE TAGS

- A. Secure metal tags to all valves. Labeling on all valve tags shall include type of system the valve controls and the area of building, zone, or equipment number affected by valve operation. Tag shall be 2" minimum diameter brass, engraved with code number, service and size. A framed list of the valves, giving manufacturer's name, model number, type and location shall be mounted in the main basement equipment room.

1.27 LABELING PLUMBING EQUIPMENT

- A. All equipment furnished under the contract documents shall be labeled with permanent laminated plate secured to equipment. Units shall be labeled as indicated on plans and schedules.

PART 2 - PRODUCTS (Not applicable)

PART 3 - EXECUTION (Not applicable)

END OF SECTION 22 00 00

SECTION 22 05 00 – COMMON WORK RESULTS FOR PLUMBING

PART 1 - GENERAL



1.1 RELATED DOCUMENTS

- A. The general provisions of the Contract, including the Conditions of the Contract (General, Supplementary, and other Conditions) and Division 00 and 01 as appropriate, apply to the Work specified in this Section.
- B. Refer to all Sections, as well as the Specifications for the other various trades and materials and be thoroughly familiar with all provisions regarding all work.

1.2 SCOPE OF WORK

- A. This Section includes the furnishing and installation of common work results for plumbing which includes the following related components:
 - 1. Strainers
 - 2. Water hammer arresters
 - 3. Valves
 - 4. Hydrants
 - 5. Hose bibbs and sill faucets
 - 6. Backflow preventers
 - 7. Pressure regulating and reducing valves
 - 8. Pressure-temperature relief valves

1.3 SUMMARY

- A. This Section specifies the water distribution piping system, including potable cold, hot, and recirculated hot water piping, fittings, and specialties within the building.

1.4 DEFINITIONS

- A. Water Distribution Piping: A pipe within the building or on the premises which conveys water from the water service pipe or meter to the points of usage.
- B. Water Service Piping: The pipe from the water main or other source of potable water supply to the water distributing system of the building served.

1.5 SUBMITTALS

- A. Refer to Division 01 and Basic Mechanical Requirements for administrative and procedural requirements for submittals.
- B. Product Data: Submit manufacturer's product data for the following products that apply to this project scope:
 - 1. Strainers
 - 2. Water hammer arresters
 - 3. Valves
 - 4. Hydrants
 - 5. Hose bibbs and sill faucets
 - 6. Backflow preventers
 - 7. Pressure regulating and reducing valves
 - 8. Pressure-temperature relief valves

- C. Coordination Drawings: Prepare and submit coordination drawings for Water Distribution Piping in accordance with Division 23 - Basic Mechanical Requirements.
- D. Maintenance Data: Submit maintenance and operating data. Include this data in maintenance manual in accordance with requirements of Division 01 and Division 23 - Basic Mechanical Requirements for the following products that apply to this project scope:
 - 1. Strainers
 - 2. Valves
 - 3. Hose bibbs and sill faucets
 - 4. Backflow preventers
 - 5. Pressure regulating and reducing valves
 - 6. Pressure-temperature relief valves
- E. Quality Control Submittals:
 - 1. Submit welders' certificates specified in Quality Assurance below.
 - 2. Submit certification of compliance with ASME and UL fabrication requirements specified in below.
 - 3. Submit reports specified in Part 3 of this Section.

1.6 QUALITY ASSURANCE

- A. Codes and Standards
 - 1. Plumbing Code Compliance: Comply with applicable portions of Edition 2021 of the International Plumbing Code.
 - 2. ASME Compliance: Fabricate and stamp pressure-temperature relief valves to comply with ASME Boiler and Pressure Vessel Code.

1.7 DELIVERY, STORAGE, AND HANDLING

- A. Store pipe in a manner to prevent sagging and bending.

1.8 SEQUENCING AND SCHEDULING

- A. Coordinate the size and location of concrete equipment pads. Cast anchor bolt inserts into pad. Concrete, reinforcement, and formwork requirements are specified in Division 03.
- B. Coordinate the installation of pipe sleeves for foundation wall penetrations.

1.9 MAINTENANCE

- A. Spare Parts:
 - 1. Furnish to Owner, with receipt, one valve key for each key operated hydrant, bibb, or faucet installed.

PART 2 - PRODUCTS

2.1 MANUFACTURERS

- A. Manufacturer uniformity: Conform with the requirements specified in Basic Mechanical Requirements, under "Product Options" for the following water distribution piping products.

2.2 VALVES

- A. Gate, ball, butterfly, check, and drain valves are specified in Section 220519 "Plumbing Piping".
- B. Balance Cocks:
 - 1. Threaded Ends 2" and Smaller: Class 125, bronze body, bronze plug, screw driver operated, straight or angle pattern.
 - 2. Soldered Ends 2" and Smaller: Class 125, bronze body, bronze plug, screw driver operated, straight or angle pattern.

2.3 PIPING SPECIALTIES

- A. Water Hammer Arresters: Bellows type, with stainless steel casing and bellows, pressure rated for 250 psi, tested and certified in accordance with PDI Standard WH-201.
- B. Basket Strainers: Cast-iron body, 125 psi flanges, bolted type or yoke type cover; with removable non-corrosive perforated strainer basket having 1/8" perforations and lift-out handle.
- C. Flexible connectors: Stainless steel bellows with a woven flexible bronze wire reinforcing protective jacket; rated for 150 psig water working pressure, 250 deg F operating temperature and suitable for up to maximum 3/4" misalignment. Connectors shall be a minimum of 12" long and have threaded or flanged ends; sweat ends are not acceptable.
- D. Hose Bibbs: Bronze body, renewable composition disc, tee handle, 3/4" NPT inlet, 3/4" hose outlet.
- E. Recessed Non-Freeze Wall Hydrants: Cast-bronze box, with chrome plated face, tee handle key, vacuum breaker, hinged locking cover, 3/4" inlet, and hose outlet. Bronze casing shall be length to suit wall thickness.
- F. Floor Level Non-Freeze Hydrants: Cast-bronze hydrant, with rough bronze box, tee handle key, drain hole, vacuum breaker, hinged locking cover, 3/4" inlet, and hose outlet. Bronze casing shall be length to suit depth of bury.
- G. Backflow Preventers: Reduced pressure principle assembly consisting of shutoff valves on inlet and outlet, and strainer on inlet. Assemblies shall include test cocks, and pressure-differential relief valve located between 2 positive seating check valves, and comply with requirements of ASSE Standard 1013. Backflow preventer shall be with drain funnel.
- H. Pressure Regulating Valves: Single seated, direct operated type; having bronze body with integral strainer, and complying with requirements of ASSE Standard 1003.
- I. Relief Valves:
 - 1. Provide proper size for relief valve, in accordance with ASME Boiler and Pressure Vessel Codes, for indicated capacity of the appliance for which installed.
 - 2. Combined Pressure- Temperature Relief Valves: Bronze body, test lever, thermostat, complying with ANSI Z21.22 listing requirements for temperature discharge capacity. Provide temperature relief at 210 deg. F, and pressure relief at 150 psi.

PART 3 - EXECUTION

3.1 EXAMINATION

- A. Verify all dimensions by field measurements. Verify that all water distribution piping may be installed in accordance with pertinent codes and regulations, the original design, and the referenced standards.
- B. Examine rough-in requirements for plumbing fixtures and other equipment having water connections to verify actual locations of piping connections prior to installation.
- C. Do not proceed until unsatisfactory conditions have been corrected.

3.2 JOINING PIPES AND FITTINGS

- A. Copper Tubing: Solder joints in accordance with the procedures specified in ANSI B9.1, using lead free piping, solder, and flux. Lead free, when used with respect to solder and flux, refer to solder and flux containing not more than 0.2 percent lead. When used with respect to pipe and fittings, lead free refers to pipe and fittings containing not more than 6.0 percent lead.

3.3 PIPING INSTALLATION

- A. Refer to the separate Division 230020 section: "Basic Mechanical Requirements", for general piping installation instructions.
- B. General Locations and Arrangements: Drawings (plans, schematics, and diagrams) indicate the general location and arrangement of the piping systems. Location and arrangement of piping layout take into consideration pipe sizing and friction loss, expansion, pump sizing, and other design considerations. So far as practical, install piping as indicated.

3.4 INSTALLATION OF VALVES

- A. Installation requirements for general duty valves are specified in a separate Section of Division 23.
- B. Sectional Valves: Install sectional valves on each branch and riser, close to main. For sectional valves 2" and smaller, use ball valves; for sectional valves 2-1/2" and larger, use gate or butterfly valves.
- C. Shutoff Valves: Install shutoff valves on inlet of each plumbing equipment item, and on inlet of each plumbing fixture, and elsewhere as indicated. For shutoff valves 2" and smaller, use ball valves; for shutoff valves 2-1/2" and larger, use butterfly valves.
- D. Drain Valves: Install drain valves on each plumbing equipment item, located to completely drain equipment for service or repair. Install drain valves at the base of each riser, at low points of horizontal runs, and elsewhere as required to completely drain distribution piping system. For drain valves 2" and smaller, use gate or ball valves; for drain valves 2-1/2" and larger, use gate or butterfly valves.
- E. Check Valves: Install swing check valves on discharge side of each pump, and elsewhere as indicated.
- F. Balance Cocks: Install in each hot water recirculating loop, discharge side of each pump, and elsewhere as indicated.

3.5 INSTALLATION OF PIPING SPECIALTIES

- A. Install pressure regulating valves with inlet and outlet shutoff valves, and balance cock bypass. Install pressure gage on valve outlet.

3.6 EQUIPMENT CONNECTIONS

- A. Piping Runouts to Fixtures: Provide hot and cold-water piping runouts to fixtures of sizes indicated on plans. Connect cold water to hot and cold-water faucet connections where hot water is not provided.
- B. Mechanical Equipment Connections: Connect hot and cold-water piping system to mechanical equipment. Provide shutoff valve and union for each connection, provide drain valve on drain connection. For connections 2-1/2" and larger, use flanges instead of unions.

3.7 FIELD QUALITY CONTROL

- A. Inspections:
 - 1. Do not enclose, cover, or put into operation water distribution piping system until it has been inspected and approved by the Architect.
 - 2. During the progress of the installation, notify the Architect, at least 24 hours prior to the time such inspection must be made. Perform tests specified below in the presence of the Architect.
 - 3. Rough-in Inspection: Arrange for inspection of the piping system before concealed or closed-in after system is roughed-in, and prior to setting fixtures.
 - 4. Final Inspection: Arrange for a final inspection by the Architect to observe the tests specified below and to ensure compliance with the requirements of the plumbing code.
 - 5. Reinspections: Whenever the Architect finds that the piping system will not pass the test or inspection, make the required corrections, and arrange for reinspection by the Architect.
 - 6. Reports: Prepare inspection reports, signed by the Architect.
- B. Piping System Test:
 - 1. Test for leaks and defects all water distribution piping systems. If testing is performed in segments, submit a separate report for each test, complete with a diagram of the portion of the system tested.
 - 2. Leave uncovered and unconcealed all water distribution piping until it has been tested and approved. Expose all such work for testing, that has been covered or concealed before it has been tested and approved.
 - 3. Cap and subject the piping system to a static water pressure of 50 psi above the operating pressure without exceeding the pressure rating of the piping system materials. Isolate the test source and allow to stand for a period of 4 hours. Leaks and loss in test pressure constitute defects which must be repaired.
 - 4. Repair all leaks and defects using new materials and retest system or portion thereof until satisfactory results are obtained.
 - 5. Prepare reports for all tests and required corrective action.

3.8 ADJUSTING AND CLEANING

- A. Cleaning and Disinfecting:
 - 1. Purge all new water distribution piping systems and parts of existing systems, which have been altered, extended, or repaired prior to use.

2. Reports:
 - a. Prepare reports for all purging and disinfecting activities.

3.9 STERILIZATION

- A. Sterilize water lines in strict accordance with State Board of Health requirements. After flushing out, obtain approval of water sample analysis from State Board of Health and submit to Architect.

END OF SECTION 22 05 00

SECTION 22 05 19 – PLUMBING PIPING

PART 1 - GENERAL



1.1 RELATED DOCUMENTS

- A. The general provisions of the Contract, including the Conditions of the Contract (General, Supplementary, and other Conditions) and Division 00 and 01 as appropriate, apply to the Work specified in this Section.
- B. Refer to all Sections, as well as the Specifications for the other various trades and materials and be thoroughly familiar with all provisions regarding all work.

1.2 SCOPE OF WORK

- A. This Section includes the following basic mechanical materials and methods to complement other Divisions and Sections.
 - 1. Piping materials and installation instructions common to most piping systems.
 - 2. Pipe Specialties.
 - 3. Sleeves.
 - 4. Valves and Unions.
 - 5. Shock Absorbers.
 - 6. Escutcheons.
 - 7. Flashing.
 - 8. Access Panels.
 - 9. System Accessories.
- B. Pipe and pipe fitting materials are specified in individual piping system Sections.

1.3 ELECTRICAL WORK

- A. All electrical equipment shall have the U.L. Label and shall meet the standards of the National Electrical Code and NEMA.

PART 2 - PRODUCTS

2.1 PIPE:

- A. Sanitary Sewer Waste Lines Above Slab (PVC):
 - 1. Piping above slab, unless otherwise shown or specified, shall be constructed of solid wall Schedule 40 PVC "DWV" plastic pipe and fittings conforming to ASTM D265 and ASTM D1785 with solvent welded joints.
- B. Sanitary Sewer Waste Lines Below Slab (PVC):
 - 1. Piping below slab, unless otherwise shown or specified, shall be constructed of solid wall Schedule 40 PVC "DWV" plastic pipe and fittings conforming to ASTM D265 and ASTM D1785 with solvent welded joints.
- C. Sanitary Sewer Vent Lines Above Slab (PVC):
 - 1. These shall be constructed of solid wall Schedule 40 PVC "DWV" plastic pipe fittings conforming to ASTM D2665 and ASTM D1785 with solvent welded joints.

2. Sanitary sewer pipe penetrating concrete slabs shall be wrapped with Virginia Chemical K-501, Benjamin Manufacturing Model 6200, or equal foam insulation tape.

D. Domestic Cold and Hot Water Lines:

1. All such lines shall be Government Type "L", hard copper water tubing of standard weight and thickness as made by Mueller, Chase, Anaconda or equivalent, unless indicated otherwise. Use 95-5 lead-free solder on all piping above slab. Use Silfos 1000° lead-free solder on all piping beneath the slab.
2. In certain areas, type "L" soft copper without joints below slab shall be used only where indicated on the Plans. Piping shall be completely insulated per Section 220700.
3. Domestic cold-water lines penetrating concrete slabs shall be wrapped with "Protect-O-Sleeve" vinyl flexible tube as manufactured by Robert H. Harris Co., or equivalent. Sleeve shall have a minimum thickness of .025" (0.635 mm).
4. Domestic hot water lines shall be insulated at all penetrations through slab per insulation (see Section 220700).
5. Domestic cold-water piping within 5'-0" of building may be Schedule 40 PVC plastic pipe with solvent welded joints, or slip joint fittings with EPDM seals. Provide thrust blocks all at changes in direction. Installation shall be in accordance with manufacturer's recommendations.

E. Water Heater Relief Lines:

1. These shall be Government Type "L" hard copper.

F. Trap Primer Lines:

1. All such lines shall be Type "L" soft copper, without joints.

2.2 PIPE SPECIALTIES

- A. Dielectric unions shall be used between copper and iron pipe.

2.3 PIPE WARNING TAPE AND TRACER WIRE

- A. Provide warning tape for buried piping as per the following:

1. During the backfilling process, all PVC and Ductile Iron mains, service lines and system appurtenances shall have a continuous warning tape placed immediately above them and throughout their length at a depth of eighteen (18) inches above the utility line surface.
2. The tape shall be six (6) inches wide. Tape material shall be formulated from 100 percent virgin polyolefin resins. Resins shall be pigmented for chemical stability and resistance to sulfide staining (color fastness).
3. Tape shall be constructed by the mechanical (non-adhesive) lamination of two plies of three layers blown film in such a manner as to produce a bi-axially oriented structure. The tape shall be able to provide a 700 percent elongation prior to rupture as per ASTM-D882.
4. The tape shall meet or exceed the standards provided in the Materials Specification List, included in these Standards. The warning tape shall be manufactured with a permanent APWA line color pigment at a maximum of every thirty (30) inches along its length, be imprinted with a continuous warning message as follows:

- a. "CAUTION: (State Type) LINE BURIED BELOW"
5. At tees, tape ends, etc., the warning tape shall be tied together (spliced) with knot to create a continuous warning tape throughout the length of the pipeline and associated branch lines, appurtenances, etc.
- B. Provide tracer wire for buried piping as per the following:
 1. In addition to the installation of warning tape, copper tracing wire is to be installed with all PVC mains. This includes all mains, and individual hydrants. The tracing wire shall be taped, using electrical tape, on top of the pipe at ten (10) foot centers, for the total length of the pipe.
 2. The tracing wire shall be 12 AWG (Average wire gauge), solid core, copper wire (solid core meaning one (1) single continuous strand of copper wire). In addition, the wire insulating coating (jacket) shall be blue in color and shall have 45 mils of polyethylene insulation thickness and high molecular weight. In addition, the tracing wire shall be HMW-PE and rated for UL 600V construction. The wire shall be suitable for wet or dry applications.
 3. The wire size (gauge) shall be continuously affixed (printed on) the entire length of all tracing wire coating and shall be easily read.
 4. Where a splice is required, or when a three (3)-way splice is necessary, the wires shall be joined together with an appropriate size (blue) wire nut which shall then be placed inside a 3M brand Direct Bury Splice kit (DBR), or approved equal, of appropriate size. No bare wire shall be left exposed anywhere. All wires shall be spliced to all other wires for a continuous tracing wire system.
 5. On all hydrants and above ground appurtenances, the tracing wire shall be run up and protected. This wire end shall not be bare, but shall have the coating jacket intact. Location and frequency of test boxes shall be as directed by P.M., or designee. Test boxes shall be required where hydrants are not used or where hydrant spacing exceeds 500 feet.
 6. No electrical connections of the tracing wire to any metal pipes or metal service lines will be allowed and care shall be taken to ensure that the tracing wire is not damaged during installation.
 7. The tracing wire will be tested for continuous signal (continuity test) and shorts to ground across all main and service lines before asphalt is installed, and prior to sub grade preparation. Tracing wire must be able to conduct a continuous signal before pipe is accepted.

2.4 PIPE HANGERS AND SUPPORTS

- A. This Contractor shall furnish and install all foundations and supports required for his equipment unless indicated otherwise on the Drawings.
- B. This Contractor shall furnish and install all escutcheons, inserts, thimbles, hangers, etc. required for the proper support and installation of his equipment and piping and he shall cooperate with other trades in locating and placing these items.

2.5 PROVIDE SLEEVES FOR ALL PIPES PASSING THROUGH WALLS, FLOORS, BEAMS, ETC.

- A. Sleeves passing through structural members or concrete footings shall be of cast iron or Schedule 40 steel pipe. Sleeves passing through nonstructural walls or floors shall be of 26-gauge galvanized iron. Joints between sleeves and pipes passing through floors shall be made weather tight with plastic materials. Where pipes pass through water proofing membrane, flashing sleeves shall be installed.
- B. Provide Grinnell, Fee & Mason, or equivalent malleable iron split ring hangers with rod supports throughout. Strap hangers or wire will not be accepted.

- C. Maximum spacing of hangers for cast iron pipes shall be 5 ft.; for other than soil, use 10 ft.
- D. Provide galvanized iron shields between hangers and pipe covering.
- E. Provide Grinnell, Fee & Mason, Crane or equivalent heavy steel riser clamps on vertical risers at floors to support pipes.
- F. Provide producer specialty, Jones Manufacturing or equal chrome plated brass escutcheons wherever pipes pass through floors, walls, or ceilings in exposed or finished areas.
- G. All piping projecting from chases shall be rigidly supported in the wall or chase. Loosely supported fixtures or accessories will not be accepted.

2.6 VALVES AND UNIONS

- A. Furnish and install all valves, unions, stops, connections, etc. shown on plans and necessary to make a complete system in working order. Provide valves on inlet and outlet of all equipment and fixtures and on branch lines to fixtures or groups of fixtures.
- B. Ball Valves, 3" and smaller, rated for 150 PSI saturated steam pressure, 600 PSI WOG pressure; shall be 2-piece construction, bronze body conforming to ASTM B-62, conventional port, chrome-plated brass ball, replaceable TFE seats and seals, blow-out proof stem, and vinyl-covered steel handle. Provide solder ends for domestic hot and cold-water service of NIBCO Design S-580-70, Milwaukee BA-150-S or equal, threaded ends of heating hot water and low pressure steam of NIBCO Design T-580-70, Milwaukee BA-100-S or equal. At Contractor's option, Victaulic Style 722 or 721 ball valves may be used.
- C. All valves, unions, etc. where pipe is chrome plated shall have similar finish. All exposed supplies to plumbing fixtures shall be chrome plated.
- D. Domestic water valves (below grade): M & H AWWA Series C-509 resilient gate valve with low torque operation, positive shut-off, O- Ring seals, full epoxy coating and square valve stem end. Provide two (2) adjustable "TEE" handle valve wrenches to be turned over to the owner after construction is complete.
- E. Gate Valves, 2-Inch and Smaller: MSS SP-80; Class 125, body and bonnet of ASTM B 62 cast bronze; with threaded or solder ends, solid disc, copper-silicon alloy or bronze stem, brass packing gland, "Teflon" impregnated packing, and malleable iron handwheel. Provide Class 150 valves meeting the above where system pressure requires.
- F. Gate Valves, 2-1/2-Inch and Larger: MSS SP-70; Class 125 iron body, bronze mounted, with body and bonnet conforming to ASTM A 126 Class B; with flanged ends "Teflon" impregnated packing, and two-piece backing gland assembly.
- G. Globe Valves, 2-Inch and Smaller: MSS SP-80; Class 125; body and screwed bonnet of ASTM B 62 cast bronze; with threaded or solder ends, brass or replaceable composition disc, copper-silicon alloy stem, brass packing gland, "Teflon" impregnated packing, and malleable iron handwheel. Provide Class 150 valves meeting the above where system pressure requires.
- H. Butterfly Valves, 2-1/2-Inch and Larger: MSS SP-67; rated at 200 psi; cast-iron body conforming to ASTM A 126, Class B. Provide valves with field replaceable EPDM sleeve, nickel-plated ductile iron disc (except aluminum bronze disc for valves installed in condenser water piping), stainless steel stem, and EPDM O-ring stem seals. Provide lever operators with locks for sizes 2 through 6 inches and gear operators with position indicator for sizes 8

through 24 inches. Provide "Non-Leakage" full threaded lug flange body type capable of being broken down at one side of the valve remaining closed. Drill and tap valves on dead-end service or requiring additional body strength. At Contractor's option Victaulic 300 BFV for grooved piping systems may be used.

- I. Wafer Check Valves: Class 2500, cast-iron body; with replaceable bronze seat, and non-slam design lapped and balanced twin bronze flappers and stainless-steel trim and torsion spring. Provide valves designed to open and close at approximately one-foot differential pressure.
- J. Select Valves with the following ends or types of pipe/tube connections:
 - 1. Copper Tube Size 2 Inch and Smaller: Solder ends, except provide threaded ends for heating hot water.
 - 2. Steel Pipe Sizes, 2 Inch and Smaller: Threaded or grooved end.
 - 3. Steel Pipe Sizes, 2-1/2 Inch and Larger: Grooved end or flanged.

2.7 SHOCK ABSORBERS

- A. All water service to fixtures or groups of fixtures shall have concealed lead free ASSE 1010 compliant water hammer arrestors on both hot and cold-water branches. Locate shock absorbers close to fixture or at end of header.
- B. Shock arrestors shall be installed for sterilizer water supplies.

2.8 ESCUTCHEONS

- A. Provide escutcheons for all exposed lines passing through floors, walls, and ceilings. They shall be chrome plated brass and shall be of such flange size as to cover necessary penetrating openings.

2.9 FLASHING

- A. Flash all vent penetrations through roof. Extend flashing approximately 10 inches in all directions at base and turn ends down into top of pipe. Off-set vents where necessary to provide 4 feet minimum clearance from other flashing such as outside walls, curbs, etc. Note: All vents shall be 25 feet from fresh air intakes.

2.10 ACCESS PANELS

- A. Furnish and install access panels where valves, dampers, control boxes, etc. are concealed in walls, ceilings, floors, or otherwise inaccessible or where specifically called for on plans. Panels shall be Milcor Style DW, or Bar-Co. Model 500, J-L Industries Model WB, or equal sized as required and furnished with prime coat finish.

2.11 SYSTEM ACCESSORIES

- A. Automatic Drain Valves for Compressed Air Piping shall be corrosion-resistant metal body and internal parts, rated for 200 psig minimum working pressure, capable of automatic discharge of collected condensate. Plug End shall be flow-sensor bleeder, check-valve type, with serrated outlet for hose.

PART 3 - EXECUTION

3.1 INSTALLATION OF PIPING:

- A. All pipe shall be true and straight, without sags or traps.
- B. The Contractor shall exercise care in cleaning joints after making cuts on pipe to prevent pipe particles from entering the system.
- C. All pipe fittings shall be same as piping specified unless indicated otherwise.
- D. Arrange, install piping approximately as indicated, straight, plumb and as direct as possible; form right angles, or parallel lines with building walls. The most practical appearance of piping runs is required. Keep pipes close to walls, partitions, ceilings; off-set only where necessary to follow walls as directed.
- E. Before installing piping, check plumbing drawings with architectural, mechanical, structural, electrical drawings; make accurate layout of plumbing and HVAC piping. Where interferences may appear and departures from indicated arrangements are required, consult with other trades involved; come to agreement as to changed locations and elevations of piping; obtain approval of proposed changes. Note runs of other contractor's piping and large conduits and cooperate to achieve neat appearance.
- F. Unless otherwise indicated, conceal all piping in building construction in finished areas. Install such piping in time so as not to cause delay to work of other trades and to allow ample time for tests and approval; do not cover before approval is obtained.
- G. Locate groups of pipes parallel to each other and building lines; space them at distance to permit access for servicing, valves, and to create most practical appearance when racked with conduits, refrigerant, etc., provided by other contractors.
- H. Keep fixture branches concealed to points above floor close to fixtures; expose only as much as necessary for final connection. Rigidly support pipes projecting from walls, chases, etc. in wall or chase to make firm, well-braced installation. Loosely supported pipe or accessory is not acceptable.
- I. Install horizontal piping to coordinate with other trades and install without sags or humps.
- J. Grade inside sewer piping at uniform slope of 1/4 inch per foot, minimum; where this is impossible, maintain slope as directed but in no case less than 1/8 inch per foot. Waste lines 3 inches and smaller must grade at minimum 1/4 inch per foot. See Drawings for fall on exterior sewer lines.
- K. Grade other piping as specified under heading or service where used, or as directed.
- L. Keep piping free from scale and dirt, protect open pipe ends wherever work is suspended during construction. To prevent foreign bodies entering and lodging in pipe, use temporary plugs or other approved material.
- M. Where changes in pipe sizes occur, do not bush down; use only reducing fittings. For drainage piping changes in direction, use long sweep bends where possible; otherwise, short sweep 1/4 bends or combination Y and 1/8 bends; also, Ys in combination with other bends.
- N. Provide shut off valves at all supply connections to all equipment. Supplier of equipment shall provide rough-in drawings and this contractor shall fully connect all items, supply necessary piping and fittings as required, unless otherwise noted individually.
- O. Buried thermoplastic piping systems shall be installed in accordance with ASTM D2321.
- P. Do not locate valves with stems below horizontal.

- Q. Locate valves for easy access and operations. Where concealed, notify General Contractor of exact location in order that he may leave openings for access panels. Provide access panels.
- R. Provide unions, screwed or flanged, where indicated, and in following locations even if not indicated.
- S. In connection to equipment requiring disconnection for repairs or replacement. Locate between shut-off and equipment.
- T. Approved expansion joints or flexible couplings shall be provided as necessary.
- U. Care shall be taken in making up pipe and fittings such that the pipe does not extend into fitting sufficiently to reduce the waterway.
- V. Standard, one-piece reducing fittings of approved design shall be used wherever a change in size is made. Changes in pipe sizes shall not be made by means of reducing flanges.
- W. Bushings may be used only where standard, one-piece reducing fittings are not available and shall be subject to the following:
 - 1. Bushings shall be of the face or flush type.
 - 2. Bushings shall not be used in elbow fittings.
 - 3. Bushings shall not be used when the reduction in size of the outlet is less than ½".
 - 4. Bushings shall not be used in more than one outlet of any tee or two outlets of any cross fitting.

3.2 INSTALLATION OF VALVES

- A. Use ball and butterfly valves for shut-off duty.
- B. Locate valves for easy access and provide separate support where necessary.
- C. Install valves and unions for each fixture and item of equipment arranged to allow equipment removal without system shutdown. Unions are not required on flanged devices.
- D. Install three-valve bypass around each pressure reducing valve using throttling-type valves.
- E. Install valves in horizontal piping with stem at or above the center of the pipe.
- F. Install valves in a position to allow full stem movement.
- G. All valves, unions, etc. where pipe is chrome plated shall have similar finish. All exposed supplies to plumbing fixtures shall be chrome plated.
- H. All valves, on insulated piping shall be complete with extended lever handle stem.

3.3 PIPE MARKERS

- A. Provide pipe markers and directional arrows on all piping in mechanical equipment rooms, or which is exposed in building, and on both sides of all valves located above ceiling. Markers shall be as manufactured by W.H. Bradley Co., or the equivalent. All letters shall be color-coded and sized as recommended by OSHA. Samples of the type of letters to be used shall be submitted with shop drawings.
- B. The following pipe and valves shall be identified:

		Piping	Valves
1.	Domestic Cold Water	X	X
2.	Domestic Hot Water Supply	X	X
3.	Domestic Hot Water Return	X	X
4.	Sanitary	X	
5.	Storm	X	

- C. Pipe markers with arrows shall indicate lines content and shall be located 20 feet on center and at each change of direction of line. Identification bands shall be color coded to match pipe markers and shall be provided 10 feet on center. Pipe identification markers shall be taped at each end and shall be taped around the entire circumference of pipe.

3.4 TEST

- A. Make such tests of work as specified, or required by Architect or by State and Municipal Bureaus having jurisdiction, and under their supervision. Perform tests in presence of Architect's representative. Notify Architect two days prior to testing.
- B. Provide apparatus, temporary piping connections, or other requirements necessary for tests. Take precautions to prevent damage to building or contents by tests. Contractor is required to repair and make good at his expense damage so caused.
- C. For Drain, Waste, and Vent piping, use hydrostatic test to 10 feet of head. Do not use compressed air or gas.
- D. Correct leaks, defects, or deficiencies discovered as result of tests. Repeat tests until test requirements are fully complied with. Caulking of pipe joints to remedy leaks is not permitted, except on lead and oakum joints.

3.5 STERILIZATION

- A. Sterilization all water lines in strict accordance with State Board of Health requirements. After flushing out, obtain approval of water sample analysis from State Board of Health and submit approval report to Architect.

END OF SECTION 22 05 19

SECTION 22 07 00 – PLUMBING INSULATION

PART 1 - GENERAL

1.1 RELATED DOCUMENTS

- A. The general provisions of the Contract, including the Conditions of the Contract (General, Supplementary, and other Conditions) and Division 00 and 01 as appropriate, apply to the Work specified in this Section.
- B. Refer to all Sections, as well as the Specifications for the other various trades and materials and be thoroughly familiar with all provisions regarding all work.

1.2 SCOPE OF WORK

- A. Pipe insulation shall not begin until all work has been tested and found to be tight. All insulation adhesives, sealers, tapes and mastic shall meet the latest NFPA requirements and shall meet 25/50/50 flame spread and smoke developed ratings.
- B. All insulation shall be installed in strict accordance with the manufacturer's recommendations.
- C. All pipe insulation where recommended by the manufacturer shall be banded with aluminum bands, three to a section and with one band on each side of each fitting, valve, etc.
- D. Insulation shall be continuous through walls and ceilings.
- E. All valves, strainers, etc. shall be insulated to maintain the same thermal resistance rating as its adjacent piping and the covering shall extend all the way up to the equipment.
- F. Use high density insulation inserts at hangers on all piping 1-1/2" and above to prevent crushing of insulation.

PART 2 - PRODUCTS

2.1 THERMAL INSULATION

- A. After all work has been tested and approved, insulate as follows:
 - 1. Insulation shall be installed in accordance with the manufacturer's recommendations and instructions.

2.2 DOMESTIC WATER PIPING

- A. Cover all domestic cold and hot water lines and hot water return lines above slab with 1" thick, high density fiberglass insulation with Universal Fire-Retardant Jacket, Owens/Corning "25 ASJ/SSL", Knauf ASJ-SSL, or equal. All laps are to be sealed and stapled in place. Fittings are to be mitered segments of insulation held in place with white vapor barrier tape for concealed areas and Zeston 25/50 PVC, Knauf 25/50 rated PVC, pre-molded insulated fitting covers in exposed areas.
- B. Domestic cold and hot water lines 1-1/2" and above shall be insulated with 1-1/2" thick fiberglass with jacket.
- C. All water lines exposed, including mechanical rooms, shall be covered with 0.030 PVC jacket with solvent welded seams and joints.



- D. All water lines on the outside of the building exposed to the weather shall be covered with 0.016" smooth aluminum jacket and elbows.
- E. Domestic cold and hot water lines run below slab within building shall be insulated with 3/4" thick closed cell tube insulation. Apply two (2) coats of mastic on insulation.

2.3 WASTE LINE P-TRAPS

- A. P-traps receiving HVAC condensate (exposed to weather or above ceilings) shall be insulated with 2.33" thick 3/4 # density fiberglass ductwrap insulation with aluminum foil vapor barrier. Insulation shall be sealed at all seams and joints.

2.4 STORM DRAIN PIPING

- A. All storm drain piping shall be insulated with 2.33" thick 3/4 # density fiberglass ductwrap insulation with aluminum foil vapor barrier. Insulation shall be sealed at all seams and joints.

2.5 LAVATORY P-TRAP & SUPPLY LINES

- A. Unless specified otherwise on drawings, insulate p-trap, tailpiece and water supplies on lavatories/sinks with white, Truebro Model 102 Handi Lav-Guard, Pro-Wrap A.D.A. lavatory insulation kit, or approved equivalent insulating system to meet A.D.A. Requirements. Provide accessories for offset tailpiece as required.

PART 3 - EXECUTION

3.1 INSULATION THROUGH HANGERS AND SLEEVES

- A. The insulation shall be continuous through pipe hangers and pipe sleeves. At hangers where the pipe is supported by insulation, provide a galvanized iron protection shield. Provide pipes 2-inch i.p.s. and larger in insulation inserts at points of hanger supports. The inserts shall be of calcium silicate, cellular glass, prestressed molded glass fiber of minimum 13-pound density, or other approval material of the same thickness as adjacent insulation and not less than 13-pound density. The inserts shall have sufficient compression strength to adequately support the pipe without compressing the inserts to a thickness less than the adjacent insulation. Inserts shall be 180 degrees and not less than the length of the protection shield. Vapor barrier facing of the insert shall be the same as the facing on the adjacent insulation. Where copper clad hangers are used on domestic copper pipe, insulation may cover pipe and hanger. Provide 18-gauge metal saddles between all hangers and insulation.

END OF SECTION 22 07 00



SECTION 22 11 23 – NATURAL GAS PIPING

PART 1 - GENERAL

1.1 RELATED DOCUMENTS

- A. Drawings and general provisions of the Contract, including General and Supplementary Conditions and Division 01 Specification Sections, apply to this Section.

1.2 SUMMARY

- A. Section Includes:
 - 1. Pipes, tubes, and fittings.
 - 2. Piping specialties.
 - 3. Piping and tubing joining materials.
 - 4. Manual gas shutoff valves.
 - 5. Pressure regulators.
 - 6. Dielectric fittings.

1.3 SCOPE OF WORK

- A. Prior to bid, contact the local utility company to determine the extent of their requirements and include all costs associated with the complete installation of the gas service line, gas meter assembly, gas meter and gas service regulator. Contractor shall be responsible for fees and permits required for the gas service.
- B. Contract shall include routing gas main from the local utility main to the building and throughout project as indicated on Drawings.
- C. Provide gas pressure regulator downstream of the meter assembly to provide adequate gas pressure to equipment furnished in project. Coordinate gas supply pressure and equipment supply pressure requirements with the utility company and equipment manufacturer.
- D. All materials, installation and workmanship shall comply with the applicable requirements and standards addressed within the following references:
 - 1. International Fuel Gas Code.
 - 2. NFPA 54.

1.4 QUALITY ASSURANCE

- A. Steel Support Welding Qualifications: Qualify procedures and personnel according to AWS D1.1/D1.1M, "Structural Welding Code - Steel."
- B. Pipe Welding Qualifications: Qualify procedures and operators according to ASME Boiler and Pressure Vessel Code.
- C. Gas Regulators shall be AGA rated.

1.5 DELIVERY, STORAGE, AND HANDLING

- A. Handling Flammable Liquids: Remove and dispose of liquids from existing natural-gas piping according to requirements of authorities having jurisdiction.

- B. Deliver pipes and tubes with factory-applied end caps. Maintain end caps through shipping, storage, and handling to prevent pipe end damage and to prevent entrance of dirt, debris, and moisture.
- C. Store and handle pipes and tubes having factory-applied protective coatings to avoid damaging coating, and protect from direct sunlight.
- D. Protect stored PE pipes and valves from direct sunlight.

1.6 PROJECT CONDITIONS

- A. Interruption of Existing Natural-Gas Service: Do not interrupt natural-gas service to facilities occupied by Owner or others unless permitted under the following conditions and then only after arranging to provide purging and startup of natural-gas supply according to requirements indicated:
 - 1. Notify Architect, Owner and Engineer no fewer than seven days in advance of proposed interruption of natural-gas service.
 - 2. Do not proceed with interruption of natural-gas service without Architect's permission.

PART 2 - PRODUCTS

2.1 PERFORMANCE REQUIREMENTS

- A. Minimum Operating-Pressure Ratings:
 - 1. Piping and Valves: 100 psig minimum unless otherwise indicated.
 - 2. Service Regulators: 100 psig minimum unless otherwise indicated.
 - 3. Minimum Operating Pressure of Service Meter: 5 psig.
- B. Natural-Gas System Pressure within Buildings: 0.5 psig or less

2.2 PIPES, TUBES, AND FITTINGS

- A. See Part 3 – Piping Schedule articles to determine where pipes, tubes, fittings and joining materials are applied in various services.
- B. Steel Pipe: ASTM A53/A53M, black steel, Schedule 40, Type E or S, Grade B.
 - 1. Malleable-Iron Threaded Fittings: ASME B16.3, Class 150, standard pattern.
 - 2. Wrought-Steel Welding Fittings: ASTM A234/A234M for butt welding and socket welding.
 - 3. Unions: ASME B16.39, Class 150, malleable iron with brass-to-iron seat, ground joint, and threaded ends.
 - 4. Forged-Steel Flanges and Flanged Fittings: ASME B16.5, minimum Class 150, including bolts, nuts, and gaskets of the following material group, end connections, and facings:
 - a. Material Group: 1.1.
 - b. End Connections: Threaded or butt welding to match pipe.
 - c. Lapped Face: Not permitted underground.
 - d. Gasket Materials: ASME B16.20, metallic, flat, asbestos free, aluminum O-rings, and spiral-wound metal gaskets.
 - e. Bolts and Nuts: ASME B18.2.1, carbon steel aboveground and stainless-steel underground.
 - 5. Mechanical Couplings:

- a. Manufacturers: Subject to compliance with requirements, provide products by one of the following:
 - i. Baker Hughes Company.
 - ii. Smith-Blair, Inc.
 - b. Stainless-steel flanges and tube with epoxy finish.
 - c. Buna-nitrile seals.
 - d. Stainless-steel bolts, washers, and nuts.
 - e. Coupling shall be capable of joining PE pipe to PE pipe, steel pipe to PE pipe, or steel pipe to steel pipe.
 - f. Steel body couplings installed underground on plastic pipe shall be factory equipped with anode.
- C. Corrugated, Stainless-Steel Tubing: Comply with ANSI/IAS LC 1.
 - 1. Manufacturers: Subject to compliance with requirements, provide products by one of the following:
 - a. FlashShield Products; Gastite, a division of Titeflex Corp.
 - b. TracPipe CounterStrike; Omega Flex, Inc.
 - c. Tru-Flex Metal Hose Corp.
 - d. Ward Manufacturing LLC.
 - 2. Tubing: ASTM A240/A240M, corrugated, Series 300 stainless steel.
 - 3. Coating: PE with flame retardant.
 - a. Surface-Burning Characteristics: As determined by testing identical products according to ASTM E84 by a qualified testing agency. Identify products with appropriate markings of applicable testing agency.
 - i. Flame-Spread Index: 25 or less.
 - ii. Smoke-Developed Index: 50 or less.
 - 4. Fittings: Copper-alloy mechanical fittings with ends made to fit and listed for use with corrugated stainless-steel tubing and capable of metal-to-metal seal without gaskets. Include brazing socket or threaded ends complying with ASME B1.20.1.
 - 5. Striker Plates: Steel, designed to protect tubing from penetrations.
 - 6. Manifolds: Malleable iron or steel with factory-applied protective coating. Threaded connections shall comply with ASME B1.20.1 for pipe inlet and corrugated tubing outlets.
Operating-Pressure Rating: 5 psig.

2.3 PIPING SPECIALTIES

- A. Appliance Flexible Connectors:
 - 1. Indoor, Fixed-Appliance Flexible Connectors: Comply with ANSI Z21.24.
 - 2. Indoor, Movable-Appliance Flexible Connectors: Comply with ANSI Z21.69.
 - 3. Outdoor, Appliance Flexible Connectors: Comply with ANSI Z21.75.
 - 4. Corrugated stainless-steel tubing with polymer coating.
 - 5. Operating-Pressure Rating: 0.5 psig.
 - 6. End Fittings: Zinc-coated steel.
 - 7. Threaded Ends: Comply with ASME B1.20.1.
 - 8. Maximum Length: 72 inches
- B. Quick-Disconnect Devices: Comply with ANSI Z21.41.
 - 1. Copper-alloy convenience outlet and matching plug connector.
 - 2. Nitrile seals.
 - 3. Hand operated with automatic shutoff when disconnected.
 - 4. For indoor or outdoor applications.
 - 5. Adjustable, retractable restraining cable.

- C. Weatherproof Vent Cap: Cast- or malleable-iron increaser fitting with corrosion-resistant wire screen, with free area at least equal to cross-sectional area of connecting pipe and threaded-end connection.

2.4 JOINING MATERIALS

- A. Joint Compound and Tape: Suitable for natural gas.
- B. Welding Filler Metals: Comply with AWS D10.12/D10.12M for welding materials appropriate for wall thickness and chemical analysis of steel pipe being welded.

2.5 GAS VALVES

- A. General Requirements for Metallic Valves, **(NPS 2 and Smaller)**: Comply with ASME B16.33.
 - 1. CWP Rating: 125 psig.
 - 2. Threaded Ends: Comply with ASME B1.20.1.
 - 3. Dryseal Threads on Flare Ends: Comply with ASME B1.20.3.
 - 4. Listing: Listed and labeled by an NRTL acceptable to authorities having jurisdiction for valves 1 inch and smaller.
 - 5. Service Mark: Valves 1-1/4 inches to NPS 2 shall have initials "WOG" permanently marked on valve body.
- B. General Requirements for Metallic Valves, **(NPS 2-1/2 and Larger)**: Comply with ASME B16.38.
 - 1. CWP Rating: 125 psig.
 - 2. Flanged Ends: Comply with ASME B16.5 for steel flanges.
 - 3. Service Mark: Initials "WOG" shall be permanently marked on valve body.
- C. Service / Main Line Valves: Cast-Iron, Lubricated Plug Valves: MSS SP-78.
 - 1. Manufacturers: Subject to compliance with requirements, provide products by one of the following:
 - a. A.Y. McDonald Mfg. Co.
 - b. Flowserve Corporation.
 - c. Homestead Valve.
 - d. Milliken Valve Company.
 - e. Mueller Co.
 - f. R & M Energy Systems; Robbins & Myers.
 - g. Nordstrom.
 - h. Resun.
 - 2. Body: Cast iron, complying with ASTM A126, Class B.
 - 3. Plug: Bronze or nickel-plated cast iron.
 - 4. Seat: Coated with thermoplastic.
 - 5. Stem Seal: Compatible with natural gas.
 - 6. Ends: Threaded or flanged as indicated in "Underground Manual Gas Shutoff Valve Schedule" and "Aboveground Manual Gas Shutoff Valve Schedule" Articles.
 - 7. Operator: Square head or lug type with tamperproof feature where indicated.
 - 8. Pressure Class: 125 psig.
 - 9. Listing: Valves NPS 1 and smaller shall be listed and labeled by an NRTL acceptable to authorities having jurisdiction.
 - 10. Service: Suitable for natural-gas service with "WOG" indicated on valve body.

D. Equipment / Shut-off Valves: Two-Piece, Full-Port, Bronze Ball Valves with Bronze Trim: MSS SP-110.

1. Manufacturers: Subject to compliance with requirements, provide products by one of the following:
 - a. Nibco.
 - b. Apollo Flow Controls; Conbraco Industries, Inc.
 - c. Milwaukee.
 - d. BrassCraft Manufacturing Co.; a Masco company.
 - e. Lyall, R. W. & Company, Inc.
 - f. Perfection Corporation.
 - g. A.Y. McDonald Mfg. Co
2. Body: Bronze, complying with ASTM B584.
3. Ball: Chrome-plated bronze.
4. Stem: Bronze; blowout proof.
5. Seats: Reinforced TFE; blowout proof.
6. Packing: Threaded-body packnut design with adjustable-stem packing.
7. Ends: Threaded, flared, or socket as indicated in "Underground Manual Gas Shutoff Valve Schedule" and "Aboveground Manual Gas Shutoff Valve Schedule" Articles.
8. CWP Rating: 600 psig.
9. Listing: Valves NPS 1 and smaller shall be listed and labeled by an NRTL acceptable to authorities having jurisdiction.
10. Service: Suitable for natural-gas service with "WOG" indicated on valve body.

E. Automatic Emergency Shut-off Valves.

1. Manufacturers: Subject to compliance with requirements, provide products by one of the following:
 - a. ASCO Red Hat Series 8044
 - b. Honeywell.
2. Listing: UL listed and Factory Mutual (FM) Approved for natural gas service.
3. Valve shall be 2-way electrically tripped solenoid type, fail safe closed; manual reset; Type 1 solenoid enclosure; NBR seals and disc; stainless steel core tube and springs; copper coil.

2.6 PRESSURE REGULATORS

A. General Requirements:

1. Single stage and suitable for natural gas.
2. Steel jacket and corrosion-resistant components.
3. Elevation compensator.
4. End Connections: Threaded for regulators NPS 2 and smaller; flanged for regulators NPS 2-1/2 and larger.

B. Line Pressure Regulators: Comply with ANSI Z21.80.

1. Manufacturers: Subject to compliance with requirements, provide products by one of the following:
 - a. American Meter Company.
 - b. Dormont; a WATTS brand.
 - c. Fisher Control Valves & Instruments; a brand of Emerson Process Management.
 - d. Maxitrol Company.
2. Body and Diaphragm Case: Cast iron or die-cast aluminum.

3. Springs: Zinc-plated steel; interchangeable.
4. Diaphragm Plate: Zinc-plated steel.
5. Seat Disc: Nitrile rubber resistant to gas impurities, abrasion, and deformation at the valve port.
6. Orifice: Aluminum; interchangeable.
7. Seal Plug: Ultraviolet-stabilized, mineral-filled nylon.
8. Single-port, self-contained regulator with orifice no larger than required at maximum pressure inlet, and no pressure sensing piping external to the regulator.
9. Pressure regulator shall maintain discharge pressure setting downstream, and not exceed 150 percent of design discharge pressure at shutoff.
10. Atmospheric Vent: Factory- or field-installed, stainless-steel screen in opening if not connected to vent piping.
11. Maximum Inlet Pressure: 2 psig.

C. Appliance Pressure Regulators: Comply with ANSI Z21.18.

1. Manufacturers: Subject to compliance with requirements, provide products by one of the following:
 - a. Dormont; a WATTS brand.
 - b. Eaton.
 - c. Harper Wyman Co.
 - d. Maxitrol Company.
 - e. SCP, Inc.
2. Body and Diaphragm Case: Die-cast aluminum.
3. Springs: Zinc-plated steel; interchangeable.
4. Diaphragm Plate: Zinc-plated steel.
5. Seat Disc: Nitrile rubber.
6. Seal Plug: Ultraviolet-stabilized, mineral-filled nylon.
7. Factory-Applied Finish: Minimum three-layer polyester and polyurethane paint finish.
8. Regulator may include vent limiting device, instead of vent connection, if approved by authorities having jurisdiction.
9. Maximum Inlet Pressure: 2 psig.

2.7 DIELECTRIC FITTINGS

A. General Requirements: Assembly of copper alloy and ferrous materials with separating nonconductive insulating material. Include end connections compatible with pipes to be joined.

B. Dielectric Unions (NPS 1/2 to NPS 2):

1. Manufacturers: Subject to compliance with requirements, provide products by one of the following:
 - a. A.Y. McDonald Mfg. Co.
 - b. HART Industrial Unions, LLC.
 - c. WATTS.
 - d. Wilkins.
 - e. Zurn Industries, LLC.
2. Description:
 - a. Standard: ASSE 1079.
 - b. Pressure Rating: 125 psig minimum at 180 deg F.
 - c. End Connections: Solder-joint copper alloy and threaded ferrous.

C. Dielectric Flanges (NPS 2-1/2 to NPS 4):

1. Manufacturers: Subject to compliance with requirements, provide products by one of the following:
 - a. Capitol Manufacturing Company.
 - b. Matco-Norca.
 - c. WATTS.
 - d. Wilkins.
2. Description:
 - a. Standard: ASSE 1079.
 - b. Factory-fabricated, bolted, companion-flange assembly.
 - c. Pressure Rating: 125 psig minimum at 180 deg F.
 - d. End Connections: Solder-joint copper alloy and threaded ferrous; threaded solder-joint copper alloy and threaded ferrous.

D. Dielectric-Flange Insulating Kits:

1. Manufacturers: Subject to compliance with requirements, provide products by one of the following:
 - a. Advance Products & Systems, Inc.
 - b. Calpico, Inc.
 - c. Central Plastics Company.
 - d. Pipeline Seal and Insulator, Inc.
2. Description:
 - a. Nonconducting materials for field assembly of companion flanges.
 - b. Pressure Rating: 150 psig.
 - c. Gasket: Neoprene or phenolic.
 - d. Bolt Sleeves: Phenolic or polyethylene.
 - e. Washers: Phenolic with steel backing washers.

2.8 LABELING AND IDENTIFYING

- A. Detectable Warning Tape: Acid- and alkali-resistant, PE film warning tape manufactured for marking and identifying underground utilities, a minimum of 6 inches wide and 4 mils thick, continuously inscribed with a description of utility, with metallic core encased in a protective jacket for corrosion protection, detectable by metal detector when tape is buried up to 30 inches deep; colored yellow.

PART 3 - EXECUTION

3.1 EXAMINATION

- A. Examine roughing-in for natural-gas piping system to verify actual locations of piping connections before equipment installation.
- B. Proceed with installation only after unsatisfactory conditions have been corrected.

3.2 PREPARATION

- A. Close equipment shutoff valves before turning off natural gas to premises or piping section.
- B. Inspect natural-gas piping according to NFPA 54 to determine that natural-gas utilization devices are turned off in piping section affected.
- C. Comply with NFPA 54 requirements for prevention of accidental ignition.

3.3 OUTDOOR PIPING INSTALLATION

- A. Comply with NFPA 54 for installation and purging of natural-gas piping.
- B. Install underground, natural-gas piping buried at least 36 inches below finished grade.
 - 1. If natural-gas piping is installed less than 36 inches below finished grade, install it in containment conduit.
- C. Install underground, natural-gas piping according to ASTM D2774.
- D. Steel Piping with Protective Coating:
 - 1. Apply joint cover kits to pipe after joining to cover, seal, and protect joints.
 - 2. Repair damage to PE coating on pipe as recommended in writing by protective coating manufacturer.
- E. Install fittings for changes in direction and branch connections.
- F. Install pressure gage upstream and downstream from each service regulator.

3.4 INDOOR PIPING INSTALLATION

- A. Comply with NFPA 54 for installation and purging of natural-gas piping.
- B. Drawing plans, schematics, and diagrams indicate general location and arrangement of piping systems. Indicated locations and arrangements are used to size pipe and calculate friction loss, expansion, and other design considerations. Install piping as indicated unless deviations to layout are approved on Coordination Drawings.
- C. Arrange for pipe spaces, chases, slots, sleeves, and openings in building structure during progress of construction, to allow for mechanical installations.
- D. Install piping in concealed locations unless otherwise indicated and except in equipment rooms and service areas.
- E. Install piping indicated to be exposed and piping in equipment rooms and service areas at right angles or parallel to building walls. Diagonal runs are prohibited unless specifically indicated otherwise.
- F. Install piping above accessible ceilings to allow sufficient space for ceiling panel removal.
- G. Locate valves for easy access.
- H. Install piping free of sags and bends.
- I. Install fittings for changes in direction and branch connections.
- J. Verify final equipment locations for roughing-in.
- K. Comply with requirements in Sections specifying gas-fired appliances and equipment for roughing-in requirements.
- L. Drips and Sediment Traps: Install drips at points where condensate may collect, including service-meter outlets. Locate where accessible to permit cleaning and emptying. Do not install where condensate is subject to freezing.

1. Construct drips and sediment traps using tee fitting with bottom outlet plugged or capped. Use nipple a minimum length of 3 pipe diameters, but not less than 3 inches long and same size as connected pipe. Install with space below bottom of drip to remove plug or cap.
- M. Extend relief vent connections for service regulators, line regulators, and overpressure protection devices to outdoors and terminate with weatherproof vent cap.
- N. Conceal pipe installations in walls, pipe spaces, utility spaces, above ceilings, below grade or floors, and in floor channels unless indicated to be exposed to view.
- O. Concealed Location Installations: Except as specified below, install concealed natural-gas piping and piping installed under the building in containment conduit constructed of steel pipe with welded joints as described in Part 2. Install a vent pipe from containment conduit to outdoors and terminate with weatherproof vent cap.
1. Above Accessible Ceilings: Natural-gas piping, fittings, valves, and regulators may be installed in accessible spaces without containment conduit.
 2. In Floors: Install natural-gas piping with welded or brazed joints and protective coating in cast-in-place concrete floors. Cover piping to be cast in concrete slabs with minimum of 1-1/2 inches of concrete. Piping may not be in physical contact with other metallic structures such as reinforcing rods or electrically neutral conductors. Do not embed piping in concrete slabs containing quick-set additives or cinder aggregate.
 3. In Walls or Partitions: Protect tubing installed inside partitions or hollow walls from physical damage using steel striker barriers at rigid supports.
 - a. Exception: Tubing passing through partitions or walls does not require striker barriers.
 4. Prohibited Locations:
 - a. Do not install natural-gas piping in or through circulating air ducts, clothes or trash chutes, chimneys or gas vents (flues), ventilating ducts, or dumbwaiter or elevator shafts.
 - b. Do not install natural-gas piping in solid walls or partitions.
- P. Use eccentric reducer fittings to make reductions in pipe sizes. Install fittings with level side down.
- Q. Connect branch piping from top or side of horizontal piping.
- R. Install unions in pipes NPS 2 and smaller, adjacent to each valve, at final connection to each piece of equipment. Unions are not required at flanged connections.
- S. Do not use natural-gas piping as grounding electrode.
- T. Install strainer on inlet of each line-pressure regulator and automatic or electrically operated valve.
- U. Install pressure gage upstream and downstream from each line regulator.
- V. Install sleeves for piping penetrations of walls, ceilings, and floors.
- W. Install sleeve seals for piping penetrations of concrete walls and slabs.
- X. Install escutcheons for piping penetrations of walls, ceilings, and floors.

3.5 VALVE INSTALLATION

- A. Install manual gas shutoff valve for each gas appliance ahead of corrugated stainless-steel tubing connector.
- B. Install regulators and overpressure protection devices with maintenance access space adequate for servicing and testing.
- C. Install cooking appliance shunt trip valve per valve manufacturer's instructions and in coordination with the kitchen equipment vendor and installer.

3.6 PIPING JOINT CONSTRUCTION

- A. Ream ends of pipes and tubes and remove burrs.
- B. Remove scale, slag, dirt, and debris from inside and outside of pipe and fittings before assembly.
- C. Threaded Joints:
 - 1. Thread pipe with tapered pipe threads complying with ASME B1.20.1.
 - 2. Cut threads full and clean using sharp dies.
 - 3. Ream threaded pipe ends to remove burrs and restore full inside diameter of pipe.
 - 4. Apply appropriate tape or thread compound to external pipe threads unless dryseal threading is specified.
 - 5. Damaged Threads: Do not use pipe or pipe fittings with threads that are corroded or damaged. Do not use pipe sections that have cracked or open welds.
- D. Welded Joints:
 - 1. Construct joints according to AWS D10.12/D10.12M, using qualified processes and welding operators.
 - 2. Bevel plain ends of steel pipe.
 - 3. Patch factory-applied protective coating as recommended by manufacturer at field welds and where damage to coating occurs during construction.
- E. Flanged Joints: Install gasket material, size, type, and thickness appropriate for natural-gas service. Install gasket concentrically positioned.
- F. PE Piping Heat-Fusion Joints: Clean and dry joining surfaces by wiping with clean cloth or paper towels. Join according to ASTM D2657.
 - 1. Plain-End Pipe and Fittings: Use butt fusion.
 - 2. Plain-End Pipe and Socket Fittings: Use socket fusion.

3.7 HANGER AND SUPPORT INSTALLATION

- A. Install hangers for steel piping, with maximum horizontal spacing and minimum rod diameters, to comply with MSS-58, locally enforced codes, and authorities having jurisdiction requirements, whichever are most stringent.
- B. Install hangers for corrugated stainless-steel tubing, with maximum horizontal spacing and minimum rod diameters, to comply with manufacturer's written instructions, locally

enforced codes, and authorities having jurisdiction requirements, whichever are most stringent.

- C. Support horizontal piping within 12 inches of each fitting.
- D. Support vertical runs of steel piping to comply with MSS-58, locally enforced codes, and authorities having jurisdiction requirements, whichever are most stringent.
- E. Support vertical runs of corrugated stainless-steel tubing to comply with manufacturer's written instructions, locally enforced codes, and authorities having jurisdiction requirements, whichever are most stringent.

3.8 CONNECTIONS

- A. Connect to utility's gas main after the gas meter and the gas regulator.
- B. Install natural-gas piping electrically continuous, and bonded to gas appliance equipment grounding conductor of the circuit powering the appliance according to NFPA 70.
- C. Install piping adjacent to appliances to allow service and maintenance of appliances.
- D. Connect piping to appliances using manual gas shutoff valves and unions. Install valve within 72 inches of each gas-fired appliance and equipment. Install union between valve and appliances or equipment.
- E. Sediment Traps: Install tee fitting with capped nipple in bottom to form drip, as close as practical to inlet of each appliance.

3.9 LABELING AND IDENTIFYING

- A. Install detectable warning tape directly above gas piping, 12 inches below finished grade, except 6 inches below subgrade under pavements and slabs.

3.10 PAINTING

- A. Paint exposed, Exterior metal piping, valves, service regulators, service meters and meter bars, earthquake valves, and piping specialties, except components, with factory-applied paint or protective coating.
 - 1. Alkyd System: MPI EXT 5.1D.
 - a. Prime Coat: Alkyd anticorrosive metal primer.
 - b. Intermediate Coat: Exterior alkyd enamel matching topcoat.
 - c. Topcoat: Exterior alkyd enamel (gloss).
 - Color (Service Gas Regulator and Upstream): Grey
 - d. Color (Downstream of Service Gas Regulator): Yellow.
- B. Paint exposed, Interior metal piping, fittings and piping specialties, except components, with factory-applied paint or protective coating.
 - 1. Latex Over Alkyd Primer System: MPI INT 5.1Q.
 - a. Prime Coat: Alkyd anticorrosive metal primer.
 - b. Intermediate Coat: Interior latex matching topcoat.
 - c. Topcoat: Interior latex (gloss).
 - d. Color: Yellow.

- C. Damage and Touchup: Repair marred and damaged factory-applied finishes with materials and by procedures to match original factory finish.

3.11 FIELD QUALITY CONTROL

- A. Perform tests and inspections.
- B. Test, inspect, and purge natural gas according to NFPA 54 and authorities having jurisdiction.
- C. Natural-gas piping will be considered defective if it does not pass tests and inspections.
- D. Prepare test and inspection reports and submit to the Architect and Engineer for review.

3.12 OUTDOOR PIPING SCHEDULE

- A. Underground natural-gas piping shall be the following:
 - 1. Tubing: ASTM A240/A240M, corrugated, Series 300 stainless steel.
 - 2. Coating: PE with flame retardant.
 - a. Surface-Burning Characteristics: As determined by testing identical products according to ASTM E84 by a qualified testing agency. Identify products with appropriate markings of applicable testing agency.
 - i. Flame-Spread Index: 25 or less.
 - ii. Smoke-Developed Index: 50 or less.
 - 3. Fittings: Copper-alloy mechanical fittings with ends made to fit and listed for use with corrugated stainless-steel tubing and capable of metal-to-metal seal without gaskets. Include brazing socket or threaded ends complying with ASME B1.20.1.
 - 4. Striker Plates: Steel, designed to protect tubing from penetrations.
 - 5. Manifolds: Malleable iron or steel with factory-applied protective coating. Threaded connections shall comply with ASME B1.20.1 for pipe inlet and corrugated tubing outlets.
- B. Aboveground natural-gas piping, **(NPS 2 and Smaller)** shall be the following:
 - 1. Steel pipe with malleable-iron fittings and threaded joints.
- C. Aboveground natural-gas piping, **(NPS 2-1/2 and Larger)** shall be the following:
 - 1. Steel pipe with wrought-steel fittings and welded joints.

3.13 INDOOR PIPING SCHEDULE FOR SYSTEM PRESSURES LESS THAN 0.5 PSIG

- A. Aboveground, natural-gas piping **(NPS 2 and smaller)** shall be one of the following:
 - 1. Steel pipe with malleable-iron fittings and threaded joints.
 - 2. At Contractor's option, for branch piping **(NPS 1 or smaller)** Corrugated stainless-steel tubing with mechanical fittings having socket or threaded ends to match adjacent piping.
 - 3. Exceptions:
 - a. All exposed piping located within areas utilized as a return air plenum shall have welded joints with Schedule 40 socket welded forged steel fittings conforming ASME B16.11.
 - b. All exposed piping serving laboratories from main natural gas riser to each emergency shut-off valve shall have welded joints with Schedule 40 socket welded forged steel fittings conforming to ASME B16.11.

B. Aboveground natural-gas piping, **(NPS 2-1/2 and Larger)** shall be the following:

1. Steel pipe with wrought-steel fittings and welded joints.

3.14 INDOOR PIPING SCHEDULE FOR SYSTEM PRESSURES MORE THAN 5 PSIG

A. Aboveground, Branch and Distribution Piping: Steel pipe with steel welding fittings and welded joints.

END OF SECTION 22 11 23



SECTION 22 11 24 - NATURAL GAS DISTRIBUTION

1.1 SERVICE:

- A. Contractor shall contact local utility company, determine the extent of their requirements and include in his price all costs required for the complete installation of gas service, meter and regulator.
- B. Contract shall include routing gas main from local utility main to the building and throughout project as indicated on Drawings.
- C. Contractor shall provide gas pressure regulator downstream of the meter to provide adequate gas pressure to equipment furnished in project. Coordinate gas supply pressure and equipment supply pressure requirements with utility co. and equipment manufacturers.

1.2 GENERAL:

- A. Gas piping shall be of materials as hereinbefore specified and installed in accordance with NFPA 54.
- B. Provide valved outlet and rigid pipe connection at each piece of equipment requiring gas service.
- C. All gas piping shall be run exposed. All gas piping not exposed shall be encased with Schedule 40 steel sleeves with open ends. ALL PIPING THROUGH WALLS SHALL BE SLEEVED.
- D. Automatic gas valve supplying gas equipment below kitchen hood shall be furnished by the Hood Chemical Extinguisher System Contractor and installed by the Plumbing Contractor.
- E. Gas supports on the roof and penetrations through the roof shall be furnished and installed as detailed on the drawings.
- F. The Mechanical Contractor shall lay out location of supports and openings and coordinate same with all respective trades.
- G. Pipe shall be anchored to roof supports with Fee & Mason #366 galvanized pipe anchor. (STRAPS NOT ACCEPTABLE.)

1.3 TESTING:

- A. All low-pressure gas piping shall be tested with a 10" mercury column for thirty (30) minutes.
- B. After the test has been completed and approved by the City Inspector and Architect, the Contractor shall complete the attached form on next page entitled "GAS INSTALLATION CERTIFICATE OF INSPECTIONS AND TESTS", and forward same to Architect.

CERTIFICATION
GAS INSTALLATION
CERTIFICATE OF INSPECTIONS AND TESTS

FILE NO _____

DATE: _____

NAME OF OCCUPANCY _____

STREET ADDRESS _____

PARISH _____ TOWN _____

IS THERE A SHUTOFF COCK OR VALVE AT METER? _____ CONDITION _____

ACCESSIBLE? _____

LENGTH OF SHUT-IN TEST (TIME) _____

RESULT OF TEST IN DETAIL _____

MODE OF TESTING UNDERGROUND LINES _____

MODE OF TESTING GENERAL INSTALLATION _____

CONDITIONS FOUND _____

OWNER'S NAME _____

ADDRESS _____ PHONE _____

OCCUPANT'S NAME _____

ADDRESS _____ PHONE _____

NAME OF PERSON MAKING TEST _____

ADDRESS _____ PHONE _____

REMARKS _____

MAINTENANCE SUPERINTENDENT NAME _____

ADDRESS _____ PHONE _____

END OF SECTION 22 11 24



SECTION 22 13 19 – PLUMBING SPECIALTIES

PART 1 - GENERAL

1.1 RELATED DOCUMENTS

- A. The general provisions of the Contract, including the Conditions of the Contract (General, Supplementary, and other Conditions) and Division 00 and 01 as appropriate, apply to the Work specified in this Section.
- B. Refer to all Sections, as well as the Specifications for the other various trades and materials and be thoroughly familiar with all provisions regarding all work.

1.2 SCOPE OF WORK

- A. This Section includes plumbing specialties for water distribution systems; soil, waste, and vent systems; and storm drainage systems.

1.3 SYSTEM PERFORMANCE REQUIREMENTS

- A. Provide components and installation capable of producing piping systems with following minimum working pressure ratings, except where otherwise indicated:
 - 1. Water Distribution Systems, Below Ground: 250 psig.
 - 2. Water Distribution Systems, Above Ground: 250 psig.
 - 3. Soil, Waste, and Vent Systems: 10-foot head of water.
 - 4. Storm Drainage Systems: 10-foot head of water.

1.4 SUBMITTALS

- A. General: Submit the following in accordance with Conditions of Contract and Division 01 Specification Sections, and Utility Company requirements.
- B. Submit product data including rated capacities of selected models and weights (shipping, installation, and operation). Indicate materials, finishes, dimensions, required clearances, and methods of assembly of components; and piping and wiring connections for the following plumbing specialty products that apply to this project scope:
 - 1. Drain valves.
 - 2. Trap seal primer valves.
 - 3. Cleanouts, cover plates, and access panels.
 - 4. Floor drains, open receptors, trench drains, and roof drains.
 - 5. Sleeve penetration systems.
- C. Maintenance data for inclusion in Operating and Maintenance manuals as specified in Division 01.

1.5 QUALITY ASSURANCE

- A. Comply with ASME B31.9, "Building Services Piping," for materials, products, and installation.
- B. Electrical Component Standard: NFPA 70, "National Electrical Code."
- C. Listing and Labeling: Provide equipment that is listed and labeled.

- D. The Terms "Listed" and "Labeled": As defined in the "National Electrical Code," Article 100.
- E. Listing and Labeling Agency Qualifications: A "Nationally Recognized Testing Laboratory" (NRTL) as defined in OSHA Regulation 1910.7.

1.6 EXTRA MATERIALS

- A. Deliver extra materials to Owner. Furnish extra materials matching products installed as described below. Package them with protective covering for storage and identify with labels clearly describing contents.
- B. Operating Keys (Handles): Furnish 1 extra key for each key-operated hose bibb and hydrant installed.

PART 2 - PRODUCTS

2.1 MISCELLANEOUS PIPING SPECIALTIES

- A. Piping specialties such as escutcheons, dielectric fittings, sleeves, and sleeve seals are specified in Division 23 Section "Basic Mechanical Materials and Methods."
- B. Stop-and-Waste Drain Valves: Ball valve or MSS SP-80 gate valve, rated for 200 psig WOG minimum, ASTM B 62 bronze body, with 1/8-inch side drain outlet and cap.
- C. Trap Seal Primer Valves: ASSE 1018, water-supply-fed type, with the following characteristics:
 - 1. 30-75 psig minimum operating pressure.
 - 2. Bronze body with atmospheric-vented drain chamber.
 - 3. Inlet and Outlet Connections: 1/2 inch threaded, union, or solder joint.
 - 4. Gravity Drain Outlet Connection: 1/2 inch threaded or solder joint.
 - 5. Finish: Chrome plated, or rough bronze for units used with pipe or tube that is not chrome finished.
- D. Stack Flashing Fittings: Counterflashing-type, cast-iron fitting, with bottom recess for termination of roofing membrane, and with threaded or hub top for extension of vent pipe.

2.2 CLEANOUTS

- A. General: Size cleanouts as indicated on drawings, or where not indicated, same size as connected drainage piping.
- B. Cleanouts larger than 4 inches are not required except where indicated.
- C. Cleanouts: ASME A112.36.2M, cast-iron body with straight threads and gasket seal or taper threads for plug, flashing flange and clamping ring, and a brass closure plug. Cleanouts for installation in floors not having membrane waterproofing may be furnished without clamping ring.
- D. Covers of clean-outs shall be extra-heavy duty, AASHTO H20-44 or greater due to high wheel/point loads.
- E. Cleanout top styles shall be coordinate with floor types.

2.3 SLEEVE PENETRATION SYSTEMS

- A. Description: UL 1479, through-penetration firestop assembly consisting of sleeve and stack fitting with firestopping plug.
 - 1. Sleeve: Molded PVC plastic, of length to match slab thickness and with integral nailing flange on 1 end for installation in cast-in-place concrete slabs.
 - 2. Stack Fitting: ASTM A 48, cast-iron, hubless-pattern, wye branch stack fitting with neoprene O ring at base and cast-iron plug in thermal-release harness in branch. Include PVC protective cap for plug.
 - a. Special Coating: Include corrosion-resistant interior coating on fittings for vent stacks.

2.4 FLASHING MATERIALS

- A. Elastic Membrane: Nonreinforced flexible, black elastic, sheet, 50 to 65 mils thick and complying with the following:
 - 1. Shore A Hardness: ASTM D 2240, 50 to 70.
 - 2. Tensile Strength: ASTM D 412, 1200 psi.
 - 3. Tear Resistance: ASTM D 624, Die C, 20 lb per linear inch.
 - 4. Ultimate Elongation: ASTM D 412, 250 percent.
 - 5. Low-Temperature Brittleness: ASTM D 746, minus 30 deg F.
 - 6. Resistance to Ozone Aging: ASTM D 1149, no cracks for 10 percent elongated sample for 100 hours in ozone at 104 deg F.
 - 7. Resistance to Heat Aging: ASTM D 573, maximum hardness increase of 15 points, elongation reduction of 40 percent, and tensile strength reduction of 30 percent, for 70 hours at 212 deg F.
 - 8. Fasteners: Metal compatible with material and substrate being fastened.

PART 3 - EXECUTION

3.1 PIPING SPECIALTY INSTALLATION

- A. Install strainers on supply side of each control valve, pressure-regulating valve, and solenoid valve, and where indicated.
- B. Install trap seal primer valves with valve outlet piping pitched down toward drain trap a minimum of 1/8 inch per foot (1:100) (1 percent) and connect to floor drain body, trap, or inlet fitting. Adjust valve for proper flow.
- C. Install expansion joints on vertical risers, stacks, and conductors.
- D. Install cleanouts in above-ground piping and building drain piping where indicated, and where not indicated, according to the following:
 - 1. Size same as drainage piping up to 4 inches size. Use 4 inches size for larger drainage piping except where larger size cleanout is indicated.
 - 2. Locate at each change in direction of piping greater than 45 degrees.
 - 3. Locate at minimum intervals of 50 feet for piping 3 inches and smaller and 80 feet for larger piping.
 - 4. Locate at base of each vertical soil or waste stack.
- E. Install cleanout deck plates (covers), of types indicated, with top flush with finished floor, for floor cleanouts for piping below floors.

- F. Install cleanout wall access covers, of types indicated, with frame and cover flush with finished wall, for cleanouts located in concealed piping.
- G. Install flashing flange and clamping device with each stack and cleanout passing through floors having waterproof membrane.
- H. Install vent flashing sleeves on stacks passing through roof. Secure over stack flashing according to the manufacturer's written instructions.
- I. Install frost-proof vent caps on each vent pipe passing through roof. Maintain 1-inch clearance between vent pipe and roof substrate.

3.2 CONNECTIONS

- A. Supply Runouts to Fixtures: Install hot- and cold-water supply piping runouts to fixtures of sizes indicated, but not smaller than required by equipment/fixture connection size and/or required by the plumbing code.
- B. Drainage Runouts to Fixtures: Provide drainage and vent piping runouts to plumbing fixtures and drains, with approved trap, of sizes indicated, for equipment/fixture connection size and/or required by the but not smaller than required by plumbing code.
- C. Locate drainage piping runouts as close as possible to bottom of floor slab supporting fixtures or drains.

3.3 FLASHING INSTALLATION

- A. Provide flashing manufactured in a single piece except where large pans, sumps, or other drainage shapes are required.
- B. Install 4 psf lead flashing or 16 oz. per sq. ft. copper, except when another weight or material is specified.
- C. Install 6 psf lead flashing or heavier where burning (welding) of lead sheets is required.
- D. Solder joints of metal sheet flashing utilized sheets where required.
- E. Install sheet flashing on pipes, sleeves, and specialties passing through or embedded in floors and roofs with membrane waterproofing.
 - 1. Pipe Flashing: Sleeve type, matching pipe size, with minimum sleeve length of 10 inches, and skirt or flange extending at least 8 inches around pipe.
 - 2. Sleeve Flashing: Flat sheet, with skirt or flange extending at least 8 inches around sleeve.
 - 3. Embedded Specialty Flashing: Flat sheet, with skirt or flange extending at least 8 inches around specialty.
- F. Set flashing on floors and roofs in solid coating of bituminous cement.
- G. Secure flashing into sleeve and specialty clamping ring or device.
- H. Install flashing for piping passing through roofs with counter flashing or commercially made flashing fittings, according to Division 07 Section "Sheetmetal Flashing and Trim."
- I. Extend flashing up vent pipe passing through roofs and turn down into pipe or secure flashing into cast-iron sleeve having calking recess.

- J. Fabricate and install metal sheet flashing and pans, sumps, and other drainage shapes consistent with Architectural details and materials identified. Install drain connection at all equipment requiring drain piping connection.

3.4 COMMISSIONING

- A. Preparation: Perform the following checks before start-up:
 - 1. Systems tests are complete.
 - 2. Damaged and defective specialties and accessories have been replaced or repaired.
 - 3. There is clear space for servicing of specialties.
- B. Before operating systems, perform these steps:
 - 1. Close drain valves, hydrants, and hose bibbs.
 - 2. Open valves to full open position.
 - 3. Remove and clean strainers.
 - 4. Verify drainage and vent piping are clear of obstructions. Flush with water until clear.
- C. Starting Procedures: Follow manufacturer's written procedures.

3.5 ADJUSTING

- A. Adjust operation and correct deficiencies discovered during commissioning.

3.6 PROTECTION

- A. Protect drains during remainder of construction period to avoid clogging with dirt and debris and to prevent damage from traffic and construction work.
- B. Place plugs in ends of uncompleted piping at end of day or when work stops.

END OF SECTION 22 13 19

SECTION 22 14 00 – DRAINAGE AND VENT SYSTEMS

PART 1 - GENERAL



1.1 RELATED DOCUMENTS

- A. The general provisions of the Contract, including the Conditions of the Contract (General, Supplementary, and other Conditions) and Division 00 and 01 as appropriate, apply to the Work specified in this Section.
- B. Refer to all Sections, as well as the Specifications for the other various trades and materials and be thoroughly familiar with all provisions regarding all work.

1.2 SCOPE OF WORK

- A. This Section specifies building sanitary drainage and vent piping systems, building condensate drainage system, building grease waste drainage and vent system, and storm drainage and vent piping systems, including drains and drainage specialties.

1.3 DEFINITIONS

- A. Building Drain: That part of the lowest piping of a drainage system which receives the discharge from soil, waste, and other drainage pipes inside the walls of the building and conveys it to the building sewer.
- B. Building Sewer: That part of the drainage system which extends from the end of the building drain and conveys its discharge to a public sewer, private sewer, individual sewage disposal system, or other point of disposal.
- C. Drainage System: Includes all the piping within a public or private premise which conveys sewage, rain water or other liquid wastes to a point of disposal. It does not include the mains of public sewer systems or a private or public sewage treatment or disposal plant.
- D. Vent System: A pipe or pipes installed to provide a flow of air to or from a drainage system, or to provide a circulation of air within such system to protect trap seals from siphonage and back pressure.

1.4 SUBMITTALS

- A. Refer to Division 01 and Division 23, Basic Mechanical Requirements for administrative and procedural requirements for submittals.
- B. Product Data: Submit product data for the following products that apply to this project scope:
 - 1. Drainage piping specialties
 - 2. Floor drains.
 - 3. Roof Drains
- C. Quality Control Submittals:
 - 1. Submit reports specified in Part 3 of this Section.

1.5 QUALITY ASSURANCE

- A. Codes and Standards:

1. Plumbing Code Compliance: Comply with applicable portions of Edition 2021 of the International Plumbing Code.

1.6 SEQUENCING AND SCHEDULING

- A. Coordinate the installation of roof drains, flashing, and roof penetrations.
- B. Coordinate flashing materials installation of roofing, waterproofing, and adjoining substrate work.
- C. Coordinate the installation of drains in poured-in-place concrete slabs, to include proper drain elevations, installation of flashing, and slope of slab to drains.
- D. Coordinate with installation of sanitary and storm sewer systems as necessary to interface building drains with drainage piping systems.

PART 2 - PRODUCTS

2.1 MANUFACTURERS

- A. Manufacturer Uniformity: conform with the requirements specified in Division 23, Basic Mechanical Requirements, under "Product Options" for the following drainage and vent systems.

2.2 DRAINAGE PIPING SPECIALTIES

- A. Backwater Valves: Valve assembly shall be bronze fitted cast-iron, with bolted cover. Flapper shall provide a maximum 1/4" clearance between flapper and seat for air circulation. Valve ends shall suit piping material.
- B. Trap Primers: Bronze body valve with automatic vacuum breaker, with 1/2" connections matching piping system. Complying with ASSE 1018.
- C. Expansion Joints: Cast-iron body with adjustable bronze sleeve, bronze bolts with wing nuts.
- D. Cleanout Plugs: Cast-bronze or brass, threads complying with ANSI B2.1, countersunk head.
- E. Floor Cleanouts: Cast-iron body and frame, and adjustable round top as follows:
 1. Nickel-Bronze Top: Manufacturer's standard cast unit with the following patterns:
 2. Exposed flush type, standard non-slip scored or abrasive finish.
 3. Cast-iron Top: Manufacturer's extra-heavy duty cast unit with the following patterns:
 - a. Exposed flush type, standard non-slip scored or abrasive finish.
 4. Wall Cleanouts: Cast-iron body adaptable to pipe with cast-bronze or brass cleanout plug; stainless steel cover including screws.
 5. Flashing Flanges: Cast-iron watertight stack or wall sleeve with membrane flashing ring. Provide underdeck clamp and sleeve length as required.
 6. Vent Flashing Sleeves: Cast-iron calking type roof coupling for cast-iron stacks, cast-iron threaded type roof coupling for steel stacks, and cast bronze stack flashing sleeve for copper tubing.
 7. Frost-Proof Vent Caps: Construct of galvanized iron, copper, or lead-coated copper, sized to provide 1" air space between outside of vent pipe and inside of flashing collar extension.
 8. Vandal-Proof Vent Caps: Cast-iron body full size of vent pipe, with calked base connection for cast-iron pipes, threaded base for steel pipes.

2.3 FLOOR DRAINS

- A. Floor drain type designations, descriptions, and sizes are indicated on Drawings.

2.4 ROOF DRAINS

- A. Roof Drain type designation, description and sizes are indicated on drawings.
- B. Roof Drains: Cast-iron body and combined flashing collar and gravel stop, cast-iron dome, shall have the following features (unless otherwise noted):
 - 1. Underdeck clamp
 - 2. 1-1/2" Extension
 - 3. Sump receiver
 - 4. Expansion Joint
 - 5. Deep sump body
 - 6. Vandal-proof dome
 - 7. Bottom outlet, inside caulk except side outlet where specifically shown on plans.

PART 3 - EXECUTION

3.1 EXAMINATION

- A. Verify all dimensions by field measurements. Verify that all drainage and vent piping and specialties may be installed in accordance with pertinent codes and regulations, the original design, and the referenced standards.
- B. Verify all existing grades, inverts, utilities, obstacles, and topographical conditions prior to installations.
- C. Examine rough-in requirements for plumbing fixtures and other equipment having drain connections to verify actual locations of piping connections prior to installation.
- D. Examine walls, floors, roof, and plumbing chases for suitable conditions where piping and specialties are to be installed.
- E. Do not proceed until unsatisfactory conditions have been corrected.

3.2 PREPARATION FOUNDATION FOR UNDERGROUND BUILDING DRAINS

- A. Grade trench bottoms to provide a smooth, firm and stable foundation, free from rock, throughout the length of the pipe.
- B. Remove unstable, soft, and unsuitable materials the surface upon which pipes are to be laid and backfill with clean sand and pea gravel to indicate invert elevation.
- C. Shape bottom of trench to fit bottom of pipe for 90-degrees (bottom 1/4 of the circumference). Fill unevenness with tamped sand backfill. At each pipe joint dig bell holes to relieve the bell of the pipe of all loads and to ensure continuous bearing of the pipe barrel on the foundation.

3.3 JOINING PIPES AND FITTINGS

- A. Copper Tubing: Solder joints in accordance with the procedures specified in ANSI B9.1.

- B. Cast-Iron Soil Pipe: Make lead and oakum calked joints, compression joints, and hubless joints in accordance with the recommendations in the CISPI Cast Iron Soil Pipe and Fittings Handbook, Chapter IV.

3.4 INSTALLATION

- A. Refer to the separate Division 23 section: Basic Piping Materials and Methods, for general piping installation instructions.
- B. Install supports and anchors in accordance with Division-23 Basic Mechanical Materials and Methods section "Supports and Anchors".
- C. General Locations and Arrangements: Drawings (plans, schematics, and diagrams) indicate the general location and arrangement of the piping systems. Location and arrangement of piping layout take into account many design considerations. So far as practical, install piping as indicated.
- D. Make changes in direction for drainage and vent piping using appropriate 45-degree wyes, half-wyes, or long sweep quarter, sixth, eighth, or sixteenth bends. Sanitary tees or short quarter bends may be used on vertical stacks of drainage lines where the change in direction of flow is from horizontal to vertical, except use long-turn fittings where two fixtures are installed back-to-back and have a common drain. Straight tees, elbows, and crosses may be used on vent lines. No change in direction of flow greater than 90 degrees shall be made. Where different sizes of drainage pipes and fittings are connected, use proper size, standard increasers and reducers. Reduction of the size of drainage piping in the direction of flow is prohibited.
- E. Install underground building drains to conform with the plumbing code, and in accordance with the Cast Iron Soil Pipe Institute Engineering Manual. Lay underground building drains beginning at low point of systems, true to grades and alignment indicated with unbroken continuity of invert. Place bell ends of piping facing upstream. Install required gaskets in accordance with manufacturer's recommendations for use of lubricants, cements, and other special installation requirements. Maintain swab or drag in line and pull past each joint as it is completed.
- F. Install building drain pitched down at minimum slope of 1/4" per foot (2 percent) for piping 3" and smaller, and 1/8" per foot (1 percent) for piping 4" and larger.
- G. Extend building drain to connect to sewer piping, of size and in location indicated for service entrance to building. Sewer piping is specified in a separate section of Division 02.
- H. Install sleeve and mechanical sleeve seal through foundation wall for watertight installation.
- I. Install 1" thick extruded polystyrene over underground building drain piping not under building. Width of insulation shall extend minimum of 12" beyond each side of pipe. Install directly over, and center on pipe center line.

3.5 INSTALLATION OF PIPING SPECIALTIES

- A. Install backwater valves in sanitary building drain piping as indicated, and as required by the plumbing code.
- B. Install expansion joints on vertical risers as indicated, and as required by the plumbing code.
- C. Above Ground Cleanouts: Install in above ground piping and building drain piping as indicated, and as required by plumbing code;

1. At each change in direction of piping greater than 45 degrees;
 2. At minimum intervals of 50' for piping 3" and smaller and 80' for larger piping;
 3. At base of each vertical soil or waste stack.
- D. Clean-outs Covers (extra heavy duty): Install floor and wall cleanout covers for concealed piping, types as indicated at all cleanouts.
- E. Flashing Flanges: Install flashing flange and clamping device with each stack and clean-out passing through waterproof membranes.
- F. Vent Flashing Sleeves: Install on stacks passing through roof, secure over stack flashing in accordance with manufacturer's instructions.
- G. Frost-Proof Vent Caps: Install frost-proof vent caps on each vent pipe passing through roof. Maintain 1" clearance between vent and pipe and roof substrate.

3.6 INSTALLATION OF FLOOR DRAINS

- A. Install floor drains in accordance with manufacturer's written instructions and in locations indicated.
- B. Install floor drains at low points of surface areas to be drained, or as indicated. Set tops of drains flush with finished floor.
- C. Set drain elevation depressed below finished slab elevation as listed below to provide proper slope to drain:

DEPRESSION	RADIUS OF AREA DRAINED
1/2"	5'-0"
3/4"	10'-0"
1"	15'-0"
1-1/4"	20'-0"
1-1/2"	25'-0"

- D. Trap all drains connected to the sanitary sewer. Provide 6" deep seal p-traps, and trap primers.
- E. Install drain flashing collar or flange so that no leakage occurs between drain and adjoining flooring. Maintain integrity of waterproof membranes, where penetrated.
- F. Position drains so that they are accessible and easy to maintain.

3.7 INSTALLATION OF TRAP PRIMERS

- A. Install trap primers with piping pitched towards drain trap, minimum of 1/8" per foot (1 percent). Adjust trap primer for proper flow.

3.8 INSTALLATION OF ROOF DRAINS

- A. Install roof drains at low points of roof areas, in accordance with the roof membrane manufacturer's installation instructions, and related Architectural instruction and/or details, that apply.
- B. Install drain flashing collar or flange so that no leakage occurs between roof drain and adjoining roofing. Maintain integrity of waterproof membranes, where penetrated.

- C. Position roof drains so that they are accessible and easy to maintain.

3.9 CONNECTIONS

- A. Piping Runouts to Fixtures: Provide drainage and vent piping runouts to plumbing fixtures and drains, with approved trap, of sizes indicated.
- B. Locate piping runouts as close as possible to bottom of floor slab supporting fixtures or drains.

3.10 FIELD QUALITY CONTROL

A. Inspections:

1. Do not enclose, cover, or put into operation drainage and vent piping system until it has been inspected and approved by the Architect.
2. During the progress of the installation, notify the Architect, at least 24 hours prior to the time such inspection must be made. Perform tests specified below in the presence of the Architect.
3. Rough-in Inspection: Arrange for inspection of the piping system before concealed or closed-in after system is roughed-in, and prior to setting fixtures.
4. Final Inspection: Arrange for a final inspection by the Architect to observe the tests specified below and to ensure compliance with the requirements of the plumbing code.
5. Re-inspections: Whenever the piping system fails to pass the test or inspection, make the required corrections, and arrange for reinspection by the Architect.
6. Reports: Prepare inspection reports, signed by the Architect.

B. Piping System Test:

1. Test for leaks and defects all new drainage and vent piping systems and parts of existing systems, which have been altered, extended or repaired. If testing is performed in segments, submit a separate report for each test, complete with a diagram of the portion of the system tested.
2. Leave uncovered and unconcealed all new, altered, extended, or replaced drainage and vent piping until it has been tested and approved. Expose all such work for testing, that has been covered or concealed before it has been tested and approved.

C. Drainage and Venting System Testing Procedures:

1. Rough Plumbing: Except for outside leaders and perforated or open jointed drain tile, test the piping of plumbing drainage and venting systems upon completion of the rough piping installation. Tightly close all openings in the piping system, and fill with water to the point of overflow, but not less than 10 feet head of water. Water level shall not drop during the period from 15 minutes before the inspection starts, through completion of the inspection. Inspect all joints for leaks.
2. Finished Plumbing: After the plumbing fixtures have been set and their traps filled with water, their connections shall be tested and proved gas and water-tight. Plug the stack openings on the roof and building drain where it leaves the building, and introduce air into the system equal to a pressure of 1" water column. Use a "U" tube or manometer inserted in the trap of a water closet to measure this pressure. Air pressure shall remain constant without the introduction of additional air throughout the period of inspection. Inspect all plumbing fixture connections for gas and water leaks.

3. Repair all leaks and defects using new materials and retest system or portion thereof until satisfactory results are obtained.
4. Prepare reports for all tests and required corrective action.

3.11 ADJUSTING AND CLEANING

- A. Clean interior of piping. Remove dirt and debris as work progresses.
- B. Clean drain strainers, domes, and traps. Remove dirt and debris.

3.12 PROTECTION

- A. Protect drains during remainder of construction period, to avoid clogging with dirt and debris, and to prevent damage from traffic and construction work.
- B. Place plugs in ends of uncompleted piping at end of day or whenever work stops.

END OF SECTION 22 14 00

SECTION 22 40 00 – PLUMBING FIXTURES

PART 1 - GENERAL



1.1 RELATED DOCUMENTS

- A. The general provisions of the Contract, including the Conditions of the Contract (General, Supplementary, and other Conditions) and Division 00 and 01 as appropriate, apply to the Work specified in this Section.
- B. Refer to all Sections, as well as the Specifications for the other various trades and materials and be thoroughly familiar with all provisions regarding all work.

1.2 SCOPE OF WORK

- A. This Section includes plumbing fixtures and trim, fittings, and accessories, appliances, appurtenances, equipment, and supports associated with plumbing fixtures.
- B. Products unloaded, uncreated, set in place, installed and final connections made but not furnished under this Section include:
 - 1. Plumbing Fixtures described in Plumbing Fixture Schedule.
 - 2. Accessories, appliances, appurtenances, and equipment specified in other sections, requiring plumbing services or fixture-related devices such as ice makers for refrigerators, as indicated.

1.3 DEFINITIONS

- A. Accessible: Describes a plumbing fixture, building, facility, or portion thereof that can be approached, entered, and used by physically handicapped people.
- B. Accessory: Device that adds effectiveness, convenience, or improved appearance to a fixture but is not essential to its operation.
- C. Appliance: Device or machine designed and intended to perform a specific function.
- D. Appurtenance: Device or assembly designed to perform some useful function when attached to or used with a fixture.
- E. Equipment: Device used with plumbing fixtures or plumbing systems to perform a certain function for plumbing fixtures but that is not part of the fixture.
- F. Fitting: Fitting installed on or attached to a fixture to control the flow of water into or out of the fixture.
- G. Fixture: Installed receptor connected to the water distribution system that receives and makes available potable water and discharges the used liquid or liquid-borne wastes directly or indirectly into the drainage system. The term "Fixture" means the actual receptor, except when used in a general application where terms "Fixture" and "Plumbing Fixture" include associated trim, fittings, accessories, appliances, appurtenances, support, and equipment.
- H. Roughing-In: Installation of piping and support for the fixture prior to the actual installation of the fixture.

- I. Support: Device normally concealed in building construction, for supporting and securing plumbing fixtures to walls and structural members. Supports for urinals, lavatories, and sinks are made in types suitable for fixture construction and the mounting required. Categories of supports are:
 - 1. Carrier: Floor-mounted support for wall-mounted water closet, and support fixed to wall construction for wall-hung fixture.
 - 2. Chair Carrier: Support for wall-hung fixture, having steel pipe uprights that transfer weight to the floor.
 - 3. Chair Carrier, Heavy Duty: Support for wall-hung fixture, having rectangular steel uprights that transfer weight to the floor.
 - 4. Reinforcement: Wood blocking or steel plate built into wall construction, for securing fixture to wall.
- J. Trim: Hardware and miscellaneous parts, specific to a fixture and normally supplied with it required to complete fixture assembly and installation.

1.4 SUBMITTALS

- A. General: Submit the following in accordance with Conditions of Contract and Division 01 Specification Sections.
- B. Product data for each type of plumbing fixture specified, including fixture and trim, fittings, accessories, appliances, appurtenances, equipment, supports, construction details, dimensions of components, and finishes.

1.5 QUALITY ASSURANCE

- A. Regulatory Requirements: Comply with requirements of ANSI Standard A117.1, "Buildings and Facilities -- Providing Accessibility and Usability for Physically Handicapped People," and Public Law 90-480, "Architectural Barriers Act, 1968," with respect to plumbing fixtures for the physically handicapped.
- B. Regulatory Requirements: Comply with requirements of ATBCB (Architectural and Transportation Barriers Compliance Board) "Uniform Federal Accessibility Standards (UFAS) - 1985-494-187" with respect to plumbing fixtures for the physically handicapped.
- C. Listing and Labeling: Provide electrically (battery) operated fixtures specified in this Section that are listed and labeled.
 - 1. The terms "listed" and "labeled" shall be as defined in the National Electrical Code, Article 100.
 - 2. Listing and Labeling Agency Qualifications: A "Nationally Recognized Testing Laboratory" (NRTL) as defined in OSHA Regulation 1910.7.
- D. Design Concept: The drawings indicate types of plumbing fixtures and are based on the specific descriptions, manufacturers, models, and numbers indicated. Plumbing fixtures having equal performance characteristics by other manufacturers may be considered provided that deviations in dimensions, operation, color or finish, or other characteristics are minor and do not change the design concept or intended performance as judged by the Architect. Burden of proof for equality of plumbing fixtures is on the proposer.

1.6 DELIVERY, STORAGE, AND HANDLING

- A. Deliver plumbing fixtures in manufacturer's protective packing, crating, and covering.

- B. Store plumbing fixtures on elevated platforms in a dry location.

PART 2 - PRODUCTS

2.1 MANUFACTURERS

- A. Available Manufacturers: Subject to compliance with requirements, manufacturers offering products that may be incorporated in the Work as described in plumbing fixture schedule on drawings.

2.2 PLUMBING FIXTURES, GENERAL

- A. Contractor shall install all plumbing fixtures shown on accompanying Drawings. Refer to both Plumbing and Architectural, and install all fixtures shown on either.
- B. Provide plumbing fixtures and trim, fittings, other components, and supports as specified in "Plumbing Fixture Schedule" identified on plans.
- C. All brass must be of the best quality. Lightweight goods will not be accepted.
- D. All brass pipe shall be seamless brass tubing and nipples shall be extra heavy.
- E. All fittings and trim shall be chromium plated heavy brass unless otherwise specified.
- F. "P" traps on lavatories and sinks shall be cast brass with cleanouts.
- G. All exposed piping shall be chromium plated.
- H. Provide cut-off valves at each fixture in both hot and cold-water piping.
- I. For the purpose of establishing type and class of fixtures required, the following plate numbers have been taken from the Manufacturer's Catalog as indicated Fixture manufacturers and Model numbers with prior approval will be acceptable, however fixtures and accessories shall meet standards and features consistent with basis of design fixtures and accessories identified.
- J. Provide plumbing fixtures and trim, fittings, other components, and supports as specified in "Plumbing Fixture Schedule" identified on plans.

2.3 PLUMBING FIXTURE SUPPORTS

- A. Supports: ASME A112.6.1M, categories and types as required for wall-hanging fixtures specified, and wall reinforcement.
 - 1. Support categories are:
 - a. Carriers: Supports for wall-hanging fixtures supported from wall construction.
 - b. Reinforcement: 2 inches by 4 inches wood blocking between studs or 1/4 inch by 6 inches steel plates attached to studs, in wall construction, to secure floor-mounted and special fixtures to wall.
 - c. Support Types: Provide support of type having features required to match fixture.

PART 3 - EXECUTION

3.1 EXAMINATION

- A. Examine roughing-in for potable cold water and hot water supplies and soil, waste, and vent piping systems to verify actual locations of piping connections prior to installing fixtures.
- B. Examine walls, floors, and cabinets for suitable conditions where fixtures are to be installed.
- C. Do not proceed until unsatisfactory conditions have been corrected.

3.2 APPLICATION

- A. Install plumbing fixtures and specified components, in accordance with designations and locations indicated on Drawings.
- B. Install supports for plumbing fixtures in accordance with categories indicated, and of type required:
 - 1. Carriers for following fixtures:
 - a. Wall-hanging fixtures supported from wall construction.
 - 2. Chair carriers for the following fixtures:
 - a. Wall-hanging urinals.
 - b. Wall-hanging lavatories and sinks.
 - c. Wall-hanging drinking fountains and electric water coolers.
 - 3. Heavy-duty chair carriers for the following fixtures:
 - a. Fixtures where specified.
 - 4. Reinforcement for the following fixtures:
 - a. Floor-mounted sinks required to be secured to wall.
 - b. Recessed, box-mounted electric water coolers.

3.3 INSTALLATION OF PLUMBING FIXTURES

- A. Install plumbing fixtures level and plumb, in accordance with fixture manufacturers' written installation instructions, roughing-in drawings, and referenced standards.
- B. Install water closets with closet flanges and gasket seals.
- C. Install wall-hanging, back-outlet urinals with gasket seals.
- D. Fasten wall-hanging plumbing fixtures securely to supports attached to building substrate when supports are specified, and to building wall construction where no support is indicated.
- E. Fasten wall-mounted fittings to reinforcement built into walls.
- F. Fasten counter-mounting-type plumbing fixtures to casework.
- G. Secure supplies behind wall or within wall pipe space, providing rigid installation.
- H. Install stop valve in an accessible location in each water supply to each fixture.
- I. Install trap on fixture outlet except for fixtures having integral trap.
- J. Install escutcheons at each wall, floor, and ceiling penetration in exposed finished locations and within cabinets and millwork. Use deep pattern escutcheons where required to conceal protruding pipe fittings.

- K. Seal fixtures to walls, floors, and counters using a sanitary-type, one-part, mildew-resistant, silicone sealant in accordance with sealing requirements specified in Division 07. Match sealant color to fixture color.

3.4 CONNECTIONS

- A. Piping installation requirements are specified in other sections of Division 22. The Drawings indicate general arrangement of piping, fittings, and specialties. The following are specific connection requirements:
 - 1. Install piping connections between plumbing fixtures and piping systems and plumbing equipment specified in other sections of Division 22.
 - 2. Install piping connections indicated between appliances and equipment specified in other sections, direct connected to plumbing piping systems.

3.5 FIELD QUALITY CONTROL

- A. Inspect each installed fixture for damage. Replace damaged fixtures and components.
- B. Test fixtures to demonstrate proper operation upon completion of installation and after units are water pressurized. Replace malfunctioning fixtures and components, then retest. Repeat procedure until all units operate properly.

3.6 ADJUSTING AND CLEANING

- A. Operate and adjust faucets and controls. Replace damaged and malfunctioning fixtures, fittings, and controls.
- B. Operate and adjust disposers, hot water dispensers, and controls. Replace damaged and malfunctioning units and controls.
- C. Adjust water pressure at drinking fountains, electric water coolers, and faucets, shower valves, and flushometers having controls, to provide proper flow and stream.
- D. Replace washers of leaking and dripping faucets and stops.
- E. Clean fixtures, fittings, and spout and drain strainers with manufacturers' recommended cleaning methods and materials.
 - 1. Review the data in Operating and Maintenance Manuals. Refer to Division 01.

3.7 PROTECTION

- A. Provide protective covering for installed fixtures and fittings.
- B. Do not allow use of fixtures for temporary facilities, except when approved in writing by the Owner.

END OF SECTION 22 40 00

**DIVISION 23
HEATING, VENTILATION, AND AIR CONDITIONING**

CONTENTS

23 00 10	MECHANICAL GENERAL PROVISIONS
23 00 20	BASIC MECHANICAL REQUIREMENTS
23 05 10	ELECTRICAL REQUIREMENTS FOR MECHANICAL EQUIPMENT
23 05 13	ELECTRICAL MOTORS
23 05 14	MOTOR STARTERS
23 05 16	PIPE EXPANSION JOINTS
23 05 19	METERS AND GAUGES
23 05 48	VIBRATION ISOLATION
23 05 53	MECHANICAL IDENTIFICATION
23 05 93	TESTING, ADJUSTING, AND BALANCING
23 07 13	INSULATION
23 31 13	METAL DUCTS
23 33 00	DUCT ACCESSORIES
23 34 23	HVAC POWER VENTILATORS
23 37 13	DIFFUSERS, REGISTERS, AND GRILLES
23 80 00	AIR CONDITIONING, HEATING AND VENTILATING
23 80 25	DECENTRALIZED HVAC EQUIPMENT



SECTION 23 00 10 - MECHANICAL GENERAL PROVISIONS

PART 1 - GENERAL

1.1 RELATED DOCUMENTS

- A. The general provisions of the Contract, including the Conditions of the Contract (General, Supplementary, and other Conditions) and Division 00 and 01 as appropriate, apply to the Work specified in this Section.
- B. Refer to all Sections, as well as the Specifications for the other various trades and materials and be thoroughly familiar with all provisions regarding all work.

1.2 SCOPE OF WORK

- A. Furnish all labor and material necessary to provide and install the complete mechanical portion of this Contract as called for herein and on accompanying drawings. Parts of the mechanical division may be bid separately or in combination, at the Contractor's option; however, it shall be the responsibility of the Contractor to assure himself that all items covered in the mechanical Division have been included if he chooses to accept separate bids.
- B. It is the intent of this specification that all materials with temperatures below ambient conditions or conveying any fluid/gas at temperatures below 70 deg. F be insulated to completely eliminate the potential for condensation. Unless specified elsewhere in these specifications, for materials that do not require and requiring occasional access, use 2" thick closed cell rubberized insulation with re-sealable fabric joints (hook and loop type).
- C. Contractor shall refer to the Architectural and Structural drawings and install equipment, piping, etc. to meet building and space requirements. No equipment shall be bid on or submitted for approval if it will not fit in the space provided.
- D. It is the intention of these specifications that all mechanical systems shall be furnished complete with all necessary valves, controls, insulation, piping devices, equipment, etc. necessary to provide a satisfactory installation that is complete and in good working order.
- E. Contractor shall visit the site and acquaint himself thoroughly with all existing facilities and conditions which would affect his portion of the work. Failure to do so shall not relieve the Contractor from the responsibility of installing his work to meet the conditions.
- F. Contractor shall protect the entire system and all parts thereof from injury throughout the project and up to acceptance of the work. Failure to do so shall be sufficient cause for the Architect to reject any piece of equipment.
- G. Provide as work of this Division (unless clearly and specifically indicated as a requirement of the Division 26 contractor on the Division 26 drawings) the following:
 - 1. 120V power to all temperature control panels, unit controllers, field devices, etc. as required.
 - 2. Wiring of any remote start/stop switches, occupancy sensors, manual or automatic motor speed control devices, motorized damper actuators controlling Division 23 equipment.

1.3 BIDDING REQUIREMENTS AND RESPONSIBILITIES

- A. Prime bidder is responsible for all work, of all trades and sub-contractors bidding this project. It is the prime bidder's responsibility, prior to submitting a bid to ensure that sub-contractors coordinate all aspects of the work between trades, sub-contractors, etc. to the fullest extent possible.
- B. Prime bidder shall ensure that all sub-contractors, suppliers, equipment vendors, etc., obtain all necessary and pertinent contract document information pertaining to their work prior to the submission of a bid.
- C. Bidders of all or any portions of this section or division are required to review all contract documents including but not limited to Architectural drawings, Structural drawings, Mechanical drawings, Plumbing drawings, Electrical drawings, and Fire Alarm drawing section to coordinate requirements and responsibilities with and through prime bidder.
- D. Bidders of all or any portions of this section or division, by furnishing a bid on a portion of the prime contract are indicating that they have received all contract documents and coordinated services provided under their portion of the work with the prime bidder; they are indicating that they have expressed any pertinent questions (which would result from a detailed, thorough review of the entire set of contract documents) to the prime bidder in accordance with Division 01 requirements, prior to bidding.
- E. All timely, pertinent, questions provided in writing prior to bids, in accordance with Division 01 requirements, will be clarified, defined, or otherwise explained in written addendum and / or addendums prior to bids, in accordance in Division 01 requirements.
- F. It is not the intention of these contract documents to leave any issue relating to coordination between trades or sub-contractors vaguely defined. The intention is to define all issues, coordination matters, equipment requirements, sizes, routing, etc. to the satisfaction of the prime bidder, prior to receipt of bids.
- G. Bidders of all or any portions of this section or division, by virtue of the submission of a bid to the prime bidder, are indicating that they have reviewed the entire set of contract documents with due diligence and regard for the Owner's desire for a comprehensive and complete bid proposal; that they have expressed all concerns or questions requiring clarification on matters of coordination between trades and/or sub-contractors; that they have expressed any such concerns or questions in writing in accordance with Division 01 requirements.
- H. Prime bidders, by submission of a comprehensive bid on the project are indicating that the subcontractors selected in their bid have complied with all Division 01 requirements, that they have indicated in writing, prior to bidding, all questions or concerns requiring clarification and/or explanation and have documented any and all specific exclusions involving work that would generally be considered to be work of their trade. The prime bidder shall coordinate all work so that anything excluded by the bidder of all or any portions of this section or division, have been addressed prior to bids in one of the following manners:
 - 1. The work has been confirmed, by the prime bidder, to be work of another trade or subcontractor (whose proposal is also being accepted).
 - a. Clarification of the matter has been made through the prime design professional via written addendum and is clearly and mutually understood by the prime bidder and the party raising the issue/question, or seeking clarification.
 - b. The work has been accepted as the responsibility of the Contractor directly.

1.4 POST-BID VALUE ENGINEERING (V/E):

- A. Value Engineering (V/E) defined: For purposes of Division 23 Specifications, in accordance with all Division 01 Requirements and all Terms and Conditions of proposed contract between Owner and Contractor, Value Engineering (V/E) shall be defined as a "post bid" process, whereby the apparent low bidder (having submitted a proposal in strict accordance with Project Contract Documents, that exceeds the Owner's available funds for construction [AFC] for this specified project offers proposed changes ("Value Engineering") to the work. This proposed value engineering may alter or adjust aforementioned contract document requirements in exchange for financial and/or other consideration (in response to a specific request by the Owner/Owner's Representative).
- B. Value Engineering may not be considered, prior to scheduled receipt and review of Bid Proposals by the Owner and an official written request from the Owner/Owner's Representative expressing the Owner's desire to consider value engineering items.
- C. While it may be in the project Owner's interest to consider the first cost money saving that may be generated via alternatives and options generated via participation in Value Engineering, Division 23 contractor shall realize that substantive offers of Value Engineering (V/E), if accepted by the Owner, constitute a design-build agreement (offer and acceptance) with the owner, and drastically change the design concept of the project, as developed by the Professional of Record identified on the Contract Documents.
- D. Should Contractor offer, and the owner accept value engineering options that alter aspects of the system design, equipment, performance and/or performance verification or monitoring of respective systems, Contractor shall provide duly licensed professional engineering consultants working on behalf of the Contractor (including sub-contractors and equipment vendors/manufacturers) to review, approve and take professional responsibility for performance and suitability of V/E hybrid systems, materials or operational changes related to respective V/E items. The Contractor's licensed professional engineering consultants and the Contractor assume any and all responsibility for the design and suitability in terms of performance, of hybrid systems installed, as Contractor's Professional of Record, absolving the original project Professional of Record (identified on the original Contract Documents, released for the original project Bid/Negotiation) from responsibility for the V/E hybrid systems portion of the work.
- E. Division 23 Contractor, via the offer and acceptance of value engineering items on the project agrees to provide professional engineering design services and take full and complete responsibility for the hybrid design. Further, the Contractor's (V/E Items) professional of record (either employees, or independent consultants to the Contractor) through the offer and acceptance of V/E items, agree to indemnify and hold harmless the project owner, the owner's original A/E team (Professional of Record on behalf of the owner for the original Contract Documents) their heirs and assigns in regard to the V/E changes and their impact on the Division 23 systems altered, affected or modified, in whole or in part. The Professional of Record shown on the original Contract Documents in regard to the systems altered, adjusted, revised, modified or otherwise affected by the value engineering items implemented, shall be absolved of design responsibility as a result of implementation of V/E items, and their original use of Engineering Seals used for original Contract Documents, shall not apply.

1.5 MATERIAL AND EQUIPMENT

- A. The term "provide" when used in the Contract Documents shall mean "furnish and install" and includes all items necessary for the proper execution and completion of the Work.

- B. Specific reference in the Specifications to any article, device, product, material, fixture, form or type of construction by name, make or catalog number, shall be interpreted as establishing a standard of quality and shall not be construed as limiting competition; and the Contractor, in such cases, may at his option use any article, device, product, material, fixture, form or type of construction which in the judgment of the Architect expressed in writing is equal to that specified.
- C. Coordinate and properly relate all Work of this Division to building structure and work of all other trades.
- D. Visit premises and become thoroughly familiar with existing conditions; verify all dimensions in field. Advise Architect of any discrepancies prior to Bid Date in accordance with Division 00.
- E. Do not rough-in for any item or equipment furnished by others or noted "Not in Contract" (NIC), without first receiving rough-in information or determining rough-in requirements from physically examining the existing equipment, receiving specific cut sheet information from the Owner's representative, other trades and/or Architect. Rough-in services for "NIC" equipment as required, as the work progresses.
- F. Provide storage and protection for all equipment and materials in accordance with requirements of Division 00 and Division 01. Replace any equipment and materials damaged by improper handling, storage, or protection, at no additional cost to Owner.
- G. Keep premises clean in accordance with requirements of Division 00 and Division 01.

1.6 SUBSTITUTIONS

- A. Substitutions are allowed under La. R.S. 38:2291 and La R.S. 38:2292. Any requests for prior approval (as provided for under La. R.S. 38:2295) including any re-submitted data, shall be received by the Architect/Engineer a minimum of seven (7) working days prior to bid date. The Contractor shall recognize that it may be necessary to submit certain requests for prior approval sooner than the final date listed in the Instructions to Bidders, depending upon the complexity and completeness of the submittal. If, in the opinion of the Architect/Engineer, there is neither sufficient time available nor adequate descriptive data attached to the submittal, the submittal will not be considered. Except as otherwise specified, materials and equipment shall be new and bear the approval label of the Underwriters Laboratories, Inc. for the type of installation required.
- B. Basis of design of systems is based on specific equipment for performance, size, shape, color, construction material, etc... If the use of other manufacturer's equipment, even though approved by Architect, involves additional cost due to space requirements, foundation requirements, increased mechanical or electrical services, the cost of such extra work shall be borne by the contractor. Even though a manufacturer's name appears in the Contract Documents as having acceptable equipment, his equipment shall be classified as being a substitute to the equipment originally designed for and named in the Contract Documents. Substitute equipment, materials, etc., will not be allowed to deviate from basis of design requirements.
- C. All requests for prior approval shall identify where proposed material matches or exceeds the performance of the equipment specified. In addition, such submittal shall also clearly identify all deficiencies compared to specified product. Submittal of general cut sheets will be returned rejected.

1.7 DRAWINGS AND SPECIFICATIONS

- A. The specific intent of these Contract Documents is to provide the various systems, equipment, etc. to the Owner complete and in a thoroughly calibrated and functional condition.
- B. The Drawings shall not be construed as shop drawings. In the event of a possible interference with piping or equipment of another trade, items requiring set grade and elevations shall have precedence over other items. Should any major interference develop, immediately notify the Architect.
- C. In laying out Work, refer to Contract Documents at all times in order to avoid interference and undue delays in the progress of the Work.
- D. Furnish all plumbing fixtures (with required accessories) shown on either the plumbing drawings or the architectural drawings. Review Architectural casework elevations and identify fixtures indicated. Provide fixtures indicated. Rough-in for all fixtures as work progress. Verify plumbing fixtures required from review of Mechanical and Architectural drawings, prior to fixture shop drawing submittal.

1.8 CODES AND REGULATIONS

- A. Work shall be in full accord with the most stringent interpretation of the State Sanitary Code, local ordinances, building codes, and other applicable national, local, and state regulations.
- B. Equipment shall conform to requirements and recommendations of the National Bureau of Fire Underwriters and National Fire Protection Association (NFPA).
- C. Items provided under this Division shall comply with the American National Standards Institute (ANSI) "Specifications for Making Buildings and Facilities Accessible to and Usable by Physically Handicapped People," ANSI A 117.1
- D. In the possible event of conflict between codes or regulations and Contract Documents, notify the Architect immediately. Codes and Standards represent minimum requirements. These specifications may exceed requirements in various codes and standards.

1.9 FEES, PERMITS, AND TAXES

- A. Obtain and pay for permits required for the Work of this Division. Pay fees in connection therewith, including necessary inspection fees.
- B. Pay any and all taxes levied for Work of this Division, including municipal and/or state sales tax where applicable.

1.10 MANUFACTURER'S DIRECTIONS

- A. Install and operate equipment and material in strict accord with manufacturer's installation and operating instructions. The manufacturer's instructions shall become part of the Contract Documents and shall supplement Drawings and Specifications.

1.11 SUBMITTAL DATA

- A. Submit shop drawings, project data, and samples in accordance with requirements of Division 01.

- B. Shop drawings shall consist of published ratings or capacity data, detailed construction drawings for fabricated items, wiring and control diagrams, performance curves, installation instructions, manufacturer's installation drawings, and other pertinent data. Submit drawings showing revisions to equipment layouts due to use of alternate or substitute equipment.
- C. Where approved manufacturers and suppliers of equipment, materials, etc. are unable to fully comply with Contract Document requirements, specifically call such deviations to attention of Architect on submittals. Type deviations on a separate sheet; underlined statements or notations on standard brochures, equipment fly sheets, etc. will not be accepted.
- D. Approval of submittals shall not relieve Contractor from furnishing required quantities and verifying dimensions. In addition, approval shall not waive original intent of Contract Documents.
- E. Failure to obtain written approval of equipment shall be considered sufficient grounds for rejection of said equipment regardless of the stage of completion of the project.

1.12 PROJECT RECORD DOCUMENTS

- A. Keep Project Record Documents in accordance with requirements of Division 00 and/or Division 01.
- B. During construction period, keep accurate records of installations made under this Division, paying particular attention to major interior and exterior underground and concealed piping, ductwork, etc.

1.13 EXCAVATING AND BACKFILLING

- A. Provide excavating and backfilling necessary for Work of this Division. Comply with provisions of Division 31, Earth Work, if applicable.
- B. Trenches shall be inspected by Code Authorities and/or Owner's Representative before and after piping is laid. Give Owner's Representative 24-hour notice for each inspection. If any trenches are filled without Owner's Representative inspection and as subsequently found to be deficient, the trenches shall be uncovered.
- C. Inspected, and then re-filled, if requested by Owner's Representative.
- D. Provide minimum 18 inches of cover or in compliance with local published frost line data (if greater than 18 inches) to finish grades or paving at water piping.
- E. For piping, provide bell holes at trench bottom to assure uniform bearing. Accurately grade trench bottoms by instrument before laying any pipe.
- F. Protect and maintain trenches in dry condition until piping has been inspected and approved. Immediately after approval, backfill trenches in tamped layers.
- G. Compact fill to satisfaction of Architect and/or Owner's Representative.

1.14 CUTTING AND PATCHING

- A. Comply with requirements of Division 00 and Division 01 regarding cutting and patching. Locate and timely install sleeves as required to minimize cutting and patching.

- B. Cutting, fitting, repairing, patching, and finishing of Work shall be done by craftsmen skilled in their respective trades. Where cutting is required, cut in such a manner as not to weaken structure, partitions, or floors. Holes required to be cut must be cut or drilled without breaking out around the holes. Where patching is necessary in finished areas of the building, the Architect will determine the extent of such patching and refinishing.
- C. Repairing Roadways and Walks: Coordinate all roadway work with authorities having jurisdiction. Cut and/or bore under roadways for connection of utilities as required. Coordinate work through Contractor. Where this Contract cuts or breaks roadways, or walks to lay the piping, he shall repair or replace these sections to match existing, unless specifically identified as the responsibility of others.

1.15 PAINTING

- A. Painting shall be provided under Division 09, unless specified otherwise. Leave exposed piping, materials, and equipment clean and free of rust, grease, dirt, etc. before and after painting.
- B. Factory finished equipment, fixtures, and materials which are marred, chipped, scratched, or otherwise unacceptable shall be repaired or replaced under this Division to Architect satisfaction, at no additional cost to Owner.
- C. Coordinate all painting requirements with prime bidder prior to bids.
- D. Paint all exposed piping inside and outside of building. Label all piping after painting in accordance with Section 230553. Utilize industry standard paint colors for respective system unless directed otherwise by Architect. Review proposed color scheme with Division 23 Requirements prior to ordering materials.

1.16 GUARANTEE

- A. The Contractor shall guarantee all materials, equipment, and workmanship for a period of one (1) year from the date of final acceptance of the project. This guarantee shall include furnishing of all labor and material necessary to make any repairs, adjustments or replacement of any equipment, parts, etc. necessary to restore the project to first class condition. This guarantee shall exclude only the changing or cleaning of filters. Warranties exceeding one (1) year are hereinafter specified with individual pieces of equipment.
- B. If the Contractor's office is in excess of a fifty (50) mile radius of the project, he shall appoint a local qualified contractor to perform any emergency repairs or adjustments required during the guarantee period. The name of the contractor appointed to provide emergency services shall be submitted to the Architect for his approval.

PART 2 - PRODUCTS

2.1 OPERATING AND MAINTENANCE INSTRUCTIONS

- A. Furnish manufacturers operating and maintenance instructions, parts lists and sources of supply for replacements in accordance with Division 01.
- B. Provide the following operations and maintenance data:
 - 1. Complete sets of final and correct shop drawings, maintenance and replacement parts manuals, and operating instructions, for equipment supplied.
 - 2. Bind each set within a common binder. Index and organize with a table of contents, to permit quick and convenient reference.

3. Provide a minimum of five (5) days of instruction in operation and maintenance of equipment to Owner's Representative maintenance force. Design a 2-week period, convenient to Owner's Representative, during which qualified personnel, including manufacturers' technicians and authorized factory trainers shall be available for Architect/Owner's Representative instruction.

2.2 RECORD DRAWINGS

- A. Provide "Record Drawings" in accordance with the Division 01, General Requirements, indicating in a neat and accurate manner a complete record of all revisions of the original design of the work.
 1. Include all changes and provide for an accurate record, on reproductions of the Contract drawings or on appropriate shop drawings, all deviations between the work shown and work installed.
- B. Submit for approval bound sets of the required drawings, manuals and operating instructions.

2.3 IDENTIFICATION MARKINGS

- A. General: Apply identification tags, markers, etc. after insulation and field painting are completed.

PART 3 - EXECUTION

3.1 COORDINATION AND LAYOUT

- A. Study Drawings and Specifications to ensure completeness of work required.
 1. Include supplementary items normal to manufacturers' requirements or standard accepted trade practices as necessary to complete work, though not specifically indicated or specified.
- B. Verify measurements and conditions in field before starting work.
- C. Examine materials to which work is to be applied and notify the Architect/Owner's Representative, in writing, of any conditions existing which are detrimental to proper and expeditious installation of work.
 1. Starting of work shall be construed as acceptance of conditions.
- D. Confer with other trades, install work to avoid interference with other trades, and possible necessary adjustments to conform to structural conditions and work of other trades.
- E. Coordinate and set inserts and locate openings in floors and walls in new construction.
 1. Locate pipes and ducts to avoid interference with other work shown on the drawings and as directed by the Architect/Owner's Representative.
 2. Keep all concealed pipes and ducts within the enclosing construction provided.
 3. Arrange exposed work neatly in parallel runs and parallel with walls or structure, with uniformly spaced hangers and supports, and within the spaces assigned for each kind of work.

- F. Make coordinated layouts showing concrete work required for housekeeping pads, equipment bases and inertia masses which are cast in place, including the location of anchors and dowels.
 - 1. Coordinate the scheduling and placing of the concrete to suit the mechanical work schedules.
 - 2. Concrete housekeeping pads are to cover the full area of each piece of equipment. Concrete bases are to be of dimension and heights to suit the equipment. The forming and placing of concrete shall be provided under this specification section.

3.2 MAINTENANCE OF EQUIPMENT AND SYSTEM PRIOR TO FINAL ACCEPTANCE

- A. Maintain all installed equipment and systems in accordance with the manufacturer's published instructions, until final acceptance by the Architect/Owner's Representative, and take such measures as necessary to ensure adequate protection of all equipment and materials during delivery, storage, installation, operating and shut-down conditions.
 - 1. This responsibility shall include all provisions required to meet the conditions incidental to the delays pending final test of systems and equipment.
 - 2. Maintain and periodically clean all equipment until final acceptance.
- B. After installation of systems has been completed, operate the system to determine the capability of the equipment and controls to conform to the requirements of the drawings and specifications prior to performance testing.

3.3 DAMAGED EQUIPMENT

- A. Any and all equipment, parts, components, etc., provided under this division which is damaged by the Contract or which is received in damaged condition during shipping, transit, handling, or during installation shall be replaced. Dented, or damaged non-structural equipment jackets or surface casings such as but not limited to water heater jackets, boiler jackets, chiller insulation jackets, etc., shall either be repaired or replaced at the option of the Owner's Representative. If repaired, the finished product shall match original equipment exactly.
- B. Any equipment which develops surface rust, either through improper storage, handling or installation, shall be refinished by grinding the affected area down to bare (white) metal, then prepared with a rust preventive primer and finished with the original manufacturer's touch-up paint to match existing color.

3.4 EQUIPMENT INSTALLATION

- A. Locate and set equipment anchor bolts, dowels and aligning devices for all equipment requiring them. Coordinate requirements of concrete work with Contractor and other trades.
 - 1. Level the equipment and grout solid between the equipment and the surface below. Grout to be premixed grout mixed in accordance with manufacturer's specifications.
- B. The field assembly, installation and alignment of equipment is to be done under field supervision provided by the manufacturer or with inspections, adjustments and approval by the manufacturer.

C. Equipment startup.

1. Contractor shall provide qualified start-up personnel, certified by equipment manufacturer, to inspect and approve equipment and to supervise the operating tests of the equipment. System commissioning shall be performed in accordance with ASHRAE standards.

D. Equipment and system test operation.

1. Note: Equipment and system test operation is separate and apart from additional requirements of training and demonstration. Refer to individual sections for requirements regarding training and demonstration. Notify the Owner's Representative in advance of beginning the equipment and system test operation. All equipment testing/demonstration shall be performed in the presence of the Architect/Owner's Representative. A minimum of seven (7) days notice is required before equipment and system testing.
2. Each piece of equipment shall be operated in its system as long as required to provide proper functioning.
3. Perform an operating test of each complete system for twenty-four hours continuous operation as a minimum, or as long as required to provide coordination and proper functioning of all related systems and controls.
4. The operating criteria for each test shall be determined in advance with the Owner's Representative approval whenever seasonal conditions shall not produce a full design load on any equipment or system.
5. Certify to the Owner's Representative that all equipment is functioning properly.
6. Should the apparatus fail to meet the Contract requirements, adjust, repair or replace all defective or inoperative parts and again conduct the complete performance tests.

3.5 CLEANING AND ADJUSTING OF SYSTEMS

A. Blow out, clean and flush each system of piping, ductwork and equipment to thoroughly clean the systems.

1. Clean all materials and equipment, and leave in condition ready to operate and receive succeeding finishes where required.
2. Adjust and align all equipment interconnected with couplings or belts.
 - a. Adjust valves of all types and operating equipment of all types to provide proper operation.
 - b. Remove and clean elements in all steam trap bodies.
 - c. Clean all strainers. Replace temporary construction screens with new permanent screens.

B. Permanent equipment operated during construction shall not be abused or be used in service different from its design application.

1. Temporary disposable filters shall be used during temporary operation.
2. All expendable media, including belts used for temporary operation and similar expendable materials shall be replaced just prior to acceptance.
3. Packing boxes of equipment operated during construction must be replaced just prior to system acceptance, using materials and methods specified by the supplying manufacturer.

C. Equipment furnished with factory finishes where damaged shall be retouched and repainted to present a new appearance.

- D. Furnish and maintain protection for all of the work whether completed or in progress.
 - 1. Furnish and install coverings and enclosures as required.
- E. New and existing operating equipment and systems shall be clean and dust free inside and out.
 - 1. Concealed and unoccupied areas such as plenums, pipe and duct spaces and Equipment Rooms shall be free of rubbish and swept, vacuumed, or wiped clean at time of acceptance.

3.6 CONTRACTOR REQUESTED FIELD OBSERVATIONS

- A. During the course of, and at stages appropriate to the progress of construction, the Contractor may request field observations of the design professional. If the field observation is a request of and by the Contractor, the Contractor shall provide all necessary ladders, scaffolding, lifts, safety harnesses or other equipment in order for the Architect to safely and adequately perform the requested observations.
 - 1. Requests for observations shall be made a minimum of seven (7) days in advance of the requested date of observation.
 - 2. All equipment, ladders, lifts, safety nets, scaffolding, etc., shall be provided and in place for the use of the Architect.
 - 3. All equipment panel covers, electrical panels, or other equipment shall be opened by the Contractor for viewing by the Architect.
 - 4. The Contractor shall make available a mechanic or technician of that field in order to answer questions of the designer, make any and all adjustments and/or corrections and to assist the Architect.

3.7 TESTING AND BALANCING

- A. Refer to Specifications Section 230593.

3.8 PAINTING

- A. General painting is typically performed by the Division 09 Contractor. This Contract shall however, either perform specialized painting as called for below in the following conditions or he shall advise the Contractor of these requirements as follows:
 - 1. Thoroughly clean all surfaces, requiring prime painting, of rust, loose scale, oil and grease.
 - 2. Dry surfaces before painting.
 - 3. Do not paint controls, nameplates, labels or sprinklers.
- B. Paint all equipment unless otherwise specified not to be painted at the factory with one prime coat of rust prohibitive paint.
- C. Provide field painting as follows:
 - 1. All exposed iron work, including un-insulated ferrous piping and conduit system components, hangers, supports, equipment bases, and apparatus; prime coat with a red lead-free paint.
 - 2. Un-insulated duct work and casing exposed to view and exposed galvanized surfaces of conduit and piping and of equipment prime painted at the shop: Prime coat, zinc chromate for galvanized surfaces.
 - 3. Inside of all duct work where visible through registers and grilles: One coat of flat black paint.

3.9 CONNECTIONS TO EQUIPMENT

- A. Provide mechanical connections to equipment and fixtures requiring such connections which are supplied by Architect/Owner's Representative or under other divisions.
- B. Provide unions, nipples, adapters, valves, flexible connections, and other trim required for final connections for each such fixture or item of equipment, as required for complete operation, servicing, and maintenance.

3.10 WORKMANSHIP

- A. Perform all work in a practical, neat and workmanlike manner with mechanics skilled in work, and using the best practices of the trade involved.
- B. No work shall be concealed until it has been inspected and approved by the Architect/Owner's Representative.
- C. Workmanship or materials not meeting with requirements of the specifications and drawings and satisfaction of the Architect/Owner's Representative shall be rejected and immediately replaced in an acceptable manner, without additional cost to the Architect/Owner's Representative.

3.11 LUBRICATION

- A. All equipment furnished, installed, or connected under this division, shall be inspected for proper lubrication when connected and before operation of the equipment is begun, as recommended by the Manufacturer.
- B. The Contractor for the work of this division shall be held responsible for any damage to equipment that is operated without having been properly lubricated.

3.12 USE OF PREMISES AND CLEANING

- A. Remove and dispose of all waste materials and rubbish due to all construction operations under the Contract, except as otherwise noted, and keep the building free from rubbish and dirt caused by his and/or his Sub-Contractors' employees.
 - 1. During the entire progress of the work, rubbish removal shall be made frequently so as to prevent any potential safety or health hazard.
- B. Upon completion of the work, remove all protection, paint, putty, and other stains from all fixtures and glass and leave the premises thoroughly broom cleaned.

3.13 CUTTING, ALTERING AND PATCHING

- A. Provide all cutting, chasing, drilling, altering and rough patching required for the work of this division.
- B. Do all shoring, bracing, cutting, patching, piecing out, filling in, repairing and refinishing of all present work as made necessary by the alteration and the installation of new work.
- C. All holes and openings occurring in the existing floors after equipment, partitions, floors, steel work, conduits and pipes are removed or installed shall be closed up with materials similar to the adjacent work.

- D. The size and location of items requiring an opening, chase or other provisions to receive it shall be given by the trade requiring same in ample time to avoid undue cutting of any new work to be installed. These provisions shall not relieve the Contractor from keeping other trades informed as to the required opening, chases, etc., nor from responsibility for the correctness thereof, nor for cutting and repairing after the new work is in place.
- E. Include all cutting, repairing, and patching in connection with the work that may be required to make the several parts come together properly and fit it to receive or be received by the work of other trades, as shown on the drawings and/or specified, or reasonably implied by the drawings and specifications.
- F. All repairing, patching, piecing-out, filling-in, restoring and refinishing shall be neatly done by mechanics skilled in their trade to leave same in condition satisfactory to the Architect/Owner's Representative.
- G. Materials and their methods of application for patching shall comply with applicable requirements of the specifications.
 - 1. Materials and workmanship not covered by the specifications and items of work exposed to view adjoining existing work to remain shall conform to similar materials and workmanship existing in or adjacent to the spaces to be altered.
- H. Cutting, repairing, and patching shall include all items shown on the drawings, specified in the specifications or required by the installation of new work or the removal of existing work.
- I. Remove partitions, walls, suspended ceilings, etc., as necessary to perform the required alterations or new construction work.
 - 1. Avoid damage to construction and finishes that are to remain.
- J. Protect and be responsible for the existing building, facilities and improvements if any.
 - 1. Any disturbance or damage to the work, the existing building, and improvements, or any impairments of facilities resulting from the construction operations, shall be promptly rectified, with the disturbed, damaged, or impaired work, restored, repaired or replaced at no extra cost.
- K. All alterations which are not indicated on the drawings nor specified herein but necessary to make good existing work disturbed by reason of the work shall be restored to a condition satisfactory to the Architect/Owner's Representative.
- L. All holes in masonry floors and walls are to be core drilled.
- M. Disturbed concrete and /or cement floor areas shall be patched with approved type latex mortar.
 - 1. When cement mortar is used for patching, the surfaces shall be depressed a minimum depth of one inch (1").
- N. Reinstall all weather protection work in waterproof manner.
- O. Openings in roofs:
 - 1. Openings in roofs shall be kept properly plugged and caulked at all times, except when being worked on, to preclude the possibility of flooding due to storms or other causes. After completion of work, openings shall be permanently sealed.

P. Temporary openings.

1. All temporary openings cut in walls, floors or ceilings for pipe or duct work shall be closed off with transite or an equally non-combustible material except when mechanics are actually working at the particular opening.

3.14 USE OF PERMANENT SYSTEMS:

A. Heating System:

1. The Contractor may, at his option, utilize the permanent heating systems provided under this Contract to provide space heating prior to Project completion date. The fuel for such space heating and for required tests of heating equipment shall be provided by Contractor.
2. The heating system shall be operated only by qualified personnel, and shall be operated with all auxiliaries, and in accordance with manufacturer's instructions and good operating practice. If at any time the Owner's Representative determines that the equipment is being improperly operated or maintained, Contractor may be directed to disconnect its use.
3. Heating systems shall be operated and controlled to prevent temperature in any room or space in any building from exceeding 90 deg. F.
4. Systems may be activated without diffusers and registers in place, but filters with same efficiency as those specified shall be provided both in air handling equipment and at return air grille locations. Filter return air entering duct work, to prevent return air duct work from accumulating dust or otherwise becoming dirty.
5. Contractor shall, prior to final acceptance of the Work, place heating systems and related equipment in a condition equal to new.

B. Air Conditioning System:

1. The Contractor may, at his option, utilize the permanent air conditioning systems provided under this Contract to provide space cooling prior to the Project completion date.
2. The fuel, electricity or other energy required for space cooling and for any subsequent operation or testing shall be provided for by the Contractor.
3. The cooling system shall be operated only by fully qualified personnel and shall be operated with all auxiliaries, and in accordance with manufacturer's instructions and good operating practice. Start up of equipment for use by the Contractor shall not commence any warranty period.
4. Cooling systems shall be operated and controlled to prevent temperature in any room or space in any building from falling below 70 deg. F.
5. Systems may be activated without diffusers and registers in place, but filters with same efficiency as those specified shall be provided both in air handling equipment and at return air grille locations. Filter all return air entering duct work, to prevent return air duct work from accumulating dust or otherwise becoming dirty.
6. Contractor shall, prior to final acceptance of the Work, place cooling systems and related equipment in a condition equal to new.

3.15 PENETRATIONS THROUGH FIRE SEPARATIONS

- A. Pack annular space between sleeve and pipe (insulation) and / or conduit in fire rated construction with fire retardant putty, sealant and / or caulk in accordance with listed assemblies utilized on the project. Material shall be non-asbestos based and installed in accordance with manufacturers instructions for fire rating required.

- B. Penetrations of multiple items and penetrations with annular space greater than 1/2" shall be provided with approved backing material in accordance with manufacturer's instructions.
- C. Fire retardant sealer and system shall meet ASTM E-84, ASTM E-814, and UL-1479.

END OF SECTION 23 00 10



SECTION 23 00 20 – BASIC MECHANICAL REQUIREMENTS

PART 1 - GENERAL

1.1 RELATED DOCUMENTS

- A. The general provisions of the Contract, including the Conditions of the Contract (General, Supplementary, and other Conditions) and Division 00 and 01 as appropriate, apply to the Work specified in this Section.
- B. Refer to all Sections, as well as the Specifications for the other various trades and materials and be thoroughly familiar with all provisions regarding all work.

1.2 SCOPE OF WORK

- A. This Section specifies the basic requirements for mechanical installations and includes requirements common to more than one section of Division 23. It expands and supplements the requirements specified in sections of Division 01.

1.3 ACCESSIBILITY

- A. Install equipment and materials to provide required access for servicing and maintenance. Coordinate the final location of concealed equipment and devices requiring access with final location of required access panels and doors. Allow ample space for removal of all parts that require replacement or servicing. Verify exact location and placement of all access panels with/through Architect prior to any equipment rough-in.
- B. Extend all grease fittings to an accessible location.
- C. Refer to the Division 08 Section: Access Doors.

1.4 ROUGH-IN

- A. Verify final locations for rough-ins with field measurements and with the requirements of the actual equipment to be connected.
- B. Refer to equipment specifications in Divisions 23 for rough-in requirements.

1.5 MECHANICAL INSTALLATIONS

- A. Coordinate mechanical equipment and materials installation with other building components.
- B. Verify all dimensions by field measurements.
- C. Arrange for chases, slots, and openings in other building components to allow for mechanical installations.
- D. Coordinate the installation of required supporting devices and sleeves to be set in poured in place concrete and other structural components, as they are constructed.
- E. Sequence, coordinate, and integrate installations of mechanical materials and equipment for efficient flow of the Work. Give particular attention to large equipment requiring positioning prior to closing-in the building.
- F. Coordinate the cutting and patching of building components to accommodate the installation of mechanical equipment and materials.

- G. Where mounting heights are not detailed or dimensioned, install mechanical services and overhead equipment to provide the maximum headroom possible.
- H. Install mechanical equipment to facilitate maintenance and repair or replacement of equipment components. As much as practical, connect equipment for ease of disconnecting, with minimum of interference with other installations.
- I. Coordinate the installation of mechanical materials and equipment above ceilings with suspension system, light fixtures, and other installations.
- J. Coordinate connection of mechanical systems with exterior underground and overhead utilities and services. Comply with requirements of governing regulations, franchised service companies, and controlling agencies. Provide required connection for each service.

1.6 MECHANICAL COORDINATION DRAWINGS

- A. Prepare and submit a set of coordination drawings showing major elements, components, and systems of mechanical equipment and materials in relationship with other building components. Prepare drawings to an accurate scale of 1/4"=1'-0" or larger. Indicate the locations of all equipment and materials, including clearances for installing and maintaining insulation, servicing, and maintaining equipment, valve stem movement, and similar requirements. Indicate movement and positioning of large equipment into the building during construction.
- B. Prepare floor plans, reflected ceiling plans, elevations, sections, and details to conclusively coordinate and integrate all installations. Indicate locations where space is limited, and where sequencing and coordination of installations are of importance to the efficient flow of the Work, including (but not necessarily limited to) the following:
 - 1. Mechanical equipment room layouts;
 - 2. Specific equipment installations, including:
 - a. Ductwork and diffusers;
 - b. Pumps (new and existing) and piping connections
 - c. Air Handling equipment, fan coils and terminal units with accessories requirements.
 - 3. Work in pipe spaces, chases, trenches, and tunnels;
 - 4. Exterior wall penetrations;
 - 5. Ceiling plenums which contain piping, ductwork, or equipment in congested arrangement;
 - 6. Installations in mechanical riser shafts, at typical sections and crucial offsets and junctures;
 - 7. Division 23 Contractor shall furnish drawings, to Contractor, once approved by reviewing Architect, to fully coordinate with all trades and subcontractors required. Failure to fully coordinate via this process shall not relieve the contractor of his responsibility to coordinate structural supports, electrical service routing of mechanical systems and provisions for required access.

1.7 CUTTING PATCHING AND SEALING OF PENETRATIONS

- A. This Article specifies the cutting and patching of mechanical equipment, components, and materials to include removal and legal disposal of selected materials, components, and equipment.
- B. Refer to the Division 01 Section: CUTTING AND PATCHING for general requirements for cutting and patching.

- C. Refer to Division 26 Section for BASIC ELECTRICAL REQUIREMENTS for requirements for cutting and patching electrical equipment, components, and materials.
- D. Do not endanger or damage installed Work through procedures and processes of cutting and patching.
- E. Arrange for repairs required to restore other work, because of damage caused as a result of mechanical installations.
- F. No additional compensation will be authorized for cutting and patching Work that is necessitated by ill-timed, defective, or non-conforming installations.
- G. Perform cutting, fitting, and patching of mechanical equipment and materials required to:
 - 1. Uncover Work to provide for installation of ill-timed Work.
 - 2. Remove and replace defective Work.
 - 3. Remove and replace Work not conforming to requirements of the Contract Documents.
 - 4. Remove samples of installed Work as specified for testing.
 - 5. Install equipment and materials in existing structures.
 - 6. Upon written instructions from the Architect, uncover and restore Work to provide for Architect observation of concealed Work.
- H. Cut, remove, and legally dispose of selected mechanical equipment, components, and materials as indicated, including, but not limited to removal of mechanical piping, heating units, plumbing fixtures and trim, and other mechanical items made obsolete by the new Work.
- I. Protect the structure, furnishings, finishes, and adjacent materials not indicated or scheduled to be removed.
- J. Provide and maintain temporary partitions or dust barriers adequate to prevent the spread of dust and dirt to adjacent areas.
- K. Locate identify, and protect mechanical and electrical services passing through remodeling or demolition area and serving other areas required to be maintained operational. When transit services must be interrupted, provide temporary services for the affected areas and notify the Owner prior to changeover.
- L. Seal all penetrations of building envelope air and water tight. For complete closure of openings, where necessary, provide 1/8" thick elastomeric barrier anchored to materials penetrating building envelope and adjacent envelope surfaces involved - seal connections with caulk and mechanical fasteners. Refer to Architectural Sections on joints and sealants. Seal all conduit systems communicating between conditioned and unconditioned spaces. Coordinate all work with and through prime bidder and other trades. Unless otherwise directed, caulk sealant shall be long lasting polyurethane based products, resistant to UV exposure, installed in accordance with manufactures instructions. Sealant joints shall withstand building pressures variance with respect to ambient of 0.25 inches water gauge, with no leakage in terms of air and or water vapor.

1.8 MECHANICAL SUBMITTALS

- A. Refer to the Conditions of the Contract (General and Supplementary) and Division 01 Section: Submittal Procedures for submittal definitions, requirements, and procedures.

- B. Submittal of bound shop drawings, product data, and samples will be accepted only when submitted by the Contractor. Data submitted from subcontractors and material suppliers directly to the Architect will not be processed.

PART 2 - PRODUCTS

2.1 PRODUCT OPTIONS AND SUBSTITUTIONS

- A. Refer to the Instructions to Bidders for requirements in selecting products and requesting substitutions.

2.2 PRODUCT LISTING

- A. Prepare listing of major mechanical equipment and materials for the project. A sample schedule is included at the end of this Section to complete this requirement.
- B. Provide all information requested.
- C. Submit this listing as a part of the submittal requirement specified in the Division 01.
- D. When two or more items of same material or equipment are required (plumbing fixtures, pumps, valves, air conditioning units, etc.) they shall be of the same manufacturer. Product manufacturer uniformity does not apply to raw materials, bulk materials, pipe, tube, fittings (except flanged and grooved types), sheet metal, wire, steel bar stock, welding rods, solder, fasteners, motors for dissimilar equipment units, and similar items used in Work, except as otherwise indicated.
- E. Provide products which are compatible within systems and other connected items.

2.3 NAMEPLATE DATA

- A. Provide permanent operational data nameplate on each item of power operated mechanical equipment, indicating manufacturer, product name, model number, serial number, capacity, operating and power characteristics, labels of tested compliance, and similar essential data. Locate nameplates in an accessible location.

2.4 DELIVERY, STORAGE, AND HANDLING

- A. Deliver products to project properly identified with names, model numbers, types, grades, compliance labels, and similar information needed for distinct identifications; adequately packaged and protected to prevent damage during shipment, storage, and handling.
- B. Store equipment and materials at the site, unless off-site storage is authorized in writing. Protect stored equipment and materials from damage.
- C. Coordinate deliveries of mechanical materials and equipment to minimize construction site congestion. Limit each shipment of materials and equipment to the items and quantities needed for the smooth and efficient flow of installations.

2.5 RECORD DOCUMENTS

- A. Refer to the Division 01 Section: Closeout Procedures for requirements. The following paragraphs supplement the requirements of Division 01.

- B. Mark Drawings to indicate revisions to piping and ductwork, size and location both exterior and interior; including locations of coils, dampers and other control devices, filters, boxes, and similar units requiring periodic maintenance or repair; actual equipment locations, dimensioned from column lines; actual inverts and locations of underground piping; concealed equipment, dimensioned to column lines; mains and branches of piping systems, with valves and control devices located and numbered, concealed unions located, and with items requiring maintenance located (i.e., traps, strainers, expansion compensators, tanks, etc.); Change Orders; concealed control system devices.
- C. Mark Specifications to indicate approved substitutions, Change Orders, actual equipment and materials used.

2.6 OPERATION AND MAINTENANCE DATA

- A. Refer to the Division 01 Section for Project Closeout or Operation and Maintenance Data for procedures and requirements for preparation and submittal of maintenance manuals.
- B. In addition to the information required by Division 01 for Maintenance Data, include the following information:
 - 1. Description of function, normal operating characteristics and limitations, performance curves, engineering data and tests, and complete nomenclature and commercial numbers of all replaceable parts.
 - 2. Manufacturer's printed operating procedures to include start-up, break-in, routine and normal operating instructions; regulation, control, stopping, shut-down, and emergency instructions; and summer and winter operating instructions.
 - 3. Maintenance procedures for routine preventative maintenance and troubleshooting; disassembly, repair, and reassembly; aligning and adjusting instructions.
 - 4. Servicing instructions and lubrication charts and schedules.
- C. Submit in accordance with Section 017800.
- D. Use multiple binders if a single binder would exceed 2-1/2 inches in thickness; arrange the data in the same sequence as the specification sections; delete or mark through extraneous data.
- E. Provide tab pages with metal or plastic reinforced holes to separate each major item or closely related group of items with typed item names on the tabs. Supply a table of contents at the beginning of each volume listing at items, the manufacturers and the name, address and phone number of the nearest authorized service representative.
- F. A copy of the completed manual shall be submitted to the Contracting Officer one week before the user instruction for perusal. This copy will be returned to the Contractor with the user, comments. These comments shall be incorporated in the final copies of the manual. The Contractor shall obtain a signed receipt for the manual.
- G. The O & M Manual outline shall be prepared in two parts along the lines suggested in the 2019 HVAC Applications, Chapter 40.
- H. All contents shall be project specific, typewritten.

2.7 WARRANTIES

- A. Refer to individual equipment specifications for warranty requirements.

- B. Compile and assemble the warranties specified in Division 23, into a separated set of vinyl covered, three ring binders, tabulated and indexed for easy reference.
- C. Provide complete warranty information for each item to include product or equipment to include date of beginning of warranty or bond; duration of warranty or bond; and names, addresses, and telephone numbers and procedures for filing a claim and obtaining warranty services.

2.8 CLEANING

- A. Refer to the Division 01 Section for general requirements for final cleaning.
- B. Refer to Division 230593 Section: TESTING, ADJUSTING, AND BALANCING for requirements for cleaning filters, strainers, and mechanical systems prior to final acceptance.

PART 3 - EXECUTION

3.1 WARRANTIES

- A. Refer to the Division 01 Section for procedures and submittal requirements for warranties. Refer to individual equipment specifications for warranty requirements.
- B. Compile and assemble the warranties specified in Division 23, into a separated set of vinyl covered, three ring binders, tabulated, and indexed for easy reference.
- C. Provide complete warranty information for each item to include product or equipment to include date of beginning of warranty or bond; duration of warranty or bond; and names, addresses, and telephone numbers and procedures for filing a claim and obtaining warranty services.

3.3 CLEANING

- A. Refer to the Division 01 Section for general requirements for final cleaning.
- B. Refer to Division 23 Section: TESTING, ADJUSTING, AND BALANCING for requirements for cleaning filters, strainers, and mechanical systems prior to final acceptance.

END OF SECTION 23 00 20

SECTION 23 05 10 - ELECTRICAL REQUIREMENTS FOR
MECHANICAL EQUIPMENT



PART 1 - GENERAL

1.1 RELATED DOCUMENTS

- A. The general provisions of the Contract, including the Conditions of the Contract (General, Supplementary, and other Conditions) and Division 00 and 01 as appropriate, apply to the Work specified in this Section.
- B. Refer to all Sections, as well as the Specifications for the other various trades and materials and be thoroughly familiar with all provisions regarding all work.

1.2 SCOPE OF WORK

- A. Compliance with National Electric Code Requirements
 - 1. Minimum Requirements:
 - a. The requirements of this Division supercede the "minimum" requirements of National Codes such as NEC in many areas. Where reference to this National Code is made, it is understood that the requirements of these codes are meant to indicate the "minimum" requirements required by these Contract Documents and are not to infer that these "minimum" requirements eliminate or in any way diminish the requirements of individual sections of these Contract Documents.
 - b. Wherever compliance with this National Code is required, it shall be taken as a minimum requirement and applicable whenever the Contract Documents are silent with respect to specific requirements or installation procedures. The Contractor shall as a minimum, comply with the more stringent of the requirements.
- B. Interlock Wiring for Mechanical Equipment
 - 1. Interlocks & Wiring of Mechanical Equipment: It is the intent of the contract documents to note or include most of the obvious physical wiring, conduit, relays, and necessary interlocks between various pieces of mechanical/electrical equipment. Plans, details, specifications and drawings however, do not typically indicate the exact extent and encompassment of all required mechanical/electrical interlocks, routing, control voltages, conduit, wiring diagrams, etc., between mechanical and electrical devices and equipment that may be required for the proper operation and sequencing of equipment. Also, typically not indicated on the drawings is the differentiation between field installed and factory provided wiring because of the significant differences in requirements between various equipment manufacturer's requirements and/or job site conditions. It is the responsibility of this contractor to first verify that all mechanical related items affecting other trades are properly coordinated, accounted for and included in pricing prior to bid date. Additional costs for interlocks after bids are received will not be allowed for failure to coordinate. Reference is made to coordination and responsibility of providing the required wiring diagrams and requirements between the various subs, etc. It remains however, the responsibility of this Contractor as further described in the following articles, to properly coordinate, be responsible for, and to allow for any and all costs associated with the requirements of the equipment manufacturer's recommendations in order to preserve guarantees and warranties. (Note: For informational purposes only) - Typical mechanical/electrical/control/wiring interlocks covered under this section include but are not limited to the following examples:

- a. Domestic water pump interlocks with aquastats & thermostats.
- b. Exhaust fans and supply fan general ventilation interlocks.
- c. Smoke detector interlocks with supply air fans.
- d. Hi-Limit Temperature (firestat) interlocks with supply air fans.
- e. Lo-Limit Temperature (freezestat) interlocks with supply air fans.
- f. Interlocks between automatic safety float switches in emergency drain pans and respective fan motors and/or condensing units.
- g. Interlocks between Air Handling Unit "Kill" switches and fan motor starters.
- h. Damper interlocks between required fire suppression systems.
- i. Fresh air damper interlocks with supply air fans.
- j. Two speed fan motors, number of conductors, and interlocks between motor starters and fan speed controllers.
- k. High limit temperature interlocks with unit heater thermostats.
- l. High and low water level limit interlocks with sump and ejector pumps.
- m. All other factory wired mechanical equipment requiring field installed connections and interfaces.

1.3 SUMMARY OF RESPONSIBILITY

- A. In order to ensure proper operation of mechanical equipment installed, it is the intent of this section of the specifications to ensure that the Division 23 Contractor is the ultimate party responsible for the proper electrical installation of the equipment provided under the technical specifications of this Division. Unless the Division 23 Contractor is fully licensed and qualified to provide a complete electrical installation, he shall obtain the services of a fully qualified electrical Contractor to perform those services required to provide a complete and operational system. If, however, the services of other Contractors or sub-contractors are required by the Division 23 Contractor in order that the equipment provided is to operate and perform as specified, the Division 23 Contractor shall obtain, pay for, and coordinate the services of such Contractor(s) in order to provide a complete a fully operational mechanical system. The Division 23 Contractor shall be fully responsible for the work of all sub-contractors and shall fully warrant their work in accordance with the requirements of Division 01 of these specifications.
- B. This section includes the basic requirements for field installed electrical conduits, power circuits, breakers, wiring, interlocks, and other electrical components which are to become an integral part of mechanical equipment provided under Division 23. All work performed under this section shall fully as a minimum, comply with Division 26 Specifications and National Electric Code - (latest edition) and shall be provided as listed below:
 - 1. All "field-installed" interlock and/or control/power wiring necessary to provide a complete and operating mechanical system shall be ultimately provided by, and be the responsibility of the Division 23 Contractor. These components shall include, but are not limited to the following examples:
 - a. Automatic Temperature Control panels
 - b. Installation and connection of factory installed motors
 - c. Variable frequency drives
 - d. Motors (single & multi-speed)
 - e. Motor starters (single and multi-speed) for all Division 23 equipment
 - f. Fire protection control panels
 - g. Supply, return, & exhaust fan interlocks
 - h. Plumbing fixture automatic flush valves
 - i. Interlocks between domestic water circulating pumps & aquastats
 - j. Exhaust fan/supply fan interlocks
 - k. Filters at AHU's

- I. AHU, hi-limit temperature interlocks, lo-limit temperature interlocks, smoke detectors, and other interlocks related to Life Safety protection.
 - m. Other various interlocks between items of mechanical equipment, safeties, and field wired interconnections.
 - C. It is the responsibility of the Division 23 Contractor to fully coordinate the electrical requirements of his mechanical equipment with the Division 26 Contractor prior to bidding and to ensure that other contractors and divisions are made aware of the requirements of his equipment that he intends to provide. The Division 23 Contractor shall provide wiring and control diagrams of all mechanical, air conditioning, ventilation, plumbing and /or fire protection equipment clearly delineating between factory wiring and field installed wiring. The mechanical contractor shall ensure that all field installed wiring, interlocks, etc., required to provide a complete and operable system are inclusive with his bid.
 - D. Specific electrical power requirements (i.e., horsepower and electrical characteristics) where known, for mechanical equipment are scheduled on the Drawings or within the body of the individual technical specifications.
 - E. Low Voltage Wiring: Low voltage wiring is not typically shown on the contract documents or plans. It remains however, the responsibility of the Division 23 Contractor to fully coordinate the low voltage electrical requirements of his mechanical equipment with the Division 26 Contractor prior to bidding and to ensure that other Contractors and Divisions are made aware of the requirements of his equipment that he intends to provide. The Division 23 Contractor shall also provide the low voltage wiring and control wiring diagrams of all mechanical, air conditioning, ventilation, plumbing and /or fire protection equipment clearly delineating between factory wiring and field installed wiring.
 - 1. The Division 23 Contractor shall coordinate with the Division 26 Contractor for all necessary power requirements.

1.4 REFERENCES

- A. NEMA Standards MG 1: Motors and Generators
- B. NEMA Standard ICS 2: Industrial Control Devices, Controllers, and Assemblies.
- C. NEMA Standard 250: Enclosures for Electrical Equipment.
- D. NEMA Standard KS 1: Enclosed Switches.
- E. As a minimum, comply with National Electrical Code (NFPA 70).

1.5 SUBMITTALS

- A. Motors, Starters, & VFD Drives: Provide manufacturer's product data. If starters are an integral part of packaged mechanical equipment, then a separate starter submittal is not required.
- B. Submit product data for motors, starters, variable frequency drives and other electrical components with submittal data required for the equipment for which it serves, as required by the individual equipment specification sections.

1.6 QUALITY ASSURANCE

- A. All electrical components and materials shall be UL labeled.

PART 2 - PRODUCTS

2.1 MOTORS

- A. The following are basic requirements for simple or common motors. For special duty motors, more detailed and specific requirements are specified in Section 230513 – “Electric Motors”.
1. Torque characteristics shall be sufficient to satisfactorily accelerate the driven loads.
 2. Motor sizes shall be large enough so that the driven load will not require the motor to operate in the service factor range.
 3. Temperature Rating: Rated for 50 deg. C environment with maximum 50 deg. C temperature rise for continuous duty at full load (Class A Insulation).
 4. Starting capability: Frequency of starts as indicated by automatic control system, and not less than 5 evenly time spaced starts per hour for manually controlled motors.
 5. Service Factor: 1.15 for poly-phase motors and 1.35 for single phase motors.
 6. Motor construction: NEMA Standard MG 1, general purpose, continuous duty, Design "B", except "C" where required for high starting torque.
 - a. Frames: NEMA Standard No. 48 or 54; use driven equipment manufacturer's standards to suit specific application.
 - b. Bearings: Ball or roller or pillow block bearings with inner and outer shaft seals; re-greaseable, except permanently sealed where motor is normally inaccessible for regular maintenance; designed to resist thrust loading where belt drives or other drives produce lateral or axial thrust in motor; for fractional horsepower, light duty motors, sleeve type bearings are permitted.
 7. Enclosure Type: Open drip-proof motors for indoor use where satisfactorily housed or remotely located during operation; totally enclosed, fan cooled for exterior applications or where specifically indicated on drawings.
 8. Overload protection: Built-in thermal overload protection.
 9. Noise rating: "Quiet"
 10. Efficiency: "Premium Energy Efficient" motors shall have a minimum efficiency as scheduled in accordance with IEEE Standard 112, test method B. If efficiency not specified, motors shall have a higher efficiency than "average standard industry motors", in accordance with IEEE Standard 112, test method B.
 11. Nameplate: Indicate the full identification of manufacturer, ratings, characteristics, construction, special features and similar information.

2.2 STARTERS, ELECTRICAL DEVICES, AND WIRING

- A. Motor Starter Characteristics:
1. Enclosures: Unless otherwise specifically identified, provide NEMA 1, general purpose enclosures with padlock ears, except in wet or exterior locations, where enclosures shall be NEMA 3R with conduit hubs, or units in hazardous or dust laden atmospheres or other locations which shall have NEC rating for that particular proper class and division.
 2. Type and size of starter shall be as recommended by motor manufacturer and the driven equipment manufacturer for applicable protection and start-up condition.
- B. Magnetic Starters:
1. Refer to Section 230514 - “Motor Starters” for full requirements of motor starters.
 2. As a minimum, provide the following items on each motor starter:
 - a. Maintained contact push buttons and pilot lights, properly arranged for single speed or multi-speed operation as indicated.
 - b. Trip-free thermal overload relays, each phase.

- c. Interlocks, pneumatic switches and similar devices as required for coordination with control requirements of Division 23- "Building Automation System" controls sections.
- d. Built-in 120 volts control circuit transformer, fused from line side, where incoming electrical service exceeds 240 volts.
- e. Lockable "Off" position handle.
- f. H-O-A selector switch.
- g. Externally operated manual reset.
- h. Under-voltage release or protection.

C. Motor connections:

- 1. Flexible conduit, weatherproof type where installed in damp or wet locations as defined by the NEC, except where plug-in electrical cords are specifically indicated.

PART 3 - EXECUTION

3.1 EXAMINATION

- A. Verify equipment physical size and clearances required.
- B. Verify electrical interlocks required.

3.2 THERMAL STOPS & BARRIERS

- A. Thermal Barriers: Where electrical equipment, conduit, wiring, etc., penetrates or comes into contact with cold or hot mechanical equipment, provide thermal barriers to prevent intrusion of unconditioned air into mechanical equipment or to prevent electrical devices from sweating or accumulating condensation.
 - 1. Examples: Examples of the above include but are not limited to:
 - a. Air handling conduit penetrations at or into AHU casings.
 - b. Smoke detectors attachment to hot or cold ductwork.

3.3 TRAINING & DEMONSTRATION

- A. Provide training as described in individual technical specifications.

END SECTION 23 05 10



SECTION 23 05 13 – ELECTRIC MOTORS

PART 1 - GENERAL

1.1 RELATED DOCUMENTS

- A. The general provisions of the Contract, including the Conditions of the Contract (General, Supplementary, and other Conditions) and Division 00 and 01 as appropriate, apply to the Work specified in this Section.
- B. Refer to all Sections, as well as the Specifications for the other various trades and materials and be thoroughly familiar with all provisions regarding all work.

1.2 SCOPE OF WORK

- A. This Section includes basic requirements for all motors connected to mechanical equipment. It includes motors that are factory-installed as part of equipment and appliances as well as field-installed motors.

1.3 QUALITY ASSURANCE

- A. As a minimum, comply with applicable local, state and federal codes.
- B. As a minimum, comply with applicable requirements of recognized industry associations which promulgate standards for the various trades. (See individual Sections of Division 23).
- C. Employ only qualified personnel for this work. Employ competent, qualified mechanics to supervise the work.
- D. As a minimum, comply with ASHRAE Standard 90.1 - 1999 (or latest edition) for motors.
- E. As a minimum, comply with NFPA 70, "National Electrical Code." (Latest Edition)
- F. NRTL Listing: Provide NRTL listed motors.
- G. Term "Listed": As defined in "National Electrical Code," Article 100.
- H. Listing Agency Qualifications: "Nationally Recognized Testing Laboratory" (NRTL) as defined in OSHA Regulation 1910.7.
- I. As a minimum, comply with NEMA Standard MG 1, "Motors and Generators."
- J. As a minimum, comply with UL 1004, "Motors, Electric."

PART 2 - PRODUCTS

2.1 MOTORS, GENERAL

- A. General: Requirements below apply to motors covered by this Section except as otherwise indicated, for motors classified as simple or common motors (Section 230510).
 - 1. Motors 1.0 HP and Larger: Polyphase.
 - 2. Motors Smaller Than 1.0 HP: Single-phase.
 - 3. Frequency Rating: 60 Hz.
 - 4. Voltage Rating: Determined by voltage of circuit to which motor is connected for the following motor voltage ratings (utilization voltages):

- a. 120 V Circuit: 115 V - motor rating.
- b. 208 V Circuit: 200 V - motor rating.
- c. 240 V Circuit: 230 V - motor rating.
- d. 480 V Circuit: 460 V - motor rating.
- 5. Service factors indicated for motors are minimum values and apply at frequency and utilization voltage at which motor is connected. Provide motors which will not operate in service factor range when supply voltage is within 10 percent of motor voltage rating.
- 6. Capacity: Sufficient to start and operate connected loads at designated speeds in indicated environment, and with indicated operating sequence, without exceeding nameplate ratings. Provide motors rated for continuous duty at 100 percent of rated capacity.
- 7. Temperature Rise: Based on 40 deg. C ambient except 50 deg. C when otherwise indicated in equipment specifications or on equipment schedules on Plans.
- 8. Enclosure: Open drip proof except where exposed to elements, weather, or where specifically called for on Drawings and/or equipment specifications.

B. Manufacturers

- 1. Acceptable Manufacturers: Subject to the following requirements, provide motors from one of the following manufacturers:
 - a. Baldor
 - b. Marathon
 - c. U.S. Motors
 - d. General Electric
 - e. Reliance

2.2 POLYPHASE MOTORS

A. General: Squirrel-cage induction-type conforming to the following requirements except as otherwise indicated in equipment specifications.

- 1. NEMA Design Letter Designation: "B" with 1.15 Service Factor.
- 2. Multi-Speed Motors: Separate winding for each speed.
- 3. Energy Efficient Motors: Premium Efficiency.
- 4. Motors shall be complete with shaft grounding rings.

B. Variable Speed Motors for Use with Solid-State Drives:

- 1. NEMA Standard MG 1, Part 31, "Definite Purpose Inverter Fed Motors", continuous duty, Design B, squirrel-cage induction units with ratings, characteristics, and features coordinated with and approved by the drive manufacturer. The motor shall include 1600-volt slot and phase paper insulation for protection against damage due to reflected waves.
- 2. Internal Thermal Overload Protection for Motors: Protection automatically opens control circuit arranged for external connection. Protection operates when winding temperature exceeds safe value calibrated to the temperature rating of the motor insulation.
- 3. Bearings: Double-shielded, pre-lubricated ball bearings suitable for radial and thrust loading of the application.

2.3 SINGLE-PHASE MOTORS

A. General: Conform to the following requirements except as otherwise indicated.

- B. Energy Efficient Motors: One of the following types as selected to suit the starting torque and other requirements of the specific motor application.
 - 1. Permanent Split Capacitor.
 - 2. Split-Phase Start, Capacitor-Run.
 - 3. Capacitor-Start, Capacitor-Run.
- C. Shaded-Pole Motors: Use only for motors smaller than 1/20 hp.
- D. Internal Thermal Overload Protection for Motors: For motors so indicated, protection automatically opens the power supply circuit to the motor, or a control circuit arranged for external connection. Protection operates when winding temperature exceeds a safe value calibrated to the temperature rating of the motor insulation. Provide device that automatically resets when motor temperature returns to normal range except as otherwise indicated.
- E. Bearings, belt connected motors, and other motors with high radial forces on motor shaft shall be ball bearing type. Sealed, pre-lubricated sleeve bearings may be used for other single-phase motors.

2.4 MOTOR EFFICIENCIES

- A. Premium Efficiency Motors:
 - 1. All motors shall bear the NEMA "Premium" label and shall meet or exceed the following nominal energy efficiency levels prescribed below for Design A or B continuous rated:

(The remainder of this page intentionally left blank)

Table 1 Nominal Efficiencies For “NEMA Premium” Induction Motors
Rated 600 Volts or Less (Random Wound)

2.5	Open Drip Proof			Totally Enclosed Fan Cooled		
HP	6-Pole	4-Pole	2-Pole	6-Pole	4-Pole	2-Pole
1	82.5	85.5	77.0	82.5	85.5	77.0
1.5	86.5	86.5	84.0	87.5	86.5	84.0
2	87.5	86.5	85.5	88.5	86.5	85.5
3	88.5	89.5	85.5	89.5	89.5	86.5
5	89.5	89.5	86.5	89.5	89.5	88.5
7.5	90.2	91.0	88.5	91.0	91.7	89.5
10	91.7	91.7	89.5	91.0	91.7	90.2
15	91.7	93.0	90.2	91.7	92.4	91.0
20	92.4	93.0	91.0	91.7	93.0	91.0
25	93.0	93.6	91.7	93.0	93.6	91.7
30	93.6	94.1	91.7	93.0	93.6	91.7
40	94.1	94.1	92.4	94.1	94.1	92.4
50	94.1	94.5	93.0	94.1	94.5	93.0
60	94.5	95.0	93.6	94.5	95.0	93.6
75	94.5	95.0	93.6	94.5	95.4	93.6
100	95.0	95.4	93.6	95.0	95.4	94.1
125	95.0	95.4	94.1	95.0	95.4	95.0
150	95.4	95.8	94.1	95.8	95.8	95.0
200	95.4	95.8	95.0	95.8	96.2	95.4
250	95.4	95.8	95.0	95.8	96.2	95.8
300	95.4	95.8	95.4	95.8	96.2	95.8
350	95.4	95.8	95.4	95.8	96.2	95.8
400	95.8	95.8	95.8	95.8	96.2	95.8
450	96.2	96.2	95.8	95.8	96.2	95.8
500	96.2	96.2	95.8	95.8	96.2	95.8

PART 3 - EXECUTION

3.1 INSTALLATION

- A. General: The following requirements apply to field-installed motors.
- B. Install motors in accordance with manufacturer's published instructions and the following:
 - 1. Direct Connected Motors: Mount securely in accurate alignment.
 - 2. Belt Drive Motors: Use adjustable motor mounting bases. Align pulleys and install belts. Use belts identified by the manufacturer and tension belts in accordance with manufacturer recommendations.

3.2 COMMISSIONING

- A. Check operating motors, both factory and field-installed, for unusual conditions during normal operation. Coordinate with the commissioning of the equipment for which the motor is a part.
- B. Report unusual conditions.
- C. Correct deficiencies of field-installed units.

3.3 TRAINING AND DEMONSTRATION

- A. Demonstration Services: Arrange and pay for a factory-authorized service representative to train Owner's maintenance personnel on the following:
 - 1. Procedures and schedules related to start-up and shut down, troubleshooting, servicing, preventative maintenance, and how to obtain replacement parts.
 - 2. Familiarization with contents of Operating and Maintenance Manuals specified in Division 01, for Closeout Submittals and Division 23, Section 230020 - "Basic Mechanical Requirements."
 - 3. Provide Service Manuals for each motor specified.
- B. Provide three (3) hours of factory authorized training to Owner's operating personnel.
 - 1. Schedule training with at least seven (7) days advanced notice to Owner's Representative.
 - 2. Refer to Section 230010 - "Mechanical General Provisions" for video taping requirements.

END OF SECTION 23 05 13



SECTION 23 05 14 – MOTOR STARTERS

PART 1 - GENERAL

1.1 RELATED DOCUMENTS

- A. The general provisions of the Contract, including the Conditions of the Contract (General, Supplementary, and other Conditions) and Division 00 and 01 as appropriate, apply to the Work specified in this Section.
- B. Refer to all Sections, as well as the Specifications for the other various trades and materials and be thoroughly familiar with all provisions regarding all work.

1.2 SCOPE OF WORK

- A. All motor starters specified under this section shall be provided by the same manufacturer.
- B. All motor starters installed in return air plenums shall be plenum rated.
- C. Extent of motor starter work is indicated by drawings and schedules. All motors and mechanical equipment provided with motors supplied by the Division 23 Contractor shall be also provided with Motor Starters and/or Variable Frequency Drives. It is the responsibility of the Division 23 Contractor to ensure that all Motor Starters/VFD's are sized and suitable for the intended purpose of the mechanical equipment provided.
- D. Disconnecting means unless integral to the Starter/VFD shall be provided by the Division 26 Contractor.
- E. Types of motor starters specified in this section include the following:
 - 1. Magnetic.
 - 2. Manual.

1.3 QUALITY ASSURANCE

- A. Manufacturers: Firms regularly engaged in manufacturer of motor starters, of types, ratings and characteristics required, whose products have been in satisfactory use in similar service for not less than 5 years.
- B. Installer's Qualifications: Firm with at least 3 years of successful installation experience on projects utilizing motor starters similar to that required for the project.
- C. NEC Compliance: As a minimum, comply with NEC as applicable to wiring methods, construction, and installation of motor starters.
- D. NFPA Compliance: As a minimum, comply with applicable requirements of NFPA 70E "Standard for Electrical Safety Requirements for Employee Workplaces".
- E. UL Compliance: As a minimum, comply with applicable requirements of UL 468A, "Wire Connectors and Soldering Lugs for Use with Copper Conductors", and UL 508, "Electrical Industrial Control Equipment", pertaining to installation of motor starters.
- F. IEE Compliance: As a minimum, comply with applicable requirements of IEE STD 241, "Recommended Practice for Electric Power Systems in Commercial Buildings" pertaining to motor starters.

- G. NEMA Compliance: As a minimum, comply with applicable portions of NEMA Standard ICS 2, "Industrial Control Devices, Controllers and Assemblies", Maximum), pertaining to motor controllers/starters and enclosures.

1.4 SUBMITTALS

- A. Product Data: Submit manufacturer's data on motor starters.
- B. Shop Drawings: Submit layout drawings of motor starters showing accurately scaled equipment locations and spatial relationships to associated motors.
- C. Wiring Diagrams: Submit wiring diagrams for motor starters showing connections to electrical power panels, feeders, and equipment. Clearly differentiate between portions of wiring that are manufacturer-installed and portions to be field-installed.
- D. Maintenance Stock - Fuses: For types and ratings required, furnish additional fuses, amounting to one set for every 10 installed units, but not less than 5 sets of each.

1.5 DELIVERY & STORAGE

- A. Motor Starter(s) shall be stored and handled per manufacturer's recommendations.
 - 1. Deliver motor starter(s) from the factory properly secured, crated, and protected with factory plastic shrink wrap or other protective wrap.
 - 2. Lift and support motor starter(s) with the manufacturer's designated lifting or supporting points.
 - 3. Disassemble and reassemble motor starter(s) as required for movement into the final location following manufacturer's written instructions.
 - 4. Deliver motor starter(s) as a factory-assembled unit to the extent allowable by shipping limitations, with protective crating and covering.
 - 5. Store motor starter(s) to prevent damage to starter(s). Store units out of the elements and maintain factory protective covering until ready for installation.
- B. Lift and support motor starter(s) with the manufacturer's designated lifting or supporting points.
- C. Disassemble and reassemble motor starter(s) as required for movement into the final location following manufacturer's written instructions.
- D. Deliver motor starter(s) as a factory-assembled unit to the extent allowable by shipping limitations, with protective crating and covering.

PART 2 - PRODUCTS

2.1 ACCEPTABLE MANUFACTURERS

- A. Acceptable Manufacturers: Subject to compliance with requirements, manufacturers offering motor starters which may be incorporated in the work are as follows:
 - 1. Allen-Bradley Co.
 - 2. Cutler Hammer Products, Eaton Corp.
 - 3. General Electric Co.
 - 4. GTE Products Corp.
 - 5. Gould, Inc.
 - 6. Square D Co.
 - 7. Westinghouse Corp.
 - 8. Siemens, Inc.

2.2 MOTOR STARTERS

- A. General: Except as otherwise indicated, provide motor starters and ancillary components which as a minimum, comply with manufacturer's standard materials, design and construction in accordance with published product information, and as required for complete installation.
- B. Magnetic Starter Requirements: Provide magnetic starters for motors 3/4 hp and larger, and for smaller motors where interlock or automatic operation with other equipment is indicated. Include the following accessories for all starters:
 - 1. Provide UL Listing as a unit. Starters assembled with only UL components will not be acceptable.
 - 2. Maintained-contact push buttons and pilot lights, properly arranged for single-speed or multi-speed operation as indicated.
 - 3. Trip-free thermal adjustable overload relays, each phase.
 - 4. Interlocks, pneumatic switches, and similar devices as required for coordination with control requirements of Section 230900 – "Building Automation System" sections.
 - 5. Built-in 120-volt control circuit transformer with fused secondary, fused from line inside, where service exceeds 240 volts.
 - 6. Pilot Light; Red - "On"
 - 7. Pilot Light; Green - "Off"
 - 8. Auxiliary Contact Block
 - 9. Externally operated manual "Reset" overload relay button mounted on door/cover of the unit.
 - 10. 2-Point terminal strip with "H-O-A" Selector switch
 - 11. Hinged cabinet cover. Lift cover is not acceptable.
 - 12. Enclosure - Rated for exposure indicated on plans unless otherwise specifically indicated.
 - 13. Under-voltage release or protection.
 - 14. Lockable Handle "OFF" position switch.
- C. AC Fractional HP Manual Starters: Provide manual single-phase fractional HP manual motor starters, of sizes and ratings indicated. Equip with manually operated quick-make, quick-break toggle mechanisms; and with one-piece melting alloy type thermal units. Starter to become inoperative when thermal unit is removed. Provide starters with double break silver alloy contacts, visible from both sides of starter; green pilot lights, and switch capable of being padlocked "OFF". Enclose starter unit in NEMA Type 1, 12, 4X, or 3R general purpose enclosure suitable for surface mounting according to the environment in which the starter is installed. Coat with manufacturer's standard color finish.
- D. Full Voltage Non-Reversing Starters: Starters for three phase motors 10 horsepower and below.
 - 1. Provide combination type starter/disconnect, full voltage non- reversing (FVNR), with magnetic NEMA rated contactors rated for horsepower of motor served.
 - 2. Adjustable trip magnetic circuit breaker disconnect (motor circuit protector) capable of being padlocked in the open position (power off).
 - 3. 10K AIC minimum fault rating with higher rating, when necessary, due to available fault levels.
 - 4. Starters shall have a fused 100VA minimum control transformer (120V, unless required otherwise).
 - 5. Provide HOA switch, push to test operating pilot light, solid state overload relays set for actual motor nameplate full load amps, and phase failure and phase reversal protection relays.
 - 6. Provide minimum two (2) N.O. and two (2) N.C. auxiliary contacts and terminal blocks factory pre-wired for field wiring.

7. Starters shall be housed in a NEMA 1 enclosure for indoor applications and NEMA 3R enclosure for outdoor or wet locations. NEMA 12 enclosures shall be provided for installation in return air plenums or dirty/dusty indoor locations. NEMA 4X Stainless Steel enclosures shall be installed in corrosive environments.
8. Coat with manufacturer's standard color finish.

PART 3 - EXECUTION

3.1 INSTALLATION OF MOTOR STARTERS

- A. Install motor starters, in accordance with equipment manufacturer's written instructions and with recognized industry practices; complying with applicable requirements of NEC, UL, and NEMA standards, to ensure that products fulfill requirements.
- B. Coordinate with other work including motor and electrical wiring/cabling work, as necessary to interface installation of motor starters with other work.
- C. Tighten connectors and terminals, including screws and bolts, in accordance with equipment manufacturer's published torque tightening values for equipment connectors. Where manufacturer's torquing requirements are not indicated, tighten connectors and terminals to comply with tightening torques specified in UL Std 486A.
- D. Install fuses in fusible disconnects, if any.

3.2 ADJUSTING AND CLEANING

- A. Inspect electrical starter's operating mechanisms for malfunctioning and, where necessary, adjust units for free mechanical movement.
- B. Touch-up scratched or marred surfaces to match original finish.

3.3 FIELD QUALITY CONTROL

- A. Subsequent to connecting wire/cables, energize motor starter circuitry and demonstrate functioning of equipment in accordance with requirements; where necessary correct malfunctioning units, and then retest to demonstrate compliance. Ensure that direction of rotation of each motor fulfills requirements.

3.4 TRAINING & DEMONSTRATION

- A. Demonstration Services: Arrange and pay for a factory-authorized service representative to train Owner's maintenance personnel on the following:
 1. Procedures and schedules related to start-up and shut down, troubleshooting, servicing, preventative maintenance, and how to obtain replacement parts.
 2. Familiarization with contents of Operating and Maintenance Manuals specified in Division 01, Section 017780 - "Closeout Submittals" and Division 23, Section 230020 - "Basic Mechanical Requirements."
 3. Provide Service Manual for each motor starter specified.
- B. Provide three (3) hours of factory authorized training.
 1. Refer to Section 230010 - "Mechanical General Provisions" for video taping requirements.
 2. Schedule training with Owner's Representative with at least seven (7) days notice.



SECTION 23 05 16 – PIPE EXPANSION JOINTS

PART 1 - GENERAL

1.1 RELATED DOCUMENTS

- A. The general provisions of the Contract, including the Conditions of the Contract (General, Supplementary, and other Conditions) and Division 00 and 01 as appropriate, apply to the Work specified in this Section.
- B. Refer to all Sections, as well as the Specifications for the other various trades and materials and be thoroughly familiar with all provisions regarding all work.

1.2 SCOPE OF WORK

- A. This Section includes pipe expansion joints, guides, and anchors for mechanical piping systems:
 - 1. Metal-Bellows expansion joints.
 - 2. Expansion compensators.
 - 3. Flexible-hose expansion joints.
 - 4. Pipe bends & loops.
 - 5. Alignment guides and anchors.

1.3 PERFORMANCE REQUIREMENTS

- A. Compatibility: Provide pipe expansion joints, pipe alignment guides, and pipe anchors suitable for piping system fluids, materials, working pressures, and temperatures.
- B. Fabricate and install expansion and anchor system capable of sustaining forces generated by gravity, thermal movement, and seismic events.
- C. Design and obtain approval from authority with jurisdiction, seismic restraints for pipe expansion joints and pipe anchor system.

1.4 SUBMITTALS

- A. General: Submit the following according to the Conditions of the Contract and Division 01 Specification Sections.
- B. Product data for each type of pipe expansion joint and pipe alignment guide specified.
- C. Pipe expansion joint schedule showing manufacturer's figure number, size, location, and features for each required expansion joint.
- D. Assembly-type shop drawings for each type of pipe expansion joint, pipe alignment guide, and anchor, indicating dimensions, weights, required clearances, and methods of component assembly.
- E. Welder certificates signed by Contractor certifying that welders as a minimum, comply with requirements specified under the "Quality Assurance" Article.

- F. Maintenance data for each type pipe expansion joint specified to include in the "Operating and Maintenance Manuals" specified in the Division 01, Section 017780- "Closeout Submittals."

1.5 QUALITY ASSURANCE

- A. Qualify welding processes and welding operators according to AWS D1.1 "Structural Welding Code-Steel."
- B. Certify that each welder has satisfactorily passed AWS qualification tests for welding processes involved and, if pertinent, has undergone recertification.
- C. Qualify welding processes and welding operators according to ASME "Boiler and Pressure Vessel Code," Section IX, "Welding and Brazing Qualifications."
- D. Licensed Engineer's Design Drawings and Calculations: Design and prepare drawings and calculations for seismic restraint of pipe expansion joints, pipe alignment guides, and pipe anchors. Include seal and signature of Registered Engineer, licensed in jurisdiction where Project is located, certifying compliance with specifications.

PART 2 - PRODUCTS

2.1 MANUFACTURERS

- A. Acceptable Manufacturers: Subject to compliance with requirements, manufacturers offering products that may be incorporated in the Work include the following:
 - 1. Metal-Bellows Expansion Joints:
 - a. Flex-Weld, Inc.
 - b. Badger Industries.
 - c. Hyspan Precision Products, Inc.
 - d. Metraflex, Inc.
 - e. Piping Technology & Products, Inc.
 - 2. Coupling, Grooved-Piping-Type Pipe Expansion Joints:
 - a. Grinnell Corp., Pipe Supports Div.
 - b. Gustin-Bacon Div., Tyler Pipe Subsid., Tyler Corp.
 - c. Stockham Valves & Fittings, Inc.
 - d. Victaulic Company of America.
 - 3. Pipe Alignment Guides:
 - a. Adesco Manufacturing Corp.
 - b. Grinnell Corp., Pipe Supports Div.
 - c. Hyspan Precision Products, Inc.
 - d. Flex-Weld, Inc.
 - e. Metraflex Co.

2.2 PIPE EXPANSION JOINTS - GENERAL

- A. Capability: Absorb 200 percent of maximum piping expansion between anchors.

2.3 METAL-BELLOWS EXPANSION JOINTS

- A. Copper Piping: Single or multi-ply phosphor-bronze bellows, copper pipe end connections, and brass shrouds.

- B. Stainless Steel Waterway: Single ply stainless steel bellows, stainless steel pipe end connections, and steel shroud.
- C. Steel Piping: Single or multi-ply stainless steel bellows, steel pipe end connections, and carbon-steel shroud.
- D. Minimum Pressure Rating: 150 psig unless otherwise indicated.
- E. Configuration: Single or double bellows type, unless otherwise indicated.
- F. End Configuration: Flanged.

2.4 FLEXIBLE HOSE EXPANSION JOINTS

- A. Manufactured assembly with two (2) flexible-metal-hose legs joined by long radius, 180-degree return bend or center section of flexible hose; with inlet and outlet elbow fittings, corrugated-metal inner hoses, and braided outer sheaths.
- B. Copper Piping: Copper alloy fittings with solder joint end connections.
 - 1. NPS 2 inches & Smaller: Bronze hoses and single braid bronze sheaths with 450 psig at 70 deg F and 340 psig at 450 deg F ratings.
 - 2. NPS 2 ½ inches to NPS 4 inches: Stainless steel hoses and single braid, stainless steel sheaths with 300 psig at 70 deg F and 225 psig at 450 deg F ratings.
- C. Steel Piping: Carbon steel fittings with threaded end connections for NPS 2 inches and smaller and flanged end connection for NPS 2 ½ inches and larger.
 - 1. NPS 2 inches and Smaller: Stainless steel hoses and single-braid, stainless steel sheaths with 450 psig at 70 deg F and 325 psig at 600 deg F ratings.

2.5 GROOVED-PIPING-TYPE PIPE EXPANSION JOINTS

- A. Coupling: ASTM A 53, cut-grooved, short, steel-pipe nipples, and ductile-iron or malleable-iron shouldered couplings.
 - 1. Include removable ties to hold joint compressed or expanded during piping fabrication.
 - 2. Include suitable gasket materials for piping system.
- B. Slip-Joint: ASTM A 53, steel-pipe body; polytetrafluoroethylene (PTFE), modified-polyphenylene-coated steel-pipe slide; and ductile-iron or malleable-iron housing. Include suitable gasket material for piping system.

2.6 PIPE ALIGNMENT GUIDES

- A. Factory-fabricated cast semi-steel or heavy fabricated steel, consisting of bolted two-section outer cylinder and base.
 - 1. Include two-section guiding spider that bolts tightly to the pipe.
 - 2. Alignment Guide Lengths: As required for indicated travel with a minimum of 18 inches.

2.7 MISCELLANEOUS MATERIALS

- A. Structural Steel: ASTM A 36 (ASTM A 36M), galvanized steel plates, shapes, and bars, black and galvanized.
- B. Bolts and Nuts: ASME B18.10 or ASTM A 183, steel, hex-head, track bolts and nuts.
- C. Washers: ASTM F 844, steel, plain, flat washers.
- D. Powder-Actuated Fasteners: Attachments with pull-out and shear capacities appropriate for supported loads and building materials where used.

PART 3 - EXECUTION

3.1 EXAMINATION

- A. Examine substrates and conditions under which pipe expansion joints, pipe alignment guides, and pipe anchors are to be installed. Do not proceed until unsatisfactory conditions have been corrected.

3.2 PIPE EXPANSION JOINT INSTALLATION

- A. Install pipe expansion joints according to manufacturer's written instructions.
- B. Align expansion joints to avoid end-loading and torsional stress.

3.3 FABRICATED TYPE PIPE EXPANSION COMPENSATION INSTALLATION

- A. Install pipe expansion loops cold-sprung in tension or compression as required to absorb 50 percent of total compression or tension that will be produced during anticipated change in temperature.
- B. Connect risers to mains with at least 5 pipe fittings including tee in main.
- C. Connect risers to terminal units with at least 4 pipe fittings including tee in riser.

3.4 PIPE ALIGNMENT GUIDE INSTALLATION

- A. Install pipe alignment guides on piping that adjoins pipe expansion joints.
- B. Install pipe alignment guides on piping that adjoins pipe expansion loops.
- C. Install pipe alignment guides on piping where required.
- D. Secure pipe alignment guides to building substrate.

3.5 PIPE ANCHOR INSTALLATION

- A. Install pipe anchors at proper locations to prevent stresses from exceeding those permitted by ASME B31.9 and to prevent transfer of loading and stresses to connected equipment.
- B. Fabricate and install anchors by welding steel shapes, plates, and bars to piping and to structure. As a minimum, comply with ASME B31.9 and with AWS D1.1.

- C. Construct concrete pipe anchors of poured-in-place concrete of dimensions indicated.
- D. Where pipe expansion joints are indicated, install pipe anchors according to expansion unit manufacturer's written instructions to control movement to compensators.
- E. Pipe Anchor Spacings: Where not otherwise indicated, install pipe anchors at ends of principal pipe runs, at intermediate points in pipe runs between expansion loops and bends. Preset anchors as required to accommodate both expansion and contraction of piping.
- F. Use grout to form flat bearing surfaces for pipe expansion joints, pipe alignment guides, and pipe anchors that are installed on or in concrete.

3.6 PAINTING

- A. Touching Up: Clean field welds and abraded areas of shop paint and paint, exposed areas immediately after erecting hangers and supports. Use same materials as used for shop painting. As a minimum, comply with SSPC-PA 1 requirements for touching up field-painted surfaces.
 - 1. Apply by brush or spray to provide a minimum dry film thickness of 2.0 mils.
- B. Touching Up: Cleaning and touch-up painting of field welds, bolted connections, and abraded areas of shop paint on miscellaneous metal is specified in Division 09, Section 099100 - "Paints and Coatings."
- C. Galvanized Surfaces: Clean welds, bolted connections, and abraded areas and apply galvanizing-repair paint to comply with ASTM A 780 as a minimum.

3.7 FIELD QUALITY CONTROL

- A. Licensed Engineer's Installation Report: Prepare report covering installation of pipe expansion joints, pipe alignment guides, and pipe anchors. Include seal and signature of Registered Engineer, licensed in jurisdiction where Project is located, certifying compliance with specifications.

3.8 TRAINING AND DEMONSTRATION

- A. Demonstration Services: Arrange and pay for a factory-authorized service representative to train Owner's maintenance personnel on the following:
 - 1. Schedule training with a minimum seven (7) days' notice.
 - 2. Procedures and schedules related to start-up and shut down, troubleshooting, servicing, preventative maintenance, and how to obtain replacement parts.
 - 3. Familiarization with contents of Operating and Maintenance Manuals specified in Division 01, Section 017780 - "Closeout Submittals".
 - 4. Provide Service Manuals for each expansion joint specified.
- B. Provide two (2) hours factory authorized training to Owner's operating personnel.

END OF SECTION 23 05 16



SECTION 23 05 19 – METERS AND GAUGES

PART 1 GENERAL

1.1 RELATED DOCUMENTS

- A. The general provisions of the Contract, including the Conditions of the Contract (General, Supplementary, and other Conditions) and Division 00 and 01 as appropriate, apply to the Work specified in this Section.
- B. Refer to all Sections, as well as the Specifications for the other various trades and materials and be thoroughly familiar with all provisions regarding all work.

1.2 SCOPE OF WORK

- A. This Section includes meters and gauges used in mechanical systems.

1.3 SUBMITTALS

- A. General: Submit the following according to the Conditions of the Contract and Division 01 Specification Sections.
- B. Product data for each type of meter, gauge, and fitting specified. Include scale range, ratings, and calibrated performance curves, certified where indicated. Submit a meter and gauge schedule showing manufacturer's figure number, scale range, location, and accessories for each meter and gauge.
- C. Product certificates signed by manufacturers of meters and gauges certifying accuracies under specified operating conditions and compliance with specified requirements.
- D. Maintenance data to include in the "Operating and Maintenance Manuals" specified in Division 01. Include data for the following:
 - 1. Test plugs.
 - 2. Flow measuring systems.
 - 3. Flow meters.

1.4 QUALITY ASSURANCE

- A. Comply with applicable portions of American Society of Mechanical Engineers (ASME) and Instrument Society of America (ISA) standards pertaining to construction and installation of meters and gauges.
- B. Design Criteria: The Drawings indicate types, sizes, capacities, ranges, profiles, connections, and dimensional requirements of meters and gauges and are based on the specific manufacturer types and models indicated. Meters and gauges having equal performance characteristics by other manufacturers may be considered, provided that deviations do not change the design concept or intended performance as judged by the Architect. The burden of proof for equality of meters and gauges is on the proposer.

PART 2 PRODUCTS

2.1 MANUFACTURERS

- A. Available Manufacturers: Subject to compliance with requirements, manufacturers offering products that may be incorporated in the Work include, but are not limited to, the following:

1. Manufacturers: Subject to compliance with requirements, provide products by one of the following:
 - a. Direct-Mounting Filled-System 5" Dial Type, Adjustable Thermometers:
 - i. Weksler Type 332 CCI
 - b. Weiss Instruments, Inc.
2. Pressure Gauges:
 - a. Weskler Type AAO
 - b. Weiss Instruments, Inc.
3. Test Plugs:
 - a. Flow Design, Inc.
 - b. Watts Regulator Co.

2.2 THERMOMETERS, GENERAL

- A. Scale Range: Temperature ranges for services listed as follows:
 1. Domestic Hot Water and Heating Hot Water: 30 to 240 deg F, with 2-degree scale divisions.
 2. Domestic Cold Water: 0 to 100 deg F, with 2-degree scale divisions.
 3. Chilled Water: 0 to 100 deg F, with 2-degree scale divisions).
- B. Accuracy: Plus, or minus 1 percent of range span or plus or minus one scale division to maximum of 1.5 percent of range span.

2.3 DIRECT-MOUNTING FILLED-SYSTEM DIAL THERMOMETERS

- A. Description: Nominal 5" Vapor-actuated universal-angle dial thermometer.
- B. Case: Drawn stainless steel or cast aluminum, with 4-1/2-inch -diameter glass lens.
- C. Adjustable Joint: Finish to match case, 180-degree adjustment in vertical plane, 360-degree adjustment in horizontal plane, with locking device.
- D. Thermal Bulb: Copper with phosphor-bronze Bourdon pressure tube.
- E. Movement: Brass, precision geared.
- F. Scale: Progressive satin-faced nonreflective aluminum with permanently etched markings.
- G. Stem: Copper-plated steel, aluminum, or brass for a separable socket of length to suit installation.

2.4 THERMOMETER WELLS

- A. Description: Brass or stainless-steel thermometer well.
- B. Pressure Rating: Not less than piping system design pressure.
- C. Stem Length: To extend to center of pipe.
- D. Extension for Insulated Piping: 2 inches nominal, but not less than thickness of insulation.
- E. Threaded Cap Nut: With chain permanently fastened to well and cap.

2.5 PRESSURE GAUGES

- A. Description: ASME B40.1, Grade A phosphor-bronze Bourdon-tube pressure gauge, with bottom connection.
- B. Case: Drawn steel, brass, or aluminum with 4-1/2-inch -diameter glass lens.
- C. Connector: Brass, 1/4-inch.
- D. Scale: White-coated aluminum, with permanently etched markings.
- E. Accuracy: Plus, or minus 1 percent of range span.
- F. Range: Conform to the following:
 - 1. Vacuum: 30 inches Hg of vacuum to 15 psig of pressure.
 - 2. Fluids Under Pressure: 2 times operating pressure.

2.6 PRESSURE-GAUGE ACCESSORIES

- A. Syphons: 1/4-inch straight coil of brass tubing with threads on each end.
- B. Snubbers: 1/4-inch brass bushing with corrosion-resistant porous-metal disc of material suitable for system fluid and working pressure.

2.7 TEST PLUGS

- A. Description: Nickel-plated brass-body test plug in 1/2-inch fitting.
- B. Body: Length as required to extend beyond insulation.
- C. Pressure Rating: 500 psig minimum.
- D. Core Inserts: 2 self-sealing valve types, suitable for inserting a 1/8-inch outside-diameter probe from a dial thermometer or pressure gauge.
- E. Core Material: According to the following for fluid and temperature range:
 - 1. Air, Water, Oil, and Gas: 20 to 200 deg F, neoprene rubber.
 - 2. Air and Water: Minus 30 deg to 275 deg F, ethylene-propylene-diene-terpolymer (EPDM) rubber.
- F. Test-Plug Cap: Gasketed and threaded cap, with retention chain.
- G. Test Kit: Provide test kit consisting of 1 pressure gauge and gauge adapter with probe, 2 bimetal dial thermometers and a carrying case.
- H. Pressure Gauge and Thermometer Ranges: Approximately 2 times systems operating conditions.

PART 3 EXECUTION

3.1 METER AND GAUGE APPLICATIONS

- A. General: Where indicated, install meters and gauges of types, sizes, capacities, and with features indicated.

3.2 METER AND GAUGE INSTALLATION, GENERAL

- A. Install meters, gauges, and accessories according to manufacturers' written instructions for applications where used.

3.3 THERMOMETER INSTALLATION

- A. Install thermometers and adjust vertical and tilted positions.
- B. Install in the following locations and elsewhere as indicated:
 - 1. At inlet and outlet of each hydronic zone.
 - 2. At inlet and outlet of each hydronic heat exchanger (central loop side).
 - 3. At inlet and outlet of each hydronic coil in air-handling units and built-up central systems.
 - 4. At inlet and outlet of each hydronic heat exchanger (building side)
 - 5. At inlet and outlet of each hydronic heat recovery unit.
 - 6. At inlet and outlet of each thermal storage tank/water heater.
- C. Thermometer Wells: Install in vertical position in piping tees where thermometers are indicated.
 - 1. Install wells with stem extending to center of pipe.
 - 2. Fill wells with oil or graphite and secure caps.

3.4 PRESSURE GAUGE INSTALLATION

- A. Install pressure gauges in piping tee with pressure gauge valve located on pipe at most readable position.
- B. Install in the following locations and elsewhere as indicated:
 - 1. At suction and discharge of each pump.
 - 2. At discharge of each pressure-reducing valve.
 - 3. At building water service entrance.
 - 4. At chilled water service (central loop) inlets and outlets.
- C. Pressure Gauge Needle Valves: Install in piping tee with snubber. Install syphon instead of snubber for steam pressure gauges.

3.5 TEST PLUG INSTALLATION

- A. Install test plugs in piping tees where indicated, located on pipe at most readable position. Secure cap.

3.6 CONNECTIONS

- A. Piping installation requirements are specified in other Division 23 Sections. The Drawings indicate the general arrangement of piping, fittings, and specialties.
- B. Install meters and gauges adjacent to machines and equipment to allow servicing and maintenance.

3.7 ADJUSTING AND CLEANING

- A. Calibrate meters according to manufacturer's written instructions, after installation.
- B. Adjusting: Adjust faces of meters and gauges to proper angle for best visibility.
- C. Cleaning: Clean windows of meters and gauges and factory-finished surfaces. Replace cracked and broken windows and repair scratched and marred surfaces with manufacturer's touch-up paint.

END OF SECTION 23 05 19

SECTION 23 05 48 – VIBRATION ISOLATION

PART 1 - GENERAL



1.1 RELATED DOCUMENTS

- A. The general provisions of the Contract, including the Conditions of the Contract (General, Supplementary, and other Conditions) and Division 00 and 01 as appropriate, apply to the Work specified in this Section.
- B. Refer to all Sections, as well as the Specifications for the other various trades and materials and be thoroughly familiar with all provisions regarding all work.

1.2 SCOPE OF WORK

- A. Work in this Section includes but is not limited to the following:
 - 1. Vibration isolation for piping, ductwork, and equipment.
 - 2. HVAC Equipment isolation bases.
 - 3. Flexible piping connections.
 - 4. Resilient pipe anchors and guides.
- B. Provide vibration isolation on all mechanical equipment, piping, and ductwork as indicated on equipment installation details or where recommended by equipment manufacturer.
 - 1. All equipment, piping and ductwork shall be mounted or suspended from vibration isolators to reduce the transmission of vibration and mechanically transmitted sound to the building structure.
 - 2. Vibration isolators shall be selected in accordance with the weight distribution so as to produce reasonably uniform deflections.
- C. All isolation materials and equipment shall be provided by the same manufacturer.
- D. Any variance or non-compliance with this section shall be corrected by the contractor in a manner approved by the Owner's Representative.
- E. Provide minimum static deflection of isolators for equipment in accordance with weight supported and associated seismic zone.

1.3 SECTION INCLUDES

- A. Mountings:
 - 1. Spring Mountings
 - 2. Restrained:
 - a. Spring
- B. Hangers:
 - 1. Spring & Neoprene
 - 2. Spring Only

- C. Bases:
 - 1. Integral Steel
 - 2. Saddle & Bracket
 - 3. Concrete Forms
 - a. Welded Base
 - b. Bolted Base
 - 4. Curb Mounted Aluminum Base
 - 5. Rooftop Spring Curbs
- D. Flexible Rubber Connectors
- E. Flexible Metallic Hoses
- F. Wall, Floor & Ceiling Seals
- G. Pipe Anchors
- H. Riser Guides
- I. Horizontal Pipe Isolation
- J. Pipe Riser Isolation
- K. Duct Isolation

1.4 SUBMITTALS

- A. Submit under provisions of Division 01, "Submittal Procedures".
- B. Shop Drawings: Indicate inertia bases and locate vibration isolators, with static and dynamic load on each.
 - 1. Submit details of equipment bases including dimensions, structural member sizes, and support point locations.
 - 2. Submit details of isolation hangers for ceiling hung equipment, piping, and ductwork.
 - 3. Submit details of mountings for floor supported equipment, piping and ductwork.
 - 4. All hanger, mounting or pad drawings shall indicate deflections and model numbers as well as any other requirements within the specifications.
 - 5. Spring diameters, rated loads and deflections, heights at rated load and closed height shall be provided for all springs in tabular form.
 - 6. Provide complete flexible connector details.
- C. Product Data:
 - 1. Provide schedule of vibration isolator type with location and load on each.
 - 2. Provide schedules of flexibly mounted equipment, referenced by drawing number.
 - 3. Provide catalog cuts or data sheets on vibration isolators.
- D. Manufacturer's Installation Instructions: Indicate special procedures and setting dimensions.
- E. Manufacturer's Certificate: Certify that isolators are properly installed and adjusted to meet or exceed specified requirements.

1.5 PROJECT RECORD DOCUMENTS

- A. Submit under provisions of Division 01- "Closeout Procedures" and "Closeout Submittals".
- B. Record actual locations of isolation hangers including attachment points.

PART 2 - PRODUCTS

2.1 MANUFACTURERS

- A. Manufacturers: Subject to compliance with requirements, manufacturers offering products that may be incorporated in the Work include, but are not limited to, the following:
 - 1. Peabody
 - 2. Kinetics
 - 3. Mason Industries, Inc.
 - 4. Vibration Elimination Co., Inc.
- B. Substitutions: Under provisions of Division 01- "Submittal Procedures".

2.2 MOUNTINGS

- A. Type "B" Isolation - Spring Isolators:
 - 1. Design: Free standing, laterally stable without housing.
 - 2. Construction: All metal surfaces shall be neoprene coated
 - a. Provide molded neoprene cup or 1/4" neoprene acoustical friction pad between baseplate and support.
 - b. Provide leveling bolts rigidly attached to the equipment being isolated.
 - c. Installed and operating heights shall be the same.
 - 3. Ratio of spring diameter divided by the compression spring height shall be no less than 0.8.
 - 4. Springs shall have a minimum additional travel to solid equal to 50% of the rated deflection.
 - 5. Submittals shall include spring diameters, deflection, compression spring height, and solid spring height.
 - 6. Sufficiently rigid to prevent misalignment or undue stress on machine, and to transmit design loads to isolators and snubbers.
 - 7. Mountings shall be Type "SLF" as manufactured by Mason Industries, Inc. or approved equal.
- B. Type "D" Isolation - Restrained Mountings:
 - 1. Design: Steel springs similar to Type "B" isolators described above but with neoprene acoustical pads within a rigid sided housing.
 - a. When equipment is at full operating weight, springs shall be adjustable to assume the weight placed and the temporary spacers removed.
 - b. Spacers shall be removable without changing the installed or operating weights.
 - c. Restraining bolts shall have large rubber grommets to provide cushioning in the vertical and horizontal modes.
 - d. The hole through the bushing shall be a minimum of 3/4" diameter larger than the restraining bolt.

- e. Horizontal clearances on the side of the isolator between the spring assembly and the housing itself shall be a minimum of 1/2" to avoid bumping and interference with the spring action.
- f. Provide vertical limit stop that are out of contact during normal operation.
- 2. Construction: Vertical stop limits to prevent spring extension when weight of equipment is removed
 - a. Temporary steel spacers shall be provided between the upper and lower housings.
 - b. Housing shall serve as blocking during erection.
 - c. Housing and springs shall be powder coated and hardware shall be electro-galvanized.
- 3. Mountings shall be Type "SLR" as manufactured by Mason Industries, Inc. or approved equal.

2.3 HANGERS

A. Type "F" Isolation - Spring & Neoprene Hangers:

- 1. Spring Isolators: Similar to Type "B" previously described except with rigid steel frames containing 1 1/4" thick neoprene elements at the top with spring seated in a steel washer reinforced neoprene cup at the bottom.
 - a. For Exterior and Humid Areas: Provide hot dipped galvanized housings and neoprene coated springs.
 - b. Code: Color code springs for load carrying capacity.
- 2. Spring hangers shall be Type "30N" as manufactured by Mason Industries, Inc. or approved equal.

B. Type "H" Isolation - Hangers:

- 1. Hangers shall be manufactured with minimum characteristics as in Specification Type "B", but without the neoprene element.
- 2. Springs shall be seated in a steel washer reinforced neoprene cup that has a neoprene bushing projecting through the bottom hole to prevent rod to hanger contact.
- 3. Spring diameters and the lower hole sizes, shall be large enough to allow the hanger rod to swing through a 30-deg. arch from side to side before contacting the cup bushing.
- 4. If ducts are suspended by flat strap iron, the hanger assembly shall be modified by the manufacturer with an eye on top of the box and on the bottom of the spring hanger rod to allow for bolting to the hanger straps.
- 5. Submittals on either of the above hangers shall include a scale drawing of the hanger showing the 30-deg. capability.
- 6. Hangers for rods shall be Type "30" or for straps, Type "W30N" as manufactured by Mason Industries, Inc as basis of design.

2.4 HORIZONTAL TYPE THRUST RESTRAINTS

A. Type "I" Isolation - Restraints:

- 1. When total air thrust exceeds 10% of the isolated weight, floor mounted or suspended air handling equipment shall be protected against excessive displacement by the use of horizontal thrust restraints.
- 2. The restraints shall consist of a modified Specification B spring mounting.
- 3. Restraint springs shall have the same deflection as the isolator springs.
- 4. The assembly shall be preset at the factory and fine-tuned in the field to allow for a maximum of 1/4" movement from stop to maximum thrust.

5. The assemblies shall be furnished with rod and angle brackets for attachment to both the equipment and duct work or the equipment and the structure.
6. Restraints shall be attached at the center line of thrust and symmetrically on both side of the unit.
7. Horizontal thrust restraints shall be Type "WB" as manufactured by Mason Industries, Inc. or approved equal.

2.5 BASES

A. Type "J" Steel Beam Bases:

1. Vibration isolation manufacturer shall furnish integral structural steel bases.
2. Rectangular bases are preferred for all equipment.
3. Pump bases may be T or L shaped.
4. Pump bases for split case pumps shall be large enough to support suction and discharge elbows.
5. All perimeter members shall be steel beams with a minimum depth equal to 1/10 of the longest dimension of the base.
6. Base depth need not exceed 14" provided that the deflection and misalignment is kept within acceptable limits as determined by the manufacturer.
7. Height saving brackets shall be employed in all mounting locations to provide a base clearance of 1".
8. Bases shall be Type "WF" as manufactured by Mason Industries, Inc. as basis of design.

B. Type "K" Isolation - Bases:

1. Vibration isolation manufacturer shall provide steel members welded to height saving brackets to cradle equipment having legs or bases that do not require a complete supplementary base.
2. Members shall have sufficient rigidity to prevent distortion of equipment.
3. Inverted saddles shall be Type "ICS" as manufactured by Mason Industries, Inc. as basis of design.

C. Type "L" Isolation - Bases:

1. Vibration isolation manufacturer shall furnish rectangular steel concrete pouring forms for floating concrete bases.
 - a. Bases for split case pumps shall be large enough to provide support for suction and discharge elbows.
 - b. Bases shall be a minimum of 1/12 of the longest dimension of the base but not less than 6".
 - c. The base depth need not exceed 12" unless specifically recommended by the base manufacturer for mass or rigidity.
 - d. Forms shall include minimum concrete reinforcing consisting of 1/2" bars welded in place of 6" centers running both ways in a layer 1-1/2" above the bottom.
 - e. Forms shall be furnished with steel templates to hold the anchor bolt sleeves and anchor mounting locations to maintain a 1" clearance below the base.
 - f. Forms shall be factory painted with rust preventive prime coat suitable and ready for final finish coat.
 - g. Wooden formed bases leaving a concrete rather than a steel finish are not acceptable.
 - h. Base shall be Type "BMS" or Type "BMK" as manufactured by Mason Industries, Inc. or equal.

2.6 FLEXIBLE RUBBER CONNECTORS

A. Type "O" Isolation -Connectors:

1. Rubber expansion joints shall be peroxide cured EPDM throughout with Kevlar tire cord reinforcement.
 - a. Substitutions must have certifiable equal or superior characteristics.
2. Raised face rubber flanges shall encase solid steel rings to prevent pull out. Flexible cable wire is not acceptable.
3. Size 1-1/2" through 14" shall have a ductile iron external ring between the two spheres.
 - a. Sizes 16" through 24" may be single sphere.
 - b. Sizes 3/4" through 2" may have one sphere, bolted threaded flange assemblies and cable retention.
4. Minimum ratings through 14" shall be 250 psi at 170 deg. F and 215 psi at 250 deg. F., 16" through 24", 180 psi at 170 deg. F and 150 psi at 250 deg. F.
 - a. Higher published rated connectors may be used where required.
5. Safety factors shall be a minimum of 3/1.
 - a. All expansion joints must be factory tested to 150% of maximum pressure for 12 minutes before shipment.
6. The piping gap shall be equal to the length of the expansion joint under pressure.
 - a. Control rods passing through 1/2" thick Neoprene washer bushings large enough to take the thrust at 100psi of surface area may be used on unanchored piping where the manufacturer determines the condition exceeds the expansion joint rating without them.
7. Submittals shall include two test reports by independent consultants showing minimum reductions of 20 DB in vibration accelerations and 10 DB in sound pressure levels at typical blade passage frequencies on this or a similar product by the same manufacturer.
8. All expansion joints shall be installed on the equipment side of the shut off valves.
9. Expansion joints shall be "SAFEFLEX", Type "SFDEJ", Type "SFEJ", Type "SFDCR" or Type "SFU" and Control Rods "CR" as manufactured by Mason Industries, Inc. or approved equal.

2.7 FLEXIBLE METALLIC HOSES

A. Type "P" Isolation - Hoses:

1. Flexible stainless-steel hose shall have stainless steel braid and carbon steel fittings. Sizes 3" and larger shall be flanged. Smaller sizes may have male nipples. Minimum lengths shall be as tabulated below:

FLANGED CONNECTIONS		
3" x 14" (75 x 350mm)	6" x 20" (150 x 500mm)	12" x 28" (300 x 700mm)
4" x 15" (100 x 375mm)	8" x 22" (200 x 550mm)	14" x 30" (350 x 750mm)
5" x 19" (125 x 475mm)	10" x 26" (250 x 650mm)	16" x 32" (400 x 800mm)
MALE NIPPLES		
1/2" x 9" (12 x 225mm)	1-1/4" x 12" (32 x 300mm)	2" x 14" (50 x 350mm)
		2-1/2" x 18" (64 x 450mm)

3/4" x 10" (19" x 250mm)	1-1/2" x 13" (38 x 325mm)	
1" x 11" (25 x 275mm)	-----	-----

2. At equipment, hoses shall be installed on the equipment side of the shut-off valves horizontal and parallel to the equipment shafts wherever possible.
3. Hoses shall be Type "BSS", Type "BSSRF", or Type "BSSMN" as manufactured by Mason Industries, Inc.

2.8 WALL, FLOOR AND CEILING SEALS

A. Type "Q" Isolation - Seals:

1. Split seals consist of pipe halves with minimum 3/4" thick neoprene sponge cemented to the inner faces.
2. The seal shall be tightened around the pipe to eliminate clearance between the inner sponge face and the piping.
3. Concrete may be packed around the seal to make it integral with the floor, wall or ceiling if the seal is not in place prior to the construction of the building member.
4. Seals shall project a minimum of 1" past either face of the wall.
5. Where temperature exceeds 240 deg. F., 10 lb. density fiberglass may be used in lieu of the sponge.
6. Seals shall be Type "SWS" as manufactured by Mason Industries, Inc. or approved equal.

2.9 PIPE ANCHORS

A. Type "R" Isolation - Anchors:

1. All directional acoustical pipe anchors, consist of two sizes of steel tubing separated by minimum 1/2" thickness of 60 durometer or softer neoprene.
2. Vertical restraint shall be provided by similar material arranged to prevent up or down vertical travel.
3. Allowable loads on the isolation material shall not exceed 500 psi and the design shall be balanced for equal resistance in any direction.
4. All-directional anchors shall be Type "ADA" as manufactured by Mason Industries, Inc. or approved equal.

2.10 RISER GUIDES

A. Type "S" Isolation - Guides:

1. Pipe guides shall consist of a telescopic arrangement of two sizes of steel tubing separated by a minimum 1/2" thickness of 60 durometer or softer neoprene.
2. The height of the guides shall be preset with a shear pin to allow vertical motion due to pipe expansion or contraction.
3. Guides shall be capable of $\pm 1-5/8$ " motion or to meet location requirements.
4. Pipe guides shall be type "VSG" as manufactured by Mason Industries, Inc. or approved equal.

2.11 HORIZONTAL PIPE ISOLATION

A. Type "T" Isolation - Isolators:

1. The first four (4) pipe hangers in the main lines near the mechanical equipment shall be as described in specification Type "G".
2. Hangers supporting piping 2" and larger in all other locations throughout the building shall be isolated by hangers as described in Specification Type "F".
3. Floor supported piping shall rest on isolators as described in Specification Type "D".
4. Heat exchangers and expansion tanks are considered part of the piping run. The first four isolators from the isolated equipment shall have the same static deflection as specified for the mountings under the connected equipment.
5. If piping is connected to equipment located in basements and hangs from ceilings under occupied spaces the first four hangers shall have 0.75" deflection for pipe sizes up to and including 3", 1-1/2" deflection for pipe sizes over 3" and up to and including 6", and 2-1/2" deflection thereafter.
6. Where piping connects to mechanical equipment install specification Type "O" expansion joints or Specification Type "P" stainless hoses if Type "O" is not suitable for the service.
7. All piping passing through the equipment walls, floors or ceilings shall be protected against sound leakage by means of an acoustical seal, as described in Specification Type "Q".

2.12 PIPE RISER ISOLATION

A. Type "U" Isolation - Isolators:

1. All vertical risers shall be supported by spring isolators designed to support the riser filled with water.
2. Assigned loads must be within the building design load limits at the support points.
3. Neutral central resilient anchors close to the center of the run shall direct movement up and down.
4. Anchors shall be capable of holding an upward force equal to the water weight when the system is drained.
5. If one level cannot accommodate this force, anchors can be located on 2 or 3 adjacent floors.
6. Resilient guides shall be spaced and sized properly depending on the pipe diameter.
7. Submittals must include the initial load, initial deflection, change in deflection, final load and change in load at all spring and anchor support locations, as well as guide spacing.
8. The initial spring deflection shall be a minimum of 3/4" or four times the thermal movement at the isolator location whichever is greater.
9. Calculations shall include pipe stress at end conditions and branch off locations and the manufacturer must include installation instructions.
10. Calculations must be stamped and signed by a licensed registered professional engineer.
11. Proper provisions shall be made for seismic protection in seismic zones. Support spring isolators shall be of Type "B", Anchors of Type "R" and telescoping guides of Type "S" equipment.
12. The isolation vendor shall provide and design all brackets and clamps and anchors at riser spring guide and anchor locations.
13. The contractor shall install and adjust all isolators under the supervision and/or direction of the isolation vendor or his appointed representative.

2.13 DUCT ISOLATION

A. Type "V" Isolation - Isolators:

1. All air ducts with a cross section of two (2) sq. ft. or greater shall be isolated from building structure by Type "H" hangers or Type "B" floor supports with a minimum deflection of 3/4".
2. Isolators shall continue for a minimum length of 50 ft. from the equipment being served.
3. If air velocity exceeds 1,000 fpm, hangers or supports shall continue for an additional 50 ft. from the unit or as further defined on the drawings.

PART 3 - EXECUTION

3.1 INSTALLATION

- A. Install all isolators in strict accordance with manufacturer's instructions.
- B. Install isolation for motor driven equipment.
- C. Horizontal pipe shall be installed in accordance with Type "T" Horizontal pipe isolators.
- D. Piping risers shall be installed in accordance with Type "U" riser isolators.
- E. All duct runs shall be installed in accordance with Type "V" duct isolators.
- F. Installation of vibration isolators must not cause any change of position of equipment, piping, or ductwork resulting in stresses or misalignment.
 1. No rigid connections between equipment and the building structure shall be made that degrades the noise and vibration control system herein specified.
 2. The Contractor shall not install any equipment, piping, duct, or conduit which makes rigid connections with the building unless isolation is not specified. "Building" includes, but is not limited to, slabs, beams, columns, studs and walls.
 3. Coordinate work with other trades to avoid rigid contact with building.
 4. Rooftop equipment isolators shall be bolted to the equipment and structure. Mountings must be designed to withstand and resist 110 mph wind loads. Air handling equipment and centrifugal fans shall be protected against excessive displacement which results from high air thrust when thrust forces exceed 10% of the equipment weight. Horizontal thrust restraints shall be Type "I" restraints.
 5. Where piping passes through walls, floors, or ceilings, the vibration isolation manufacturer shall provide Type "Q" seals.
 6. Correct, at no additional cost, all installations which are deemed defective in workmanship and materials at the Contractor's expense.
 7. Any discrepancies between the specifications and the field conditions or changes required due to specific equipment selection shall be brought to the attention of the Owner's Representative prior to installation.
 8. Locate isolation hangers as near to the overhead support structure as possible.
- G. Bases:
 1. Set steel bases for one-inch clearance between housekeeping pad and base.
 2. Set concrete inertia bases for 2-inch clearance between housekeeping pad and base.
 3. Adjust equipment level.
 4. Provide painting for final finish coat.
- H. Install spring hangers without binding.

- I. On closed spring isolators, adjust so side stabilizers are clear under normal operating conditions.
- J. Prior to making piping connections to equipment with operating weights substantially different from installed weights, block up equipment with temporary shims to final height. When full load is applied, adjust isolators to load to allow shim removal.
- K. Provide pairs of horizontal limit springs on fans with more than 6.0-inch 1.5 static pressure, and on hanger supported, horizontally mounted axial fans.
- L. Provide resiliently mounted equipment, piping, and ductwork with seismic snubbers. Each inertia base shall have minimum of four seismic snubbers located close to isolators. Snub equipment designated for post disaster use to 0.05-inch maximum clearance. Other snubbers shall have clearance between 0.15 inch and 0.25 inch.
- M. Support piping connections to isolated equipment resiliently for scheduled distance as follows:
 - 1. Up to 4 Inch Diameter: First three points of support.
 - 2. 5 to 8 Inch Diameter: First four points of support.
 - 3. 10-inch Diameter and Over: First six points of support.
 - 4. Select three hangers closest to vibration source for minimum 1.0-inch static deflection or static deflection of isolated equipment. Select remaining isolators for minimum 1.0-inch static deflection or ½ static deflection of isolated equipment.
- N. Connect wiring to isolated equipment with flexible hanging loop.

3.2 TRAINING AND DEMONSTRATION

- A. Demonstration Services: Arrange and pay for a factory-authorized service representative to train Owner's maintenance personnel on the following:
 - 1. Procedures and schedules related to start-up and shut down, troubleshooting, servicing, preventative maintenance, and how to obtain replacement parts.
 - 2. Familiarization with contents of Operating and Maintenance Manuals specified in Division 01, "Closeout Submittals".
 - 3. Provide Service Manuals for each vibration isolator specified.
- B. Provide three (3) hours of factory authorized training.
 - 1. Schedule training with seven (7) days advanced notice.
 - 2. Refer to "Mechanical General Provisions".

3.3 MANUFACTURER'S FILED SERVICES

- A. Examine systems under provisions of Division 01, "Closeout Procedures".
- B. Inspect isolated equipment after installation and submit report. Include static deflections.

3.4 HORIZONTAL PIPE ISOLATION SCHEDULE

Pipe Size (Inches)	Isolated Distance from Equipment
1" & Below	120 Diameters
2	90 Diameters
3	80 Diameters
4	75 Diameters
5	70 Diameters
6	60 Diameters
8	60 Diameters
10	54 Diameters
12	50 Diameters
14	45 Diameters
16	45 Diameters
24	38 Diameters
Over 24	38 Diameters

3.5 EQUIPMENT ISOLATION SCHEDULE

ISOLATED EQUIPMENT	ISOLATOR Type/Base/Thickness -	DEFLECTION * (inches)
Piping Risers	U (B-R-S)	0.75"
A/C Ductwork	V (H-B)	0.35"
Tubular & Axial Blowers	A-I	0.35"
Centrifugal Blowers	A-I	0.35"
Central Station Air Handling Units	A-I	0.35"

Note: All deflections are based upon slab on grade construction. For other applications, consult the isolation manufacturer and equipment schedules and adjust deflection accordingly.

Note: Seismic considerations shall be designed for the project in the area of earthquake zone location.

Equipment Types	Base Type	Isolator Type	Static Defl (in.)	Mason Ind. Type
Fans (including AHU, & FCU)				
Floor/Roof Supported	Per Mfr ⁽¹⁾	Spring		SLF
below - 300 rpm (or VFD)			4	
301 - 450 rpm			3.5	
451 - 600 rpm			3	
601 - 750 rpm			2	
751 - 850 rpm			1.5	
851 - greater			1	
Suspended		Sprg/Neop	(above + 0.25)	30N

(1) Vibration isolation scheme to consider fan operating force and provide thrust restraint and/or concrete inertia base in order to limit movement of fan to 1/4 inch at any operating point. Thrust restraints to have the same deflection as vibration isolation devices.

END OF SECTION 23 05 48



SECTION 23 05 53 – MECHANICAL IDENTIFICATION

PART 1 - GENERAL

1.1 RELATED DOCUMENTS

- A. The general provisions of the Contract, including the Conditions of the Contract (General, Supplementary, and other Conditions) and Division 00 and 01 as appropriate, apply to the Work specified in this Section.
- B. Refer to all Sections, as well as the Specifications for the other various trades and materials and be thoroughly familiar with all provisions regarding all work.

1.2 SCOPE OF WORK

- A. Section Includes:
 - 1. Equipment labels.
 - 2. Warning signs and labels.
 - 3. Pipe labels.
 - 4. Valve tags.

1.3 SUBMITTALS

- A. Product Data: For each type of product indicated.
- B. Samples: For color, letter style, and graphic representation required for each identification material and device.
- C. Equipment Label Schedule: Include a listing of all equipment to be labeled with the proposed content for each label.
- D. Valve numbering scheme.
- E. Valve Schedules: For each piping system to include in maintenance manuals.

1.4 COORDINATION

- A. Coordinate installation of identifying devices with completion of covering and painting of surfaces where devices are to be applied.
- B. Coordinate installation of identifying devices with locations of access panels and doors.
- C. Install identifying devices before installing acoustical ceilings and similar concealment.

PART 2 - PRODUCTS

2.1 EQUIPMENT LABELS

- A. Plastic Labels for Equipment:
 - 1. Material and Thickness: Multilayer, multicolor, plastic labels for mechanical engraving, 1/8 inch thick, and having predrilled holes for attachment hardware.
 - 2. Letter Color: White.
 - 3. Background Color: Black.
 - 4. Maximum Temperature: Able to withstand temperatures up to 160 deg F.

5. Minimum Label Size: Length and width vary for required label content, but not less than 2-1/2 by 3/4 inch.
 6. Minimum Letter Size: 1/4 inch for name of units if viewing distance is less than 24 inches, 1/2 inch for viewing distances up to 72 inches, and proportionately larger lettering for greater viewing distances. Include secondary lettering two-thirds to three-fourths the size of principal lettering.
 7. Fasteners: Stainless-steel rivets or self-tapping screws.
 8. Adhesive: Contact-type permanent adhesive, compatible with label and with substrate.
- B. Label Content: Include equipment's Drawing designation or unique equipment number, Drawing numbers where equipment is indicated (plans, details, and schedules), plus the Specification Section number and title where equipment is specified.
- C. Equipment Label Schedule: For each item of equipment to be labeled, on 8-1/2-by-11-inch bond paper. Tabulate equipment identification number and identify Drawing numbers where equipment is indicated (plans, details, and schedules), plus the Specification Section number and title where equipment is specified. Equipment schedule shall be included in operation and maintenance data.

2.2 WARNING SIGNS AND LABELS

- A. Material and Thickness: Multilayer, multicolor, plastic labels for mechanical engraving, 1/8 inch thick, and having predrilled holes for attachment hardware.
- B. Letter Color: White.
- C. Background Color: Black.
- D. Maximum Temperature: Able to withstand temperatures up to 160 deg F.
- E. Minimum Label Size: Length and width vary for required label content, but not less than 2-1/2 by 3/4 inch.
- F. Minimum Letter Size: 1/4 inch for name of units if viewing distance is less than 24 inches, 1/2 inch for viewing distances up to 72 inches, and proportionately larger lettering for greater viewing distances. Include secondary lettering two-thirds to three-fourths the size of principal lettering.
- G. Fasteners: Stainless-steel rivets or self-tapping screws.
- H. Adhesive: Contact-type permanent adhesive, compatible with label and with substrate.
- I. Label Content: Include caution and warning information, plus emergency notification instructions.

2.3 PIPE LABELS

- A. General Requirements for Manufactured Pipe Labels: Preprinted, color-coded, with lettering indicating service, and showing flow direction.
- B. Pretensioned Pipe Labels: Precoiled, semirigid plastic formed to partially cover circumference of pipe and to attach to pipe without fasteners or adhesive.
- C. Self-Adhesive Pipe Labels: Printed plastic with contact-type, permanent-adhesive backing.

- D. Pipe Label Contents: Include identification of piping service using same designations or abbreviations as used on Drawings, pipe size, and an arrow indicating flow direction.

1. Flow-Direction Arrows: Integral with piping system service lettering to accommodate both directions, or as separate unit on each pipe label to indicate flow direction.
2. Lettering Size: At least 1-1/2 inches high.

2.4 VALVE TAGS

- A. Valve Tags: Stamped or engraved with 1/4-inch letters for piping system abbreviation and 1/2-inch numbers.

1. Tag Material: Brass, 0.032-inch minimum thickness, and having predrilled or stamped holes for attachment hardware.
2. Fasteners: Brass wire-link or beaded chain; or S-hook.

- B. Valve Schedules: For each piping system, on 8-1/2-by-11-inch bond paper. Tabulate valve number, piping system, system abbreviation (as shown on valve tag), location of valve (room or space), normal-operating position (open, closed, or modulating), and variations for identification. Mark valves for emergency shutoff and similar special uses.

1. Valve-tag schedule shall be included in operation and maintenance data.

PART 3 - EXECUTION

3.1 PREPARATION

- A. Clean piping and equipment surfaces of substances that could impair bond of identification devices, including dirt, oil, grease, release agents, and incompatible primers, paints, and encapsulants.

3.2 EQUIPMENT LABEL INSTALLATION

- A. Install or permanently fasten labels on each major item of mechanical equipment.
- B. Locate equipment labels where accessible and visible.

3.3 PIPE LABEL INSTALLATION

- A. Locate pipe labels where piping is exposed or above accessible ceilings in finished spaces; machine rooms; accessible maintenance spaces such as shafts, tunnels, and plenums; and exterior exposed locations as follows:

1. Near each valve and control device.
2. Near each branch connection, excluding short takeoffs for fixtures and terminal units. Where flow pattern is not obvious, mark each pipe at branch.
3. Near penetrations through walls, floors, ceilings, and inaccessible enclosures.
4. At access doors, manholes, and similar access points that permit view of concealed piping.
5. Near major equipment items and other points of origination and termination.
6. Spaced at maximum intervals of 50 feet along each run. Reduce intervals to 25 feet in areas of congested piping and equipment.
7. On piping above removable acoustical ceilings. Omit intermediately spaced labels.

- B. Pipe Label Color Schedule shall comply with OSHA and ANSI A13.1 Standards (Verify exact color prior to installation):

1. Chilled-Water Piping:
 - a. Background Color: Green.
 - b. Letter Color: White.
2. Heating-Water Piping:
 - a. Background Color: Green.
 - b. Letter Color: White.
3. Domestic Cold Water Piping:
 - a. Background Color: Green.
 - b. Letter Color: White.
4. Domestic Hot Water Piping:
 - a. Background Color: Blue.
 - b. Letter Color: White.
5. Steam Piping:
 - a. Background Color: Yellow.
 - b. Letter Color: Black.
6. Steam Condensate Piping:
 - a. Background Color: Yellow.
 - b. Letter Color: Black.
7. Natural Gas Piping:
 - a. Background Color: Yellow.
 - b. Letter Color: Black.
8. Plant Air and Compressed Air Piping:
 - a. Background Color: Blue.
 - b. Letter Color: White.
9. Vacuum Piping:
 - a. Background Color: White.
 - b. Letter Color: Black.
10. Nitrogen Piping:
 - a. Background Color: Black.
 - b. Letter Color: White.
11. Helium Piping:
 - a. Background Color: Blue.
 - b. Letter Color: White.
12. Carbon Dioxide Piping:
 - a. Background Color: Grey.
 - b. Letter Color: White.
13. Hydrogen Piping:
 - a. Background Color: yellow.
 - b. Letter Color: Black.

3.4 VALVE-TAG INSTALLATION

- A. Install tags on valves and control devices in piping systems, except check valves; valves within factory-fabricated equipment units; shutoff valves; faucets; convenience and lawn-watering hose connections; and HVAC terminal devices and similar roughing-in connections of end-use fixtures and units. List tagged valves in a valve schedule.
- B. Valve-Tag Application Schedule: Tag valves according to size, shape, color scheme and with piping system abbreviation.

END OF SECTION 23 05 53



SECTION 23 05 93 – TESTING, ADJUSTING, AND BALANCING

PART 1 - GENERAL

1.1 RELATED DOCUMENTS

- A. The general provisions of the Contract, including the Conditions of the Contract (General, Supplementary, and other Conditions) and Division 00 and 01 as appropriate, apply to the Work specified in this Section.
- B. Refer to all Sections, as well as the Specifications for the other various trades and materials and be thoroughly familiar with all provisions regarding all work.

1.2 CERTIFICATIONS

- A. The TAB Firm must be either a member of AABC or certified by the NEBB or the TABB and certified in all categories and functions where measurements or performance are specified on the plans and specifications.
- B. TAB contractor shall be an independent third-party firm not associated with the Division 22 or 23 contractor.

1.3 SCOPE OF WORK

- A. The balancing, testing, and adjusting of the air conditioning, heating and ventilating systems shall be performed by an independent balancing company possessing calibrated instruments, qualified engineers and skilled technicians to perform all tests. The balancing agency shall be responsible for inspecting, adjusting, balancing, and logging the data on the performance of fans, air handling units, low pressure supply and exhaust ductwork, and heat exchangers. The Mechanical Contractor and the suppliers of the equipment installed shall cooperate with the balancing agency to provide all necessary data on the design and proper application of the system components and shall furnish all labor and material required to calibrate any deficiencies in construction.
- B. This Section specifies the requirements and procedures total mechanical systems testing, adjusting, and balancing. Requirements include measurement and establishment of the fluid quantities of the mechanical systems as required to meet design specifications and recording and reporting the results.
- C. Test, adjust, and balance the following mechanical systems:
 - 1. Supply air systems, all pressure range;
 - 2. Fresh Air
 - 3. Exhaust Air
 - 4. Return air systems
 - 5. AHUs
 - 6. Fans
 - 7. Hoods
 - 8. Verify temperature control system operation;
- D. Provide assistance to Division 23 and Division 26 Contractor and project Architect in system commissioning process. Identify all system variances of greater than 10% and make required measurements, adjustments, etc. to bring systems into compliance to satisfaction of project Architect.

- E. THE TEST AND BALANCE CONTRACTOR SHALL BE RESPONSIBLE FOR CHECKING OUT AND REPORTING EACH SEQUENCE OF HEATING, COOLING AND CONTROL INTERLOCK OPERATION FOR THE EQUIPMENT REFERENCED ABOVE.

1.4 DEFINITIONS

- A. Systems testing, adjusting, and balancing is the process of checking and adjusting all the building environmental systems to produce the design objectives. It includes:
 - 1. The balance of air distribution;
 - 2. Adjustment of total system to provide design quantities;
 - 3. Electrical measurement;
 - 4. Verification of performance of all equipment and automatic controls;
- B. Test: To determine quantitative performance of equipment.
- C. Adjust: To regulate the specified fluid flow rate and air patterns at the terminal equipment (e.g., reduce fan speed, throttling).
- D. Balance: To proportion flows within the distribution system (submains, branches, and terminals) according to specified design quantities.
- E. Procedure: Standardized approach and execution of sequence of work operations to yield reproducible results.
- F. Report forms: Test data sheets arranged for collecting test data in logical order for submission and review. These data should also form the permanent record to be used as the basis for required future testing, adjusting, and balancing.
- G. Terminal: The point where the controlled fluid enters or leaves the distribution system. These are supply inlets on water terminals, supply outlets on air terminals, return outlets on water terminals, and exhaust or return inlets on air terminals such as registers, grilles, diffusers, louvers, and hoods.
- H. Main: Duct or pipe containing the system's major or entire fluid flow.
- I. Submain: Duct or pipe containing part of the systems' capacity and serving two or more branch mains.
- J. Branch main: Duct or pipe serving two or more terminals.
- K. Branch: Duct or pipe serving a single terminal.

1.5 SUBMITTALS

- A. Agency Data:
 - 1. Submit proof that the proposed testing, adjusting, and balancing agency meets the qualifications specified below.
- B. Engineer and Technicians Data:
 - 1. Submit proof that the Test and Balance Engineer assigned to supervise the procedures, and the technicians proposed to perform the procedures meet the qualifications specified below.

- C. Procedures and Agenda: Submit a synopsis of the testing, adjusting, and balancing procedures and agenda proposed to be used for this project.
- D. Maintenance Data: Submit maintenance and operating data that include how to test, adjust, and balance the building systems. Include this information in maintenance data specified in Division 01 and Section 230020.
- E. Sample Forms: Submit sample forms, if other than those standard forms prepared by the AABC or NEBB are proposed.
- F. Certified Reports: Submit testing, adjusting, and balancing reports bearing the seal and signature of the Test and Balance Engineer. The reports shall be certified proof that the systems have been tested, adjusted, and balanced in accordance with the referenced standards; are an accurate representation of how the systems have been installed; are a true representation of how the systems are operating at the completion of the testing, adjusting, and balancing procedures; and are an accurate record of all final quantities measured, to establish normal operating values of the systems. Follow the procedures and format specified below:
 - 1. Draft reports: Upon completion of testing, adjusting, and balancing procedures, prepare draft reports on the approved forms. Draft reports may be hand written, but must be complete, factual, accurate, and legible. Organize and format draft reports in the same manner specified for the final reports. Submit 2 complete sets of draft reports. Only 1 complete set of draft reports will be returned.
 - 2. Final Report: Upon verification and approval of draft reports, prepare final reports, type written, and organized and formatted as specified below. Submit 2 complete sets of final reports.
 - 3. Report Format: Report forms shall be those standard forms prepared by the referenced standard for each respective item and system to be tested, adjusted, and balanced. Bind report forms complete with schematic systems diagrams and other data in reinforced, vinyl, three-ring binders. Provide binding edge labels with the project identification and a title descriptive of the contents. Divide the contents of the binder into the below listed divisions, separated by divider tabs:
 - 4. General Information and Summary
 - a. Air Systems
 - b. Hydronic Systems
 - c. Temperature Control Systems
 - d. Special Systems
 - 5. Report Contents: Provide the following minimum information, forms and data:
 - a. General Information and Summary: Inside cover sheet to identify testing, adjusting, and balancing agency, Contractor, Owner, Architect, Engineer, and Project. Include addresses and contact names and telephone numbers. Also include a certification sheet containing the seal and name address, telephone number, and signature of the Certified Test and Balance Engineer. Include in this division a listing of the instrumentations used for the procedures along with the proof of calibration.
 - b. The remainder of the report shall contain the appropriate forms containing as a minimum, the information indicated on the standard report forms prepared by the AABC and NEBB, for each respective item and system. Prepare a schematic diagram for each item of equipment and system to accompany each respective report form.
 - 6. Provide electronic (PDF) copies of all documentation included in the Final Report.
- G. Calibration Reports: Submit proof that all required instrumentation has been calibrated to tolerances specified in the referenced standards, within a period of six months prior to starting the project.

- H. At the front of the Report, the TAB Contractor shall provide a summary sheet identifying system operational variances problems, etc. recommended corrective measures that in the opinion of the TAB Contractor should be enacted by the Mechanical Contractor prior to retesting. Submit to project Architect as work progresses with resolution documented for inclusion in final report.

1.6 QUALITY ASSURANCE

- A. Test and Balance Engineer's Qualifications: A Professional Engineer (independent consultant), registered in the State in which the services are to be performed, and having testing, adjusting, and balancing experience on projects with testing and balancing requirements similar to those required for this project.
- B. Pre-Balancing Conference: Prior to beginning of the testing, adjusting, and balancing procedures, schedule and conduct a conference with the Architect and representatives of installers of the mechanical systems. The objective of the conference is final coordination and verification of system operation and readiness for testing, adjusting, and balancing.

1.7 PROJECT CONDITIONS

- A. Systems Operation: Systems shall be fully operational prior to beginning procedures.

1.8 SEQUENCING AND SCHEDULING

- A. Test, adjust and balance air conditioning systems during summer season and heating systems during winter season, including at least a period of operation at outside conditions within 5 deg F wet bulb temperature of maximum summer design condition, and within 10 deg F dry bulb temperature of minimum winter design condition. Take final temperature readings during seasonal operation.

PART 2 - PRODUCTS (NOT APPLICABLE)

PART 3 - EXECUTION

3.1 PRELIMINARY PROCEDURES FOR AIR SYSTEM BALANCING

- A. Before operating the system, perform these steps:
 - 1. Obtain design drawings and specifications and become thoroughly acquainted with the design intent.
 - 2. Obtain copies of approved shop drawings of all air handling equipment, outlets (supply, return, and exhaust) and temperature control diagrams.
 - 3. Compare design to installed equipment and field installations.
 - 4. Walk the system from the system air handling equipment to terminal units to determine variations of installation from design.
 - 5. Check filters for cleanliness.
 - 6. Check dampers (both volume and fire) for correct and locked position, and temperature control for completeness of installation before starting fans.
 - 7. Prepare report test sheets for both fans and outlets. Obtain manufacturer's outlet factors and recommended procedures for testing. Prepare a summation of required outlet volumes to permit a crosscheck with required fan volumes.
 - 8. Determine best locations in main and branch ductwork for most accurate duct traverses.
 - 9. Place outlet dampers in the full open position.
 - 10. Prepare schematic diagrams of system "as-built" ductwork and piping layouts to facilitate reporting.

11. Lubricate all motors and bearings.
12. Check fan belt tension.
13. Check fan rotation.

3.2 PRELIMINARY PROCEDURES FOR HYDRONIC SYSTEM BALANCING

- A. Before operating the system perform these steps:
1. Open valves to full open position. Close coil bypass valves.
 2. Remove and clean all strainers.
 3. Examine hydronic systems and determine if water has been treated and cleaned.
 4. Check pump rotation.
 5. Clean and set automatic fill valves for required system pressure.
 6. Check expansion tanks to determine that they are not air bound and that the system is completely full of water.
 7. Check air vents at high points of systems and determine if all are installed and operating freely (automatic type) or to bleed air completely (manual type).
 8. Set temperature controls so all coils are calling for full flow.
 9. Check operation of automatic bypass valves.
 10. Check and set operating temperatures of chilled water heat exchangers to design requirements.
 11. Lubricate all motors and bearings.
 12. Test VAV boxes and hot water/electric heating coils.
 13. Test sequencing of all motorized dampers, smoke dampers, etc.

3.3 MEASUREMENTS

- A. Provide all required instrumentation to obtain proper measurements, calibrated to the tolerances specified in the referenced standards. Instruments shall be properly maintained and protected against damage.
- B. Provide instruments meeting the specifications of the referenced standards.
- C. Use only those instruments which have the maximum field measuring accuracy and are best suited to the function being measured.
- D. Apply instrument as recommended by the manufacturer.
- E. Use instruments with minimum scale and maximum subdivisions and with scale ranges proper for the value being measured.
- F. When averaging values, take a sufficient quantity of readings which will result in a repeatability error of less than 5 percent. When measuring a single point, repeat readings until 2 consecutive identical values are obtained.
- G. Take all reading with the eye at the level of the indicated value to prevent parallax.
- H. Use pulsation dampeners where necessary to eliminate error involved in estimating average of rapidly fluctuation readings.
- I. Take measurements in the system where best suited to the task.

3.4 PERFORMING TESTING, ADJUSTING, AND BALANCING

- A. Perform testing and balancing procedures on each system identified, in accordance with the detailed procedures outlined in the referenced standards.

- B. Cut insulation, ductwork, and piping for installation of test probes to the minimum extent necessary to allow adequate performance of procedures.
- C. Patch insulation, ductwork, and housings, using materials identical to those removed.
- D. Seal ducts and piping, and test for and repair leaks.
- E. Seal insulation to re-establish integrity of the vapor barrier.
- F. Mark equipment settings, including damper control positions, valve indicators, fan speed control levers, and similar controls and devices, to show final settings. Mark with paint or other suitable, permanent identification materials.
- G. Retest, adjust, and balance systems subsequent to significant system modifications, and resubmit test results.

3.5 RECORD AND REPORT DATA

- A. Record all data obtained during testing, adjusting, and balancing in accordance with, and on the forms recommended by the referenced standards, and as approved on the sample report forms.
- B. Prepare report of recommendations for correcting unsatisfactory mechanical performances when system cannot be successfully balanced.
- C. Prepare a summary sheet of noted variances in excess of $\pm 10\%$ of design value. Include all such variances, recommended resolutions and ultimate result in Appendix "A" to TAB Final Report.

3.6 DEMONSTRATION

- A. Training:
 - 1. Train the Owner's maintenance personnel on troubleshooting procedures and testing, adjusting, and balancing procedures. Review with the Owner's personnel, the information contained in the Operating and Maintenance Data specified in Division 01 and 230020.
 - 2. Schedule training with Owner through the Architect with at least 7 days prior notice.

END OF SECTION 23 05 93



SECTION 23 07 13 - INSULATION

PART 1 - GENERAL

1.1 RELATED DOCUMENTS

- A. The general provisions of the Contract, including the Conditions of the Contract (General, Supplementary, and other Conditions) and Division 00 and 01 as appropriate, apply to the Work specified in this Section.
- B. Refer to all Sections, as well as the Specifications for the other various trades and materials and be thoroughly familiar with all provisions regarding all work.

1.2 SCOPE OF WORK

- A. Extent of mechanical insulation required by this section is indicated on drawings and schedules, and by requirements of this section.
- B. This Section includes:
 - 1. Piping insulation including fittings and valves.
 - 2. Duct insulation (internal lining and external wrapping)
 - 3. Mechanical equipment room walls and ceilings
 - 4. Mechanical equipment insulation.
- C. Cover and insulate all valves, fittings, and similar items in each piping system with equivalent thickness and composition of insulation as applied to adjoining pipe run and piping system. Install factory molded, pre-cut or field cut and fabricated units (at installer's option) except where specifically noted otherwise.
- D. Maintain the integrity of vapor jackets on all pipe insulation, duct insulation, equipment insulation and protect during construction to prevent puncture or other damage.

1.3 SUBMITTALS

- A. General: Submit the following in accordance with Conditions of Contract and Division 01 Specification Sections:
 - 1. Product data for each type of mechanical insulation identifying k-value, thickness, and accessories.
 - 2. Manufacturer's installation recommendations.
 - 3. Material certificates, signed by the manufacturer, certifying that materials as a minimum, comply with specified requirements where laboratory test reports cannot be obtained.
 - 4. Material test reports prepared by a qualified independent testing laboratory. Certify insulation meets specified requirements.

1.4 QUALITY ASSURANCE

- A. Fire Performance Characteristics: Conform to the following characteristics for insulation including facings, cements, and adhesives, when tested according to ASTM E 84, by UL or other testing or inspecting organization acceptable to the authority having jurisdiction. Label insulation with appropriate markings of testing laboratory.

1. Interior Insulation: Flame spread rating of 25 or less and a smoke developed rating of 50 or less.
2. Exterior Insulation: Flame spread rating of 75 or less and a smoke developed rating of 150 or less.

1.5 SEQUENCING AND SCHEDULING

- A. Schedule piping and duct insulation application only after the testing of piping and duct systems is complete and accepted.
- B. Schedule insulation application after installation and testing of heat trace tape is complete and accepted.
- C. Schedule insulation of walls and ceiling to correspond with installation of pipe hangers, supports and equipment.

PART 2 - PRODUCTS

2.1 GENERAL

- A. Pipe insulation shall not begin until all work has been tested and found to be tight. All insulation adhesives, sealers, tapes and mastic shall meet the latest NFPA requirements and shall meet 25/50/50 flame spread and smoke developed ratings.
 - B. All insulation shall be installed in strict accordance with the manufacturer's recommendations.
 - C. All pipe insulation where recommended by the manufacturer shall be banded with aluminum bands, three to a section and with one band on each side of each fitting, valve, etc.
 - D. Insulation shall be continuous through walls and ceilings.
 - E. All valves, strainers, etc. shall be insulated the same as its adjacent piping and the covering shall extend all the way up to the equipment.
1. USE HIGH DENSITY INSULATION INSERTS AT HANGERS ON ALL PIPING 1-1/2" AND ABOVE TO PREVENT CRUSHING OF INSULATION.

2.2 THERMAL INSULATION

- A. After all work has been tested and approved, insulate as follows:
 1. INSULATION SHALL BE INSTALLED IN ACCORDANCE WITH THE MANUFACTURER'S RECOMMENDATIONS AND INSTRUCTIONS.

2.3 DOMESTIC WATER PIPING

- A. Cover all domestic cold and hot water lines and hot water return lines above slab with 1" thick, high density fiberglass insulation with Universal Fire-Retardant Jacket, Owens/Corning "25 ASJ/SSL", Knauf ASJ-SSL, or equal. All laps are to be sealed and stapled in place. Fittings are to be mitered segments of insulation held in place with white vapor barrier tape for concealed areas and Zeston 25/50 PVC, Knauf 25/50 rated PVC, pre-molded insulated fitting covers in exposed areas.

- B. Domestic cold and hot water lines (2 -1/2" and above) shall be insulated with 1-1/2" thick fiberglass with jacket.
- C. All water lines exposed in mechanical rooms shall be covered with 0.030 PVC jacket with solvent welded seams and joints.
- D. All water lines on the outside of the building exposed to the weather shall be covered with 0.160 smooth aluminum jacket and elbows.
- E. Domestic cold and hot water lines run below slab within building shall be insulated with 3/4" thick closed cell tube insulation. Apply two (2) coats of mastic on insulation.

2.4 CONDENSATE DRAIN PIPING

- A. Insulate with 1/2" Aerotube or Armaflex pipe insulation applied in accordance with manufacturer's recommendations and instructions.

2.5 WASTE LINE P-TRAPS

- A. P-traps receiving HVAC condensate (exposed to weather or above ceilings) shall be insulated with 2.33" thick 3/4 # density fiberglass ductwrap insulation with aluminum foil vapor barrier. Insulation shall be sealed at all seams and joints.

2.6 LAVATORY P-TRAP & SUPPLY LINES

- A. Unless specified otherwise on drawings, insulate p-trap, tailpiece and water supplies on handicapped lavatories with white, Truebro Model 102 Handi Lav-Guard, Pro-Wrap A.D.A. lavatory insulation kit, or approved equivalent insulating system to meet A.D.A. Requirements. Provide accessories for offset tailpiece as required.

2.7 REFRIGERANT LINES

- A. Insulate with 3/4" closed cell, tube insulation, Aerotube, Armaflex or equivalent. Apply two coats of weatherproof mastic on all piping below grade or exposed to weather. Contractor shall install refrigerant lines below grade in watertight PVC sleeve in accordance with manufacturer's recommendations.
- B. All copper refrigerant lines shall be separated from dissimilar metals at all support points.

2.8 AIR HANDLING ROOM WALLS

- A. Furnish and install over entire areas of walls of air handling rooms containing a/c units a 1" thick Manville Linacoustic or equal acoustical type duct insulation 3# density, applied over Slick-Klips 12" on center. Stick-Klips shall be applied to wall with Miracle Adhesive. Acoustical material shall be applied over Stick-Klips with duct liner adhesive tape EC-104 spotted between pins. Stick-Klips with factor applied adhesive will not be acceptable.

2.9 AHU ROOMS

- A. Furnish and install over entire areas of walls, doors and ceilings of mechanical rooms sound absorbing 2" thick, 3# density semi-rigid fiberglass board. The board shall be faced with reinforced mylar polyester film laminate composed of a mylar face, with fiberglass scrim, laminated with a flame-retardant adhesive. The fiberglass board and the facing shall meet flame speed of not greater than 25, and a smoke developed rating of not greater than 50. This board shall be equal to Pelican Board Type RM as manufactured by Reilly-Benton, Peabody Noise Control Type S4 or equal. Insulation shall be installed by impaling on stick-

pins with a suitable adhesive (no self-stick pins may be used). After material is impaled on pins, the tip of the pin shall be covered with a white dome-cap washer. All joints, corners, and exposed edges shall be covered with the facing material. Material shall be applied over curved walls and roof at AHU Rooms.

2.10 HVAC DUCTWORK INSULATION:

- A. Supply, return, transfer, fresh air and exhaust ductwork shall be wrapped on outside with 3/4# density fiberglass insulation with aluminum foil vapor barrier with a minimum R-Value of R-6 (unless stated otherwise on mechanical drawings). Insulation shall be taped at all joints and installed per the manufacturer's recommendations.
- B. Refer to air distribution section of mechanical specifications for duct insulation supplied by the sheet metal sub-contractor.
- C. Transfer ductwork across walls shall be internally lined with 1" thick acoustical insulation.

2.11 HVAC FLEX-CONNECTIONS:

- A. Shall be wrapped on outside with 3/4 # density fiberglass insulation with aluminum foil vapor barrier with a minimum R-value of R-6. Insulation shall be taped at all joints and installed per the manufacturer's recommendations.

2.12 INSULATION THROUGH HANGERS AND SLEEVES

- A. The insulation shall be continuous through pipe hangers and pipe sleeves. At hangers where the pipe is supported by insulation, provide a galvanized iron protection shield. Provide pipes 2-inch i.p.s. and larger in insulation inserts at points of hanger supports. The inserts shall be of calcium silicate, cellular glass, prestressed molded glass fiber of minimum 13-pound density, or other approval material of the same thickness as adjacent insulation and not less than 13-pound density. The inserts shall have sufficient compression strength to adequately support the pipe without compressing the inserts to a thickness less than the adjacent insulation. Inserts shall be 180 degrees and not less than the length of the protection shield. Vapor barrier facing of the insert shall be the same as the facing on the adjacent insulation. Where copper clad hangers are used on domestic copper pipe, insulation may cover pipe and hanger. Provide 18-gauge metal saddles between all hangers and insulation.

END OF SECTION 23 07 13



SECTION 23 31 13 – METAL DUCTS

PART 1 - GENERAL

1.1 RELATED DOCUMENTS

- A. The general provisions of the Contract, including the Conditions of the Contract (General, Supplementary, and other Conditions) and Division 00 and 01 as appropriate, apply to the Work specified in this Section.
- B. Refer to all Sections, as well as the Specifications for the other various trades and materials and be thoroughly familiar with all provisions regarding all work.

1.2 SCOPE OF WORK

A. Section Includes:

- 1. Single-wall rectangular ducts and fittings.
- 2. Single-wall round ducts and fittings.
- 3. Sheet metal materials.
- 4. Duct liner.
- 5. Sealants and gaskets.
- 6. Hangers and supports.

1.3 PERFORMANCE REQUIREMENTS

- A. Delegated Duct Design: Duct construction, including sheet metal thicknesses, seam and joint construction, reinforcements, and hangers and supports, shall comply with SMACNA's "HVAC Duct Construction Standards - Metal and Flexible" and performance requirements and design criteria indicated in "Duct Schedule" Article.
- B. Structural Performance: Duct hangers and supports and seismic restraints shall withstand the effects of gravity and seismic loads and stresses within limits and under conditions described in SMACNA's "HVAC Duct Construction Standards - Metal and Flexible" SMACNA's "Seismic Restraint Manual: Guidelines for Mechanical System
- C. Airstream Surfaces: Surfaces in contact with the airstream shall comply with requirements in ASHRAE 62.1-2004.

1.4 SUBMITTALS

A. Product Data: For each type of the following products:

- 1. Liners and adhesives.
- 2. Sealants and gaskets.

B. Shop Drawings:

- 1. Fabrication, assembly, and installation, including plans, elevations, sections, components, and attachments to other work.
- 2. Factory- and shop-fabricated ducts and fittings.
- 3. Duct layout indicating sizes, configuration, liner material, and static-pressure classes.
- 4. Elevation of top of ducts.
- 5. Dimensions of main duct runs from building grid lines.
- 6. Fittings.

7. Reinforcement and spacing.
8. Seam and joint construction.
9. Penetrations through fire-rated and other partitions.
10. Equipment installation based on equipment being used on Project.
11. Locations for duct accessories, including dampers, turning vanes, and access doors and panels.
12. Hangers and supports, including methods for duct and building attachment, seismic restraints, and vibration isolation.

C. Delegated-Design Submittal:

1. Sheet metal thicknesses.
2. Joint and seam construction and sealing.
3. Reinforcement details and spacing.
4. Materials, fabrication, assembly, and spacing of hangers and supports
5. Design Calculations: Calculations, including analysis data signed and sealed by the qualified professional engineer responsible for their preparation for selecting hangers and supports and seismic restraints.

D. Coordination Drawings: Plans, drawn to scale, on which the following items are shown and coordinated with each other, using input from installers of the items involved:

1. Duct installation in congested spaces, indicating coordination with general construction, building components, and other building services. Indicate proposed changes to duct layout.
2. Suspended ceiling components.
3. Structural members to which duct will be attached.
4. Size and location of initial access modules for acoustical tile.
5. Penetrations of smoke barriers and fire-rated construction.
6. Items penetrating finished ceiling including but are not limited to the following:
 - a. Lighting fixtures.
 - b. Air outlets and inlets.
 - c. Speakers.
 - d. Sprinklers.
 - e. Access panels.
 - f. Perimeter moldings.
 - g. F/A devices, wi-fi antennas, etc.

E. Welding certificates.

F. Field quality-control reports.

1.5 QUALITY ASSURANCE

- A. Welding Qualifications: Qualify procedures and personnel according to AWS D1.1/D1.1M, "Structural Welding Code - Steel," for hangers and supports.
- B. Welding Qualifications: Qualify procedures and personnel according to the following:
 1. AWS D1.1/D1.1M, "Structural Welding Code - Steel," for hangers and supports.
 2. AWS D1.2/D1.2M, "Structural Welding Code - Aluminum," for aluminum supports.
 3. AWS D9.1M/D9.1, "Sheet Metal Welding Code," for duct joint and seam welding.
- C. ASHRAE Compliance: Applicable requirements in ASHRAE 62.1-2004, Section 5 - "Systems and Equipment" and Section 7 - "Construction and System Start-Up."

- D. ASHRAE/IESNA Compliance: Applicable requirements in ASHRAE/IESNA 90.1-2004, Section 6.4.4 - "HVAC System Construction and Insulation."

PART 2 - PRODUCTS

2.1 SINGLE-WALL RECTANGULAR DUCTS AND FITTINGS

- A. General Fabrication Requirements: Comply with SMACNA's "HVAC Duct Construction Standards - Metal and Flexible" based on indicated static-pressure class unless otherwise indicated.
- B. Transverse Joints: Select joint types and fabricate according to SMACNA's "HVAC Duct Construction Standards - Metal and Flexible," Figure 1-4, "Transverse (Girth) Joints," for static-pressure class, applicable sealing requirements, materials involved, duct-support intervals, and other provisions in SMACNA's "HVAC Duct Construction Standards - Metal and Flexible."
- C. Longitudinal Seams: Select seam types and fabricate according to SMACNA's "HVAC Duct Construction Standards - Metal and Flexible," Figure 1-5, "Longitudinal Seams - Rectangular Ducts," for static-pressure class, applicable sealing requirements, materials involved, duct-support intervals, and other provisions in SMACNA's "HVAC Duct Construction Standards - Metal and Flexible."
- D. Elbows, Transitions, Offsets, Branch Connections, and Other Duct Construction: Select types and fabricate according to SMACNA's "HVAC Duct Construction Standards - Metal and Flexible," Chapter 2, "Fittings and Other Construction," for static-pressure class, applicable sealing requirements, materials involved, duct-support intervals, and other provisions in SMACNA's "HVAC Duct Construction Standards - Metal and Flexible."

2.2 SINGLE-WALL ROUND DUCTS AND FITTINGS

- A. General Fabrication Requirements: Comply with SMACNA's "HVAC Duct Construction Standards - Metal and Flexible," Chapter 3, "Round, Oval, and Flexible Duct," based on indicated static-pressure class unless otherwise indicated.
 - 1. Manufacturers: Subject to compliance with requirements, provide products by one of the following:
 - a. Lindab Inc.
 - b. McGill AirFlow, LLC.
 - c. SEMCO Incorporated.
 - d. Sheet Metal Connectors, Inc.
 - e. Eastern Sheet Metal, Inc.
- B. Transverse Joints: Select joint types and fabricate according to SMACNA's "HVAC Duct Construction Standards - Metal and Flexible," Figure 3-2, "Transverse Joints - Round Duct," for static-pressure class, applicable sealing requirements, materials involved, duct-support intervals, and other provisions in SMACNA's "HVAC Duct Construction Standards - Metal and Flexible."
 - 1. Transverse Joints in Ducts Larger Than 60 Inches in Diameter: Flanged.
- C. Longitudinal Seams: Select seam types and fabricate according to SMACNA's "HVAC Duct Construction Standards - Metal and Flexible," Figure 3-1, "Seams - Round Duct and Fittings," for static-pressure class, applicable sealing requirements, materials involved,

duct-support intervals, and other provisions in SMACNA's "HVAC Duct Construction Standards - Metal and Flexible."

1. Fabricate round ducts larger than 90 inches in diameter with butt-welded longitudinal seams.
 2. Fabricate flat-oval ducts larger than 72 inches in width (major dimension) with butt-welded longitudinal seams.
- D. Tees and Laterals: Select types and fabricate according to SMACNA's "HVAC Duct Construction Standards - Metal and Flexible," Figure 3-4, "90 Degree Tees and Laterals," and Figure 3-5, "Conical Tees," for static-pressure class, applicable sealing requirements, materials involved, duct-support intervals, and other provisions in SMACNA's "HVAC Duct Construction Standards - Metal and Flexible."

2.3 SHEET METAL MATERIALS

- A. General Material Requirements: Comply with SMACNA's "HVAC Duct Construction Standards - Metal and Flexible" for acceptable materials, material thicknesses, and duct construction methods unless otherwise indicated. Sheet metal materials shall be free of pitting, seam marks, roller marks, stains, discolorations, and other imperfections.
- B. Galvanized Sheet Steel: Comply with ASTM A 653/A 653M.
1. Galvanized Coating Designation: G60.
 2. Finishes for Surfaces Exposed to View: Mill phosphatized. (Paint Grip)
- C. Reinforcement Shapes and Plates: ASTM A 36/A 36M, steel plates, shapes, and bars; black and galvanized.
- D. Tie Rods: Galvanized steel, 1/4-inch minimum diameter for lengths 36 inches or less; 3/8-inch minimum diameter for lengths longer than 36 inches.

2.4 DUCT LINER

- A. Fibrous-Glass Duct Liner: Comply with ASTM C 1071, NFPA 90A, or NFPA 90B; and with NAIMA AH124, "Fibrous Glass Duct Liner Standard."
1. Manufacturers: Subject to compliance with requirements, provide products by one of the following:
 2. Basis-of-Design Product: Subject to compliance with requirements, provide product name or designation or comparable product by one of the following:
 - a. CertainTeed Corporation; Insulation Group.
 - b. Johns Manville.
 - c. Knauf Insulation.
 - d. Owens Corning.
 3. Maximum Thermal Conductivity:
 - a. Type I, Flexible: 3 lbs. Density / 1 1/2" thick.
 - b. Type II, Rigid: 3 lbs. Density / 1 1/2" thick.
 4. Solvent -Based Liner Adhesive: Comply with NFPA 90A or NFPA 90B and with ASTM C 916.
 - a. For indoor applications, use adhesive that has a VOC content of 80 g/L or less when calculated according to 40 CFR 59, Subpart D (EPA Method 24).
- C. Insulation Pins and Washers:

1. Cupped-Head, Capacitor-Discharge-Weld Pins: Copper- or zinc-coated steel pin, fully annealed for capacitor-discharge welding, 0.106-inch- diameter shank, length to suit depth of insulation indicated with integral 1-1/2-inch galvanized carbon-steel washer.
 2. Insulation-Retaining Washers: Self-locking washers formed from 0.016-inch-thick galvanized steel; with beveled edge sized as required to hold insulation securely in place but not less than 1-1/2 inches in diameter.
- D. Shop Application of Duct Liner: Comply with SMACNA's "HVAC Duct Construction Standards - Metal and Flexible," Figure 2-19, "Flexible Duct Liner Installation."
1. Adhere a single layer of indicated thickness of duct liner with at least 90 percent adhesive coverage at liner contact surface area. Attaining indicated thickness with multiple layers of duct liner is prohibited.
 2. Apply adhesive to transverse edges of liner facing upstream that do not receive metal nosing.
 3. Butt transverse joints without gaps, and coat joint with adhesive.
 4. Fold and compress liner in corners of rectangular ducts or cut and fit to ensure butted-edge overlapping.
 5. Do not apply liner in rectangular ducts with longitudinal joints, except at corners of ducts, unless duct size and dimensions of standard liner make longitudinal joints necessary.
 6. Apply adhesive coating on longitudinal seams in ducts with air velocity of 2500 fpm.
 7. Secure liner with mechanical fasteners 4 inches from corners and at intervals not exceeding 12 inches transversely; at 3 inches from transverse joints and at intervals not exceeding 18 inches longitudinally.
 8. Secure transversely oriented liner edges facing the airstream with metal nosings that have either channel or "Z" profiles or are integrally formed from duct wall. Fabricate edge facings at the following locations:
 - a. Fan discharges.
 - b. Intervals of lined duct preceding unlined duct.
 - c. Upstream edges of transverse joints in ducts where air velocities are higher than 2500 fpm or where indicated.
 9. Secure insulation between perforated sheet metal inner duct of same thickness as specified for outer shell. Use mechanical fasteners that maintain inner duct at uniform distance from outer shell without compressing insulation.
 - a. Sheet Metal Inner Duct Perforations: 3/32-inch diameter, with an overall open area of 23 percent.
 10. Terminate inner ducts with buildouts attached to fire-damper sleeves, dampers, turning vane assemblies, or other devices. Fabricated buildouts (metal hat sections) or other buildout means are optional; when used, secure buildouts to duct walls with bolts, screws, rivets, or welds.

2.5 SEALANT AND GASKETS

- A. General Sealant and Gasket Requirements: Surface-burning characteristics for sealants and gaskets shall be a maximum flame-spread index of 25 and a maximum smoke-developed index of 50 when tested according to UL 723; certified by an NRTL.
- B. Rolled Mastic Sealant
 1. Pressure-Sensitive rolled mastic sealant comprised of a foil facer with butyl adhesive

2. Rolled Mastic Sealant: 2-inch minimum width.
3. Rolled Mastic Sealant: 17-mil thickness; minimum
4. Water Resistant
5. Mold and Mildew Resistant
6. Maximum Pressure Class: 16-inch W.C., positive/negative
7. Service: Indoor and Outdoor
8. Service Temperature: Minus 20 F to 200 F
9. Substrate: Compatible with galvanized sheet steel (both PVC coated and bare), stainless steel, or aluminum
10. VOC: 0 g/l, EPA Standard Method 24
11. UL 181B-FX

C. Water-Based Joint and Seam Sealant:

1. Application Method: Brush on.
2. Solids Content: Minimum 65 percent.
3. Shore A Hardness: Minimum 20.
4. Water resistant.
5. Mold and mildew resistant.
6. VOC: Maximum 75 g/L (less water).
7. Maximum Static-Pressure Class: 16-inch wg, positive and negative.
8. Service: Indoor or outdoor.
9. Substrate: Compatible with galvanized sheet steel (both PVC coated and bare), stainless steel, or aluminum sheets.
10. UI-181 Listed
11. UL 2818, Green Guard Compliance

D. Solvent-Based Joint and Seam Sealant:

1. Application Method: Brush on.
2. Base: Synthetic rubber resin.
3. Solvent: Toluene and heptane.
4. Solids Content: Minimum 60 percent.
5. Shore A Hardness: Minimum 60.
6. Water resistant.
7. Mold and mildew resistant.
8. For indoor applications, use sealant that has a VOC content of 250 g/L or less when calculated according to 40 CFR 59, Subpart D (EPA Method 24).
9. VOC: Maximum 395 g/L.
10. Maximum Static-Pressure Class: 16-inch wg, positive or negative.
11. Service: Indoor or outdoor.
12. Substrate: Compatible with galvanized sheet steel (both PVC coated and bare), stainless steel, or aluminum sheets.
13. UL-181 Listed

E. Flanged Joint Sealant: Comply with ASTM C 920.

1. General: Single-component, acid-curing, silicone, elastomeric.
2. Type: S.
3. Grade: NS.
4. Class: 25.
5. Use: O.
6. For indoor applications, use sealant that has a VOC content of 250 g/L or less when calculated according to 40 CFR 59, Subpart D (EPA Method 24).

- F. Flange Gaskets: Butyl rubber, neoprene, or EPDM polymer with polyisobutylene plasticizer.
- G. Round Duct Joint O-Ring Seals:
 - 1. Seal shall provide maximum leakage class of 3 cfm/100 sq. ft. at 1-inch wg and shall be rated for 10-inch wg static-pressure class, positive or negative.
 - 2. EPDM O-ring to seal in concave bead in coupling or fitting spigot.
 - 3. Double-lipped, EPDM O-ring seal, mechanically fastened to factory-fabricated couplings and fitting spigots.

PART 3 - EXECUTION

3.1 DUCT INSTALLATION

- A. Drawing plans, schematics, and diagrams indicate general location and arrangement of duct system. Indicated duct locations, configurations, and arrangements were used to size ducts and calculate friction loss for air-handling equipment sizing and for other design considerations. Install duct systems as indicated unless deviations to layout are approved on Shop Drawings and Coordination Drawings.
- B. Install ducts according to SMACNA's "HVAC Duct Construction Standards - Metal and Flexible" unless otherwise indicated.
- C. Install round ducts in maximum practical lengths.
- D. Install ducts with fewest possible joints.
- E. Install factory- or shop-fabricated fittings for changes in direction, size, and shape and for branch connections.
- F. Unless otherwise indicated, install ducts vertically and horizontally, and parallel and perpendicular to building lines.
- G. Install ducts close to walls, overhead construction, columns, and other structural and permanent enclosure elements of building.
- H. Install ducts with a clearance of 1 inch, plus allowance for insulation thickness.
- I. Route ducts to avoid passing through transformer vaults and electrical equipment rooms and enclosures.
- J. Where ducts pass through non-fire-rated interior partitions and exterior walls and are exposed to view, cover the opening between the partition and duct or duct insulation with sheet metal flanges of same metal thickness as the duct. Overlap openings on four sides by at least 1-1/2 inches.
- K. Where ducts pass through fire-rated interior partitions and exterior walls, install fire dampers. Comply with requirements in Division 23 Section "Duct Accessories" for fire and smoke dampers.
- L. Protect duct interiors from moisture, construction debris and dust, and other foreign materials. Comply with SMACNA's "Duct Cleanliness for New Construction Guidelines."

3.2 INSTALLATION OF EXPOSED DUCTWORK

- A. Protect ducts exposed in finished spaces from being dented, scratched, or damaged.

- B. Trim duct sealants flush with metal. Create a smooth and uniform exposed bead. Do not use two-part tape sealing system.
- C. Grind welds to provide smooth surface free of burrs, sharp edges, and weld splatter. When welding stainless steel with a No. 3 or 4 finish, grind the welds flush, polish the exposed welds, and treat the welds to remove discoloration caused by welding.
- D. Maintain consistency, symmetry, and uniformity in the arrangement and fabrication of fittings, hangers and supports, duct accessories, and air outlets.
- E. Repair or replace damaged sections and finished work that does not comply with these requirements.

3.3 DUCT SEALING

- A. Seal ducts for duct static-pressure, seal classes, and leakage classes specified in "Duct Schedule" Article according to SMACNA's "HVAC Duct Construction Standards - Metal and Flexible."
- B. Seal ducts to the following seal classes according to SMACNA's "HVAC Duct Construction Standards - Metal and Flexible":
 - 1. Comply with SMACNA's "HVAC Duct Construction Standards - Metal and Flexible."
 - 2. Unconditioned Space, Supply-Air Ducts in Pressure Classes 2-Inch wg and Lower: Seal Class B.
 - 3. Unconditioned Space, Supply-Air Ducts in Pressure Classes Higher Than 2-Inch wg: Seal Class A.
 - 4. Unconditioned Space, Exhaust Ducts: Seal Class C.
 - 5. Unconditioned Space, Return-Air Ducts: Seal Class B.
 - 6. Conditioned Space, Supply-Air Ducts in Pressure Classes 2-Inch wg and Lower: Seal Class C.
 - 7. Conditioned Space, Supply-Air Ducts in Pressure Classes Higher Than 2-Inch wg: Seal Class B.
 - 8. Conditioned Space, Exhaust Ducts: Seal Class B.
 - 9. Conditioned Space, Return-Air Ducts: Seal Class C.
- C. Seal all duct penetrations through interior and exterior building walls per 07 92 00 Joint Sealants and Section 09 29 00: 3.5 for a complete penetration seal to the satisfaction of engineer.

3.4 HANGER AND SUPPORT INSTALLATION

- A. Comply with SMACNA's "HVAC Duct Construction Standards - Metal and Flexible," Chapter 4, "Hangers and Supports."
- B. Building Attachments: Concrete inserts or structural-steel fasteners appropriate for construction materials to which hangers are being attached.
 - 1. Where practical, install concrete inserts before placing concrete.
 - 2. Install powder-actuated concrete fasteners after concrete is placed and completely cured.
 - 3. Do not use powder-actuated concrete fasteners for lightweight-aggregate concretes or for slabs less than 4 inches thick.
 - 4. Do not use powder-actuated concrete fasteners for seismic restraints.

- C. Hanger Spacing: Comply with SMACNA's "HVAC Duct Construction Standards - Metal and Flexible," Table 4-1, "Rectangular Duct Hangers Minimum Size," and Table 4-2, "Minimum Hanger Sizes for Round Duct," for maximum hanger spacing; install hangers and supports within 24 inches of each elbow and within 48 inches of each branch intersection.
- D. Hangers Exposed to View: Threaded rod and angle or channel supports.
- E. Support vertical ducts with steel angles or channel secured to the sides of the duct with welds, bolts, sheet metal screws, or blind rivets; support at each floor and at a maximum interval of 16 feet.
- F. Install upper attachments to structures. Select and size upper attachments with pull-out, tension, and shear capacities appropriate for supported loads and building materials where used.

3.5 CONNECTIONS

- A. Make connections to equipment with flexible connectors complying with Division 23 Section "Duct Accessories."
- B. Comply with SMACNA's "HVAC Duct Construction Standards - Metal and Flexible" for branch, outlet and inlet, and terminal unit connections.

3.6 PAINTING

- A. Paint interior of metal ducts that are visible through registers and grilles and that do not have duct liner. Apply one coat of flat, black, latex paint over a compatible galvanized-steel primer. Paint materials and application requirements are specified in Division 09 painting Sections.

3.7 FIELD QUALITY CONTROL

- A. Perform tests and inspections.
- B. Leakage Tests:
 - 1. Comply with SMACNA's "HVAC Air Duct Leakage Test Manual." Submit a test report for each test.
 - 2. Test the following systems:
 - a. Ducts with a Pressure Class Higher Than 3-Inch wg: Test representative duct sections, selected by Architect from sections installed, totaling no less than 25 percent of total installed duct area for each designated pressure class.
 - b. Supply Ducts with a Pressure Class of 3-Inch wg or Higher: Test representative duct sections, selected by Architect from sections installed, totaling no less than 50 percent of total installed duct area for each designated pressure class.
 - c. Return Ducts with a Pressure Class of 2-Inch wg or Higher: Test representative duct sections, selected by Architect from sections installed, totaling no less than 50 percent of total installed duct area for each designated pressure class.
 - d. Exhaust Ducts with a Pressure Class of 2-Inch wg or Higher: Test representative duct sections, selected by Architect from sections installed, totaling no less than 50 percent of total installed duct area for each designated pressure class.

- e. Outdoor Air Ducts with a Pressure Class of 2-Inch wg or Higher: Test representative duct sections, selected by Architect from sections installed, totaling no less than 50 percent of total installed duct area for each designated pressure class.
- 3. Disassemble, reassemble, and seal segments of systems to accommodate leakage testing and for compliance with test requirements.
- 4. Test for leaks before applying external insulation.
- 5. Conduct tests at static pressures equal to maximum design pressure of system or section being tested. If static-pressure classes are not indicated, test system at maximum system design pressure. Do not pressurize systems above maximum design operating pressure.
- 6. Give seven days' advance notice for testing.
- C. Duct System Cleanliness Tests:
 - 1. Visually inspect duct system to ensure that no visible contaminants are present.
 - 2. Test sections of metal duct system, chosen randomly by Owner, for cleanliness according to "Vacuum Test" in NADCA ACR, "Assessment, Cleaning and Restoration of HVAC Systems."
 - a. Acceptable Cleanliness Level: Net weight of debris collected on the filter media shall not exceed 0.75 mg/100 sq. cm.
- D. Duct system will be considered defective if it does not pass tests and inspections.
- E. Prepare test and inspection reports.

3.8 DUCT CLEANING

- A. Clean new duct system(s) before testing, adjusting, and balancing.
- B. Use service openings for entry and inspection.
 - 1. Create new openings and install access panels appropriate for duct static-pressure class if required for cleaning access. Provide insulated panels for insulated or lined duct. Patch insulation and liner as recommended by duct liner manufacturer. Comply with Division 23 Section "Duct Accessories" for access panels and doors.
 - 2. Disconnect and reconnect flexible ducts as needed for cleaning and inspection.
 - 3. Remove and reinstall ceiling to gain access during the cleaning process.
- C. Particulate Collection and Odor Control:
 - 1. When venting vacuuming system inside the building, use HEPA filtration with 99.97 percent collection efficiency for 0.3-micron-size (or larger) particles.
 - 2. When venting vacuuming system to outdoors, use filter to collect debris removed from HVAC system, and locate exhaust downwind and away from air intakes and other points of entry into building.
- D. Clean the following components by removing surface contaminants and deposits:
 - 1. Air outlets and inlets (registers, grilles, and diffusers).
 - 2. Supply, return, and exhaust fans including fan housings, plenums (except ceiling supply and return plenums), scrolls, blades or vanes, shafts, baffles, dampers, and drive assemblies.
 - 3. Air-handling unit internal surfaces and components including mixing box, coil section, air wash systems, spray eliminators, condensate drain pans, humidifiers

and dehumidifiers, filters and filter sections, and condensate collectors and drains.

4. Coils and related components.
5. Return-air ducts, dampers, actuators, and turning vanes except in ceiling plenums and mechanical equipment rooms.
6. Supply-air ducts, dampers, actuators, and turning vanes.
7. Dedicated exhaust and ventilation components and makeup air systems.

E. Mechanical Cleaning Methodology:

1. Clean metal duct systems using mechanical cleaning methods that extract contaminants from within new duct systems and remove contaminants from building.
2. Use vacuum-collection devices that are operated continuously during cleaning. Connect vacuum device to downstream end of duct sections so areas being cleaned are under negative pressure.
3. Use mechanical agitation to dislodge debris adhered to interior duct surfaces without damaging integrity of metal ducts, duct liner, or duct accessories.
4. Clean fibrous-glass duct liner with HEPA vacuuming equipment; do not permit duct liner to get wet. Replace fibrous-glass duct liner that is damaged, deteriorated, or delaminated or that has friable material, mold, or fungus growth.
5. Clean coils and coil drain pans according to NADCA 1992. Keep drain pan operational. Rinse coils with clean water to remove latent residues and cleaning materials; comb and straighten fins.
6. Provide drainage and cleanup for wash-down procedures.
7. Antimicrobial Agents and Coatings: Apply EPA-registered antimicrobial agents if fungus is present. Apply antimicrobial agents according to manufacturer's written instructions after removal of surface deposits and debris.

3.9 START UP

- A. Air Balance: Comply with requirements in Division 23 Section "Testing, Adjusting, and Balancing."

3.10 DUCT SCHEDULE

A. Supply Ducts:

1. Ducts Connected Downstream of Fan Coil Units, and Terminal Units:
 - a. Pressure Class: Positive 2-inch wg.
 - b. Minimum SMACNA Seal Class: A.
 - c. SMACNA Leakage Class for Rectangular: 12.
 - d. SMACNA Leakage Class for Round and Flat Oval: 12
2. Ducts Connected to Variable-Air-Volume Air-Handling Units and Inlets of Terminal Units:
 - a. Pressure Class: Positive 4-inch wg
 - b. Minimum SMACNA Seal Class: A.
 - c. SMACNA Leakage Class for Rectangular: 3.
 - d. SMACNA Leakage Class for Round and Flat Oval: 3
3. Ducts Connected to Equipment Not Listed Above:
 - a. Pressure Class: Positive 2-inch wg.
 - b. Minimum SMACNA Seal Class: A
 - c. SMACNA Leakage Class for Rectangular: 3.
 - d. SMACNA Leakage Class for Round and Flat Oval: 3.

B. Return Ducts:

1. Ducts Connected to Air-Handling Units
 - a. Pressure Class: Positive or negative 4-inch wg.
 - b. Minimum SMACNA Seal Class: A
 - c. SMACNA Leakage Class for Rectangular: 6
 - d. SMACNA Leakage Class for Round and Flat Oval: 6
 2. Ducts Connected to Equipment Not Listed Above:
 - a. Pressure Class: Positive or negative 2-inch wg>.
 - b. Minimum SMACNA Seal Class: A.
 - c. SMACNA Leakage Class for Rectangular: 3.
 - d. SMACNA Leakage Class for Round and Flat Oval: 3.
- C. Exhaust Ducts:
1. Ducts Connected to Fans Exhausting (ASHRAE 62.1, Class 1 and 2) Air:
 - a. Pressure Class: Negative 1-inch wg.
 - b. Minimum SMACNA Seal Class: A if negative pressure, and A if positive pressure.
 - c. SMACNA Leakage Class for Rectangular: 12.
 - d. SMACNA Leakage Class for Round and Flat Oval: 6.
 2. Ducts Connected to Equipment Not Listed Above:
 - a. Pressure Class: Positive or negative 2-inch wg.
 - b. Minimum SMACNA Seal Class: A if negative pressure, and A if positive pressure.
 - c. SMACNA Leakage Class for Rectangular: 6.
 - d. SMACNA Leakage Class for Round and Flat Oval: 6.
- D. Outdoor-Air (Not Filtered, Heated, or Cooled) Ducts:
1. Ducts Connected to Air-Handling Units:
 - a. Pressure Class: Positive or negative 2-inch wg.
 - b. Minimum SMACNA Seal Class: A.
 - c. SMACNA Leakage Class for Rectangular: 6
 - d. SMACNA Leakage Class for Round and Flat Oval: 6.
 2. Ducts Connected to Equipment Not Listed Above:
 - a. Pressure Class: Positive or negative 2-inch wg.
 - b. Minimum SMACNA Seal Class: A
 - c. SMACNA Leakage Class for Rectangular: 6.
 - d. SMACNA Leakage Class for Round and Flat Oval: 6
- E. Intermediate Reinforcement:
1. Galvanized-Steel Ducts: Galvanized steel
- F. Elbow Configuration:
1. Rectangular Duct: Comply with SMACNA's "HVAC Duct Construction Standards - Metal and Flexible," Figure 2-2, "Rectangular Elbows."
 - a. Velocity 700 fpm or Lower:
 - i. Radius Type RE 1 with minimum 0.5 radius-to-diameter ratio.
 - ii. Mitered Type RE 4 without vanes.
 - b. Velocity 700 to 1500 fpm:
 - i. Radius Type RE 1 with minimum 1.0 radius-to-diameter ratio.
 - ii. Radius Type RE 3 with minimum 0.5 radius-to-diameter ratio and two vanes.

- iii. Mitered Type RE 2 with vanes complying with SMACNA's "HVAC Duct Construction Standards - Metal and Flexible," Figure 2-3, "Vanes and Vane Runners," and Figure 2-4, "Vane Support in Elbows."
 - c. Velocity 1500 fpm or Higher:
 - i. Radius Type RE 1 with minimum 1.5 radius-to-diameter ratio.
 - ii. Radius Type RE 3 with minimum 1.0 radius-to-diameter ratio and two vanes.
 - iii. Mitered Type RE 2 with vanes complying with SMACNA's "HVAC Duct Construction Standards - Metal and Flexible," Figure 2-3, "Vanes and Vane Runners," and Figure 2-4, "Vane Support in Elbows."
- 2. Rectangular Duct: Comply with SMACNA's "HVAC Duct Construction Standards - Metal and Flexible," Figure 2-2, "Rectangular Elbows."
 - a. Radius Type RE 1 with minimum 1.5 radius-to-diameter ratio.
 - b. Radius Type RE 3 with minimum 1.0 radius-to-diameter ratio and two vanes.
 - c. Mitered Type RE 2 with vanes complying with SMACNA's "HVAC Duct Construction Standards - Metal and Flexible," Figure 2-3, "Vanes and Vane Runners," and Figure 2-4, "Vane Support in Elbows."
- 3. Round Duct: Comply with SMACNA's "HVAC Duct Construction Standards - Metal and Flexible," Figure 3-3, "Round Duct Elbows."
 - a. Minimum Radius-to-Diameter Ratio and Elbow Segments: Comply with SMACNA's "HVAC Duct Construction Standards - Metal and Flexible," Table 3-1, "Mitered Elbows." Elbows with less than 90-degree change of direction have proportionately fewer segments.
 - i. Velocity 1000 fpm or Lower: 0.5 radius-to-diameter ratio and three segments for 90-degree elbow.
 - ii. Velocity 1000 to 1500 fpm: 1.0 radius-to-diameter ratio and four segments for 90-degree elbow.
 - iii. Velocity 1500 fpm or Higher: 1.5 radius-to-diameter ratio and five segments for 90-degree elbow.
 - iv. Radius-to Diameter Ratio: 1.5.
 - b. Round Elbows, 12 Inches and Smaller in Diameter: Stamped or pleated.
 - c. Round Elbows, 14 Inches and Larger in Diameter: Standing seam.

J. Branch Configuration:

- 1. Rectangular Duct: Comply with SMACNA's "HVAC Duct Construction Standards - Metal and Flexible," Figure 2-6, "Branch Connections."
 - a. Rectangular Main to Rectangular Branch: 45-degree entry.
 - b. Rectangular Main to Round Branch: Spin in.
- 2. Round and Flat Oval: Comply with SMACNA's "HVAC Duct Construction Standards - Metal and Flexible," Figure 3-4, "90 Degree Tees and Laterals," and Figure 3-5, "Conical Tees." Saddle taps are permitted in existing duct.
 - a. Velocity 1000 fpm or Lower: 90-degree tap.
 - b. Velocity 1000 to 1500 fpm: Conical tap.
 - c. Velocity 1500 fpm or Higher: 45-degree lateral.

END OF SECTION 23 31 13



SECTION 23 33 00 – DUCT ACCESSORIES

PART 1 - GENERAL

1.1 RELATED DOCUMENTS

- A. The general provisions of the Contract, including the Conditions of the Contract (General, Supplementary, and other Conditions) and Division 00 and 01 as appropriate, apply to the Work specified in this Section.
- B. Refer to all Sections, as well as the Specifications for the other various trades and materials and be thoroughly familiar with all provisions regarding all work.

1.2 SCOPE OF WORK

- A. This Section includes the following:
 - 1. Backdraft dampers.
 - 2. Manual volume control dampers.
 - 3. Motorized Dampers.
 - 4. Spin Collars.
 - 5. Fire Dampers.
 - 6. Smoke Dampers.
 - 7. Turning vanes.
 - 8. Duct-mounted access doors and panels.
 - 9. Flexible connectors.
 - 10. Flexible ducts.
 - 11. Accessories hardware.

1.3 SUBMITTALS

- A. General: Submit the following in accordance with Conditions of Contract and Division 01 Specification Sections.
- B. Product data including details for materials, dimensions of individual components, profiles, and finishes for the following items:
 - 1. Backdraft dampers.
 - 2. Manual volume control dampers.
 - 3. Motorized Dampers.
 - 4. Spin Collars.
 - 5. Fire Dampers.
 - 6. Smoke Dampers.
 - 7. Turning vanes.
 - 8. Duct-mounted access doors and panels.
 - 9. Flexible connectors.
 - 10. Flexible ducts.
 - 11. Accessories hardware.
- C. Shop drawings from manufacturer detailing assemblies. Include dimensions, weights, loadings, required clearances, method of field assembly, components, and location and size of each field connection. Detail the following:
 - 1. Special fittings, volume control damper installation (both manual and automatic), and transformers details.

- 2. Fire and smoke damper installations, including sleeves and duct-mounted access door and panel installations.
- D. Product Certification: Submit certified test data on dynamic insertion loss; self-noise power levels; and airflow performance data, static pressure loss, and dimensions and weights.

1.4 QUALITY ASSURANCE

- A. NFPA Compliance: Comply with the following NFPA Standards:
 - 1. NFPA 90A, "Standard for the Installation of Air Conditioning and Ventilating Systems."
 - 2. NFPA 90B, "Standard for the Installation of Warm Air Heating and Air Conditioning Systems."

PART 2 - PRODUCTS

2.1 BACKDRAFT DAMPERS

- A. Description: Suitable for horizontal or vertical installation.
- B. Frame: 0.063-inch-thick 6063T extruded aluminum.
- C. Blades: 0.025-inch-thick roll-formed aluminum.
- D. Blades: 0.050-inch-thick 6063T extruded aluminum.
- E. Blade Seals: Vinyl.
- F. Blade Axles: Nonferrous.
- G. Tie Bars and Brackets: Aluminum.
- H. Return Spring: Adjustable tension.
- I. Wing-Nut Operator: Galvanized steel, with 1/4-inch galvanized-steel rod.
- J. Adjustable Pressure Controls.
- K. Dampers to be Greenheck EM-30, Ruskin BD6, Pottorff BD-150, or approved equal.

2.2 MANUAL VOLUME CONTROL DAMPERS

- A. General: Provide factory-fabricated volume-control dampers, complete with required hardware and accessories. Stiffen damper blades to provide stability under operating conditions. Provide locking device to hold single-blade dampers in a fixed position without vibration. Close duct penetrations for damper components to seal duct consistent with pressure class. Provide end bearings or other seals for ducts with pressure classifications of 3 inches or higher. Extend axles full length of damper blades. Provide bearings at both ends of operating shaft.
- B. Standard Volume Control Dampers: Multiple or single-blade, parallel or opposed-blade design as indicated, standard-leakage rating, with linkage outside of air stream, and suitable for horizontal or vertical applications. Greenheck MDB-15, Ruskin MD-15, Pottorff CD-10 & MD-41, or approved equal.

- C. Provide damper stand off bracket to accommodate duct insulation.

2.3 MOTORIZED DAMPERS

- A. Mechanical Contractor shall furnish and install motorized dampers as indicated on mechanical and architectural drawings. Damper shall be opposed blade motorized type equivalent to Greenheck Model VCD-23, Ruskin CD36/OB, Pottorff CD-41, or equal with actuators. Motorized dampers shall be operated by 120/1/60 electric actuator (low sound) as indicated on plans. Damper shall be complete with outboard support bearing, blade, and jamb seals. Dampers shall be low - leakage type. Dampers shall go to closed position when units are off unless otherwise noted.

2.4 SPIN COLLARS

- A. All round take-offs to round branch duct shall be made with 26-gauge spin-type collars with 26-gauge balancing dampers. These spin-collars shall be as manufactured by Flexmaster Model FLD, Dace MSD, or approved equivalent.
- B. The mounting groove shall be die-formed to assure constant fit control. Balancing dampers shall be factory-installed with spring loaded, retractable bearings and a positive locking wing-nut for easy adjustment.
- C. Provide damper stand off bracket to accommodate duct insulation.

2.5 FIRE DAMPERS

- A. General: UL labeled according to UL Standard 555 "Standard for Fire Dampers."
- B. Fire Rating: 1-1/2 or 3 hours, as indicated on Contract Drawings.
- C. Frame: Type B; fabricated with roll-formed, 22-gage, galvanized-steel; with mitered and interlocking corners.
- D. Style: Dynamic
- E. Mounting Sleeve: Factory-installed galvanized steel.
 - 1. Minimum Thickness: 16 ga thick as indicated, and length to suit application.
 - 2. Factory installed sleeve shall be constructed of gauges as dictated by the manufacturers UL Listing.
 - 3. Exceptions: Omit sleeve where damper frame width permits direct attachment of perimeter mounting angles on each side of the wall or floor, and thickness of damper frame meets sleeve requirements.
- F. Mounting Orientation: Vertical or horizontal as indicated.
- G. Blades: Roll-formed, interlocking, 22-gage galvanized steel (or as required by UL Listing). In place of interlocking blades, provide full-length, 21-gage, galvanized-steel blade connectors.
- H. Horizontal Dampers: Include a blade lock and stainless steel negator closure spring.
- I. Fusible Link: Replaceable, 212 deg F rated.
- J. Dampers shall be 100% free area.
- K. Dampers shall be Ruskin DIB Series, Greenheck DFD Series, or equal.

2.6 SMOKE DAMPERS

- A. General: UL-labeled according to UL Standard 555S, "Standard for Leakage Rated Dampers for Use in Smoke Control Systems." Combination fire and smoke dampers shall also be UL-labeled for 1-1/2-hour rating according to UL Standard 555 "Standard for Fire Dampers." Refer to Section 230900 "Building Automation System" for additional requirements.
- B. Damper shall bear a Class 1 Leakage rating.
- C. Fusible Link: Replaceable, 212 deg F rated.
- D. Frame and Blades: 16-gage galvanized steel (or as required by UL listing).
- E. Mounting Sleeve: Factory-installed, 18-gage galvanized steel (or as required by UL listing), length to suit wall or floor application.
- F. Actuators are to be 120 volt and provided by the damper manufacturer and be UL tested with the damper.
- G. Step-Down Transformers: Refer to electrical plans for transformer required to transform to 120V, single phase which comply with UL, FM NFPA Requirements for smoke control systems.
- H. Smoke Dampers shall include factory supplied and mounted damper test switch.
- I. Dampers shall be Ruskin SD37 or Greenheck SMD-20, Pottorff SD-141, or approved equal.

2.7 TURNING VANES

- A. Fabricate turning vanes according to SMACNA HVAC Duct Construction Standards, Figures 4-3.
- B. Manufactured Turning Vanes: Fabricate of 1-1/2-inch-wide, curved blades set at 3/4 inch) on center, support with bars perpendicular to blades set at 2 inches on center, and set into side strips suitable for mounting in ducts.

2.8 DUCT-MOUNTED ACCESS DOORS AND PANELS

- A. General: Provide construction and airtightness suitable for duct pressure class.
- B. Frame: Galvanized sheet steel. Provide with bend-over tabs and foam gaskets.
- C. Door: Double-wall, galvanized sheet metal construction with insulation fill and thickness, number of hinges and locks as indicated for duct pressure class. Provide vision panel where indicated. Provide 1-inch by 1-inch butt hinge or piano hinge and cam latches.
- D. Seal around frame attachment to duct and door to frame with neoprene or foam rubber seals.
- E. Insulation: 1-inch- thick fiber glass or polystyrene foam board.
- F. Access doors shall be Ruskin Model ADH-22, Kees ADH, Pottorff HAD, or approved equal.
- G. Access doors for oval and round ducts shall be constructed of 20 ga steel with neoprene gasket and hand knobs for access. Access doors shall be Ruskin Model ADR/ADF, Greenheck RAD, or approved equal.

2.9 FLEXIBLE CONNECTORS

- A. General: Flame-retarded or noncombustible fabrics, coatings, and adhesives complying with UL Standard 181, Class 1.
- B. Standard Metal-Edged Connectors: Factory-fabricated with a strip of fabric 3-1/2 inches wide attached to 2 strips of 2-3/4-inch-wide, 24-gage, galvanized sheet steel or 0.032-inch (0.8-mm) aluminum sheets. Select metal compatible with connected duct system. Fold and crimp metal edge strips onto fabric as illustrated in SMACNA HVAC Duct Standard, 1st Edition, Figure 2-19.

2.10 FLEXIBLE DUCTS

- A. General: Comply with UL 181, Class 1.
- B. Flexible Ducts – Insulated (2.33", R-6): Factory-fabricated, insulated, round duct, with an outer aluminum jacket, glass fiber insulation around a continuous inner liner.
 - 1. Reinforcement: Steel-wire helix encapsulated in the inner liner.
 - 2. Outer Jacket: Glass-reinforced, silver mylar with a continuous hanging tab, integral fiber glass tape, and nylon hanging cord.
 - 3. Outer Jacket: Polyethylene film.
 - 4. Inner Liner: Polyethylene film for low pressure, woven glass fiber for high pressure.
 - 5. Medium pressure duct rated at 6" static pressure.
 - 6. Manufacturer: Thermaflex or approved equivalent.

2.11 ACCESSORIES HARDWARE

- A. Instrument Test Holes: Cast iron or cast aluminum to suit duct material, including screw cap and gasket and a flat mounting gasket. Size to allow insertion of pilot tube and other testing instruments and provide in length to suit duct insulation thickness.
- B. Splitter Damper Accessories: Zinc-plated damper blade bracket, 1/4-inch, zinc-plated operating rod, and a duct-mounted, ball-joint bracket with flat rubber gasket and square-head set screw.
- C. Flexible Duct Clamps: Stainless steel band with cadmium-plated hex screw to tighten band with a worm-gear action. Provide in sizes from 3 to 18 inches to suit duct size.
- D. Adhesives: High strength, quick setting, neoprene based, waterproof and resistant to gasoline and grease.
- E. Provide all necessary transformers, electrical components suitable for each system installation including duct damper controllers, fire dampers and smoke dampers.

PART 3 - EXECUTION

3.1 EXAMINATION

- A. Examine areas and conditions for compliance with requirements for installation tolerances and other conditions affecting performance of duct accessories. Do not proceed with installation until unsatisfactory conditions are corrected.

3.2 INSTALLATION

- A. Install duct accessories according to manufacturer's installation instructions and applicable portions of details of construction as shown in SMACNA standards.
- B. Install volume control dampers in lined duct with methods to avoid damage to liner and to avoid erosion of duct liner.
- C. Provide test holes at fan inlet and outlet and elsewhere as indicated.
- D. Install fire and smoke dampers according to the manufacturer's UL-approved printed instructions.
- E. Install fusible links in fire dampers.
- F. Label access doors for fire dampers indicating damper type (Fire Damper, Fire Smoke Damper, Smoke Damper).

3.3 ADJUSTING

- A. Adjust duct accessories for proper settings.
- B. Adjust fire and smoke dampers for proper action.
- C. Final positioning of manual dampers is specified in Division 23 Section "Testing, Adjusting, and Balancing."

END OF SECTION 23 33 00



SECTION 23 34 23 - HVAC POWER VENTILATORS

PART 1 - GENERAL

1.1 RELATED DOCUMENTS

- A. Drawings and general provisions of the Contract, including General and Supplementary Conditions and Division 01 Specification Sections, apply to this Section.

1.2 SUMMARY

- A. Section Includes:

1. Ceiling-mounted fans.
2. In-line cabinet fans.
3. Centrifugal inline fans.
4. Centrifugal roof downblast fans.
5. Centrifugal roof upblast fans.
6. Centrifugal roof kitchen hood ventilator.
7. Centrifugal sidewall fans.
8. Sidewall propeller fans.
9. Upblast propeller roof exhaust fans.
10. Axial roof fans.

1.3 ACTION SUBMITTALS

- A. Product Data: For each type of product.

1. Construction details, material descriptions, dimensions of individual components and profiles, and finishes for fans.
2. Rated capacities, operating characteristics, and furnished specialties and accessories.
3. Certified fan performance curves with system operating conditions indicated.
4. Certified fan sound-power ratings.
5. Motor ratings and electrical characteristics, plus motor and electrical accessories.
6. Material thickness and finishes, including color charts.
7. Dampers, including housings, linkages, and operators.
8. Prefabricated roof curbs.
9. Fan speed controllers.

- B. Shop Drawings:

1. Include plans, elevations, sections, and attachment details.
2. Include details of equipment assemblies. Indicate dimensions, weights, loads, required clearances, method of field assembly, components, and location and size of each field connection.
3. Include diagrams for power, signal, and control wiring.

1.4 CLOSEOUT SUBMITTALS

- A. Operation and Maintenance Data: For HVAC power ventilators to include in normal and emergency operation, and maintenance manuals.

PART 2 - PRODUCTS

2.1 MANUFACTURERS

A. Subject to compliance with requirements, provide products by one of the following:

1. Loren Cook.
2. GREENHECK.
3. ACME
4. Loren Cook Company.
5. PennBarry.
6. Twin City.

2.2 CEILING-MOUNTED FANS

A. Housing: Steel, lined with acoustical insulation.

B. Fan Wheel: Centrifugal wheels directly mounted on motor shaft. Fan shrouds, motor, and fan wheel removable for service.

C. Back-draft damper: Integral.

D. Grille: Painted aluminum, louvered grille with flange on intake and thumbscrew or spring retainer attachment to fan housing.

E. Electrical Requirements: Junction box for electrical connection on housing and receptacle for motor plug-in.

F. Accessories:

1. Variable-Frequency Motor Controller: Solid-state control to reduce speed from 100 to less than 50 percent.
2. Manual Starter Switch: Single-pole rocker switch assembly with cover and pilot light.
3. Time-Delay Switch: Assembly with single-pole rocker switch, timer, and cover plate.
4. Motion Sensor: Motion detector with adjustable shutoff timer.
5. Ceiling Radiation Damper: Fire-rated assembly with ceramic blanket, stainless steel springs, and fusible link.
6. Filter: Washable aluminum to fit between fan and grille.
7. Isolation: Rubber-in-shear vibration isolators.
8. Manufacturer's standard roof jack or wall cap, and transition fittings.

2.3 IN-LINE CABINET FANS

A. Description: Square in-line centrifugal fans.

B. Housing:

1. Housing Material: Reinforced steel.
2. Housing Coating: Hot-dip galvanized.
3. Housing Construction: Side panels shall be easily removable for service. Include inlet and outlet flanges, and support bracket adaptable to floor, side wall, or ceiling mounting.

C. Direct-Drive Units: Motor mounted in airstream; factory wired to disconnect switch located on outside of fan housing.

- D. Belt-Driven Units: Motor mounted on adjustable base, with adjustable sheaves, enclosures around belts within fan housing, and lubricating tubes from fan bearings extended to outside of fan housing.
- E. Fan Wheels: Centrifugal forward curved type, constructed of galvanized steel. Wheel shall be balanced in accordance with AMCA Standard 204-05, Balance quality and vibration levels for fans.
- F. Motor Enclosure: Open, dripproof type with permanently lubricated bearings, built-in thermal overload protection and disconnect plug. Motor shall be provided at the scheduled voltage.
- G. Accessories:
 - 1. Access for Inspection, Cleaning, and Maintenance: Comply with requirements in ASHRAE 62.1.
 - 2. Variable-Speed Controller: Solid-state control to reduce speed from 100 to less than 50 percent.
 - 3. Companion Flanges: For inlet and outlet duct connections.
 - 4. Fan Guards: 1/2- by 1-inch mesh of galvanized steel in removable frame. Provide guard for inlet or outlet for units not connected to ductwork.
 - 5. Motor and Drive Cover (Belt Guard): Epoxy-coated steel.
 - 6. Side Discharge: Flange connector and attachment hardware to provide right-angle discharge on side of unit.

2.4 CENTRIFUGAL IN-LINE FANS

- A. Description: Square in-line centrifugal fans.
- B. Housing:
 - 1. Housing Material: Reinforced steel.
 - 2. Housing Coating: Hot-dip galvanized.
 - 3. Housing Construction: Side panels shall be easily removable for service. Include inlet and outlet flanges, and support bracket adaptable to floor, side wall, or ceiling mounting.
- C. Direct-Drive Units: Motor mounted in airstream, factory wired to disconnect switch located on outside of fan housing; with wheel, inlet cone, and motor on swing-out service door.
- D. Belt-Driven Units: Motor mounted on adjustable base, with adjustable sheaves, enclosures around belts within fan housing, and lubricating tubes from fan bearings extended to outside of fan housing.
- E. Fan Wheels: Aluminum airfoil blades welded to aluminum hub.
- F. Motor Enclosure: Totally enclosed, fan cooled NEMA Design B motor with Class B insulation. Motor shall be rated for continuous duty and furnished at the scheduled voltage and phase.
- G. Accessories:
 - 1. Access for Inspection, Cleaning, and Maintenance: Comply with requirements in ASHRAE 62.1.
 - 2. Variable-Speed Controller: Solid-state control to reduce speed from 100 to less than 50 percent.

3. Companion Flanges: For inlet and outlet duct connections.
4. Fan Guards: 1/2- by 1-inch mesh of galvanized steel in removable frame. Provide guard for inlet or outlet for units not connected to ductwork.
5. Motor and Drive Cover (Belt Guard): Epoxy-coated steel.
6. Side Discharge: Flange connector and attachment hardware to provide right-angle discharge on side of unit.

2.5 CENTRIFUGAL ROOF DOWNBLAST FANS

- A. Housing: Downblast; removable spun-aluminum dome top and outlet baffle; square, one-piece aluminum base with venturi inlet cone.
- B. Fan Wheels: Aluminum hub and wheel with backward-inclined blades.
- C. Belt Drives:
 1. Resiliently mounted to housing.
 2. Fan Shaft: Turned, ground, and polished steel; keyed to wheel hub.
 3. Shaft Bearings: Permanently lubricated, permanently sealed, self-aligning ball bearings.
 4. Fan Pulleys: Cast iron or cast steel with split, tapered bushing; dynamically balanced at factory.
 5. Motor Pulleys: Adjustable pitch for use with motors through 5 hp. Select pulley so pitch adjustment is at the middle of adjustment range at fan design conditions. Provide fixed pitch for use with motors larger than 5 hp.
 6. Fan and motor isolated from exhaust airstream.
- D. Accessories:
 1. Variable-Frequency Motor Controller: Solid-state control to reduce speed from 100 to less than 50 percent.
 2. Disconnect Switch: Nonfusible type, with thermal-overload protection mounted outside fan housing, factory wired through an internal aluminum conduit.
 3. Bird Screens: Removable, 1/2-inch mesh, aluminum or brass wire.
 4. Dampers: Counterbalanced, parallel-blade, backdraft dampers mounted in curb base; factory set to close when fan stops.
 5. Motorized Dampers: Parallel-blade dampers mounted in curb base with electric actuator; wired to close when fan stops.
 6. Spark-resistant, all-aluminum wheel construction.
 7. Mounting Pedestal: Galvanized steel with removable access panel.
- E. Prefabricated Roof Curbs: Galvanized steel; mitered and welded corners; 1-1/2-inch-thick, rigid, fiberglass insulation adhered to inside walls; and 1-1/2-inch wood nailer. Size as required to suit roof opening and fan base.
 1. Configuration: Self-flashing without a cant strip, with mounting flange. Manufactured to accommodate roof slope.
 2. Overall Height: 18 inches.
 3. Sound Curb: Curb with sound-absorbing insulation.
 4. Hinged sub-base to provide access to damper or as cleanout for grease applications.
 5. Burglar Bars: 1/2-inch-thick steel bars welded in place to form 6-inch squares.
 6. Pitch Mounting: Manufacture curb for roof slope.
 7. Metal Liner: Galvanized steel.

2.6 CENTRIFUGAL ROOF UPBLAST FANS

- A. Configuration: Centrifugal roof upblast ventilator.
- B. Housing: Removable spun-aluminum dome top and outlet baffle; square, one-piece aluminum base with venturi inlet cone.
 - 1. Upblast Units: Provide spun-aluminum discharge baffle to direct discharge air upward, with rain and snow drains.
- C. Fan Wheels: Aluminum hub and wheel with backward-inclined blades.
- D. Belt Drives:
 - 1. Resiliently mounted to housing.
 - 2. Fan Shaft: Turned, ground, and polished steel; keyed to wheel hub.
 - 3. Shaft Bearings: Permanently lubricated, permanently sealed, self-aligning ball bearings; minimum ABMA9, L(10) of 100,000 hours.
 - 4. Fan Pulleys: Cast iron or cast steel with split, tapered bushing; dynamically balanced at factory.
 - 5. Motor Pulleys: Adjustable pitch for use with motors through 5 hp. Select pulley so pitch adjustment is at the middle of adjustment range at fan design conditions. Provide fixed pitch for use with motors larger than 5 hp.
 - 6. Fan and motor isolated from exhaust airstream.
- E. Accessories:
 - 1. Variable-Frequency Motor Controller: Solid-state control to reduce speed from 100 to less than 50 percent.
 - 2. Disconnect Switch: Nonfusible type, with thermal-overload protection mounted outside fan housing, factory wired through an internal aluminum conduit.
 - 3. Bird Screens: Removable, 1/2-inch mesh, aluminum or brass wire.
 - 4. Dampers: Counterbalanced, parallel-blade, backdraft dampers mounted in curb base; factory set to close when fan stops.
 - 5. Motorized Dampers: Parallel-blade dampers mounted in curb base with electric actuator; wired to close when fan stops.
 - 6. Spark-resistant, all-aluminum wheel construction.
- F. Prefabricated Roof Curbs: Galvanized steel; mitered and welded corners; 1-1/2-inch-thick, rigid, fiberglass insulation adhered to inside walls; and 1-1/2-inch wood nailer. Size as required to suit roof opening and fan base.
 - 1. Configuration: Self-flashing without a cant strip, with mounting flange. Manufactured to accommodate roof slope.

2.7 CENTRIFUGAL ROOF KITCHEN HOOD VENTILATOR

- A. Housing: Removable spun-aluminum dome top and outlet baffle; square, one-piece aluminum base with venturi inlet cone.
 - 1. Upblast Units: Provide spun-aluminum discharge baffle to direct discharge air upward, with rain and snow drains.
 - 2. Provide grease collector.
- B. Fan Wheels: Aluminum hub and wheel with backward-inclined blades.

C. Belt Drives:

1. Resiliently mounted to housing.
2. Fan Shaft: Turned, ground, and polished steel; keyed to wheel hub.
3. Shaft Bearings: Permanently lubricated, permanently sealed, self-aligning ball bearings; minimum ABMA9, L(10) of 100,000 hours.
4. Fan Pulleys: Cast iron or cast steel with split, tapered bushing; dynamically balanced at factory.
5. Motor Pulleys: Adjustable pitch for use with motors through 5 hp. Select pulley so pitch adjustment is at the middle of adjustment range at fan design conditions. Provide fixed pitch for use with motors larger than 5 hp.
6. Fan and motor isolated from exhaust airstream.

D. Accessories:

1. Variable-Frequency Motor Controller: Solid-state control to reduce speed from 100 to less than 50 percent.
2. Disconnect Switch: Nonfusible type, with thermal-overload protection mounted outside fan housing, factory wired through an internal aluminum conduit.
3. Bird Screens: Removable, 1/2-inch mesh, aluminum, or brass wire.
4. Dampers: Counterbalanced, parallel-blade, backdraft dampers mounted in curb base; factory set to close when fan stops.
5. Motorized Dampers: Parallel-blade dampers mounted in curb base with electric actuator; wired to close when fan stops.
6. Spark-resistant, all-aluminum wheel construction.
7. Mounting Pedestal: Galvanized steel with removable access panel.
8. Restaurant Kitchen Exhaust: UL 762 listed for grease-laden air exhaust.

E. Prefabricated Kitchen Exhaust Roof Curbs: Galvanized steel; mitered and welded corners; ventilation openings on all sides to ventilate curb interstitial space. Size as required to suit roof opening and fan base.

1. Configuration: Self-flashing without a cant strip, with mounting flange manufactured to accommodate roof slope.
2. Overall Height: 18 inches.
3. Hinged sub-base to provide access to damper or as cleanout for grease applications.
4. Pitch Mounting: Manufacture curb for roof slope.
5. Metal Liner: Galvanized steel.
6. Mounting Pedestal: Galvanized steel with removable access panel.
7. Vented Curb: For kitchen exhaust; 12-inch-high galvanized steel; unlined, with louvered vents in vertical sides.
8. NFPA 96 code requirements for commercial cooking operations.
9. Kitchen Hood Exhaust: UL 762 listed for grease-laden air.

2.8 CENTRIFUGAL SIDEWALL FANS

A. Configuration: Centrifugal sidewall ventilator.

B. Housing: Removable spun-aluminum dome top and outlet baffle; square, one-piece aluminum base with venturi inlet cone.

C. Fan Wheels: Aluminum hub and wheel with backward-inclined blades.

D. Belt Drives:

1. Resiliently mounted to housing.
2. Fan Shaft: Turned, ground, and polished steel; keyed to wheel hub.
3. Shaft Bearings: Permanently lubricated, permanently sealed, self-aligning ball bearings; minimum ABMA9, L(10) of 100,000 hours.
4. Fan Pulleys: Cast iron or cast steel with split, tapered bushing; dynamically balanced at factory.
5. Motor Pulleys: Adjustable pitch for use with motors through 5 hp. Select pulley so pitch adjustment is at the middle of adjustment range at fan design conditions. Provide fixed pitch for use with motors larger than 5 hp.
6. Fan and motor isolated from exhaust airstream.

E. Accessories:

1. Variable-Frequency Motor Controller: Solid-state control to reduce speed from 100 to less than 50 percent.
2. Disconnect Switch: Nonfusible type, with thermal-overload protection mounted outside fan housing, factory wired through an internal aluminum conduit.
3. Bird Screens: Removable, 1/2-inch mesh, aluminum, or brass wire.
4. Dampers: Counterbalanced, parallel-blade, backdraft dampers mounted in curb base; factory set to close when fan stops.
5. Motorized Dampers: Parallel-blade dampers mounted in curb base with electric actuator; wired to close when fan stops.
6. Spark-resistant, all-aluminum wheel construction.
7. Wall Mount Adapter: Attach wall-mounted fan to wall.

2.9 SIDEWALL PROPELLER FANS

A. Housing: Galvanized-steel sheet with flanged edges and integral orifice ring, with baked-enamel finish coat applied after assembly.

B. Fan Wheel: Replaceable, cast-aluminum, airfoil blades fastened to cast-aluminum hub; factory set pitch angle of blades.

C. Fan Drive:

1. Belt drive.
2. Resiliently mounted to housing.
3. Statically and dynamically balanced.
4. Selected for continuous operation at maximum rated fan speed and motor horsepower, with final alignment and belt adjustment made after installation.
5. Extend grease fitting to accessible location outside of unit.
6. Service Factor Based on Fan Motor Size: 1.4.
7. Fan Shaft: Turned, ground, and polished steel; keyed to wheel hub.
8. Shaft Bearings: Permanently lubricated, permanently sealed, self-aligning ball bearings.
 - a. Ball-Bearing Rating Life: ABMA 9, L(50) of 200,000 hours.
9. Pulleys: Cast iron with split, tapered bushing; dynamically balanced at factory.
10. Motor Pulleys: Adjustable pitch for use with motors through 5 hp; fixed pitch for use with larger motors. Select pulley so pitch adjustment is at the middle of adjustment range at fan design conditions.
11. Belts: Oil resistant, nonsparking, and nonstatic; matched sets for multiple belt drives.
12. Belt Guards: Fabricate of steel for motors mounted on outside of fan cabinet.

D. Accessories:

1. Disconnect Switch: Nonfusible type, with thermal-overload protection mounted inside fan housing, factory wired through an internal aluminum conduit.
2. Dampers: Counterbalanced, parallel-blade, backdraft dampers factory set to close when fan stops.
3. Motorized Dampers: Parallel-blade dampers with electric actuator wired to close when fan stops.
4. Motor-Side Back Guard: Galvanized steel, complying with OSHA specifications, removable for maintenance.
5. Wall Sleeve: Galvanized steel to match fan and accessory size.
6. Weathershield Hood: Galvanized steel to match fan and accessory size.

2.10 UPBLAST PROPELLER ROOF EXHAUST FANS

- A. Configuration: Upblast propeller ventilator.
- B. Wind Band, Fan Housing, and Base: Reinforced and braced aluminum, containing aluminum butterfly dampers and rain trough, motor and drive assembly, and fan wheel.
 1. Damper Rods: Steel with bronze bearings.
 2. Hinged Subbase: Galvanized-steel hinged arrangement permitting service and maintenance.
- C. Fan Wheel: Replaceable, cast-aluminum, airfoil blades fastened to cast-aluminum hub; factory set pitch angle of blades; sparkproof construction.
- D. Belt Drives:
 1. Resiliently mounted to housing.
 2. Weatherproof housing of same material as fan housing.
 3. Fan Shaft: Turned, ground, and polished steel; keyed to wheel hub.
 4. Shaft Bearings: Prelubricated and sealed, self-aligning, pillow-block-type ball bearings.
 5. Fan Pulleys: Cast iron or cast steel with split, tapered bushing; dynamically balanced at factory.
 6. Motor Pulleys: Adjustable pitch for use with motors through 5 hp. Select pulley so pitch adjustment is at the middle of adjustment range at fan design conditions. Provide fixed pitch for use with motors larger than 5 hp.
 7. Motor Mount: On outside of fan cabinet, adjustable base for belt tensioning.
- E. Accessories:
 1. Disconnect Switch: Nonfusible type, with thermal-overload protection mounted outside fan housing, factory wired through an internal aluminum conduit.
 2. Bird Screens: Removable, 1/2-inch mesh, aluminum or brass wire.
 3. Inspection Door: Hinged.
 4. Dampers: Counterbalanced, parallel-blade, backdraft dampers mounted in curb base; factory set to close when fan stops.
 5. Motorized Dampers: Parallel-blade dampers mounted in curb base with electric actuator; wired to close when fan stops.
 6. Extended Lubrication Lines.
- F. Prefabricated Roof Curbs: Galvanized steel; mitered and welded corners; 1-1/2-inch-thick, rigid, fiberglass insulation adhered to inside walls; and 1-1/2-inch wood nailer. Size as required to suit roof opening and fan base.
 1. Configuration: Self-flashing without a cant strip, with mounting flange.

2.11 AXIAL ROOF VENTILATORS

- A. Housing: Heavy-gauge, removable, spun-aluminum dome top and outlet baffle; square, one-piece, hinged, aluminum base.
- B. Fan Wheel: Aluminum hub and blades.
- C. Belt Drives:
 - 1. Resiliently mounted to housing.
 - 2. Fan Shaft: Turned, ground, and polished steel; keyed to wheel hub.
 - 3. Shaft Bearings: Permanently lubricated, permanently sealed, self-aligning ball bearings.
 - 4. Fan Pulleys: Cast iron or cast steel with split, tapered bushing; dynamically balanced at factory.
 - 5. Motor Pulleys: Adjustable pitch for use with motors through 5 hp. Select pulley so pitch adjustment is at the middle of adjustment range at fan design conditions. Provide fixed pitch for use with motors larger than 5 hp.
- D. Accessories:
 - 1. Disconnect Switch: Nonfusible type, with thermal-overload protection mounted outside fan housing, factory wired through an internal aluminum conduit.
 - 2. Bird Screens: Removable, 1/2-inch mesh, aluminum, or brass wire.
 - 3. Dampers: Counterbalanced, parallel-blade, backdraft dampers mounted in curb base; factory set to close when fan stops.
 - 4. Motorized Dampers: Parallel-blade dampers mounted in curb base with electric actuator; wired to close when fan stops.
 - 5. Stack hood with built-in backdraft dampers.
 - 6. Extended lubrication lines.
- E. Prefabricated Roof Curbs: Galvanized steel; mitered and welded corners; 1-1/2-inch-thick, rigid, fiberglass insulation adhered to inside walls; and 1-1/2-inch wood nailer. Size as required to suit roof opening and fan base.
 - 1. Configuration: Self-flashing without a cant strip, with mounting flange.
 - 2. Overall Height: 18 inches.
 - 3. Sound Curb: Curb with sound-absorbing insulation.
 - 4. Pitch Mounting: Manufacture curb for roof slope.
 - 5. Metal Liner: Galvanized steel.
 - 6. Burglar Bars: 1/2-inch-thick steel bars welded in place to form 6-inch squares.

2.12 MOTORS

- A. Comply with NEMA designation, temperature rating, service factor, and efficiency requirements for motors specified in Section 23 05 13 "Common Motor Requirements for HVAC Equipment."
 - 1. Motor Sizes: Minimum size as indicated. If not indicated, large enough so driven load will not require motor to operate in service factor range above 1.0.

2.13 SOURCE QUALITY CONTROL

- A. Electrical Components, Devices, and Accessories: Listed and labeled as defined in NFPA 70, by an NRTL, and marked for intended location and application.

- B. AMCA Certification: Fans shall comply with AMCA 11 and bear the AMCA-Certified Ratings Seal.
- C. Fan Sound Ratings: Comply with AMCA 311, and label fans with the AMCA-Certified Ratings Seal. Sound ratings shall comply with AMCA 301. The fans shall be tested according to AMCA 300.
- D. Fan Performance Ratings: Comply with AMCA 211 and label fans with AMCA-Certified Rating Seal. The fans shall be tested for air performance - flow rate, fan pressure, power, fan efficiency, air density, speed of rotation, and fan efficiency - according to AMCA 210/ASHRAE 51.
- E. Operating Limits: Classify according to AMCA 99.
- F. UL Standards: Power ventilators shall comply with UL 705. Power ventilators for use for restaurant kitchen exhaust shall also comply with UL 762.

PART 3 - EXECUTION

3.1 INSTALLATION OF HVAC POWER VENTILATORS

- A. Install power ventilators level and plumb.
- B. Secure roof-mounted fans to roof curbs with zinc-plated hardware.
- C. Ceiling Units: Suspend units from structure; use steel wire or metal straps.
- D. Support suspended units from structure using threaded steel rods and spring hangers with vertical-limit stops having a static deflection of 1 inch.
- E. Install units with clearances for service and maintenance.
- F. Label units with engraved aluminum nameplate. Nameplate shall include the make, model, date of installation, design CFM and static pressure.
- G. For fans installed on metal roofs, coordinate roof curb with the shape profiles of the roof panels. Provide custom color prefinished galvalume exterior cladding on the exterior or the roof curb. Coordinate color of the custom-colored cladding with the Architect.

3.2 DUCTWORK CONNECTIONS

- A. Drawings indicate general arrangement of ducts and duct accessories. Make final duct connections with flexible connectors.

3.3 ELECTRICAL CONNECTIONS

- A. Install electrical devices furnished by manufacturer, but not factory mounted, according to NFPA 70 and NECA 1.

3.4 CONTROL CONNECTIONS

- A. Install control and electrical power wiring to field-mounted control devices.

3.5 ADJUSTING

- A. Adjust damper linkages for proper damper operation.
- B. Adjust belt tension.
- C. Comply with requirements in Section 23 05 93 "Testing, Adjusting, and Balancing for HVAC" for testing, adjusting, and balancing procedures.
- D. Replace fan and motor pulleys as required to achieve design airflow.
- E. Lubricate bearings.

3.6 DEMONSTRATION

- A. Train Owner's maintenance personnel to adjust, operate, and maintain ventilator fans.

END OF SECTION 23 34 23



SECTION 23 37 13 – DIFFUSERS, REGISTERS, AND GRILLES

PART 1 - GENERAL

1.1 RELATED DOCUMENTS

- A. The general provisions of the Contract, including the Conditions of the Contract (General, Supplementary, and other Conditions) and Division 00 and 01 as appropriate, apply to the Work specified in this Section.
- B. Refer to all Sections, as well as the Specifications for the other various trades and materials and be thoroughly familiar with all provisions regarding all work.

1.2 SCOPE OF WORK

- A. Section Includes:
 - 1. Rectangular and square ceiling diffusers.
 - 2. Louver face diffusers.
 - 3. Linear bar diffusers.
 - 4. Linear slot diffusers.
 - 5. Adjustable bar, registers and grilles
 - 6. Eggcrate Grille with Filter Frames

1.3 SUBMITTALS

- A. Product Data: For each type of product indicated, include the following:
 - 1. Data Sheet: Indicate materials of construction, finish, and mounting details; and performance data including throw and drop, static-pressure drop, and noise ratings.
 - 2. Diffuser, Register, and Grille Schedule: Indicate drawing designation, room location, quantity, model number, size, and accessories furnished.
- B. Samples for Initial Selection: For diffusers, registers, and grilles with factory-applied color finishes.
- C. Samples for Verification: For diffusers, registers, and grilles, in manufacturer's standard sizes to verify color selected.
- D. Coordination Drawings: Reflected ceiling plans, drawn to scale, on which the following items are shown and coordinated with each other, using input from Installers of the items involved:
 - 1. Ceiling suspension assembly members.
 - 2. Method of attaching hangers to building structure.
 - 3. Size and location of initial access modules for acoustical tile.
 - 4. Ceiling-mounted items including lighting fixtures, diffusers, grilles, speakers, sprinklers, access panels, and special moldings.
 - 5. Duct access panels.
 - a. Source quality-control reports.

PART 2 - PRODUCTS

2.1 CEILING DIFFUSERS

- A. Rectangular and Square Ceiling Diffusers:

1. Manufacturers: Subject to compliance with requirements, provide products by one of the following:
 - a. Basis-of-Design Product: Subject to compliance with requirements, provide product indicated on Drawings or comparable product by one of the following:
 - i. Anemostat Products; a Mestek company.
 - ii. Krueger.
 - iii. METALAIRE, Inc.
 - iv. Nailor Industries Inc.
 - v. Price Industries.
 - vi. Titus.
2. Devices shall be specifically designed for variable-air-volume flows.
3. Material: Aluminum.
4. Finish: White baked enamel, unless noted otherwise.
5. Face Size: See Plans.
6. Face Style: Three cone.
7. Mounting: Surface T-bar
8. Pattern: Fixed
9. Dampers: Radial opposed blade.

B. Louver Face Diffuser

1. Manufacturers: Subject to compliance with requirements, provide products by one of the following:
 - a. Basis-of-Design Product: Subject to compliance with requirements, provide product indicated on Drawings or comparable product by one of the following:
 - i. Anemostat Products; a Mestek company.
 - ii. METALAIRE, Inc.
 - iii. Nailor Industries Inc.
 - iv. Price Industries.
 - v. Titus.
2. Devices shall be specifically designed for variable-air-volume flows.
3. Material: Aluminum.
4. Finish: Custom color selected by Architect.
5. Face Size: See Plans.
6. Mounting: Surface and T-bar.
7. Pattern: Four-way core style.
8. Dampers: Radial opposed blade.
9. Accessories:
 - a. Square to round neck adaptor.
 - b. Adjustable pattern vanes.
 - c. Throw reducing vanes.

2.2 CEILING LINEAR SLOT OUTLETS

A. Linear Bar Diffuser

1. Manufacturers: Subject to compliance with requirements, provide products by one of the following:
 - a. Basis-of-Design Product: Subject to compliance with requirements, provide product indicated on Drawings or comparable product by one of the following:
 - i. Anemostat Products; a Mestek company.

- ii. Krueger.
- iii. METALAIRE, Inc.
- iv. Nailor Industries Inc.
- v. Price Industries.
- vi. Titus.
- 2. Devices shall be specifically designed for variable-air-volume flows.
- 3. Material: Aluminum.
- 4. Finish: White baked enamel, unless noted otherwise.
- 5. Wide Core Spacing Arrangement: 1/8-inch thick blades spaced 1/2 inch apart, zero 15-degree deflection.
- 6. Wide Core Spacing Arrangement: 3/16-inch thick blades spaced 1/2 inch apart, zero 15 or 30-degree deflection.
- 7. Narrow Core Spacing Arrangement: 1/8-inch thick blades spaced 1/4 inch apart, zero 15degree deflection.
- 8. One-Way Deflection Vanes: Extruded construction fixed louvers with removable core.
- 9. Frame: 1- inches wide.
- 10. Mounting: Concealed bracket.
- 11. Damper Type: Adjustable opposed-blade assembly.

B. Linear Slot Diffuser:

- 1. Manufacturers: Subject to compliance with requirements, provide products by one of the following:
 - a. Basis-of-Design Product: Subject to compliance with requirements, provide product indicated on Drawings or comparable product by one of the following:
 - i. Anemostat Products; a Mestek company.
 - ii. Krueger.
 - iii. METALAIRE, Inc.
 - iv. Nailor Industries Inc.
 - v. Price Industries.
 - vi. Titus.
- 2. Devices shall be specifically designed for variable-air-volume flows.
- 3. Material - Shell: Aluminum, insulated.
- 4. Material - Pattern Controller and Tees: Aluminum.
- 5. Finish: White baked enamel, unless noted otherwise.
- 6. Number of Slots: as required or noted.
- 7. Length: See Plans.
- 8. Accessories: Plaster frame or T-bar slot.

2.3 REGISTERS AND GRILLES

A. Adjustable Bar Register:

- 1. Manufacturers: Subject to compliance with requirements, provide products by one of the following:
 - a. Basis-of-Design Product: Subject to compliance with requirements, provide product indicated on Drawings or comparable product by one of the following:
 - i. Anemostat Products; a Mestek company.
 - ii. Krueger.
 - iii. METALAIRE, Inc.
 - iv. Nailor Industries Inc.
 - v. Price Industries.
 - vi. Titus.

2. Material: Aluminum.
3. Finish: Baked enamel, white.
4. Face Blade Arrangement: Horizontal spaced 3/4 inches apart.
5. Core Construction: Removable.
6. Rear-Blade Arrangement: Vertical spaced 3/4 inch apart.
7. Frame: 1 inch wide.
8. Mounting Frame: Filter
9. Mounting: Countersunk screw or Lay in.
10. Damper Type: Adjustable opposed blade.
11. Accessories:
 - a. Front-blade gang operator.

B. Adjustable Bar Grille:

1. Manufacturers: Subject to compliance with requirements, provide products by one of the following:
 - a. Basis-of-Design Product: Subject to compliance with requirements, provide product indicated on Drawings or comparable product by one of the following:
 - i. Anemostat Products; a Mestek company.
 - ii. Krueger.
 - iii. METALAIRE, Inc.
 - iv. Nailor Industries Inc.
 - v. Price Industries.
 - vi. Titus.
2. Material: Aluminum
3. Finish: White baked enamel, unless noted otherwise.
4. Face Blade Arrangement: Horizontal spaced 3/4 inches apart.
5. Core Construction: Integral
6. Rear-Blade Arrangement: Vertical spaced 3/4 inch apart.
7. Frame: 1 inch wide.
8. Mounting: Countersunk screw or Lay in.

C. Eggcrate Grille with Filter Frames:

1. Manufacturers: Subject to compliance with requirements, provide products by one of the following:
 - a. Basis-of-Design Product: Subject to compliance with requirements, provide product indicated on Drawings or comparable product by one of the following:
 - i. Anemostat Products
 - ii. Krueger
 - iii. METALAIRE, Inc.
 - iv. Nailor Industries Inc.
 - v. Price Industries
 - vi. Titus
2. Material: Aluminum Grid and border with filter frame
3. Finish: White baked enamel, unless noted otherwise. Finish shall be an anodic acrylic paint, baked at 315°F for 30 minutes.
4. Mounting: Countersunk screw
5. Return grilles must provide a free area of at least 90%.
6. Outer borders shall be constructed of heavy extruded aluminum with a thickness of 0.040-0.050 inch and shall have countersunk screw holes for a neat appearance.
7. Border width shall be 1¼ inches on all sides and shall be interlocked at the four corners and mechanically staked to form a rigid frame.

8. Aluminum grid shall be $\frac{1}{2}$ x $\frac{1}{2}$ x $\frac{1}{2}$ inch. Grille shall be provided with a filter frame for a standard 1-inch filter to fit the specified duct size.
9. The manufacturer shall provide published performance data for the grille.
10. The grille shall be tested in accordance with ANSI/ASHRAE Standard 70-1991.

2.4 SOURCE QUALITY CONTROL

- A. Verification of Performance: Rate diffusers, registers, and grilles according to ASHRAE 70, "Method of Testing for Rating the Performance of Air Outlets and Inlets."

PART 3 - EXECUTION

3.1 EXAMINATION

- A. Examine areas where diffusers, registers, and grilles are to be installed for compliance with requirements for installation tolerances and other conditions affecting performance of equipment.
- B. Proceed with installation only after unsatisfactory conditions have been corrected.

3.2 INSTALLATION

- A. Install diffusers, registers, and grilles level and plumb.
- B. Ceiling-Mounted Outlets and Inlets: Drawings indicate general arrangement of ducts, fittings, and accessories. Air outlet and inlet locations have been indicated to achieve design requirements for air volume, noise criteria, airflow pattern, throw, and pressure drop. Make final locations where indicated, as much as practical. For units installed in lay-in ceiling panels, locate units in the center of panel. Where architectural features or other items conflict with installation, notify Architect for a determination of final location.
- C. Install diffusers, registers, and grilles with airtight connections to ducts and to allow service and maintenance of dampers, air extractors, and fire dampers.

3.3 ADJUSTING

- A. After installation, adjust diffusers, registers, and grilles to air patterns indicated, or as directed, before starting air balancing.

END OF SECTION 23 37 13



SECTION 23 80 00 - AIR CONDITIONING, HEATING AND VENTILATING

1.1 GENERAL

- A. The air conditioning system, in general, shall be for the entire building, providing cooling and dehumidification in summer and heating in winter. A constant amount of outside air shall be taken into the system and all air shall be filtered.

1.2 HIGH EFFICIENCY CONDENSING UNIT- OUTDOOR SECTION

- A. Furnish and install high-efficiency, air-cooled top discharge condensing unit where shown and with capacities scheduled. UNIT SHALL BE COMPLETELY FACTORY ASSEMBLED, PRE-CHARGED AND TESTED, AND SHALL BE SUPPLIED FROM THE FACTORY WITH ALL FEATURES LISTED BELOW.
- B. Condenser coil shall be constructed of aluminum fins mechanically bonded to an aluminum coil and shall be protected with stamped louvered panels on outside of unit.
- C. Condenser fan shall be propeller type, direct driven. Motor shall have inherent protection and be of the permanently lubricated type, resiliently mounted. Fans shall be complete with safety guards.
- D. Compressor shall be a single speed serviceable hermetic or sealed hermetic design complete with crankcase heater and external spring isolators and compressors, and shall have a 5-year warranty. Unit shall be equipped with time delay to prevent compressor from starting within five minutes of "off" time.
- E. All controls shall be factory wired and shall consist of condenser fan overload devices, hard start kit (single phase only), internal pressure relief valve, filter dryers, pressure taps for refrigerant check, quick connect refrigerant couplings and liquid and suction line service valves. Unit shall also be furnished with outdoor expansion valve or metering valve and check valve, switch-over valve, time and temperature defrost control system, "thermister" outdoor temperature sensor and an evaporator defrost control kit to permit the cooling system to operate down to 30oF outdoor temperature.
- F. Casing shall be fully weatherproof for outdoor installation and shall be bonderized steel with baked enamel finish. Panels shall be removable to provide access for servicing. Unit shall be set in place on rubber mounting pads.
- G. Contractor shall advise the Electrical Contractor of the manufacturer's recommended fuse size if different from that specified on the Electrical Drawings. Mechanical Contractor shall pay any additional costs required to change fuse sizes.
- H. Units shall be Lennox or prior approved equivalent.

1.3 HIGH EFFICIENCY AIR CONDITIONING UNIT- INDOOR SECTION

- A. Furnish and install vertical discharge/bottom return, or horizontal type (as indicated on plans) air conditioning unit of size, type and capacities as scheduled. Units shall be Lennox or prior approved equivalent.
- B. Units shall be complete with fan, multi-speed direct drive blower, motor, direct expansion cooling coil, low voltage control transformer, grease fittings, drain pan, etc. All units shall be factory insulated on the interior with not less than 3/4# density neoprene coated fiberglass cemented in place with waterproof adhesive.

- C. Each unit shall be mounted on a suitable base as indicated on plans or 18" (minimum) high painted angle iron base approved by the Engineer to allow for proper return air. Unit shall also be designed for continuous operation at the maximum rated static pressure. Fan capacities shall be rated with the fans in the units, and the horsepower specified shall include all losses.
- D. Casings shall be suitable for operation at the pressures specified and constructed of bonderized steel.
- E. Cooling coils shall be of aluminum or copper and shall be tested at 400 psi air pressure. Cooling coil face velocity shall not exceed that guaranteed by manufacturer for no moisture carry-over.
- F. Electric strip heaters shall be as hereinafter specified and shall be mounted inside unit housing. Coordinate electric service to heaters and blower with Electrical Contractor. Heater and air unit shall be internally wired and fused to receive one electrical source of power.
- G. Filter shall be 1" thick, pleated, throw-way mounted in an accessible factory filter rack at unit.
- H. Contractor shall provide a new set of filters upon completion of project, to turn building over to Owner.
- I. If the manufacturer's equipment is not available internally wired to receive one source of power, necessary modifications to electric service shall be the responsibility of the equipment supplier. Any modifications required shall be submitted in writing ten (10) days prior to the bid date.

1.4 ELECTRIC STRIP HEATERS

- A. Electric strip heaters shall consist of open coils made from Grade "A" resistant wire insulated by floating ceramic bushings and supported in an aluminum steel frame.
- B. All terminal studs, nuts and washers shall be stainless steel, insulated with phenolic terminal bushings. Terminals shall be machine crimped to coils and heater shall be tested at 2000 volts before shipment. All voltages and phases shall be as scheduled.
- C. Heater shall be provided with built-in contactors, with one terminal block furnished for each circuit and separate contactors for each stage of heating. Heaters with air units supplying 2000 CFM or less shall be internally wired with air unit to receive one electric source of power.
- D. An automatic reset thermal cut-off shall be provided to break the heater load directly on over-temperature. In addition, provide manual reset thermal cut-off to break the heater load manually.
- E. Control circuit transformer shall be built into heater terminal box and sized to carry full contactor holding coil load.
- F. Heaters shall be listed by UL and shall be as manufactured by Chromalox, Electric Heaters, Inc., Industrial Engineering and Equipment Co., or an approved equivalent.
- G. Heater shall be equipped with built-in pressure type air flow switch. Heater shall be mounted inside unit housing.

- H. Where indicated on drawings, heaters in ductwork shall be provided with duct flanges. Outside of heater shall be wrapped with 2.33" thick fiberglass ductwrap with aluminum foil vapor barrier.

1.5 TESTING REFRIGERANT PIPING SYSTEMS

- A. Refrigerant lines shall be tested under 200 psi carbon dioxide pressure for 5 hours using soap suds at joints to test for leaks. Evacuate system and charge with refrigerant.

1.6 LABELING A/C UNITS:

- A. All indoor and outdoor a/c units shall be labeled with permanent laminated plate riveted to unit. Units shall be labeled as indicated in schedules. Plate shall be black with white unit numbers. Height of unit number shall be minimum of one (1) inch. Label shall also indicate area serviced by unit as noted in schedules. Height of letters shall be minimum of one-half (½) inch. Submit sample to Engineer for approval.

1.7 EMERGENCY DRAIN PAN (DX Equipment)

- A. All vertical split system air handling units shall be installed on 18"-24" high welded angle iron support in an emergency drain pan. Allow proper clearance for R.A. duct connection and removal of filters, etc.
- B. Drain pans shall be constructed of 20-gauge galvanized metal. Pan shall extend 4" beyond the edge of the unit. The sides of the pan shall be 4" high with drain connection located inside of the pan.
- C. Provide 3/4" Type "L" hard copper drain line with valve and pipe to floor drain in mechanical room.

1.8 VENTILATING SYSTEM

- A. This Contractor shall furnish and install all exhaust fans shown and scheduled on Plans. Fans shall be of the type indicated and shall be Cook, Greenheck, Acme, PennBarry, Broan, Twin City, ILG/American coolair, or approved equivalent.
- B. Ceiling mounted fans shall be complete with white ceiling mounted grille. Grille shall be removable to provide service access to fan, motor, etc.

END OF SECTION 23 80 00



SECTION 23 80 25 – DECENTRALIZED HVAC EQUIPMENT

PART 1 – GENERAL

1.1 SYSTEM DESCRIPTION

- A. The variable capacity, heat pump heat recovery air conditioning system shall be a Mitsubishi Electric CITY MULTI VRF (Variable Refrigerant Flow) zoning system.
- B. The R2-Series system shall consist of a PURY outdoor unit, BC (Branch Circuit) Controller, multiple indoor units, and M-NET DDC (Direct Digital Controls). Each indoor unit or group of indoor units shall be capable of operating in any mode independently of other indoor units or groups. System shall be capable of changing mode (cooling to heating, heating to cooling) with no interruption to system operation. To ensure owner comfort, each indoor unit or group of indoor units shall be independently controlled and capable of changing mode automatically when zone temperature strays 1.8 degrees F from set point for ten minutes. The sum of connected capacity of all indoor air handlers shall range from 50% to 150% of outdoor rated capacity.
- C. The split system (DOAS) shall consist of one VRF (Variable Refrigerant Flow) outside unit connected to one ducted indoor unit. The DOAS shall be provided with the capability to reheat air using recovered energy from the primary cooling coil or provide a primary cooling coil only. The DOAS shall be of a split system type.

1.2 QUALITY ASSURANCE

- A. The units shall be listed by Electrical Testing Laboratories (ETL) and bear the ETL label.
- B. All wiring shall be in accordance with the National Electrical Code (N.E.C.).
- C. The units shall be manufactured in a facility registered to ISO 9001 and ISO14001 which is a set of standards applying to environmental protection set by the International Standard Organization (ISO).
- D. All units must meet or exceed the 2010 Federal minimum efficiency requirements and the ASHRAE 90.1 efficiency requirements for VRF systems. Efficiency shall be published in accordance with the Air-Conditioning, Heating, and Refrigeration Institute (AHRI) Standard 1230.
- E. A full charge of R-410A for the condensing unit only shall be provided in the condensing unit.

1.3 DELIVERY, STORAGE AND HANDLING

- A. Unit shall be stored and handled according to the manufacturer's recommendation.

1.4 CONTROLS

- A. The control system shall consist of a low voltage communication network of unitary built-in controllers with on-board communications and a web-based operator interface. A web controller with a network interface card shall gather data from this system and generate web pages accessible through a conventional web browser on each PC connected to the network. Operators shall be able to perform all normal operator functions through the web browser interface.

- B. System controls and control components shall be installed in accordance with the manufacturer's written installation instructions.
- C. Furnish energy conservation features such as optimal start, night setback, request-based logic, and demand level adjustment of overall system capacity as specified in the sequence.
- D. System shall provide direct and reverse-acting on and off algorithms based on an input condition or group conditions to cycle a binary output or multiple binary outputs.
- E. Provide capability for future system expansion to include monitoring and use of occupant card access, lighting control and general equipment control.
- F. System shall be capable of email generation for remote alarm annunciation.
- G. Control system start-up shall be a required service to be completed by the manufacturer or a duly authorized, competent representative that has been factory trained in Mitsubishi Electric controls system configuration and operation. The representative shall provide proof of certification for Mitsubishi Electric Controls Applications Training indicating successful completion of no more than two (2) years prior to system installation. This certification shall be included as part of the equipment and/or controls submittals. This service shall be equipment and system count dependent and shall be a minimum of one (1) eight (8) hour period to be completed during normal working hours.

1.5 WARRANTY

- A. The CITY MULTI units shall be covered by the manufacturer's limited warranty for a period of one (1) year parts and seven (7) year compressor to the original owner from date of installation.
- B. If the systems are:
 - 1. designed by a certified CITY MULTI Diamond Designer using Diamond System Builder,
 - 2. installed by a contractor that has successfully completed the Mitsubishi Electric three day service course, AND
 - 3. verified with required materials submitted to and approved by the Mitsubishi Electric Service Department, which include:
 - a. As built Diamond System Builder file,
 - b. A one (1) hour Maintenance Tool record with system information, in Ordinary Control Mode (not initial),
 - c. Outdoor and Indoor unit dip switch settings
 - d. Outdoor unit(s) function settings,
- C. then the units shall be covered by an extended manufacturer's limited warranty for a period of ten (10) years to the original owner from date of installation.
- D. In addition, the compressor shall have a manufacturer's limited warranty for a period of ten (10) years to the original owner from date of installation.
- E. If, during this period, any part should fail to function properly due to defects in workmanship or material, it shall be replaced or repaired at the discretion of the manufacturer.
- F. This warranty shall not include labor.

- G. Manufacturer shall have a minimum of thirty-three (33) years of HVAC experience in the U.S. market.
- H. All manufacturer technical and service manuals must be readily available for download by any local contractor should emergency service be required. Registering and sign-in requirements which may delay emergency service reference are not allowed.
- I. The CITY MULTI VRF system shall be installed by a contractor with extensive CITY MULTI install and service training. The mandatory contractor service and install training should be performed by the manufacturer.

PART 2 – PRODUCTS

2.1 R2-SERIES OUTDOOR UNIT

- A. General: The R2-Series PURY outdoor unit shall be used specifically with CITY MULTI VRF components. The PURY outdoor units shall be equipped with multiple circuit boards that interface to the M-NET controls system and shall perform all functions necessary for operation. Each outdoor unit module shall be completely factory assembled, piped and wired and run tested at the factory.
 - 1. The model nomenclature and unit requirements are shown below. All units requiring a factory supplied twinning kits shall be piped together in the field, without the need for equalizing line(s). If an alternate manufacturer is selected, any additional material, cost, and labor to install additional lines shall be incurred by the contractor.

Outdoor Unit Model Nomenclature		
208/230 Volt		Twinning Kit
Model Number	Units	
PURY-P72TKMU	(1) PURY-P72TKMU	None
PURY-P96TKMU	(1) PURY-P96TKMU	None
PURY-P120TKMU	(1) PURY-P120TKMU	None
PURY-P144TKMU	(1) PURY-P144TKMU	None
PURY-P168TSKMU	PURY-P96TKMU (1) PURY-P72TKMU	CMY-R100CBK2
PURY-P192TSKMU	(2) PURY-P96TKMU	CMY-R100CBK2
PURY-P216TSKMU	PURY-P96TKMU (1) PURY-P120TKMU	CMY-R100XLCBK

Outdoor Unit Model Nomenclature		
PURY-P240TSKMU	(2) PURY-P120TKMU	CMY-R100XLCBK
PURY-P264TSKMU	PURY-P120TKMU (1) PURY-P144TKMU	CMY-R100XLCBK
PURY-P288TSKMU	(2) PURY-P144TKMU	CMY-R100XLCBK

2. Outdoor unit shall have a sound rating no higher than 60 dB(A) individually or 64 dB(A) twinned. Units shall have a sound rating no higher than 50 dB(A) individually or 53 dB(A) twinned while in night mode operation. If an alternate manufacturer is selected, any additional material, cost, and labor to meet published sound levels shall be incurred by the contractor.
3. Both refrigerant lines from the outdoor unit to the BC (Branch Circuit) Controller (Single or Main) shall be insulated in accordance with the installation manual.
4. There shall be no more than 3 branch circuit controllers connected to any one outdoor unit.
5. Outdoor unit shall be able to connect to up to 50 indoor units depending upon model.
6. The outdoor unit shall have an accumulator with refrigerant level sensors and controls.
7. The outdoor unit shall have a high pressure safety switch, over-current protection, crankcase heater and DC bus protection.
8. The outdoor unit shall have the ability to operate with a maximum height difference of 164 feet and have total refrigerant tubing length of 1804-2625 feet. The greatest length is not to exceed 541 feet between outdoor unit and the indoor units without the need for line size changes or traps.
9. The outdoor unit shall be capable of operating in heating mode down to -4°F ambient temperatures or cooling mode down to 23°F ambient temperatures, without additional low ambient controls. If an alternate manufacturer is selected, any additional material, cost, and labor to meet low ambient operating condition and performance shall be incurred by the contractor.
10. The outdoor unit shall have a high efficiency oil separator plus additional logic controls to ensure adequate oil volume in the compressor is maintained.
11. The outdoor unit shall be provided with a manufacturer supplied 20 gauge hot dipped galvanized snow /hail guard. The snow/hail guard protects the outdoor coil surfaces from hail damage and snow build-up in severe climates.
12. Unit must defrost all circuits simultaneously in order to resume full heating more quickly. Partial defrost which may extend "no or reduced heating" periods shall not be allowed.

B. Unit Cabinet:

1. The casing(s) shall be fabricated of galvanized steel, bonderized and finished. Units cabinets shall be able to withstand 960 hours per ASTM B117 criteria for seacoast protected models (-BS models)

C. Fan:

1. Each outdoor unit module shall be furnished with one direct drive, variable speed propeller type fan. The fan shall be factory set for operation under 0 in. WG

external static pressure, but capable of normal operation under a maximum of 0.24 in. WG external static pressure via dipswitch.

2. All fan motors shall have inherent protection, have permanently lubricated bearings, and be completely variable speed.
3. All fan motors shall be mounted for quiet operation.
4. All fans shall be provided with a raised guard to prevent contact with moving parts.
5. The outdoor unit shall have vertical discharge airflow.

D. Refrigerant

1. R410A refrigerant shall be required for PURY-P-Y-A outdoor unit systems.
2. Polyolester (POE) oil shall be required. Prior to bidding, manufacturers using alternate oil types shall submit material safety data sheets (MSDS) and comparison of hygroscopic properties for alternate oil with list of local suppliers stocking alternate oil for approval at least two weeks prior to bidding.

E. Coil:

1. The outdoor coil shall be of nonferrous construction with lanced or corrugated plate fins on copper tubing.
2. The coil fins shall have a factory applied corrosion resistant blue-fin finish.
3. The coil shall be protected with an integral metal guard.
4. Refrigerant flow from the outdoor unit shall be controlled by means of an inverter driven compressor.
5. The outdoor coil shall include 4 circuits with two position valves for each circuit, except for the last stage.

F. Compressor:

1. Each outdoor unit module shall be equipped with one inverter driven scroll hermetic compressor. Non inverter-driven compressors, which cause inrush current (demand charges) and require larger wire sizing, shall not be allowed.
2. A crankcase heater(s) shall be factory mounted on the compressor(s).
3. The outdoor unit compressor shall have an inverter to modulate capacity. The capacity shall be completely variable with a turndown of 19%-5% of rated capacity, depending upon unit size.
4. The compressor will be equipped with an internal thermal overload.
5. The compressor shall be mounted to avoid the transmission of vibration.
6. Field-installed oil equalization lines between modules are not allowed. Prior to bidding, manufacturers requiring equalization must submit oil line sizing calculations specific to each system and module placement for this project.

G. Controls:

1. The outdoor unit shall have the capability of up to 8 levels of demand control for each refrigerant system

H. Electrical:

1. The outdoor unit electrical power shall be 208/230 volts, 3-phase, 60 hertz.
2. The outdoor unit shall be capable of satisfactory operation within voltage limits of 187-228 volts (208V/60Hz), 207-253V (230V/60Hz).
3. The outdoor unit shall be controlled by integral microprocessors.
4. The control circuit between the indoor units, BC Controller and the outdoor unit shall be 24VDC completed using a 2-conductor, twisted pair shielded cable to provide total integration of the system.

2.2 BRANCH CIRCUIT (BC) CONTROLLERS FOR R2-SERIES SYSTEMS

- A. The BC (Branch Circuit) Controllers shall include multiple branches to allow simultaneous heating and cooling by allowing either hot gas refrigerant to flow to indoor unit(s) for heating or subcooled liquid refrigerant to flow to indoor unit(s) for cooling. Refrigerant used for cooling must always be subcooled for optimal indoor unit LEV performance; alternate branch devices with no subcooling risk bubbles in liquid supplied to LEV and are not allowed.
- B. The BC (Branch Circuit) Controllers shall be specifically used with R410A R2-Series systems. These units shall be equipped with a circuit board that interfaces to the M-NET controls system and shall perform all functions necessary for operation. The unit shall have a galvanized steel finish. The BC Controller shall be completely factory assembled, piped and wired. Each unit shall be run tested at the factory. This unit shall be mounted indoors, with access and service clearance provided for each controller. The sum of connected capacity of all indoor air handlers shall range from 50% to 150% of rated capacity. The BC Controller shall be suitable for use in plenums in accordance with UL1995 ed 4.
- C. BC Unit Cabinet:
 - 1. The casing shall be fabricated of galvanized steel.
 - 2. Each cabinet shall house a liquid-gas separator and multiple refrigeration control valves.
 - 3. The unit shall house two tube-in-tube heat exchangers.
- D. Refrigerant
 - 1. R410A refrigerant shall be required.
- E. Refrigerant Branches
 - 1. All BC Controller refrigerant pipe connections shall be brazed or flared.
- F. Refrigerant valves:
 - 1. The unit shall be furnished with multiple branch circuits which can individually accommodate up to 54,000 BTUH and up to three indoor units. Branches may be twinned to allow more than 54,000 BTUH.
 - 2. All branches shall have
 - 3. Each branch shall have multiple two-position valves to control refrigerant flow.
 - 4. Service shut-off valves shall be field-provided/installed for each branch to allow service to any indoor unit without field interruption to overall system operation.
 - 5. Linear electronic expansion valves shall be used to control the variable refrigerant flow.
 - 6. Future Use
 - 7. Each VRF system shall include at least one (1) unused branches or branch devices for future use. Branches shall be fully installed & wired in central location with capped service shutoff valve & service port.
- G. Integral Drain Pan:
 - 1. An Integral resin drain pan and drain shall be provided

H. Electrical:

1. The unit electrical power shall be 208/230 volts, 1 phase, 60 Hertz.
2. The unit shall be capable of satisfactory operation within voltage limits of 187-228 (208V/60Hz) or 207-253 (230/60Hz).
3. The BC Controller shall be controlled by integral microprocessors
4. The control circuit between the indoor units and outdoor units shall be 24VDC completed using a 2-conductor, twisted pair shielded cable to provide total integration of the system.

2.3 Y-SERIES HIGH EFFICIENCY (HEAT PUMP), AIR-COOLED OUTDOOR UNITS

A. General:

1. The outdoor unit modules shall be air-cooled, direct expansion (DX), multi-zone units used specifically with VRF components described in this section and Part 5 (Controls). The outdoor unit modules shall be equipped with a single compressor which is inverter-driven and multiple circuit boards—all of which must be manufactured by the branded VRF manufacturer. Each outdoor unit module shall be completely factory assembled, piped and wired and run tested at the factory.
2. Outdoor unit systems may be comprised of multiple modules with differing capacity if a brand other than basis of design is proposed. All units requiring a factory supplied twinning kits shall be piped together in the field, without the need for equalizing line(s). If an alternate manufacturer is selected, any additional material, cost, and labor to install additional lines shall be incurred by the contractor. Contractor responsible for ensuring alternative brand compatibility in terms of availability, physical dimensions, weight, electrical requirements, etc.
3. Outdoor unit shall have a sound rating no higher than 68 dB(A) individually or 69.5 dB(A) twinned. Units shall have a sound rating no higher than 55 dB(A) individually or 55.5 dB(A) twinned while in night mode operation. Units shall have 5 levels sound adjustment via dip switch selectable fan speed settings. If an alternate manufacturer is selected, any additional material, cost, and labor to meet published sound levels shall be incurred by the contractor.
4. Refrigerant lines from the outdoor unit to the indoor units shall be insulated in accordance with the installation manual.
5. The outdoor unit shall have the capability of installing the main refrigerant piping through the bottom of the unit.
6. The outdoor unit shall have an accumulator with refrigerant level sensors and controls. Units shall actively control liquid level in the accumulator via Linear Expansion Valves (LEV) from the heat exchanger.
7. The outdoor unit shall have a high pressure safety switch, over-current protection, crankcase heater and DC bus protection.
8. VRF system shall meet performance requirements per schedule and be within piping limitations & acceptable ambient temperature ranges as described in respective manufacturers' published product catalogs. Non-published product capabilities or performance data are not acceptable.
9. The outdoor unit shall be capable of guaranteed operation in heating mode down to -25F ambient temperatures and cooling mode up to 126°F without additional restrictions on line length & vertical separation beyond those published in respective product catalogs. Models with capacity data for required temperature range published as "for reference only" are not considered capable of guaranteed operation and are not acceptable. If an alternate manufacturer is selected, any additional material, cost, and labor to meet ambient operating range and performance shall be incurred by the contractor.
10. The outdoor unit shall have a high efficiency oil separator plus additional logic controls to ensure adequate oil volume in the compressor is maintained. Oil return

sequences must be enabled only during extended periods of reduced refrigerant flow to ensure no disruption to correct refrigerant flow to individual zones during peak loads. Systems which might engage oil return sequence based on hours of operation risk oil return during inopportune periods are not allowed. Systems which rely on sensors (which may fail) to engage oil return sequence are not allowed.

11. Unit must defrost all circuits simultaneously in order to resume full heating more quickly during extreme low ambient temperatures (below 23F). Partial defrost, also known as hot gas defrost which allows reduced heating output during defrost, is permissible only when ambient temperature is above 23F.
12. While in hot gas defrost the system shall slow the indoor unit fan speed down to maintain a high discharge air temperature, systems that keep fan running in same state shall not be allowed as they provide an uncomfortable draft to the indoor zone due to lower discharge air temperatures.

B. Unit Cabinet:

1. The casing(s) shall be fabricated of galvanized steel, bonderized and finished.
2. The outdoor unit shall be tested in compliance with ISO9277 such that no unusual rust shall develop after 960 hours of salt spray testing.
3. Panels on the outdoor unit shall be scratch free at system startup. If a scratch occurs the salt spray protection is compromised and the panel should be replaced immediately.

C. Fan:

1. Each outdoor unit module shall be furnished with direct drive, variable speed propeller type fan(s) only. Fans shall be factory set for operation at 0 in. WG external static pressure, but capable of normal operation with a maximum of 0.32 in. WG external static pressure via dipswitch.
2. All fan motors shall have inherent protection, have permanently lubricated bearings, and be completely variable speed.
3. All fans shall be provided with a raised guard to prevent contact with moving parts.
4. Refrigerant and Refrigerant Piping
5. R410A refrigerant shall be required for systems.
6. Polyolester (POE) oil—widely available and used in conventional domestic systems—shall be required. Prior to bidding, manufacturers using alternate oil types shall submit material safety data sheets (MSDS) and comparison of hygroscopic properties for alternate oil with list of local suppliers stocking alternate oil for approval at least two weeks prior to bidding.
7. Refrigerant piping shall be phosphorus deoxidized copper (copper and copper alloy seamless pipes) of sufficient radial thickness as defined by the VRF equipment manufacturer and installed in accordance with manufacturer recommendations.
8. All refrigerant piping must be insulated with ½" closed cell, CFC-free foam insulation with flame-Spread Index of less than 25 and a smoke-development Index of less than 50 as tested by ASTM E 84 and CAN / ULC S-102. R value of insulation must be at least 3.
9. Refrigerant line sizing shall be in accordance with manufacturer specifications.

D. Coil:

1. Outdoor Coil shall be constructed to provide equal airflow to all coil face surface are by means of a 4-sided coil.
2. Outdoor Coil shall be elevated at least 12" from the base on the unit to protect coil from freezing and snow build up in cold climates. Manufacturer's in which their

coil extends to within a few inches from the bottom of their cabinet frame shall provide an additional 12" of height to their stand or support structure to provide equal protection from elements as Mitsubishi Electric basis of design. Any additional support costs, equipment fencing, and tie downs required to meet this additional height shall be responsibility of Mechanical Contractor to provide.

3. The outdoor heat exchanger shall be of zinc coated aluminum construction with turbulating flat tube construction. The coil fins shall have a factory applied corrosion resistant finish. Uncoated aluminum coils/fins are not allowed.
4. The coil shall be protected with an integral metal guard.
5. Refrigerant flow from the outdoor unit shall be controlled by means of an inverter driven compressor.
6. Unit shall have prewired plugs for optional panel heaters in order to prevent any residual ice buildup from defrost. Panel heaters are recommended for operating environments where the ambient temperature is expected to stay below -1F for 72 hours.
7. Condenser coil shall have active hot gas circuit direct from compressor discharge on lowest coil face area to shed defrost condensate away from coil and protect from ice formation after returning to standard heat pump operation. While in Heat Pump operation this lower section of the Outdoor Evaporator coil shall continually run hot gas from the compressor discharge to protect the coil from ice buildup and coil rupture. Manufacturers who do not have an active hot gas circuit in the lower section of the Outdoor coil to protect coil from freezing shall not be allowed to bid on project in markets where the outdoor unit will see temperatures below freezing.

E. Compressor:

1. Each outdoor unit module shall be equipped with only inverter driven scroll hermetic compressors. Non inverter-driven compressors, which may cause inrush current (demand charges) and require larger generators for temporary power shall not be allowed.
2. Each compressor shall be equipped with a multi-port discharge mechanism to eliminate over compression at part load. Manufacturer's that rely on a single compressor discharge port and provide no means of eliminating over compression and energy waste at part load shall not be allowed.
3. Crankcase heat shall be provided via induction-type heater utilizing eddy currents from motor windings. Energy-wasting "belly-band" type crankcase heaters are not allowed. Manufacturers that utilize belly-band crankcase heaters will be considered as alternate only.
4. Compressor shall have an inverter to modulate capacity. The capacity for each compressor shall be variable with a minimum turndown not greater than 15%.
5. The compressor shall be equipped with an internal thermal overload.
6. Field-installed oil equalization lines between modules are not allowed. Prior to bidding, manufacturers requiring equalization must submit oil line sizing calculations specific to each system and module placement for this project.
7. Manufacturers that utilize a compressor sump oil sensor to equalize compressor oil volume within a single module shall not be allowed unless they actively shut down the system to protect from compressor failure.

F. Controls:

1. The unit shall be an integral part of the system & control network described in Part 5 (Controls) and react to heating/cooling demand as communicated from connected indoor e control circuit. Required field-installed control voltage transformers and/or signal boosters shall be provided by the manufacturer.
2. The outdoor unit shall have the capability of 4 levels of demand control for each refrigerant system based on external input.

G. Electrical:

1. The outdoor unit electrical power shall be 208/230 volts, 3-phase, 60 hertz or 460 volts, 3-phase, 60 hertz per equipment schedule.
2. The outdoor unit shall be controlled by integral microprocessors.
3. The control circuit between the indoor units and the outdoor unit shall be 24VDC completed using a 2-conductor, twisted pair shielded cable to provide total integration of the system.

2.4 PKFY (Wall Mounted) INDOOR UNIT

A. The PKFY shall be a wall-mounted indoor unit section and shall have a modulating linear expansion device and a flat front. The PKFY shall be used with the R2-Series outdoor unit and BC Controller, Y-Series outdoor unit, or S-Series outdoor unit. The PKFY shall support individual control using M-NET DDC controllers.

B. Indoor Unit

1. The indoor unit shall be factory assembled, wired and run tested. Contained within the unit shall be all factory wiring, piping, electronic modulating linear expansion device, control circuit board and fan motor. The unit shall have a self-diagnostic function, 3-minute time delay mechanism, an auto restart function, and a test run switch. Indoor unit and refrigerant pipes shall be charged with dehydrated air before shipment from the factory.

C. Unit Cabinet:

1. All casings, regardless of model size, shall have the same white finish
2. Multi directional drain and refrigerant piping offering four (4) directions for refrigerant piping and two (2) directions for draining shall be standard.
3. There shall be a separate back plate which secures the unit firmly to the wall.

D. Fan:

1. The indoor fan shall be an assembly with one or two line-flow fan(s) direct driven by a single motor.
2. The indoor fan shall be statically and dynamically balanced to run on a motor with permanently lubricated bearings.
3. A manual adjustable guide vane shall be provided with the ability to change the airflow from side to side (left to right).
4. A motorized air sweep louver shall provide an automatic change in airflow by directing the air up and down to provide uniform air distribution.

E. Filter:

1. Return air shall be filtered by means of an easily removable, washable filter.

F. Coil:

1. The indoor coil shall be of nonferrous construction with smooth plate fins on copper tubing.
2. The tubing shall have inner grooves for high efficiency heat exchange.
3. All tube joints shall be brazed with phos-copper or silver alloy.
4. The coils shall be pressure tested at the factory.
5. A condensate pan and drain shall be provided under the coil.

6. Both refrigerant lines to the PKFY indoor units shall be insulated in accordance with the installation manual.

G. Electrical:

1. The unit electrical power shall be 208/230 volts, 1-phase, 60 hertz.
2. The system shall be capable of satisfactory operation within voltage limits of 187-228 volts (208V/60Hz) or 207-253 volts (230V/60Hz)

H. Controls:

1. This unit shall use controls provided by Mitsubishi Electric Cooling & Heating to perform functions necessary to operate the system. Please refer to Part 4 of this guide specification for details on controllers and other control options.
2. The unit shall be able to control external backup heat.
3. The unit shall have a factory built in receiver for wireless remote control
4. Indoor unit shall compensate for the higher temperature sensed by the return air sensor compared to the temperature at level of the occupant when in HEAT mode. Disabling of compensation shall be possible for individual units to accommodate instances when compensation is not required.
5. Control board shall include contacts for control of external heat source. External heat may be energized as second stage with 1.8°F – 9.0°F adjustable deadband from set point.
6. Indoor unit shall include no less than four (4) digital inputs capable of being used for customizable control strategies.
7. Indoor unit shall include no less than three (3) digital outputs capable of being used for customizable control strategies.

2.5 PLFY-P**NEMU-E* (4-WAY CEILING-RECESSED CASSETTE WITH GRILLE) INDOOR UNIT

A. General

1. The PLFY-P**NEMU-E* shall be a four-way cassette style indoor unit that recesses into the ceiling with a ceiling grille. The indoor unit shall be factory assembled, wired and run tested. Contained within the unit shall be all factory wiring, piping, electronic modulating linear expansion device, control circuit board and fan motor. The unit shall have a self-diagnostic function, 3-minute time delay mechanism, an auto restart function, an emergency operation function, a test run switch, and the ability to adjust airflow patterns for different ceiling heights. Indoor unit and refrigerant pipes shall be charged with dehydrated air before shipment from the factory.

B. Unit Cabinet:

1. The cabinet shall be space-saving ceiling-recessed cassette.
2. The cabinet panel shall have provisions for a field installed filtered outside air intake.
3. Branch ducting shall be allowed from cabinet.
4. Four-way grille shall be fixed to bottom of cabinet allowing two, three or four-way blow.
5. The grille vane angles shall be individually adjustable from the wired remote controller to customize the airflow pattern for the conditioned space

C. Fan:

1. The indoor fan shall be an assembly with a turbo fan direct driven by a single motor.

2. The indoor fan shall be statically and dynamically balanced to run on a motor with permanently lubricated bearings.
3. The indoor fan shall consist of five (5) speed settings, Low, Mid1, Mid2, High and Auto.
4. The fan shall have a selectable Auto fan setting that will adjust the fan speed based on the difference between controller set-point and space temperature.
5. The indoor unit shall have an adjustable air outlet system offering 4-way airflow, 3-way airflow, or 2-way airflow.
6. The indoor unit shall have switches that can be set to provide optimum airflow based on ceiling height and number of outlets used.
7. The indoor unit vanes shall have 5 fixed positions and a swing feature that shall be capable of automatically swinging the vanes up and down for uniform air distribution.
8. The vanes shall have an Auto-Wave selectable option in the heating mode that shall randomly cycle the vanes up and down to evenly heat the space. Filter:
9. Return air shall be filtered by means of a long-life washable filter

D. Coil:

1. The indoor coil shall be of nonferrous construction with smooth plate fins on copper tubing.
2. The tubing shall have inner grooves for high efficiency heat exchange.
3. All tube joints shall be brazed with phos-copper or silver alloy.
4. The coils shall be pressure tested at the factory.
5. A condensate pan and drain shall be provided under the coil.
6. The unit shall be provided with an integral condensate lift mechanism that will be able to raise drain water 33 inches above the condensate pan.
7. Both refrigerant lines to the PLFY indoor units shall be insulated in accordance with the installation manual.

E. Electrical:

1. The unit electrical power shall be 208/230 volts, 1-phase, 60 hertz.
2. The system shall be capable of satisfactory operation within voltage limits of 187-228 volts (208V/60Hz) or 207-253 volts (230V/60Hz).

F. Controls:

1. This unit shall use controls provided by Mitsubishi Electric to perform functions necessary to operate the system.
2. Indoor unit shall compensate for the higher temperature sensed by the return air sensor compared to the temperature at level of the occupant when in HEAT mode. Disabling of compensation shall be possible for individual units to accommodate instances when compensation is not required.
3. Control board shall include contacts for control of external heat source. External heat may be energized as second stage with 1.8°F – 9.0°F adjustable deadband from set point.
4. Indoor unit shall include no less than four (4) digital inputs capable of being used for customizable control strategies.
5. Indoor unit shall include no less than three (3) digital outputs capable of being used for customizable control strategies.

2.6 PLFY-P**NFMU-ER4 (4-WAY CEILING-RECESSED CASSETTE WITH GRILLE) INDOOR UNIT

A. General:

1. The PLFY-P**NFMU-ER4 shall be a four-way cassette style indoor unit that recesses into the ceiling with a ceiling grille. The indoor unit shall be factory assembled, wired and run tested. Contained within the unit shall be all factory wiring, piping, electronic modulating linear expansion device, control circuit board and fan motor. The unit shall have a self-diagnostic function, 3-minute time delay mechanism, an auto restart function, an emergency operation function and a test run switch. Indoor unit and refrigerant pipes shall be charged with dehydrated air before shipment from the factory.
- B. Unit Cabinet:
1. The cabinet shall be a compact 22-7/16" wide x 22-7/16" deep so it will fit within a standard 24" square suspended ceiling grid.
 2. The cabinet panel shall have provisions for a field installed filtered outside air intake.
 3. Four-way grille shall be fixed to bottom of cabinet allowing two, three or four-way blow.
- C. Fan:
1. The indoor fan shall be an assembly with a turbo fan direct driven by a single motor.
 2. The indoor fan shall be statically and dynamically balanced to run on a motor with permanently lubricated bearings.
 3. The indoor fan shall consist of three (3) speeds, Low, Mid, and High.
 4. The indoor unit shall have an adjustable air outlet system offering 4-way airflow, 3-way airflow, or 2-way airflow.
 5. The auto air swing vanes shall be capable of automatically swinging up and down for uniform air distribution.
- D. Filter:
1. Return air shall be filtered by means of a long-life washable filter.
- E. Coil:
1. The indoor coil shall be of nonferrous construction with smooth plate fins on copper tubing.
 2. The tubing shall have inner grooves for high efficiency heat exchange.
 3. All tube joints shall be brazed with phos-copper or silver alloy.
 4. The coils shall be pressure tested at the factory.
 5. A condensate pan and drain shall be provided under the coil.
 6. The unit shall be provided with an integral condensate lift mechanism that will be able to raise drain water 19-3/4" inches above the condensate pan.
 7. Both refrigerant lines to the PLFY indoor units shall be insulated in accordance with the installation manual.
 8. Electrical:
 9. The unit electrical power shall be 208/230 volts, 1-phase, 60 hertz.
 10. The system shall be capable of satisfactory operation within voltage limits of 187-228 volts (208V/60Hz) or 207-253 volts (230V/60Hz).
- F. Controls:
1. This unit shall use controls provided by Mitsubishi Electric to perform functions necessary to operate the system.
 2. Indoor unit shall compensate for the higher temperature sensed by the return air sensor compared to the temperature at level of the occupant when in HEAT mode.

Disabling of compensation shall be possible for individual units to accommodate instances when compensation is not required.

3. Control board shall include contacts for control of external heat source. External heat may be energized as second stage with 1.8°F – 9.0°F adjustable deadband from set point.
4. Indoor unit shall include no less than four (4) digital inputs capable of being used for customizable control strategies.
5. Indoor unit shall include no less than three (3) digital outputs capable of being used for customizable control strategies.

2.7 PMFY (1-WAY CEILING-RECESSED CASSETTE WITH GRILLE) INDOOR UNIT

A. General:

1. The PMFY shall be a one-way cassette indoor unit that recesses into the ceiling with a ceiling grille and shall have a modulating linear expansion device. The PMFY shall be used with the R2-Series outdoor unit and BC Controller, Y-Series outdoor unit, or S-Series outdoor unit. The PMFY shall support individual control using M-NET DDC controllers.

B. Indoor Unit.

1. The indoor unit shall be factory assembled, wired and run tested. Contained within the unit shall be all factory wiring, piping, electronic modulating linear expansion device, control circuit board and fan motor. The unit shall have a self-diagnostic function, 3-minute time delay mechanism, an auto restart function, an emergency operation function and a test run switch. Indoor unit and refrigerant pipes shall be charged with dehydrated air before shipment from the factory.

C. Unit Cabinet:

1. The cabinet shall be space-saving ceiling recessed.
2. The cabinet panel shall have provisions for a field installed filtered outside air intake.
3. Branch ducting shall be allowed from cabinet.
4. The one-way grille shall be fixed to bottom of cabinet allowing for one-way airflow.

D. Fan:

1. The indoor fan shall be an assembly with one line-flow fan direct driven by a single motor.
2. The indoor fan shall be statically and dynamically balanced to run on a motor with permanently lubricated bearings.
3. The indoor fan shall consist of four (4) speeds, Low, Mid1, Mid2, and High.

E. Filter:

1. Return air shall be filtered by means of a long-life washable permanent filter.

F. Coil:

1. The indoor coil shall be of nonferrous construction with smooth plate fins on copper tubing.
2. The tubing shall have inner grooves for high efficiency heat exchange.
3. All tube joints shall be brazed with phos-copper or silver alloy.
4. The coils shall be pressure tested at the factory.

5. A condensate pan and drain shall be provided under the coil.
6. The unit shall be provided with an integral condensate lift mechanism able to raise drain water 23 inches above the condensate pan.
7. Both refrigerant lines to the PMFY indoor units shall be insulated in accordance with the installation manual.
8. Electrical:
9. The unit electrical power shall be 208/230 volts, 1-phase, 60 hertz.
10. The system shall be capable of satisfactory operation within voltage limits of 187-228 volts (208V/60Hz) or 207-253 volts (230V/60Hz).

G. Controls:

1. This unit shall use controls provided by Mitsubishi Electric to perform functions necessary to operate the system. Please refer to Part 5 of this guide specification for details on controllers and other control options.
2. Indoor unit shall compensate for the higher temperature sensed by the return air sensor compared to the temperature at level of the occupant when in HEAT mode. Disabling of compensation shall be possible for individual units to accommodate instances when compensation is not required.
3. Control board shall include contacts for control of external heat source. External heat may be energized as second stage with 1.8°F – 9.0°F adjustable deadband from set point.
4. Indoor unit shall include no less than four (4) digital inputs capable of being used for customizable control strategies.
5. Indoor unit shall include no less than three (3) digital outputs capable of being used for customizable control strategies.

2.8 PEFY-NMAU (CEILING-CONCEALED DUCTED) INDOOR UNIT

A. General:

1. The PEFY shall be a ceiling-concealed ducted indoor fan coil design that mounts above the ceiling with a 2-position, field adjustable return and a fixed horizontal discharge supply and shall have a modulating linear expansion device. The PEFY shall be used with the R2-Series outdoor unit and BC Controller, Y-Series outdoor unit, or S-Series outdoor unit. The PEFY shall support individual control using M-NET DDC controllers. The unit shall be suitable for use in plenums in accordance with UL1995 ed 4.

B. Indoor Unit.

1. The indoor unit shall be factory assembled, wired and run tested. Contained within the unit shall be all factory wiring, piping, electronic modulating linear expansion device, control circuit board and fan motor. The unit shall have a self-diagnostic function, 3-minute time delay mechanism, and an auto restart function. Indoor unit and refrigerant pipes shall be charged with dehydrated air before shipment from the factory.

C. Unit Cabinet:

1. The unit shall be, ceiling-concealed, ducted.
2. The cabinet panel shall have provisions for a field installed filtered outside air intake.

D. Fan:

1. PEFY-NMAU models shall feature external static pressure settings from 0.14 to 0.60 in. WG.
2. The indoor unit fan shall be an assembly with one or two Sirocco fan(s) direct driven by a single motor.
3. The indoor fan shall be statically and dynamically balanced and run on a motor with permanently lubricated bearings.
4. The indoor fan shall consist of three (3) speeds, High, Mid, and Low plus the Auto-Fan function
5. The indoor unit shall have a ducted air outlet system and ducted return air system.

E. Filter:

1. Return air shall be filtered by means of a standard factory installed return air filter.
2. Optional return filter box (rear or bottom placement) with high-efficiency filter shall be available for all PEFY indoor units.

F. Coil:

1. The indoor coil shall be of nonferrous construction with smooth plate fins on copper tubing.
2. The tubing shall have inner grooves for high efficiency heat exchange.
3. All tube joints shall be brazed with phos-copper or silver alloy.
4. The coils shall be pressure tested at the factory.
5. A condensate pan and drain shall be provided under the coil.
6. The condensate shall be gravity drained from the fan coil.
7. Both refrigerant lines to the PEFY indoor units shall be insulated in accordance with the installation manual.

G. Electrical:

1. The unit electrical power shall be 208/230 volts, 1-phase, 60 hertz.
2. The system shall be capable of satisfactory operation within voltage limits of 187-228 volts (208V/60Hz) or 207-253 volts (230V/60Hz).

H. Controls:

1. This unit shall use controls provided by Mitsubishi Electric Cooling & Heating to perform functions necessary to operate the system. Please refer to Part 5 of this guide specification for details on controllers and other control options.
2. Indoor unit shall compensate for the higher temperature sensed by the return air sensor compared to the temperature at level of the occupant when in HEAT mode. Disabling of compensation shall be possible for individual units to accommodate instances when compensation is not required.
3. Control board shall include contacts for control of external heat source. External heat may be energized as second stage with 1.8°F – 9.0°F adjustable deadband from set point.
4. Indoor unit shall include no less than four (4) digital inputs capable of being used for customizable control strategies.
5. Indoor unit shall include no less than three (3) digital outputs capable of being used for customizable control strategies.

2.9 PEFY-NMH(S)U (ALTERNATE HIGH STATIC OPTION), CEILING-CONCEALED DUCTED INDOOR UNIT

A. General:

1. The PEFY-NMH(S)U (Alternate High Static Option) unit shall be a ceiling concealed ducted indoor fan coil that mounts above the ceiling with a fixed rear return and a horizontal discharge supply, and shall have a modulating linear expansion device. The PEFY-NMH(S)U shall be used with the R2-Series outdoor unit and BC Controller, Y-Series outdoor unit, or S-Series outdoor unit. The PEFY-NMH(S)U shall support individual control using M-NET DDC controllers. PEFY-NMH(S)U models shall feature external static pressure settings up to 1.00 in. WG. Units shall have the ability to control supplemental heat via connector CN24 or CN4F and a 12 VDC output. The unit shall be suitable for use in plenums in accordance with UL1995 ed 4.

B. Indoor Unit.

1. The indoor unit shall be factory assembled, wired and run tested. Contained within the unit shall be all factory wiring, piping, electronic modulating linear expansion device, control circuit board and fan motor. The unit shall have a self-diagnostic function, 3-minute time delay mechanism, and an auto restart function. Indoor unit and refrigerant pipes shall be charged with dehydrated air before shipment from the factory.

C. Unit Cabinet:

1. The cabinet shall be ceiling-concealed, ducted.
2. The cabinet panel shall have provisions for a field installed filtered outside air intake.

D. Fan:

1. The indoor unit fan shall be an assembly with one or two Sirocco fan(s) direct driven by a single motor.
2. The indoor fan shall be statically and dynamically balanced to run on a motor with permanently lubricated bearings.
3. The indoor unit shall have a ducted air outlet system and ducted return air system.

E. Filter:

1. Return air shall be filtered by a field-supplied filter.
2. Optional rear return filter box with long-life filter shall be available for all PEFY-NMH(S)U-E indoor units.

F. Coil:

1. The indoor coil shall be of nonferrous construction with smooth plate fins on copper tubing.
2. The tubing shall have inner grooves for high efficiency heat exchange.
3. All tube joints shall be brazed with phos-copper or silver alloy.
4. The coils shall be pressure tested at the factory.
5. A condensate pan and drain shall be provided under the coil.
6. The condensate shall be gravity drained from the fan coil.
7. Both refrigerant lines to the PEFY indoor units shall be insulated in accordance with the installation manual.

G. Electrical:

1. The unit electrical power shall be 208/230 volts, 1-phase, 60 hertz.
2. The system shall be capable of satisfactory operation within voltage limits of 187-228 volts (208V/60Hz) or 207-253 volts (230V/60Hz).

H. Controls:

1. This unit shall use controls provided by Mitsubishi Electric to perform functions necessary to operate the system. Please refer to Part 5 of this guide specification for details on controllers and other control options.
2. Indoor unit shall compensate for the higher temperature sensed by the return air sensor compared to the temperature at level of the occupant when in HEAT mode. Disabling of compensation shall be possible for individual units to accommodate instances when compensation is not required.
3. Control board shall include contacts for control of external heat source. External heat may be energized as second stage with 1.8°F – 9.0°F adjustable deadband from set point.
4. Indoor unit shall include no less than four (4) digital inputs capable of being used for customizable control strategies.
5. Indoor unit shall include no less than three (3) digital outputs capable of being used for customizable control strategies.

2.10 PCFY (CEILING-SUSPENDED) INDOOR UNIT

A. General:

1. The PCFY shall be ceiling-suspended indoor unit section and have a modulating linear expansion device. The PCFY shall be used with the R2-Series outdoor unit and BC Controller(s), Y-Series outdoor unit, or S-Series outdoor unit. The PCFY shall support individual control using M-NET DDC controllers.

B. Indoor Unit

1. The indoor unit shall be factory assembled, wired and run tested. Contained within the unit shall be all factory wiring, piping, electronic modulating linear expansion device, control circuit board and fan motor. The unit shall have a self-diagnostic function, 3-minute time delay mechanism, an auto restart function, and a test run switch. The unit shall have an auto-swing function for the horizontal vane. Indoor unit and refrigerant pipes shall be charged with dehydrated air before shipment from the factory.

C. Unit Cabinet:

1. The casing shall have a white finish.

D. Fan:

1. The indoor unit fan shall be an assembly with two, three, or four Sirocco fan(s) direct driven by a single motor.
2. The indoor fan shall be statically and dynamically balanced to run on a motor with permanently lubricated bearings.
3. The indoor fan shall consist of four (4) speeds, Low, Mid1, Mid2, and High, and Auto fan function.

- E. Filter:
1. Return air shall be filtered by means of an easily removable, washable filter.
- F. Coil:
1. The indoor coil shall be of nonferrous construction with smooth plate fins on copper tubing.
 2. The tubing shall have inner grooves for high efficiency heat exchange.
 3. All tube joints shall be brazed with phos-copper or silver alloy.
 4. The coils shall be pressure tested at the factory.
 5. A condensate pan and drain shall be provided under the coil.
 6. Both refrigerant lines to the PCFY indoor units shall be insulated in accordance with the installation manual.
- G. Electrical:
1. The unit electrical power shall be 208/230 volts, 1 phase, 60 hertz.
 2. The system shall be capable of satisfactory operation within voltage limits of 187-228 volts (208V/60Hz) or 207-253 volts (230V/60Hz)
- H. Controls:
1. This unit shall use controls provided by Mitsubishi Electric to perform functions necessary to operate the system. Please refer to Part 5 of this guide specification for details on controllers and other control options.
 2. Units shall have the ability to control supplemental heat via connector CN24 and a 12 VDC output
 3. Control board shall include contacts for control of external heat source. External heat may be energized as second stage with 1.8°F – 9.0°F adjustable deadband from set point.
 4. Indoor unit shall include no less than four (4) digital inputs capable of being used for customizable control strategies.
 5. Indoor unit shall include no less than three (3) digital outputs capable of being used for customizable control strategies.
 6. Manufacturer to provide drain pan level sensor powered by a 20-year life lithium battery. Sensor shall require no external power for operation and shall have an audible indication of low battery condition.
 7. The drain pan sensor shall provide protection against drain pan overflow by sensing a high condensate level in the drain pan. Should this occur the control shuts down the indoor unit before an overflow can occur. A thermistor error code will be produced should the sensor activate indicating a fault which must be resolved before the unit re-starts

PART 3 CONTROLS

3.1 OVERVIEW

A. General:

1. The CITY MULTI Controls Network (CMCN) shall be capable of supporting remote controllers, centralized controllers, an integrated web based interface, graphical user workstation, and system integration to Building Management Systems via BACnet® and LonWorks®.

3.2 ELECTRICAL CHARACTERISTICS

A. General:

1. The CMCN shall operate at 30VDC. Controller power and communications shall be via a common non-polar communications bus.

B. Wiring:


1. Control wiring shall be installed in a daisy chain configuration from indoor unit to indoor unit, to the BC controller (main and subs, if applicable) and to the outdoor unit. Control wiring to remote controllers shall be run from the indoor unit terminal block to the controller associated with that unit.
2. Control wiring for the Smart ME remote controller shall be from the remote controller to the first associated indoor unit (TB-5) M-NET connection. The Smart ME remote controller shall be assigned an M-NET address.
3. Control wiring for the Simple MA and Wireless MA remote controllers shall be from the remote controller (receiver) to the first associated indoor unit (TB-15) then to the remaining associated indoor units (TB-15) in a daisy chain configuration.
4. Control wiring for centralized controllers shall be installed in a daisy chain configuration from outdoor unit to outdoor unit, to the system controllers (centralized controllers and/or integrated web based interface), to the power supply.
5. The AE-200, AE-50, and EB-50GU centralized controller shall be capable of being networked with other AE-200, AE-50, and EB-50GU centralized controllers for centralized control.

C. Wiring type:

1. Wiring shall be 2-conductor (16 AWG), twisted, stranded, shielded wire as defined by the Diamond System Builder output.
2. Network wiring shall be CAT-5 with RJ-45 connection.

D. CITY MULTI Controls Network:

1. The CITY MULTI Controls Network (CMCN) consists of remote controllers, centralized controllers, and/or integrated web based interface communicating over a high-speed communication bus. The CITY MULTI Controls Network shall support operation monitoring, scheduling, occupancy, error email distribution, personal web browsers, tenant billing, online maintenance support, and integration with Building Management Systems (BMS) using either LonWorks® or BACnet® interfaces. The below figure illustrates a sample CMCN System Configuration.

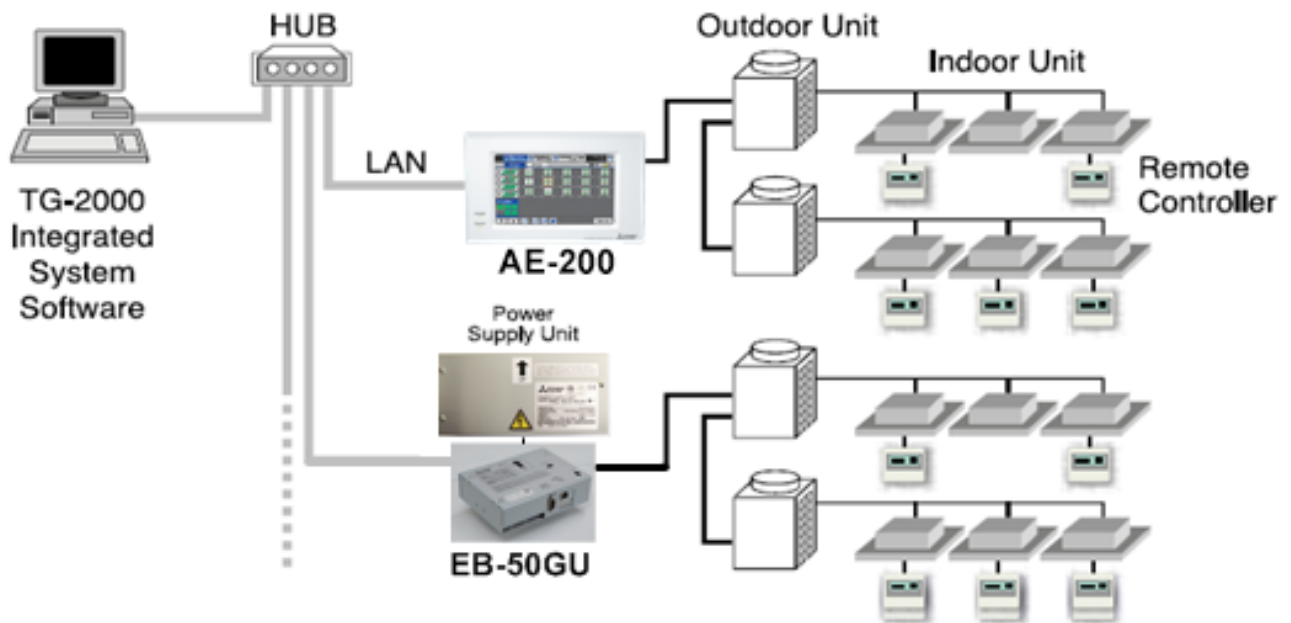

CMCN System Configuration

E. CMCN: Remote Controllers Backlit Simple MA Remote Controller (PAC-YT53CRAU)

1. The Backlit Simple MA Remote Controller (PAC-YT53CRAU) shall be capable of controlling up to 16 indoor units (defined as 1 group). The Backlit Simple MA Remote Controller shall be compact in size, approximately 3" x 5" and have limited user functionality. The Backlit Simple MA supports temperature display selection of Fahrenheit or Celsius. The Backlit Simple MA Remote Controller shall allow the user to change on/off, mode (cool, heat, auto (R2/WR2-Series only), dry, setback (R2/WR2-Series only) and fan), temperature setting, and fan speed setting and airflow direction. The Backlit Simple MA Remote Controller shall be able to limit the set temperature range from the Backlit Simple MA. The Backlit Simple MA Remote controller shall be capable of night setback control with upper and lower set temperature settings. The room temperature shall be sensed at either the Backlit Simple MA Remote Controller or the Indoor Unit dependent on the indoor unit dipswitch setting. The Backlit Simple MA Remote Controller shall display a four-digit error code in the event of system abnormality/error.
2. The Backlit Simple MA Remote Controller shall only be used in same group with Wireless MA Remote Controllers (PAR-FL32MA-E / PAR-FA32MA-E) or with other Backlit Simple MA Remote Controllers (PAC-YT53CRAU), with up to two remote controllers per group.
3. The Backlit Simple MA Remote Controller shall require no addressing. The Backlit Simple MA Remote Controller shall connect using two-wire, stranded, non-polar control wire to TB15 connection terminal on the indoor unit. The Simple MA Remote Controller shall require cross-over wiring for grouping across indoor units.

PAC-YT53CRAU (Backlit Simple MA Remote Controller)			
Item	Description	Operation	Display
ON/OFF	Run and stop operation for a single group	Each Group	Each Group
Operation Mode	Switches between Cool/Drying/Auto/Fan/Heat/Setback. Operation modes vary depending on the air conditioner unit. Auto and Setback mode are available for the R2/WR2-Series only.	Each Group	Each Group

PAC-YT53CRAU (Backlit Simple MA Remote Controller)			
Item	Description	Operation	Display
Temperature Setting	Sets the temperature from 40°F – 95°F depending on operation mode and indoor unit. Separate COOL and HEAT mode set points available depending on central controller and connected mechanical equipment.	Each Group	Each Group
Fan Speed Setting	Available fan speed settings depending on indoor unit.	Each Group	Each Group
Air Flow Direction Setting	Air flow direction settings vary depending on the indoor unit model.	Each Group	Each Group
Permit / Prohibit Local Operation	Individually prohibit operation of each local remote control function (Start/Stop, Change operation mode, Set temperature, Reset filter). *1: Centrally Controlled is displayed on the remote controller for prohibited functions.	N/A	Each Group *1
Display Indoor Unit Intake Temp	Measures and displays the intake temperature of the indoor unit when the indoor unit is operating.	N/A	Each Group
Display Backlight	Pressing the button lights up a backlight. The light automatically turns off after a certain period of time. (The brightness settings can be selected from Bright, Dark, and Light off.)	N/A	Each Unit
Error	When an error is currently occurring on an air conditioner unit, the afflicted unit and the error code are displayed	N/A	Each Unit
Test Run	Operates air conditioner units in test run mode. *2 The display for test run mode will be the same as for normal start/stop (does not display “test run”).	Each Group	Each Group *2

Ventilation Equipment	Up to 16 indoor units can be connected to an interlocked system that has one LOSSNAY unit.	Each Group	N/A
Set Temperature Range Limit	Set temperature range limit for cooling, heating, or auto mode.	Each Group	Each Group

3.3 CENTRALIZED CONTROLLER (WEB-ENABLED)

A. AE-200 Centralized Controller

- The AE-200A Centralized Controller shall be capable of controlling a maximum of two hundred (200) indoor units across multiple CITY MULTI outdoor units with the use of three (3) AE-50A expansion controllers. The AE-200A Centralized Controller shall be approximately 11-5/32" x 7-55/64" x 2-17/32" in size and shall be powered with an integrated 100-240 VAC power supply. The AE-200A Centralized Controller shall support system configuration, daily/weekly scheduling, monitoring of operation status, night setback settings, free contact interlock configuration and malfunction monitoring. When being used alone without the expansion controllers, the AE-200A Centralized Controller shall have five basic operation controls which can be applied to an individual indoor unit, a collection of indoor units (up to 50 indoor units), or all indoor units (collective batch operation). This basic set of operation controls for the AE-200 Centralized Controller shall include on/off, operation mode selection (cool, heat, auto (R2/WR2-Series only), dry, setback (R2/WR2-Series only) and fan), temperature setting, fan speed setting, and airflow direction setting. Since the AE-200A provides centralized control it shall be able to enable or disable operation of local remote controllers. In

terms of scheduling, the AE-200A Centralized Controller shall allow the user to define both daily and weekly schedules (up to 24 scheduled events per day) with operations consisting of ON/OFF, mode selection, temperature setting, air flow (vane) direction, fan speed, and permit/prohibit of remote controllers.

AE-200 (Centralized Controller)			
Item	Description	Operation	Display
ON/OFF	Run and stop operation.	Each Block, Group or Collective	Each Group or Collective
Operation Mode	Switches between Cool/Dry/Auto/Fan/Heat. (Group of Lossnay unit: automatic ventilation/vent-heat/interchange/normal ventilation) Operation modes vary depending on the air conditioner unit. Auto mode is available for the R2/WR2-Series only.	Each Block, Group or Collective	Each Group
Temperature Setting	Sets the temperature from 57°F – 87°F depending on operation mode and indoor unit.	Each Block, Group or Collective	Each Group
Fan Speed Setting	Available fan speed settings depending on indoor unit.	Each Block, Group or Collective	Each Group
Air Flow Direction Setting	Air flow direction settings vary depending on the indoor unit model. *1. Louver cannot be set.	*1 Each Block, Group or Collective	Each Group
Schedule Operation	Annual/weekly/today schedule can be set for each group of air conditioning units. Optimized start setting is also available. The system follows either the current day, annual schedule, or weekly, which are in the descending order of overriding priority. Twenty-four events can be scheduled per day, including ON/OFF, Mode, Temperature Setting, Air Direction, Fan Speed and Operation Prohibition. Five types of weekly schedule (seasonal) can be set. Settable items depend on the functions that a given air conditioning unit supports.	*2 Each Block, Group or Collective	Each Group
Optimized Start	Unit starts 5 - 60 minutes before the scheduled time based on the operation data history in order to reach the scheduled temperature at the scheduled time.	Each Block, Group or Collective	Each Block, Group or Collective
Night Setback Setting	The function helps keep the indoor temperature in the temperature range while the units are stopped and during the time this function is effective.	Each Group	Each Group
Permit / Prohibit Local Operation	Individually prohibit operation of each local remote control function (Start/Stop, Change operation mode, Set temperature, Reset filter). Centrally Controlled is displayed on the remote controller for prohibited functions.	Each Block, Group or Collective	*3 Each Group
Room Temp	Displays the room temperature of the group. Space temperature displayed on the indoor unit icon on the touch screen interface.	N/A	Each Group

AE-200 (Centralized Controller)			
Item	Description	Operation	Display
Error	When an error is currently occurring on an air conditioner unit, the afflicted unit and the error code are displayed When an error occurs, the LED flashes. The operation monitor screen shows the abnormal unit by flashing it. The error monitor screen shows the abnormal unit address, error code and source of detection. The error log monitor screen shows the time and date, the abnormal unit address, error code and source of detection	N/A	*4 Each Unit or Collective
Outdoor Unit Status	Compressor capacity percentage and system pressure (high and low) pressure (excludes S-Series)	Each ODU	Each ODU
Connected Unit Information	MNET addresses of all connected systems	Each IDU, ODU and BC	Each IDU, ODU and BC
Ventilation Equipment	This interlocked system settings can be performed by the master system controller. When setting the interlocked system, use the ventilation switch the free plan LOSSNAY settings between "Hi", "Low" and "Stop". When setting a group of only free plan LOSSNAY units, you can switch between "Normal ventilation", "Interchange ventilation" and "Automatic ventilation".	Each Group	Each Group
Multiple Language	Other than English, the following language can be chosen. Spanish, French, Japanese, Dutch, Italian, Russian, Chinese, and Portuguese are available.	N/A	Collective
External Input / Output	By using accessory cables you can set and monitor the following. Input By level: "Batch start/stop", "Batch emergency stop" By pulse: "batch start/stop", "Enable/disable remote controller" Output: "start/stop", "error/Normal" Requires the external I/O cables (PAC-YG10HA-E) sold separately.	*5 Collective	*5 Collective

2. All AE-200A Centralized Controllers shall be equipped with two RJ-45 Ethernet ports to support interconnection with a network PC via a closed/direct Local Area Network (LAN) or to a network switch for IP communication to up to three AE-50A expansion controllers for display of up to two hundred (200) indoor units on the main AE-200A interface.
 3. The AE-200A Centralized Controller shall be capable of performing initial settings via the high-resolution, backlit, color touch panel on the controller or via a PC browser using the initial settings.
- B. Standard software functions shall be available so that the building manager can securely log into each AE-200A via the PC's web browser to support operation monitoring, scheduling, error email, interlocking and online maintenance diagnostics. Additional optional software functions of personal browser for PCs and MACs and Tenant Billing shall be available but are not included. The Tenant Billing function shall require TG-2000 Integrated System software in conjunction with the Centralized Controllers.

3.4 AE-50A EXPANSION CONTROLLER

- A. The AE-50A Expansion Controller shall serve as a standalone centralized controller or as an expansion module to the AE-200A Centralized Controller for the purpose of adding up to 50 indoor units to either the main touch screen interface of the AE-200A. Up to three (3) AE-50A expansion controllers can be connected to the AE-200A via a local IP network (and their IP addresses assigned on the AE-200A) to the AE-200A to allow for up to two hundred (200) indoor units to be monitored and controlled from the AE-200A interface.
- B. The AE-50A expansion controllers have all of the same capabilities to monitor and control their associated indoor units as the features specified above. Even when connected to the AE-200A and configured to display their units on the main controller, the individual indoor units connected to the AE-50A can still be monitored and controlled from the interface of the AE-50. The last command entered will take precedence, whether at the wall controller, the AE-50A or the AE-200A Centralized Controller.

3.5 Non Touch Screen, Networked Centralized Controller:

- A. The Non Touch Screen, Networked Centralized Controller shall be capable of controlling a maximum of 50 indoor units across multiple CITY MULTI outdoor units. The controller shall be approximately 8-1/2"x10" in size and shall be powered by its internal power supply. The controller shall support system configuration, daily/weekly scheduling, monitoring of operation status, free contact interlock configuration and malfunction monitoring. The controller shall have five basic operation controls which can be applied to an individual indoor unit, a group of indoor units (up to 50 indoor units), or all indoor units (collective batch operation). This basic set of operation controls for the controller shall include on/off, operation mode selection (cool, heat, auto (R2/WR2-Series only), dry, temperature setting, fan speed setting, and airflow direction setting. Since the controller provides centralized control it shall be able to enable or disable operation of local remote controllers. In terms of scheduling, the controller shall allow the user to define both daily and weekly schedules with operations consisting of ON/OFF, mode selection, temperature setting, air flow (vane) direction, fan speed, and permit/prohibit of remote controllers.

Non Touch Screen, Networked Centralized Controller			
Item	Description	Operation	Display
ON/OFF	Run and stop operation.	Each Block, Group or Collective	Each Group or Collective
Operation Mode	Indoor unit modes: COOL/DRY/FAN/AUTO/HEAT. Lossnay unit modes: HEAT RECOVERY/BYPASS/AUTO Air to water (PWFY) modes: HEATING/HEATING ECO/HOT WATER/ANTI-FREEZE/COOLING *Operation modes vary depending on the unit model connected. ** Auto mode is available for the R2/WR2-Series only.	Each Block, Group or Collective	Each Group
Temperature Setting	Sets the temperature from 40°F – 95°F depending on operation mode and indoor unit model. Separate COOL and HEAT mode set points available depending on remote controller and connected mechanical equipment.	Each Block, Group or Collective	Each Group
Set Temperature Range Limit	The range of room temperature setting can be limited by the initial setting depending on the indoor unit connected.	Each Group	Each Group

Non Touch Screen, Networked Centralized Controller			
Item	Description	Operation	Display
Fan Speed Setting	Available fan speed settings depend on indoor unit model.	Each Block, Group or Collective	Each Group
Air Flow Direction Setting	*Air flow direction settings vary depending on the indoor unit model. Louver cannot be set.	*1 Each Block, Group or Collective	Each Group
Schedule Operation	Annual/weekly/today schedule can be set for each group of air conditioning units. Optimized start setting is also available. *2. The system follows either the current day, annual schedule, or weekly, which are in the descending order of overriding priority. Twenty-four events can be scheduled per day, including ON/OFF, Mode, Temperature Setting, Air Direction, Fan Speed and Operation Prohibition. Five types of weekly schedule (seasonal) can be set. Settable items depend on the functions that a given air conditioning unit supports.	*2 Each Block, Group or Collective	Each Group
Hold	Disables scheduled functions for indoor unit groups and their associated remote controller timers. *not available for general equipment	Each Block, Group or Collective	Each Group
Optimized Start	Unit starts 5 - 60 minutes before the scheduled time based on the operation data history in order to reach the scheduled temperature at the scheduled time.	Each Block, Group or Collective	Each Block, Group or Collective
Permit / Prohibit Local Operation	Individually prohibit operation of each local remote control function (Start/Stop, Change operation mode, Set temperature, Fan Speed, Air Direction and Reset filter). Centrally Controlled is displayed on the remote controller for prohibited functions.	Each Block, Group or Collective	*3 Each Group
Room Temp	Displays the room temperature of the group.	N/A	Each Group
Room Humidity	Displays the percent relative humidity in the space as sensed by the Smart ME Remote Controller	N/A	Each Group
Occupancy Sensor	Displays the occupancy icon on the group icon in the condition list page when the room is occupied (blue) or vacant (gray). *The Smart ME Remote Controller Occupancy sensor is required.	N/A	Each Group
Brightness Sensor	Displays the brightness icon on the group icon in the condition list when the space is determined to be bright (yellow) or dark (gray). *The Smart ME Remote Controller Brightness sensor is required.	N/A	Each Group
Error	When an error is currently occurring on an air conditioner unit, the afflicted unit and the error code are displayed When an error occurs, the LED flashes. The operation monitor screen shows the abnormal unit by flashing it. The error monitor screen shows the abnormal unit address, error code and source of detection. The error	N/A	*4 Each Unit or Collective

Non Touch Screen, Networked Centralized Controller			
Item	Description	Operation	Display
	log monitor screen shows the time and date, the abnormal unit address, error code and source of detection		
Ventilation Equipment	This interlocked system settings can be performed by the master system controller. When setting the interlocked system, use the ventilation switch the free plan LOSSNAY settings between "Hi", "Low" and "Stop". When setting a group of only free plan LOSSNAY units, you can switch between "Normal ventilation", "Interchange ventilation" and "Automatic ventilation".	Each Group	Each Group
Multiple Language	Other than English, the following languages can be selected: Spanish, French, Japanese, German, Italian, Russian, Chinese, and Portuguese.	N/A	N/A
External Input / Output	By using accessory cables you can set and monitor the following. Input: By level: "Batch start/stop", "Batch emergency stop"; By pulse: "batch start/stop", "Enable/disable remote controller" Output: "start/stop", "error/Normal" Requires the external I/O cables (PAC-YG10HA-E) sold separately.	*5 Collective	*5 Collective
M-Net	The "M-NET" LED lights, when AC power supply is turned ON. The LED blinks while M-NET is communicating.	N/A	Each Group (LED)
Collective ON/OFF	All the units can be operated / stopped with a DIP switch.	Collective	N/A
Measurement	Displays the Temperature and Humidity inputs of the AI Board. Supports graph display and data export.	N/A	Each Unit
AHC Status	Displays the status of the of the inputs and outputs of each Advanced HVAC Controller (DC-A2IO)	N/A	Each Unit
Free Contact Status	Displays the input/output status of the Free Contacts on the indoor units	N/A	Each Unit
Free Contact Interlock Control	Operation of indoor groups, general equipment or free contact outputs based on group(s) conditions or free contact(s) input states.	Each Group, Output or Collective	N/A
Data Back-up (PC)	Initial setting data can be exported to a PC.	Collective	N/A

- B. All Non Touch Screen, Networked Centralized Controller shall be equipped with two RJ-45 Ethernet port to support interconnection with a network PC and BACnet/IP communication via a closed/direct Local Area Network (LAN). The controller shall be capable of performing initial settings online via a PC using the controller's initial setting browser or online/offline with the Initial Setting Tool.
- C. Standard software functions shall be available so that the building manager can securely log into each controller via the PC's web browser to support operation monitoring, scheduling, error email, interlocking and online maintenance diagnostics. Standard software functions shall not expire. Additional optional software functions of personal browser for PCs and MACs and Energy Allocation shall be available. The Energy Allocation function shall require Master Centralized Controller Energy Allocation Integrated System in conjunction with Non Touch Screen, Networked Centralized Controller.

3.6 CMCN: SYSTEM INTEGRATION

- A. The CMCN shall be capable of supporting integration with Building Management Systems (BMS).

3.7 BAC-HD150: BACNET® INTERFACE

- A. The Mitsubishi Electric Cooling & Heating BACnet® interface, BAC-HD150, shall be compliant with BACnet® Protocol (ANSI/ASHRAE 135-2004) and be Certified by the (BTL) BACnet® Testing Laboratories. The BACnet® interface shall support BACnet Broadcast Management (BBMD). The BACnet® interface shall support a maximum of 50 indoor units. Operation and monitoring points include, but are not limited to, on/off, operation mode, fan speed, prohibit remote controller, filter sign reset, alarm state, error code, and error address.

3.8 CENTRAL CONTROLLER (NON-WEB)

- A. Non-Networked Touch Controller:

1. The Non-Networked Touch Controller features a 5 inch wide color LCD touch panel. The settings for air conditioning units can be changed by touching the corresponding icons on the display. There are 3 buttons on the panel of the controller; ON/OFF, SET BACK and HOLD enabling simple and quick batch operation. One controller can control up to 24 groups/units of air conditioners. Operation status is displayed on easy-to-read LCD. The group currently operating can be seen at a glance with the operation status display. The controller can perform functions such as ON/OFF, Operation mode changeover, temperature setting and prohibit operation by local remote controller. Up to 12 patterns of weekly schedule can be set. "ON/OFF", "Operation mode", "Set Temperature", "Fan speed", "Air flow direction" and "Permit / Prohibit local operation" can be scheduled with up to 16 settings in one pattern. Up to 5 patterns of today's schedule can be set. Independent LOSSNAY operation is possible. Automatic ventilation, Normal ventilation and Ventilation with heat exchanger can be switched from the system controller. The controller is equipped with a system changeover function which an operation mode can be switched to an optimal mode depending on indoor temperature setting and target temperature of each group or a representative indoor unit.

Non-Networked Touch Controller:			
Item	Description	Operation	Display
ON/OFF	ON and OFF operation for the air conditioner units. Even when only a single indoor unit connected to the group remote controller will operate and collective ON/OFF lamp will light up.	Group or Collective	Group or Collective
Operation Mode Switching	Switches between Cool / Dry / Auto / Fan / Heat / Setback. Operation modes vary depending on the air conditioner unit. Auto mode is for CITY MULTI R2 and WR2 series only.	Group or Collective	Group or Collective
Temperature Setting	Set temperature from 57° F - 87° F depending on operation mode and indoor unit. Separate COOL and HEAT mode set points available depending on remote controller and connected mechanical equipment.	Group or Collective	Group or Collective
Fan Speed Setting	Available fan speed settings depending on indoor unit.	Group or Collective	Group or Collective
Air Flow Direction Setting	Air flow direction angles 4-angle or 5-angle, Swing, Auto Louver ON/OFF * Air flow direction settings vary depending on the indoor unit model.	Group or Collective	Group or Collective

Non-Networked Touch Controller:			
Item	Description	Operation	Display
old	Hold Prohibits the scheduled operation from being executed. ON/OFF timer Auto-OFF timer Weekly timer Automatic return to the preset temperature * While an operation is prohibited by Hold function, the operation icon lights up.	Group or Collective	Group or Collective
Permit / Prohibit	When set as the master, the ON/OFF, operation mode, setting temperature and filter sign reset operations using the local remote controllers can be prohibited. Only ON/OFF and filter reset can be prohibited for the LOSSNAY group.	Group or Collective	Group or Collective
Operation Lock	(ON/OFF, operation mode, setting temperature, fan speed, Air flow direction)	Group or Collective	Group or Collective
Room Temp Display	The room temperature can be displayed.	N/A	Each Group
Error	When an error is currently occurring on an air conditioner unit, the afflicted unit and the error code are displayed. * When an error occurs, the "ON/OFF" LED flashes. The operation monitor screen show abnormal icon over the unit. The error monitor screen shows the abnormal unit address, error code and source of detection. The error log monitor screen shows the time and date, the abnormal unit address, error code and source of detection.	N/A	Each Unit, Group, or Collective
Schedule Operation	Weekly schedule setting up to 12 patterns is available. In one pattern, up to 16 setting of "ON/OFF", "Operation mode", "Set Temperature", "Fan speed", "Air flow direction" and "Permit / Prohibit local operation" can be scheduled. Today's schedule setting up to 5 pattern in available. *Time setting unit: 5 minute /unit	Each Group	Each Group
Ventilation Operation (Independent)	Group operation of only the free plan LOSSNAY is possible. The operation mode of these groups is automatic ventilation, ventilation with heat exchanger and normal ventilation.	Group or Collective	Group or Collective
Ventilation Operation (Interlocked)	The LOSSNAY will run in interlock with the operation of indoor unit. The mode cannot be changed. The LED will turn ON during operation after interlocking.	Group or Collective	Group or Collective
Set Temperature Range Limit	The range of room temperature setting can be limited by the initial setting. The lowest limit temperature can be made higher than the usual (67°F) in cool/dry mode, while the upper limit temperature lower than the usual (83°F) in heat mode.	Group or Collective	Group or Collective
External Input / Output	By using accessory cables you can set and monitor the following. Input By level: "Batch start/stop", "Batch emergency stop" By pulse: "batch start/stop", "Enable/disable remote controller" Output: "start/stop", "error/Normal" *5: Requires the external I/O cables (PAC-YG10HA-E) sold separately.	*5 Collective	*5 Collective

END OF SECTION 23 80 25

DIVISION 25
INTEGRATED AUTOMATION

CONTENTS

(None in this Project Manual)

**DIVISION 26
ELECTRICAL**

CONTENTS

26 00 00	BASIC ELECTRICAL MATERIALS AND METHODS
26 20 00	INTERIOR DISTRIBUTION SYSTEM
26 25 50	GENERATOR DOCKING STATION
26 32 16	STANDBY NATURAL GAS POWER SYSTEM
26 50 00	LIGHTING CONTROL SYSTEM
26 51 00	INTERIOR LIGHTING
26 56 00	EXTERIOR LIGHTING

SECTION 26 00 00 - BASIC ELECTRICAL MATERIALS AND METHODS

PART 1 GENERAL



1.1 REFERENCES

The publications listed below form a part of this specification to the extent referenced. The publications are referred to in the text by the basic designation only.

AMERICAN SOCIETY FOR TESTING AND MATERIALS (ASTM)

ASTM D 709 (2017) Laminated Thermosetting Material

CODE OF FEDERAL REGULATIONS (CFR)

29 CFR 1910.147 Control of Hazardous Energy (Lock Out/Tag Out)

INSTITUTE OF ELECTRICAL AND ELECTRONICS ENGINEERS, INC. (IEEE)

IEEE C2 (2023) National Electrical Safety Code

IEEE C57.12.28 (2014) Standard for Pad-Mounted Equipment - Enclosure Integrity

IEEE 100 (2000; Archived) The Authoritative Dictionary of IEEE Standard Terms

NATIONAL ELECTRICAL MANUFACTURERS ASSOCIATION (NEMA)

NEMA 250 (2020) Enclosures for Electrical Equipment (1000 Volts Maximum)

NEMA ICS 6 (1993; R2016) Industrial Control and Systems: Enclosures

NATIONAL FIRE PROTECTION ASSOCIATION (NFPA)

NFPA 70 (2020) National Electrical Code

1.2 RELATED REQUIREMENTS

This section applies to all sections of Division 26, "Electrical," Division 27, "Communications," and Division 28, "Alarm Systems" of this project specification unless specified otherwise in the individual sections.

1.3 DEFINITIONS

- A. Unless otherwise specified or indicated, electrical and electronics terms used in these specifications, and on the drawings, shall be as defined in IEEE 100.
- B. The technical sections referred to herein are those specification sections that describe products, installation procedures, and equipment operations and that refer to this section for detailed description of submittal types.
- C. The technical paragraphs referred to herein are those paragraphs in PART 2 - PRODUCTS and PART 3 - EXECUTION of the technical sections that describe products, systems, installation procedures, equipment, and test methods.

1.4 ELECTRICAL CHARACTERISTICS

Electrical characteristics for this project shall be 120/208 volts, three phase, four wire, 60 Hz. Final connections to the power distribution system at the new panel and at the pole mounted transformer shall be made by the Contractor as directed by the Design Professional.

1.5 SUBMITTALS

Submittals required in the sections which refer to this section shall conform to the requirements of the Submittals Section and to the following additional requirements. Submittals shall include the manufacturer's name, trade name, place of manufacture, catalog model or number, nameplate data, size, layout dimensions, capacity, project specification and technical paragraph reference. Submittals shall also include applicable federal, military, industry, and technical society publication references, and years of satisfactory service, and other information necessary to establish contract compliance of each item to be provided. Photographs of existing installations are unacceptable and will be returned without approval.

- A. Manufacturer's Catalog Data: Submittals for each manufactured item shall be current manufacturer's descriptive literature of cataloged products, equipment drawings, diagrams, performance and characteristic curves, and catalog cuts. Handwritten and typed modifications and other notations not part of the manufacturer's preprinted data will result in the rejection of the submittal. Should manufacturer's data require supplemental information for clarification, the supplemental information shall be submitted as specified for certificates of compliance.
- B. Drawings: Include wiring diagrams and installation details of equipment indicating proposed location, layout and arrangement, control panels, accessories, piping, ductwork, and other items that must be shown to ensure a coordinated installation. Wiring diagrams shall identify circuit terminals and indicate the internal wiring for each item of equipment and the interconnection between each item of equipment. Drawings shall indicate adequate clearance for operation, maintenance, and replacement of operating equipment devices.
- C. Instructions: Where installation procedures or part of the installation procedures are required to be in accordance with manufacturer's instructions, submit printed copies of those instructions prior to installation. Installation of the item shall not proceed until manufacturer's instructions are received. Failure to submit manufacturer's instructions shall be cause for rejection of the equipment or material.
- D. Certificates: Submit manufacturer's certifications as required for products, materials, finishes, and equipment as specified in the technical sections. Certificates from material suppliers are not acceptable. Preprinted certifications and copies of previously submitted documents will not be acceptable. The manufacturer's certifications shall name the appropriate products, equipment, or materials and the publication specified as controlling the quality of that item. Certification shall not contain statements to imply that the item does not meet requirements specified, such as "as good as"; "achieve the same end use and results as materials formulated in accordance with the referenced publications"; or "equal or exceed the service and performance of the specified material." Certifications shall simply state that the item conforms to the requirements specified.

Certificates shall be printed on the manufacturer's letterhead and shall be signed by the manufacturer's official authorized to sign certificates of compliance.

- 1. Reference Standard Compliance: Where equipment or materials are specified to conform to industry and technical society reference standards of the organizations such as American National Standards Institute (ANSI), American Society for Testing and Materials (ASTM), National Electrical Manufacturers Association (NEMA), Underwriters Laboratories Inc. (UL), and Association of Edison Illuminating Companies (AEIC), submit proof of such compliance. The label or listing by the specified organization will be acceptable evidence of compliance.

2. Independent Testing Organization Certificate: In lieu of the label or listing, submit a certificate from an independent testing organization, competent to perform testing, and approved by the Design Professional. The certificate shall state that the item has been tested in accordance with the specified organization's test methods and that the item complies with the specified organization's reference standard.

- E. Material and Equipment Manufacturing Date: Products manufactured more than three years prior to date of delivery to site shall not be used, unless specified otherwise.

1.6 QUALITY ASSURANCE

- A. Material and Equipment Qualifications: Provide materials and equipment that are products of manufacturers regularly engaged in the production of such products which are of equal material, design and workmanship. Products shall have been in satisfactory commercial or industrial use for 2 years prior to bid opening. The 2-year period shall include applications of equipment and materials under similar circumstances and of similar size. The product shall have been on sale on the commercial market through advertisements, manufacturers' catalogs, or brochures during the 2-year period. Where two or more items of the same class of equipment are required, these items shall be products of a single manufacturer; however, the component parts of the item need not be the products of the same manufacturer unless stated in the technical section.
- B. Regulatory Requirements: Equipment, materials, installation, and workmanship shall be in accordance with the mandatory and advisory provisions of NFPA 70.
- C. Alternative Qualifications: Products having less than a 2-year field service record will be acceptable if a certified record of satisfactory field operation for not less than 6000 hours, exclusive of the manufacturers' factory or laboratory tests, is furnished.
- D. Service Support: The equipment items shall be supported by service organizations which are reasonably convenient to the equipment installation in order to render satisfactory service to the equipment on a regular and emergency basis during the warranty period of the contract.
- E. Manufacturer's Nameplate: Each item of equipment shall have a nameplate bearing the manufacturer's name, address, model number, and serial number securely affixed in a conspicuous place; the nameplate of the distributing agent will not be acceptable.
- F. Modification of References: In each of the publications referred to herein, consider the advisory provisions to be mandatory, as though the word, "shall" had been substituted for "should" wherever it appears. Interpret references in these publications to the "authority having jurisdiction," or words of similar meaning, to mean the Design Professional.

1.7 NAMEPLATES

ASTM D 709. Provide laminated plastic nameplates for each panelboard; as specified in the technical sections or as indicated on the drawings. Each nameplate inscription shall identify the function and, when applicable, the position. Nameplates shall be melamine plastic, 0.125 inch thick, white with black center core. Surface shall be matte finish. Corners shall be square. Accurately align lettering and engrave into the core. Minimum size of nameplates shall be one by 2.5 inches. Lettering shall be a minimum of 0.25 inch high normal block style.

1.8 ELECTRICAL REQUIREMENTS

Electrical installations shall conform to IEEE C2, NFPA 70, and requirements specified herein.

1.9 MECHANICAL REQUIREMENTS

All control equipment to provide the proper sequence of operation shall be furnished and installed by the electrical contractor.

All conduit and wiring for control purposes shall be furnished and installed as work of this electrical section. All control wiring shall be color coded.

1.10 LOCKOUT REQUIREMENTS

Provide disconnecting means capable of being locked out for machines and other equipment to prevent unexpected startup or release of stored energy in accordance with 29 CFR 1910.147. Mechanical isolation of machines and other equipment shall be in accordance with requirements of Division 23, "Mechanical."

PART 2 PRODUCTS

Not used.

PART 3 EXECUTION

3.1 PAINTING OF EQUIPMENT

- A. Factory Applied: Electrical equipment shall have factory-applied painting systems which shall, as a minimum, meet the requirements of NEMA ICS 6 corrosion-resistance test.
- B. Field Applied: Paint electrical equipment as required to match finish of adjacent surfaces or to meet the indicated or specified safety criteria.

3.2 NAMEPLATE MOUNTING

Provide number, location, and letter designation of nameplates as indicated. Fasten nameplates to the device with a minimum of two sheet-metal screws or two rivets, or industrial adhesive.

END OF SECTION 26 00 00

SECTION 26 20 00 - INTERIOR DISTRIBUTION SYSTEM

PART 1 GENERAL

1.1 REFERENCES

The publications listed below form a part of this specification to the extent referenced. The publications are referred to in the text by the basic designation only.

AMERICAN NATIONAL STANDARDS INSTITUTE (ANSI)

ANSI C80.1 (2020) Electrical Rigid Steel Conduit (ERSC)

ANSI C80.3 (2020) Steel Electrical Metallic Tubing (EMT)

AMERICAN SOCIETY FOR TESTING AND MATERIALS (ASTM)

ASTM B1 (2018) Hard-Drawn Copper Wire

ASTM B8 (2011; R2017) Concentric-Lay-Stranded Copper Conductors, Hard, Medium-Hard, or Soft

ASTM D709 (2017) Laminated Thermosetting Materials

INTERNATIONAL ELECTRICAL TESTING ASSOCIATION (NETA)

ANSI/NETA ATS (2021) Acceptance Testing Specifications

NATIONAL ELECTRICAL MANUFACTURERS ASSOCIATION (NEMA)

NEMA 250 (2021) Enclosures for Electrical Equipment (1000 Volts Maximum)

NEMA ICS 1 (2022) Industrial Control and Systems; General Requirements

NEMA ICS 6 (1993; R2016) Industrial Control and Systems: Enclosures

NEMA KS 1 (2013) Enclosed and Miscellaneous Distribution Equipment Switches (600 Volts Maximum)

NEMA ST 20 (2021) Dry-Type Transformers for General Applications

NEMA TC 2 (2020) Electrical Polyvinyl Chloride (PVC) Tubing and Conduit

NEMA TC 3 (2021) Polyvinyl Chloride PVC Fittings for Use with Rigid PVC Conduit and Tubing

NEMA TC 14 (2015) Reinforced Thermosetting Resin Conduit (RTRC) and Fittings

NEMA WD 1 (1999; R2020) General Color Requirements for Wiring Devices

NEMA WD 6 (2021) Wiring Devices - Dimensional Requirements

NEMA Z535.4 (2011; R2017) Product Safety Signs and Labels



NATIONAL FIRE PROTECTION ASSOCIATION (NFPA)

- NFPA 70 (2020) National Electrical Code
- NFPA 70E (2021) Electrical Safety in the Workplace

UNDERWRITERS LABORATORIES INC. (UL)

- UL 1 (2005; Reprint Jan 2020) Flexible Metal Conduit
- UL 5 (15th Edition - May 2016) UL Standard for Safety Surface Metal Raceways and Fittings
- UL 6 (2007; Reprint Sep 2019) Electrical Rigid Metal Conduit - Steel
- UL 20 (2018; Reprint Jan 2021) General-Use Snap Switches
- UL 50 (2015) Enclosures for Electrical Equipment
- UL 67 (2018; Reprint Jul 2020) Panelboards
- UL 83 (2017; Reprint Mar 2020) Thermoplastic-Insulated Wires and Cables
- UL 360 (2013; Reprint Aug 2021) Liquid-Tight Flexible Steel Conduit
- UL 467 (11th Edition - Apr 2022) Grounding and Bonding Equipment
- UL 486A-486B (2018; Reprint May 2021) Wire Connectors
- UL 486C (2018; Reprint May 2021) Splicing Wire Connectors
- UL 489 (2016; Rev 2019) Molded-Case Circuit Breakers, Molded-Case Switches, and Circuit-Breaker Enclosures
- UL 506 (2017; Reprint Jan 2022) Specialty Transformers
- UL 508 (2018; Reprint Jul 2021) Industrial Control Equipment
- UL 510 (2020) Polyvinyl Chloride, Polyethylene, and Rubber Insulating Tape
- UL 514A (2013; Reprint Aug 2017) Metallic Outlet Boxes
- UL 514B (2012; Reprint May 2020) Conduit, Tubing and Cable Fittings
- UL 651 (2011; Reprint May 2022) Schedule 40 and 80 Rigid PVC Conduit
- UL 797 (2007; Reprint Mar 2021) Electrical Metallic Tubing -- Steel
- UL 943 (2016; Reprint Feb 2018) Ground-Fault Circuit-Interrupters
- UL 1242 (2014; Reprint Aug 2022) Electrical Intermediate Metal Conduit -- Steel
- UL 1561 (2011; Reprint Jun 2015) Dry-Type General Purpose and Power Transformers

1.2 RELATED REQUIREMENTS

Section 26 00 00, "Basic Electrical Materials and Methods," applies to this section with additions and modifications specified herein

1.3 SUBMITTALS: Submit the following:

- A. Manufacturer's Catalog Data
 - 1. Surge Protective Devices (SPD)
- B. Drawings
 - 1. Panelboards

1.4 QUALITY ASSURANCE

In each standard referred to herein, consider the advisory provisions to be mandatory, as though the word "shall" has been substituted for "should" wherever it appears. Interpret references in these standards to "authority having jurisdiction," or words of similar meaning, to mean Design Professional.

PART 2 PRODUCTS

2.1 MATERIALS AND EQUIPMENT

Materials, equipment, and devices shall, as a minimum, meet requirements of UL, where UL standards are established for those items, and requirements of NFPA 70.

2.2 CONDUIT AND FITTINGS

Shall be rigid steel (zinc-coated) conduit, rigid nonmetallic conduit, intermediate metal conduit (IMC), electrical metallic tubing (EMT), flexible metal conduit, and liquid-tight flexible conduit, conforming to the following:

- A. Rigid Steel Conduit (Zinc-Coated): ANSI C80.1, UL 6.
- B. Rigid Nonmetallic Conduit: PVC Type EPC-40 in accordance with NEMA TC 2.
- C. Intermediate Metal Conduit (IMC): UL 1242, zinc-coated steel only.
- D. Electrical Metallic Tubing (EMT): UL 797, ANSI C80.3.
- E. Flexible Metal Conduit: UL 1.
 - 1. Liquid-Tight Flexible Metal Conduit, Steel: UL 360.
- F. Fittings for Metal Conduit, EMT, and Flexible Metal Conduit: UL 514B. Ferrous fittings shall be cadmium or zinc-coated in accordance with UL 514B.
 - 1. Fittings for Rigid Metal Conduit and IMC: Threaded-type. Split couplings unacceptable.
 - 2. Fittings for EMT: Steel or Die Cast compression type.
- G. Fittings for Rigid Nonmetallic Conduit: NEMA TC 3.

2.3 SURFACE RACEWAY

Surface raceway shall be UL 5, two-piece painted steel, totally enclosed, snap-cover type.

2.4 OUTLET BOXES AND COVERS

UL 514A, cadmium- or zinc-coated.

2.5 CABINETS, JUNCTION BOXES, AND PULL BOXES

Volume greater than 100 cubic inches, UL 50, hot-dip, zinc-coated, if sheet steel.

2.6 WIRES AND CABLES

Wires and cables shall meet applicable requirements of NFPA 70 and UL for type of insulation, jacket, and conductor specified or indicated. Wires and cables manufactured more than 12 months prior to date of delivery to site shall not be used.

- A. Conductors: Conductors No. 8 AWG and larger diameter shall be stranded. Conductors No. 10 AWG and smaller diameter shall be solid, except that conductors for remote control, alarm, and signal circuits, classes 1, 2, and 3, shall be stranded unless specifically indicated otherwise. Conductor sizes and ampacities shown are based on copper, unless indicated otherwise. All conductors shall be copper.

- 1. Minimum Conductor Sizes: Minimum size for branch circuits shall be No. 12 AWG.

- B. Color Coding: Provide for service, feeder, branch, control, and signaling circuit conductors. Color shall be green for grounding conductors and white for neutrals; except where neutrals of more than one system are installed in same raceway or box, other neutral shall be white with colored (not green) stripe. Color of ungrounded conductors in different voltage systems shall be as follows:

- 1. 208/120 volt, 3-phase (1) Phase A - black (2) Phase B - red (3) Phase C - blue

- C. Insulation: Unless specified or indicated otherwise or required by NFPA 70, power and lighting wires shall be 600-volt, Type THWN/THHN conforming to UL 83, except that grounding wire may be type TW conforming to UL 83; remote-control and signal circuits shall be Type TW or TF, conforming to UL 83. Where lighting fixtures require 90-degree Centigrade (C) conductors, provide only conductors with 90-degree C insulation or better.

- D. Bonding Conductors: ASTM B 1, solid bare copper wire for sizes No. 8 AWG and smaller diameter; ASTM B 8, Class B, stranded bare copper wire for sizes No. 6 AWG and larger diameter.

2.7 SPLICES AND TERMINATION COMPONENTS

UL 486A-UL486B for wire connectors and UL 510 for insulating tapes. Connectors for No. 10 AWG and smaller diameter wires shall be insulated, pressure-type in accordance with UL 486A-UL486B or UL 486C (twist-on splicing connector). Provide solderless terminal lugs on stranded conductors.

- A. Temperature Limitations: Contractor shall comply with the temperature limitations included in NEC Article 110-14(c). Ampacity rating of conductors shall be computed at the temperature rating of the equipment termination.

2.8 DEVICE PLATES

Provide UL listed, one-piece device plates for outlets to suit the devices installed. For metal outlet boxes, plates on unfinished walls shall be of zinc-coated sheet steel or cast metal having round or beveled edges.

Plates on finished walls shall be nylon or lexan, minimum 0.03 inch wall thickness. Plates shall be same color as receptacle or toggle switch with which they are mounted. Screws shall be machine-type with countersunk heads in color to match finish of plate. Sectional type device plates will not be permitted. Plates installed in wet locations shall be gasketed and UL listed for "wet locations."

2.9 SWITCHES

- A. Toggle Switches: UL 20, totally enclosed with bodies of thermosetting plastic and mounting strap. Handles shall be ivory. Wiring terminals shall be screw-type, side-wired. Switches shall be rated quiet-type AC only, 120/277 volts, with 20 amp current rating and number of poles indicated.
- B. Disconnect Switches: NEMA KS 1. Provide heavy duty-type switches where indicated, where switches are rated higher than 240 volts, and for double-throw switches. Switches serving as motor-disconnect means shall be horsepower rated. Provide switches in NEMA enclosure per NEMA ICS 6.

2.10 RECEPTACLES

UL 498 and NEMA WD 1, specification grade, heavy-duty, grounding-type. Ratings and configurations shall be as indicated. Bodies shall be of ivory thermosetting plastic supported on a metal mounting strap. Dimensional requirements shall be per NEMA WD 6. Provide screw-type, side-wired wiring terminals. Connect grounding pole to mounting strap.

- A. Weatherproof Receptacles: Provide in cast metal box with gasketed, weatherproof, cast-metal cover plate and gasketed cap over each receptacle opening. Provide caps with a spring-hinged flap. Receptacle shall be UL listed for use in "wet locations with plug in use."
- B. Ground-Fault Circuit Interrupter (GFI) Receptacles: UL 943, duplex type for mounting in standard outlet box. Device shall be capable of detecting current leak of 6 milliamperes or greater and tripping per requirements of UL 943 for Class A GFI devices.
- C. Dryer Receptacles: NEMA 14-30 configuration, rated 30 amperes, 125/250 volts. Furnish one matching plug with each receptacle. Hubbell #HBL 9430A, Leviton #278, or equal.
- D. USB Charger Type Duplex Convenience Receptacles: NEMA WD 1, NEMA WD 6 for standard configurations and UL498. Comply with USB batter charging spec USB BC1.2. Duplex, 20A, 125V, 2P, 3W, grounded with dual USB, type A and C, solid state charging ports, equal to Hubbell #USB20AC5W, or Leviton #T5833.
- E. Surge Protective Receptacles: UL 1449, duplex type for mounting in standard outlet box. Devices shall be capable of EMI/RFI noise filtering and point-of-use surge protection up to 18,000 amp total surge current.

2.11 PANELBOARDS

UL 67 and UL 50. Panelboards for use as service disconnecting means shall additionally conform to UL 869. Panelboards shall be circuit breaker-equipped. Design shall be such that individual breakers can be removed without disturbing adjacent units or without loosening or removing supplemental insulation supplied as means of obtaining clearances as required by UL. Where "space only" is indicated, make provisions for future installation of breaker sized as indicated. Panelboard locks shall be keyed same. Directories shall indicate load served by each circuit of panelboard. Directories shall also indicate source of service (upstream panel, switchboard, motor control center, etc.) to panelboard. Type directories and mount in holder behind transparent protective covering.

- A. Panelboard Buses: Support bus bars on bases independent of circuit breakers. Main buses and back pans shall be designed so that breakers may be changed without machining, drilling, or

tapping. Provide isolated neutral bus in each panel for connection of circuit neutral conductors. Provide separate ground bus identified as equipment grounding bus per UL 67 for connecting grounding conductors; bond to steel cabinet.

- B. Circuit Breakers: UL 489, thermal magnetic-type having a minimum short-circuit current rating equal to the short-circuit current rating of the panelboard in which the circuit breaker shall be mounted. Breaker terminals shall be UL listed as suitable for type of conductor provided. Series rated circuit breakers and plug-in circuit breakers are unacceptable.
1. Multipole Breakers: Provide common trip-type with single operating handle. Breaker design shall be such that overload in one pole automatically causes all poles to open. Maintain phase sequence throughout each panel so that any three adjacent breaker poles are connected to Phases A, B, and C, respectively.
- C. Manufacturer: GE Spectra bolt-on AVI, Square D Class 2441, Eaton Pow-R-Line series, or equal.
- D. Identification: Provide engraved laminated-plastic or metal nameplate for each device, mounted with corrosion-resistant screws.

2.12 SURGE PROTECTIVE DEVICES (SPD)

SPDs shall comply with NFPA 70 and UL 1449 4th Edition, Type 1. SPDs shall be field-mounted (installed external to electrical equipment) for low-voltage (120 to 600 V) power distribution and control equipment and connected with leads as short as possible to main lugs or circuit breaker in panel as directed. The SPD for Service Entrance application shall provide temporary overvoltage protection in addition to surge protection.

- A. Peak Surge Current Rating: The minimum single-pulse surge current withstand rating per mode shall not be less than the specified SPD rating. The peak surge current rating shall NOT be the arithmetic sum of the ratings of the individual MOVs in a given mode. SPD manufacturer shall provide independent 3rd party testing validating unit is capable of surviving a single surge at the specified rating. SPD types shall be provided as follows:
1. Service Entrance Suppressor (Type "A"): SPD shall be rated at 100,000 amps per mode for 120/208V, three phase, four wire for service entrance switchboards or panelboards.
 2. Panelboard Suppressor (Type "B"): SPD shall be rated at 50,000 amps per mode for 120/208V, three phase, four wire panelboards.
- B. Protection modes and UL 1449 voltage protection rating (VPR) for grounded wye circuits shall not exceed the following:

208Y120 V

Line to Neutral:	700 V
Line to Ground:	700 V
Neutral to Ground:	700 V
Line to Line:	1200 V

- C. SPD monitoring options shall include tri-color protection status indicator lights, audible alarm with silence switch, Form C contacts rated at 5 A and 250 V (one normally open and one normally closed) for remote monitoring of protection status, and surge counter which measures, discriminates between, and indicates the level of surges.

- D. Install SPDs with conductors between suppressor and points of attachment as short and straight as possible and adjust circuit-breaker positions to achieve shortest and straightest leads. Do not splice and extend SPD leads unless specifically permitted by manufacturer. Do not exceed manufacturer's recommended lead length. Do not bond neutral and ground. Use crimped connectors and splices only. Wire nuts are unacceptable.
- E. Enclosures shall be fiberglass reinforced polyester, rated for outdoor use (NEMA 3R).
- F. Provide start-up and testing services of a factory-authorized and factory-trained local service representative. The tests shall include:
 - 1. Off-line Testing: Impulse injection to verify the system tolerances as well as verification of proper facility neutral-to-ground bond. Compare field test results to factory benchmark test parameters supplied with each individual unit.
 - 2. On-line Testing: Verify that suppression and filtering paths are operating with 100% protection as well as verification of proper facility neutral-to-ground bond by measuring neutral-to-ground current and voltage and by visual inspection.
 - 3. Voltage measurements from Line-to Ground (L-G), Line-to-Neutral (L-N), Line-to-Line (L-L), and Neutral-to-Ground (N-G), taken at the time of the testing procedure.
- G. SPD shall be equal to ABB (Current Technologies) "TG3" or Schneider Electric "EM" Series, with warranty support for fifteen (15) years from date of Substantial Completion. Manufacturer agrees to repair or replace SPDs that fail in materials or workmanship within specified warranty period.

2.13 GROUNDING AND BONDING EQUIPMENT

UL 467. Ground rods shall be copper-clad steel, with minimum diameter of 3/4 inch and minimum length of 10 feet.

2.14 TRANSFORMERS

NEMA ST 20, general purpose, dry-type, self-cooled, ventilated. Provide transformers in NEMA 1 or 3R enclosure, as required. Transformer shall have 220 degrees C insulation system, with temperature rise not exceeding 115 degrees C under full-rated load in maximum ambient of 40 degrees C. Transformer shall be capable of carrying continuously 115 percent of nameplate kVA without exceeding insulation rating. Transformers shall be quiet type with maximum sound level at least 3 decibels less than NEMA standard level for transformer ratings indicated.

2.15 NAMEPLATES

Provide as specified in Section 26 00 00, "Basic Electrical Materials and Methods."

2.16 FIRESTOPPING MATERIALS

Provide asbestos free firestopping system capable of maintaining an effective barrier against flame and gases. System shall be UL listed and comply with ASTM E 814. Include UL system number, UL listed print from manufacturer for each type of floor, wall, and ceiling penetration.

PART 3 EXECUTION

3.1 INSTALLATION

Electrical installations shall conform to requirements of NFPA 70 and to requirements specified herein.

- A. Service Entrance Identification: Service entrance disconnect devices, switches, and enclosures shall be labeled and identified as such.
 - 1. Labels: Wherever work results in service entrance disconnect devices in more than one enclosure, as permitted by NFPA 70, each enclosure, new and existing, shall be labeled as one of several enclosures containing service entrance disconnect devices. Label, at minimum, shall indicate number of service disconnect devices housed by enclosure and shall indicate total number of enclosures that contain service disconnect devices. Provide laminated plastic labels conforming to paragraph entitled "Nameplates." Use lettering of at least 0.25 inch in height, and engrave on black-on-white matte finish. Service entrance disconnect devices in more than one enclosure, shall be provided only as permitted by NFPA 70.
- B. Wiring Methods: Provide insulated conductors installed in rigid steel conduit, IMC, rigid nonmetallic conduit, or EMT, except where specifically indicated or specified otherwise or required by NFPA 70 to be installed otherwise. Grounding conductor shall be separate from electrical system neutral conductor. Provide insulated green equipment grounding conductor for circuit(s) installed in conduit and raceways. Minimum conduit size shall be 1/2 inch in diameter for low voltage lighting and power circuits. Conduit which penetrates fire-rated walls, fire-rated partitions, or fire-rated floors shall be firestopped in accordance with the paragraph entitled "Firestopping Materials," specified in this section.
 - 1. Low Voltage Wiring: Low voltage wiring such as telephone, computer, control, etc. which is run open above ceiling shall be bundled, neatly trained and supported independently from the suspended ceiling system. Wiring shall not be supported by ceiling tiles, t-bars, or ceiling support wires. Install in accordance with NEC Article 720-11 and ANSI/EIA/TIA-569. Do not support wiring from conduit, piping, or ductwork.

"Low voltage wiring shall be attached to the building structure at 4' on center (maximum), and routed as high as possible, free and clear of mechanical equipment, light fixtures, access panels and any other building equipment or items. Do not use tie straps or wire wraps to support cables. Each cable shall be continuous, with no splices from the source to the connected device. Routing shall be parallel or perpendicular to building walls. Support arrangement and tension on cables shall be sufficient to secure cables but shall not cause deformation or exceed minimum cable bending radius." Where wiring penetrates walls or ceilings, a metal conduit sleeve with bushings at each end, shall be provided for the penetration.
 - 2. Restrictions Applicable to EMT
 - a. Do not install underground.
 - b. Do not encase in concrete, mortar, grout, or other cementitious materials.
 - c. Do not use in areas subject to severe physical damage including but not limited to equipment rooms where moving or replacing equipment could physically damage the EMT.
 - d. Do not use in hazardous areas.
 - e. Do not use outdoors.
 - 3. Nonmetallic Conduit
 - a. Restrictions applicable to PVC Schedule 40
 - 1) Do not use above slab or grade.
 - 4. Restrictions Applicable to Flexible Conduit: Use only as specified in paragraph entitled "Flexible Connections."

5. Underground Conduit: Rigid steel; steel IMC; PVC, Type EPC-40. Convert nonmetallic conduit to rigid, or IMC, steel conduit before rising through floor slab.
- C. Conduit Installation: Unless indicated otherwise, conceal conduit under floor slabs and within finished walls, ceilings, and floors. Keep conduit minimum 6 inches away from parallel runs of flues and steam or hot water pipes. Install conduit parallel with or at right angles to ceilings, walls, and structural members where located above accessible ceilings and where conduit will be visible after completion of project.
1. Conduit Support: Support conduit by pipe straps, wall brackets, hangers, or ceiling trapeze. Fasten by wood screws to wood; by toggle bolts on hollow masonry units; by concrete inserts or expansion bolts on concrete or brick; and by machine screws, welded threaded studs, or spring-tension clamps on steel work. Threaded C-clamps may be used on rigid steel conduit only. Do not weld conduits or pipe straps to steel structures. Load applied to fasteners shall not exceed one-fourth proof test load. Fasteners attached to concrete ceiling shall be vibration resistant and shock-resistant. Holes cut to depth of more than 1 1/2 inches in reinforced concrete beams or to depth of more than 3/4 inch in concrete joints shall not cut main reinforcing bars. Fill unused holes. In partitions of light steel construction, use sheet metal screws. In suspended-ceiling construction, run conduit above ceiling. Do not support conduit by ceiling support system. Conduit and box systems must be supported independently of both (a) tie wires supporting ceiling grid system, and (b) ceiling grid system into which ceiling panels are placed. Supporting means shall not be shared between electrical raceways and mechanical piping or ducts. Installation shall be coordinated with above-ceiling mechanical systems to assure maximum accessibility to all systems. Spring-steel fasteners may be used for lighting branch circuit conduit supports in suspended ceilings in dry locations. Where conduit crosses building expansion joints, provide suitable expansion fitting that maintains conduit electrical continuity by bonding jumpers or other means.
 2. Directional Changes in Conduit Runs: Make changes in direction of runs with symmetrical bends or cast-metal fittings. Make field-made bends and offsets with hickey or conduit-bending machine. Do not install crushed or deformed conduits. Avoid trapped conduits. Prevent plaster, dirt, or trash from lodging in conduits, boxes, fittings, and equipment during construction. Free clogged conduits of obstructions.
 3. Pull Wire: Install pull wires in empty conduits. Pull wire shall be plastic having minimum 200 pound tensile strength. Leave minimum 36 inches of slack at each end of pull wire.
 4. Locknuts and Bushings: Fasten conduits to sheet metal boxes and cabinets with two locknuts where required by NFPA 70, where insulated bushings are used, and where bushings cannot be brought into firm contact with the box; otherwise, use at least minimum single locknut and bushing. Locknuts shall have sharp edges for digging into wall of metal enclosures. Install bushings on ends of conduits, and provide insulating type where required by NFPA 70.
 5. Flexible Connections: Provide flexible steel conduit between 3 and 6 feet in length for equipment subject to vibration, noise transmission, or movement; and for motors. Install flexible conduit to allow 20 percent slack. Minimum flexible steel conduit size shall be 1/2 inch diameter. Provide liquidtight flexible conduit in wet and damp locations for equipment subject to vibration, noise transmission, movement or motors. Provide separate ground conductor across flexible connections.
- D. Boxes, Outlets, and Supports: Provide boxes in wiring and raceway systems wherever required for pulling of wires, making connections, and mounting of devices or fixtures. Boxes for metallic raceways shall be cast-metal, hub-type when located in wet locations, when surface mounted on outside of exterior surfaces, and when specifically indicated. Boxes in other locations shall be sheet steel. Each box shall have volume required by NFPA 70 for number of conductors enclosed in box. Boxes for mounting lighting fixtures shall be minimum 4 inches square, or octagonal, except that

smaller boxes may be installed as required by fixture configurations, as approved. Boxes for use in masonry-block or tile walls shall be square-cornered, tile-type, or standard boxes having square-cornered, tile-type covers. Provide gaskets for cast-metal boxes installed in wet locations and boxes installed flush with outside of exterior surfaces. Provide separate boxes for flush or recessed fixtures when required by fixture terminal operating temperature; fixtures shall be readily removable for access to boxes unless ceiling access panels are provided. Support boxes and pendants for surface-mounted fixtures on suspended ceilings independently of ceiling supports, or make adequate provisions for distributing load over ceiling support members in an approved manner. Fasten boxes and supports with wood screws on wood, with bolts and expansion shields on concrete or brick, with toggle bolts on hollow masonry units, and with machine screws or welded studs on steel. In open overhead spaces, cast boxes threaded to raceways need not be separately supported except where used for fixture support; support sheet metal boxes directly from building structure or by bar hangers. Where bar hangers are used, attach bar to raceways on opposite sides of box, and support raceway with approved-type fastener maximum 24 inches from box. When penetrating reinforced concrete members, avoid cutting reinforcing steel.

1. Boxes: Boxes for use with raceway systems shall be minimum 1 1/2 inches deep, except where shallower boxes required by structural conditions are approved. Boxes shall be minimum 4 inches square, except that 4 by 2 inch boxes may be used where only one raceway enters outlet.
 2. Pull Boxes: Construct of at least minimum size required by NFPA 70 of code-gauge aluminum or galvanized sheet steel, except where cast-metal boxes are required in locations specified herein. Provide boxes with screw-fastened covers. Where several feeders pass through common pull box, tag feeders to indicate clearly electrical characteristics, circuit number, and panel designation.
- E. Mounting Heights: Mount panelboards, circuit breakers, and disconnecting switches so height of operating handle at its highest position is maximum 78 inches above floor. Mount receptacles 18 inches above finished floor, and other devices, as indicated. Measure mounting heights of wiring devices and outlets to center of device or outlet.
- F. Conductor Identification: Provide conductor identification within each enclosure where tap, splice, or termination is made. For conductors No. 6 AWG and smaller diameter, color coding shall be by factory-applied, color-impregnated insulation. For conductors No. 4 AWG and larger diameter, color coding shall be by plastic-coated, self-sticking markers; colored nylon cable ties and plates; or heat shrink-type sleeves.
- G. Splices: Make splices in accessible locations. Make splices in conductors No. 10 AWG and smaller diameter with insulated, pressure-type connector. Make splices in conductors No. 8 AWG and larger diameter with solderless connector, and cover with insulation material equivalent to conductor insulation.
- H. Covers and Device Plates: Install with edges in continuous contact with finished wall surfaces without use of mats or similar devices. Plaster fillings are not permitted. Install plates with alignment tolerance of 1/16 inch. Use of sectional-type device plates are not permitted. Provide gasket for plates installed in wet locations.
- I. Electrical Penetrations: Seal openings around electrical penetrations through fire resistance-rated walls, partitions, floors, and ceilings utilizing proper firestopping materials to maintain fire resistive integrity.
- J. Grounding and Bonding: In accordance with NFPA 70. Ground exposed, non-current-carrying metallic parts of electrical equipment, metallic raceway systems, grounding conductor in metallic and nonmetallic raceways, and neutral conductor of wiring systems. Make ground connection to driven ground rods on exterior of building.

1. Resistance: Maximum resistance-to-ground of grounding system shall not exceed 5 ohms under dry conditions. Where resistance obtained exceeds 5 ohms, contact Design Professional for further instructions.
- K. Repair of Existing Work: Repair of existing work, demolition, and modification of existing electrical distribution systems shall be performed as follows:
1. Workmanship: Lay out work in advance. Exercise care where cutting, channeling, chasing, or drilling of floors, walls, partitions, ceilings, or other surfaces is necessary for proper installation, support, or anchorage of conduit, raceways, or other electrical work. Repair damage to buildings, piping, and equipment using skilled craftsmen of trades involved.
 2. Existing Concealed Wiring to be Removed: Existing concealed wiring to be removed shall be disconnected from its source. Remove conductors; cut conduit flush with floor, underside of floor, and through walls; and seal openings.
 3. Removal of Existing Electrical Distribution System: Removal of existing electrical distribution system equipment shall include equipment's associated wiring, including conductors, cables, exposed conduit, surface metal raceways, boxes, and fittings, back to equipment's power source as indicated.
 4. Continuation of Service: Maintain continuity of existing circuits of equipment to remain. Existing circuits of equipment shall remain energized. Circuits which are to remain but were disturbed during demolition shall have circuits wiring and power restored back to original condition.
- L. Panelboard Modifications: At the completion of the project, the Contractor shall provide a new typed index for all panels in this building affected by this work.

3.2 FIELD QUALITY CONTROL

- A. Devices Subject to Manual Operation: Each device subject to manual operation shall be operated at least five times, demonstrating satisfactory operation each time.
- B. 600-Volt Wiring Test: Test wiring rated 600 volt and less to verify that no short circuits or accidental grounds exist. Perform insulation resistance tests on wiring No. 6 AWG and larger diameter using instrument which applies voltage of approximately 500 volts to provide direct reading of resistance. Minimum resistance shall be 250,000 ohms.
- C. Transformer Tests: Perform test classified as routine in accordance with NEMA ST 20 on each transformer.
- D. GFI Receptacle Test: Test GFI receptacles with a "load" (such as a plug in light) to verify that the "line" and "load" leads are not reversed.
- E. Grounding System Test: Test grounding system to ensure continuity, and that resistance to ground is not excessive. Test each ground rod for resistance to ground before making connections to rod; tie grounding system together and test for resistance to ground. Make resistance measurements in dry weather, not earlier than 48 hours after rainfall. Submit written results of each test to Design Professional, and indicate location of rods as well as resistance and soil conditions at time measurements were made.

END OF SECTION 26 20 00

SECTION 26 25 50 – GENERATOR DOCKING STATION

PART 1 - GENERAL



1.1 QUALITY ASSURANCE

- A. Electrical Components, Devices, and Accessories: Listed and labeled as defined in NFPA 70, by a qualified testing agency, and marked for intended location and application.
- B. Comply with NFPA 70.

1.2 GUARANTEE/WARRANTY

- A. The equipment installed under this contract shall be left in proper working order.
- B. New materials and equipment shall be guaranteed against defects in composition, design or workmanship. Guarantee certificates shall be furnished.

PART 2 - PRODUCTS

2.1 GENERATOR DOCKING STATION

- A. Manufacturers: Subject to compliance with requirements, provide products by the following or approved equivalent:
 - 1. Generator Docking Station with the following features/options. Trystar branded units are being used as a basis of design to denote quality and performance minimum standards.
 - a. Refer to plans for amperage – amperage rating of docking station shall match rating of main service entrance panel/distribution panel/switchboard.
 - b. Refer to plans for voltage – voltage of docking station shall match rating of main service entrance panel/distribution panel/switchboard.
 - c. Docking station shall be Padmounted w/ Leg Kit.
 - d. Permanent connection(s) to transfer device shall be made using mechanical lugs. Compression connections are not acceptable.
 - e. Temporary connections for temporary generator shall be custom with provisions for cam-locks and with mechanical lugs.
 - f. Surge Protective Device (SPD) on the load side. Refer to Specification Section Surge Protection for Low-Voltage Electrical Power Circuits for requirements. Provide "Type – A" SPD.
 - g. Extra depth for bottom conduit access
 - h. 100% grounded.

2.2 GENERAL REQUIREMENTS

- A. Docking station shall include both, Camlok connectors and mechanical lugs for use as connection to Portable Generator.
- B. Entire package must be listed to ETL or UL 1008 Standards. UL listing of individual components is not acceptable.
- C. Enclosures:
 - 1. NEMA 3R rain-tight, 304 GA aluminum enclosure

- a. Pad-lockable front door shall include a hinged access plate at the bottom for entry of cables from portable generator or portable load bank. NEMA 3R integrity shall be maintained with access plate open for cable entry.
 - b. Front and side through a front access panel shall be accessible for maintenance.
 - c. Top, side, and bottom through a front access panel shall be accessible for permanent cabling.
- 2. Finishes:
 - a. Paint after fabrication. Powder coated custom color to be selected by architect during shop drawing submittal process.
- D. Phase, Neutral, and Ground Buses:
 - 1. Material: Silver-plated Copper
 - 2. Equipment Ground Bus: bonded to box.
 - 3. Isolated Ground Bus: insulated from box.
 - 4. Ground Bus: 50% of phase size.
 - 5. Neutral Bus: Neutral bus rated 100 percent of phase bus.
 - 6. Round edges on bus.
- E. Temporary generator connectors shall be Camlok style and mechanical lugs mounted on angled plate.
 - 1. Camlok shall be color coded according to system voltage
 - a. A phase – Black or Brown
 - b. B phase – Red or Orange
 - c. C phase – Blue or Yellow
 - d. N Neutral – White
 - e. G Ground – Green
- F. Temporary connectors shall include protective flip lids to prevent accidental contact.
- G. Permanent connectors shall be broad range set-screw type, located behind an appropriate barrier.
- H. Short Circuit & Withstand Rating
 - 1. Shall be minimum 65KAIC unless otherwise indicated on drawings.
- I. Phase Rotation Monitor Device:
 - 1. Phase monitoring relay to be Siemens 3U4512-1AR20 or equivalent.

PART 3 - EXECUTION

3.1 EXAMINATION

- A. Examine elements and surfaces to receive Generator Docking Station for compliance with installation tolerances and other conditions affecting performance of the Work.

3.2 INSTALLATION

- 1. Install anchor bolts to elevations required for proper attachment to Generator Docking Station. Provide 4" thick concrete housekeeping pad extending out 6" past back and sides of docking station and 4'-0" past front of docking station.

3.3 FIELD QUALITY CONTROL

- A. Third Party Tests and Inspections to include the following:
 - 1. Perform each visual and mechanical inspection and electrical test stated in NETA Acceptance Testing Specification. Certify compliance with test parameters.
- B. Prepare test and inspection reports, including a certified report that identifies Generator Docking Station and that describes scanning results. Include notation of deficiencies detected, remedial action taken, and observations after remedial action.

END OF SECTION 26 25 50

SECTION 26 32 16 - STANDBY NATURAL GAS POWER SYSTEM

PART 1 GENERAL



1.1 DESCRIPTION OF SYSTEM

- A. Provide a standby power system to supply electrical power in event of failure of normal supply, consisting of a liquid cooled engine, an AC alternator and system controls with all necessary accessories for a complete operating system, including but not limited to the items as specified hereinafter.

1.2 REQUIREMENTS OF REGULATORY AGENCIES

- A. An electric generating system, consisting of a prime mover, generator, governor, coupling and all controls, must have been tested, as a complete unit, on a representative engineering prototype model of the equipment to be sold.
- B. The generator set must conform to applicable National Electrical Code and applicable inspection authorities.

1.3 MANUFACTURER QUALIFICATIONS

- A. This system shall be supplied by Generac Power Systems® or an approved equal who has been regularly engaged in the production of engine-alternator sets, automatic transfer switches, and associated controls for a minimum of twenty years, thereby identifying one source of supply and responsibility.
- B. To be classified as a manufacturer, the builder of the generator set must manufacture, at minimum, engines or alternators.
- C. The manufacturer shall have printed literature and brochures describing the standard series specified, not a one of a kind fabrication.

1.4 SUBSTITUTIONS

- A. The emergency power system has been designed to the specified manufacturer's electrical and physical characteristics. The equipment sizing, spacing, amounts, electrical wiring, ventilation equipment, fuel and exhaust components have all been sized and designed around Generac Power System's equipment. Should any substitutions be made, the contractor shall bear responsibility for the installation, coordination and operation of the system as well as any engineering and redesign costs which may result from such substitutions.

1.5 SUBMITTALS

- A. Provide three complete sets of Engineering Submittal for approval, prior to production release, showing all components, in addition to the engine and generator. Submittals shall include compliance with these specifications

PART 2 PRODUCTS

2.1 ENGINE-GENERATOR SET

A. Engine

1. The prime mover shall be a liquid cooled, natural gas fueled, naturally aspirated engine of 4-cycle design. It will have 10 cylinders with a minimum displacement of 6.8 liters (417 cubic inches). The unit requires a minimum rated output of 100 kW.
2. The engine is to be cooled with a unit mounted radiator, fan, water pump, and closed coolant recovery system providing visual diagnostic means to determine if the system is operating with a normal engine coolant level.
3. The intake air filter(s) with replaceable element must be mounted on the unit. Full pressure lubrication shall be supplied by a positive displacement lube oil pump. The engine shall have a replaceable oil filter(s) with internal bypass and replaceable element(s). Engine coolant and oil drain extensions, equipped with pipe plugs, must be provided to outside of the mounting base for cleaner and more convenient engine servicing. A fan guard must be installed for personnel safety.
4. The engine shall have a battery charging DC alternator with a transistorized voltage regulator. Remote 2-wire starting shall be by a solenoid shift, electric starter
5. Engine speed shall be controlled by isochronous governor to maintain alternator frequency within 0.5% from no load to full load alternator output. Steady state regulation is to be 0.25%.
6. The engine fuel system shall be designed for primary operation on natural gas having a BTU content of 1000 BTU per cubic foot delivered to the unit in a vapor state. A carburetor, secondary regulator, fuel lock-off solenoid and all piping must be installed at the point of manufacturing, terminating at a single pipe opening external to the mounting base.
7. The engine shall have (a) unit mounted, thermostatically controlled water jacket heater(s) to aid in quick starting. The wattage shall be as recommended by the manufacturer. The contractor shall provide proper branch circuit from normal utility power source.
8. Sensing elements to be located on the engine for low oil pressure shutdown, high coolant temperature shutdown, low coolant level shutdown, overspeed shutdown and overcrank shutdown. These sensors are to be connected to the control panel using a wiring harness with the following features: wire number labeling on each end of the wire run for easy identification, a molded rubber boot to cover the electrical connection on each sensor to prevent corrosion and all wiring to be run in flexible conduit for protection from the environment and any moving objects.
9. Provide the following items installed at the factory:
 - a. The manufacturer shall supply its recommended stainless steel, flexible connector to couple the engine exhaust manifold to the exhaust system.
10. The following equipment is to be provided by the engine-generator set manufacturer and shipped loose with the unit:
 - a. The manufacturer will supply its recommended flexible fuel line to connect the engine to the external natural gas fuel supply line. On stationary applications the fuel line shall match the fuel fitting on the unit and have braided stainless steel covering with brass fittings.

B. ALTERNATOR

1. The alternator shall be a 4 pole revolving field type, 12 lead, wired for 120/208 VAC, 3 phase, 60 Hz, rated at 100 kW with a permanent magnet driven exciter. Photosensitive components will not be permitted in the rotating exciter. The stator shall be gear drive connected to the engine to insure permanent alignment. The generator shall meet temperature rise standards for Class "H" insulation, operate within Class "F" standards for extended life. All leads must be extended into an AC connection panel. The alternator shall be protected by internal thermal overload protection and an automatic reset field circuit breaker.
2. One step load acceptance shall be 100% of engine-generator set nameplate rating and meet the requirements of NFPA 110 paragraph 5-13.2.6. The generator set and regulator must sustain at least 90% of rated voltage for 10 seconds with 300% of rated load at near zero power factor connected to its terminals when equipped with direct or brushless excitation. Generators equipped with permanent magnet exciters not allowing the selection of the short circuit current ratings are not allowed.
3. A solid state voltage regulator designed and built by the alternator manufacturer must be used to control output voltage by varying the exciter magnetic field to provide + or - 1% regulation during stable load conditions. Should an extremely heavy load drop the output frequency, the regulator shall have a voltage drop of 4 Volts/Hertz to maximize motor starting capability. The frequency at which this droop operation begins must be adjustable, allowing the generator set to be properly matched to the load characteristics insuring optimum system performance. Additional rheostats for matching generator voltage, droop, and stability characteristics to the specific load conditions must be available.
4. The voltage regulator must contain a limiting circuit to prevent output voltage surges in excess of 125% of rated voltage during generator set operation. On loss or near loss of the voltage sensing signal, the voltage regulator must be capable of shutting down to prevent an overvoltage condition from occurring. It must have a second mode of operation allowing 300% of rated current to flow through the electrical distribution circuit(s) for ten (10) seconds under the same conditions. Voltage regulators not capable of selecting either mode of operation are not acceptable. LED indication will be provided on the regulator to monitor the sensing (yellow), excitation (green), and output circuit (red).
5. A NEMA 1 panel that is an integral part of the generator set must be provided to allow the installer a convenient location in which to make electrical output connections. A fully rated, isolated neutral must be included by the generator set manufacturer to insure proper sizing.
6. The electric plant shall be mounted with vibration isolators on a welded steel base that shall permit suitable mounting to any level surface.
7. Provide the following items installed at the factory:
 - a. A main line circuit breaker carrying the UL mark shall be factory installed. The breaker shall be rated at 400 amps and mounted in the genset connection box. The line side connections are to be made at the factory. Output lugs shall be provided for load side connections. A system utilizing manual reset field circuit breakers and current transformers is unacceptable.

C. CONTROLS

1. All engine alternator controls and instrumentation shall be designed, built, wired, tested and shock mounted in a NEMA 1 enclosure to the engine-generator set by the manufacturer. It shall contain panel lighting, a fused DC circuit to protect the controls and a +/-5% voltage adjusting control. This panel must be able to be rotated 90 degrees in either direction for correct installation.

D. UNIT ACCESSORIES

1. The following equipment is to be installed at the engine-generator set manufacturer's facility:
 - a. Weather-protective sound-attenuating enclosure: The engine-generator set shall be factory enclosed in a 14 gauge steel enclosure constructed with corner posts, uprights and headers. The roof shall be made of aluminum, aid in the runoff of water and include a drip edge. The enclosure shall be coated with electrostatically applied powder paint, baked and finished to manufacturers specifications. The color will be tan-standard. The enclosure shall be completely lined with 1" thick, UL 94 HF-1 listed, sound deadening material. This material must be of a self-extinguishing design. The enclosure is to have large, hinged, removable doors to allow access to the engine, alternator and control panel. Hinges and all exposed fasteners will be stainless steel. Each door will have lockable hardware with identical keys. Padlocks do not meet this specification. The exhaust silencer(s) shall be provided of the size as recommended by the manufacturer and shall be of critical grade. The silencer(s) shall be mounted within the weather protective enclosure for reduced exhaust noise and provide a clean, smooth exterior design. It shall be connected to the engine with a flexible, seamless, stainless steel exhaust connection. A rain cap will terminate the exhaust pipe. All components must be properly sized to assure operation without excessive back pressure when installed.
 - b. A heavy duty, lead acid 12vdc battery set rated at 700 CCA, BCI group 27F shall be installed by the generator set manufacturer. Provide all intercell and connecting battery cables as required.
 - c. Provide a 2 amp automatic float battery charger manufactured by the engine-generator set supplier. It is to be of a solid state design and self-regulating to prevent overcharging the system battery. The battery charger is to be factory installed on the generator set. Due to line voltage drop concerns, a battery charger mounted in the transfer switch will be unacceptable.

2.2 AUTOMATIC TRANSFER SWITCH

A. GENERAL

1. The automatic transfer switch shall be furnished by the manufacturer of the engine-generator set so as to maintain system compatibility and local service responsibility for the complete emergency power system. It shall be listed by Underwriter's Laboratory, Standard 1008 with circuit breaker protection. Representative production samples of the transfer switch supplied shall have demonstrated through tests the ability to withstand at least 10,000 mechanical operation cycles. One operation cycle is the electrically operated transfer from normal to emergency and back to normal. Wiring must comply with NEC table 373-6(b). The manufacturer shall furnish schematic and wiring diagrams for the particular automatic transfer switch and a typical wiring diagram for the entire system.

B. RATINGS & PERFORMANCE

1. The automatic transfer switch shall be a 4 pole design rated for 400 amps continuous operation in ambient temperatures of -20 degrees Fahrenheit (-30 degrees Celsius) to +140 degrees Fahrenheit (+60 degrees Celsius). Main power switch contacts shall be rated for 600 V AC minimum. The transfer switch supplied shall have a minimum withstand and closing rating when fuse protected of 200,000 amperes. Where the line side overcurrent protection is provided by circuit breakers, the short circuit withstand and closing ratings shall be 42,000 amperes RMS. These RMS symmetrical fault current ratings shall be the rating listed in the UL listing or component recognition procedures for the transfer switch. All withstand tests shall be performed with the overcurrent protective devices located external to the transfer switch.

C. CONSTRUCTION

1. The transfer switch shall be double throw construction, positively electrically and mechanically interlocked to prevent simultaneous closing and mechanically held in both normal and emergency positions. Independent break before make action shall be used to positively prevent dangerous source to source connections. When switching the neutral, this action prevents the objectionable ground currents and nuisance ground fault tripping that can result from overlapping designs. The transfer switch shall be approved for manual operation. The electrical operating means shall be by electric solenoid. Every portion of the contactor is to be positively mechanically connected. No clutch or friction drive mechanism is allowed, and parts are to be kept to a minimum. This transfer switch shall not contain integral overcurrent devices in the main power circuit, including molded case circuit breakers or fuses.
2. The transfer switch electrical actuator shall have an independent disconnect means to disable the electrical operation during manual switching. Maximum electrical transfer time in either direction shall be 160 milliseconds, exclusive of time delays. Main switch contacts shall be high pressure silver alloy with arc chutes and separate arcing contacts to resist burning and pitting for long life operation.

D. CONTROLS

1. All control equipment shall be mounted on the inside of the cabinet door in a metal lockable enclosure with transparent safety shield to protect all solid state circuit boards. This will allow for ease of service access when main cabinet lockable door is open, but to prevent access by unauthorized personnel. Control boards shall have installed cover plates to avoid shock hazard while making control adjustments. The solid state voltage sensors and time delay modules shall be plug-in circuit boards with silver or gold contacts for ease of service.
2. A solid state undervoltage sensor shall monitor all phases of the normal source and provide adjustable ranges for field adjustments for specific application needs. Pick-up and drop-out settings shall be adjustable from a minimum of 70% to a maximum of 95% of nominal voltage. A utility sensing interface shall be used, stepping down system voltage of 120/208 VAC 1 phase to 24 VAC, helping to protect the printed circuit board from voltage spikes and increasing personnel safety when troubleshooting.
3. Signal the engine-generator set to start in the event of a power interruption. A set of contacts shall close to start the engine and open for engine shutdown. A solid state time delay start, adjustable, .1 to 10 seconds, shall delay this signal to avoid nuisance start-ups on momentary voltage dips or power outages.
4. Transfer the load to the engine-generator set after it reached proper voltage, adjustable from 70-90% of system voltage, and frequency, adjustable from 80-90% of system frequency. A solid state time delay, adjustable from 5 seconds to 3 minutes, shall delay this transfer to allow

- the engine-generator to warm-up before application of load. There shall be a switch to bypass this warm-up timer when immediate transfer is required.
5. Retransfer the load to the line after normal power restoration. A return to utility timer, adjustable from 1-30 minutes, shall delay this transfer to avoid short term normal power restoration.
 6. The operating power for transfer and retransfer shall be obtained from the source to which the load is being transferred. Controls shall provide an automatic retransfer of the load from emergency to normal if the emergency source fails with the normal source available.
 7. Signal the engine-generator to stop after the load retransfers to normal. A solid state engine cooldown timer, adjustable from 1-30 minutes, shall permit the engine to run unloaded to cooldown before shutdown. Should the utility power fail during this time, the switch will immediately transfer back to the generator.
 8. Provide an engine minimum run timer, adjustable from 5-30 minutes, to ensure an adequate engine run period.
 9. Provide a solid state plant exercise clock. It must allow selection of any combination of days of the week and the time of day for the generator set exercise period. Clock shall have a one week cycle and be powered by the load side of the transfer switch. A battery must be supplied to maintain the circuit board clock operation when the load side of the transfer switch is de-energized. Include a switch to select if the load will transfer to the engine-generator set during the exercise period.
 10. The transfer switch shall have a time delay neutral feature to provide a time delay, adjustable from .1-10 seconds, during the transfer in either direction, during which time the load is isolated from both power sources. This allows residual voltage components of motors or other inductive loads (such as transformers) to decay before completing the switching cycle. A switch will be provided to bypass all transition features when immediate transfer is required.
 11. The transfer switch shall have an inphase monitor which allows the switch to transfer between live sources if their voltage waveforms become synchronous within 20 electrical degrees within 10 seconds of transfer initiation signal. A switch must be provided to bypass this feature if not required.
 12. If the inphase monitor will not allow such a transfer, the control must default to time delay neutral operation. Switches with inphase monitors which do not default to time delay neutral operation are not acceptable.
 13. Front mounted controls shall include a selector switch to provide for a NORMAL TEST mode with full use of time delays, FAST TEST mode which bypasses all time delays to allow for testing the entire system in less than one minute, or AUTOMATIC mode to set the system for normal operation.
 14. Provide bright lamps to indicate the transfer switch position in either UTILITY (white) or EMERGENCY (red). A third lamp is needed to indicate STANDBY OPERATING (amber). These lights must be energized from utility or the engine-generator set.
 15. Provide manual operating handle to allow for manual transfer. This handle must be mounted inside the lockable enclosure so accessible only by authorized personnel.
 16. Provide a safety disconnect switch to prevent load transfer and automatic engine start while performing maintenance. This switch will also be used for manual transfer switch operation.

17. Provide LED status lights to give a visual readout of the operating sequence. This shall include utility on, engine warm-up, standby ready, transfer to standby, inphase monitor, time delay neutral, return to utility, engine cooldown and engine minimum run. A "signal before transfer" lamp shall be supplied to operate from optional circuitry.

E. MISCELLANEOUS TRANSFER SWITCH EQUIPMENT

1. The transfer switch mechanism and controls are to be mounted in a NEMA 3R enclosure

PART 3 EXECUTION

3.1 FACTORY TESTING

- A. Before shipment of the equipment, the engine-generator set shall be tested under rated load for performance and proper functioning of control and interfacing circuits. Tests shall include:
 1. Verifying all safety shutdowns are functioning properly
 2. Verify single step load pick-up per NFPA 110-2022.
 3. Verify transient and voltage dip responses and steady state voltage and speed (frequency) checks

3.2 OWNER'S MANUALS

- A. Six (6) sets of owner's manuals specific to the product supplied must accompany delivery of the equipment. General operating instruction, preventive maintenance, wiring diagrams, schematics and parts exploded views specific to this model must be included.

3.3 INSTALLATION

- A. Contractor shall install the complete electrical generating system including all fuel connections in accordance with the manufacturer's recommendations as reviewed by the Engineer.

3.4 SERVICE

- A. Supplier of the electric plant and associated items shall have permanent service facilities in this trade area. These facilities shall comprise a permanent force of factory trained service personnel on 24 hour call, experienced in servicing this type of equipment, providing warranty and routine maintenance service to afford the owner maximum protection. Delegation of this service responsibility for any of the equipment listed herein will not be considered fulfillment of these specifications. Service contracts shall also be available.

3.5 WARRANTY

- A. The standby electric generating system components, complete engine-generator and instrumentation panel shall be warranted by the manufacturer against defective materials and factory workmanship for a period of 24 months. Such defective parts shall be repaired or replaced at the manufacturer's option, free of charge. Travel and labor shall be included for the first 12 months. The warranty period shall commence when the standby power system is first placed into service. Multiple warranties for individual components (engine, alternator, controls, etc.) will not be acceptable. Satisfactory warranty documents must be provided. Also, in the judgment of the specifying authority, the manufacturer supplying the warranty for the complete system must have the necessary financial strength and technical expertise with all components supplied to provide adequate warranty support.

3.6 STARTUP AND CHECKOUT

- A. The supplier of the electric generating plant and associated items covered herein shall provide factory trained technicians to check out the completed installation and to perform an initial startup inspection to include:
1. Ensuring the engine starts (both hot and cold) within the specified time.
 2. Verification of engine parameters within specification.
 3. Verify no load frequency and voltage, adjusting if required.
 4. Test all automatic shutdowns of the engine-generator.
 5. Perform a load test of the electric plant, ensuring full load frequency and voltage are within specification by using building load.

END OF SECTION 26 32 16

SECTION 26 50 00 - LIGHTING CONTROL SYSTEM

PART 1 GENERAL

1.1. RELATED DOCUMENTS

- A. Section 26 51 00, "Interior Lighting."

1.2. SUMMARY

- A. The lighting control system specified in this section shall provide time-based, sensor-based (occupancy), and manual lighting control.
- B. The system shall be capable of turning lighting loads on/off as well as dimming lights (if lighting load is capable of being dimmed)
- C. All system devices shall be networked together enabling digital communication and shall be individually addressable.
- D. The system architecture shall be capable of enabling stand-alone groups (rooms) of devices to function in some default capacity even if network connectivity to the greater system is lost.
- E. The system architecture shall facilitate remote operation via a computer connection.
- F. The system shall not require any centrally hardwired switching equipment.
- G. The system shall be capable of wireless, wired, or hybrid wireless/wired architectures.

1.3. SUBMITTALS

- A. Product Datasheets (general device descriptions, dimensions, wiring details, nomenclature)
- B. Riser Diagrams – typical per room type (detailed drawings showing device interconnectivity of devices)
- C. Other Diagrams – as needed for special operation or interaction with other system(s)
- D. Example Contractor Startup/Commissioning Worksheet – must be completed prior to factory start-up
- E. Hardware and Software Operation Manuals
- F. Other operational descriptions as needed

1.4. QUALITY ASSURANCE

- A. All steps in sensor manufacturing process shall occur in the USA; including population of all electronic components on circuit boards, soldering, programming, wiring, and housing.
- B. All components and the manufacturing facility where product was manufactured must be ROHS compliant.
- C. All applicable products must be UL / CUL Listed or other acceptable national testing organization.

1.5. COORDINATION

- A. Coordinate lighting control components to form an integrated interconnection of compatible components.
- B. The installing contractor shall be responsible for a complete and functional system in accordance with all applicable local and national codes.

1.6. WARRANTY

All devices in lighting control system shall have a 5 year warranty.



PART 2 PRODUCTS

2.1. MANUFACTURERS

- A. Basis of design product: Acuity Brands Lighting, Inc. (nLight Network Control System) or subject to compliance and prior approval with specified requirements of this section, one of the following:
 - 1. Leviton Manufacturing Co. Inc. (GreenMAX DRC)
 - 2. Hubbell Control Solutions (NX)
- B. Substitutions:
 - 1. Prior to rough-in, provide complete engineered shop drawings, including power wiring, with deviations from the original design highlighted in an alternate color, to the engineer for review and approval.
 - 2. By using pre-approved substitutions, the contractor accepts responsibility and associated costs for all required modifications to circuitry, devices, and wiring.

2.2. SYSTEM REQUIREMENTS

- A. System shall have an architecture that is based upon three main concepts; 1) intelligent lighting control devices 2) standalone lighting control zones 3) network backbone for remote or time based operation.
- B. Intelligent lighting control devices shall consist of one or more basic lighting control components; occupancy sensors, photocell sensors, relays, dimming outputs, manual switch stations, and manual dimming stations. Combining one or more of these components into a single device enclosure should be permissible so as to minimize overall device count of system.
- C. System must interface directly with intelligent LED luminaires such that only CAT-6 cabling is required to interconnect luminaires with control components such as sensors and switches (see *Networked LED Luminaire* section)
- D. Intelligent lighting control devices shall communicate digitally, require <4 mA of current to function (Graphic wall stations excluded), and possess RJ-45 style connectors.
- E. Lighting control zones shall consist of one or more intelligent lighting control components, be capable of stand-alone operation, and be capable of being connected to a higher level network backbone.
- F. Devices within a lighting control zone shall be connected with CAT-6 low voltage cabling in any order.
- G. Lighting control zone shall be capable of automatically configuring itself for default operation without any start-up labor required.
- H. Individual lighting zones must continue to provide a user defined default level of lighting control in the event of a system communication failure with the backbone network or the management software becoming unavailable.
- I. Power for devices within a lighting control zone shall come from either resident devices already present for switching (relay device) or dimming purposes, or from the network backbone. Standalone "bus power supplies" shall not be required in all cases.
- J. All switching and dimming for a specific lighting zone shall take place within the devices located in the zone itself (i.e. not in a remotely located devices such as panels) to facilitate system robustness and minimize wiring requirements. Specific applications that require centralized or remote switching shall be capable of being accommodated.

- K. System shall have one or more primary wall mounted network control “gateway” devices that are capable of accessing and controlling connected system devices and linking into an Ethernet LAN.
- L. System shall use “bridge” devices that route communication and distribute power for up to 8 directly connected lighting zones together for purposes of decreasing system wiring requirements.
- M. System shall be capable of wirelessly connecting a lighting zone to a WiFi (802.11n) wireless data network for purposes of eliminating the “bridge” devices and all cabling that connects zones to bridge devices.
- N. WiFi enabled devices shall be able to detect when WiFi network is down and revert to a user directed default state.
- O. WiFi-enabled devices shall be capable of current monitoring
- P. WiFi-enabled devices shall utilize WPA2 AES encryption
- Q. WiFi-enabled devices shall be able to connect to 802.11b/g/n WiFi networks
- R. WiFi-enabled devices shall have at least one local RJ-45 port for communicating with nonWiFi-enabled system devices
- S. System shall have a web-based software management program that enables remote system control, status monitoring, and creation of lighting control profiles.
- T. Individual lighting zones shall be capable of being segmented into several “local” channels of occupancy, photocell, and switch functionality for more advanced configurations and sequences of operation.
- U. Devices located in different lighting zones shall be able to communicate occupancy, photocell, and switch information via either the wired or WiFi backbone.
- V. System shall be capable of operating a lighting control zone according to several sequences of operation. System shall be able to change a spaces sequence of operation according to a time schedule so as to enable customized time-of-day, day-of-week utilization of a space. Note operating modes should be utilized only in manners consistent with local energy codes.
 - a. Auto-On / Auto-Off (via occupancy sensors)
 - Zones with occupancy sensors automatically turn lights on when occupant is detected.
 - Zones with occupancy and/or photocell sensors turn lights off when vacancy or sufficient daylight is detected.
 - Pressing a switch will turn lights off. The lights will remain off regardless of occupancy until switch is pressed again, restoring the sensor to Automatic On functionality.
 - b. Manual-On / Auto-Off (also called Semi-Automatic)
 - Pushing a switch will turn lights on.
 - Zones with occupancy and/or photocell sensors turn lights off when vacancy or sufficient daylight is detected.
 - c. Manual-On to Auto-On/Auto-Off
 - Pushing a switch will turn lights on.
 - After initial lights on, zones with occupancy and/or photocell sensors turn lights on/off according to occupancy/vacancy and/or daylight conditions.
 - Sequence can be reset via scheduled (ex. daily each morning) events
 - d. Auto-to-Override On
 - Zones with occupancy sensors automatically turn lights on when occupant is detected.
 - Zone lighting then goes into an override on state for a set amount of time or until the next time event returns the lighting to an auto-off style of control.

- Sequence can be reset via scheduled (ex. daily each morning) events
- e. Manual-to-Override On
 - Pushing a switch will turn lights on.
 - Zone lighting then goes into an override on state for a set amount of time or until the next time event returns the lighting to an auto-off style of control.
 - Sequence can be reset via scheduled (ex. daily each morning) events
- f. Auto On / Predictive Off
 - Zones with occupancy sensors automatically turn lights on when occupant is detected.
 - Zones with occupancy and/or photocell sensors turn lights off when vacancy or sufficient daylight is detected.
 - If switch is pressed, lights turn off and a short “exit timer” begins. After timer expires, sensor scans the room to detect whether occupant is still present. If no occupancy is detected, zone returns to auto-on. If occupancy is detected, lights must be turned on via the switch.
- g. Multi-Level Operation (multiple lighting levels per manual button press)
 - Operating mode designed specifically for bi-level applications
 - Enables the user to cycle through the up to four potential on/off lighting states using only a single button.
 - Eliminates user confusion as to which of two buttons controls which load
 - Three different transition sequences are available in order to comply with energy codes or user preference)
 - Mode available as a setting on all nLight devices that have single manual on/off switch (ex. nWSX, nPODM, nPODM-DX).
 - Depending on the sequence selected, every button push steps through relays states according to below table
 - In addition to achieving bi-level lighting control by switching loads with relays, the ability to command dimming outputs to “step” in a sequence that achieves bi-level operation is present.
- W. A taskbar style desktop application shall be available for personal lighting control.
- X. An application that runs on “smart” handheld devices (such as an Apple® iPhone®) shall be available for personal lighting control.
- Y. Control software shall enable logging of system performance data and presenting useful information in a web-based graphical format and downloadable to .CSV files.
- Z. Control software shall enable integration with a BMS via BACnet IP.
- AA. System shall provide the option of having pre-terminated plenum rated CAT-6 cabling supplied with hardware.

2.3. INDIVIDUAL DEVICE SPECIFICATIONS

- A. Control Module (Gateway)
 - a. Control module shall be a device that facilitates communication and time-based control of downstream network devices and linking into an Ethernet.
 - b. Devices shall have a user interface that is capable of wall mounting, powered by low voltage, and have a touch screen.
 - c. Control device shall have three RJ-45 ports for connection to other backbone devices (bridges) or directly to lighting control devices.
 - d. Device shall automatically detect all devices downstream of it.
 - e. Device shall have a standard and astronomical internal time clock.
 - f. Device shall have one RJ-45 10/100 BaseT Ethernet connection.
 - g. Device shall have a USB port

- h. Each control gateway device shall be capable of linking 1500 devices to the management software.
- i. Device shall be capable of using a dedicated or DHCP assigned IP address.
- j. Network Control Gateway device shall be the following Sensor Switch model Series:

nGWY2

B. Networked System Power (Relay) Packs

- a. Power Pack shall incorporate one or more Class 1 relays and contribute low voltage power to the rest of the system. Secondary Packs shall incorporate the relay(s), shall have an optional 2nd relay, 0-10 VDC dimming output, or line voltage dimming output, but shall not be required to contribute system power. Power Supplies shall provide system power only, but are not required to switch line voltage circuit. Auxiliary Relay Packs shall switch low voltage circuits only.
- b. Power Packs shall accept 120 or 277 VAC, be plenum rated, and provide Class 2 power to the system.
- c. All devices shall have two RJ-45 ports.
- d. Every Power Pack parameter shall be available and configurable remotely from the software and locally via the device push-button.
- e. Power Pack shall securely mount to junction location through a threaded ½ inch chase nipple or be capable of being secured within a luminaire ballast channel. Plastic clips into junction box shall not be accepted. All Class 1 wiring shall pass through chase nipple into adjacent junction box without any exposure of wire leads. Note: UL Listing under Energy Management or Industrial Control Equipment automatically meets this requirement, whereas Appliance Control Listing does not meet this safety requirement.
- f. When required by local code, Power Pack must install inside standard electrical enclosure and provide UL recognized support to junction box. All Class 1 wiring is to pass through chase nipple into adjacent junction box without any exposure of wire leads.
- g. Power Packs and Power Supplies shall be available that are WiFi enabled.
- h. Power (Secondary) Packs shall be available that provide up to 16 Amp switching of all lighting load types.
- i. Power (Secondary) Packs shall be available that provide up to 5 Amps switching of all lighting load types as well as 0-10 VDC dimming or fluorescent ballasts/LED drivers.
- j. Specific Power/Secondary Packs shall be available that are UL924 listed for switching of Emergency Power circuits.

C. Networked Auxiliary Input / Output (I/O) Devices

- a. Devices shall be plenum rated and be inline wired, screw mountable, or have an extended chase nipple for mounting to a ½" knockout.
- b. Devices shall have two RJ-45 ports
- c. Communication and low voltage power shall be delivered to each device via standard CAT-6 low voltage cabling with RJ-45 connectors.
- d. Specific I/O devices shall have a dimming control output that can control 0-10 VDC dimmable ballasts or LED drivers by sinking up to 20 mA of current (typically 40 or more ballasts).
- e. Specific I/O devices shall have an input that read a 0-10 VDC signal from an external device.
- f. Specific I/O devices shall have a switch input that can interface with either a maintained or momentary switch and run a switch event, run a local/remote control profile, or raise/lower a dimming output
- g. Specific I/O devices shall sense state of low voltage outdoor photocells
- h. Specific I/O devices shall enable RS-232 communication between lighting control system and Touch Screen based A/V control systems.

D. Networked System Wall Switches & Dimmers

- a. Devices shall recess into single-gang switch box and fit a standard GFI opening.
- b. Devices shall be available with zero or one integrated Class 1 switching relay.
- c. Communication and low voltage power shall be delivered to each device via standard CAT-6 low voltage cabling with RJ-45 connectors.
- d. All sensors shall have two RJ-45 ports.
- e. All devices shall provide toggle switch control. Dimming control and low temperature/high humidity operation are available options.
- f. Devices shall be available in four colors (White).
- g. Devices with dimming control outputs can control 0-10 VDC dimmable ballasts by sinking up to 20 mA of current (typically 40 or more ballasts).
- h. Devices with capacitive touch buttons shall provide audible user feedback with different sounds for on/off, raise/lower, start-up, and communication offline.
- i. Devices with mechanical push-buttons shall provide tactile and LED user feedback.
- j. Devices with mechanical push-buttons shall be made available with custom button labeling.
- k. Devices with a single on button shall be capable of selecting all possible lighting combinations for a bi-level lighting zone such that the user confusion as to which of two buttons (as is present in multi-button scenarios) controls which load is eliminated.

E. Networked System Scene Controllers

- a. Device shall have two to four buttons for selecting programmable lighting control profiles or acting as on/off switches.
- b. Device shall recess into single-gang switch box and fit a standard GFI opening.
- c. Devices shall provide LED user feedback.
- d. Communication and Class 2 low voltage power shall be delivered to each device via standard CAT-6 low voltage cabling with RJ-45 connectors.
- e. All sensors shall have two RJ-45 ports.
- f. Device shall be capable of reprogramming other devices in its zone so as to implement user selected lighting scene.
- g. Device shall be capable of selecting a lighting profile be run by the system's upstream Gateway so as to implement selected lighting profile across multiple zones (and not just its local zone).
- h. Device shall have LEDs indicating current selection.

F. Communication Bridges

- a. Device shall surface mount to a standard 4" x 4" square junction box.
- b. Device shall have 8 RJ-45 ports.
- c. Device shall be capable of aggregating communication from multiple lighting control zones for purposes of minimizing backbone wiring requirements back to Control Gateway.
- d. Device shall be powered with Class 2 low voltage supplied locally via a directly wired power supply or delivered via a CAT-6 cabled connection.
- e. Device shall be careful of redistributing power from its local supply and connect lighting control zones with excess power to lighting control zones with insufficient local power. This architecture also enables loss of power to a particular area to be less impactful on network lighting control system.

2.4. LIGHTING CONTROL PROFILES

- A. Changes to the operation of the system shall be capable of being made in real-time or scheduled via lighting control profiles. These profiles are outlines of settings that direct how a collection of devices function for a defined time period.

- B. Lighting control profiles shall be capable of being created and applied to a single device, zone of devices, or customized group of zones.
- C. All relays and dimming outputs shall be capable of being scheduled to track or ignore information regarding occupancy, daylight, and local user switches via lighting control profiles.
- D. Every device parameter (e.g. sensor time delay and photocell set-point) shall be configurable via a lighting control profile.
- E. All lighting control profiles shall be stored on the network control gateway device and on the software's host server.
- F. Lighting control profiles shall be capable of being scheduled to run according to the following calendar options: start date/hour/minute, end date/hour/minute, and sunrise/sunset +/- timed offsets.
- G. Sunrise/sunset times shall be automatically derived from location information using an astronomical clock.
- H. Daylight savings time adjustments shall be capable of being performed automatically, if desired.
- I. Lighting control profile schedules shall be capable of being given the following recurrence settings: daily, weekday, weekend, weekly, monthly, and yearly.
- E. Software shall provide a graphical tool for easily viewing scheduled lighting control profiles.

2.5. MANAGEMENT SOFTWARE

- A. Every device parameter (e.g. sensor time delay and photocell set-point) shall be available and configurable remotely from the software
- B. The following status monitoring information shall be made available from the software for all devices for which it is applicable: current occupancy status, current PIR Status, current Microphonics Status, remaining occupancy time delay(s), current photocell reading, current photocell inhibiting state, photocell transitions time remaining, current dim level, device temperature, and device relay state(s).
- C. The following device identification information shall be made available from the software: model number, model description, serial number, manufacturing date code, custom label(s), and parent network device.
- D. A printable network inventory report shall be available via the software.
- E. A printable report detailing all system profiles shall be available via the software.
- F. Software shall require all users to login with a User Name and Password.
- G. Software shall provide at least three permission levels for users.
- H. All sensitive stored information and privileged communication by the software shall be encrypted.
- I. All device firmware and system software updates must be available for automatic download and installation via the internet.
- J. Software shall be capable of managing systems interconnected via a WAN (wide area network)

2.6. SYSTEM ENERGY ANALYSIS & REPORTING SOFTWARE

- A. System shall be capable of reporting lighting system events and performance data back to the management software for display and analysis.
- B. Intuitive graphical screens shall be displayed in order to facilitate simple viewing of system energy performance.
- C. An "Energy Scorecard" shall be display that shows calculated energy savings in dollars, KWHr, or CO₂.
- D. Software shall calculate the allocation of energy savings to different control measures (occupancy sensors, photocells, manual switching, etc).
- E. Energy savings data shall be calculated for the system as a whole or for individual zones.
- F. A time scaled graph showing all relay transitions shall be presented.
- G. A time scaled graph showing a zones occupancy time delay shall be presented
- H. A time scaled graph showing the total light level shall be presented.
- I. User shall be able to customize the baseline run-time hours for a space.
- J. User shall be able to customize up to four time-of-day billing rates and schedules.

- K. Data shall be made available via a .CSV file

2.7. SUPPORT FEATURES

- A. To facilitate start-up, all devices daisy-chained together (using CAT-6) shall automatically be grouped together into a functional lighting control zone.
- B. All lighting control zones shall be able to function according to default settings once adequate power is applied and before any system software is installed.
- C. Once software is installed, system shall be able to auto-discover all system devices without requiring any commissioning.
- D. All system devices shall be capable of being given user defined names.
- E. All devices within the network shall be able to have their firmware reprogrammed remotely and without being physically uninstalled for purposes of upgrading functionality at a later date.
- F. All sensor devices shall have the ability to detect improper communication wiring and blink its LED in a specific cadence as to alert installation/startup personnel.

2.8. START-UP

- A. Provide a factory technician for start-up and on-site training of Owner's representative and maintenance personnel. Coordinate timing with the General Contractor. Provide a minimum of 4 hours of on-site training.

END OF SECTION 26 50 00



SECTION 26 51 00 - INTERIOR LIGHTING

PART 1 GENERAL

1.1 REFERENCES

The publications listed below form a part of this specification to the extent referenced. The publications are referred to in the text by the basic designation only.

AMERICAN NATIONAL STANDARDS INSTITUTE (ANSI)

ANSI C78.377 (2017; R2022) American National Standard for Electric Lamps—Specifications for the Chromaticity of Solid State Lighting (SSL) Products

ILLUMINATING ENGINEERING SOCIETY OF NORTH AMERICA (IESNA)

IES HB-10-11 (2011; Errata 1 & 2: 2015) IES Lighting Handbook, Tenth Edition

NATIONAL ELECTRICAL MANUFACTURERS ASSOCIATION (NEMA)

NEMA SSL 1 (2016) Electronic Drivers for LED Devices Arrays, or Systems

NEMA SSL 6 (2010) Solid State Lighting for Incandescent Replacement—Dimming

NEMA SSL 7A (2015) Phase Cut Dimming for Solid State Lighting for Incandescent Replacement

NATIONAL FIRE PROTECTION ASSOCIATION (NFPA)

NFPA 70 (2020) National Electrical Code

NFPA 101 (2021) Life Safety Code

UNDERWRITERS LABORATORIES INC. (UL)

UL 20 (2018; Reprint Oct 2020) General-Use Snap Switches

UL 924 (2016; Reprint May 2020) Emergency Lighting and Power Equipment

UL 1598 (2021; Reprint Mar 2021) Luminaires

1.2 RELATED REQUIREMENTS

Section 26 00 00, "Basic Electrical Materials and Methods," applies to this section, with the additions and modifications specified herein. Materials not considered to be lighting equipment or lighting fixture accessories are specified in Section 26 20 00, "Interior Distribution System." Lighting fixtures and accessories mounted on exterior surfaces of buildings are specified in this section.

1.3 DEFINITIONS

A. Average Life: Time after which 50 percent will have failed and 50 percent will have survived under normal conditions.

- B. Total Harmonic Distortion (THD): The root mean square (RMS) of all the harmonic components divided by the total fundamental current.

1.4 SUBMITTALS

Submit the following: Data, drawings, and reports shall employ the terminology, classifications, and methods prescribed by the IESNA HB-10-11, as applicable, for the lighting system specified.

A. Manufacturer's Catalog Data

1. Solid State (LED) lighting fixtures
2. Dimmer switch
3. Photocell switch
4. Exit signs
5. Emergency lighting equipment
6. Occupancy sensors

PART 2 PRODUCTS

2.1 SOLID STATE (LED) LIGHTING FIXTURES: ANSI C78.377A, NEMA SSL 1, UL 1598.

- A. Provide the lumen output, wattage, and color temperature indicated.
- B. Dimmer Switch: 0 -10 volt type for use with LED drivers.

2.2 PHOTOCCELL SWITCH

UL 773A, hermetically sealed cadmium-sulfide or silicon diode type cell rated 120 volts ac, 60 Hz with single-throw contacts. Switch shall turn on at or below 3 footcandles and off at 2 to 10 footcandles. A time delay shall prevent accidental switching from transient light sources. Provide switch is a cast weatherproof aluminum housing with adjustable window slide, rated 1800 VA, minimum.

2.3 EXIT SIGNS

UL 924, NFPA 70, and NFPA 101. Exit signs shall be self-powered type.

- A. Self-Powered LED Type Exit Signs (Battery Backup): Provide with automatic power failure device, integral self-testing module and fully automatic high/low trickle charger in a self-contained power pack. Battery shall be sealed electrolyte type, shall operate unattended, and require no maintenance, including no additional water, for a period of not less than five years. LED exit sign shall have emergency run time of 1 1/2 hours (minimum).

2.4 EMERGENCY LIGHTING EQUIPMENT

UL 924, NFPA 70, and NFPA 101. Provide lamps in wattage indicated.

- A. Emergency Lighting Unit: Provide as indicated. Emergency lighting units shall be rated for 6 volts. Provide integral self-testing module.

2.5 SELF-TESTING MODULE

Self-testing module for exit signs and emergency lighting equipment shall perform the following functions:

- A. Continuous monitoring of charger operation and battery voltage with visual indication of normal operation and of malfunction.

- B. Monthly discharge cycling of battery with monitoring of transfer circuit function, battery capacity and emergency lamp operation with visual indication of malfunction. The battery capacity test may be conducted by using a synthetic load.
- C. Manual test switch to simulate a discharge test cycle.
- D. Module shall have low voltage battery disconnect (LVD) and brown-out protection circuit.

2.6 OCCUPANCY SENSORS

UL listed. Occupancy sensors and power packs shall be designed to operate on the voltage indicated. Sensors and power packs shall have circuitry that only allows load switching at or near zero current crossing of supply voltage. Occupancy sensor mounting as indicated. Sensor shall have an LED occupant detection indicator. Sensor shall have adjustable sensitivity and adjustable delayed-off time range of five minutes to fifteen minutes, minimum. Wall mounted sensors shall be ivory, ceiling mounted sensors shall be white. Ceiling mounted sensors shall have 360 degree coverage unless otherwise indicated. Wall mounted sensors shall have integral manual "off" switch.

- A. Ultrasonic sensor shall be crystal controlled and shall not cause detection interference between adjacent sensors.
- B. Infrared sensors shall have a daylight filter. Sensor shall have a fresnel lens that is applicable for indicated usage.
- C. Ultrasonic/Infrared Combination Sensor

Occupancy detection to turn lights on required both ultrasonic and infrared sensor detection. Lights shall remain on if either the ultrasonic or infrared sensor detects movement. Infrared sensor shall have lens selected for indicated usage and daylight filter to prevent short wavelength infrared interference. Ultrasonic sensor frequency shall be crystal controlled.

PART 3 EXECUTION

3.1 INSTALLATION

Set lighting fixtures plumb, square, and level with ceiling and walls, in alignment with adjacent lighting fixtures, and secure in accordance with manufacturers' directions and approved drawings. Installation shall meet requirements of NFPA 70. Mounting heights specified or indicated shall be to the bottom of fixture for ceiling-mounted fixtures and to center of fixture for wall-mounted fixtures. Obtain approval of the exact mounting for lighting fixtures on the job before commencing installation and, where applicable, after coordinating with the type, style, and pattern of the ceiling being installed.

- A. Exit Signs and Emergency Lighting Units: Wire exit signs and emergency lighting units ahead of the switch to the normal lighting circuit located in the same room or area.
- B. Occupancy Sensor: Provide quantity of sensor units indicated as a minimum, provide additional units to have full coverage over controlled area. Full coverage shall provide hand and arm motion detection for office and administration type areas and walking motion for industrial areas, warehouses, storage rooms and hallways. Locate the sensor(s) as indicated and in accordance with the manufacturer's recommendations to maximize energy savings to avoid nuisance activation and deactivation due to sudden temperature or airflow changes and usage.

3.2 FIELD QUALITY CONTROL

Upon completion of installation, conduct an operating test to show that equipment operates in accordance with requirements of this section.

- A. Electronic Dimming Driver: Test for full range of dimming capability. Observe for visually detectable flicker over full dimming range.
 - B. Occupancy Sensor: Test sensors for proper operation. Observe light control over entire area being covered.
- END OF SECTION 26 51 00



SECTION 26 56 00 EXTERIOR LIGHTING

PART 1 GENERAL

1.1 REFERENCES

The publications listed below form a part of this specification to the extent referenced. The publications are referred to in the text by the basic designation only.

AMERICAN ASSOCIATION OF STATE HIGHWAY AND TRANSPORTATION OFFICIALS (AASHTO)

AASHTO LTS (2013; 6th Edition; Rev 2022) Standard Specifications for Structural Supports for Highway Signs, Luminaires and Traffic Signals

AMERICAN NATIONAL STANDARDS INSTITUTE (ANSI)

ANSI C136.3 (2014; 2020) Roadway and Area Lighting Equipment Luminaire Attachments

ANSI C136.21 (2024; R2019; 2014) Roadway Lighting Equipment - Vertical Tenons Used with Post-Top-Mounted Luminaires

ASTM INTERNATIONAL (ASTM)

ASTM A123/A123M (2017) Standard Specification for Zinc (Hot-Dip Galvanized) Coatings on Iron and Steel Products

ASTM A153/A 153M (2016a) Standard Specification for Zinc Coating (Hot-Dip) on Iron and Steel Hardware

ILLUMINATING ENGINEERING SOCIETY OF NORTH AMERICA (IESNA)

IESNA HB-10-11 (2011; ERRATA 1 AND 2:2015) Lighting Handbook, 10th Edition

INSTITUTE OF ELECTRICAL AND ELECTRONICS ENGINEERS (IEEE)

IEEE C2 (2023) National Electrical Safety Code NATIONAL ELECTRICAL

MANUFACTURERS ASSOCIATION (NEMA)

NEMA IA 10030 (2024) Standard for Industrial Controls and Systems

Enclosures NATIONAL FIRE PROTECTION ASSOCIATION (NFPA)

NFPA 70 (2020) National Electrical Code

UNDERWRITERS LABORATORIES INC. (UL)

UL 1598 (2021) Luminaires

1.2 RELATED REQUIREMENTS

Section 26 00 00, "Basic Electrical Materials and Methods," applies to this section, with the additions and modifications specified herein.

1.3 DEFINITIONS

- A. Average Life: Time after which 50 percent will have failed and 50 percent will have survived under normal conditions.

1.4 SUBMITTALS

Submit the following:

- A. Manufacturer's Catalog Data.
 - 1. Luminaires
 - 2. Steel poles
- B. Drawings
 - 1. Luminaire drawings
 - 2. Poles
 - a. Luminaire Drawings: Include dimensions, effective projected area (EPA), accessories, and installation and construction details. Photometric data, including zonal lumen data, average and minimum ratio, aiming diagram, and candlepower distribution data shall accompany shop drawings.
 - b. Poles: Include dimensions, wind load determined in accordance with AASHTO LTS, pole deflection, pole class, and other applicable information.

1.5 DELIVERY, STORAGE, AND HANDLING

- A. Steel Poles: Do not store poles on ground. Support poles so they are at least one foot above ground level and growing vegetation. Do not remove factory-applied pole wrappings until just before installing pole.

PART 2 PRODUCTS

2.1 PRODUCT COORDINATION

Products and materials not considered to be lighting equipment or lighting fixture accessories are specified in Section 26 20 00, "Interior Distribution System". Lighting fixtures and accessories mounted on exterior surfaces of buildings are specified in Section 26 51 00, "Interior Lighting."

2.2 LUMINAIRES

UL 1598. Provide luminaires as indicated. Provide luminaires complete with lamps of number, type, and wattage indicated. Details, shapes, and dimensions are indicative of the general type desired, but are not intended to restrict selection to luminaires of a particular manufacturer. Luminaires of similar designs, light distribution, and brightness characteristics, and of equal finish and quality will be acceptable as approved.

2.3 POLES

Provide poles designed for wind loading of 100 miles per hour determined in accordance with AASHTO

LTS while supporting luminaires having effective projected areas indicated. Poles shall be anchor-base type designed for use with underground supply conductors. Poles shall have oval-shaped handhole having a minimum clear opening of by 5 inches. Handhole cover shall be secured by stainless steel captive screws.

- A. Steel Poles: AASHTO LTS. Provide steel poles having minimum 11-gage steel with minimum yield/strength of 48,000 psi and factory finish. Provide a pole grounding connection designed to prevent electrolysis when used with copper ground wire.

2.4 POLE FOUNDATIONS

Anchor bolts shall be steel rod having a minimum yield strength of 50,000 psi; the top 12 inches of the rod shall be galvanized in accordance with ASTM A 153/A 153M. Concrete shall be as specified in Section 03 30 00, "Cast-In-Place Concrete."

PART 3 EXECUTION

3.1 INSTALLATION OF POLES

IEEE C2, NFPA 70, and to the requirements specified herein.

- A. Steel: Provide pole foundations with galvanized steel anchor bolts, threaded at the top end and bent 90 degrees at the bottom end. Provide galvanized nuts, washers, and ornamental covers for anchor bolts. Thoroughly compact backfill with compacting arranged to prevent pressure between conductor, jacket, or sheath and the end of conduit ell. Adjust poles as necessary to provide a permanent vertical position with the bracket arm in proper position for luminaire location.

3.2 GROUNDING

Ground noncurrent-carrying parts of equipment including metal poles, luminaires, mounting arms, brackets, and metallic enclosures as specified in Section 26 20 00, "Interior Distribution System." Where copper grounding conductor is connected to a metal other than copper, provide specially treated or lined connectors suitable for this purpose.

3.3 FIELD QUALITY CONTROL

Upon completion of installation, conduct an operating test to show that the equipment operates in accordance with the requirements of this section.

END OF SECTION 26 56 00

**DIVISION 27
COMMUNICATIONS**

CONTENTS

None in this Project Manual

DIVISION 28
ELECTRONIC SAFETY & SECURITY

CONTENTS

None in this Project Manual

**DIVISION 31
EARTHWORK**

Contents

31 20 00	Earth Moving – Building Area Only
31 31 16	Termite Control

SECTION 31 20 00

EARTH MOVING – BUILDING AREA ONLY

PART 1 – GENERAL

1.1 DESCRIPTION

- A. Work included: Excavate, backfill, compact and grade the site to the elevations shown on the Drawings, as specified herein, and as needed to meet the requirements of the construction shown in the Contract Documents.
- B. Related work:
 - 1. Documents affecting work of this Section include, but are not necessarily limited to, General Conditions, Supplementary Conditions and Sections in Division 1 of these Specifications.
 - 2. Soil Report and Soil Engineer. Contractor shall be familiar with geotechnical engineer's recommendations; discrepancies shall be immediately brought to the architect's attention.

1.2 QUALITY ASSURANCE

- A. Use adequate numbers of skilled workmen who are thoroughly trained and experienced in the necessary crafts and who are completely familiar with the specified requirements and the methods needed for proper performance of the work of this Section.
- B. Use equipment adequate in size, capacity and numbers to accomplish the work of this Section in a timely manner.
- C. In addition to complying with requirements of governmental agencies having jurisdiction, comply with the directions of the soils report.

PART 2 – PRODUCTS

2.1 SOIL MATERIALS

- A. Fill and backfill materials:
 - 1. Provide sand in accordance with ASTM C-33 or other non-expansive material in accordance with soils report.
 - 2. Vapor barrier: 12 mil polyethylene film.
 - 3. Provide soil materials free from organic matter and deleterious substances, containing no rocks or lumps over 3" in greatest dimensions.
 - 4. Fill material is subject to the approval of the soil engineer, and is that material removed from excavations or imported from off-site borrow areas, predominantly granular, non-expansive soils free from roots and other deleterious matter.
 - 5. Fill material under building slab to be an inactive fill material, such as silty-clayey sands, low plasticity sandy clays or sandy clay, having a maximum liquid limit of forty (40) and plasticity index between five (8) and twenty (20). All subject to approval of the soils engineer.
 - 6. Do not permit rocks having a dimension greater than 1" in the upper 12" of fill or embankment.
 - 7. Cohesionless material used for structural backfill: Provide sand free from organic material and other foreign matter, and as approved by the soil engineer.
 - 8. Where granular base is called for under building slabs, provide aggregate complying with requirements of Section 03 30 00 of these Specifications.

2.2 WEED KILLER

- A. Provide a dry, free-flowing, dust-free chemical compound, soluble in water, capable of inhibiting growth of vegetation, and approved for use on this Work by governmental agencies having jurisdiction.

2.3 TOPSOIL

- A. Where and if shown on the Drawings or otherwise required, provide topsoil consisting of friable, fertile soil of loamy character, containing an amount of organic matter normal to the region, capable of sustaining healthy plant life and reasonable free from subsoil, roots, heaving or still clay, stones larger than 2" in greatest dimension, noxious weeds, sticks, brush, litter and other deleterious matter.
- B. Obtain topsoil from sources within the project limits, or provide imported topsoil obtained from sources outside the project limits, or from both sources.

2.4 OTHER MATERIALS

- A. Provide other materials, not specifically described but required for a complete and proper installation, as selected by the Contractor subject to the approval of the Architect.

PART 3 – EXECUTION

3.1 SURFACE CONDITIONS

- A. Examine the areas and conditions under which work of this Section will be performed. Correct conditions detrimental to timely and proper completion of the Work. Do not proceed until unsatisfactory conditions are corrected.

3.2 PROCEDURES

A. Utilities:

1. Unless shown to be removed, protect active utility lines shown on the Drawings or otherwise made known to the Contractor prior to excavating. If damaged, repair or replace at no additional cost to the Owner.
2. If active utility lines are encountered, and are not shown on the Drawings or otherwise made known to the Contractor, promptly take necessary steps to assure that service is not interrupted.
3. If service is interrupted as a result of work under this Section, immediately restore service by repairing the damaged utility at no additional cost to the Owner.
4. If existing utilities are found to interfere with the permanent facilities being constructed under this Section, immediately notify the Architect and secure his instructions.
5. Do not proceed with permanent relocation of utilities until written instructions are received from the Architect.

B. Protection of persons and property:

1. Barricade open holes and depressions occurring as part of the Work, and post warning lights on property adjacent to or with public access.
2. Operate warning lights during hours from dusk to dawn each day and as otherwise required.
3. Protect structures, utilities, sidewalks, pavements and other facilities from damage caused by settlement, lateral movement, washout, and other hazards created by operations under this Section.

C. Dewatering:

1. Remove all water, including rain water, encountered during trench and sub-structure work to an approved location by pumps, drains and other approved methods.
2. Keep excavations and site construction area free from water.

D. Use means necessary to prevent dust becoming a nuisance to the public, to neighbors, and to other work being performed on or near the site.

E. Maintain access to adjacent areas at all times.

3.4 EXCAVATING

A. Perform excavating of every type of material encountered within the limits of the Work of the lines, grades and elevations indicated and specified herein.

B. Satisfactory excavated materials:

1. Transport to, and place in, fill or embankment areas within the limits of the Work.

C. Unsatisfactory excavated materials:

1. Excavate to a distance below grade as directed by the soil engineer, and replace with satisfactory materials.
2. Include excavation of unsatisfactory materials and replacement by satisfactory materials, as parts of the work of this Section.

D. Surplus materials:

1. Dispose of unsatisfactory excavated material and surplus satisfactory excavated material, away from the site of disposal area arranged and paid for by the Contractor.

E. Excavation of rock:

1. Where rocks, boulders, granite or similar material is encountered, and where such material cannot be removed or excavated by conventional earth moving or ripping equipment, take required steps to proceed with the general grading operations of the Work, and remove or excavate such material by means which will neither cause additional cost to the Owner nor endanger buildings or structures whether on or off the site.
2. Do not use explosives without written permission from the Architect.

F. Excavate and backfill in a manner and sequence that will provide proper drainage at all times.

G. Borrow:

1. Obtain material required for fill or embankment in excess of that produced within the grading limits of the Work from borrow areas selected and paid for by the Contractor and approved by the soil engineer.

H. Ditches and gutters:

1. Cut accurately to the cross sections, grades and elevations shown.
2. Maintain excavations free from detrimental quantities of leaves, sticks, trash and other debris until completion of the Work.
3. Dispose of excavated materials as shown on the Drawings or directed by the soil engineer; except do not, in any case, deposit materials less than 3' -0" from the edge of a ditch.

I. Unauthorized excavation:

1. Unauthorized excavation consists of removal of materials beyond indicated subgrade elevations or dimensions without specific instruction from the Architect or the soil engineer.
2. Under footings, foundations or retaining walls:
 - a. Fill unauthorized excavations by extending the indicated bottom elevation of the bottom or base to the excavation bottom, without altering the required top elevation.
 - b. When acceptable to the soil engineer, lean concrete fill may be used to bring the bottom elevation to proper position.
3. Elsewhere, backfill and compact unauthorized excavations as specified for authorized excavations, unless otherwise directed by the soil engineer.

J. Stability of excavations:

1. Slope sides of excavations to 1:1 or flatter, unless otherwise directed by the soil engineer.
2. Shore and brace where sloping is not possible because of space restrictions or stability of the materials being excavated.
3. Maintain sides and slopes of excavations in a safe condition until completion of backfilling.

K. Shoring and bracing:

1. Provide materials for shoring and bracing as may be necessary for safety of personnel, protection of work and compliance with requirements of governmental agencies having jurisdiction.
2. Maintain shoring and bracing in excavations regardless of the time period excavations will be open.
3. Carry shoring and bracing down as excavation progresses.

L. Excavation for structures:

1. Conform to elevations and dimensions shown on contract documents within a tolerance of 0.10 ft., and extending a sufficient distance from footings and foundations to permit placing and removing concrete formwork, installation of services, other construction required and for inspection.

M. Cold weather protection:

1. Protect excavation bottoms against freezing when atmospheric temperature is less than 35 degrees F.

3.5 SUBGRADE INSPECTION

A. Notify Architect when excavations have reached required subgrade.

B. If Architect determines that unsatisfactory soil is present, continue excavation and replace with compacted backfill or fill material as directed.

C. Proof-roll subgrade below the building slabs with heavy pneumatic-tired equipment to identify soft pockets and areas of excess yielding. Do not proof-roll wet or saturated subgrades.

1. Completely proof-roll subgrade in one direction, repeating proof-rolling in direction perpendicular to first direction. Limit vehicle speed to 3 mph.
2. Proof-roll with a loaded 10-wheel, tandem-axle dump truck weighing not less than 20 tons.
3. Excavate soft spots, unsatisfactory soils, and areas of excessive pumping or rutting, as determined by Architect, and replace with compacted backfill or fill as directed.

3.6 FILLING AND BACKFILLING

A. General:

1. For each classification listed below, please acceptable soil material in layers to required subgrade elevations.
2. Use an inactive fill material such as clayey sand or sandy clay having a maximum liquid limit of forty (40) and plasticity index between eight (8) and twenty (20). See Structural.

B. Backfill excavations as promptly as progress of the Work permits, but not until completion of the following:

1. Acceptance of construction below finish grade including, where applicable, damp proofing and waterproofing.
2. Inspecting, testing, approving and recording locations of underground utilities.
3. Removing concrete formwork.
4. Removing shoring and bracing and backfilling of voids with satisfactory materials.
5. Removing trash and debris.
6. Placement of horizontal bracing or horizontally supported walls.

C. Ground surface preparation:

1. Remove vegetation, debris, unsatisfactory soil materials, obstructions and deleterious matter from ground surface prior to placement of fills.
2. Plow, strip or break-up sloped surfaces steeper than one vertical to four horizontal so that fill material will bond with existing surface.
3. When existing ground surface has a density less than that specified under "compacting" for the particular area, break-up the ground surface, pulverize, moisture-condition to the optimum moisture content and compact to required depth and percentage of maximum density.

D. Placing and compacting:

1. Place backfill and fill materials in layers not more than 8" in loose depth.
2. Before compacting, moisten or aerate each layer as necessary to provide the optimum moisture content.
3. Compact each layer to required percentage of maximum density for area.
4. Do not place backfill or fill material on surfaces that are muddy, frozen or containing frost or ice.
5. Place backfill and fill materials evenly adjacent to structures, to required elevations.
6. Take care to prevent wedging action or backfill against structures by carrying the material uniformly around the structure to approximately the same elevation in each lift.

3.7 GRADING

A. General:

1. Uniformly grade the area within limits of grading under this Section, including adjacent transition areas.
2. Smooth the finished surfaces within specified tolerance.
3. Compact with uniform levels or slopes between points where elevation are shown on the Drawings, or between such points and existing grades.
4. Where a change of slope is indicated on the Drawings, construct a rolled transition section having a minimum radius of approximately 8'0", unless adjacent construction will not permit such a transition, or if such a transition defeats positive control of drainage.

B. Grading outside building lines:

1. Grade areas adjacent to buildings to achieve drainage away from the structure, and to prevent ponding.
2. Finish the surfaces to be free from irregular surface changes, and:
 - a. Shape the surface of areas scheduled to be under walks to line, grade and cross-section, with finished surface not more than 0.10 feet above or below the required subgrade elevation.
 - b. Shape the surface of areas scheduled to be under pavement to line, grade and cross-section, with finished surface not more than 0.05 feet above or below the required subgrade elevation.

3.8 COMPACTING

- A. Control soil compaction during construction to provide the minimum percentage of density specified for each area as determined according to ASTM D 698.
- B. Provide not less than the following maximum density of soil material compacted at optimum moisture content for the actual density of each layer of soil material in place and as approved by the soil engineer.
 1. Structures:
 - a. Compact the top 8" of subgrade and each layer of fill material or backfill material to a minimum of ninety-five (95) percent Standard Proctor (ASTM D-698).
- C. Moisture control:
 1. Where subgrade or layer of soil material must be moisture-conditioned before compacting, uniformly apply water to surface of subgrade or layer of soil material to prevent free water appearing on surface during or subsequent to compacting operation.
 2. Remove and replace, or scarify and air dry, soil material that is too wet to permit compacting to the specified density.
 3. Soil material that has been removed because it is too wet to permit compacting may be stockpiled or spread and allowed to dry. Assist drying by discing, harrowing or pulverizing until moisture content is reduced to a satisfactory value as determined by moisture-density relation tests approved by the soil engineer.

3.9 FIELD QUALITY CONTROL

- A. Secure the soil engineer's inspection and approval of subgrades and fill layers before subsequent construction is permitted thereon.
- B. Provide at least the following tests to the approval of the soil engineer:
 1. At building slab areas, at least one field density test for every 2,500 square feet of paved area, but not less than four tests.

3.10 MAINTENANCE

- A. Protection of newly graded areas:
 1. Protect newly graded areas from traffic and erosion, and keep free from trash and weeds;
 2. Repair and reestablish grades in settled, eroded and rutted areas to the specified tolerances.
- B. Where completed compacted areas are disturbed by subsequent construction operations or adverse weather, scarify the surface, reshape and compact to the required density prior to further construction.

3.11 CERTIFICATION

- A. Upon completion of this portion of the Work, and as a condition of its acceptance, deliver to the Architect a written report from the soil engineer certifying that the compaction requirements have been obtained. State in the report the area of fill or embankment, the compaction density obtained and the type or classification of fill material placed.

END OF SECTION 31 20 00

SECTION 31 31 16
TERMITE CONTROL

PART 1 GENERAL

1.1 DESCRIPTION

- A. Work included: Provide soil poisoning to control subterranean termites as specified herein and needed for a complete and proper treatment.
- B. Related work:
 - 1. Documents affecting work of this Section include, but are not necessarily limited to, General Conditions, Supplementary Conditions and Sections in Division 1 of these Specifications.

1.2 QUALITY ASSURANCE

- A. Use adequate numbers of skilled workmen who are thoroughly trained and experienced in the necessary crafts and who are completely familiar with the specified requirements and the methods needed for proper performance of the work of this Section.
- B. Qualifications of Subcontractor:
 - 1. Properly licensed to provide such services by governmental agencies having jurisdiction.
 - 2. Not less than five (5) years successful experience in soil treatment for subterranean termites.

1.3 WARRANTY

- A. Upon completion of the Work, and as a condition of its acceptance, deliver to the Architect two copies of a Warranty signed by an authorized representative of the installing Subcontractor and co-signed by the Contractor, agreeing:
 - 1. To make an inspection of the Work once each year for a total period of five (5) years following Date of Substantial Completion for the purpose of detecting termite infestation;
 - 2. If termite infestation is found during that five (5) year period, to retreat in accordance with prevailing practices of the trade and within ten (10) calendar days after such infestation is discovered;
 - 3. To repair damage to the Work caused by subterranean termites during that five (5) year period.
 - 4. To make such inspections, retreatment and repairs at no additional cost to the Owner.

PART 2 PRODUCTS

2.1 MATERIALS

- A. The following materials are approved for use under this Section:
 - 1. The chemical to be used shall be one which is accepted by the Structural Pest Control Commission or the U.S. Department of Agriculture, Division of Insecticides and Fungicides as having prolonged effectiveness as a toxicant against subterranean termites. In no event shall the anticipated effective duration of the termite chemical be for less than two years. The chemical shall be applied at the dosage rate recommended by the manufacturer and acceptable to the Structural Pest Control Commission.
 - 2. Use termiticide carrying an EPA registration number, and approved by Louisiana governing authority.

3. There are certain Proprietary Materials which are being used as soil poisons for subterranean termite control. These are acceptable provided they contain one or more of the above approved chemicals in the concentrations specified, and providing, further that they possess acceptable compatibility materials that do not conform to these requirements will be evaluated on the basis of field performance according to standards approved by the Structural Pest Control Commission. Any other chemicals which in the future may be recommended by the Southern Forest Experiment Station's Forest Insect Laboratory at Gulfport, Mississippi, will be acceptable by the Structural Pest Control Commission.

C. APPLICATION

1. General

- a. The General Contractor shall remove all wood stakes, form boards, leveling pets and other wood or organic materials from the building area prior to treatment.
- b. Treatment shall not be made when the soil or fill is excessively wet or immediately after heavy rains, to avoid surface flow of the toxicant from application site.
- c. Unless the treated areas are to be immediately covered, precautions shall be taken to prevent disturbance of the treatment by human or animal contact with the treated soil.
- d. All openings around pipes that penetrate concrete floor slabs of filled foundations shall be sealed with a termite resistant mastic or cement grout. The mastic joint sealer shall be hot poured coat tar pitch, or a similar approved material that is equally resistant to penetration by termites. The joint sealer shall be applied in such a way as to provide a termite proof seal between the cement of the floor and the outer surface of the pipe or pipes.

2. Guarantee (Sample to be submitted as Shop Drawing.)

The cost of this work is to include the issuance of a \$100,000.00 termite control repair and guarantee for an initial period of two years with stipulated renewal rights at the sole option of the Owner for the life time of the building. This renewal, in the third year, shall not exceed 12% of the initial treatment price. Renewal insurance in the fourth year and each year thereafter for the life of the building shall be increased no more than the annual 10% per year or more than the annul rate of inflation (as measured by the consumer price index) whichever is greater. No failure on the part of the buyer to request reinspection shall, in any way, effect the buyer's rights under this contract. This contract cannot be canceled by any other way except the following:

- a. The Owner's written request.
- b. Failure of Owner to pay insurance premium within 6 months after renewal date. Written notice must be given to the Owner, once a month, within this 6 month period indicating that the premium is due or delinquent.

This blanket repair guarantee shall state the responsibility of the termite contractor to apply to the premises any necessary additional treatment and to make repairs or replacements to remedy damaged areas caused by subterranean termite reinfestation no extra cost to the Owner. If there is more than one building on a project, and these buildings do not connect, the issuance of a separate guarantee shall be provided, but in no event shall the accumulated totals of issuance premiums for the third year exceed 12% of the total price of the initial cost.

D. PRE-TREATMENT OF SLABS

1. Soil under open slab and appendages attached to building shall be pre-treated at the rate as recommended on manufacturer's label along a strip extending at least 3 ft. from wall of building.
2. After building has been completed and the yard filled and leveled so that the final grade has been reached along the outside of the foundation wall, this area shall be trenched and treated at the rate as recommended on manufacturer's label. Back fill as required.

PART 3 EXECUTION

- A. The above listed materials are to be applied exactly as indicated on the labels and labeling.
- B. Examine the areas and conditions under which work of this Section will be performed. Correct all conditions detrimental to timely and proper completion of the work. do not proceed until satisfactory conditions are provided.
- C. If soil is disturbed after treatment, retreat disturbed areas complete.

END OF SECTION

APPENDIX "A"

CONTENTS

Geotechnical Soils Report



Geotechnical Testing Laboratory, Inc.

Engineering and Construction Materials Testing Services

April 22, 2024

Red River Bank

1412 Center Court Drive, Suite 101
Alexandria, Louisiana 71301
Attention: Ms. Julia Callis

**RE: Geotechnical Investigation Services
Red River Bank – Camellia Branch
Lafayette, Lafayette Parish, Louisiana
Report Number 04-24-058**

Dear Ms. Callis:

Geotechnical Testing Laboratory, Inc. is pleased to submit this report of subsurface exploration for the above referenced project. Included in the report are the results of the exploration and recommendations concerning the design and construction of the foundations as well as general site development.

We appreciate the opportunity to have provided you with our geotechnical engineering services. If you have any questions concerning this report, or if we may be of further service, please contact our office.

Respectfully submitted,
Geotechnical Testing Laboratory, Inc.




N. J. Gorsha, P.E.
Louisiana Registration No. 20082



Ken Gorsha
President

Copies to: Red River Bank
Ashe I Broussard I Weinzettle Architects

NJG/kgg

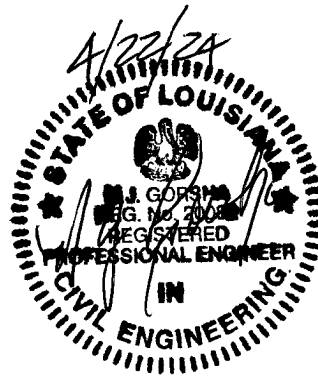

Geotechnical Investigation Services
Red River Bank – Camellia Branch
Lafayette, Lafayette Parish, Louisiana
Report Number 04-24-058

Prepared For:

Red River Bank
1412 Center Court Drive, Suite 101
Alexandria, Louisiana 71301

Prepared By:

Geotechnical Testing Laboratory, Inc.
226 Parkwood Drive
Alexandria, Louisiana 71301

©April 2024

TABLE OF CONTENTS

Introduction:	1
Project Authorization:	1
Project Description:	1
Site Conditions:	2
Subsurface Stratigraphy:	2
Groundwater Conditions:	2
Foundation Recommendations:	3
Foundation Subgrade Preparation:	3
Select Fill:	4
Shallow Footings:	5
Floor Slab and Grade Beams:	5
Membrane Under Slab:	6
Seismicity:	6
Pavement Recommendations:	6
Traffic and Design Data:	6
Recommended Pavement Sections:	7
Subgrade:	7
Select Soils Beneath Rigid Pavements:	7
Crushed Stone Base:	8
Portland Cement Concrete:	8
Construction Considerations:	9
Secondary Design Considerations:	9
Safety Considerations:	9
Worker Safety - Excavations and Slopes:	10
Drainage:	10
Weather Considerations:	10
Groundwater Control:	10
Protection of Work:	11
Geotechnical Risk:	11
Limitations:	11

APPENDICES

Appendix A – Field and Laboratory Procedures
Appendix B – Plan of Borings
Appendix C – Boring Logs and Soil Classification Chart

Geotechnical Investigation Services
Red River Bank – Camellia Branch
Lafayette, Lafayette Parish, Louisiana
Report Number 04-24-058

Introduction:

This report transmits the findings of a geotechnical investigation performed for the above-referenced project. The purpose of this investigation was to define and evaluate the general subsurface conditions in the immediate vicinity of a proposed new financial facility. Specifically, the study was planned to determine the following:

- Subsurface stratigraphy within the limits of our exploratory borings.
- Classification, strength, and compressibility characteristics of the foundation strata.
- Suitable foundation systems and allowable soil bearing pressures.
- Construction requirements for the placement of select earth fills.
- Recommendations for rigid pavement sections for unspecified traffic.

The purpose of this report is to provide the structural engineer, civil engineer, and other design team professionals with recommendations for the design and construction of the proposed project. This report should not be used by the contractor in lieu of project plans or specifications.

Project Authorization:

Formal authorization to perform the work was provided by Ms. Julia Callis with Red River Bank (Client), by accepting our April 7, 2024 written proposal. Written authorization to proceed was provided on April 8, 2024. Field procedures were conducted on April 15, 2024. To accomplish the intended purposes, a three-phase study program was conducted which included:

- a field investigation consisting of eight exploratory test borings with samples obtained at selected intervals;
- a lab testing program designed to evaluate the expansive and strength characteristics of the subsurface soils; and,
- an engineering analysis of the field and laboratory test data for foundation design recommendations.

No additional analysis was requested. A brief description of the field and laboratory test procedures are provided in the Appendix.

Project Description:

We understand the project will consist of a one-story, slab-on-grade, wood and steel-framed building containing approximately 7,160 square feet of area, with associated light and moderate-duty rigid pavements. A common floor level is planned throughout. No below grade walls are anticipated.

For the purpose of this report, we have assumed that maximum column loads will not exceed approximately 40 kips (1 kip = 1,000 pounds), and that maximum continuous wall loads will be approximately one (1) to two (2) kips per linear foot. Information provided to this office indicates that the building pad area will receive a fill of approximately 24 to 36 inches to reach the design grades. If larger grade changes are anticipated, these should be discussed with our geotechnical engineer prior to finalizing design.

If any of this information should change significantly or be in error, it should be brought to our attention so that we may review recommendations made in this report.

Site Conditions:

The site is located southeast of the intersection of East Bluebird Drive and Camellia Boulevard in Lafayette, Lafayette Parish, Louisiana. The site was noted to be relatively level with estimated maximum elevation differences of no more than one (1) foot, and was vegetated with weeds, grass, and large trees at the time of drilling. The drilling rig experienced moderate difficulty moving about the site.

Subsurface Stratigraphy:

The subsurface conditions at the proposed building site were explored by drilling a total of three (3) borings to a depth of approximately 20 feet. Additionally, the parking and drive areas were explored by drilling five (5) borings to a depth of approximately six (6) feet. The borings were located in the field by the drilling crew as shown on the Plan of Borings included in the Appendix of this report.

The stratification of the soils encountered during field drilling operations is presented on the boring logs in the Appendix. The stratification of the subsurface materials shown on the boring logs represents the subsurface conditions encountered at the actual boring locations and variations may occur across the site. The lines of demarcation represent the approximate boundary between the soil types, but the actual transition may be gradual. The following subsurface descriptions are of a generalized nature to highlight the major stratification features. The boring logs should be reviewed for more detailed information.

In order of increasing depth, the borings generally encountered the following soil strata beneath the surface: silty lean clay (CL) and fat clay (CH).

Groundwater Conditions:

Seepage was observed only in Borings B-1 and B-2 at depths of 5.5 to 11 feet during advancement of the test borings. Groundwater was measured at depths of seven (7) to 12 feet below existing ground surface upon completion of the borings. These levels are not expected to impact shallow excavations during construction, but the subsurface water regime is always subject to change with variations in climatic conditions and will likely coincide with seasonal fluctuations. Future construction activities may also alter the surface and/or subsurface drainage patterns of this site. Therefore, groundwater conditions should be explored at the start of construction by others due to short-term observations by our field crew.

Perched water may be briefly encountered in low quantities during earthwork and is typically due to storage of recent rainfall or by a barrier to capillary evaporation. Where perched water is encountered, the contractor should expect to excavate gravity drainage ditches to divert it away from the construction area. The depth of the ditches should be at least two (2) to three (3) feet deeper than the lowest exterior footing elevation. Additionally, soft, wet, and pumpable soils can be expected below perched water tables. In structural areas, these should be removed to firm ground and replaced with select fill soils compacted to project specifications as defined later in this report.

Foundation Recommendations:

A review of the boring logs indicates that the insitu moisture contents are above the optimum value as correlated by the plastic limits values. Recent area rains are probably responsible for the presence the soft, saturated surface soils. If these wet conditions exist during construction, this can cause extreme difficulty in the preparation of the building pad and pavement areas. *We recommend that the construction take place during a warmer and drier time of year.*

Detailed information on structural systems and planned grading was not available to us at the time this report was prepared. Based on the size and type of structure, as well as the findings from this investigation, a system of shallow footings with an on-grade floor slab, in conjunction with the recommended subgrade preparation is believed to be the most practical and economical means of support.

A Potential Vertical Rise (PVR) value of less than one (1) inch was determined for this site. One (1) inch of PVR is generally accepted as the maximum allowable value for design and construction in the geographical area. The surficial soils encountered by the borings are considered to be moderately expansive. There should be no requirement for the removal of swelling soils at this site.

The site for the structure contains large trees and is underlain by moderately active clay. The effects of transpiration from trees planted nearby can have a negative impact on the foundation by removing moisture during dry periods, resulting in shrinkage of the supporting subgrade. Conversely, during wet periods of weather, the clays may swell from an increase in moisture. The resulting differential pressures against the foundation could result in excessive cracking and distress to the structure. Therefore, we recommend that the trees planted around the structure should be no closer than 50 percent of the mature height of the tree.

Trees closer than this requirement should have vertical root barriers along the structure perimeter no shallower than five (5) feet below the finished grade to prevent tree roots from growing beneath the foundation. The barrier may be earth-formed from trenching or excavating and filled with either a lean concrete mixture, or a vertical HDPE membrane having a minimum thickness of 80 mils. The root barrier should extend along the foundation perimeter to a point greater than the estimated 50 percent mature height of the tree. Steel reinforcement is not required within concrete root barriers. A certified arborist should be consulted prior to cutting any tree roots.

Positive drainage away from the structure should be provided at all times, including during construction. If positive drainage is not provided, water will pond around or below the building and excessive total and differential movements may occur. Proper surface drainage should be maintained, and landscape irrigation systems should be located and operated in a manner to minimize wetting of building foundations. After installation, the irrigation system should be pressure tested and any leaks repaired.

Foundation Subgrade Preparation:

To prepare for foundation and soil supported floor slab construction, we recommend that all topsoil, vegetation, roots, and any soft soils in the building area be stripped from the site and either properly disposed or stockpiled for later use in landscaping. Utilities should be located and rerouted as necessary.

Any trees or tree stumps located within the building pad should be grubbed and removed. The diameter of the excavation should be at least three (3) feet larger than the tree diameter and dry soils and roots ½ inch in diameter or greater should be grubbed to a minimum depth of four (4)

feet below finished subgrade elevation. The resulting depression should be backfilled and compacted as recommended in the Select Fill Section of this report.

To remediate the variable soil conditions in the surficial zone and provide a consistent subgrade for slab support, GTL recommends that a uniform layer of density-approved select fill be provided beneath the floor slab. After stripping the site, the building pad should be cut to an elevation which allows the placement of at least two (2) feet of density-approved select fill below the final subgrade elevation for the floor slab. The select fill building pad should extend at least five (5) feet beyond the edge of the building.

After stripping and undercutting as required herein, the building area should be proof-rolled with a heavy, loaded pneumatic-tired vehicle such as a 20 to 25 ton loaded dump truck. It is recommended that all areas beneath the floor slab be proof-rolled to identify loose or soft soils. All proof-rolling and undercutting activities should be witnessed by GTL or authorized representative and should be performed during a period of dry weather. Any weak areas which yield under the proof-roll, or any areas with a tendency to pump should be mitigated. Such mitigation may include over-excavation and backfilling, reprocessing to remove moisture, modification with lime or cement admixture, or using geotextiles. In the event such mitigation is required, the geotechnical engineer should be contacted to design an appropriate procedure.

After proof-rolling but prior to placing fill, the exposed soils should be scarified and then processed to a moisture content between one (1) percentage point below and three (3) percentage points above the Standard Proctor optimum. The subgrade soils should be re-compacted to a dry density of at least 95 percent of the Standard Proctor (ASTM D-698) maximum dry density for a depth of at least eight (8) inches below the surface.

If instability persists within the exposed subgrade, the area may require over-excavation of the wet material to provide a single over-sized bridge lift of drier material. Over-excavation for a bridge lift could extend to depths ranging from 1.5 to two (2) feet. The fill for this layer should consist of silty or sandy clay with a plasticity index between 25 and 35 and a moisture content no more than four (4) percent below optimum moisture content. To prevent moisture from migrating into the bridge lift from below, compaction levels for the bridge lift should be between 90 and 95 percent of Standard Proctor density. Once the bridge lift is established, the select fill may be placed and compacted as recommended below.

Select Fill:

After the subgrade has been prepared and inspected, fill placement may begin. Select fill material should be free of organic or other deleterious materials, homogeneous mixture, have a maximum particle size of three (3) inches, have a liquid limit less than 40 and plasticity index between 8 and 20, and consist of silty-clayey sands (SM-SC), low plasticity sandy clays (CL), or clayey sands (SC) as defined by the Unified Soil Classification System. In addition to the above requirements, the material should have a minimum of 30 percent retained on the No. 200 sieve. Due to the high volume of material passing the No. 200 sieve, it appears that the on-site surficial soils do not meet the requirement for use as select fill on this project. If a fine-grained material is used for fill, very close moisture content control will be required to achieve the recommended degree of compaction.

Fill should be placed in maximum lifts of eight (8) inches of loose materials and should be compacted within the range of one (1) percentage point below to three (3) percentage points above the optimum moisture content value and a minimum of 95 percent of the maximum density as determined by the Standard Proctor (ASTM D-698) test. If water must be added, it should be uniformly applied and thoroughly mixed into the soil by disk or scarifying.

The building pad should extend at least five (5) feet beyond the edge of the structure prior to sloping. Each lift of compacted soil should be tested and inspected by the soils engineer or his representative prior to placement of subsequent lifts. As a guideline, it is recommended that field density tests be taken at a frequency of not less than one (1) test per 2,500 square feet of surface area per lift or a minimum of four (4) per lift for each tested area for the building.

The fill can be used to elevate the building pad so that positive drainage is provided away from the building. Where feasible, elevating the building pad with fill is generally desirable because this aids in providing positive drainage away from the floor slab and foundations and helps prevent water from collecting in the filled area.

Shallow Footings:

Perimeter footings should bear at a minimum nominal depth of 24 inches below the planned finished floor elevation or 18 inches below exterior adjacent grade, whichever is deeper. Spread footings for columns and strip footings for walls may be designed for a maximum net allowable soil bearing pressure of 1,800 psf and 1,350 psf, respectively, based on dead load plus design live load. Minimum foundation widths for column and strip footings should be 24 inches and 14 inches, respectively, even if the bearing pressures are less than the recommended values.

The drive-thru facility will most likely have a canopy that will have footings subjected to uplift from wind loads. The footings should bear at depths sufficiently deep enough to resist uplift loads by means of the dead load of the structure and footing as well as the weight of the soil directly above the top of the footing. The footings may be sized for compressive loads using the above recommended allowable bearing capacities. The final footing dimensions may be enlarged to provide additional uplift capacity. For the estimated uplift capacity, the weight of the soil above the footings should be taken as no greater than 110 pounds per cubic foot.

An alternate method of resistance could entail the installation of helical anchors or ground screws at the locations for footings that will be subjected to uplift. The footing reinforcement could be designed to tie directly to the embedded anchors or screws. Helical anchors and ground screws are available from a number reputable companies and information may be obtained from the internet.

The factor of safety for the above bearing values is 3.0. Total settlement is estimated to be on the order of one (1) inch or less for foundation units designed in accordance with recommendations provided herein. Differential settlements are estimated to be on the order of ½ inch or less. Approximately half of this settlement is expected to occur during construction. The remaining long-term settlement of ½ inch (¼ occurring differentially) should be tolerable.

All foundation excavations should be inspected by GTL or an authorized representative prior to steel and concrete placement to assess whether the foundation materials appear consistent with the boring logs. Soft or loose soil zones encountered at the bottom of the footing excavations should be removed and the cavity should be backfilled with compacted select fill, flowable grout fill, crushed stone flexible base, concrete, or other approved material and placement control.

Floor Slab and Grade Beams:

Construction of select fill as specified herein beneath the building should result in the development of a modulus of subgrade reaction (k_s) to range between 125 and 150 pounds per cubic inch based upon empirical equations that estimate the results of a plate load test.

Utilities which project through the slab on grade should be designed with either some degree of flexibility or with sleeves. Such design features will help reduce damage to utility lines if vertical movements occur.

The floor slab may be placed monolithically with the grade beams, or designed and constructed as a floating slab where an isolation joint separates the floor slab from all grade beams and columns. In the former case, a crack or hinge joint may develop in the slab parallel to the exterior grade beams. The floor system type should be selected and designed by the structural engineer after considering the advantages and disadvantages of each.

Membrane Under Slab:

The decision as to whether a synthetic membrane (polyethylene or HDPE sheeting, etc.) is required below the slab should be made by the architect and structural engineer based on planned floor coverings, proximity of groundwater, planned site grading and drainage patterns, tolerance for curling, local custom, weather conditions at the time of construction, and other pertinent considerations.

Seismicity:

Based on Section 1613 of the IBC-2012, a Site Class of E has been estimated for this site due to the lack of subsurface information to a depth of 100 feet. According to the USGS website for Seismic Hazard Design Parameters, the project site has a mapped 0.2 second spectral response acceleration (S_s) of 0.111 g. The project also has a mapped 1.0 second spectral response acceleration (S_1) of 0.063. The design spectral response accelerations, S_{DS} and S_{DI} , were determined to be 0.184 g and 0.146 g, respectively. Based on Tables 1613.3.5(1) and 1613.3.5(2), the site has an assigned Seismic Design Category of C for structures classified as Risk Categories I, II, and III. For structures classified as Risk Category IV, site has an assigned Seismic Design Category of D.

Pavement Recommendations:

Our scope of services did not include extensive sampling and CBR testing of existing subgrade or potential sources of imported base material for the specific purpose of a detailed pavement analysis. Instead, we have assumed pavement related design parameters that are considered to be typical for the area soil types. It has been assumed that the constructed pavement subgrade will consist of well compacted soils. Based on experience, it is anticipated that the compacted native subgrade will yield a California Bearing Ratio (CBR) of at least 5.0.

The satisfactory performance of pavements for parking and drive areas depends upon several factors including the characteristics of the supporting soil, the magnitude and frequency of wheel load applications, quality of construction materials, the contractor's placement and workmanship abilities, good drainage, and the desired period of design life.

The general pavement design information presented in this report is based on subsurface conditions inferred by the test borings, information published by the Portland Cement Association, and past experience in the locale. The published information was utilized in conjunction with the available field and laboratory test data to develop general pavement designs based on the AASHTO structural numbering system.

Traffic and Design Data:

The pavement sections presented herein are based upon minimum material thickness as recommended by the Portland Cement Association. These sections are not based upon anticipated traffic loads as these were not available at the time this report was prepared, rather, we have assumed traffic will consist of light passenger automobile and pick-up trucks and

occasional delivery trucks. If traffic in excess of normal light to moderate duty commercial drive traffic is anticipated (i.e., heavy trucks, medium duty loaded trucks, high automobile traffic, etc.), GTL should be contacted for additional recommendations.

The information for the design of the pavement system(s) is presented below. All referenced sections are in accordance with the State of Louisiana, Department of Transportation and Development, Standard Specifications for Roads and Bridges, 2016 Edition.

Recommended Pavement Sections:

The table below presents a summary of rigid pavement sections for light and heavy-duty applications. It should be noted that the pavement sections as presented below are minimums. If it is desired to reduce potential cracking, greater thickness of select fill and/or greater pavement section thickness could be utilized. In addition, long term pavement performance requires good drainage and performance of periodic maintenance activities. Refer to the text for qualification of the designs and further discussion and limitations.

MINIMUM PAVEMENT RECOMMENDATIONS *		
Pavement Type	Light Duty (Parking Stalls)	Heavy Duty (Entries & Drives)
Portland Cement Concrete	5.0" Portland Cement Concrete 4.0" Item 1003.03 Stone Base (optional) 8.0" Density Approved Select Fill	6.0" Portland Cement Concrete 4.0" Item 1003.03 Stone Base (optional) 8.0' Density Approved Select Fill
*Materials should meet general requirements of the Louisiana DOTD Standard Specifications for Construction of Roads & Bridges, and specific requirements listed herein.		

Subgrade:

It is paramount to the satisfactory performance of pavements that the subgrade be stable under loads and compacted prior to deployment of concrete. All pavement subgrade should be proof rolled prior to beginning placement of pavement section materials.

A bulk sample of the anticipated subgrade was subjected to standard laboratory tests to determine its usability beneath flexible and Portland cement concrete pavements. The results of those tests indicate that the material are Unusable beneath rigid pavements. The results of the hydrometer analyses can be viewed on the pavement boring logs in the Appendix of this report.

Select Soils Beneath Rigid Pavements:

The results of our hydrometer analysis indicates that the existing subgrade soils are unusable beneath rigid pavements. Therefore, existing grades should be cut to an elevation to allow for the placement of at least eight (8) inches of the select fill. Select Soils should have a maximum liquid limit (LL) of 35, a plasticity index (PI) of between zero and 15, a maximum of 50 percent passing a number 200 mesh sieve, and a maximum organic content of five (5) percent. An approved laboratory should test and classify the soil in accordance with DOTD TR423 from samples taken in the original locations or from designated sources. Soils which do not meet Liquid Limit or PI requirements should not be blended to reduce the Liquid Limit or PI.

After stripping and undercutting, as required by the grading plan, the entire pavement area should be proof-rolled with a heavy, loaded pneumatic-tired vehicle such as a 20 to 25 ton loaded dump truck. It is recommended that all areas beneath the pavements be proof-rolled to identify loose or soft soils. All proof-rolling and undercutting activities should be witnessed by GTL or authorized representative and should be performed during a period of dry weather. Any

weak areas which yield under the proof-roll, or any areas with a tendency to pump should be mitigated. Such mitigation may include over-excavation and backfilling, reprocessing to remove moisture, modification with lime or cement admixture, or using geotextiles. In the event such mitigation is required, the geotechnical engineer should be contacted to design an appropriate procedure.

After proof-rolling but prior to placing fill, the exposed soils should be scarified and then processed to a moisture content between one (1) percentage point below and three (3) percentage points above the Standard Proctor optimum. The subgrade soils should be re-compacted to a density of at least 95 percent of the Standard Proctor test DOTD TR 418 Method A (ASTM D-698) maximum dry density for a depth of at least eight (8) inches below the surface. As a guideline, it is recommended that field density tests be taken at a frequency of not less than one (1) test per 5,000 square feet of surface area per lift.

The subgrade should be compacted within the range of one (1) percentage point below to three (3) percentage points above the optimum moisture content value and a minimum of 95 percent of the maximum density as determined by the Standard Proctor test DOTD TR 418 Method A (ASTM D-698). As a guideline, it is recommended that field density tests be taken at a frequency of not less than one (1) test per 5,000 square feet of surface area per lift or a minimum of four (4) per lift for each tested area for the pavement.

Subgrade may be, or become, wet and unstable under paving areas, depending on several factors, including construction season, groundwater fluctuations, contractor's maintenance of positive drainage, routing of equipment, weather, and scheduling constraints. Flexible base and concrete should be placed only on subgrade that has passed both stability and compaction requirements. Also, it is prudent for contract documents to accommodate over-excavation and replacement as needed or, more typically, to anticipate such remedial activity through the change order process. In any event, the owner should be advised that this risk is inherent in practically every construction project that involves site work.

Crushed Stone Base:

As an option, a layer of Crushed Stone Base may be placed between the subgrade and pavement. The material should meet the requirements contained in Item 1003.03 of the LA DOTD SSFRB, 2006 Edition. Stone should consist of 100 percent stone meeting the gradation and plasticity requirements of Item 1003.03(b), and Recycled Portland Cement Concrete should consist of crushed Portland cement concrete meeting the gradation and plasticity requirements of Item 1003.03(c). The materials should be compacted to 95 percent of the maximum density defined by the Modified Proctor (DOTD TR418, Method G).

Portland Cement Concrete:

Portland cement concrete for all entrances and drives should be a Type B or D Pavement in accordance with the general guidelines set forth in Table 901-3 of Section 901.11. The mixture should achieve a minimum compressive strength of 4,000 psi at 28 days, and be designed with an air content between two (2) and seven (7) percent. Hot and cold weather limitation should be followed. The design of steel reinforcement should be in accordance with local or accepted codes.

If desired, the design team may substitute a Class A mix in accordance with the 2006 DOTD SSFRB specifications. The mixture should meet the previously mentioned air-entrainment requirements, and generate a minimum compressive strength of 3,500 psi in 28 days.

Proper finishing of concrete pavement requires appropriate construction joints to reduce the potential for cracking. Construction joints (weakened planes) should be designed in accordance

with current Portland Cement Association guidelines. It is recommended that such weakened plane joints be spaced no more than 15' c-c, or as specified by the structural engineer. The depth of such joints should be 1/3 of the pavement thickness. The joints should be cut as soon as the concrete will support the machinery. Joints should be sealed to reduce the potential for water infiltration into pavement joints and subsequent infiltration into the supporting soils.

Construction Considerations:

Excessive movement should not occur if customary measures are taken to minimize moisture variations beneath the structure to preclude loss of shear strength of foundation soils. Proper surface drainage should be maintained, and landscape irrigation systems should be located and operated in a manner to minimize wetting of building foundations. Positive drainage away from the building should be provided at all times, including during construction. If positive drainage is not provided, water will pond around or below the building and excessive total and differential movements may occur.

Secondary Design Considerations:

The following information has been assimilated after examination of numerous problems dealing with soil strata throughout Louisiana. It is presented here for implementation by others. If these features are not incorporated, then performance of the structure may be "**at-risk**".

1. Roof drainage should be **routed via pipe or a hard surface at least 5 feet from the structure.**
2. The **depth of frost penetration** in the vicinity of the project site is estimated to be approximately six inches.
3. Pavements, sidewalks, and the general ground surface should be sloped away from the structure on all sides. Water must not be allowed to pond within 5 feet of the building.
4. Backfill for utility lines should be compacted to at least 95 percent of the standard compaction test (ASTM D-698).
5. Surficial soils of the type encountered at this site are subject to erosion. Therefore, unpaved areas should be protected from erosion by the establishment of a good vegetation cover.
6. Clayey fill has been specified for select fill to reduce the potential migration of water beneath the proposed establishment. Drainage details must focus on routing water away from the structure. Excessive water intrusion can produce undesirable latent vertical movement.
7. Landscaping elements, including irrigation systems must not be allowed to introduce excess water to the structure subgrade. Monitor irrigation controls frequently and adjust to avoid over-watering of plants positioned in close proximity to the structure.

Safety Considerations:

Prior to the commencement of construction, the owner and the contractor should make themselves aware of and become familiar with applicable local, state, and federal safety regulations, including the current Occupational Safety and Health Association (OSHA) Excavation and Trench Safety Standards. Construction site safety generally is the sole responsibility of the contractor, who shall also be solely responsible for the means, methods, and sequencing of construction operations. We are providing this information solely as a service to our client. Under no circumstances should the information provided herein be construed that GTL is assuming responsibility for construction site safety of the contractor's activities. Such responsibility is not being implied and should not be inferred.

Worker Safety - Excavations and Slopes:

After excavating, footings should be inspected and concrete placed as quickly as possible to avoid exposure of the footing bottoms to wetting and drying. If it is required that footing excavations be left open for more than one (1) day, they should be protected to reduce evaporation or entry of moisture. Adequate protection against sloughing of soil should be provided for workers and inspectors entering the footing excavations and undercut areas.

The contractor should be aware that slope height, slope inclination, or excavation depths (including utility trench excavations) should in no case exceed those specified in local, state, or federal safety regulations, e.g., OSHA Standards for Excavations, Title 29, Part 1926, successor regulations as well as other building code requirements. Such regulations are strictly enforced and, if not followed, the owner, contractor, and earthwork and utility subcontractors could be liable for substantial penalties.

Drainage:

Water should not be allowed to collect near the foundations, floor slab or pavement areas of the project either during or after construction. Undercut or excavated areas should be sloped toward a sump area to facilitate removal of any collected groundwater or surface runoff. Proper drainage should be provided by sloping the ground surface away from the structure.

Weather Considerations:

The soils encountered in the surficial zone at this site are expected to be relatively sensitive to disturbances caused by construction traffic when wet. The contractor should be aware of the importance of proper maintenance of surface drainage. Depending on weather-related ground conditions, contractor's maintenance of drainage during construction, and other factors, some difficulty may be encountered by the contractor in achieving compaction on initial lifts of fill placed on loose or soft subgrade. This will be exacerbated by wet weather, particularly if the contractor allows surface drainage to enter and pond in the excavations.

Fine-grained soils are expected to be relatively sensitive to disturbances caused by construction traffic and to changes in moisture content. During wet weather periods, increases in the moisture content of the soil can cause significant reduction in the soil strength and support characteristics. In addition, soil which becomes wet may be slow to dry and thus significantly retard the progress of grading and compaction activities. It will, therefore, be advantageous to perform earthwork and foundation construction activities during dry weather. Earthwork activities performed during cooler; wetter months may certainly offer more difficulties than if performed during warmer, drier periods.

If construction is performed during wet conditions, work platforms can be created for earthwork by mixing fly ash, hydrated lime, cement, or combinations of these additives. Quick lime may also be used in areas where dusting is of concern, if proper worker safety considerations are observed. Pumping subgrades are possible at the site and it is recommended that bid documents incorporate this possibility into the bid schedule.

The use of geotextiles and geogrids may be warranted in situations where the subgrade is very wet and highly unstable, if such use is necessary to maintain a mandatory construction schedule during wet weather.

Groundwater Control:

Due to potential variations in groundwater levels, difficulty during excavation and construction of the proposed foundation is possible. Shallow groundwater was encountered at this site, and it is reasonable to anticipate that groundwater conditions may vary as noted previously. It is

suggested that contract documents address the need for maintaining controls to preclude water from draining into excavations. Some dewatering through shaping of work areas to shed water, and construction of temporary ditches with sumps and pumping may be necessary to remove the loose soils and allow placement of imported select fill in a dry manner. Excavated soils intended for re-use as select fill may require special methods in order to dry the soil to a suitable moisture content prior to re-placing the soil as select fill.

Protection of Work:

Subgrade areas, base courses, and lifts of fill that have been successfully moisture conditioned, processed, and compacted in lifts to the required density, successfully proof-rolled, and approved must be protected from changes in moisture and other influences. Satisfactorily completed areas may be adversely affected by prolonged exposure to dry weather, precipitation, equipment traffic, or by excavations and uncontrolled backfilling for utilities, and other disturbances rendering such areas unsatisfactory. Such areas should be reworked prior to continuing with subsequent construction.

Geotechnical Risk:

The concept of risk is an important aspect of the geotechnical evaluation. The primary reason for this is that the analytical methods used to develop geotechnical recommendations do not comprise an exact science. The analytical tools which geotechnical engineers use are generally empirical and must be used in conjunction with engineering judgment and experience. Therefore, the solutions and recommendations presented in the geotechnical evaluation should not be considered risk-free and, more importantly, are not a guarantee that the interaction between the soils and the proposed structure will perform as planned. The engineering recommendations presented in the preceding sections constitutes GTL's professional estimate of those measures that are necessary for the proposed structure to perform according to the proposed design based on the information generated and referenced during this evaluation, and GTL's experience in working with these conditions.

Limitations:

The exploration and analysis of the conditions reported herein are considered sufficient in detail and scope to form a reasonable basis for the pavement and foundation design. The recommendations submitted are based on the available soil information and preliminary design details furnished for the proposed project. Any revision of the plans for the proposed facility from those enumerated in this report should be brought to our attention so that we may determine if changes in the foundation recommendations are required. If deviations from the noted subsurface conditions are encountered during construction, GTL should be retained to determine if changes in foundation recommendations are required. If GTL is not retained to perform these functions, we will not be responsible for the performance of the structure.

The findings, recommendations, specifications, or professional advice contained herein have been made after being prepared in accordance with generally accepted professional engineering practice in the fields of foundation engineering, soil mechanics, and engineering geology. No other warranties are implied or expressed.

The scope of services did not include any environmental assessment for the presence or absence of wetlands or hazardous or toxic materials in the soil, surface water, groundwater, or air, on or below or around this site. Any statements in this report or on the boring logs regarding odors, colors, or unusual or suspicious items or conditions are strictly for the information of the client. Prior to purchase or development of this site, an environmental assessment is advisable.

The scope of services did not include a geologic investigation to address any faults, large scale subsidence, or other macro geologic features not specifically addressed in this report or the agreement between GTL and the client.

After the plans and specifications are more complete, it is recommended that the soils and foundation engineer be provided the opportunity to review the final design and specifications in order that the earthwork and foundation recommendations may be properly interpreted and implemented. At that time, it may be necessary to submit supplementary recommendations.

This report has been prepared for the exclusive use of our client for the specific application to the referenced project. GTL cannot be responsible for interpretations, opinions, or recommendations made by others based on the data contained in this report.

This report was prepared for design purposes only and may not be sufficient for purposes of preparing an accurate bid for construction. Contractors reviewing this report are advised that the discussions and recommendations contained herein were provided exclusively to and for use by the project owner.

END OF REPORT TEXT

SEE FOLLOWING APPENDIX w/BORING LOGS & TEST RESULTS

APPENDIX A

FIELD AND LABORATORY PROCEDURES

Field and Laboratory Procedures
Red River Bank - Camellia Branch
Lafayette, Lafayette Parish, Louisiana
Report Number 04-24-058

I. Field Operations:

Subsurface conditions were evaluated by advancing eight (8) intermittent sample borings on April 16, 2024 within the project area. The boring locations were selected and staked in the field by representatives of Geotechnical Testing Laboratory, Inc. An illustration of the approximate boring locations is provided on the Plan of Borings herein. Descriptive terms and symbols used on the Summary of Tests are in accordance with the Unified Soil Classification System (USCS).

A truck-mounted rotary drilling rig was used to make the test borings. Each boring was advanced in the dry using flight auger drilling techniques. Intermittent undisturbed samples were obtained in the following manner.

Standard penetration tests were performed in accordance with ASTM D-1586 procedures. This test is conducted by recording the number of blows required for a 140-pound hammer falling 30 inches to drive a split-spoon sampler eighteen inches into the substrata. Depths at which split-spoon samples were taken are indicated by two crossed lines in the "Samples" column on the Log of Boring. The number of blows required to drive the sampler for each 6-inch increment were recorded. The penetration resistance is the number of blows required to drive the split-spoon sampler the final 12-inches of penetration. Information related to the penetration resistance is presented under the "Field Data" heading of the Log of Boring as the Standard Penetration (Blows/Foot). These samples were visually examined, logged, and packaged for transport to our laboratory.

The presence of ground water was monitored during drilling operations. Initial water seepage readings are provided under "Groundwater Information" in the right hand column of the Log of Boring. Upon boring completion, water levels were allowed to rise and stabilize for several minutes prior to final water readings. These readings are found under "Groundwater Information". Soil sloughing from the walls of the boring are also recorded here as depth of cave-in.

II. Laboratory Studies:

Upon return to the laboratory, all samples were visually examined and representative samples were selected for testing. Tests were performed on selected samples recovered from the test borings to verify classification and to determine pertinent engineering properties of the substrata. Individual test and ASTM designations are provided in the following table:


Test	ASTM Designations
Atterberg Limits	ASTM D4318
Moisture Content	ASTM D2216
Percent Minus #200	ASTM D1140
Hydrometer Analysis	ASTM D422

Results for soil classifications are located on the Log of Boring in their respective columns under "Laboratory Data."

Samples obtained during our field studies and not consumed by laboratory testing procedures will be retained free of charge for a period of 30 days. Arrangements for storage beyond that period of time must be made in writing to ***Geotechnical Testing Laboratory, Inc.***

APPENDIX B

PLAN OF BORINGS

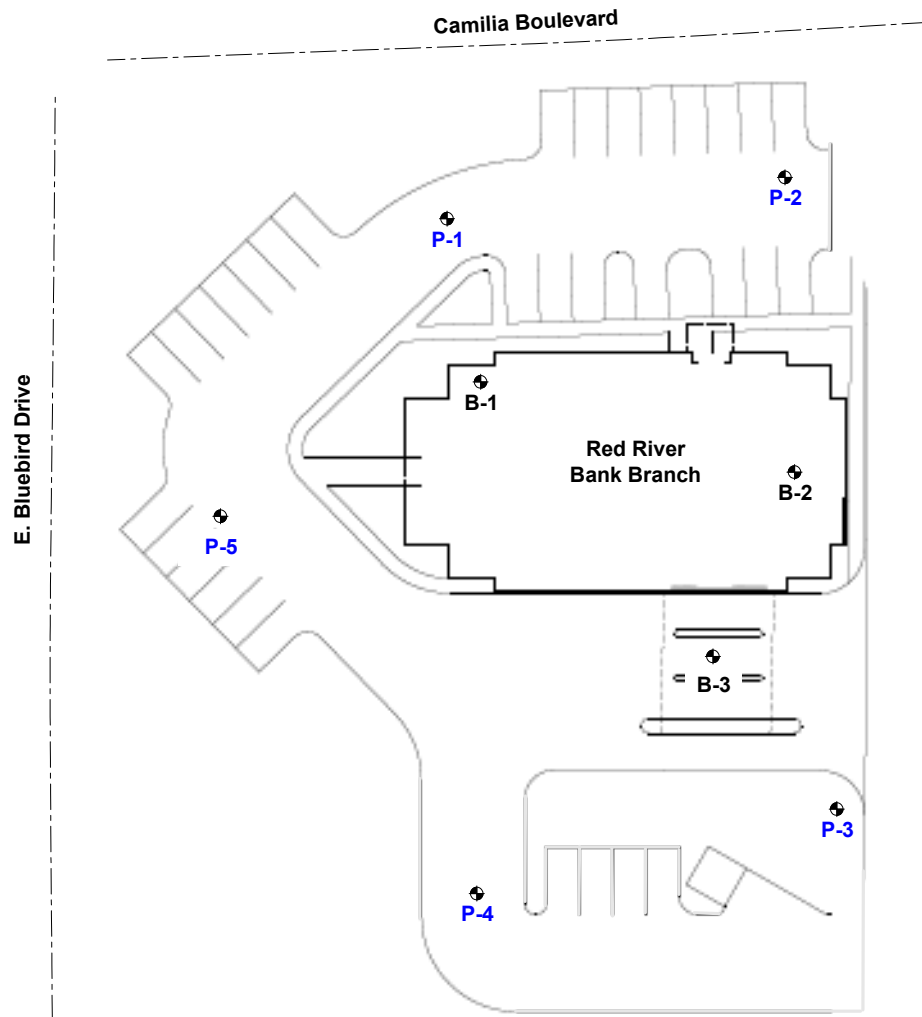

This map is intended to locate the borings relative to the surrounding area.

PLAN OF BORINGS

PROJECT

Red River Bank - Camellia Branch, Lafayette, Lafayette Parish, Louisiana

SCALE

Not to Scale


DATE

4/170/2024

FILENAME

04-24-058

Red River Bank

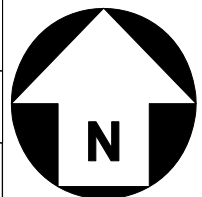

APPENDIX C

BORING LOGS AND SOIL CLASSIFICATION CHART

LOG OF BORING B-1

SHEET 1 of 1



Geotechnical Testing Laboratory, Inc.
226 Parkwood Drive
Alexandria, LA 71301
Telephone: (318) 443-7429

CLIENT: Red River Bank
PROJECT: Red River Bank - Camelia Branch
LOCATION: Lafayette, Lafayette Parish, Louisiana
FILE NO.: 04-24-058

DRILL DATE: 4/16/24

DRILLING METHOD(S):
CME 45B, 4.5" I.D. Hollow Stem Auger

DRILLER: C. Deshotel CHECKED BY: K. Gorsha

GROUNDWATER INFORMATION:
Water Seepage Noted @ 5.5 Feet While Drilling
Water Level @ 7.0 Feet Upon Completion
Boring Walls Remained Open

SURFACE ELEVATION: **Not Determined**

DESCRIPTION OF STRATUM

Firm Brown & Gray Silty LEAN CLAY (CL)

- very soft @ 5.0 feet

- firm @ 7.0 feet

8.5'

Firm Tan & Gray Tan & Gray FAT CLAY (CH)

- stiff @ 14.0 feet

- very stiff, reddish brown & gray @ 19.0 feet

20.0'

Boring Terminated @ 20.0 Feet

N - STANDARD PENETRATION TEST RESISTANCE
P - POCKET PENETROMETER RESISTANCE

NOTES:
See Plan of Borings for Location
Stratification and Groundwater Depths Are Not Exact

LOG OF BORING B-2

SHEET 1 of 1



Geotechnical Testing Laboratory, Inc.
 226 Parkwood Drive
 Alexandria, LA 71301
 Telephone: (318) 443-7429

CLIENT: **Red River Bank**
 PROJECT: **Red River Bank - Camelia Branch**
 LOCATION: **Lafayette, Lafayette Parish, Louisiana**
 FILE NO.: **04-24-058**

DRILL DATE: **4/16/24**

DRILLING METHOD(S):
CME 45B, 4.5" I.D. Hollow Stem Auger

DRILLER: **C. Deshotel** CHECKED BY: **K. Gorsha**

GROUNDWATER INFORMATION:
Water Seepage Noted @ 11.0 Feet While Drilling
Water Level @ 12.0 Feet Upon Completion
Boring Walls Remained Open

SURFACE ELEVATION: **Not Determined**

DESCRIPTION OF STRATUM

Stiff Brown & Gray Silty LEAN CLAY (CL)

- firm @ 3.5 feet

- soft @ 5.0 feet

- firm @ 7.0 feet

8.5'

Firm Tan & Gray Tan & Gray FAT CLAY (CH)

- very stiff @ 14.0 feet

- reddish brown & gray @ 19.0 feet

20.0'

Boring Terminated @ 20.0 Feet

N - STANDARD PENETRATION TEST RESISTANCE
 P - POCKET PENETROMETER RESISTANCE

NOTES:
 See Plan of Borings for Location
 Stratification and Groundwater Depths Are Not Exact

GTL LOG - LOG A GNNL01.GDT - 4/19/24 08:34 - K:\GINT PROJECTS\2024 JOBS\04-24-058.GPJ

LOG OF BORING B-3

SHEET 1 of 1



Geotechnical Testing Laboratory, Inc.
226 Parkwood Drive
Alexandria, LA 71301
Telephone: (318) 443-7429

CLIENT: Red River Bank
PROJECT: Red River Bank - Camelia Branch
LOCATION: Lafayette, Lafayette Parish, Louisiana
FILE NO.: 04-24-058

DRILL DATE: 4/16/24

	FIELD DATA			LABORATORY DATA							DRILLING METHOD(S): CME 45B, 4.5" I.D. Hollow Stem Auger	
SOIL SYMBOL	DEPTH (FT)	SAMPLES	N: BLOWS/FT P: TONS/SQ FT	MOISTURE CONTENT (%)	ATTERBERG LIMITS			MINUS NO. 200 SIEVE (%)	DRY DENSITY (Lbs./Cu.Ft.)	COMPRESSIVE STRENGTH (Lb./Sq. Ft.)	DRILLER: C. Deshotel	CHECKED BY: K. Gorsha
					LIQUID LIMIT	PLASTIC LIMIT	PLASTICITY INDEX				GROUNDWATER INFORMATION:	
											No Water Seepage Noted While Drilling No Water Observed Upon Completion Boring Walls Remained Open	
											SURFACE ELEVATION: Not Determined	
DESCRIPTION OF STRATUM												
	5		N = 9	36	42	24	18	95			Stiff Brown & Gray Silty LEAN CLAY (CL)	
			N = 9	27								
			N = 4	28							- firm @ 3.5 feet	
			N = 5	29	39	23	16	98			6.5'	
	10		N = 8	37							Stiff Tan & Gray Tan & Gray FAT CLAY (CH)	
			N = 8	29								
			N = 15	24	60	25	35	99			- very stiff @ 14.0 feet	
			N = 17	29							- reddish brown & gray @ 19.0 feet	
20											20.0'	
											Boring Terminated @ 20.0 Feet	
N - STANDARD PENETRATION TEST RESISTANCE P - POCKET PENETROMETER RESISTANCE											NOTES: See Plan of Borings for Location Stratification and Groundwater Depths Are Not Exact	

GTL LOG - LOG A GNNL01.GDT - 4/19/24 08:34 - K:\GINT PROJECTS\2024 JOBS\04-24-058.GPJ

N - STANDARD PENETRATION TEST RESISTANCE
P - POCKET PENETROMETER RESISTANCE

LOG OF BORING P-1



Geotechnical Testing Laboratory, Inc.
226 Parkwood Drive
Alexandria, LA 71301
Telephone: (318) 443-7429

CLIENT: Red River Bank
PROJECT: Red River Bank - Camelia Branch
LOCATION: Lafayette, Lafayette Parish, Louisiana
FILE NO.: 04-24-058
DRILL DATE: 4/16/24

FIELD DATA		LABORATORY DATA							DRILLING METHOD(S): CME 45B, 4.5" I.D. Hollow Stem Auger			
SOIL SYMBOL	DEPTH (FT)	SAMPLES	N: BLOWS/FT P: TONS/SQ FT	MOISTURE CONTENT (%)	ATTEBERG LIMITS			MINUS NO. 200 SIEVE (%)	DRY DENSITY (Lbs./Cu.Ft.)	COMPRESSIVE STRENGTH (Lb/Sq. Ft.)	DRILLER: C. Deshotel	CHECKED BY: K. Gorsha
					LIQUID LIMIT	PLASTIC LIMIT	PLASTICITY INDEX				GROUNDWATER INFORMATION: No Water Seepage Noted While Drilling No Water Observed Upon Completion Boring Walls Remained Open	
					LL	PL	PI				SURFACE ELEVATION: Not Determined	
DESCRIPTION OF STRATUM												
	1			22	34	22	12	96			Brown & Gray Silty LEAN CLAY (CL) - SILT 75%; SAND 5%; CLAY 20%	
	2			23								
	3											
	4											
	5			24	36	24	12	98				
	6											
Boring Terminated @ 6.0 Feet												
NOTES: See Plan of Borings for Location Stratification and Groundwater Depths Are Not Exact												
N - STANDARD PENETRATION TEST RESISTANCE P - POCKET PENETROMETER RESISTANCE												

LOG OF BORING P-2

SHEET 1 of 1



Geotechnical Testing Laboratory, Inc.
226 Parkwood Drive
Alexandria, LA 71301
Telephone: (318) 443-7429

CLIENT: Red River Bank
PROJECT: Red River Bank - Camelia Branch
LOCATION: Lafayette, Lafayette Parish, Louisiana
FILE NO.: 04-24-058

DRILL DATE: 4/16/24

FIELD DATA				LABORATORY DATA						DRILLING METHOD(S): CME 45B, 4.5" I.D. Hollow Stem Auger	
SOIL SYMBOL	DEPTH (FT)	SAMPLES	N: BLOWS/FT P: TONS/SQ FT	MOISTURE CONTENT (%)	ATTERBERG LIMITS			MINUS NO. 200 SIEVE (%)	DRY DENSITY (Lbs./Cu.Ft.)	COMPRESSIVE STRENGTH (Lb./Sq. Ft.)	DRILLER: C. Deshotel CHECKED BY: K. Gorsha GROUNDWATER INFORMATION: No Water Seepage Noted While Drilling No Water Observed Upon Completion Boring Walls Remained Open SURFACE ELEVATION: Not Determined
					LIQUID LIMIT	PLASTIC LIMIT	PLASTICITY INDEX				
					LL	PL	PI				
	1			21	31	22	9	97			DESCRIPTION OF STRATUM Brown & Gray Silty LEAN CLAY (CL) 6.0'
	2			25							
	3										
	4										
	5			25							
	6										
Boring Terminated @ 6.0 Feet											
N - STANDARD PENETRATION TEST RESISTANCE P - POCKET PENETROMETER RESISTANCE											

NOTES:
See Plan of Borings for Location
Stratification and Groundwater Depths Are Not Exact

LOG OF BORING P-3

SHEET 1 of 1



Geotechnical Testing Laboratory, Inc.
226 Parkwood Drive
Alexandria, LA 71301
Telephone: (318) 443-7429

CLIENT: Red River Bank
PROJECT: Red River Bank - Camelia Branch
LOCATION: Lafayette, Lafayette Parish, Louisiana
FILE NO.: 04-24-058
DRILL DATE: 4/16/24

FIELD DATA		LABORATORY DATA							DRILLING METHOD(S): CME 45B, 4.5" I.D. Hollow Stem Auger			
SOIL SYMBOL	DEPTH (FT)	SAMPLES	N: BLOWS/FT P: TONS/SQ FT	MOISTURE CONTENT (%)	ATTEMBERG LIMITS			MINUS NO. 200 SIEVE (%)	DRY DENSITY (Lbs./Cu.Ft.)	COMPRESSIVE STRENGTH (Lb./Sq. Ft.)	DRILLER: C. Deshotel	CHECKED BY: K. Gorsha
					LIQUID LIMIT	PLASTIC LIMIT	PLASTICITY INDEX				GROUNDWATER INFORMATION: No Water Seepage Noted While Drilling No Water Observed Upon Completion Boring Walls Remained Open	
											SURFACE ELEVATION: Not Determined	
											DESCRIPTION OF STRATUM	
	1			25	35	23	12	95			Brown & Gray Silty LEAN CLAY (CL) - SILT 69%; SAND 5%; CLAY 26%	
	2			28								
	3											
	4											
	5			28	41	24	17	98				
	6											
Boring Terminated @ 6.0 Feet												
NOTES: See Plan of Borings for Location Stratification and Groundwater Depths Are Not Exact												
N - STANDARD PENETRATION TEST RESISTANCE P - POCKET PENETROMETER RESISTANCE												

LOG OF BORING P-4



Geotechnical Testing Laboratory, Inc.
226 Parkwood Drive
Alexandria, LA 71301
Telephone: (318) 443-7429

CLIENT: Red River Bank
PROJECT: Red River Bank - Camelia Branch
LOCATION: Lafayette, Lafayette Parish, Louisiana
FILE NO.: 04-24-058
DRILL DATE: 4/16/24

FIELD DATA				LABORATORY DATA						DRILLING METHOD(S): CME 45B, 4.5" I.D. Hollow Stem Auger		
SOIL SYMBOL	DEPTH (FT)	SAMPLES	N: BLOWS/FT P: TONS/SQ FT	MOISTURE CONTENT (%)	ATTERBERG LIMITS			MINUS NO. 200 SIEVE (%)	DRY DENSITY (Lbs./Cu.Ft.)			COMPRESSIVE STRENGTH (Lb./Sq. Ft.)
					LL	PL	PI					
	1			24	36	23	13	97			Brown & Gray Silty LEAN CLAY (CL)	
	2			26								
	3											
	4											
	5			27								
	6											
Boring Terminated @ 6.0 Feet												
NOTES: See Plan of Borings for Location Stratification and Groundwater Depths Are Not Exact												

N - STANDARD PENETRATION TEST RESISTANCE
P - POCKET PENETROMETER RESISTANCE

LOG OF BORING P-5

SHEET 1 of 1



Geotechnical Testing Laboratory, Inc.
226 Parkwood Drive
Alexandria, LA 71301
Telephone: (318) 443-7429

CLIENT: Red River Bank
PROJECT: Red River Bank - Camelia Branch
LOCATION: Lafayette, Lafayette Parish, Louisiana
FILE NO.: 04-24-058
DRILL DATE: 4/16/24


FIELD DATA		LABORATORY DATA							DRILLING METHOD(S): CME 45B, 4.5" I.D. Hollow Stem Auger			
SOIL SYMBOL	DEPTH (FT)	SAMPLES	N: BLOWS/FT P: TONS/SQ FT	MOISTURE CONTENT (%)	ATTEMBERG LIMITS			MINUS NO. 200 SIEVE (%)	DRY DENSITY (Lbs./Cu.Ft.)	COMPRESSIVE STRENGTH (Lb./Sq. Ft.)	DRILLER: C. Deshotel	CHECKED BY: K. Gorsha
					LIQUID LIMIT	PLASTIC LIMIT	PLASTICITY INDEX				GROUNDWATER INFORMATION:	
											No Water Seepage Noted While Drilling No Water Observed Upon Completion Boring Walls Remained Open	
											SURFACE ELEVATION: Not Determined	
DESCRIPTION OF STRATUM												
	1			23	32	22	10	96			Brown & Gray Silty LEAN CLAY (CL) - SILT 69%; SAND 4%; CLAY 27%	
	2			23								
	3											
	4											
	5			25	36	23	13	98				
	6											
Boring Terminated @ 6.0 Feet												
NOTES: See Plan of Borings for Location Stratification and Groundwater Depths Are Not Exact												
N - STANDARD PENETRATION TEST RESISTANCE P - POCKET PENETROMETER RESISTANCE												

UNIFIED SOIL CLASSIFICATION SYSTEM


MAJOR DIVISIONS			SYMBOL & LETTER		DESCRIPTION	
COARSE-GRAINED SOILS More than half of material larger than No. 200 sieve size	GRAVELS More than half of coarse fraction larger than No.4 sieve size	Clean Gravels (Little or no fines)		GW	WELL GRADED GRAVEL, GRAVEL-SAND MIXTURE	
				GP	POORLY GRADED GRAVEL, GRAVEL-SAND MIXTURE	
		Gravels with fines (Appreciable amount of fines)		GM	SILTY GRAVEL, GRAVEL-SAND-SILT MIXTURE	
				GC	CLAYEY GRAVEL, GRAVEL-SAND-CLAY MIXTURE	
	SANDS More than half of coarse fraction smaller than No.4 sieve size	Clean Sands (Little or no fines)		SW	WELL GRADED SAND, GRAVELLY SAND	
				SP	POORLY GRADED SAND, GRAVELLY SAND	
		Sands with fines (Appreciable amount of fines)		SM	SILTY SAND, SAND-SILT MIXTURE	
				SP-SM	SLIGHTLY SILTY SAND	
				SC	CLAYEY SAND, SAND-CLAY MIXTURE	
				ML	SILT WITH LITTLE OR NO PLASTICITY	
FINE-GRAINED SOILS More than half of material smaller than No. 200 sieve size	SILTS AND CLAYS Liquid limit less than 50			ML	CLAYEY SILT, SILT WITH SLIGHT TO MEDIUM PLASTICITY	
				ML	SANDY SILT	
				CL	SILTY CLAY, LOW TO MEDIUM PLASTICITY	
				CL	SANDY CLAY, LOW TO MEDIUM PLASTICITY (30% TO 50% SAND)	
				MH	SILT, FINE SANDY OR SILTY SOIL WITH HIGH PLASTICITY	
	SILTS AND CLAYS Liquid limit greater than 50			CH	CLAY, HIGH PLASTICITY	
				OH	ORGANIC CLAY OF MEDIUM TO HIGH PLASTICITY	
		HIGHLY ORGANIC SOILS				PT
	SEDEMENTARY ROCK TYPES:				LS	LIMESTONE
					MARL	MARL

TERMS CHARACTERIZING SOIL STRUCTURE

Slickensided	- Clays with polished and striated planes created as a result of volume changes related to shrinking, swelling and/or changes in overburden pressure.
Fissured	- Clays with a blocky or jointed structure generally created by seasonal shrinking and swelling.
Laminated	- Composed of thin alternating layers of varying color and texture.
Calcareous	- Containing appreciable quantities of calcium carbonate.
Parting	- Paper thin (less than 1/8 inch).
Seam	- 1/8 inch to 3 inch thickness.
Layer	- Greater than 3 inches in thickness.

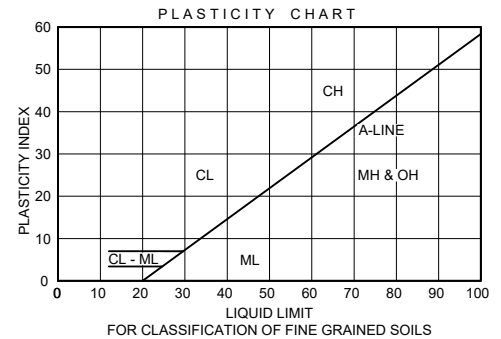

SAMPLE TYPES (Shown in Sample Column)

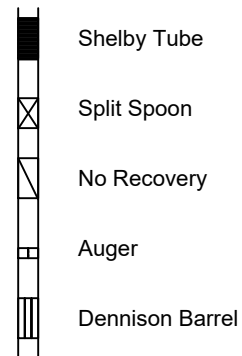


DENSITY AND CONSISTENCY				
COARSE-GRAINED SOILS		FINE-GRAINED SOILS		
DENSITY	PENETRATION RESISTANCE, N Blows per Foot	CONSISTENCY	COHESION Kips/Sq. Ft	PENETRATION RESISTANCE, N Blows per Foot
Very loose	0 - 2	Very Soft	<0.25	0 - 2
Loose	4 - 10	Soft	0.25 - 0.50	2 - 4
Medium Dense	11 - 30	Firm	0.50 - 1.00	4 - 8
Dense	31 - 50	Stiff	1.00 - 2.00	8 - 15
Very Dense	>50	Very Stiff	2.00 - 4.00	15 - 30
		Hard	>4.00	>30
PARTICLE SIZE IDENTIFICATION		RELATIVE COMPOSITION		
Cobbles	- Greater than 3 inches	Slightly	5 - 15%	
Gravel	- Coarse - 3/4 inch to 3 inches	With	16 - 29%	
	Fine - 4.76 mm to 3/4 inch	Sandy	30 - 50%	
Sand	- Coarse - 2 mm to 4.76 mm	(or gravelly)		
	Medium - 0.42 mm to 2 mm			
	Fine - 0.074 mm to 0.42 mm			
Silt & Clay	- Less than 0.074 mm			

CLASSIFICATION, SYMBOLS AND TERMS USED ON GRAPHICAL BORING LOGS

APPENDIX “B”


CONTENTS

Banking Equipment

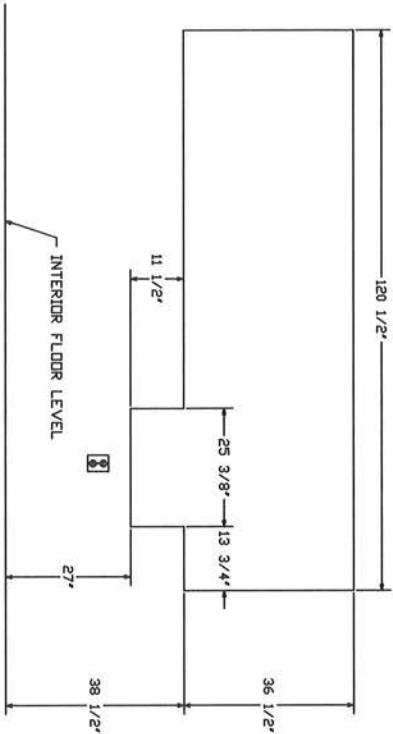


MASONRY OPENING - INTERIOR DETAIL

POWER REQUIREMENTS
117 VAC, 60 HZ
18 AMP WITH HEATER OPTION
4 AMP WITHOUT HEATER OPTION

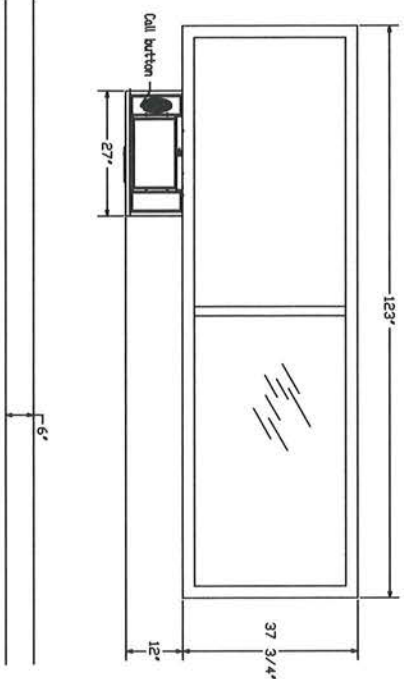


EXTERIOR ELEVATION

NOTE
If outside elevation
is lower add the
difference. Example
if lower the
dimension would be
37 1/8"

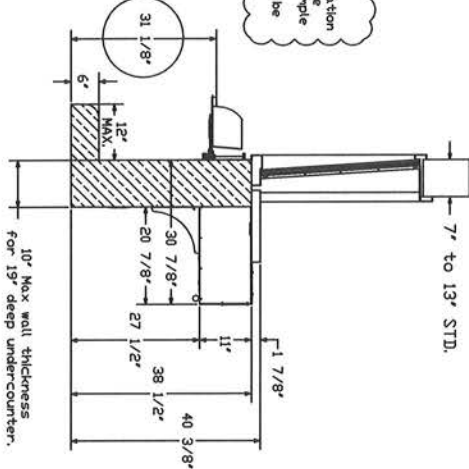

SECTION VIEW


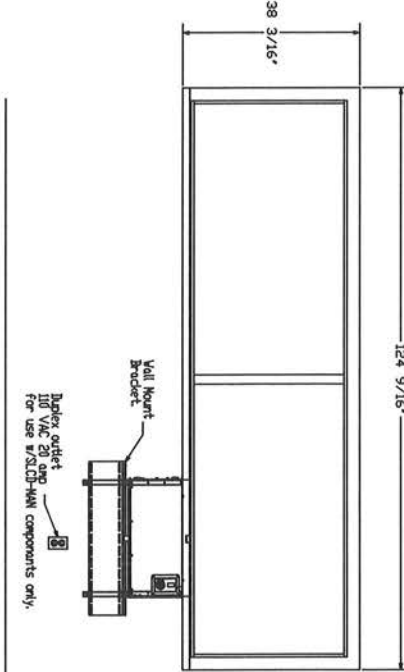


INTERIOR ELEVATION



REVISION
REV 1 9/4/2024
UPDATED MASONRY OPENING DIMENSIONS

HAMILTON BY GUNNEBO	
PROPRIETARY AND CONFIDENTIAL THESE DRAWINGS ARE THE PROPERTY OF HAMILTON SAFE CO. AND SHALL NOT BE REPRODUCED, COPIED, USED AS THE BASIS FOR MANUFACTURE OR SALE OF APPARATUS WITHOUT PERMISSION	DESCRIPTION 310D WINDOW WITH SECURE LARGE COMMERCIAL DRAWER MAIN (BOUND HILL) OR MOT (COLLEGE HILL) UL LISTED
DRAWING/MODEL NUMBER 24-123	DATE 7/18/2024

MINIMUM CANOPY HEIGHT OF 10'-0"

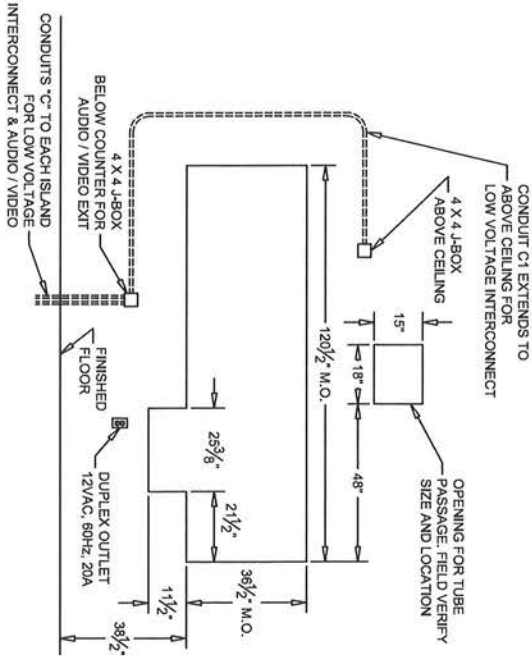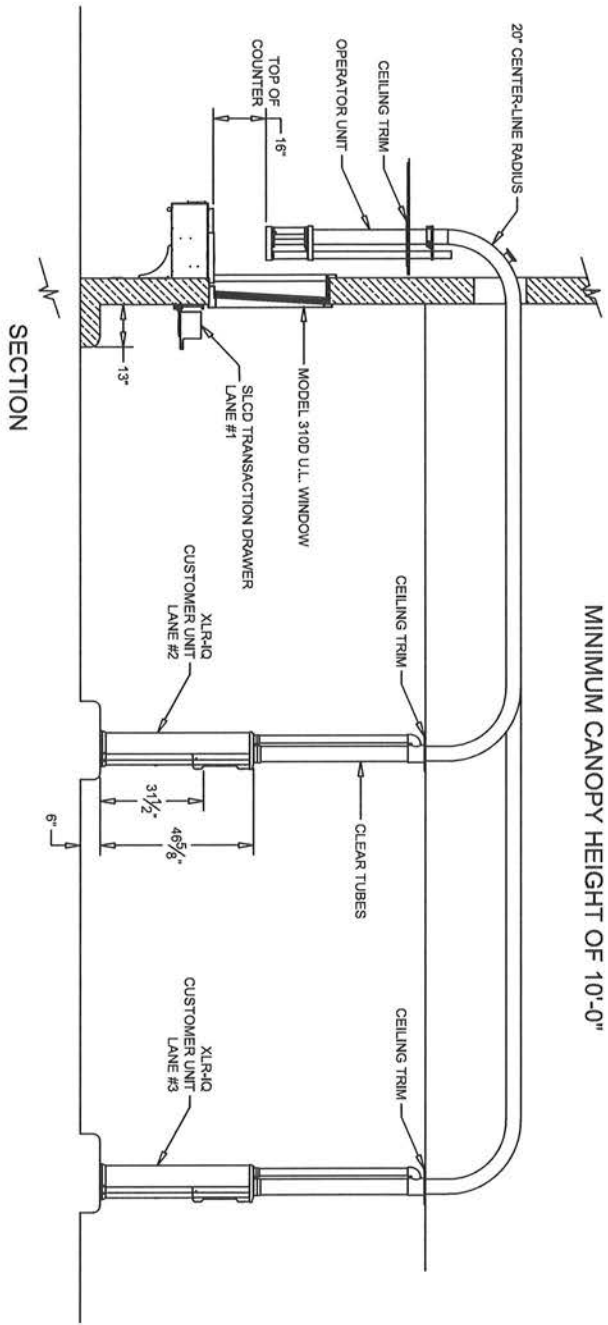

MASONRY DETAIL
(FOR MODEL 310D U.L. WINDOW)

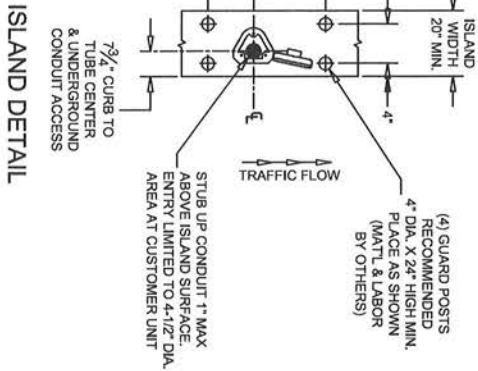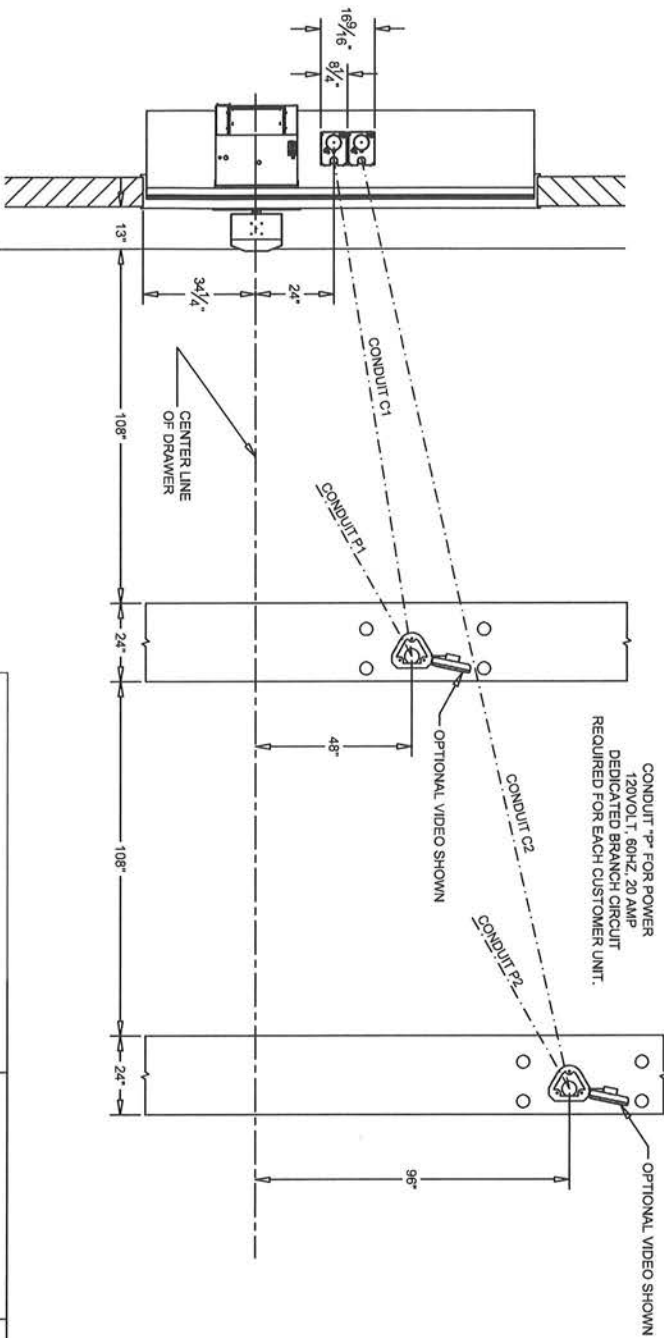

ISLAND DETAIL


NOTE: CONDUIT -P- TO BUILDING POWER PANEL, CONDUIT -C- TO JUNCTION BOX BELOW COUNTER AND EXTENDED ABOVE CEILING TO TELLER AREA (CONDUIT -C- REQUIRES TWO CAT 5a AND ONE AUDIO CABLE PER LANE)

HAMILTON
BY GUNNEBO

PROPRIETARY AND CONFIDENTIAL
THESE DRAWINGS ARE THE PROPERTY OF HAMILTON SAFE CO. AND SHALL NOT BE REPRODUCED, COPIED, USED AS THE BASIS FOR MANUFACTURE OR SALE OF APPARATUS WITHOUT PERMISSION


DESCRIPTION

PNEUMATIC TUBE SYSTEMS
MODEL XLR-10
212" SYSTEM - OVERHEAD TUBING

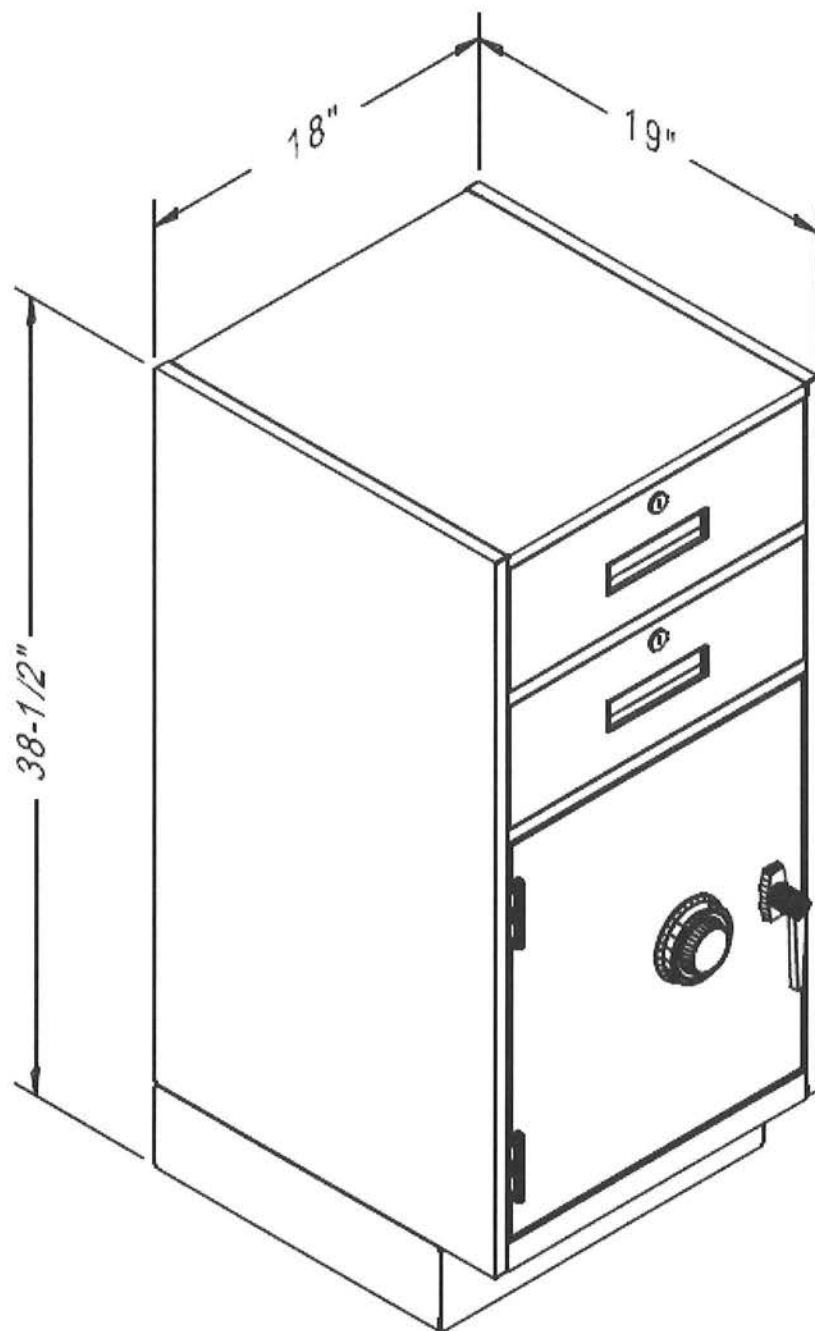




NCR SelfServ™ 88 ATM Site Preparation

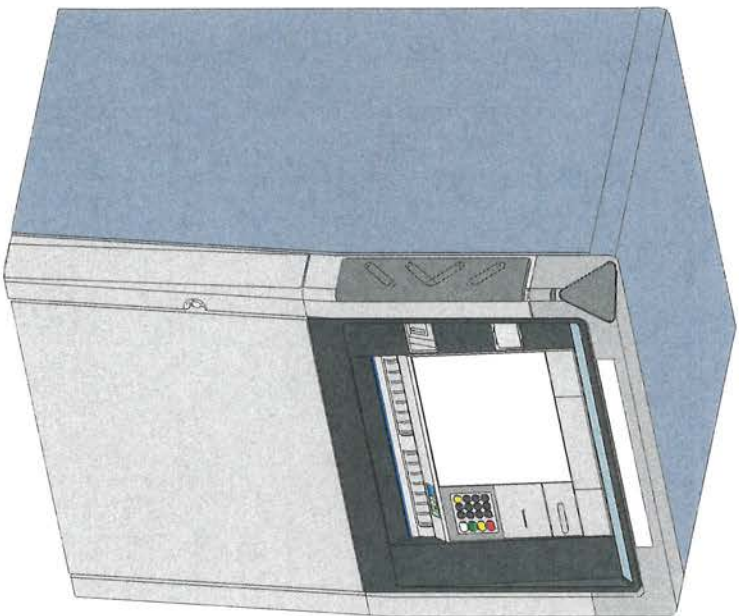

AC WIRING DETAILS

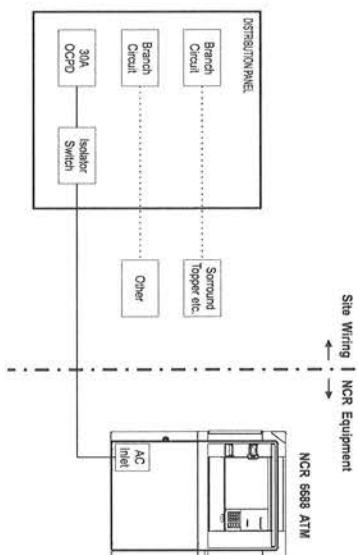


Note 1: Dedicated 30A Service - The NCR SelfServ 88 ATM must have a dedicated 30A service.


Note 2: Branch Circuits - The conductors (L, N, E) must comply with all national and local regulations.

Note 3: Distribution Panel - The distribution panel must be free of heavy start loads and other electrically noisy equipment.


AC Distribution Wiring Diagram

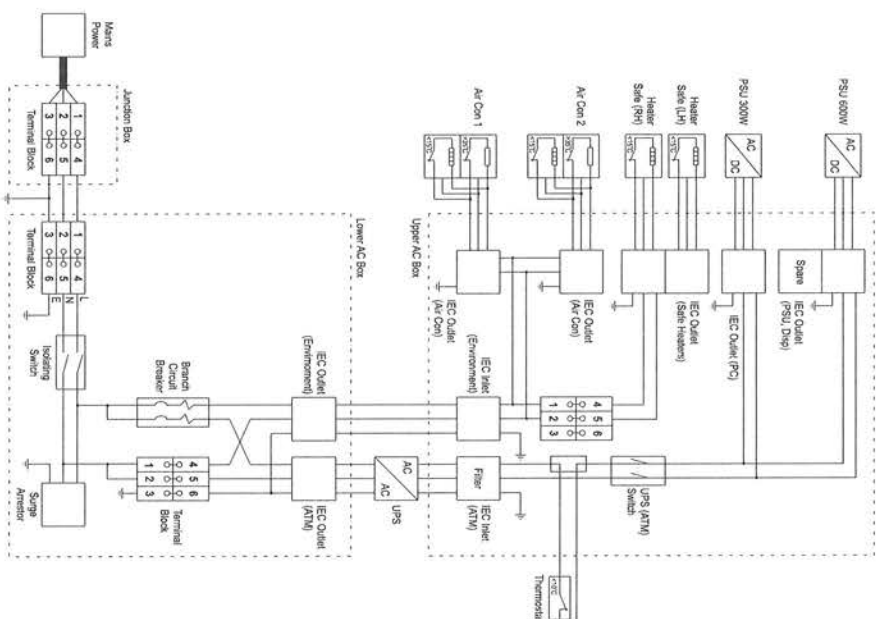

PACKAGE DIMENSIONS

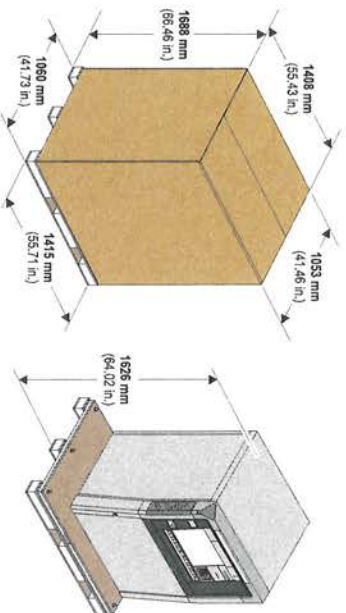


ATM DIMENSIONS

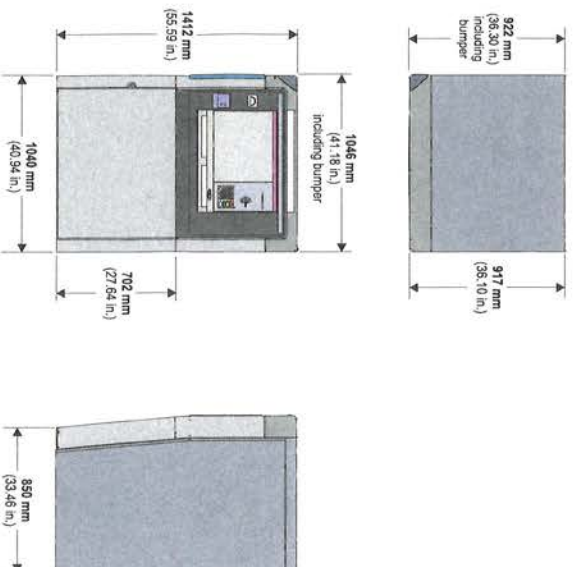


ATM POSITION ON ISLAND

The illustration below shows the dimensions for the minimum island size. NCR recommends that the base of the ATM be positioned **92.4 mm (3.64 in.)** from the front of the island, so that the front bollards are in line with the fascia surround (refer to Island Dimensions and Bollard Locations illustration).

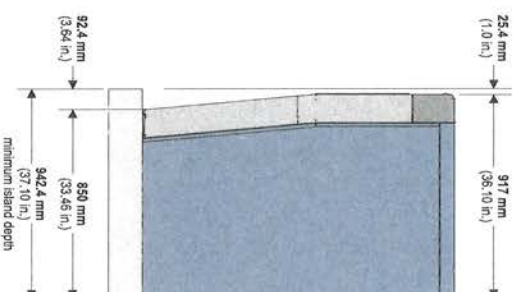

ISLAND DIMENSIONS AND BOLLARD LOCATIONS

The illustration below shows the dimensions for the minimum island size for a drive-up installation. NCR recommends that the rear bollards are **102 mm (4.0 in.)** in diameter, and positioned in line with the rear of the ATM. Front bollards are **102 mm (4.0 in.)** in diameter and positioned **25.4 mm (1.0 in.)** back from the front of the island. When locating the bollards allow sufficient working space for servicing the air conditioning unit.

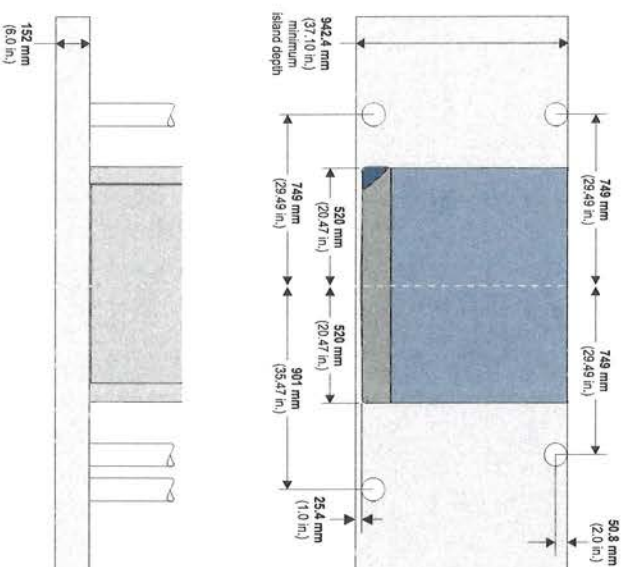

Anti-theft Bollards

If anti-theft bollards (also known as anti lassoing bollards) are to be fitted, the bollard exclusion zone around the ATM must be complied with to allow sufficient access for removing panels, refer to the Servicing Areas section.

Variant Details

WEIGHT

Standard Security Enclosures

	CEN Grade I
Maximum weight	983 kg (2167.1 lb.)
Floor loading	1996 kg/m² (326.8 lb./ft ²)

SECURITY BOLTS

The island, or base, must be capable of withstanding the loading imposed by the anchor points for the bolts. Bolts and anchors must be supplied by the owning organisation.

To ensure conformity to EN1143-1 Anchoring Strength Test, it is recommended that the ATM is bolted to the island, or base, through all six of the security enclosure bolt holes, using bolts with anchor washers as specified below. Bolts and anchor washers are to be supplied by the owning organisation.

Make sure that the island, or base, is capable of withstanding the loading imposed by the anchor points for these bolts.

If an adjustable plinth is used, it must be bolted to the island, or base, to the same specification as the ATM.


The minimum specification for bolts and washers to secure the ATM is:

- Bolts
- Type - either resin anchor or shield anchor bolts
- Size - **M16** (5/8 in.)
- Minimum Length - **150 mm** (5.9 in.)
- Strength - high tensile (minimum ISO property class **8.8**).
- Washers
- Type - flat, steel (as per DIN7349 or equivalent)
- Size - **M16** (5/8 in.)
- Outer diameter - no greater than **40 mm** (1.58 in.)
- Minimum thickness - **6 mm** (0.2 in.).

BOLT HOLES

The ATM should be bolted to the floor or plinth, through the holes marked 'A', using the six bolts with anchor washers.


The hole marked 'B' enables a security sensor to be fitted.

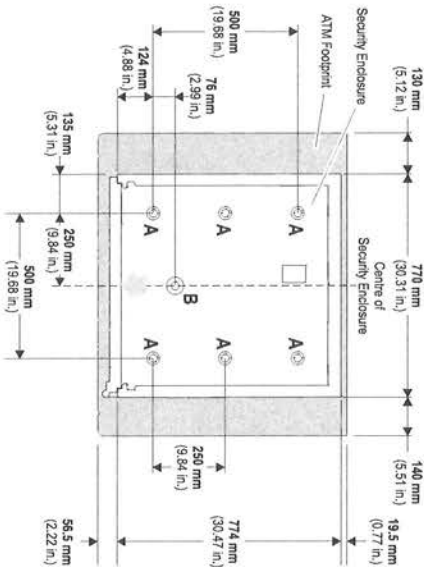

CABLE ENTRY

Cables enter the ATM through a hole in the base of the security enclosure. Distribution boxes and any power and wiring conduits must not protrude above the surface of the island.

ATM Cable Entry


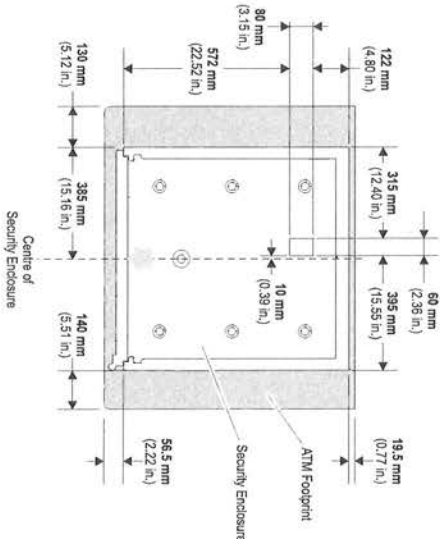


Island Conduit Hole

There should be a conduit hole in the island of sufficient size to allow the cables to be coiled ready to be brought into the security enclosure.

Make sure that the island conduit hole is free from any material that may impede the cables. The hole should not be sealed or filled with concrete.

The actual conduit hole may be larger than that shown depending on the installation.

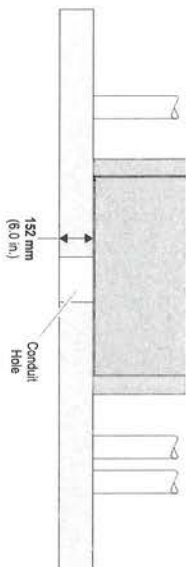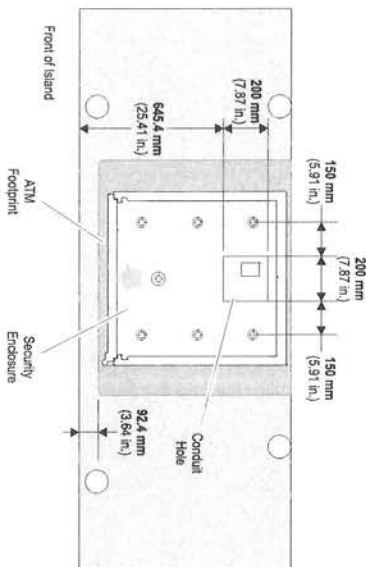


Class 1 Vault

- 16'0" D x 10'6" W x 8'10" H (Outside Dimensions)
- 15'4" D x 9'10" W x 8'6" H (Inside Dimensions)
- 5 Sided
- (1) Vent Panel(s)
- (1) Conduit Panel(s)
- (1) Sprinkler Panel(s)

Class 1 Hyde Park Vault Door


- Right Swing
- Grill Daygate

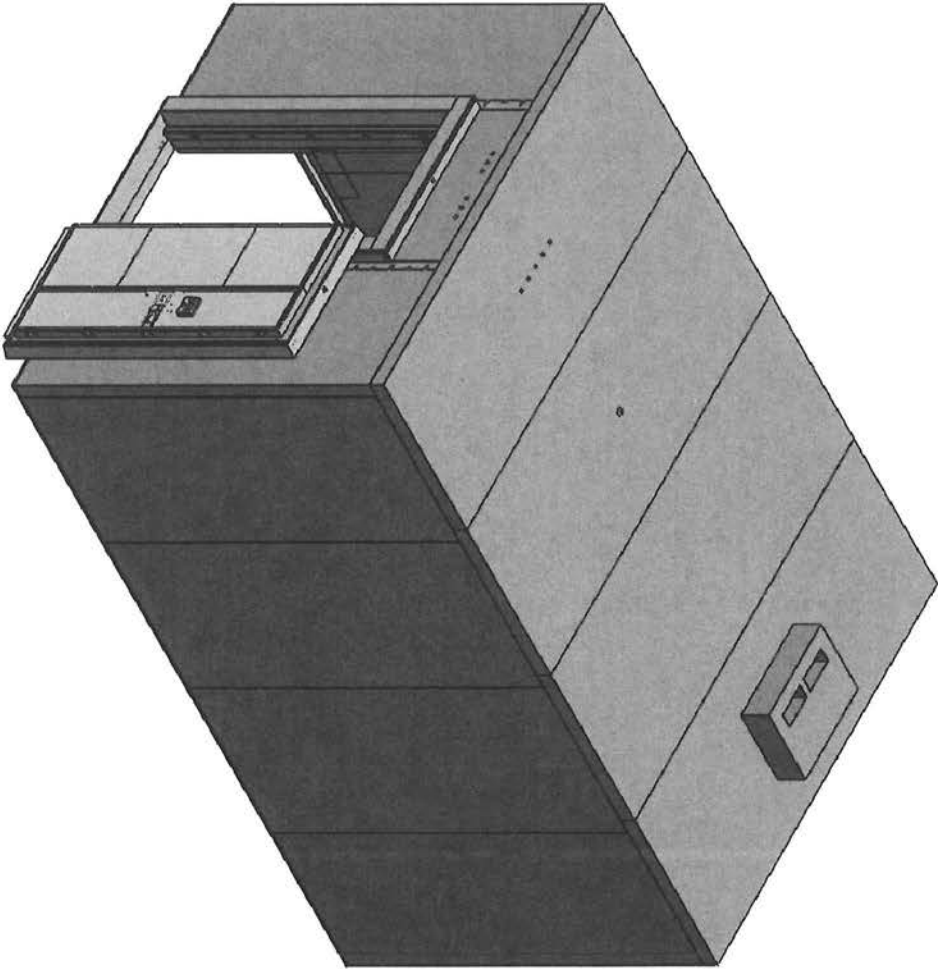


Approval Signature: _____

By signing this drawing you acknowledge that everything on the drawing and quote match your request. Hamilton will not be able to send this order through production without a signature.


est. 1967 HAMILTON CUSTOM MADE SECURITY		PROHIBIT AND CONFIDENTIAL THIS DRAWING IS THE PROPERTY OF HAMILTON VULTRONICS AND NOT BE REPRODUCED, COPIED, OR USED IN ANY MANNER WITHOUT PERMISSION	
Customer: Red River Bank		P.O. Number:	
Dealer: Metairie, LA United States of America (USA)		Quote Number: 49946806024	
Date: January 11 2023		Sales Order Number: 499468	
Drawn By: Adam Barber			

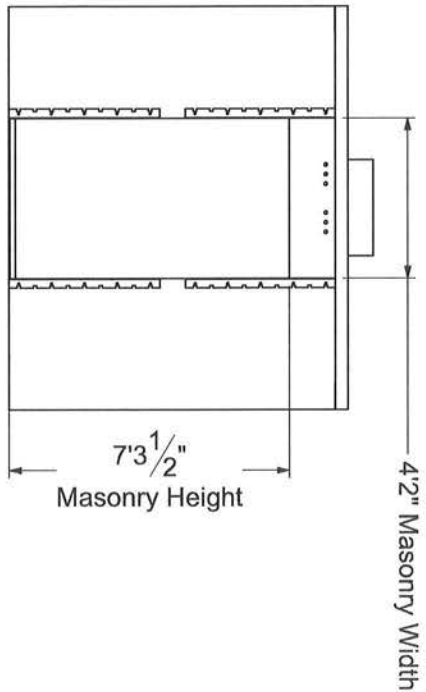

Front View

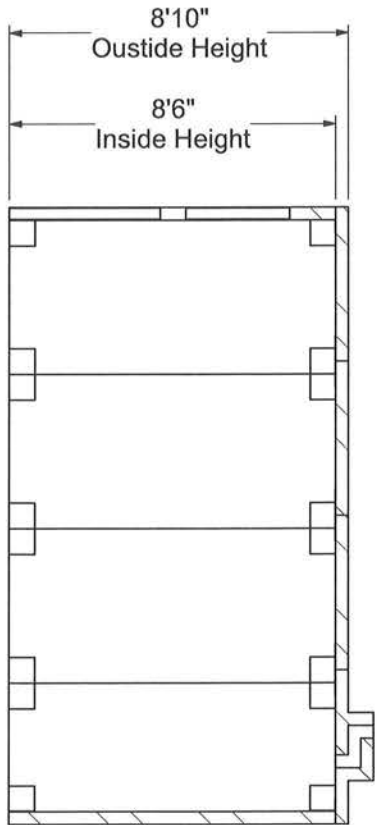

Section View

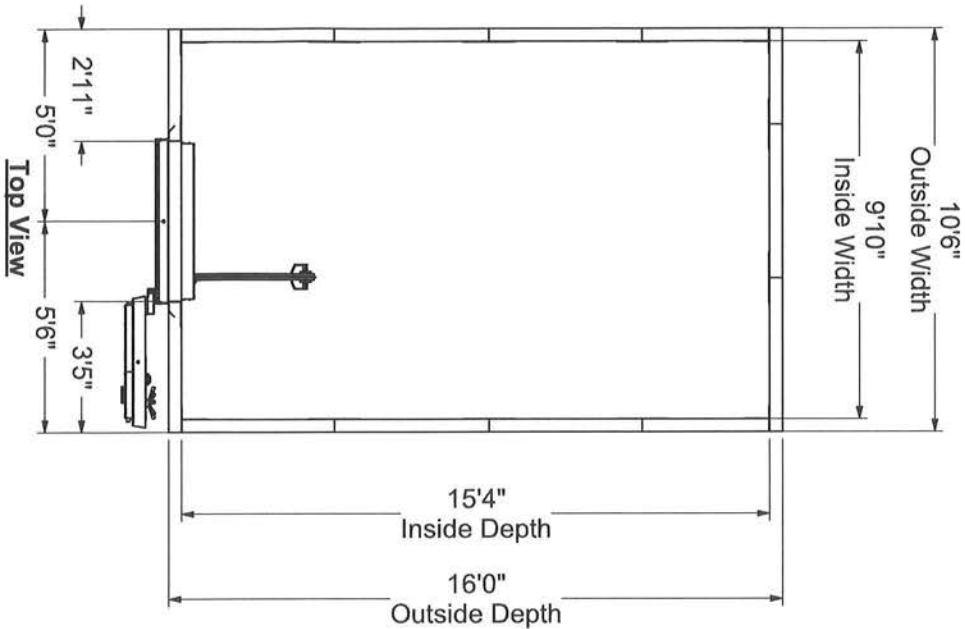

Top View

- Class 1 Vault**
- 16'0" D x 10'6" W x 8'10" H (O.D.)
 - 15'4" D x 9'10" W x 8'6" H (I.D.)
 - 5 Sided
 - (1) Vent Panel(s)
 - (1) Conduit Panel(s)
 - (1) Sprinkler Panel(s)


Class 1 Hyde Park Vault Door

- Right Swing
- Grill Daygate

est. 1967
HAMILTON
CUSTOM MADE SECURITY



FORWARD AND CONFIDENTIAL
THESE DRAWINGS ARE THE PROPERTY
OF HAMILTON VAULTS CO. AND SHALL
NOT BE LOANED, REPRODUCED, COPIED,
OR IN ANY MANNER DISCLOSED
AT THE BASIS FOR MANUFACTURE OR
SALE OF APPARATUS WITHOUT
PERMISSION

Customer: Red River Bank		P.O. Number:	
Metairie, LA United States of America (USA)		Quote Number: 49946806024	
Decide:	Hamilton Vaulttronics	Sales Order Number: 499468	
Date:	January 11 2023		
Drawn By:	Adam Barber		

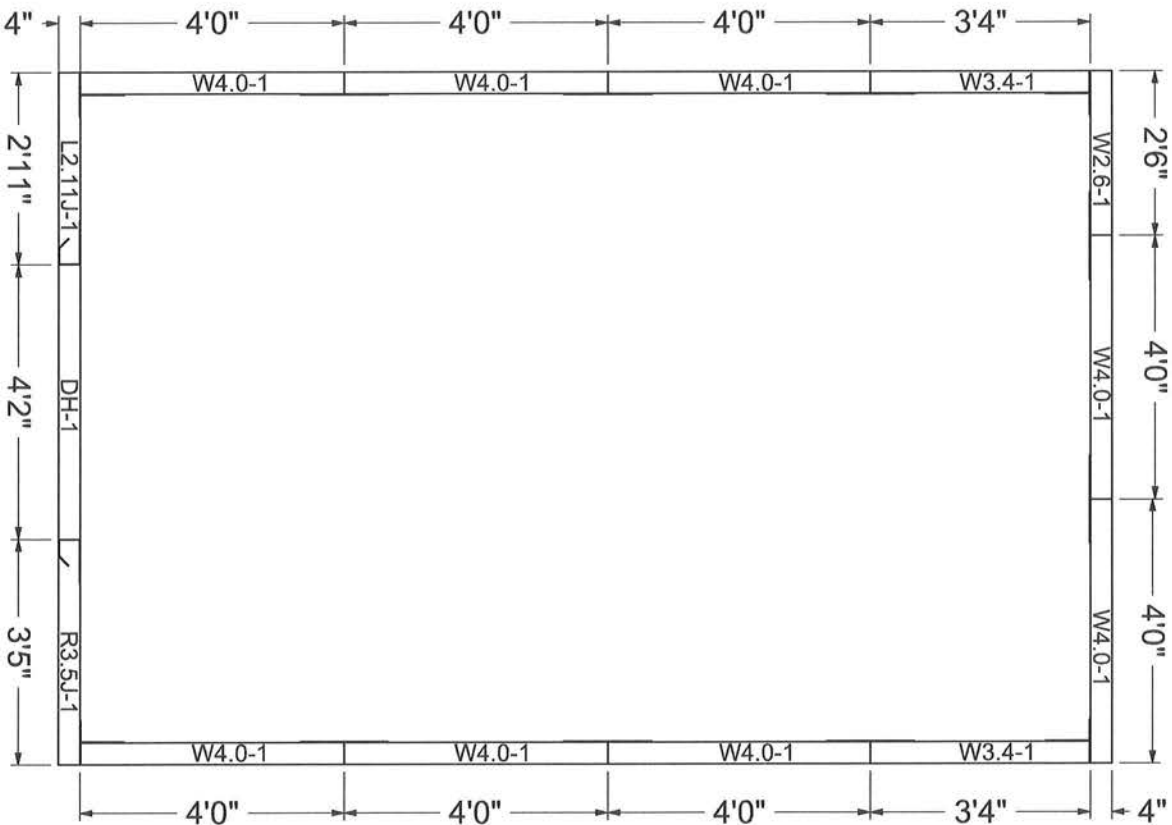





Panel Layout

est. 1967 HAMILTON CUSTOM MADE SECURITY		PROPRIETARY AND CONFIDENTIAL THESE DRAWINGS ARE THE PROPERTY OF HAMILTON SAFE CO. AND SHALL NOT BE REPRODUCED, COPIED, USED AS THE BASIS FOR MANUFACTURE OR SALE OF APPARATUS WITHOUT PERMISSION	
Customer: Red River Bank		Metairie, LA United States of America (USA)	
Dealer:	Hamilton Vaulttronics	P.O. Number:	
Date:	January 11 2023	Quote Number: 49946808024	
Drawn By:	Adam Barber	Sales Order Number: 499468	

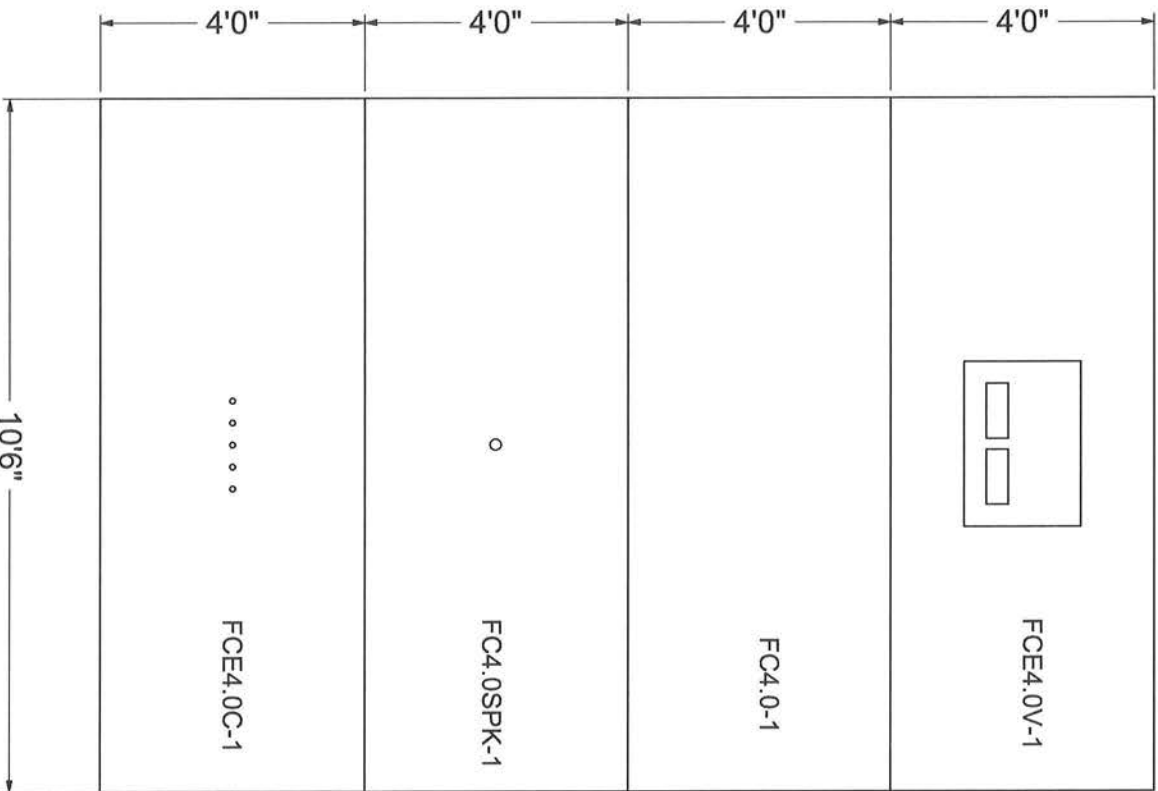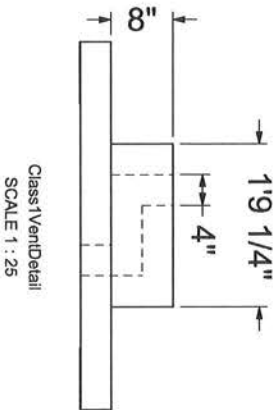

Ceiling Panel Layout

est. 1967 HAMILTON CUSTOM MADE SECURITY		PROPRIETARY AND CONFIDENTIAL THESE DRAWINGS ARE THE PROPERTY OF HAMILTON SAFE CO. AND SHALL NOT BE REPRODUCED, COPIED, OR IN ANY MANNER DISCLOSED OR USED FOR ANY PURPOSE WITHOUT PERMISSION.	
Customer: Red River Bank Metairie , LA United States of America (USA)		Decided: Hamilton Vaulttronics	P.O. Number:
Date: January 11 2023		Quote Number: 499468Q6024	
Drawn By: Adam Becker		Sales Order Number: 499468	

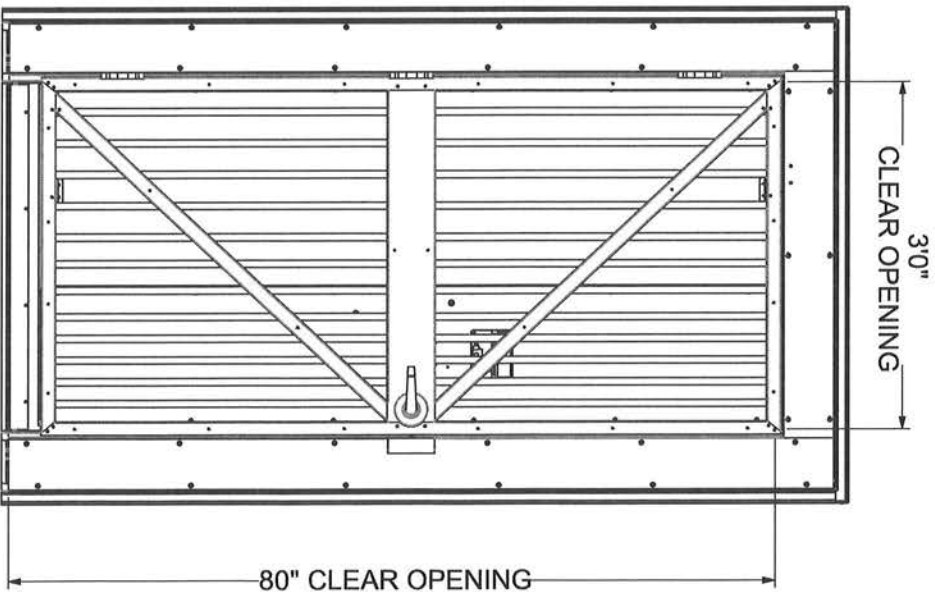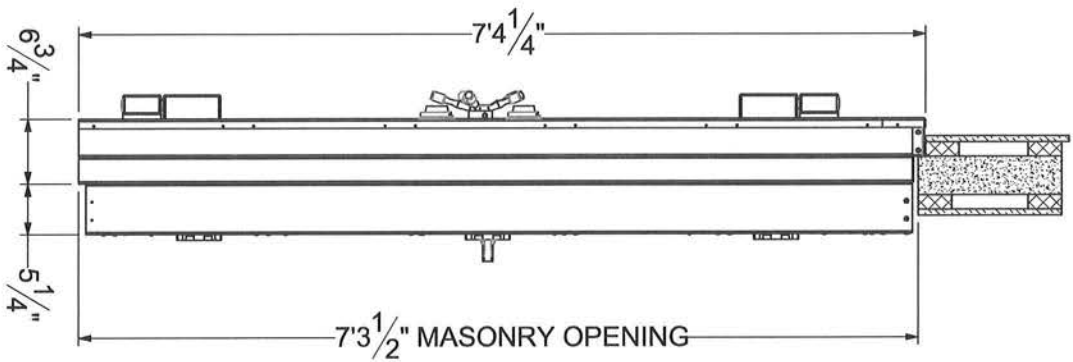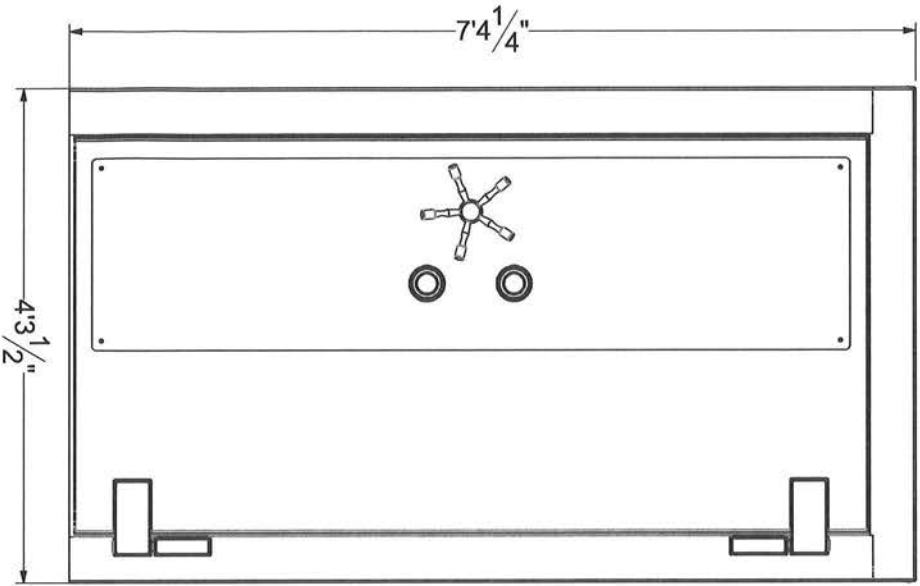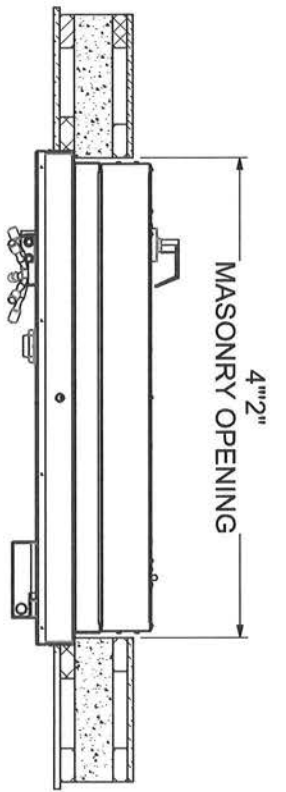

Hyde Park Class 1 Door Right Hand Swing
Stainless Steel & Charcoal Grey Powder Coat Finish
Estimated Weight: 2,500 LBS
Grill Daygate
Set up for 4" Wall Thickness

est. 1967
HAMILTON
CUSTOM MADE SECURITY

PROPRIETARY AND CONFIDENTIAL
THESE DRAWINGS ARE THE PROPERTY
OF HAMILTON SAFE CO. AND SHALL
NOT BE REPRODUCED, COPIED, USED
OR IN ANY MANNER DISCLOSED
OR SALE OF MATERIALS WITHOUT
PERMISSION

Customer:

Red River Bank


Dealer: Metairie, LA United States Of America (USA)

Date: January 11 2023


Quote Number: 49946806024

Drawn By: Adam Berger

Order Number: 499468

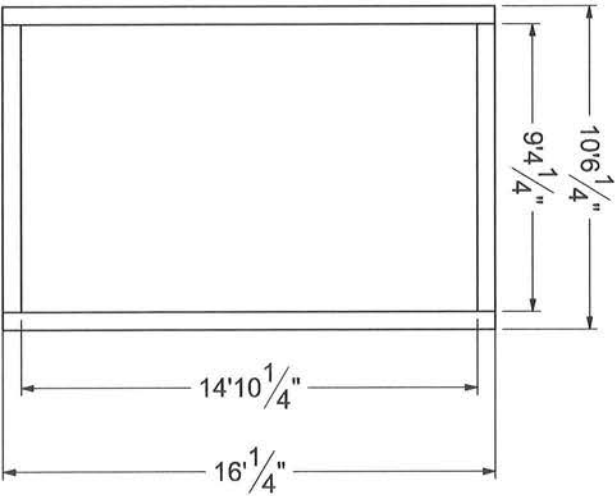

Plan - Anchor Plates (By Others)

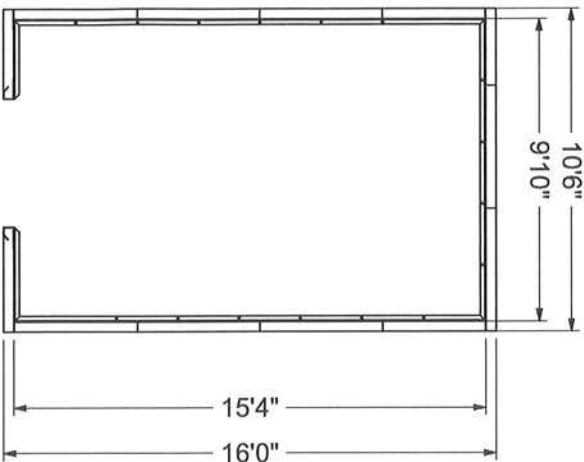

Plan - Vault Attachment to Slab

PLATE MUST BE INSTALLED LEVEL IN THE FLOOR BEFORE CONCRETE POUR.
RECOMMENDED TO USE 1/2" ANCHOR PLATES

IT IS RECOMMENDED TO HAVE TWO 3/4" AIR HOLES AT THE VAULT DOOR OPENING.

VAULT & VAULT DOOR CAN NOT BE INSTALLED PROPERLY IF THESE CONDITIONS ARE NOT MET.

ALL CORRECTIONS MUST BE MADE PRIOR TO VAULT INSTALLATION AT THE EXPENSE OF THE GENERAL CONTRACTOR.

FORCING PLATES AFTER POUR CAN CAUSE AIR POCKETS AND UNEVEN PLATES

2in x 2in x 1/8in ANGLE SUPPLIED FOR ALL HORIZONTAL CORNERS THE ANGLES ARE PRE-DRILLED WITH 5/8in DIAMETER HOLES ON 24in CENTERS FOR ANCHORING TO SLAB.
(1/2in ANCHORS BY OTHERS)

est. 1967 HAMILTON CUSTOM MADE SECURITY		PROPERTY AND CONFIDENTIAL THIS DOCUMENT IS THE PROPERTY OF HAMILTON SECURITY AND IS NOT BE REPRODUCED COPIED OR USED AS THE BASIS FOR MANUFACTURE OR SALE OF APPARATUS WITHOUT PERMISSION	
Customer: Red River Bank		P.O. Number:	
Dedicated: Metairie, LA United States of America (USA)		Quote Number: 49946806024	
Date: January 11 2023		Sales Order Number: 499468	
Drawn By: Adam Bender			


NOTES:

1. PANELS ARE CONSTRUCTED OF HIGH STRENGTH FIBROUS CONCRETE REINFORCED WITH REBAR. FLAT SIDED JOINTS FOR ADDED STRENGTH. WELD PADS CAST INTO ALL FOUR CORNERS ON INTERIOR OF PANEL.
2. WELD RECOMMENDATIONS ARE ON PAGE 6, IN SOME AREAS DIFFERENT WELDING REQUIREMENTS MAY BE REQUIRED.
3. ALL ELECTRIC / UTILITY CONNECTIONS (BY OTHERS).
4. ALL STRUCTURAL DESIGN OF THE SUPPORTING FLOOR TO BE DEVELOPED BY STRUCTURAL ENGINEER AT PURCHASERS' EXPENSE.
5. SEISMIC CALCULATIONS (BY OTHERS), IF REQUIRED.
6. PANELS ARE SHIPPED ON A FLATBED TRUCK. LIFTING INSERTS IN EACH END OF PANEL FACILITATES LIFTING AND INSTALLATION.
7. WALL COVERINGS (BY OTHERS)
8. FOR PROPER INSTALLATION, ALLOW 12" OF CLEARANCE AROUND PERIMETER OF VAULT.

NOTE: PANELS HAVE LIFTING INSERTS CAST INTO EACH END PART # 15-074 : 3/4"-10 THREAD HOIST RING (1 1/2" LONG GR8 BOLT) TO BE RATED FOR 5,000 LBS. LIVE LOAD FOLLOW DIRECTIONS STRAPPED TO HOIST RING INSTALLATION TORQUE 100-FT-LB

NOTE: VAULT DOOR HAS A INSERT CAST INTO TOP PART # 15-075 : 3/4"-10 THREAD HOIST RING (8" LONG GR7 BOLT) TO BE RATED FOR 5,000 LBS. LIVE LOAD FOLLOW DIRECTIONS STRAPPED TO HOIST RINGINSTALLATION TORQUE 100-FT-LB

9. ALLOWANCE FOR GROWTH OF APPROXIMATELY 1" PER 15'-0" OF VAULT SHOULD BE CONSIDERED.
10. FOR A SIX SIDED APPLICATION 3/8" PLYWOOD UNDERLAYMENT IS RECOMMENDED (MATERIAL & LABOR BY GENERAL CONTRACTOR)
11. PANELS ARE NON-LOAD BEARING AND ARE NOT ENGINEERED TO SUPPORT THE BUILDING STRUCTURE, HEATING/COOLING UNITS, SIX SIDED FLOORS CANNOT FREE SPAN, ETC.
12. VAULT DOOR HAS AN OPTIONAL ELECTRIC POWERED VENTILATOR, ADAPTER PLUG WITH 25FT CORD EXTENDS OUT THE TOP OF VAULT DOOR TRIM. (BY OTHERS) PROVIDE 110V SERVICE / 24HR. SERVICE DUPLEX OUTLET. 110V / 60HZ / 2AMP.
13. IT IS THE RESPONSIBILITY OF THE OWNER/ARCHITECT/GENERAL CONTRACTOR TO ENSURE THAT ALL LOCAL, STATE, & FEDERAL ADA REGULATIONS ARE IN COMPLIANCE.
14. VAULT DOOR FLOOR PLATE IS 5/8" THICK, IT IS THE RESPONSIBILITY OF THE GENERAL CONTRACTOR TO FLOAT THE FLOOR TO THE TOP OF THE DOOR PLATE FOR A SMOOTH TRANSITION. A RAMPED TRANSITION PLATE IS AVAILABLE AS AN OPTION IF THIS CAN NOT BE COMPLETED

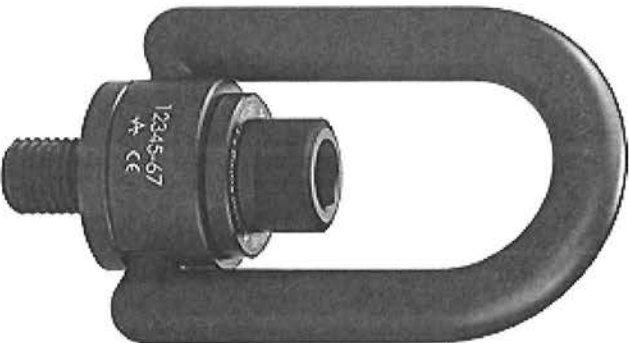


HOIST RING FOR PANELS (PICTURE)

est. 1967 HAMILTON CUSTOM MADE SECURITY		PROPRIETARY AND CONFIDENTIAL THESE DRAWINGS ARE THE PROPERTY OF HAMILTON SECURITY AND SHALL NOT BE REPRODUCED OR COPIED IN ANY MANNER WITHOUT THE WRITTEN PERMISSION OF HAMILTON SECURITY	
Customer:	Red River Bank	Dealer:	P.O. Number:
	Metairie, LA United States of America (USA)		
Date:	January 11 2023	Quote Number:	49946806024
Drawn By:	Adam Barber	Sheet Order Number:	499468

NOTE: CEILING / FLOOR PANELS ARE NOT DESIGNED FOR THE WELD PADS TO LINE UP WITH THE WALL PANEL WELD PADS CEILING / FLOOR WELD PADS ARE TO BE WELDED TO EACH OTHER THEN WELDED TO THE SUPPLIED ANGLE. THE ANGLE WILL THEN BE WELDED TO THE WALL PANEL WELD PADS

VAULT PANEL ATTACHMENT

NOTE: U.L. DOES NOT SPECIFY HOW A VAULT IS TO BE ATTACHED THE ABOVE IS A SUGGESTION BASED ON A TYPICAL INSTALLATION. STRUCTURAL / SEISMIC CALCULATIONS MAY BE REQUIRED PER JOB SITE. CALCULATIONS MUST BE DONE BY AN STRUCTURAL ENGINEER THAT IS LICENSED IN THE LOCATION OF THE INSTALLATION IN CERTAIN AREAS OF THE WORLD THE WELD OR ANGLE SPECS MY DIFFER THEN WHAT IS SHOWN IN A TYPICAL INSTALLATION HAMILTON SAFE IS NOT RESPONSIBLE FOR THE COST OF OTHER ATTACHMENT ANGLES / MATERIALS OR COST OF ANY CALCULATIONS.

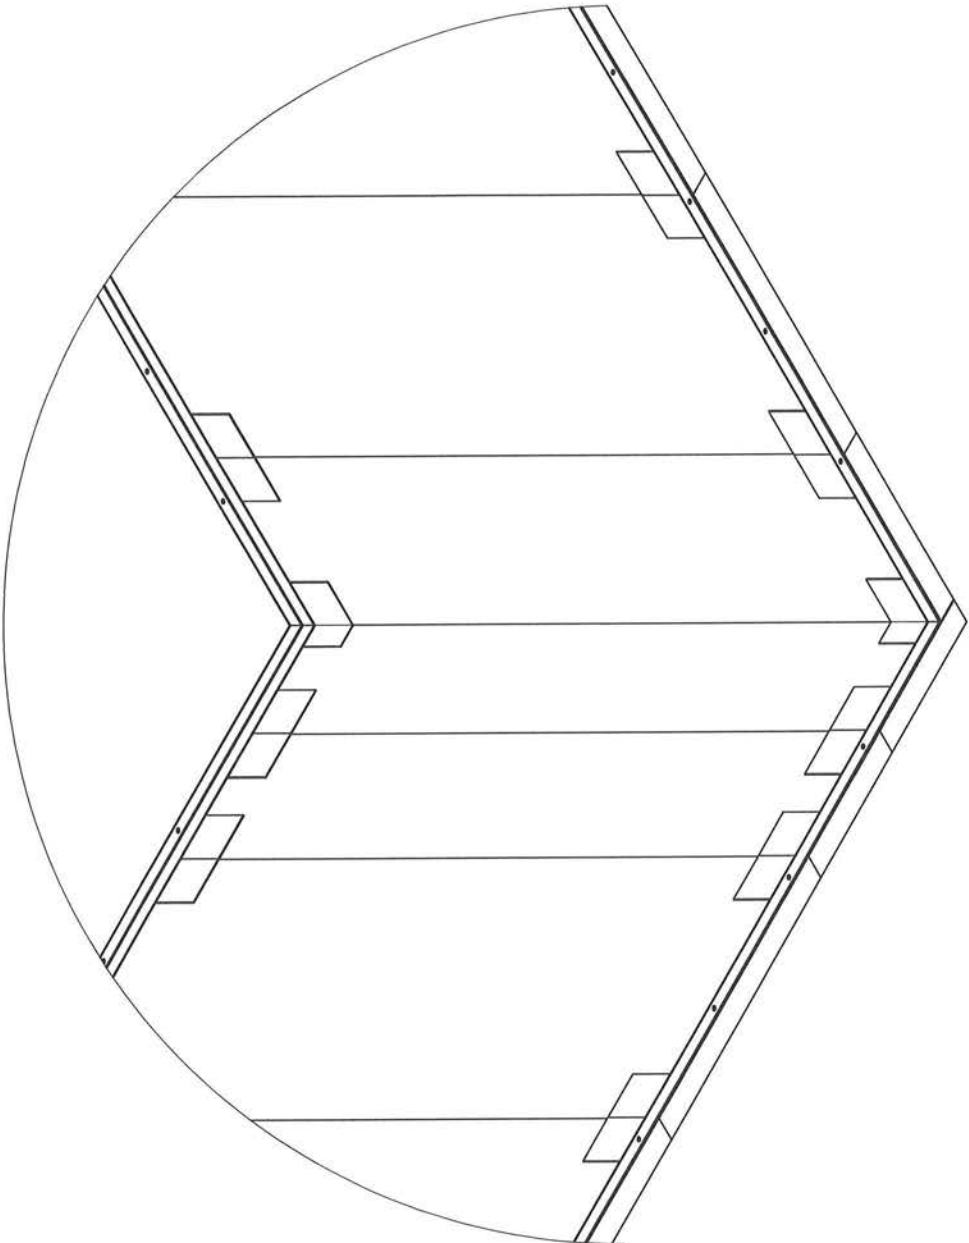

The panels should be attached to each other & to the 2" x 2" x 1/8" angle by a min. 3" of weld. This can be one 3" long weld or 3 - 1" beads

est. 1987 HAMILTON CUSTOM MADE SECURITY		PROPRIETARY AND CONFIDENTIAL THESE DRAWINGS ARE THE PROPERTY OF HAMILTON SAFE CO. AND SHALL NOT BE REPRODUCED, COPIED, OR AS THE BASIS FOR MANUFACTURE OR SALE OF ANY SAFE WITHOUT PERMISSION	
Customer: Red River Bank		Project: Metairie , LA United States of America (USA)	
Reorder: Hamilton Vaulttronics		P.O. Number:	
Date: January 11 2023		Quote Number: 499468Q6024	
Drawn By: Adam Becker		Sales Order Number: 499468	

Panel Name	Number Required	Width Feet	Width Inches	Height Feet	Height Inches	Weight per Panel (LBS)	Total Panel Weight (LBS)	Description	Checklist
W4.0-1	8	4	0	8	6	1836	14688	Wall Panel	
W3.4-1	2	3	4	8	6	1530	3060	Wall Panel	
W2.6-1	1	2	6	8	6	1147.5	1147.5	Wall Panel	
R3.5J-1	1	3	5	8	6	1568.25	1568.25	Right Jamb Panel	
L2.1J-1	1	2	11	8	6	1338.75	1338.75	Left Jamb Panel	
FCE4.0V-1	1	4	0	10	6	2268	2268	Vent End Panel	
FCE4.0C-1	1	4	0	10	6	2268	2268	Conduit End Panel	
FC4.0SPK-1	1	4	0	10	6	2268	2268	Sprinkler Panel	
FC4.0-1	1	4	0	10	6	2268	2268	Ceiling Panel	
DH-1	1	4	2	1	2.5	271.875	271.875	Header	
Total Amount of Panels	18					Total Weight of All Panels	31146.375		

Additional Equipment		
Description	Number Required	Weight (LBS)
2" x 2" x 1/8" Angles	13	221
Boxes of Shim Stock	1	50
Cases of Grey Caulk	1	14
Class 1 Hyde Park Door	1	2500
	Total Equipment Weight	2785

est. 1967 HAMILTON CUSTOM MADE SECURITY		PROPRIETARY AND CONFIDENTIAL THESE DRAWINGS ARE THE PROPERTY OF HAMILTON SECURITY AND SHALL NOT BE REPRODUCED, COPIED, USED AS THE BASIS FOR MANUFACTURE OR SALE OF APPARATUS WITHOUT PERMISSION	
Customer: Red River Bank Metairie, LA United States of America (USA)			
Order: Hamilton Vaulttronics	P.O. Number:		
Date: January 11 2023	Quote Number: 49946806024		
Drawn By: Adam Barber	Sheet Order Number: 499468		

Grid	Quantity	Panel Name	Height FT	Height Remainder IN	VertQTY	Vert DIM	HorizQTY	Horiz DIM
	8	W4.0-1	8	6	112	99	160	44
	2	W3.4-1	8	6	26	99	40	36
	1	W2.6-1	8	6	11	99	20	26
	1	R3.5J-1	8	6	13	99	20	37
	1	L2.11J-1	8	6	12	99	20	31
	1	FCE4.0V-1	10	6	14	123	25	44
	1	FCE4.0C-1	10	6	14	123	25	44
	1	FC4.0SPK-1	10	6	14	123	25	44
	1	FC4.0-1	10	6	14	123	25	44
	1	DH-1	1	2.5	15	10	3	41

est. 1967 HAMILTON CUSTOM MADE SECURITY		PROPRIETARY AND CONFIDENTIAL THESE DRAWINGS ARE THE PROPERTY OF HAMILTON ELECTRONICS CO. AND SHALL NOT BE REPRODUCED OR COPIED IN ANY MANNER WITHOUT THE WRITTEN PERMISSION OF HAMILTON ELECTRONICS CO.	
Customer: Red River Bank		P.O. Number:	
Metairie, LA United States of America (USA)		Quote Number: 49946806024	
Decider: Hamilton Vaulttronics		Sales Order Number: 499468	
Date: January 11 2023			
Drawn By: Adam Berger			

