BORROWED LITES SCHEDULE

BL #	BL TYPE	WIDTH	HEIGHT	GLASS TYPE	FRAME TYPE	HEIGHT AFF	H/J/S DETAILS	REMARKS
1	BL-1	3'-4"	3'-8"	TEMP.	1	7'-2"		
2	BL-1	4'-0"	3'-8"	FR	1	7'-2"		

BORROWED LITE TYPES LEGEND

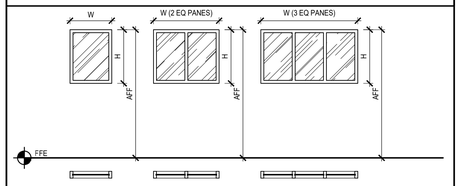

BORROWED LITE TYPES
SCALE: 1/4" = 1'-0"

NOTE: ALL TYPES MAY NOT APPLY TO THIS PROJECT - REFERENCE SCHEDULES

FRAME TYPES LEGEND

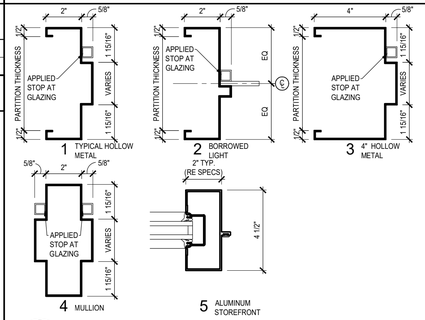

DOOR AND BORROWED LITE FRAME TYPES
SCALE: 3" = 1'-0"

NOTE: ALL TYPES MAY NOT APPLY TO THIS PROJECT - REFERENCE SCHEDULES

DOOR LEGEND

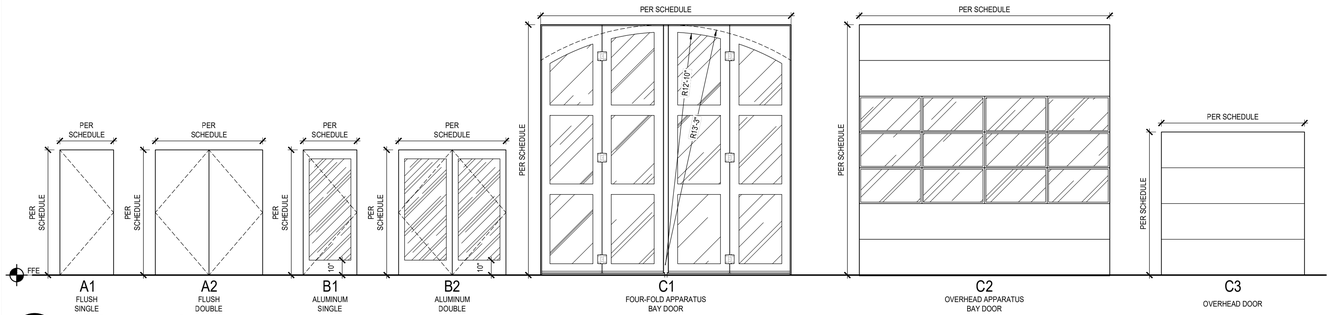

DOOR TYPES
SCALE: 1/4" = 1'-0"

NOTE: ALL TYPES MAY NOT APPLY TO THIS PROJECT - REFERENCE SCHEDULES

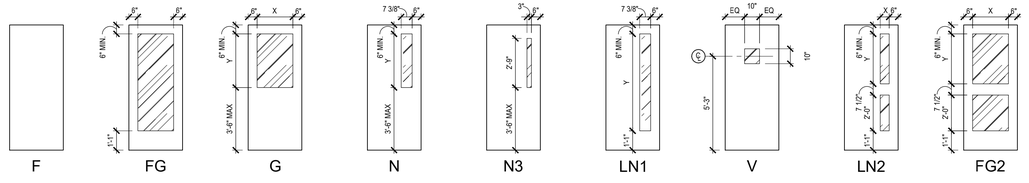

VISION PANEL AND LOUVER TYPES FOR FLUSH DOORS
SCALE: 1/4" = 1'-0"

NOTE: ALL TYPES MAY NOT APPLY TO THIS PROJECT - REFERENCE SCHEDULES

DOOR SCHEDULE

DOOR#	DOOR TYPE	DOOR WIDTH	DOOR HEIGHT	DOOR THICKNESS	DOOR MATERIAL	DOOR VISION PANEL / LOUVER TYPE	DOOR FINISH	FRAME TYPE HEAD	FRAME TYPE JAMB	FRAME TYPE SILL	FRAME MATERIAL	H/J/S DETAILS - A611/C1 UNO	FIRE RATING (IN MINUTES)	COMMENTS
101A	B1	3'-0"	7'-0"	1 3/4"	ALUM	FG	CLR	5	5		ALUM			KEYPAD; PANIC HARDWARE
101B	A1	3'-0"	7'-0"	1 3/4"	WD	G	STAIN	1	1		HM			PANIC HARDWARE
102	A1	3'-0"	7'-0"	1 3/4"	HM	N	PAINT	3	1		HM		45	
103	A1	3'-0"	7'-0"	1 3/4"	WD	F	STAIN	1	1		HM			
105	A1	3'-0"	7'-0"	1 3/4"	WD	F	STAIN	1	1		HM			
106	A1	3'-0"	7'-0"	1 3/4"	WD	F	STAIN	1	1		HM			
108	A1	3'-0"	7'-0"	1 3/4"	WD	F	STAIN	1	1		HM			
109	A2	6'-0"	7'-0"	1 3/4"	WD	F	STAIN	1	1		HM			
110	A1	3'-0"	7'-0"	1 3/4"	HM	N	PAINT	3	1		HM		45	PANIC HARDWARE
111	A1	3'-0"	7'-0"	1 3/4"	WD	N	STAIN	1	1		HM			
112	A1	3'-8"	7'-0"	1 3/4"	WD	G	STAIN	1	1		HM			
113A	A1	3'-0"	7'-0"	1 3/4"	WD	N	STAIN	1	1		HM			
113B	A1	3'-0"	7'-0"	1 3/4"	WD	F	STAIN	1	1		HM			
114B	A1	2'-6"	7'-0"	1 3/4"	WD	F	STAIN	1	1		HM			
115	B2	6'-0"	7'-0"	1 3/4"	ALUM	FG	CLR	5	5		ALUM			PANIC HARDWARE
116A	A1	3'-0"	7'-0"	1 3/4"	WD	F	STAIN	1	1		HM			
116B	A1	3'-0"	7'-0"	1 3/4"	HM	F	PAINT	1	1		HM			KEYPAD; PANIC HARDWARE
117	A1	3'-0"	7'-0"	1 3/4"	WD	F	STAIN	1	1		HM			
118	A1	3'-0"	7'-0"	1 3/4"	WD	F	STAIN	1	1		HM			
119	A1	3'-0"	7'-0"	1 3/4"	WD	F	STAIN	1	1		HM			
120	A1	3'-0"	7'-0"	1 3/4"	WD	F	STAIN	1	1		HM			
121	A1	3'-0"	7'-0"	1 3/4"	WD	F	STAIN	1	1		HM			
122	A1	3'-0"	7'-0"	1 3/4"	HM	F	PAINT	1	1		HM			KEYPAD; PANIC HARDWARE
123	A1	3'-0"	7'-0"	1 3/4"	WD	F	STAIN	1	1		HM			
124	A1	3'-0"	7'-0"	1 3/4"	WD	F	STAIN	1	1		HM			
125	A1	3'-0"	7'-0"	1 3/4"	WD	F	STAIN	1	1		HM			
126	A1	3'-0"	7'-0"	1 3/4"	WD	F	STAIN	1	1		HM			
127	A1	3'-0"	7'-0"	1 3/4"	WD	F	STAIN	1	1		HM			
128	A1	3'-0"	7'-0"	1 3/4"	WD	F	STAIN	1	1		HM			
129	A1	3'-0"	7'-0"	1 3/4"	WD	F	STAIN	1	1		HM			
130A	C1	14'-0"	14'-0"	2"	ALUM	N/A								
130B	C1	14'-0"	14'-0"	2"	ALUM	N/A								
130C	C2	14'-0"	14'-0"	2"	STEEL	N/A								
130D	C2	14'-0"	14'-0"	2"	STEEL	N/A								
130E	A1	3'-0"	7'-0"	1 3/4"	HM	F	PAINT	3	1		HM			
131	A1	3'-0"	7'-0"	1 3/4"	WD	F	STAIN	1	1		HM			
132A	A1	3'-0"	7'-0"	1 3/4"	HM	F	PAINT	3	1		HM		45	
132B	A1	3'-0"	7'-0"	1 3/4"	WD	F	STAIN	1	1		HM			
133	A1	3'-0"	7'-0"	1 3/4"	WD	F	STAIN	1	1		HM			
134	A1	3'-0"	7'-0"	1 3/4"	HM	F	PAINT	3	1		HM			
135	A1	3'-0"	7'-0"	1 3/4"	HM	F	PAINT	3	1		HM			
136	A1	3'-0"	7'-0"	1 3/4"	WD	F	STAIN	1	1		HM			
137	A1	3'-0"	7'-0"	1 3/4"	HM	F	PAINT	3	1		HM			
138	A1	4'-0"	7'-0"	1 3/4"	HM	F	PAINT	3	1		HM			
201A	A1	3'-0"	7'-0"	1 3/4"	HM	F	PAINT	3	1		HM			
201B	C3	8'-0"	8'-0"	2"	STEEL	N/A								

WINDOW SCHEDULE

WIN #	WINDOW FRAME MATERIAL	WINDOW GLAZING	WINDOW FINISH	H/J/S DETAILS	COMMENTS
A	ALUMINUM (2" X 4 1/2")	GL-1	CLEAR ANODIZED		
B	ALUMINUM (2" X 4 1/2")	GL-1	CLEAR ANODIZED		
C	ALUMINUM (2" X 4 1/2")	GL-1	CLEAR ANODIZED		
D	HOLLOW METAL	GL-1	PAINTED		
E	HOLLOW METAL	GL-1	PAINTED		

GLAZING SCHEDULE

GL-#	DESCRIPTION	THICKNESS	SPECIFICATIONS
GL-1	VISION GLASS	1" INSULATING	
GL-2	SPANDREL GLASS	1" INSULATING	

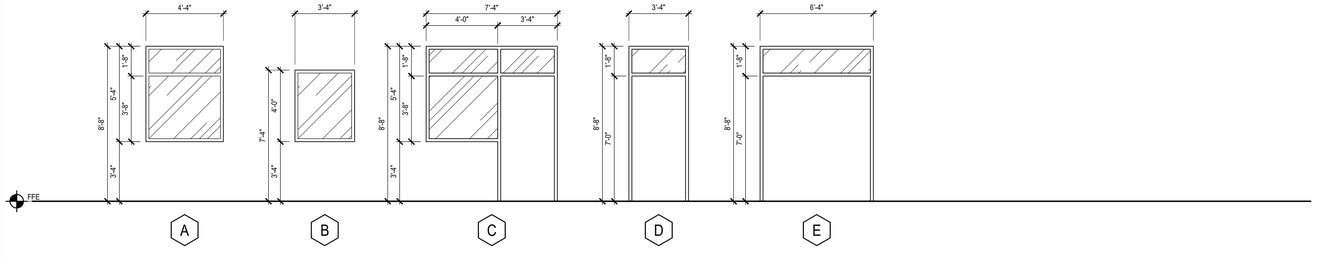

WINDOW TYPES
SCALE: 1/4" = 1'-0"

Stantec
Stantec [Formerly Bradley-Blewster & Associates]
200 Bilicyland Lane, Suite 400
Baton Rouge, LA 70802
Tel: 225-765-7400
www.stantec.com

Copyright Reserved
The Contractor shall verify and be responsible for all dimensions. DO NOT scale the drawing - any errors or omissions shall be reported to Stantec without delay. This drawing is the property of Stantec and shall not be reproduced without our written permission and is not to be used by any Contractor or any other person for any purpose other than that authorized by Stantec. © Stantec

Consultant

No.	Revision	By	Appd	YYYY.MM.DD
0	Design Phase Acceptance			

Permit/Seal

Client/Project
CITY OF NATCHITOCHES
NEW FIRE STATION NO. 3
NATCHITOCHES, LOUISIANA

Project No.: 222706059
File Name: A600
Scale: AS INDICATED

Dwn.	Dsgn.	Chkd.	2025.09.26 YYYY.MM.DD

Title
DOOR AND WINDOW SCHEDULES

Revision: Sheet: of

Drawing No.
A600

I:\222706059\5_working_files\04_architecture\01_cad\01_sheet\.vsd0
2025.10.10 10:43:03 AM