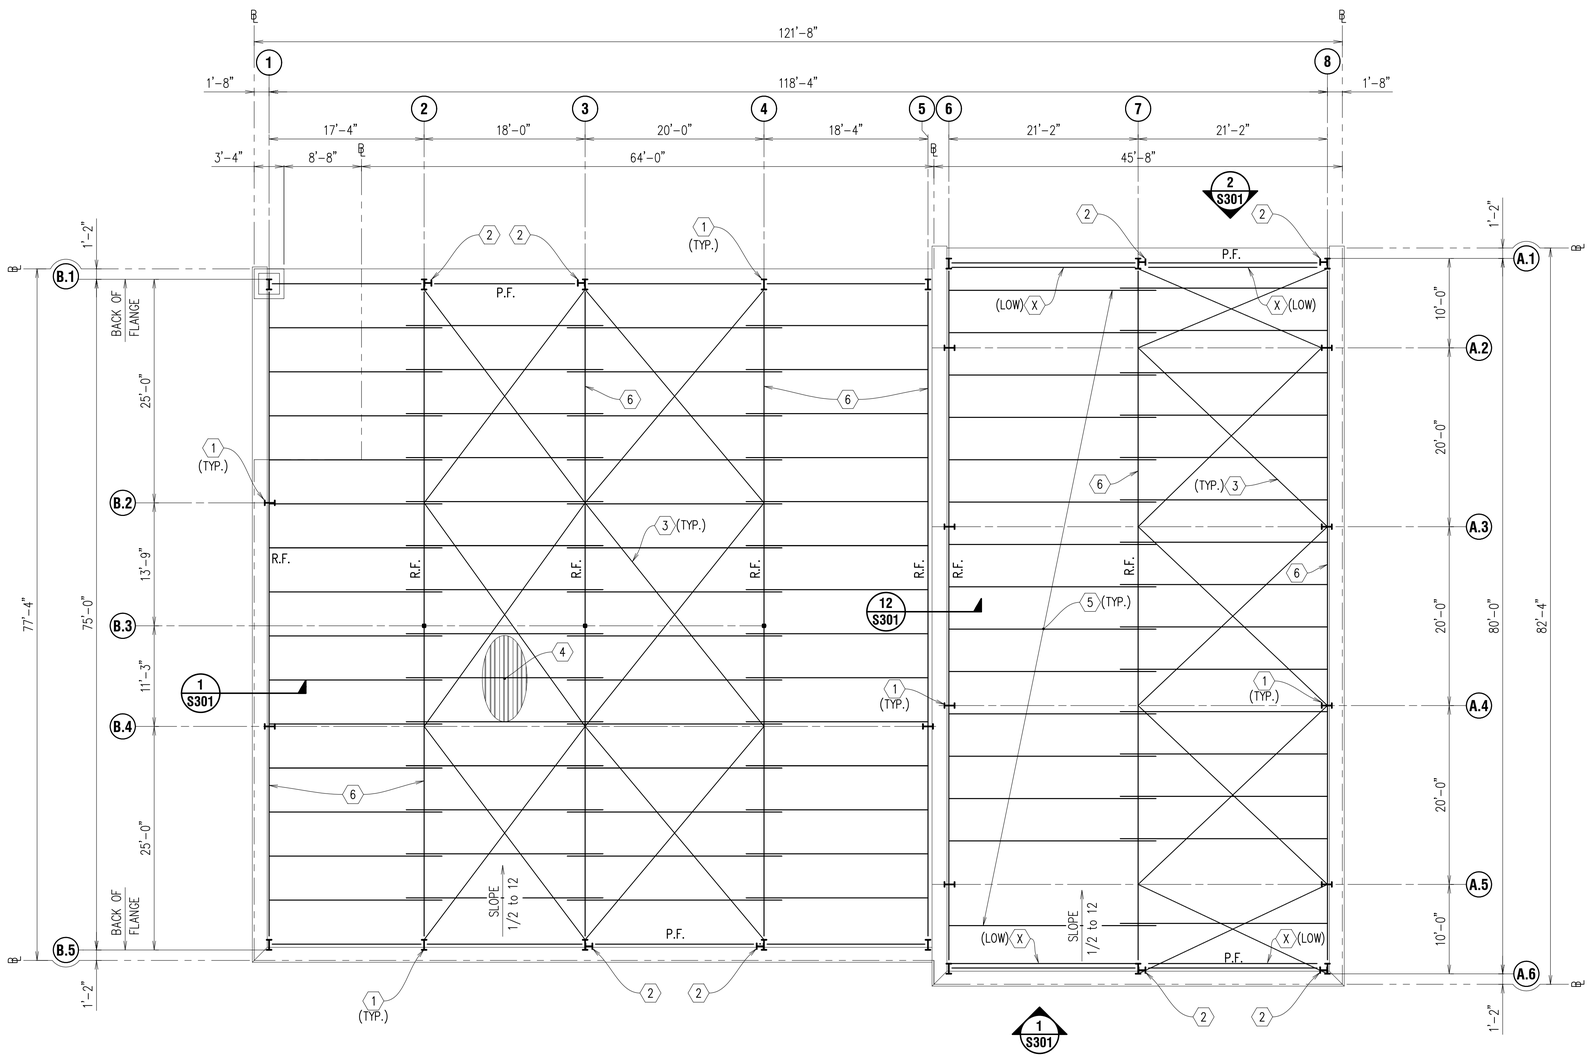

1 S300 SCHEMATIC FRAMING PLAN @ FIRE STATION

SCALE: 1/8" = 1'-0"

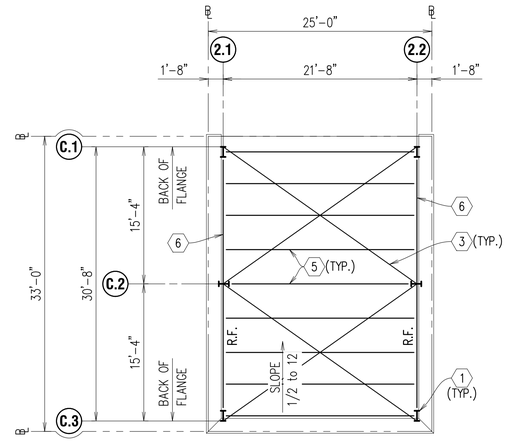

2 S300 FRAMING PLAN @ AUXILIARY BUILDING

SCALE: 1/8" = 1'-0"
RE: ARCH

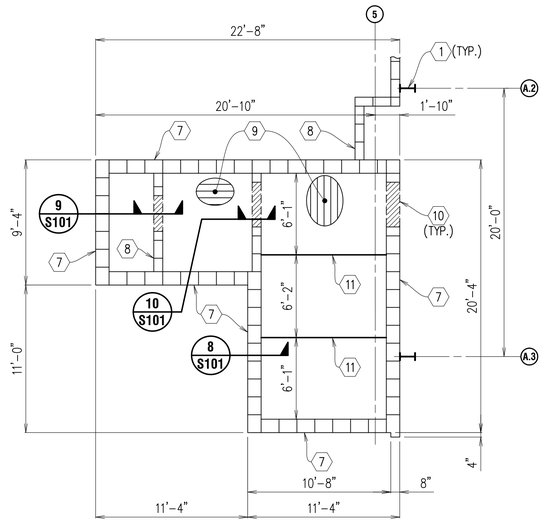

3 S300 STORM SHELTER FRAMING PLAN

SCALE: 3/16" = 1'-0"
RE: 1/S200, ARCH.

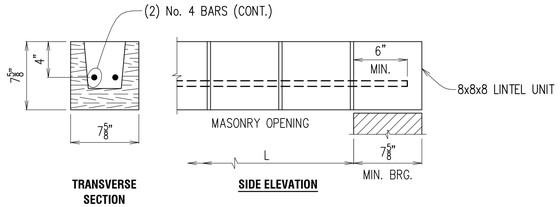

DETAIL - TYPE "A" LINTEL

4 S300 LOAD BEARING MASONRY LINTEL

SCALE: 1 1/2" = 1'-0"
RE: 3/S300

KEY NOTES (THIS SHEET ONLY)

1. PEMB COLUMN (RE: VENDOR)
2. PEMB COLUMN PORTAL FRAME LOCATION (RE: VENDOR)
3. CABLE ROOF X-BRACING (RE: VENDOR)
4. STANDING SEAM METAL DECK (RE: VENDOR)
5. PEMB PURLIN @ 5'-0" O.C. (RE: VENDOR)
6. PEMB BEAM (RE: VENDOR)
7. 12" REINFORCED CMU WALL (RE: S301)
8. 8" REINFORCED CMU WALL (RE: S301)
9. REINFORCED CONCRETE ROOF DECK (RE: S301)
10. LINTEL (RE: 4/S300)
11. W8 x 21

MEYER, MEYER, LaCROIX & HIXSON, Inc.
ENGINEERS & LAND SURVEYORS
ALEXANDRIA, LOUISIANA

PROJ. NO. 7824 DATE: 7/11/25
DESIGN: WLM DRAWN: GO

Stantec (Formerly Bradtke-Blewster & Associates)
1201 Bec Drive, Suite 400
Baton Rouge, LA 70820
Tel: 225-765-7400
www.stantec.com

Copyright Reserved
The Contractor shall verify and be responsible for all dimensions. DO NOT scale the drawing. Any discrepancies shall be reported to the Consultant immediately. All rights reserved. The Copyrights to all designs and drawings are the property of Stantec. Reproduction or use for any purpose other than that authorized by Stantec is forbidden.

Consultant

Revision	By	Appd	YYYY.MM.DD

Design Phase Acceptance

Permit/Seal

STATE OF LOUISIANA
W. LUKE MILLER
License No. 36341
PROFESSIONAL ENGINEER
CIVIL ENGINEERING
10/14/25

Client/Project
CITY OF NATCHITOCHES
NEW FIRE STATION NO. 3
NATCHITOCHES, LOUISIANA

Project No.: 222706059
File Name: 7824_FRAMING PLAN & DETAILS
Scale: AS SHOWN

Dwn.	Dsgn.	Chkd.	2025.09.26 YYYY.MM.DD

Title FRAMING PLAN

Revision: Sheet: of
Drawing No.
S300

c:\7824 - 8000\7824 - natchitoches fire station\2_preliminary plans\1s-structural\7824_framing plan & details 2025.10.14 4:43:47 PM