DRAWING NUMBERING

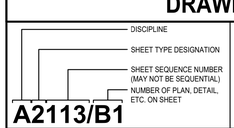

DISCIPLINE			
G	GENERAL	E	ELECTRICAL
V	SURVEY / MAPPING	T	TELECOMMUNICATIONS
C	CIVIL	K	FOOD SERVICE
L	LANDSCAPE	X	OTHER DISCIPLINES
A	ARCHITECTURAL	Z	SHOP DRAWINGS
Q	EQUIPMENT		
S	STRUCTURAL		
M	MECHANICAL		
P	PLUMBING		
F	FIRE PROTECTION		

SHEET TYPES	
0	GENERAL / SITE
1	PLANS
2	EXTERIOR ELEVATIONS
3	SECTIONS
4	ENLARGED VIEWS
5	DETAILS
6	SCHEDS / FINISHES / DIAGRAMS
7	INT. ELEVS / MILLWORK
8	DEFINED AS NEEDED
9	3D REPRESENTATIONS

DRAWING ABBREVIATIONS

A	
AC	AIR CONDITIONING
ACT	ACOUSTICAL CEILING TILE
AD	AREA DRAIN
ADD	ADDENDUM
ADD'L	ADDITIONAL
ADJ	ADJACENT
AFF	ABOVE FINISHED FLOOR
ALT	ALTERNATE
ANOD	ANODIZED
APPROX	APPROXIMATE
ARCH	ARCHITECTURAL
B	
BD	BOARD
BETW	BETWEEN
BG	BUMPER GUARD
BL	BED LOCATOR
BL	BUILDING LINE
BLDG	BUILDING
BLKG	BLOCKING
BR	BUMPER RAIL
C	
CAB	CABINET
CC	CUBICLE CURTAIN
CDR	CARD READER
CG	CORNER GUARD
CJ	CONTROL JOINT
CL	CENTER LINE
CLG	CEILING
CLKG	CAULKING
CLO	CLOSET
CLR	CLEAR
CMU	CONCRETE MASONRY UNIT
CNTR	CENTER
CNTRD	CENTERED
CO	CASED OPENING
COL	COLUMN
COMM	COMMUNICATIONS
CONC	CONCRETE
CONST	CONSTRUCTION
CONT	CONTINUOUS
CONTR	CONTRACTOR
COORD	COORDINATE
CR	CRASH RAIL
CT	CERAMIC TILE
D	
D	DEPTH
DET	DETAIL
DIA	DIAMETER
DIM	DIMENSION
DJ	DEFLECTION JOINT
DN	DOWN
DWGS	DRAWINGS
E	
EA	EACH
EJ	EXPANSION JOINT
EL	ELEVATION
ELEC	ELECTRIC
ELEV	ELEVATOR
EQ	EQUAL
EQUIP	EQUIPMENT
EWC	ELECTRIC WATER COOLER
EXIST	EXISTING
EXT	EXTERIOR
F	
FD	FLOOR DRAIN
FE	FIRE EXTINGUISHER
FEC	FIRE EXTINGUISHER CABINET
FF	FINISH FLOOR
FFE	FINISH FLOOR ELEVATION
FHC	FIRE HOSE CABINET
FIN	FINISH
FLR	FLOOR
FT	FOOT
FT	FLOOR TRANSITION
FV	FIELD VERIFY
G	
GALV	GALVANIZED
GEN	GENERAL
GL	GLASS
GYP BD	GYPSUM BOARD (SAME AS GWB)
GWB	GYPSUM WALL BOARD
H	
HDW	HARDWARE
HDWD	HARDWOOD
HM	HOLLOW METAL
HR	HAND RAIL
HSKP	HOUSEKEEPING
HT	HEIGHT
HW	HAND WASH
I	
IBC	INTERNATIONAL BUILDING CODE
INSUL	INSULATION
INT	INTERIOR
J	
J-BOX	JUNCTION BOX
JCT	JUNCTION
JST	JOIST
JT	JOINT
K	
KP	KICKPLATE
KPD	KEYPAD
L	
LAV	LAVATORY
LKB	LOCKABLE
LP	LOW POINT
LT	LIGHT
M	
MAS	MASONRY
MAT'L	MATERIAL
MAX	MAXIMUM
MECH	MECHANICAL
MEP	MECHANICAL, ELECTRICAL, AND PLUMBING
MFG	MANUFACTURING
MFP	MULTI-FUNCTION PRINTER
MFR	MANUFACTURER
MGO	MEDICAL GAS OUTLET
MIN	MINIMUM
MISC	MISCELLANEOUS
MOB	MEDICAL OFFICE BUILDING
MTL	METAL
N	
NA	NOT AVAILABLE
NIC	NOT IN CONTRACT
NTS	NOT TO SCALE
O	
OC	ON CENTER
OD	OVERFLOW DRAIN
OFCI	OWNER FURNISHED, CONTRACTOR INSTALLED
OFOI	OWNER FURNISHED, OWNER INSTALLED
OFVI	OWNER FURNISHED, VENDOR INSTALLED
OH	OPPOSITE HAND
OPNG	OPENING
OPP	OPPOSITE
P	
P LAM	PLASTIC LAMINATE
PL	PROPERTY LINE, PLASTIC LAMINATE
PLUMB	PLUMBING
PLYWD	PLYWOOD
PP	PUSH PLATE
PREFAB	PREFABRICATED
PT	POINT or PRESSURE TREATED
PTS	PNEUMATIC TUBE
PTD	PAINTED
Q	
QT	QUARRY TILE
QTY	QUANTITY
R	
RAD	RADIUS
RCP	REFLECTED CEILING PLAN
RECP	RECEPTACLE
REF or RE:	REFER OR REFERENCE
REFR	REFRIGERATOR
RELOC	RELOCATE/RELOCATED
REQ'D	REQUIRED
RM	ROOM
RO	ROUGH OPENING
S	
SAB	SOUND ATTENUATION BATTS or BLANKET
SCHED	SCHEDULE
SECT	SECTION
SF OR SQ FT	SQUARE FEET
SHWR	SHOWER
SIM	SIMILAR
SPEC	SPECIFICATION
SQ	SQUARE
SS	STAINLESS STEEL
SSF	SOLID SURFACE
STC	SOUND TRANSMISSION CLASS
STD	STANDARD
STL	STEEL
SYM	SYMMETRICAL
SYS	SYSTEM
T	
TEL	TELEPHONE
TEMP	TEMPERATURE
TLT	TOILET
TYP	TYPICAL
U	
UC	UNDER COUNTER
UNO	UNLESS NOTED OTHERWISE
V	
VAR	VARIES
VCT	VINYL COMPOSITION TILE
VIF	VERIFY IN FIELD
VOJ	VERIFY ON JOB
VWC	VINYL WALL COVERING
W	
W/	WITH
W/C	WHEEL CHAIR
W/O	WITHOUT
W	WIDTH
WC	WATER CLOSET
WD	WOOD
WF	WIDE FLANGE

DRAWING SYMBOLS LEGEND

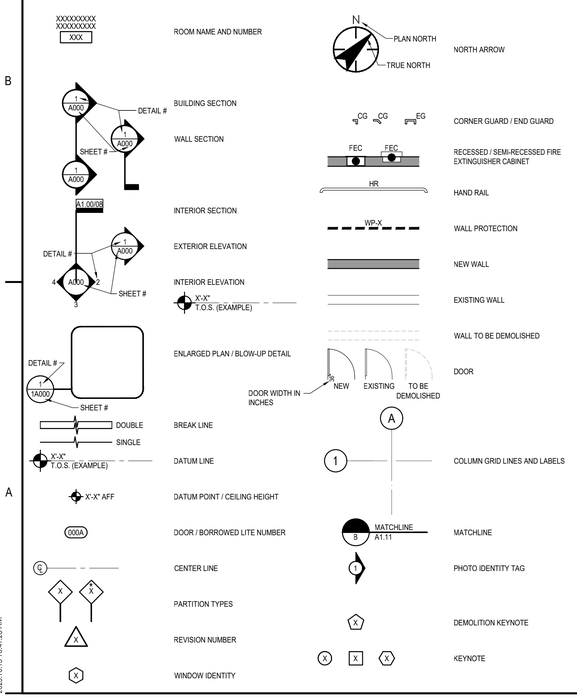

GENERAL NOTES

1. THE CONTRACTOR AND EACH SUBCONTRACTOR IS RESPONSIBLE FOR REVIEWING AND COORDINATING ALL NEW WORK WITH ALL EXISTNG CONDITIONS AND WITH ALL OTHER ADJACENT WORK. CHANGE ORDER REQUESTS WILL NOT BE APPROVED FOR CONDITIONS OR CONFLICTS THAT COULD HAVE REASONABLY BEEN DETERMINED BY THE BIDDER DURING BID, FIELD INSPECTION, OR FOR ANY CONDITIONS AND/OR CONFLICTS THAT COULD HAVE BEEN COORDINATED BY THE CONTRACTOR AND SUBCONTRACTORS AFTER AWARD OF CONTRACT. THE CONTRACTOR SHALL IMMEDIATELY NOTIFY THE ARCHITECT OF ALL DISCREPANCIES AND SHALL OBTAIN CLARIFICATION FROM THE ARCHITECT REGARDING DESIGN INTENT.
2. CHANGES PROPOSED BY THE CONTRACTOR IN ANY DETAIL, SYSTEM OR MATERIAL (INCLUDING ARCHITECTURAL, STRUCTURAL, MECHANICAL, ELECTRICAL, PLUMBING AND OTHER CONSULTANT WORK) SHALL BE PROPOSED AND SUBMITTED FOR REVIEW BY THE ARCHITECT AND APPROVED BY THE OWNER PRIOR TO THE SUBMISSION OF SHOP DRAWINGS, PRODUCT INFORMATION, SAMPLES AND OTHER REQUIRED SUBMITTALS.
3. NOTES APPEAR ON VARIOUS SHEETS FOR DIFFERENT SYSTEMS, MATERIALS AND CONSTRUCTION. ALL SHEETS ARE TO BE REVIEWED, AND NOTES ON ANY ONE SHEET OR DRAWINGS ARE TO BE APPLIED TO RELATED DRAWINGS AND DETAILS.
4. DETAILS NOT SHOWN ARE SIMILAR IN CHARACTER TO THOSE SHOWN. WHERE SPECIFIC DIMENSIONS, DETAILS OR DESIGN INTENT CANNOT BE DETERMINED, THE CONTRACTOR SHALL OBTAIN CLARIFICATION FROM THE ARCHITECT REGARDING DESIGN INTENT.
5. THE CONTRACTOR (INCLUDING ALL SUBCONTRACTORS) SHALL SUBMIT TO THE ARCHITECT FOR DESIGN REVIEW, ALL SUBMITTALS, SAMPLES, MANUFACTURERS LITERATURE, PRODUCT INFORMATION, ETC. OF ALL DEVICES EXPOSED TO VIEW. THE CONTRACTOR SHALL ALLOW ADEQUATE TIME IN THE CONSTRUCTION SCHEDULE FOR THIS REVIEW. THE CONTRACTOR ASSUMES ALL RISK ASSOCIATED WITH ORDERING MATERIALS AND PROGRESSING WITH THE WORK WITHOUT PRIOR REVIEW.
6. ALL EXPOSED SURFACES OF WORK (INCLUDING, BUT NOT LIMITED TO, CONSTRUCTION MATERIALS, PRODUCTS, EQUIPMENT AND FIXTURES) SHALL BE FREE OF ALL NAME PLATES, LOGOS, STAMPED OR PRINTED MARKINGS, ETC.
7. THE CONTRACTOR IS RESPONSIBLE FOR COORDINATING HIS WORK WITH THAT OF THE OWNER'S WORKFORCE, THE OWNER'S SEPARATE CONTRACTORS AND WITH THE ITEMS/WORK SUPPLIED BY OWNER FOR THE CONTRACTOR TO INSTALL, IF ANY. COORDINATION SHALL INCLUDE BUT NOT BE LIMITED TO THE FOLLOWING:
   - 7.A. INCLUDING AND MAINTAINING THE OWNER'S WORK/ISSUES IN THE PROJECT SCHEDULE.
   - 7.B. ESTABLISHING CRITICAL DATES FOR DELIVERY, INSTALLATION, ETC.
   - 7.C. PROVIDE AND COORDINATE RECEIVING FOR MATERIAL DELIVERIES, LOADING DOCK ACCESS, HOISTING AND TEMPORARY SERVICES.
   - 7.D. PROVIDE AND COORDINATE ALL BLOCKING, SUPPORT, BRACING, ETC., AS REQUIRED FOR WORK BY OWNER'S WORKFORCE, THE OWNER'S SEPARATE CONTRACTORS AND/OR ITEMS/WORK SUPPLIED BY OWNER FOR THE CONTRACTOR TO INSTALL.
8. THE CONTRACTOR SHALL PROVIDE ALL FIRE STOPS/FIRE STOPPING, SAFING INSULATION, FIRE PROOFING INSULATION, FIRE STOP SEALANT, ETC. AS REQUIRED BY APPLICABLE CODES, LAWS AND AUTHORITY HAVING JURISDICTION. THIS INCLUDES, BUT IS NOT LIMITED TO THE FOLLOWING AREAS:
   - 8.A. IN WALLS AT RAISED FLOORS.
   - 8.B. BEHIND APPLIED WALL FINISHES, PANELS, MILLWORK, ETC.
   - 8.C. FIRE RATED SEALANT AT FIRE RATED PARTITIONS IN CONFORMANCE WITH TESTED ASSEMBLY DESIGN (I.E UL DESIGN, WARNOCKHERSEY,ETC.).
   - 8.D. FIRE RATED SEALANT AT PENETRATIONS IN FIRE RATED PARTITIONS AND ASSEMBLIES.
9. ALL LIFE SAFETY AND SECURITY DEVICES (INCLUDING, BUT NOT LIMITED TO, SMOKE DETECTORS, PULL STATIONS, LIFE SAFETY SPEAKERS, FIRE ALARMS, SECURITY DEVICES/HARDWARE, CARD READERS, RELEASE BUTTONS, SPRINKLER SYSTEMS, PRE-ACTION SYSTEMS, ETC.) ARE TO BE INCORPORATED WITH AND/OR INTO THE FIRE/SECURITY AND LIFE SAFETY SYSTEM. THE CONTRACTOR SHALL COORDINATE WITH ALL TRADES.
10. DO NOT SCALE THE DRAWINGS. THE CONTRACTOR IS RESPONSIBLE FOR CHECKING ALL CONTRACT DOCUMENTS, FIELD CONDITIONS AND DIMENSIONS FOR ACCURACY. IN GENERAL, WHEN A CONFLICT OCCURS BETWEEN DRAWINGS, SPECIFICATIONS, AND/OR NOTES, THE MORE SPECIFIC, RESTRICTIVE, STRICTER REQUIREMENT SHALL BE INCLUDED IN THE CONTRACT SUM. IMMEDIATELY NOTIFY THE ARCHITECT TO DETERMINE DESIGN INTENT. THE CONTRACTOR IS RESPONSIBLE FOR OBTAINING CLARIFICATION FROM THE ARCHITECT PRIOR TO PROCEEDING WITH THE WORK IN QUESTION AND WITH RELATED WORK.
11. ALL WORK SHALL CONFORM TO APPLICABLE CODES AND AUTHORITIES HAVING JURISDICTION. ALL WORK SHALL CONFORM WITH THE BEST PRACTICES OF EACH TRADE AND THE HIGHEST STANDARDS OF PERFORMANCE RECOMMENDED BY MANUFACTURERS AND TRADE ASSOCIATIONS, UNLESS NOTED OTHERWISE.
12. WHERE NEW WORK ADJOINS EXISTING, SUCH NEW WORK SHALL BE PROPERLY INTEGRATED WITH THE EXISTING TO ENSURE UNIFORM APPEARANCE.
13. ALL AREAS RECEIVING NEW FLOOR FINISHES SHALL BE LEVELED TO A VARIANCE OF 1/8" IN 10'-0" NON-CUMULATIVE (UNLESS OTHER FLOOR LEVELS ARE INDICATED), AND PREPARED TO RECEIVE FLOOR FINISH AS SCHEDULED.
14. PROVIDE MATTE BLACK METAL BLANK OFF PANELS IN LOCATIONS WHERE THERE ARE NO DIFFUSERS, BOOTS ABOVE CONTINUOUS SLOT DIFFUSERS. SIZE PANELS AS REQUIRED TO ACCOMODATE MOVEMENT OF THE PANEL DUE TO HVAC START UP, NORMAL OPERATION, ETC.
15. ALL SIGNAGE, GRAPHICS, PAINT STRIPING, ETC., INCLUDING TACTILE WARNINGS AND CUES AS REQUIRED BY THE LOUISIANA ACCESSBILITY CODE, SHALL BE COORDINATED WITH THE BUILDING GRAPHICS PROGRAM.
16. ALL DISSIMILAR METALS AND MATERIALS SHALL BE EFFECTIVELY ISOLATED FROM EACH OTHER TO AVOID MOLECULAR BREAKDOWN.
17. PROVIDE FLUSH ACCESS PANELS AS REQUIRED BY ALL APPLICABLE CODES, AND AS REQUIRED FOR PROPER OPERATION AND MAINTENANCE OF EQUIPMENT AND SYSTEMS. ACCESS PANELS SHALL BE CONCEALED FROM PUBLIC VIEW IN SO FAR AS PRACTICABLE. THIS INCLUDES, BUT IS NOT LIMITED TO PROVIDING SUPPORT BRACING, FRAMING, LINTELS, BEAMS AND/OR COLUMNS AS REQUIRED FOR SUPPORT OF PARTITIONS, BEARING WALLS, WALL OPENINGS, FLOOR OPENINGS, AND/OR BUILDING STRUCTURE.
18. PROVIDE CLEAN AND STRAIGHT CUT BETWEEN EXISTING AREAS TO REMAIN AND EXISTING AREAS TO BE DEMOLISHED.
19. ALL ARCHITECTURAL COMPONENTS AND SYSTEMS TO COMPLY WITH BUILDING CODE REQUIREMENTS FOR SEISMIC DESIGN.

MATERIALS LEGEND

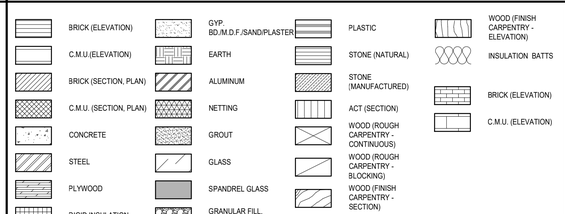

OCCUPANT LOAD AND EGRESS SUMMARY

OCCUPANT LOAD

BUILDING AREA (FIRST FLOOR)	9,300 SQ FT
STORAGE USE (IN OTHER THAN STORAGE OCC.):	346 S.F. /500 = 1 OCCUPANTS
STORAGE USE (IN STORAGE OCC.):	4,008 S.F. /NA = 0 OCCUPANTS
RESIDENTIAL USE:	1,704 S.F. /200 = 9 OCCUPANTS
BUSINESS USE:	1,610 S.F. /100 = 17 OCCUPANTS
ASSEMBLY USE: (LESS CONCENTRATED):	1,157 S.F. /15 = 78 OCCUPANTS
KITCHEN USE:	174 S.F. /100 = 2 OCCUPANTS
	TOTAL BUILDING OCCUPANT LOAD = 107 OCCUPANTS

REQUIRED EXIT WIDTH

FLOOR	EXIT WIDTH REQUIRED BY NFPA 101, 2015, TABLE 7.3.3.1:	# OF OCCUPANTS	FACTOR	REQUIRED EXIT WIDTH (INCHES)	PROVIDED EXIT WIDTH (INCHES)
1	LEVEL COMPONENTS AND RAMPS:	107	0.2	21.4	192.0
1	STAIRWAYS:	NA	0.3	NA	NA

BUILDING SUMMARY

APPLICABLE CODES (INCLUDING BUT NOT LIMITED TO)

- BUILDING CODE: IBC 2021
- MECHANICAL: 2021INTERNATIONAL MECHANICAL CODE
- PLUMBING: 2021 INTERNATIONAL PLUMBING CODE
- ELECTRICAL: 2020 NATIONAL ELECTRICAL CODE
- LIFE SAFETY CODE: 2015 NFPA 101 LIFE SAFETY CODE
- ACCESSIBILITY CODE: 2010 ADA
- ENERGY CODE: 2007 INTERNATIONAL ENERGY CONSERVATION CODE

BUILDING PLANNING

OCCUPANCY CLASSIFICATION:

IBC		NFPA	
PRIMARY OCCUPANCY:	STORAGE (GROUP S-2)	PRIMARY OCCUPANCY:	NEW STORAGE - MOD. HAZ. (CHAPT. 42)
SECONDARY OCCUPANCIES:	BUSINESS (GROUP B), RESIDENTIAL (GROUP R-3)	SECONDARY OCCUPANCIES:	NEW BUSINESS (CHAPT. 38), NEW RESIDENTIAL - LODGING/ROOMING HOUSE (CHAPT. 26)

MULTIPLE / MIXED OCCUPANCIES? : (YES) NO — SEPARATED OCCUPANCIES? : (YES) NO

MIXED / NON-SEPARATED USES? : (YES) NO — REQUIRED FIRE SEPARATION BETWEEN OCCUPANCIES: 1 HOUR WITH AUTOMATIC SPRINK. - BUSINESS AND RES. ARE MIXED AND SEPARATED FROM STORAGE

CONSTRUCTION TYPE

IBC	NFPA
TYPE VB	TYPE V(000)

ESSENTIAL FACILITY (IBC, CHAPT. 16 TABLE 1604.5)

ESSENTIAL FACILITY? : (YES) NO

GENERAL BUILDING LIMITATIONS

HIGH RISE? : YES (NO)

ITEM	ALLOWED / REQUIRED	ACTUAL / PROVIDED
BUIDING HEIGHT	75 Ft	25'-4"
NUMBER OF STORIES	3	1
MAX SINGLE FLOOR AREA	38,000 S.F.	9300 S.F.
MAX TOTAL AREA OF BUILDING	NA	NA
PARKING SPACES	STD: ACC: TTL:	STD: ACC: TTL:

FIRE PROTECTION SYSTEMS

FIRE EXTINGUISHING SYSTEM: (YES) NO — SMOKE CONTROL: YES (NO)

STANDPIPE SYSTEM: YES (NO) — TYPE: AUTOMATIC SPRINKLER (NFPA 13)

FIRE RESISTANT CONSTRUCTION / FIREPROOFING SCHEDULE - N/A

FLOOR DESIGN DATA

FLOOD ZONE: X — BASE FLOOD ELEVATION: XX.X FT — PROPOSED DESIGN FLOOR ELEVATION: XX.X FT

INDEX OF DRAWINGS

DISCIPLINE	SHEET #	SHEET TITLE	DISCIPLINE	SHEET #	SHEET TITLE
GENERAL		COVER	STRUCTURAL	S100	GENERAL NOTES AND TYPICAL DETAILS
	G001	STANDARDS, CODES, & INDEX OF DRAWINGS		S101	STORM SHELTER NOTES AND DETAILS
	G101	FIRST FLOOR LIFE SAFETY PLAN		S200	FOUNDATION PLAN
				S201	FOUNDATION DETAILS
CIVIL	C100	SITE DEMOLITION PLAN		S300	FRAMING PLAN
	C200	OVERALL SITE PALN		S301	FRAMING DETAILS
	C201	DIMENSION PLAN			
	C300	GRADING AND UTILITY PLAN	MECHANICAL	M100	MECHANICAL PLAN
	C301	GRADING AND UTILITY DETAILS		M200	MECHANICAL SCHEDULES
	C302	GRADING AND UTILITY DETAILS		M300	MECHANICAL DETIALS
	C400	PAVING AND STRIPING PLAN			
	C401	PAVING AND STRIPING DETAILS	PLUMBING	P100	SANITARY SEWER PLAN
	C600	SWPP PLAN AND DETAILS		P101	DOMESTIC WATER PLAN
				P200	PLUMBING SCHEDULES
ARCHITECTURAL	A001	SITE PLAN		P300	PLUMBING DETAILS
	A111	FIRST FLOOR PLAN - REFERENCE		P301	PLUMBING DETAILS
	A121	FIRST FLOOR PLAN - DIMENSIONS			
	A131	FIRST FLOOR REFLECTED CEILING PLAN	FIRE PROTECTION	SP100	FIRE PROTECTION PLAN
	A151	ROOF PLAN			
	A201	EXTERIOR ELEVATIONS	ELECTRICAL	E100	ELECTRICAL COVER SHEET
	A301	BUILDING SECTIONS		E200	ELECTRICAL SITE PLAN
	A331	WALL SECTIONS		E300	ELECTRICAL POWER PLAN
	A332	WALL SECTIONS		E400	ELECTRICAL LIGHTING PLAN
	A333	WALL SECTIONS		E500	ELECTRICAL PANEL SCHEDULES
	A552	INTERIOR PARTITION TYPES AND DETAILS		E600	ELECTRICAL RISER DIAGRAMS
	A556	GYPSUM BOARD STANDARDS AND DETAILS		E700	ELECTRICAL DETAILS
	A600	DOOR, WINDOW, AND BORROWED LITE SCHEDULES		E701	ELECTRICAL DETAILS
	A611	HEAD, JAMB, AND SILL DETAILS			
	A640	ROOM FINISH SCHEDULE			
	A641	FIRST FLOOR FINISH PLAN			
	A700	MOUNTING STANDARDS AND INTERIOR ELEVATIONS			
	A750	MILLWORK STANDARDS			
	A751	MILLWORK DETAILS			

Stantec
Stantec [Formerly Bradley-Blewster & Associates]
200 Bickyard Lane, Suite 400
Lafayette, LA 70002
Tel: 225-765-7400
www.stantec.com

Copyright Reserved
The Contractor shall verify and be responsible for all dimensions. DO NOT scale the Drawing - any errors or omissions shall be reported to Stantec without delay. This Drawing is the property of Stantec and shall not be reproduced or used for any purpose other than that authorized by Stantec. § forbidden.

Consultant

No.	Revision	By	Appd	YYYY.MM.DD
0	Design Phase Acceptance			

Permit/Seal

Client/Project
CITY OF NATCHITOCHES

NEW FIRE STATION NO. 3

NATCHITOCHES, LOUISIANA

Project No.: 222706059

File Name: _G001_SMALL_PROJECT

Scale: AS INDICATED

Dwn.	Dsgn.	Chkd.	2025.09.26 YYYY.MM.DD

Title
STANDARDS, CODES, INDEX OF DRAWINGS

Revision: Sheet: of

Drawing No.
G001

s:\222706059\pt_working_files\04_architecture\01_cost\01_sheets_g001_small_project
2025.10.15 10:41:28 AM