CEILING FINISH LEGEND	
CEILING(C)	
MARK	DESCRIPTION
C-1	1 HOUR FIRE RATED ASSEMBLY - 3 LAYERS OF 5/8" GYPSUM BOARD CEILING; TAPE, FLOAT. FIRE CAULKING, PRIME & PAINT AS SPECIFIED IN COLOR AS SELECTED.
C-2	2'X2' SUSPENDED ACOUSTICAL CEILING SYSTEM, AS SPECIFIED
C-3	SOUND BAFFLES @ 12'-0" A.F.F. AS SPECIFIED IN COLOR AS SELECTED BY OWNER
C-4	5/8" GYPSUM BOARD CEILING; TAPE, FLOAT. PRIME & PAINT AS SPECIFIED IN COLOR AS SELECTED.

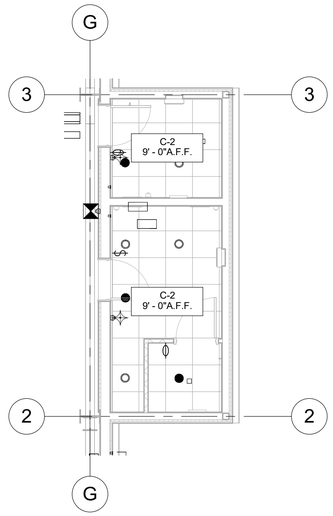

2 ENLARGED 1ST FLOOR REFLECTED CEILING PLAN @ RESTROOMS
3/16" = 1'-0"

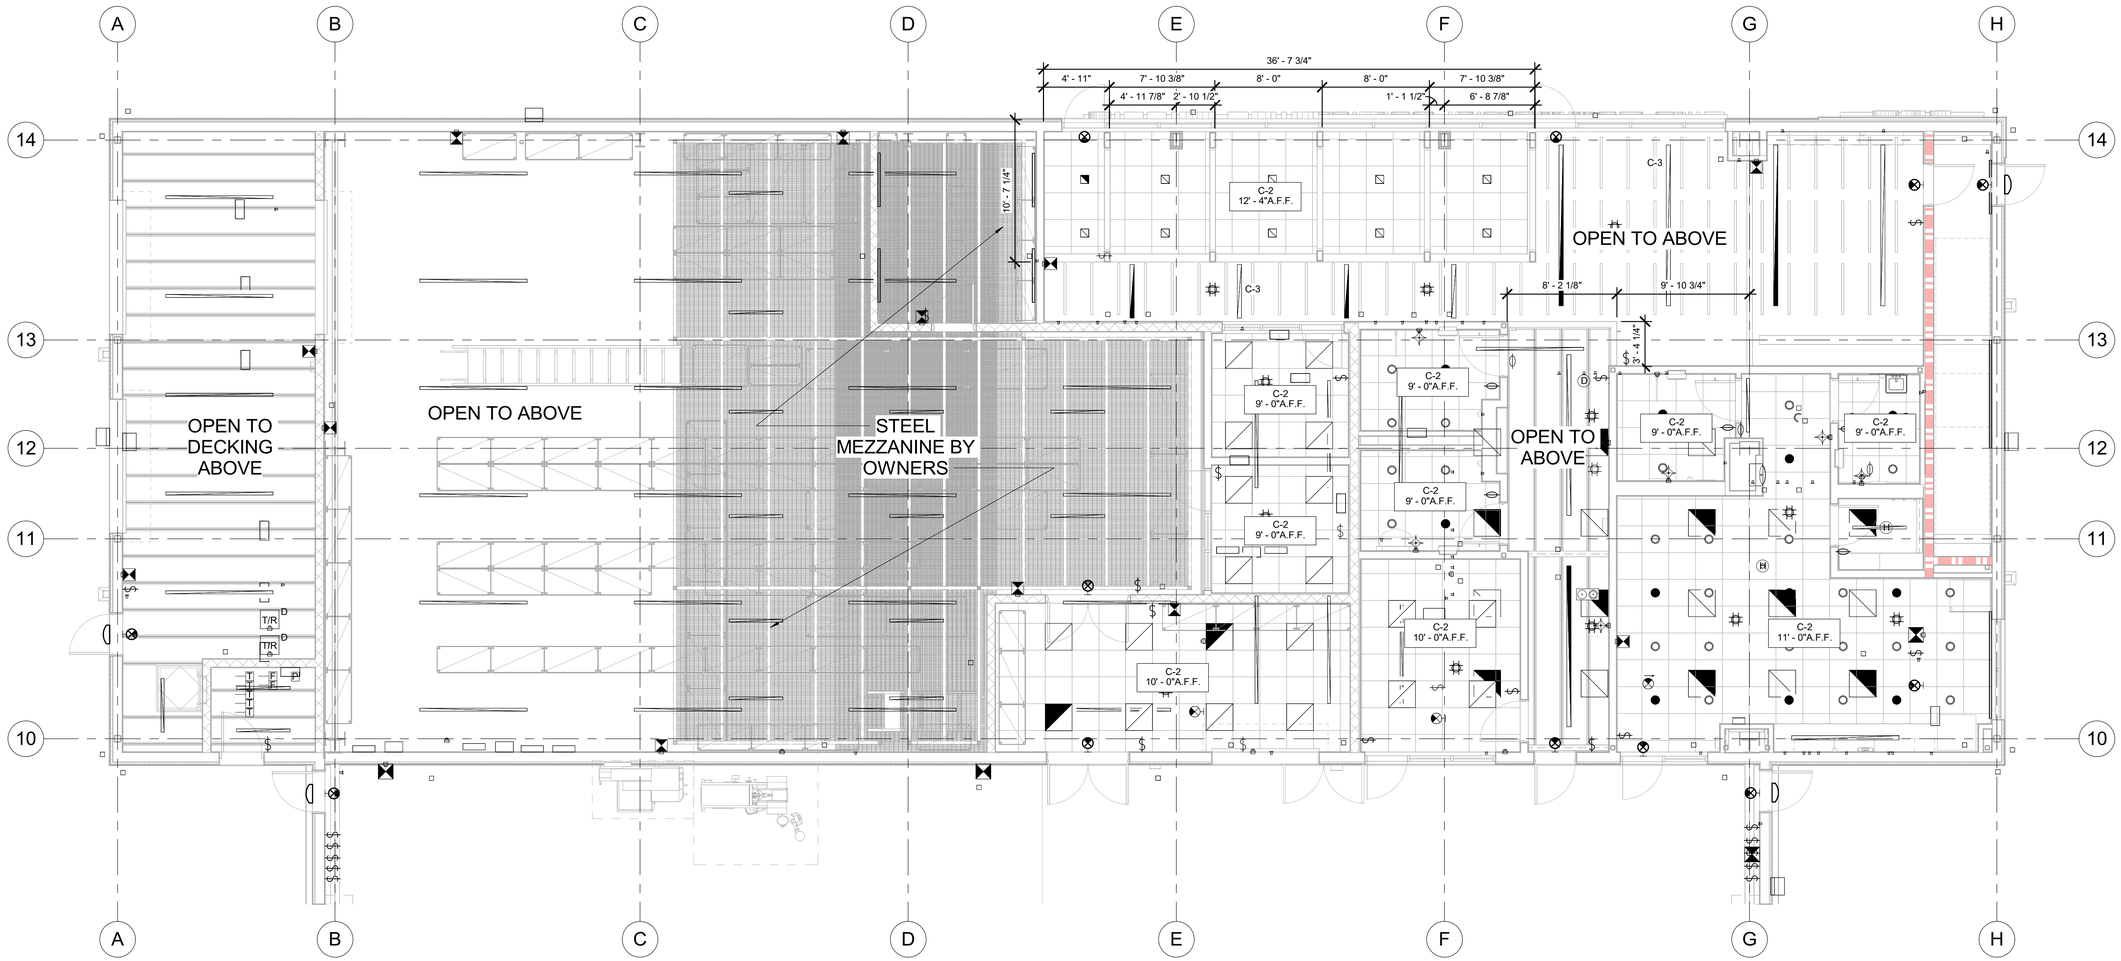

1 ENLARGED FIRST FLOOR REFLECTED CEILING PLAN
3/16" = 1'-0"

NORTH

5/29/2026 9:23:11 AM

RMG
RANDY M. GOODLOE, AIA, APAC
725 KIRBY STREET
LAKE CHARLES, LOUISIANA
OFFICE: 337.436.3036
FAX: 337.436.3773
ARCHITECT
RANDY MICHAEL GOODLOE No. 4086 STATE OF LOUISIANA REGISTERED ARCHITECT
LA. LICENSE NO. 4086

NEW CONSTRUCTION
FORD PRO
FOR
MIKE WILLIS
2010 PATTON ST.

© COPYRIGHT 2026,
RANDY M. GOODLOE, A.I.A. APAC
ALL INFORMATION, EITHER DRAWN, WRITTEN, OR IMPLIED APPEARING IN THIS DOCUMENT SHALL NOT BE DUPLICATED, DISCLOSED, OR OTHERWISE USED WITHOUT THE WRITTEN PERMISSION OF THE AUTHOR, RANDY M GOODLOE, AIA APAC. THIS DOCUMENT IS AN INSTRUMENT OF SERVICE AND IS THE SOLE PROPERTY OF THE AUTHOR. FURTHERMORE, THE USE OF THIS DOCUMENT FOR ANY PURPOSE SHALL BE REVOKED, IF THE INTENT OF THE DESIGN OR THE CONSTRUCTION TECHNIQUES OR DETAILS SHOWN HEREIN ARE NOT ADHERED TO OR THE CONTRACTUAL AGREEMENT GOVERNING THEIR USE ARE NOT STRICTLY ADHERED TO.

PROJECT NO.
25012
PROJECT MANAGER
TM
DATE ISSUED
2026.05.22
REVISED

SHEET NUMBER
A-901
REFLECTED CEILING PLAN