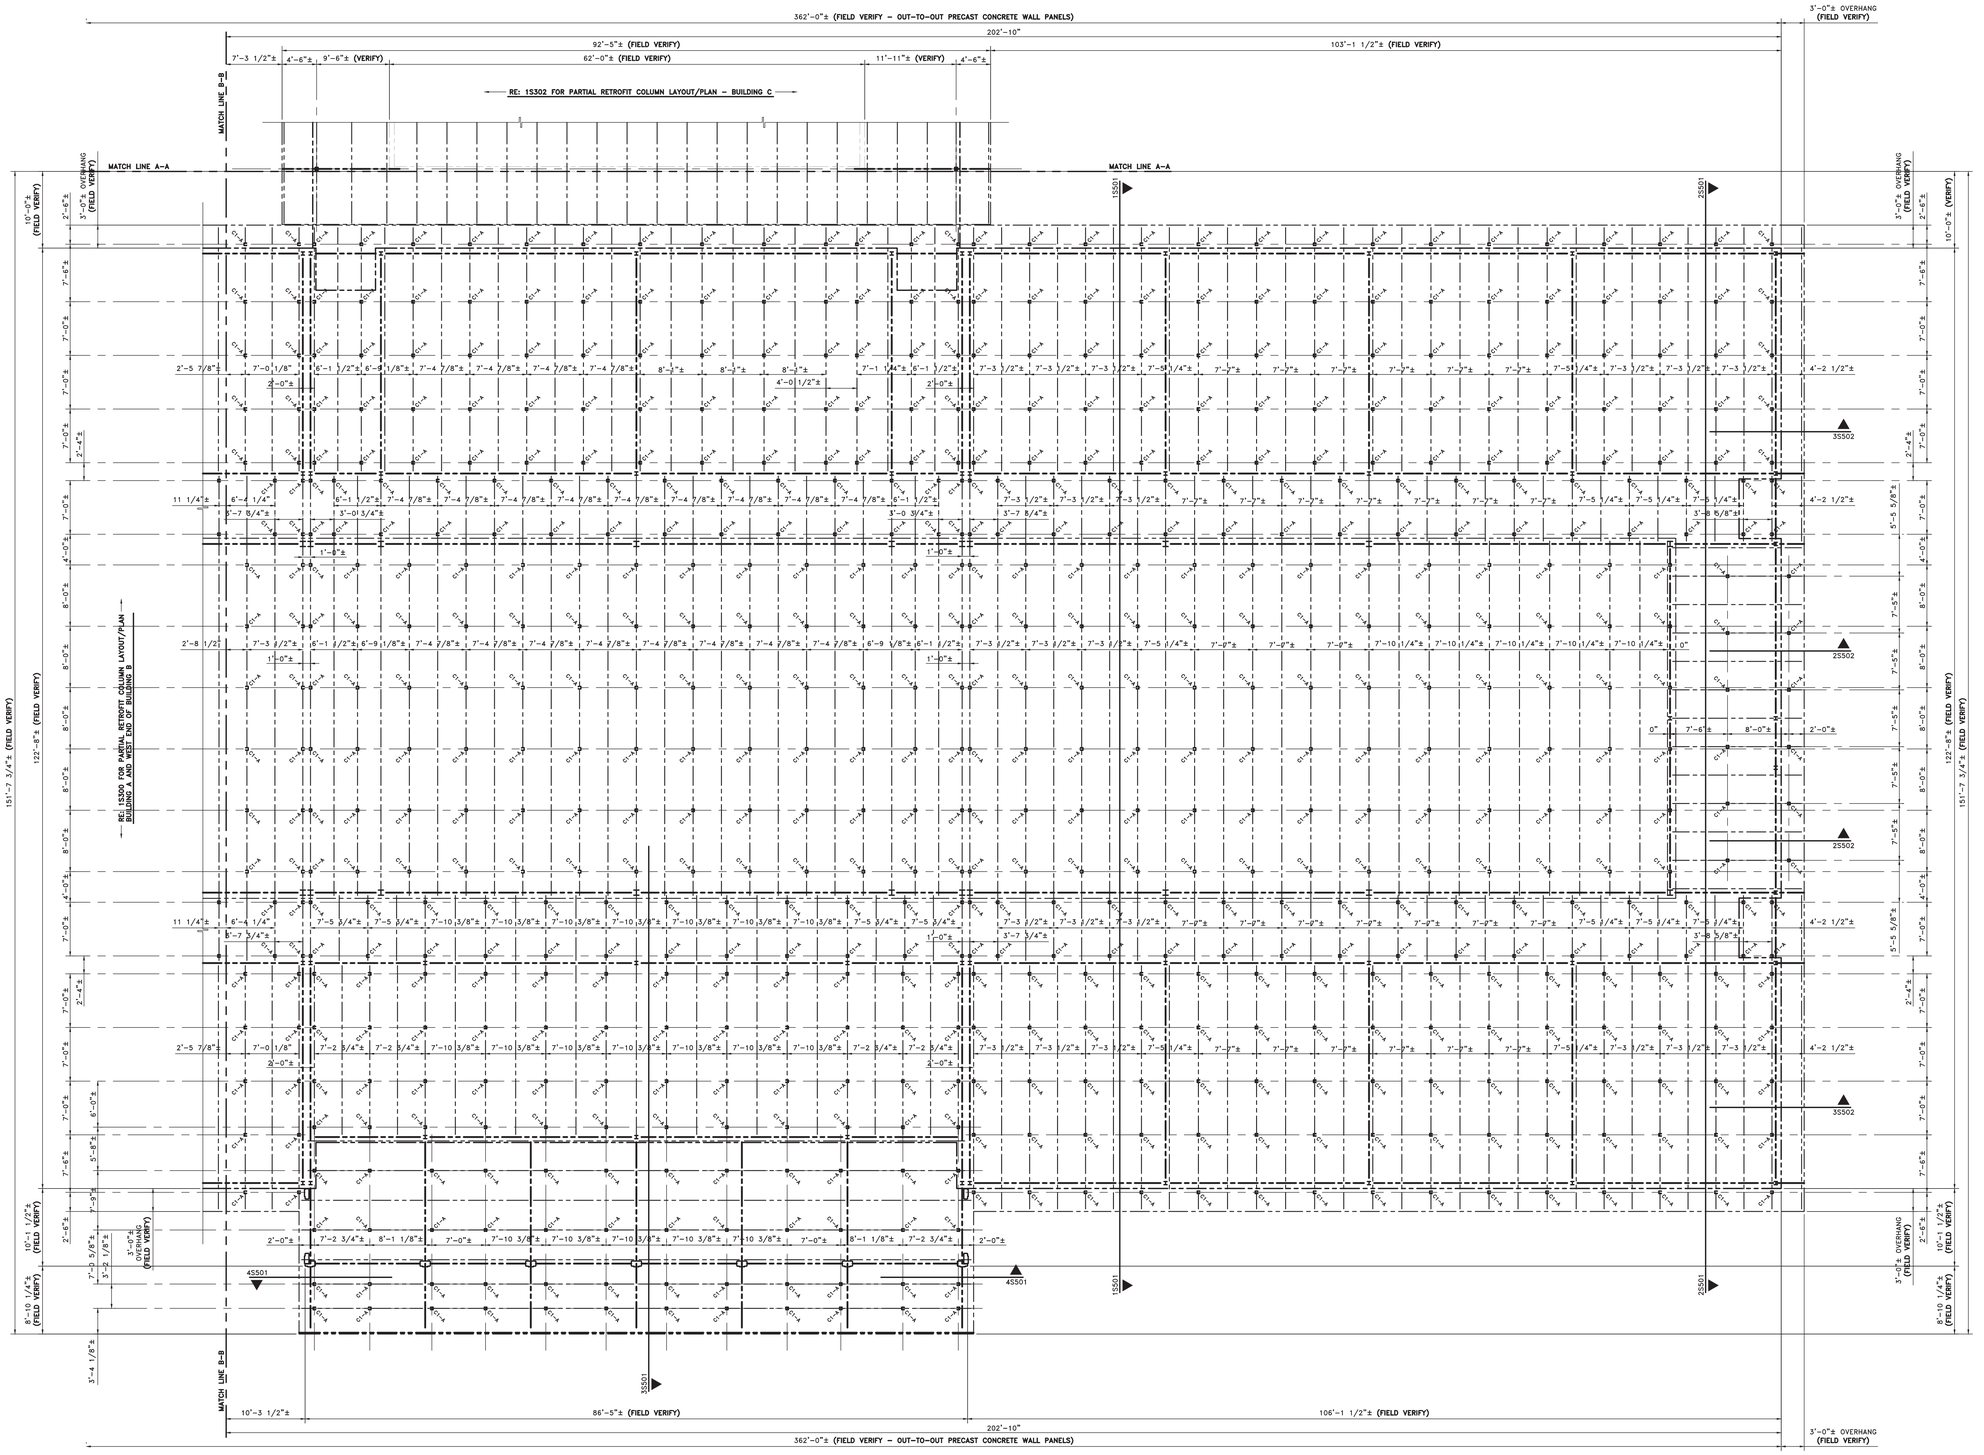

1 PARTIAL ROOF RETROFIT COLUMN LAYOUT/PLAN – EAST END OF BUILDING B

1/8" = 1'-0"

RE: 1S100, ARCHITECTURAL, MECHANICAL, ELECTRICAL DRAWINGS, GENERAL STRUCTURAL NOTES

REFER TO STANDARD DRAWINGS, DETAILS AND SCHEDULES IN PROJECT MANUAL.

YEAGER, WATSON & ASSOCIATES, INC.
AN ARCHITECTURAL CORPORATION
TELEPHONE: (318) 292-5708
118 SOUTH TRENTON STREET
RUSTON, LOUISIANA 71270-4432

IMPROVEMENTS TO J.I. BARRON ELEMENTARY SCHOOL

PINEVILLE, LA

Owner : Rapides Parish School Board

Pineville, Louisiana

PARTIAL ROOF RETROFIT COLUMN LAYOUT/PLAN- EAST END OF BUILDING B

DATE: SEPTEMBER 2025

REVISIONS:

JOB NUMBER: 2025-02

STATE OF LOUISIANA
MICHAEL B. FERGUS
REG. No. 23635
REGISTERED
PROFESSIONAL ENGINEER
IN
CIVIL ENGINEERING
9-24-25

FERGUS ENGINEERING
CONSULTING STRUCTURAL, INC.
1058 INCA DRIVE
LARAMIE, WY 82072
(970) 817-4600
www.fergusengineering.com

S301 OF 135