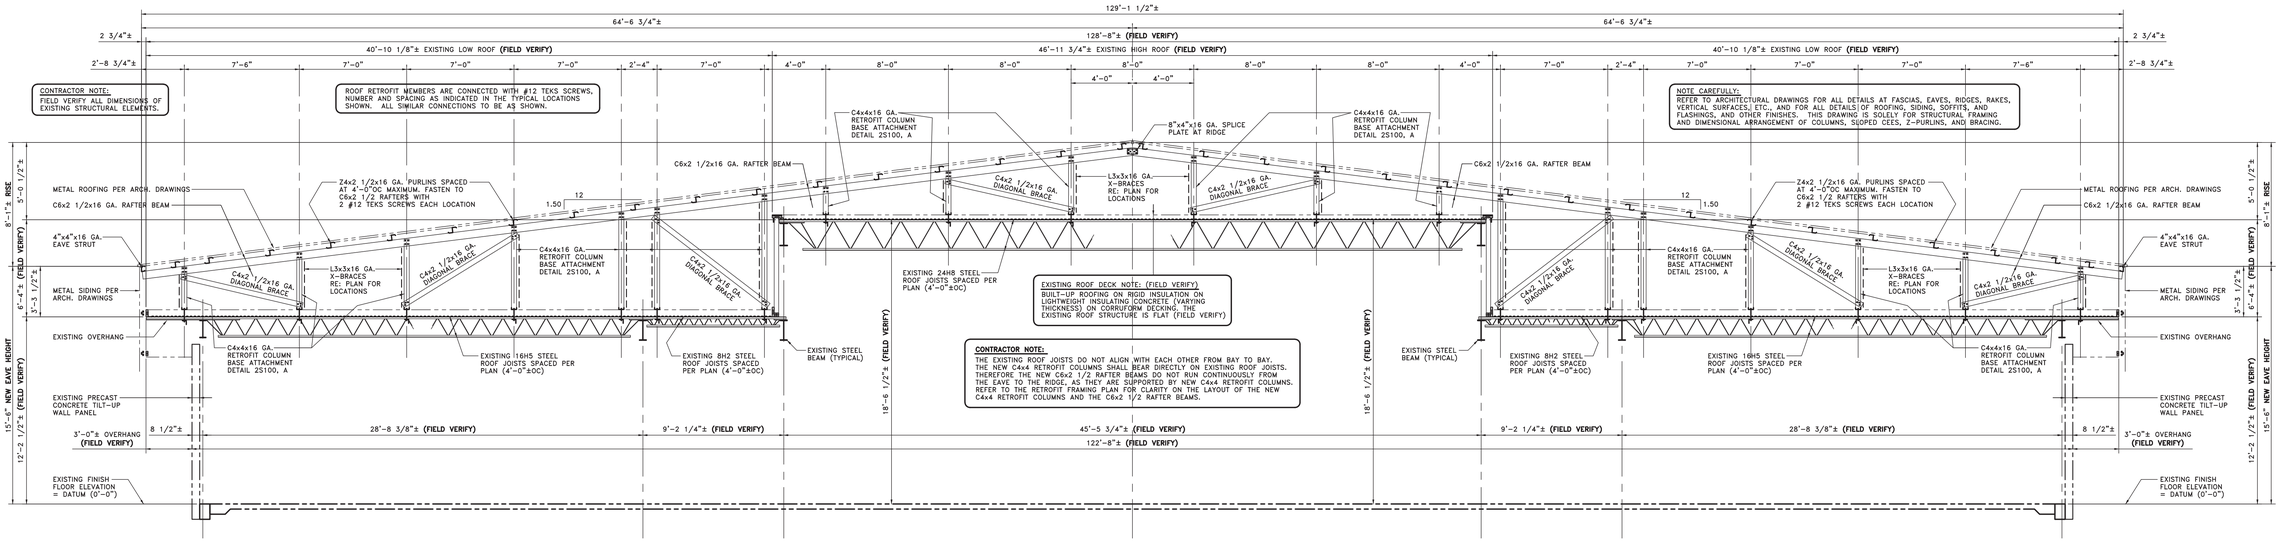

1 RETROFIT ROOF STRUCTURAL CROSS SECTION

1/4" = 1'-0"
RE: 1S200, 1S201, 1S300, 1S301, 1S400, 1S401

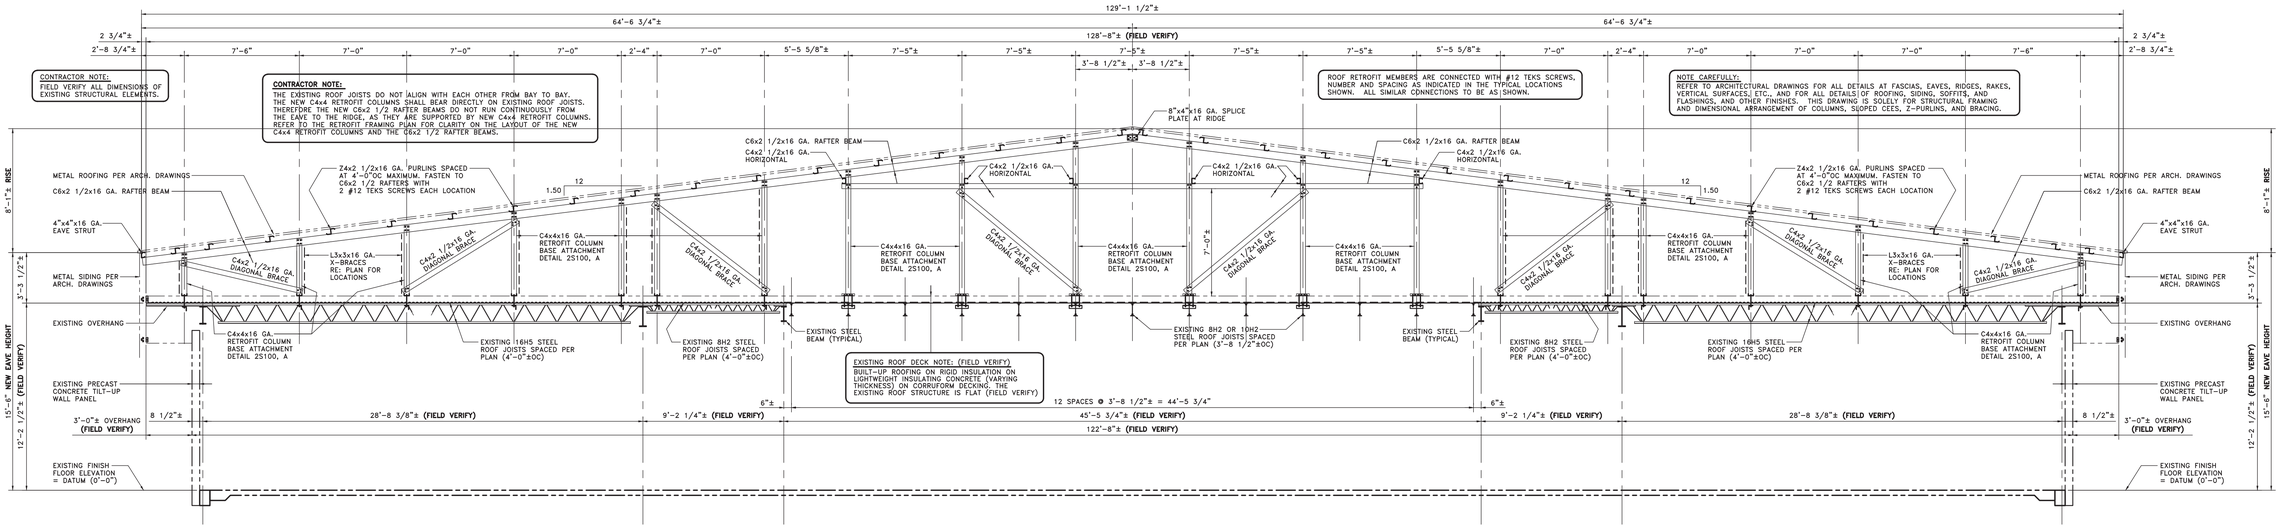

2 RETROFIT ROOF STRUCTURAL CROSS SECTION

1/4" = 1'-0"
RE: 1S200, 1S201, 1S300, 1S301, 1S400, 1S401

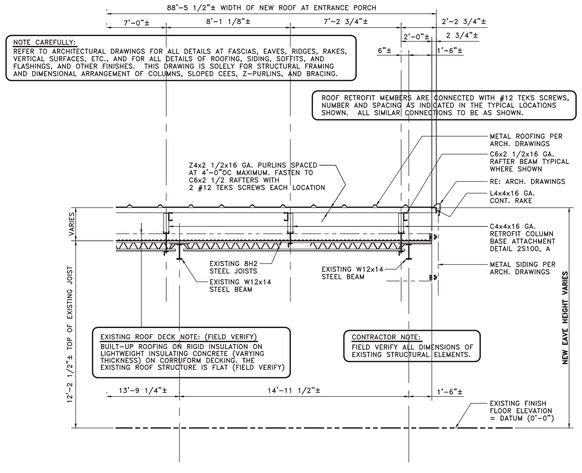

4 SECTION

1/4" = 1'-0"
RE: 1S201, 1S301, 1S401

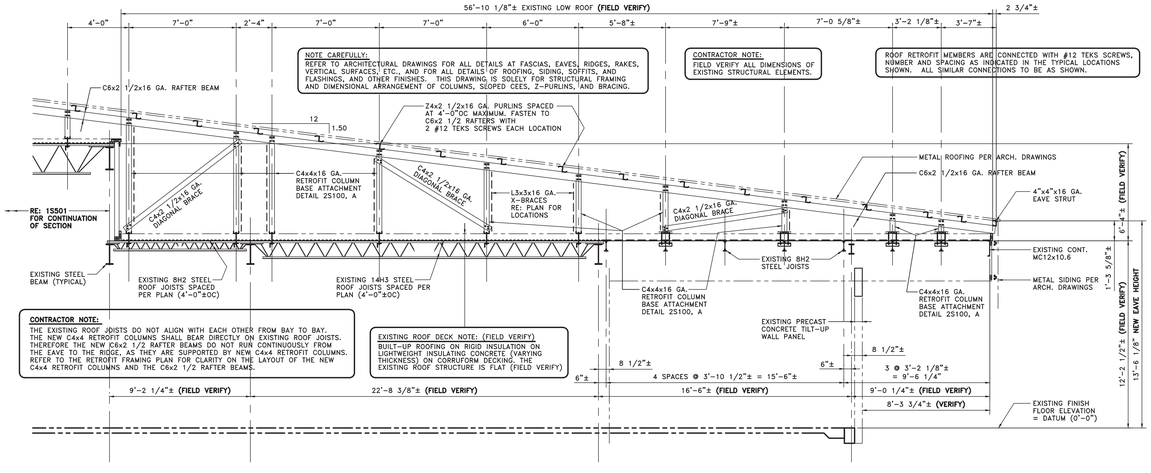

3 PARTIAL RETROFIT ROOF STRUCTURAL CROSS SECTION

1/4" = 1'-0"
RE: 1S201, 1S301, 1S401

REFER TO STANDARD DRAWINGS, DETAILS AND SCHEDULES IN PROJECT MANUAL.

YEAGER, WATSON & ASSOCIATES, INC.
AN ARCHITECTURAL CORPORATION
TELEPHONE: (318) 202-5708
118 SOUTH TRENTON STREET
RUSTON, LOUISIANA 71270-4432

IMPROVEMENTS TO
J.I. BARRON ELEMENTARY SCHOOL
PINEVILLE, LA
Owner : Rapides Parish School Board
Pineville, Louisiana

RETROFIT ROOF FRAMING SECTIONS AND DETAILS

REVISIONS:

DATE: SEPTEMBER 2025

JOB NUMBER: 2025-02

S501 OF 135

STATE OF LOUISIANA
MICHAEL B. FERGUS
REG. No. 23635
PROFESSIONAL ENGINEER
IN
CIVIL ENGINEERING
9-24-25

FERGUS ENGINEERING
CONSULTING STRUCTURE, INC.
1058 INCA DRIVE
LARAMIE, WY 82072
(970) 817-4600
www.fergusengineering.com