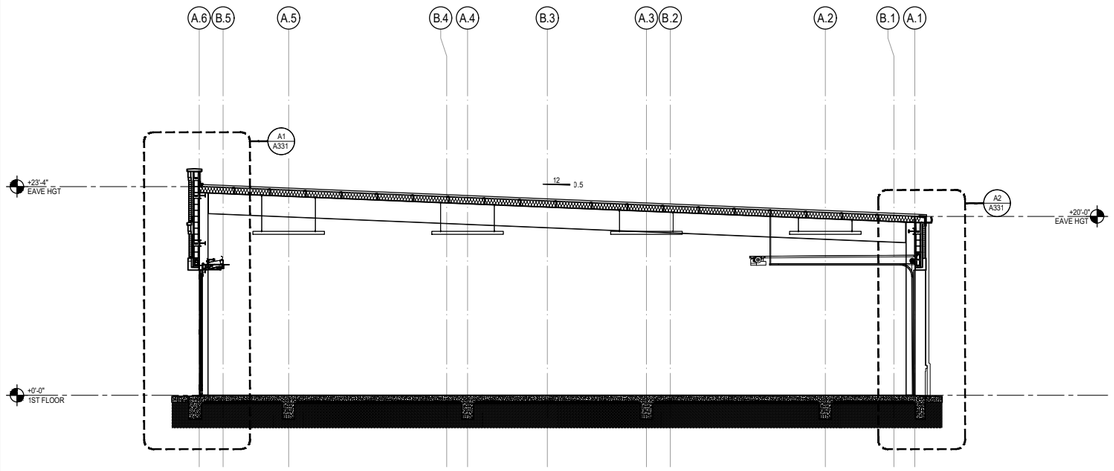

C1 BUILDING SECTION
SCALE: 1/8" = 1'-0"

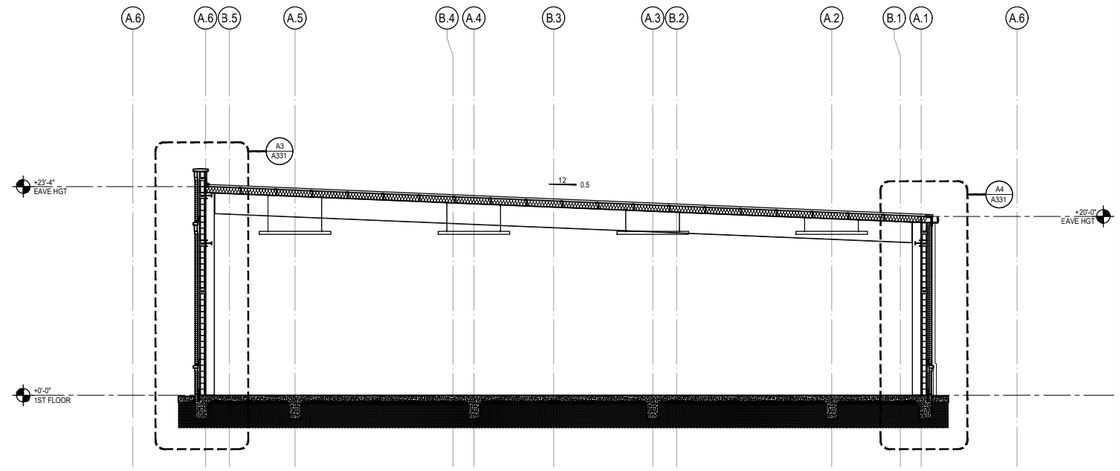

C3 BUILDING SECTION
SCALE: 1/8" = 1'-0"

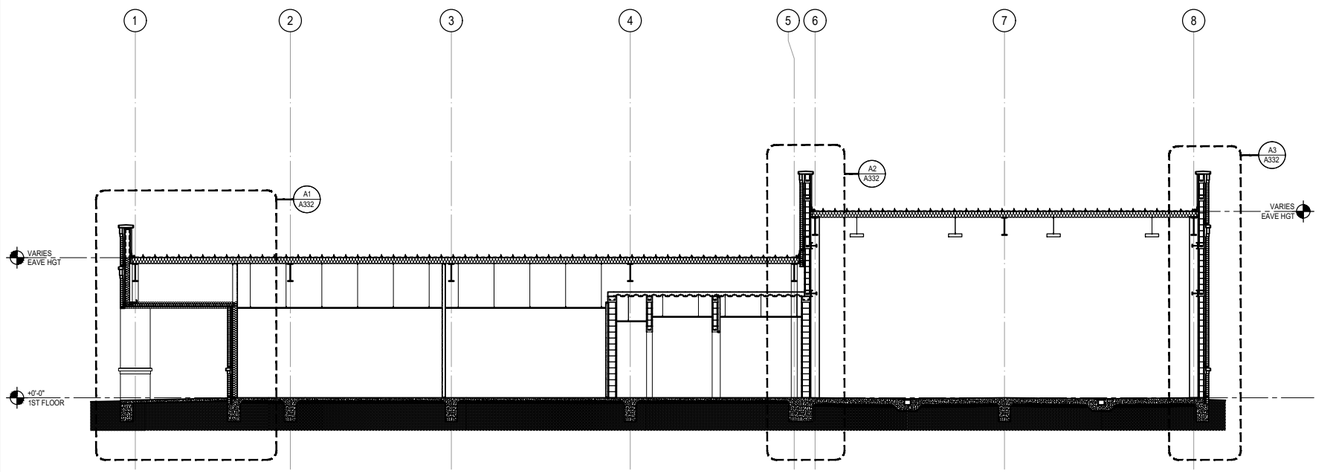

B1 BUILDING SECTION
SCALE: 1/8" = 1'-0"

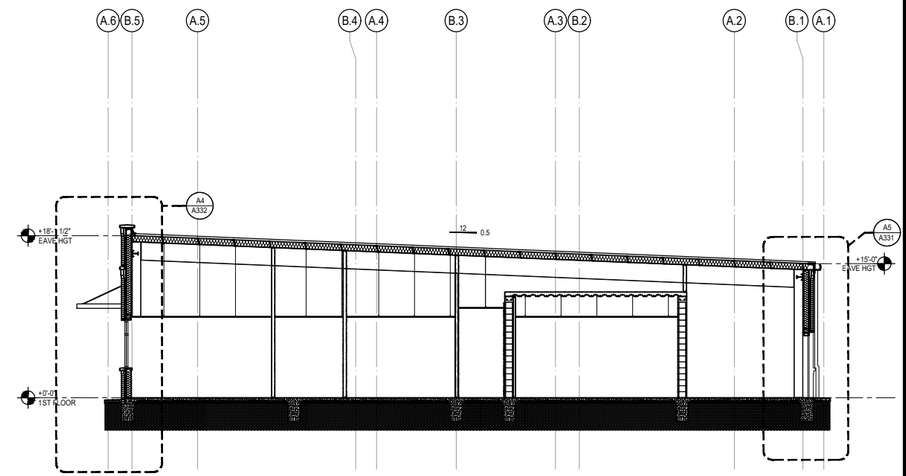

B4 BUILDING SECTION
SCALE: 1/8" = 1'-0"

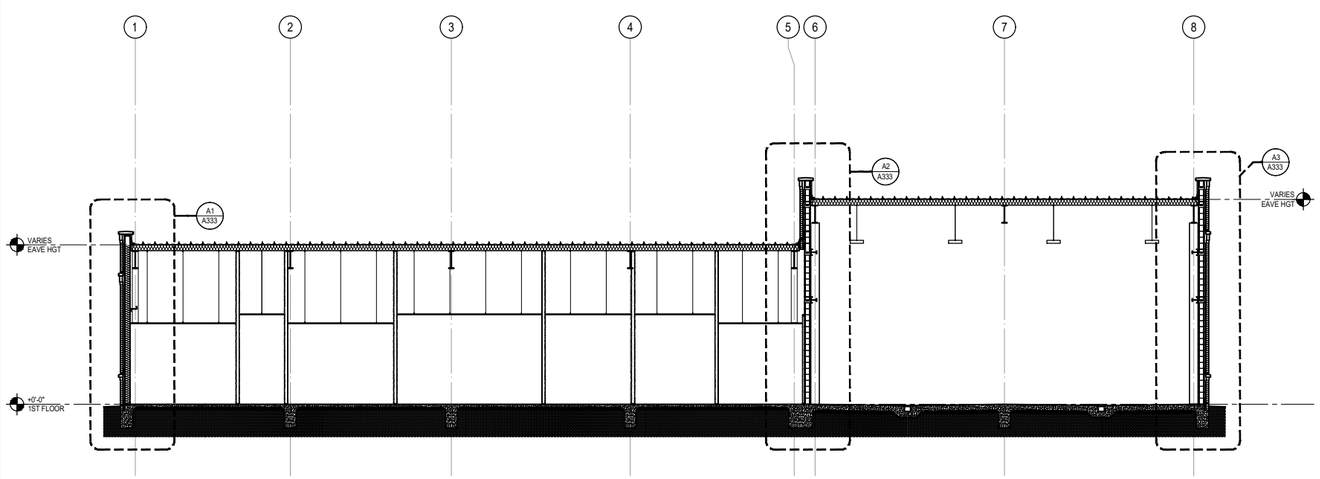

A1 BUILDING SECTION
SCALE: 1/8" = 1'-0"

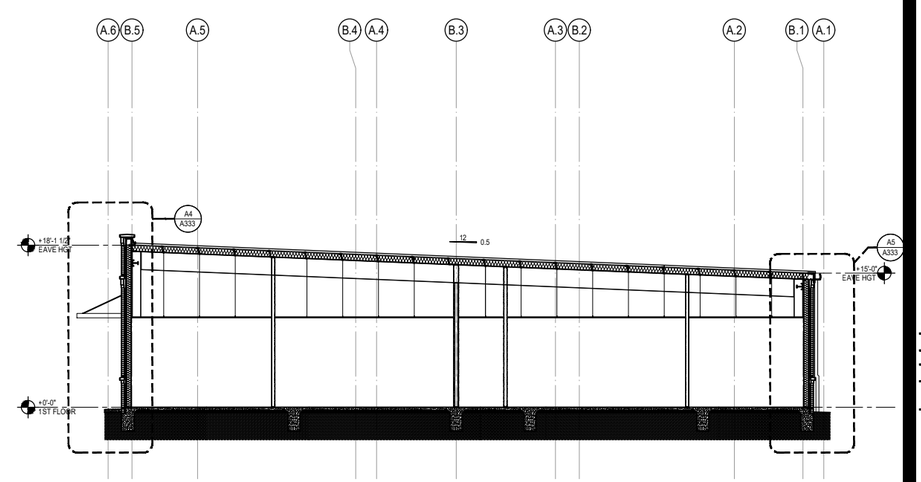

A4 BUILDING SECTION
SCALE: 1/8" = 1'-0"

Stantec
Stantec (Formerly Bradley-Blewster & Associates)
1200 Rickyard Lane, Suite 400
Baton Rouge, LA 70802
Tel: 225-765-7400
www.stantec.com
Copyright Reserved
The Contractor must verify and be responsible for all dimensions. DO NOT scale the drawing - any errors or omissions shall be reported to Stantec without delay.
This drawing and design is the property of Stantec and should not be reproduced or used for other projects without permission from Stantec.

Consultant

Revision	By	Appd	YYYY.MM.DD

Design Phase Acceptance

Permit/Seal

Client/Project
CITY OF NATCHITOCHES
NEW FIRE STATION NO. 3
NATCHITOCHES, LOUISIANA

Project No.: 222706059
File Name: A301
Scale: AS INDICATED

Dwn.	Dsgn.	Chkd.	2025.09.26 YYYY.MM.DD

Title
BUILDING SECTIONS

Revision: Sheet: of
Drawing No.
A301

J:\222706059_cl_working_files\04_architecture\01_cad\01_sheets\a301
2025.10.15 9:59:49 AM