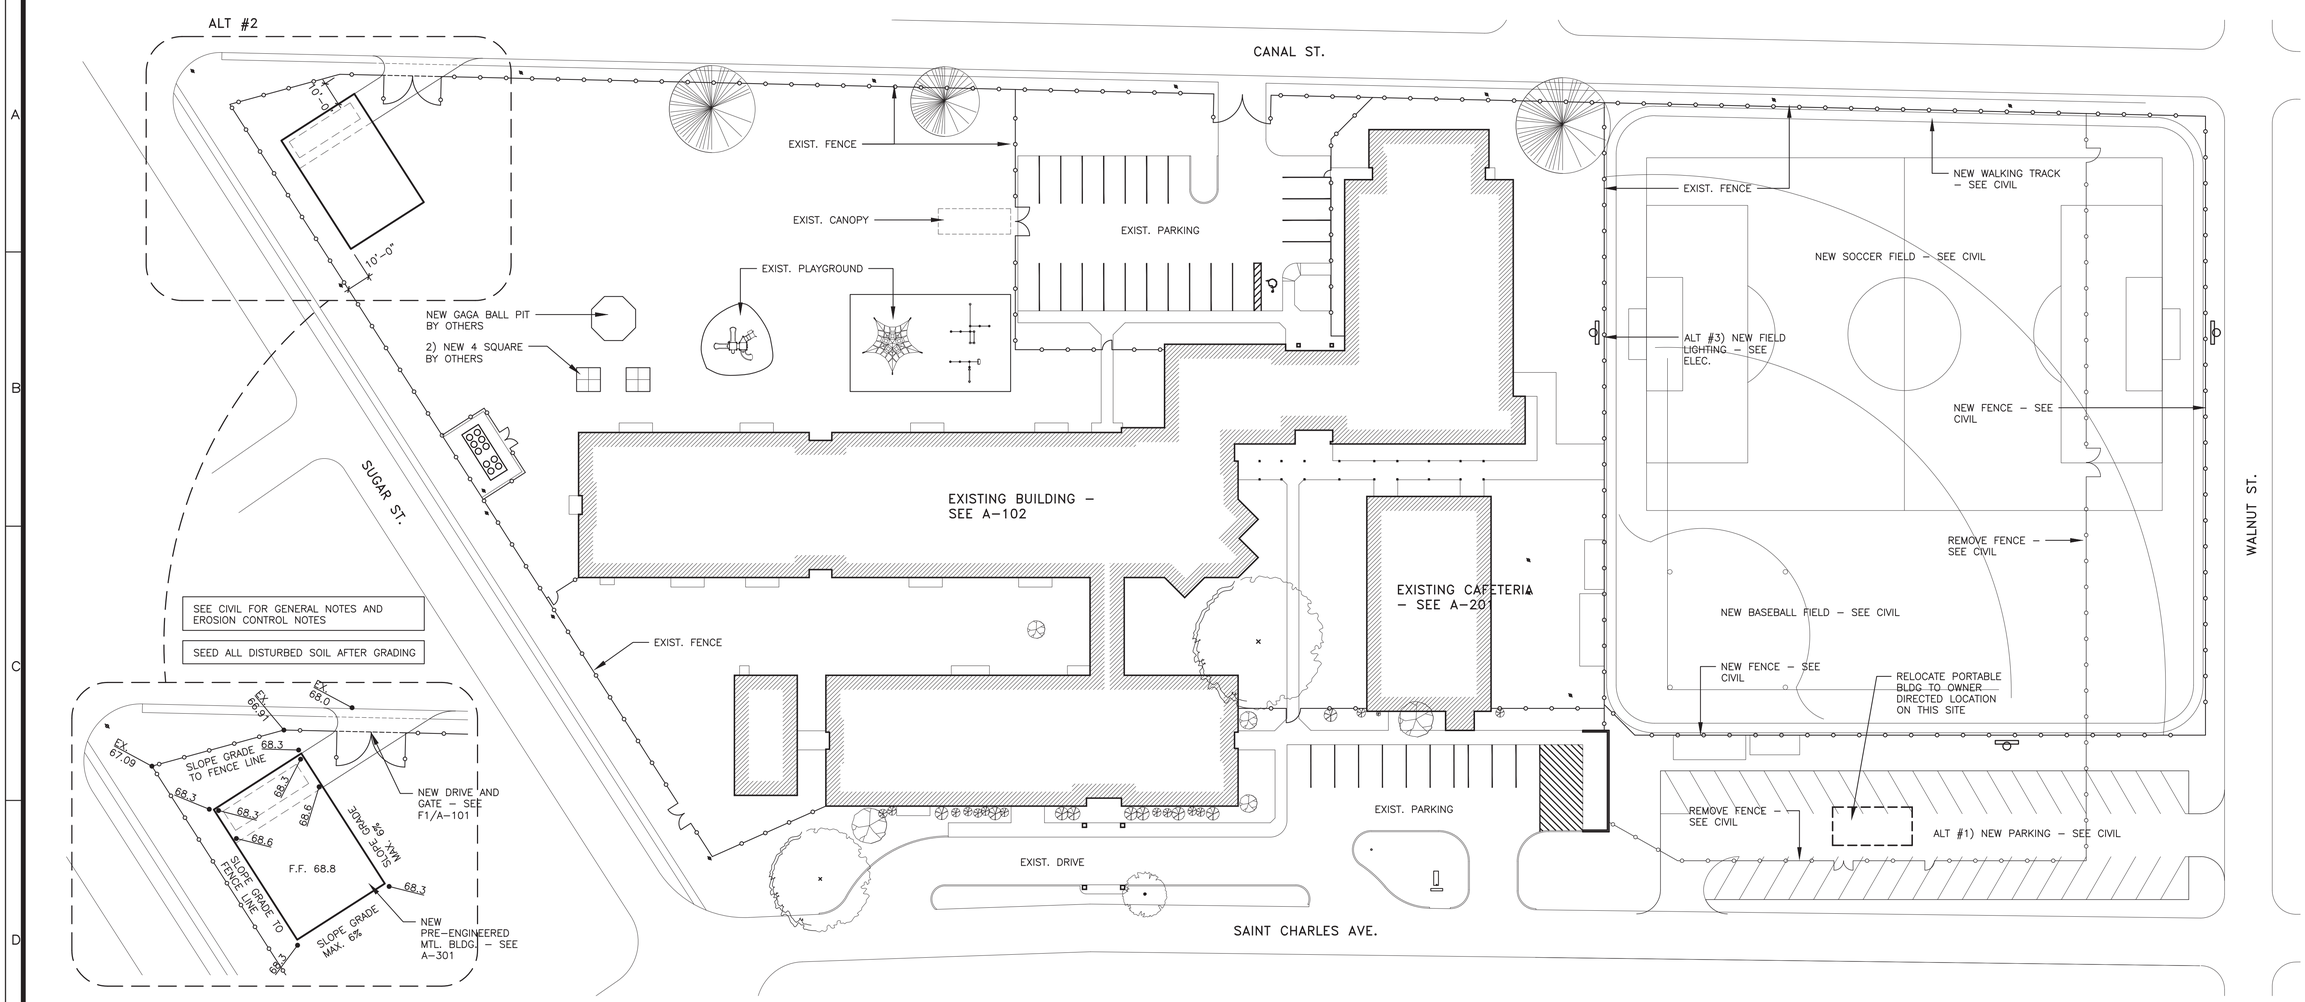

D1	SITE PLAN
1" = 30'-0"	

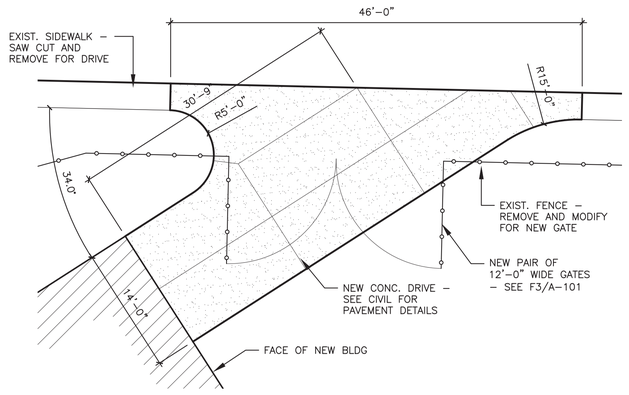

ALT #2

F1	DRIVE PLAN
1/8" = 1'-0"	

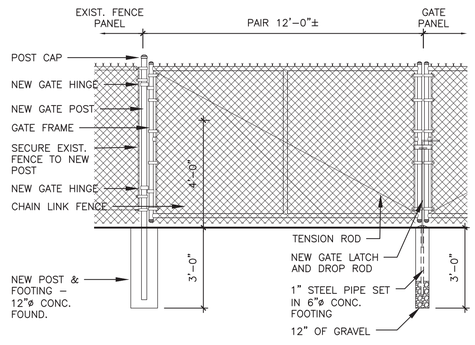

ALT #2

F3	GATE DETAIL
3/8" = 1'-0"	

Alliance DESIGN GROUP, LLC
1439 Centre Ct., Ste 401
Alexandria, LA 71301
Ph: 318.445.3151
Fx: 318.445.3988
Em: adg@adgllc.net

William Alford Tudor REG. No. 4453 STATE OF LOUISIANA REGISTERED ARCHITECT

CONSULTANT (IF APPLICABLE)

PHASE 2 - RENOVATIONS TO
CARTER C. RAYMOND
JUNIOR HIGH SCHOOL
2510 SAINT CHARLES AVE, LECOMPTE, LA 71346

PROJECT NO: 23018.2
DRAWN: AJG
CHECKED: AJG
DATE: 08.15.25
LAST REV: ----

A-101

© 2024, Alliance Design Group, LLC all rights reserved