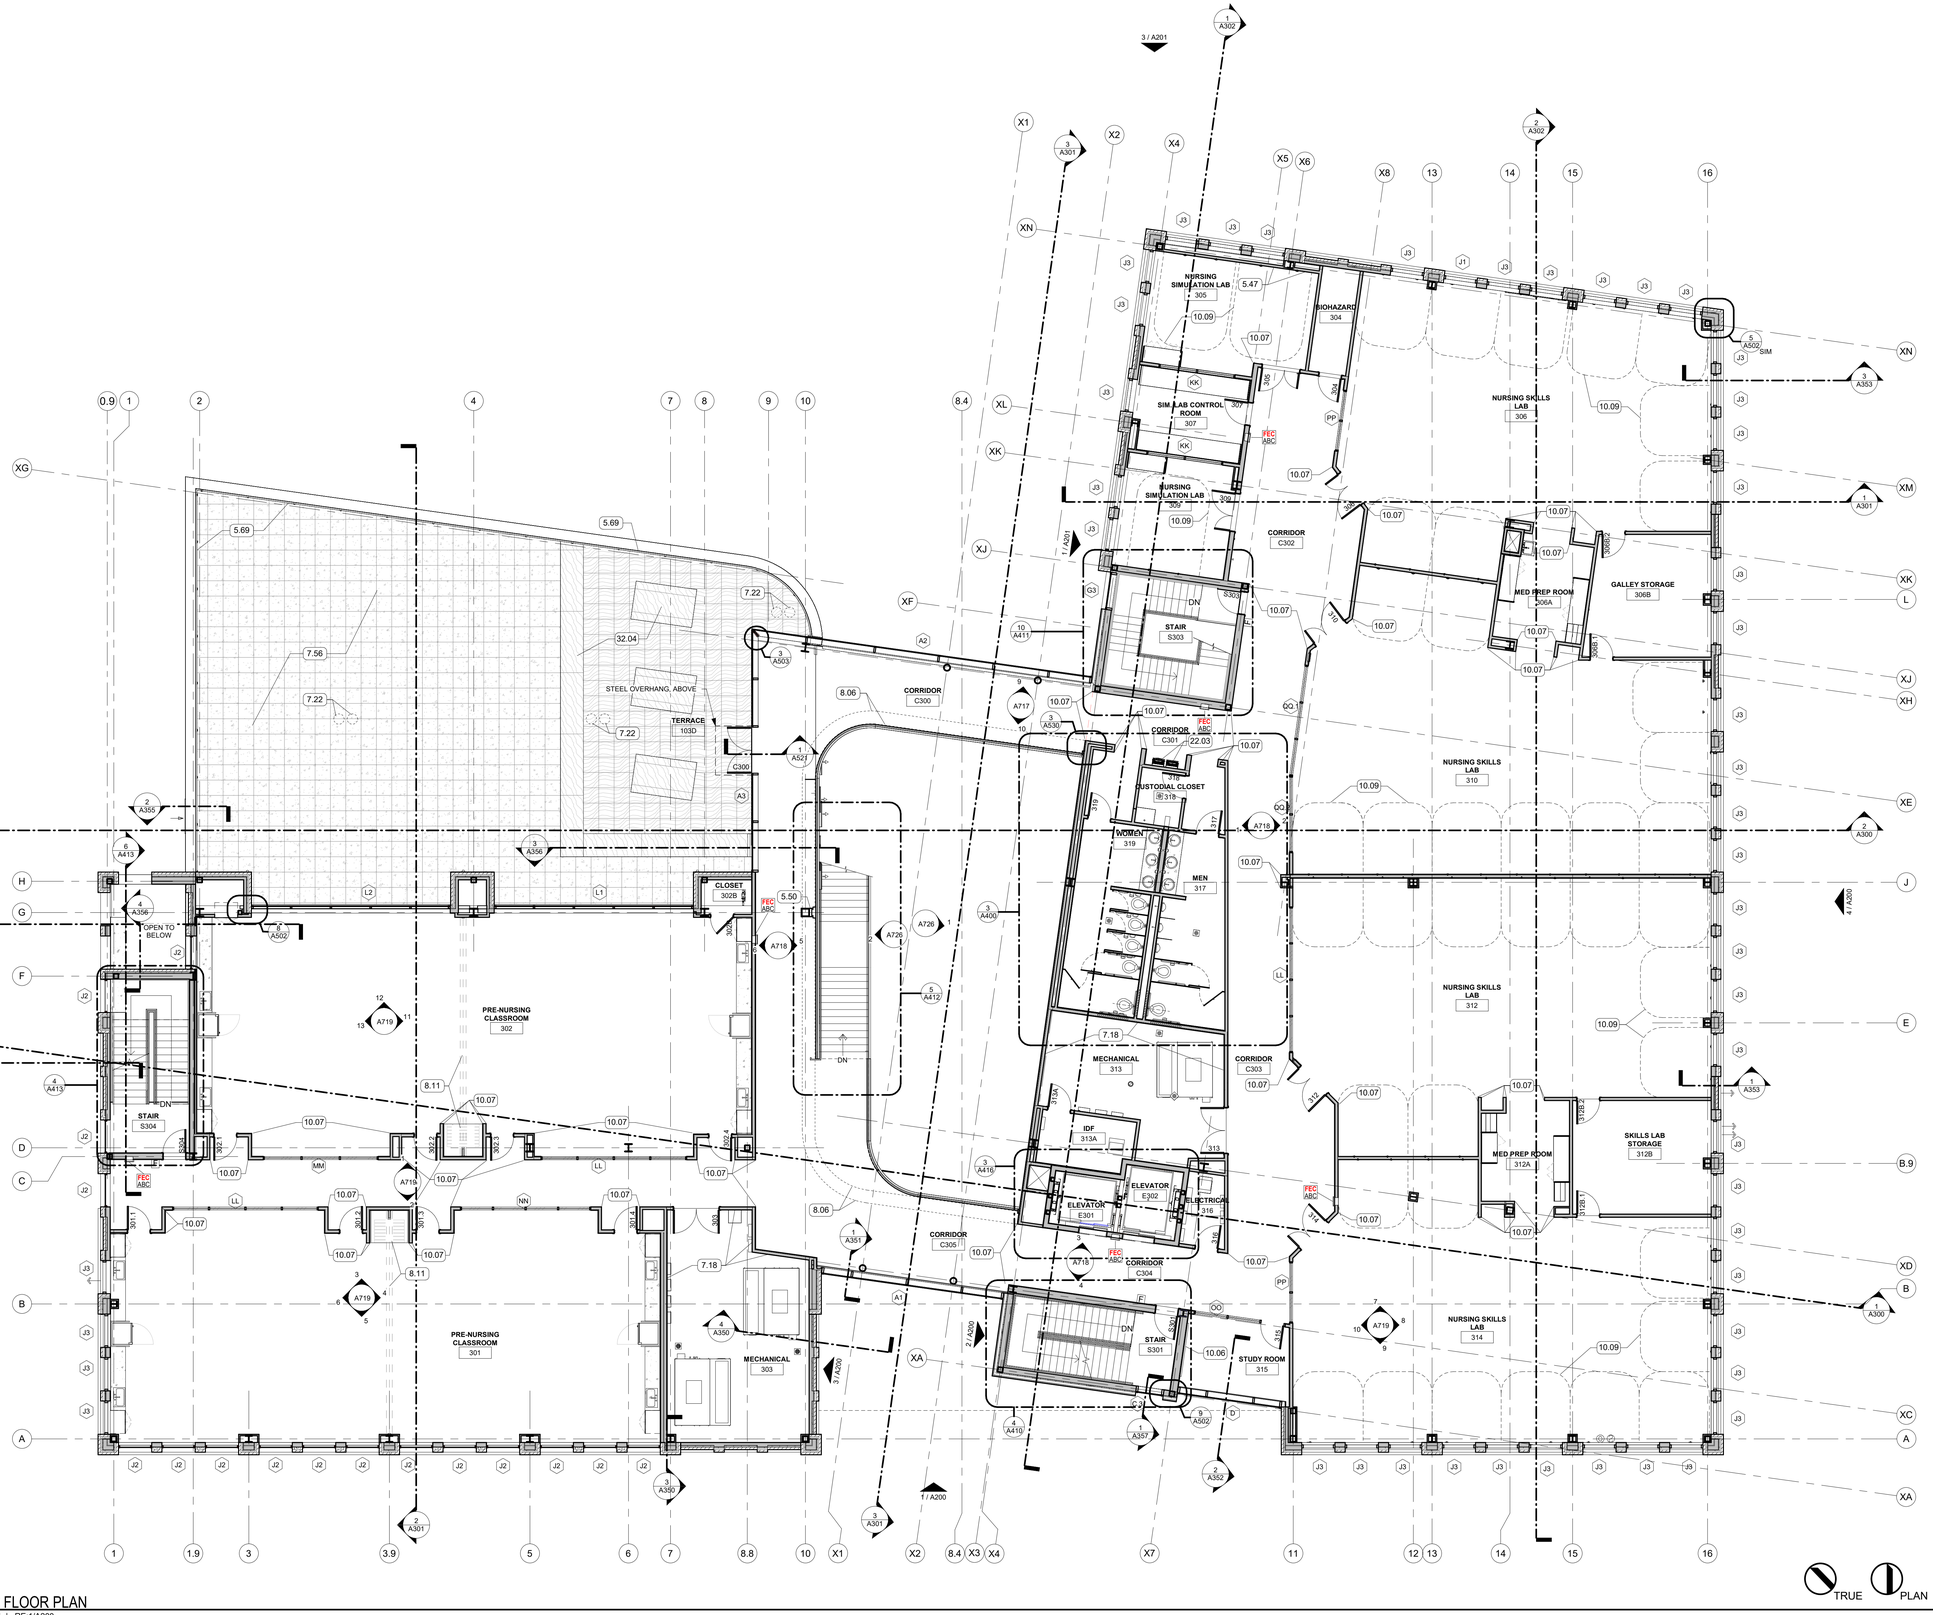

1 THIRD FLOOR PLAN
1/8" = 1'-0" | RE:1/A200

GENERAL NOTES

SEE SHEET A423 OVERALL CLASSROOM AND LABORATORY PLAN - THIRD FLOOR FOR ADDITIONAL INFORMATION IN THE FOLLOWING ROOMS:

- BIOHAZARD 304
- NURSING SIMULATION LAB 305, 309
- SIMULATION LAB CONTROL ROOM 307
- NURSING SKILLS LAB 306, 310, 312, 314
- MED PREP ROOM 306A, 312A
- GALLEY STORAGE 306B
- SKILLS LAB STORAGE 312B

KEYNOTES

5.47	TOP OF THIS WALL AT 6'-0" AFF. PROVIDE SOLID SURFACE TOP
5.50	PROVIDE STEEL ENCLOSURE AROUND COLUMN TO RECEIVE SMOKE CURTAIN TRACK. FINAL PROFILE BY ARCHITECT
5.69	GUARDRAIL
7.18	2-INCH THICK LINER M BOARD
7.22	ROOF DRAIN
7.56	COLD-ADHESIVE SBS MODIFIED BITUMEN MEMBRANE ROOFING (BASE BID); ALTERNATE NO. 1: REPLACE BASE BID ROOF WITH PROTECTED MEMBRANE ROOF WITH PAVER SYSTEM
8.06	PLEATED SMOKE CURTAIN
8.11	FOLDING PARTITION WALL
10.06	MARKER BOARD
10.07	CORNER GUARD
10.09	CEILING-MOUNTED CURTAIN TRACK AND PRIVACY CURTAIN
22.03	BOTTLE FILLER AND/OR DRINKING FOUNTAIN, SEE PLUMBING
32.04	ROOFTOP PLANTER, SEE LANDSCAPE

LEGEND

ASHE | BROUSSARD | WEINZETTLE ARCHITECTS
TIPTON ASSOCIATES

CONSULTANTS
Moreaux-Butler & Associates, LLC — Civil
CARRO Landscape Architecture, LLC — Landscape Architecture
Fox-Nesbit Engineering, LLC — Structural
Sabe O'Brien — Mechanical, Plumbing, Fire Protection
Associated Design Group, Inc. — Electrical
Geisler — Specialty Architect

ISSUE FOR BID

LOUISIANA STATE UNIVERSITY ALEXANDRIA
DOWNTOWN HEALTH SERVICES CENTER
800 JACKSON ST.
ALEXANDRIA, LA 71301

PROJECT # 19-603.23-01
ARCH PROJECT # 2023.28 | 1531.00-23
SITE ID: NEW SITE CODE: 6-40-023
DATE OCTOBER 10, 2025

Ashe Broussard Weinzettle Architects, LLP
Tipton Associates APAC, A Joint Venture
301 Jackson Street, Suite 205
Alexandria, LA 71301

NO.	REVISION	DATE

THIRD FLOOR PLAN- NOTES

A103