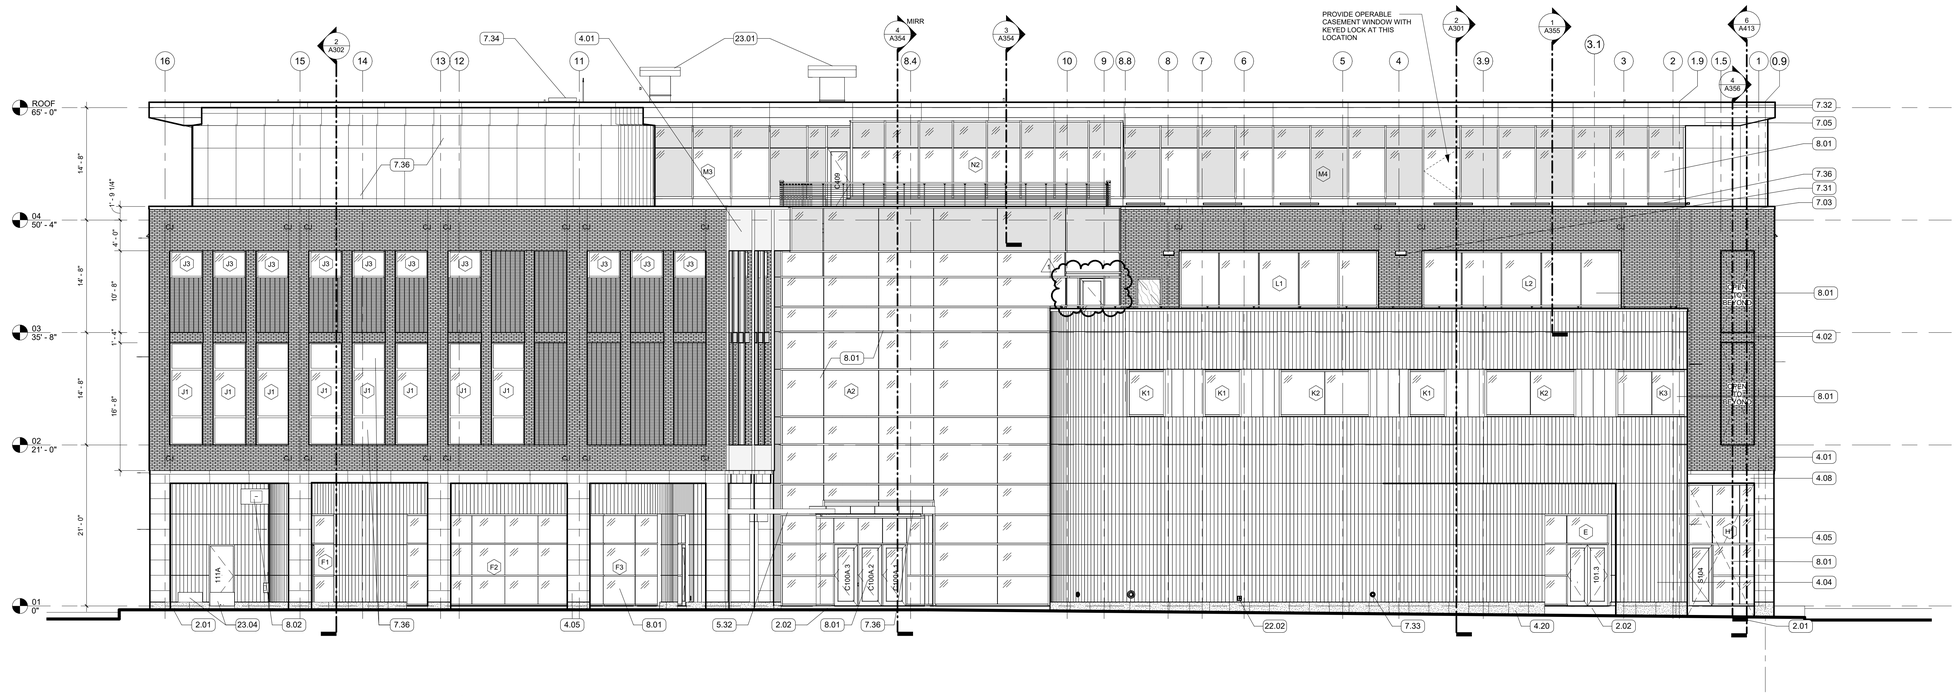

3 EXTERIOR ELEVATION - NORTH - 8TH STREET - AND COURTYARD

1/8" = 1'-0" | RE:1/A101

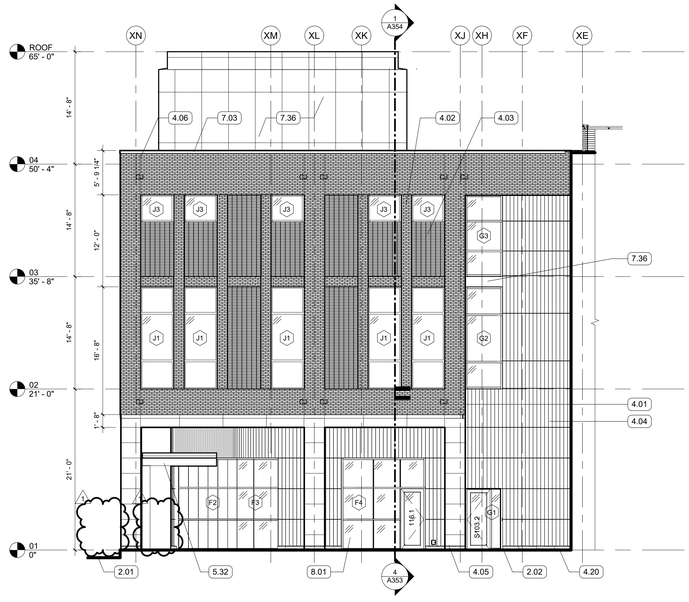

1 ELEVATION-EXTERIOR-WEST-COURTYARD

1/8" = 1'-0" | RE:1/A101

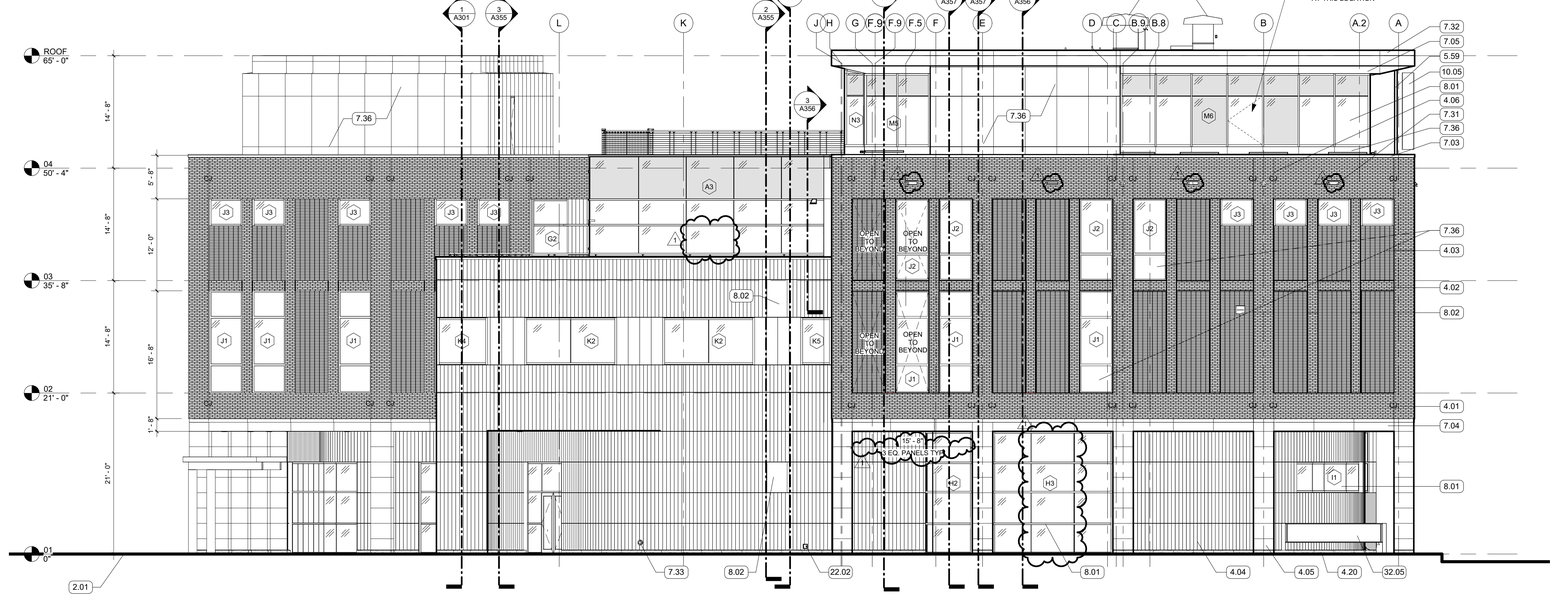

2 EXTERIOR ELEVATION - WEST - JACKSON STREET

1/8" = 1'-0" | RE:1/A101

GENERAL NOTES

KEYNOTES

2.01	APPROXIMATE LINE OF FINISHED GRADE. SEE CIVIL.
2.02	CONCRETE SIDEWALK
4.01	FACE BRICK VENEER, RUNNING BOND
4.02	4" RECESSED BRICK COURSE, RUNNING BOND, RECESS HORIZONTAL BANDS AN ADDITIONAL 1/2"
4.03	8" RECESSED BRICK COURSE, STACK BOND, PROJECT EVERY 3RD COURSE 1/2"
4.04	TERRA COTTA RAINSCREEN - STACK BOND, UNIT SIZE #1
4.05	TERRA COTTA RAINSCREEN - COLUMN WRAP, UNIT SIZE #2
4.06	MASONRY CONTROL JOINT
4.08	PLASTER SOFFIT SYSTEM ON MTL. FRAMING - ALTERNATE NO. 2 REPLACES PLASTER SYSTEM WITH TERRA COTTA LARGE FORMAT SOFFIT PANELS
4.20	CAST STONE PANEL
5.32	ALTERNATE NO. 3 - ALUM FRAMED CANOPY
5.59	SIGNAGE SUPPORT
7.03	PREFINISHED COPING FLASHING
7.04	PREFINISHED CONCEALED FASTENER METAL SOFFIT/ WALL PANELS
7.05	MCM PANEL SOFFIT
7.31	ST STL SCUPPER
7.32	GRAVEL STOP FASCIA
7.33	DOWNSPOUT
7.34	ROOF HATCH
7.36	MCM PANEL
8.01	ALUM STOREFRONT, CURTAINWALL, OR WINDOW SYSTEM. SEE OPENING SCHEDULE
8.02	MECHANICAL LOUVERS, PRE-FINISHED
10.05	EXTERIOR DIMENSIONAL LOGO SIGNAGE
22.02	WALL HYDRANT
23.01	INTAKE HOOD
23.04	CONDENSING UNIT, SEE MECH
32.05	MONUMENT SIGN, SEE LANDSCAPE AND SPECS

LEGEND

VISION GLASS	MASONRY
SPANDREL GLASS	TERRACOTTA
METAL PANEL	MASONRY CONTROL JOINT
CAST STONE PANEL	

ASHE | BROUSSARD | WEINZETTLE ARCHITECTS

TIPTON ASSOCIATES

CONSULTANTS
Monceaux-Butler & Associates, LLC — MEP
CARBO Landscape Architecture, LLC — Landscape
Fox-Nesbit Engineers, LLC — Structural
Sales O'Brien — Plumbing
Mechanical Professional Services — Electrical
Associated Design Group, Inc. — Geotechnical
Specialty Architectural

LOUISIANA STATE UNIVERSITY
ALEXANDRIA
DOWNTOWN HEALTH SERVICES CENTER
800 JACKSON ST.
ALEXANDRIA, LA 71301

ISSUE FOR BID

PROJECT # 19-0602-23-01
ARCH PROJECT # 2023.28 / 1531.00-23
SITE ID: NEW SITE CODE: 6-40-023
DATE OCTOBER 10, 2025

Ashe Broussard Weinzettle Architects, LLP
Tipton Associates APAC, A Joint Venture
301 Jackson Street, Suite 205
Alexandria, LA 71301

NO.	REVISION	DATE
1	Addendum No. 2	12.03.2025

STATE OF LOUISIANA — No. 6951 — REGISTERED ARCHITECT

STATE OF LOUISIANA — REGISTERED ARCHITECT

EXTERIOR ELEVATIONS

A201