


1 WALL SECTION
3/4" = 1'-0" | RE:1/A201

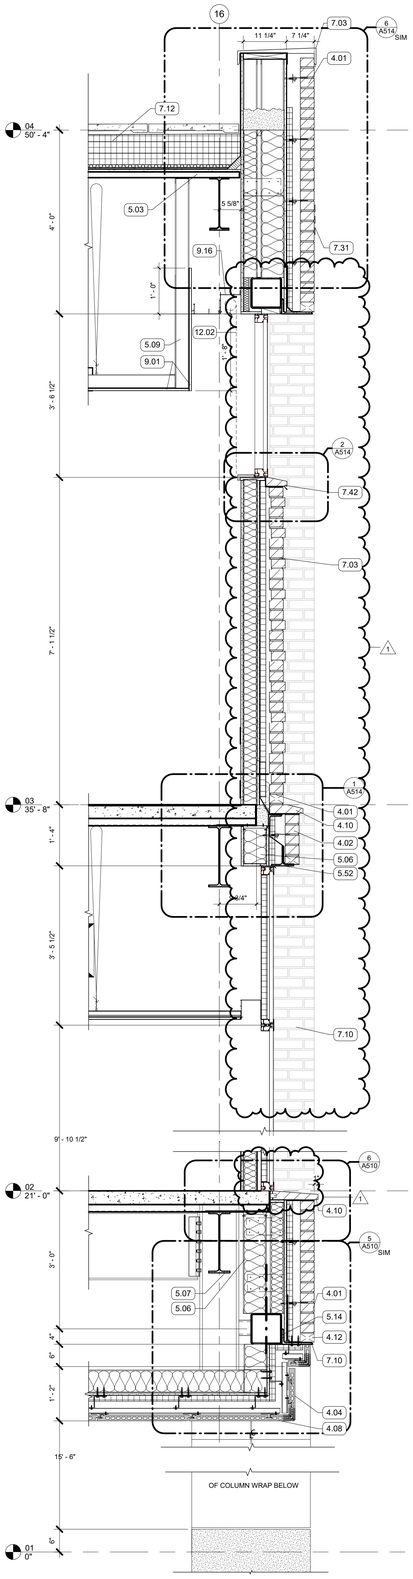


2 WALL SECTION
3/4" = 1'-0" | RE:1/A101




3 WALL SECTION
3/4" = 1'-0" | RE:1/A104

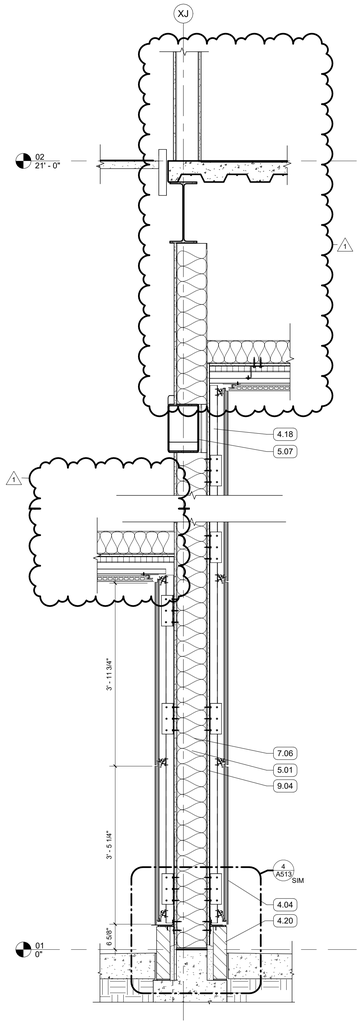


4 WALL SECTION
3/4" = 1'-0" | RE:1/A101

GENERAL NOTES

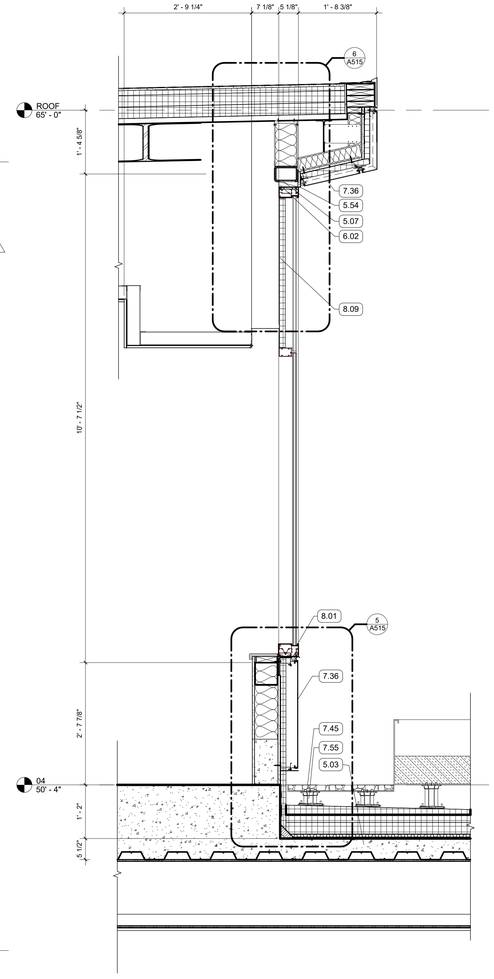KEYNOTES

| | |
|---|---|
| 4.01 | FACE BRICK VENEER, RUNNING BOND |
| 4.02 | 4" RECESSED BRICK COURSE, RUNNING BOND, RECESS HORIZONTAL BANDS AN ADDITIONAL 1/2" |
| 4.04 | TERRA COTTA RAINSCREEN - STACK BOND, UNIT SIZE #1 |
| 4.08 | PLASTER SOFFIT SYSTEM ON MTL. FRAMING - ALTERNATE NO. 2 REPLACES PLASTER SYSTEM WITH TERRA COTTA LARGE FORMAT SOFFIT PANELS |
| 4.10 | FACE BRICK, SPECIAL SHAPE SILL |
| 4.12 | WEEP VENTS AT 24" O.C. MIN |
| 4.18 | CONTINUOUS ALUMINUM SUBSTRUCTURE |
| 4.20 | CAST STONE PANEL |
| 5.01 | 8" METAL STUD FRAMING |
| 5.03 | 5 1/2" COMPOSITE MTL DECK AND CONCRETE SLAB |
| 5.06 | 6" METAL STUD FRAMING |
| 5.07 | STRUCTURAL STEEL FRAMING |
| 5.09 | 3 5/8" METAL STUD FRAMING |
| 5.14 | STRUCTURAL BRICK SHELF |
| 5.52 | GALVANIZED LOOSE LINTEL - PAINT TO MATCH BRICK WHERE EXPOSED |
| 5.54 | BRAKE METAL TRIM |
| 5.63 | 7/8" HAT CHANNEL |
| 5.64 | STAINLESS STEEL DECORATIVE METAL RAILING |
| 6.02 | WOOD BLOCKING |
| 7.03 | PREFINISHED COPING FLASHING |
| 7.05 | MCM PANEL SOFFIT |
| 7.06 | BATT INSULATION, SIZED TO MATCH STUD DEPTH |
| 7.08 | PROTECTION COURSE |
| 7.10 | THRU-WALL FLASHING, SLOPED TO DRAIN |
| 7.12 | 2 1/2" POLYISO INSULATION |
| 7.13 | 2 PLY SBS ROOFING SYSTEM |
| 7.21 | COUNTERFLASHING |
| 7.29 | SPRAYED FOAM INSULATION |
| 7.31 | ST STL SCUPPER |
| 7.36 | MCM PANEL |
| 7.42 | DRIP EDGE |
| 7.45 | CUBE TRAYS |
| 7.55 | ADJUSTABLE PEDESTALS |
| 7.59 | PREFINISHED METAL PANEL |
| 8.01 | ALUM STOREFRONT, CURTAINWALL, OR WINDOW SYSTEM. SEE OPENING SCHEDULE |
| 8.09 | BACK PANEL |
| 8.10 | STEEL CURTAIN WALL ANCHOR W/ NON-METALLIC SHIMS |
| 9.01 | 5/8" GYPSUM BOARD; SEE FINISH PLAN FOR FINISH MATERIAL |
| 9.04 | 5/8" EXTERIOR SHEATHING |
| 9.16 | 2-SIDED PERIMETER POCKET |
| 12.02 | ROLLER SHADE |
| 23.02 | DUCTWORK, SEE MECHANICAL |

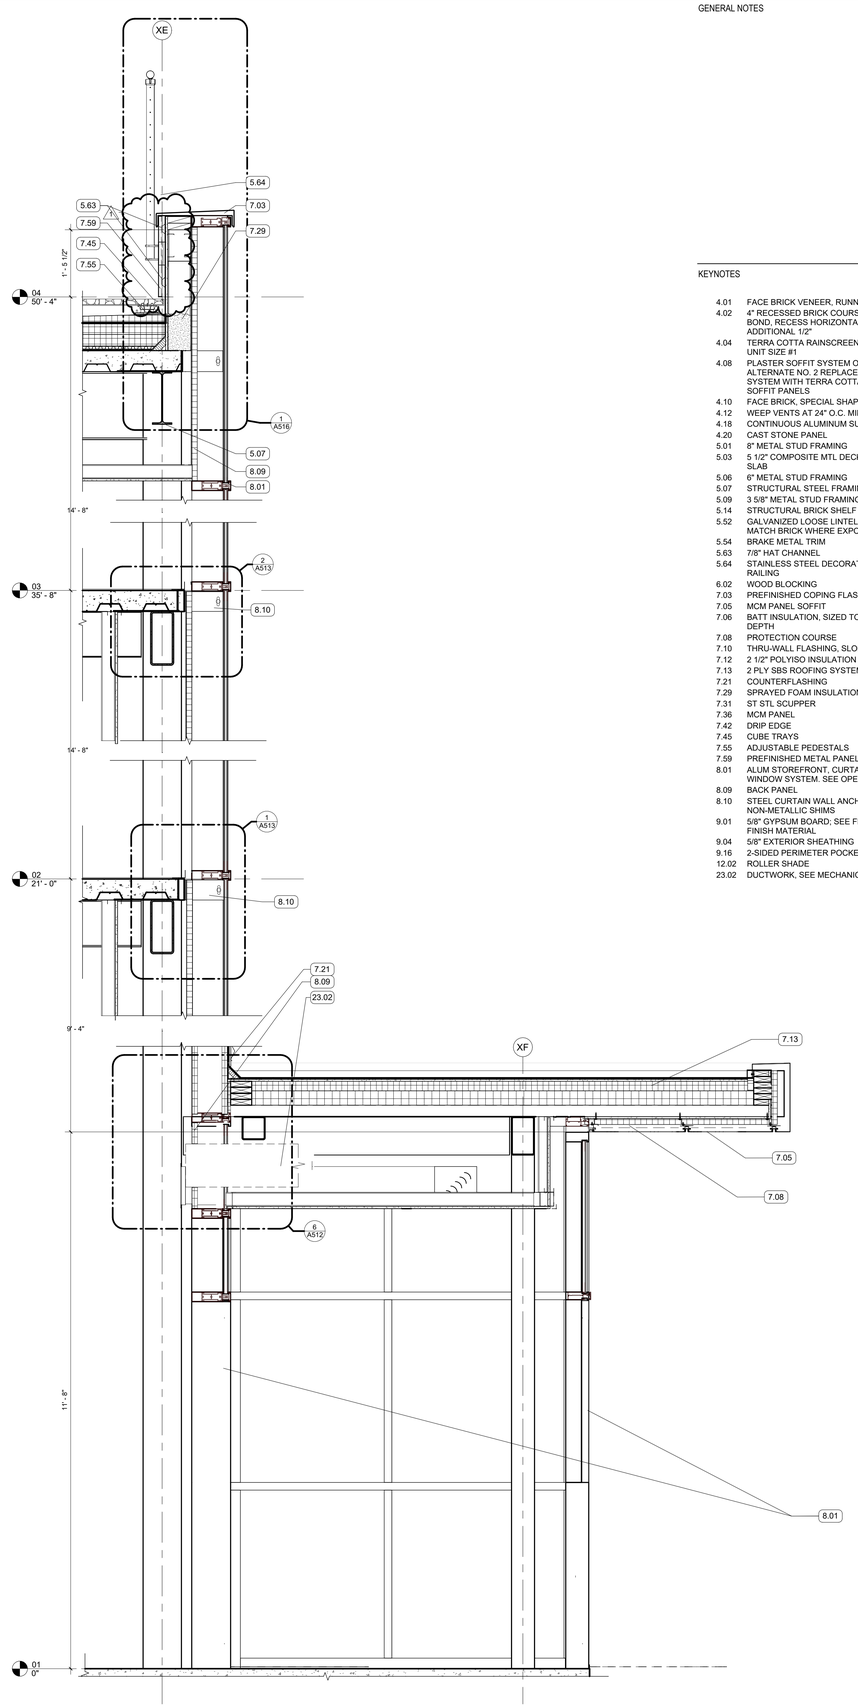ASHE | BROUSSARD | WEINZETTLE ARCHITECTS

TIPTON ASSOCIATES


CONSULTANTS
Moncaux-Butler & Associates, LLC — Civil
CARBO Landscape Architecture, LLC — Landscape
Fox-Nesbit Engineering, LLC — Structural
Sales O'Brien — Mechanical, Plumbing, Fire Protection
Associated Design Group, Inc. — Electrical
Gessler — Specialty Architectural


LOUISIANA STATE UNIVERSITY
ALEXANDRIA
DOWNTOWN HEALTH SERVICES CENTER
800 JACKSON ST.
ALEXANDRIA, LA 71301

ISSUE FOR BID

PROJECT # 19-602-23-01
ARCH PROJECT # 2023.28 / 1531.00-23
SITE ID: NEW SITE CODE: E-40-023
DATE OCTOBER 10, 2025


Ashe Broussard Weinzettle Architects, LLP
Tipton Associates APAC, A Joint Venture
301 Jackson Street, Suite 205
Alexandria, LA 71301


| NO. | REVISION | DATE |
|---|---|---|
| 1 | Addendum No. 2 | 12.03.2025 |

WALL SECTIONS

A354