COLUMN SCHEDULE			
MARK	A2, A3, B2, C2, D2, E2, F2, F3	B1, C1, D1, E1	B3, C3, D3, E3
CAP PL SIZE	1"	1"	1"
COLUMN BEARING	8" B.F.F.	8" B.F.F.	8" B.F.F.
BASE PLATE	BP1	BP2	BP1
ANCHOR BOLTS	(4) AB1	(4) AB1	(4) AB1

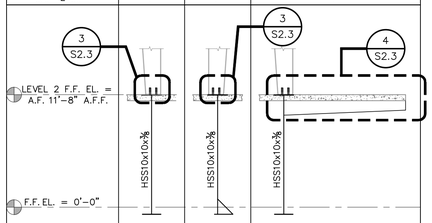

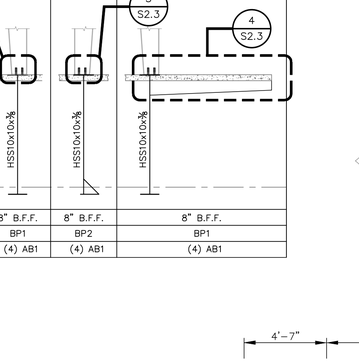

ALL ANCHOR RODS SHALL BE GALVANIZED PER ASTM F2329

A ANCHOR BOLT – AB1

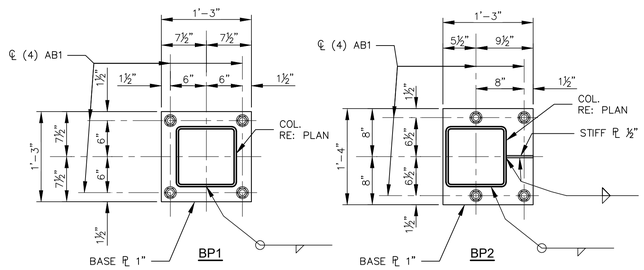

2 BASE PLATE DETAILS
SCALE: 1"=1'-0"

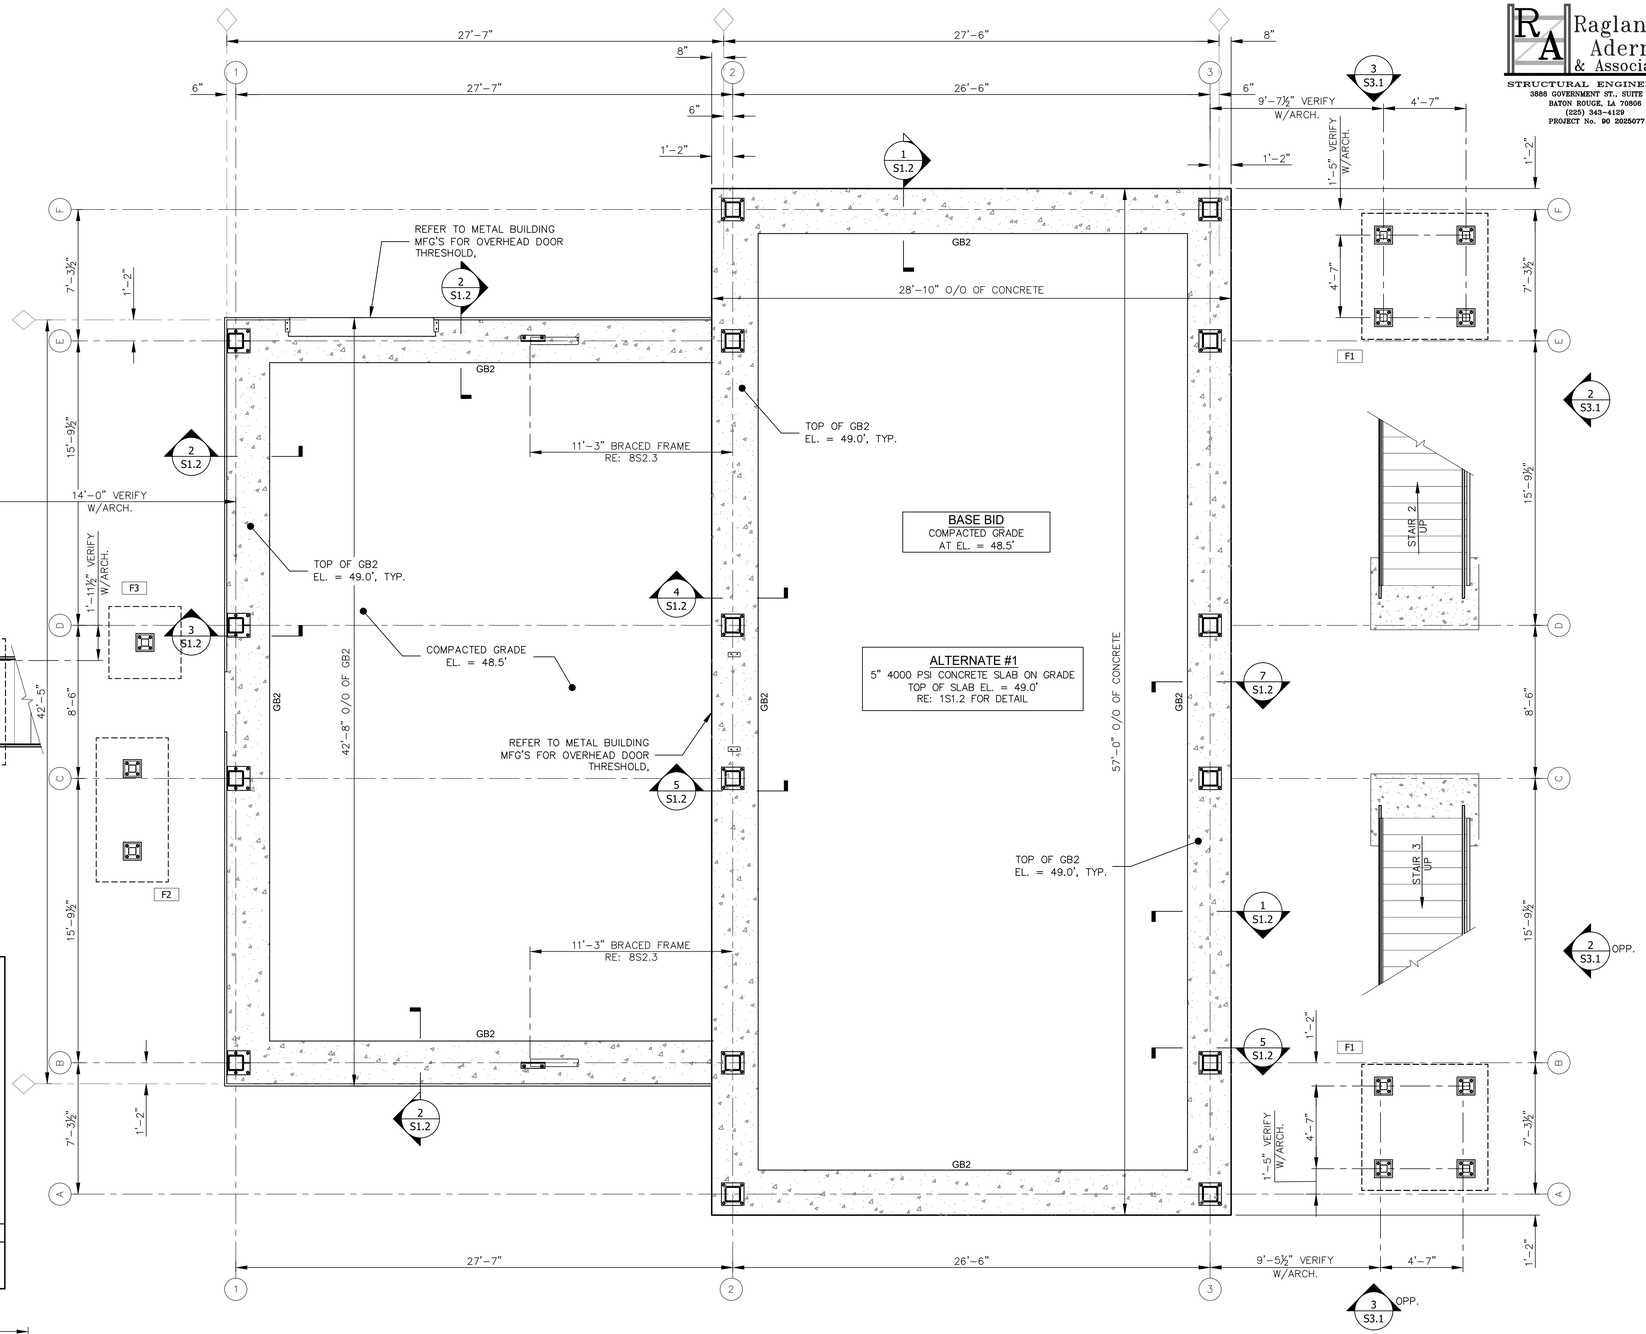

1 FOUNDATION PLAN
SCALE: 1/4"=1'-0"

NOTES:
1. COORDINATE & VERIFY DIMENSIONS, OPENINGS EMBEDDED ITEMS ETC. WITH ARCH & MEP.

Ragland Aderman & Associates
STRUCTURAL ENGINEERING
3888 GOVERNMENT ST., SUITE 100
BATON ROUGE, LA 70806
(225) 343-4129
PROJECT No. 90 20250077

STATE OF LOUISIANA
THOMAS M. [illegible]
REG. NO. [illegible]
REGISTERED PROFESSIONAL ENGINEER
IN
CIVIL ENGINEERING
9.2026

Project No. 0225
Drawn By: PHH
Approved By: TMW
Preliminary Date:
Release Date: MARCH 31, 2026
File:

WAYNE LAWRENCE COCO, AIA, ARCHITECT, L.L.C.
Coco & Company
a professional architectural company
P.O. BOX 111 - 510 MAIN ST.
SIMMESPORT, LOUISIANA 71369
318.359.3732 / FAX 318.941.2821

FUTURE FARMERS OF AMERICA CONFERENCE CENTER

MANSURA, LOUISIANA AT OLD RIVER

Sheet Number:
S1.1
18 of: 40