


4 CURB @ SIDEWALK
1 1/2" = 1'-0"

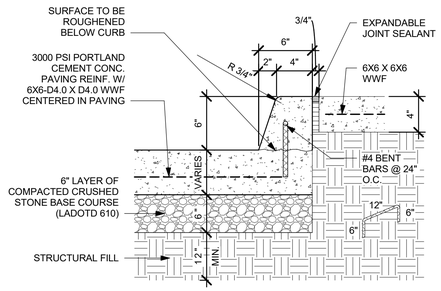


3 ADA PAVING SIGNAGE
3/4" = 1'-0" (REF: 2 / A-011)

2 TYP. ACCESSIBLE SIGNAGE
1" = 1'-0"




1 ADA PARKING SIGNAGE
1" = 1'-0"

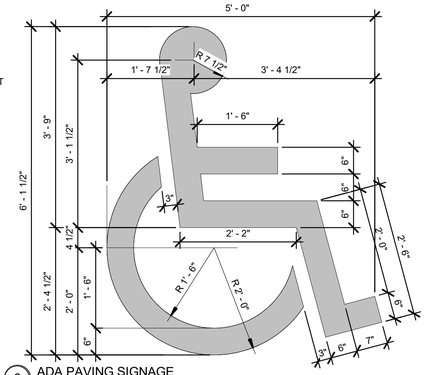


8 TYP PAVING-CURB DETAILS
1 1/2" = 1'-0"

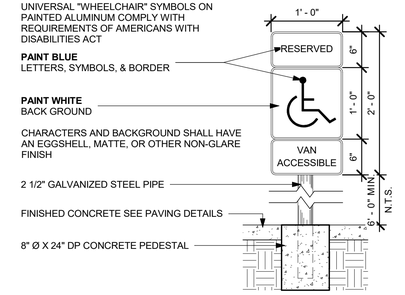


7 BOLLARD DETAIL (TYP)
3/4" = 1'-0"

**GENERAL CONCRETE PAVING NOTES**

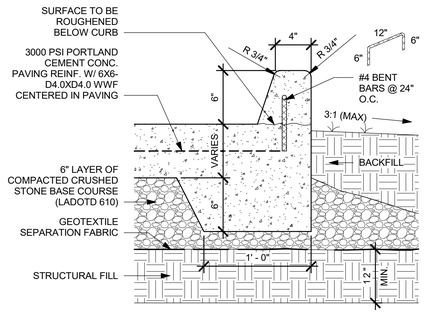1. ALL CONCRETE PAVING SHALL HAVE A MINIMUM 3000 PSI COMPRESSIVE STRENGTH AT 28 DAYS UNLESS OTHERWISE NOTED ON DRAWINGS.
2. ALL SPLICES SHALL HAVE A MINIMUM LAP OF 48 BAR DIAMETERS.
3. ALL REINFORCING BARS IN CONCRETE RESTING AGAINST EARTH SHALL HAVE A MINIMUM OF 3" OF CONCRETE COVER. WELDED WIRE FABRIC SHALL BE CENTERED IN THE SLAB.

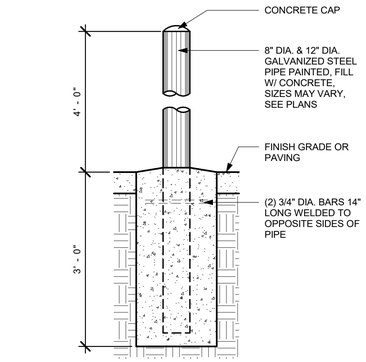


6 TACTILE WARNING SURFACE
6" = 1'-0"




5 CONTROL JOINT(CJ)
1 1/2" = 1'-0"

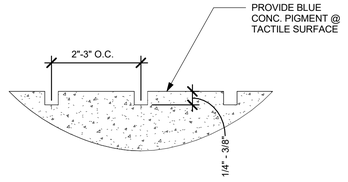


12 PRECAST CONCRETE WHEELSTOP
3/4" = 1'-0"

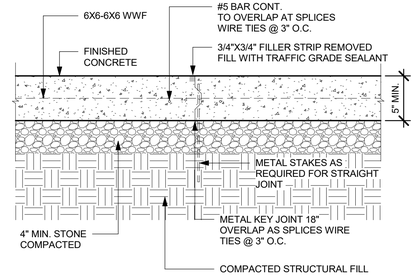


11 CATCH BASIN DETAIL
N.T.S.

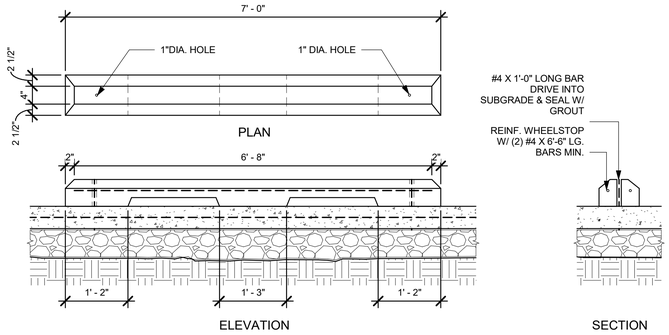


10 SIDEWALK EDGE
1 1/2" = 1'-0"

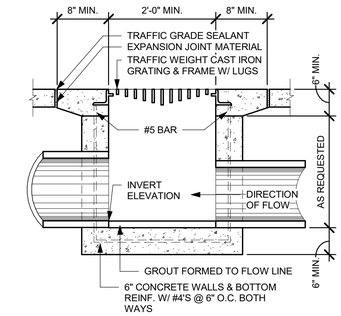


9 EXPANSION JOINT (EJ)
1 1/2" = 1'-0"

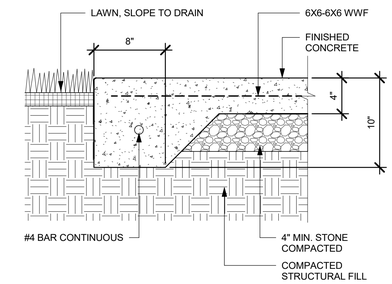


16 Wood Fence Detail
3/4" = 1'-0"

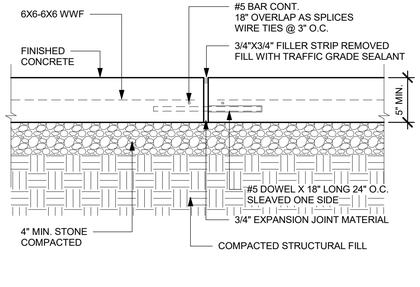


17 WOOD GATE DETAIL
3/4" = 1'-0"

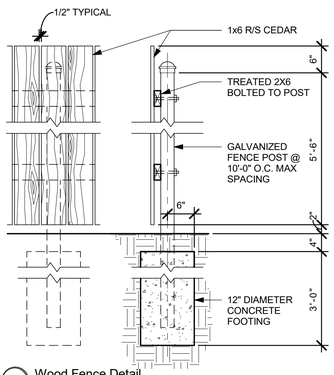


NOTE: ALL MATERIALS TO BE HOT DIP AFTER FABRICATION

15 DRAIN THRU WALK
3/4" = 1'-0"

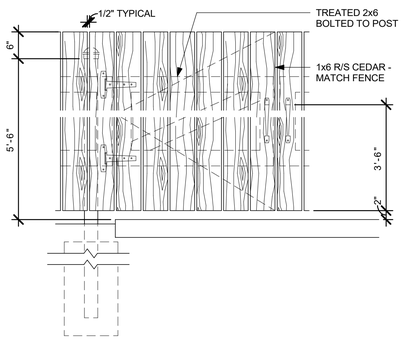


14 CURB CUT DETAIL
1/4" = 1'-0"

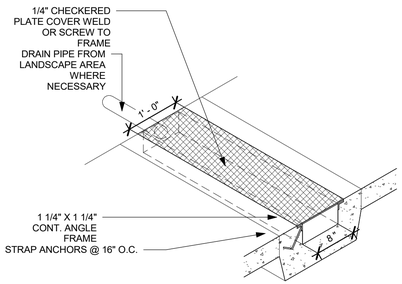


13 TOOLED JOINT (TJ)
1 1/2" = 1'-0"

5/29/2026 9:22:03 AM

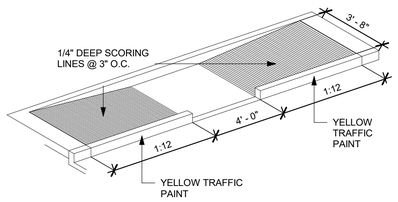RMG
RANDY M. GOODLOE, AIA, APAC
725 KIRBY STREET
LAKE CHARLES, LOUISIANA
OFFICE: 337.436.3036
FAX: 337.436.3773
ARCHITECT
RANDY MICHAEL GOODLOE No. 4086 STATE OF LOUISIANA REGISTERED ARCHITECT
LA. LICENSE NO. 4086

NEW CONSTRUCTION
FORD PRO
FOR
MIKE WILLIS
2010 PATTON ST.

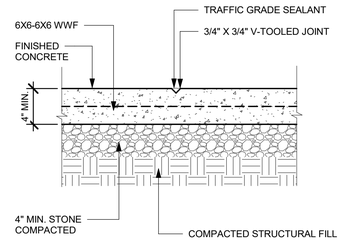© COPYRIGHT 2026,
RANDY M. GOODLOE, A.I.A. APAC
ALL INFORMATION, EITHER DRAWN, WRITTEN, OR IMPLIED APPEARING IN THIS DOCUMENT SHALL NOT BE DUPLICATED, DISCLOSED, OR OTHERWISE USED WITHOUT THE WRITTEN PERMISSION OF THE AUTHOR, RANDY M GOODLOE, AIA APAC. THIS DOCUMENT IS AN INSTRUMENT OF SERVICE AND IS THE SOLE PROPERTY OF THE AUTHOR. FURTHERMORE, THE USE OF THIS DOCUMENT FOR ANY PURPOSE SHALL BE REVOKED, IF THE INTENT OF THE DESIGN OR THE CONSTRUCTION TECHNIQUES OR DETAILS SHOWN HEREIN ARE NOT ADHERED TO OR THE CONTRACTUAL AGREEMENT GOVERNING THEIR USE ARE NOT STRICTLY ADHERED TO.

PROJECT NO.
25012
PROJECT MANAGER
TM
DATE ISSUED
2026.05.22
REVISED

SHEET NUMBER
A-013
SITE DETAILS