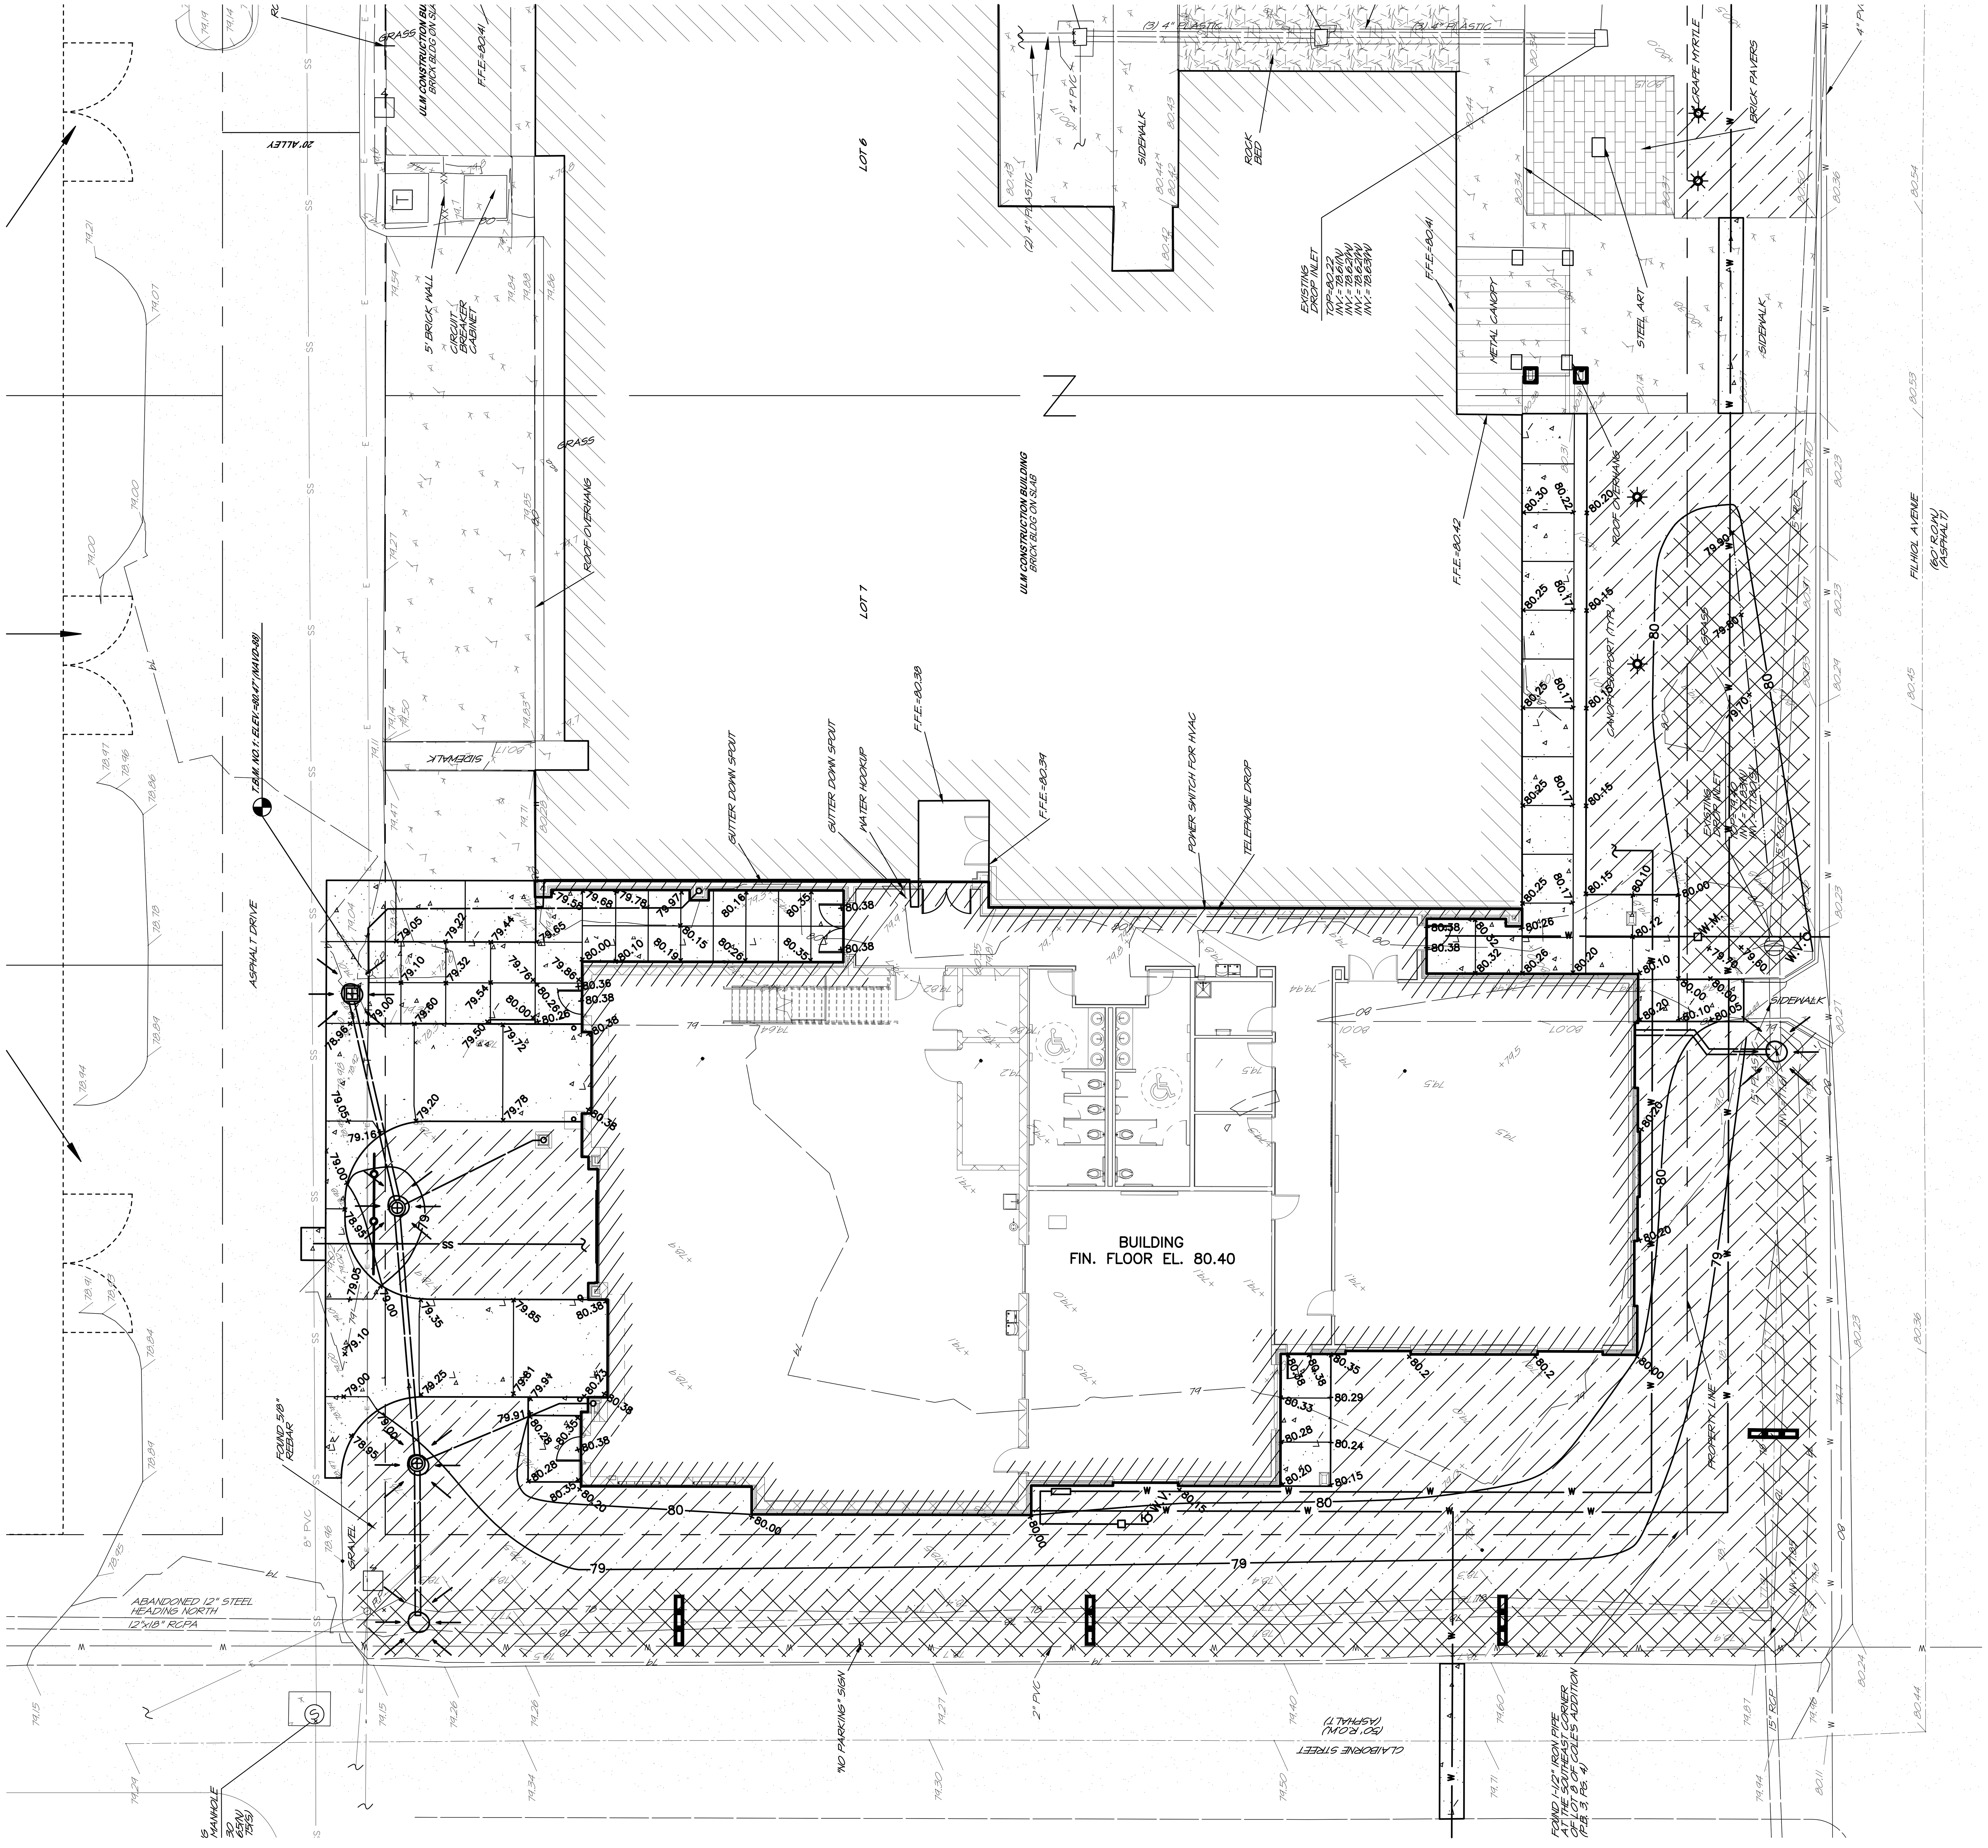

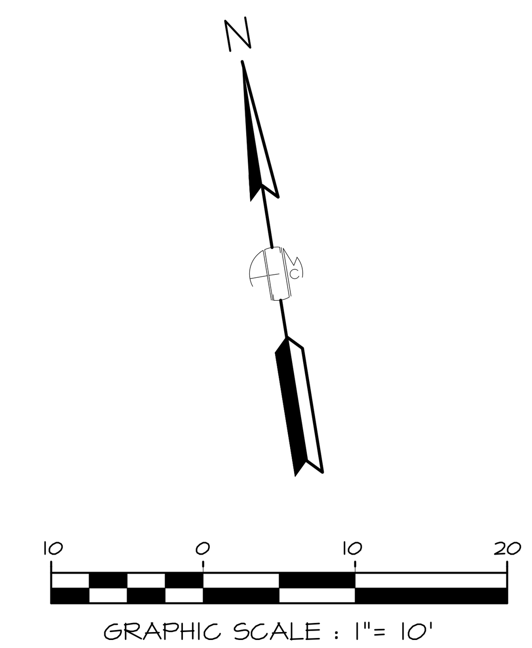

EROSION CONTROL NOTES:

1. EROSION CONTROL MATTING ON STEEP SLOPES TO BE INSTALLED AS REQUIRED IN SITE GRADING PLAN OR AS DIRECTED BY ENGINEER.
2. SILT FENCING SHALL BE PLACED AS REQUIRED OR DIRECTED TO PREVENT EROSION INTO DITCHES, DRAINAGE STRUCTURES, OR MIGRATING OFF SITE.
3. CONTRACTOR TO INSTALL MEASURES TO PREVENT TRACKING OF MUD AND DEBRIS ON TO ROADWAY. IF TRACKING DOES OCCUR, CONTRACTOR IS RESPONSIBLE FOR REMOVAL OF THE TRACKED MUD OR DEBRIS.
4. ALL FLAT DISTURBED AREAS TO RECEIVE SEEDING, FERTILIZER AND VEGETATIVE MULCH. DITCHES AND SLOPES SHALL BE SEEDED, FERTILIZED AND RECEIVE EROSION CONTROL MATTING.
5. SEE SHEET C4.02 FOR EROSION CONTROL DETAILS.

MATERIAL LEGEND:

EROSION CONTROL DEVICES (WATTLE)

SILT FENCING

SEEDING, FERTILIZING AND EROSION CONTROL MATTING

SEEDING, MULCHING AND FERTILIZING

TBA STUDIO
ARCHITECTURE
103 Cypress Street
West Monroe, LA 71291
Tel. 318.340.1550
Fax. 318.998.1315
www.tbastudio.com

SCHOOL OF CONSTRUCTION PRACTICE LAB BUILDING, UNIVERSITY OF LOUISIANA MONROE

507 Filhiol Ave, Monroe, LA 71203

DRAWING REVISIONS

No.	Description	Date

STATE OF LOUISIANA
MARK W. SNOW
License No. 24203
PROFESSIONAL ENGINEER
IN
CIVIL ENGINEERING
11/03/2025

CONSULTING ENGINEERS
3003 KNIGHT STREET, SUITE 120
SHREVEPORT, LOUISIANA 71105
phone: 318-425-7452 fax: 318-425-4622
www.AFJMc.com
AILLET, FENNER, JOLLY, & McCLELLAND INC.
EST. 1960

ENGINEER: MARK W. SNOW, P.E.

LICENSE NO. 24203

THESE DRAWINGS DO NOT INCLUDE NECESSARY COMPONENTS FOR CONSTRUCTION SAFETY. 25-033

COPYRIGHT NOTICE:
THIS ENGINEERING DRAWING SHALL BE USED ONLY PURSUANT TO THE AGREEMENT WITH AFJMC. NO OTHER USE DISSEMINATION OR DUPLICATION MAY BE MADE WITHOUT PRIOR WRITTEN CONSENT OF AFJMC. ALL COMMON LAW RIGHTS OF COPYRIGHT AND OTHERWISE ARE HEREBY SPECIFICALLY RESERVED.

DRAWN BY: ADF

CHECKED BY: MWS

SHEET

C4.01

Date: NOV 2025

Project No.: 24-0059

File Name:

DESCRIPTION:

EROSION CONTROL PLAN

COPYRIGHT THESE DRAWINGS ARE THE SOLE OWNERSHIP OF TBA STUDIO